



CONSTRUCTION DOCUMENTATION DRAWING

Deliverable #4
March 3rd 2014



National Chiao Tung University

1001 TA HSUEH ROAD, HSINCHU, TAIWAN 30010

Phone: 886-3-5718083

www.sde.tw
facebook.com/twsde
twitter.com/NCTU_UNICODE



GE-001 COVER SHEET

1. GENERAL					
GE-001	Cover Sheet	1	AR-361	Joints Details 1	66
GE-101	Sheet List 1	2	AR-362	Joints Details 2	67
GE-102	Sheet List 2	3	AR-363	Joints Details 3	68
GE-103	Sheet List 3	4	AR-364	Joints Details 4	69
GE-201	General Symbols	5	AR-371	Stair Details 1	70
GE-211	General Abbreviations	6	AR-372	Stair Details 2	71
GE-301	Urban Project Location	7	AR-401	Green Core Details 1	72
GE-310	Urban Proposal Explanation 1	8	AR-402	Green Core Details 2	73
GE-311	Urban Proposal Explanation 2	9	AR-403	Green Core Details 3	74
GE-320	Existing Building Drawings and Analysis	10	AR-404	Green Core Details 4	75
GE-330	Competition Dwelling	11	AR-411	Blue Wall Details	76
GE-401	Pavilion East Side Rendering	12	AR-421	Smart Skin Details	77
GE-402	Pavilion West Side Rendering	13	AR-431	Thermal Wall Details 1	78
2. ARCHITECTURAL			AR-432	Thermal Wall Details 2	79
AR-001	Solar Village Plan	14	AR-433	Thermal Wall Details 3	80
AR-002	Site Plan	15	AR-434	Thermal Wall Details 4	81
AR-011	Solar Envelope	16	AR-435	Thermal Wall Details 5	82
AR-014	Architecture Footprint	17	AR-436	Thermal Wall Details 6	83
AR-017	Measurable Area	18	AR-437	Thermal Wall Details 7	84
AR-021	Ground Level Plan	19	AR-438	Thermal Wall Details 8	85
AR-022	Mezzanine Level Plan	20	AR-439	Thermal Wall Details 9	86
AR-031	Roof Level Plan	21	AR-440	Thermal Wall Details 10	87
AR-041	Reconfigurable Feature 1	22	AR-441	Thermal Wall Details 11	88
AR-042	Reconfigurable Feature 2	23	AR-442	Thermal Wall Details 12	89
AR-043	Reconfigurable Feature 3	24	AR-443	Thermal Wall Details 13	90
AR-044	Reconfigurable Feature 4	25	3. BIOCLIMATIC ANALYSIS (BA)		
AR-051	Site Entrance and Exit	26	BA-001	Taipei Climate Analysis	91
AR-101	Site Elevation	27	BA-002	Taipei Shading Analysis	92
AR-111	East Elevation	28	BA-003	Taipei Wind Rose Analysis	93
AR-112	North Elevation	29	BA-004	Versailles Climate Analysis	94
AR-113	South Elevation	30	BA-005	Versailles Shading Analysis	95
AR-114	West Elevation	31	BA-006	Versailles Wind Rose Analysis	96
AR-201	Longitudinal Section 1	32	BA-011	Bioclimatic Strategies	97
AR-202	Longitudinal Section 2	33	BA-012	Natural Ventilation	98
AR-203	Longitudinal Section 3	34	BA-013	Solar Chemny	99
AR-211	Transversal Section 1	35	BA-014	Earth/Vegetation cooling	100
AR-212	Transversal Section 2	36	BA-015	Evaporative Cooling	101
AR-213	Transversal Section 3	37	BA-016	Direct Solar Heating	102
AR-301	Window Schedule and Details 1	38	BA-017	Bioclimatic Drawings Heating	103
AR-302	Window Schedule and Details 2	39	BA-018	Thermal Wall in Versailles	104
AR-303	Window Schedule and Details 3	40	BA-019	Thermal Wall in Taipei	105
AR-304	Window Schedule and Details 4	41	BA-020	Heat Exchanger Preheated by Solar Hot Water	106
AR-305	Window Schedule and Details 5	42	BA-021	Heat Pump	107
AR-306	Window Schedule and Details 6	43	4. INTERIORS (IN)		
AR-307	Window Schedule and Details 7	44	IN-001	Ground Level Floor	108
AR-308	Window Schedule and Details 8	45	IN-002	Mezzanine Level Floor	109
AR-309	Window Schedule and Details 9	46	IN-101	Reflected Ceiling	110
AR-311	Door Schedule and Details 1	47	IN-201	Interior Elevation 1	111
AR-312	Door Schedule and Details 2	48	IN-202	Interior Elevation 2	112
AR-321	Floor Construction Ground Level	49	IN-203	Interior Elevation 3	113
AR-322	Floor Construction Mezzanine Level	50	IN-204	Interior Elevation 4	114
AR-323	Floor Construction Details Ground Level 1	51	IN-205	Interior Elevation 5	115
AR-324	Floor Construction Details Ground Level 2	52	IN-211	Interior Elevation 6	116
AR-325	Floor Construction Details Ground Level 3	53	IN-212	Interior Elevation 7	117
AR-326	Floor Construction Details Ground Level 4	54	IN-301	Ground Level Furnishings	118
AR-327	Floor Construction Details Ground Level 5	55	IN-302	Mezzanine Level Furnishings	119
AR-328	Floor Construction Details Mezzanine Level 1	56	IN-401	Kitchen Plan 1	120
AR-329	Floor Construction Details Mezzanine Level 2	57	IN-402	Kitchen Plan 2	121
AR-330	Floor Construction Details Mezzanine Level 3	58	IN-411	Kitchen Elevations	122
AR-331	Floor Construction Details Mezzanine Level 4	59	IN-421	Kitchen Section 1	123
AR-332	Ceiling Construction Details Mezzanine Level 1	60	IN-422	Kitchen Section 2	124
AR-333	Ceiling Construction Details Mezzanine Level 2	61	IN-423	Kitchen Section 3	125
AR-334	Ceiling Construction Details Mezzanine Level 3	62	IN-501	Bathroom Plan	126
AR-336	Roof Construction Details	63	IN-511	Bathroom Elevations	127
AR-341	Wall Sections and Construction Details 1	64			
AR-351	Partitions Details	65			



NCTU Architecture
國立交通大學建築研究所

Team Name: NCTU/UNICODE
Address: 1001 Ta-Hsueh Road
Hsinchu City 30010
Taiwan
Contact: www.sde.tw

Consultants:

Note:

Mark	Date	Description
DN	2013/04/01	SD Submission
DN	2013/07/01	DDc Submission
ST	2013/11/01	DD Submission
ST	2014/03/03	CD Submission

Drawn by ST

Checked by DN

Scale -

Unit -

DWG. Title

SHEET LIST 1

DWG. No.	PAGE
GE-101	2

IN-601	Interior Rendering Entrance	128
IN-602	Interior Rendering Living Room	129
IN-603	Interior Rendering 2nd Floor	130
IN-604	Interior Rendering View From Terrace	131
IN-701	Workstation Plan	132
IN-711	Workstation Elevations	133
IN-721	Workstation Sections	134

5. STRUCTURAL (ST)

ST-001	Foundation Plan and Details	135
ST-002	Structural Floor Unit	136
ST-011	Structural Ground Level Plan	137
ST-012	Structural Mezzanine Level Plan	138
ST-021	Structural Roof Plan	139
ST-101	Structural Longitudinal Sections Frame 1	140
ST-102	Structural Longitudinal Sections Frame 2	141
ST-103	Structural Longitudinal Sections Frame 3	142
ST-104	Structural Longitudinal Sections Frame 4	143
ST-111	Structural Transversal Sections Frame A	144
ST-112	Structural Transversal Sections Frame A-3	145
ST-113	Structural Transversal Sections Frame A-4	146
ST-114	Structural Transversal Sections Frame B	147
ST-115	Structural Transversal Sections Frame B-1	148
ST-116	Structural Transversal Sections Frame C	149
ST-117	Structural Transversal Sections Frame C-1	150
ST-118	Structural Transversal Sections Frame D	151
ST-201	Structural Blow ups	152
ST-301	Structural Details	153
ST-302	Structural Details Axon	154
ST-401	Structural Axon	155

6. FIRE PROTECTION (FP)

FP-001	Fire Protection Details	156
FP-002	Fire Protection : Ground Level	157
FP-003	Fire Protection : Mezzanine Level	158
FP-004	Fire Protection Evacuation Path : Ground Level	159
FP-005	Fire Protection Evacuation Path : Mezzanine Level	160

7. PLUMBING (PL)

PL-001	Plumbing Supply and Removal Ground Level Plan.	161
PL-002	Plumbing Supply and Removal Ground Mezzanine Plan.	162
PL-011	Gray Water Ground Level	163
PL-012	Gray Water Mezzanine Level	164
PL-021	Drain / Waste / Vent	165
PL-101	Schematic diagram in Taiwan	166
PL-102	Schematic diagram in Competition	167
PL-201	Supply and removal Clean Water Isometric	168
PL-202	Supply and removal Hot Water Isometric	169
PL-211	Grey water Isometric	170
PL-221	Drain/Waste/Vent Isometric	171

8. SOLAR WATER HEATING (SW)

SW-001	Solar Water Plan	172
SW-101	Solar Water Isometric	173
SW-201	Solar Water Schematic	174

9. MECHANICAL (ME)

ME-001	HVAC Distribution Plan Ground Level	175
ME-002	HVAC Distribution Plan Mezzanine Level	176
ME-011	HVAC equipment 1	177
ME-012	HVAC equipment 2	178
ME-021	Heating	179
ME-031	Cooling	180
ME-041	Ventilation 1	181
ME-042	Ventilation 2	182
ME-101	Mechanical room elevations	183
ME-201	HVAC System Schematic drawings	184
ME-211	Heating mode Schematic drawings 1	185

ME-212	Heating mode Schematic drawings 2	186
ME-221	Cooling mode Schematic drawings 1	187
ME-222	Cooling mode Schematic drawings 2	188
ME-231	Controls 1	189
ME-232	Controls 2	190
ME-301	Isometric Distribution 1	191
ME-302	Isometric Distribution 2	192

10. ELECTRICAL (EL)

EL-001	Grid interconnection	193
EL-201	DC wiring diagram	194
EL-301	Power Plan Ground Level	195
EL-302	Power Plan Mezzanine Level	196
EL-401	Lighting Plan Site	197
EL-402	Lighting Plan Ground Level	198
EL-403	Lighting Plan Mezzanine Level	199
EL-501	One-line Diagram 1	200
EL-502	One-line Diagram 2	201
EL-503	One-line Diagram 3	202
EL-601	AC Circuit layout Ground Level	203
EL-602	AC Circuit layout Mezzanine Level	204
EL-603	Grounding System	205
EL-604	AC Circuit Layout	206

11. PHOTOVOLTAIC SYSTEM (PV)

PV-001	Photovoltaic System: General 1	207
PV-002	Photovoltaic System: General 2	208
PV-011	Photovoltaic System: DC circuits	209
PV-021	Photovoltaic System: AC citcuits	210
PV-031	Photovoltaic System: grounding system	211
PV-041	Photovoltaic System: Module Layout	212
PV-042	Photovoltaic System: Module String Layout	213

12. TELECOMMUNICATIONS AND BUILDING AUTOMATIZATION SYSTEM (BAS)

BAS-001	Wiring Plan Ground Level	214
BAS-002	Wiring Plan Mezzanine Level	215
BAS-101	Schematic diagram 1	216
BAS-102	Schematic diagram 2	217
BAS-201	Equipment	218

13. SDE INSTRUMENTATION DRAWINGS (ID)

ID-001	General Monitoring Ground Level	219
ID-002	General Monitoring Mezzanine Level	220
ID-011	Monitoring Panel Room	221
ID-021	Electricity Meters Topology	222
ID-031	Electricity Meters Connection	223
ID-041	House Appliances Ground Level	224
ID-042	House Appliances Mezzanine Level	225



Project:



Institution:



NCTU Architecture
國立交通大學建築研究所

Team Name: NCTU/UNICODE
Address: 1001 Ta-Hsueh Road
Hsinchu City 30010
Taiwan
Contact: www.sde.tw



Consultants:

Note:

Mark	Date	Description
DN	2013/04/01	SD Submission
DN	2013/07/01	DDc Submission
ST	2013/11/01	DD Submission
ST	2014/03/03	CD Submission

Drawn by ST

Checked by DN

Scale -

Unit -

DWG. Title

SHEET LIST 2

DWG. No. PAGE

GE-102

3

E	14. SITE OPERATION (SO)		
	SO-001	Trucks shipment 1	226
	SO-002	Trucks shipment 2	227
	SO-003	Trucks shipment 3	228
	SO-101	Solar Village	229
	SO-102	Lot plan	230
	SO-201	Phase 1	231
	SO-202	Phase 2	232
	SO-203	Phase 3	233
	SO-204	Phase 4	234
	SO-205	Phase 5	235
	SO-206	Phase 6	236
	SO-207	Phase 7	237
	SO-208	Phase 8	238
	SO-209	Phase 9	239
	SO-210	Phase 10	240
	SO-211	Phase 11	241
	SO-212	Phase 12	242
	SO-213	Phase 13	243
	SO-214	Phase 14	244
	SO-215	Phase 15	245
	SO-216	Phase 16	246
	SO-217	Phase 17	247
C	SO-218	Phase 18	248
	SO-219	Phase 19	249
	SO-220	Phase 20	250
	SO-221	Phase 21	251
	SO-222	Phase 22	252
	SO-223	Phase 23	253
	15. HEALTH AND SAFETY (HS)		
	HS-001	Health and Safety in the lot and surroundings 1	254
	HS-002	Health and Safety in the lot and surroundings 2	255
	HS-101	Health and Safety during the Outside Logistic	256
	HS-201	Health and Safety during the Inside Logistic	257
	HS-301	Health and Safety during load / unload	258
	HS-401	Health and Safety during assembly 1	259
	HS-402	Health and Safety during assembly 2	260
	HS-403	Health and Safety during assembly 3	261
	HS-404	Health and Safety during Phase 1	262
	HS-405	Health and Safety during Phase 2	263
	HS-406	Health and Safety during Phase 3	264
	HS-407	Health and Safety during Phase 4	265
	HS-408	Health and Safety during Phase 5	266
	HS-409	Health and Safety during Phase 6	267
	HS-410	Health and Safety during Phase 7	268
	HS-411	Health and Safety during Phase 8	269
	HS-412	Health and Safety during Phase 9	270
	HS-413	Health and Safety during Phase 10	271
	HS-414	Health and Safety during Phase 11	272
	HS-415	Health and Safety during Phase 12	273
B	HS-416	Health and Safety during Phase 13	274
	HS-417	Health and Safety during Phase 14	275
	HS-418	Health and Safety during Phase 15	276
	HS-419	Health and Safety during Phase 16	277
	HS-420	Health and Safety during Phase 17	278
	HS-421	Health and Safety during Phase 18	279
	HS-422	Health and Safety during Phase 19	280
	HS-423	Health and Safety during Phase 20	281
	HS-424	Health and Safety during Phase 21	282
	HS-425	Health and Safety during Phase 22	283
	HS-426	Health and Safety during Phase 23	284
	16. PUBLIC TOUR (PT)		
A	PT-001	Site accessibility Plan	285
	PT-002	Site accessibility Elevation	286
	PT-101	House Tour Plan	287
	PT-201	House Tour General Information	288



Project:

Institution:



國立交通大學
National Chiao Tung University

NCTU Architecture
國立交通大學建築研究所

Team Name:NCTU/UNICODE

Address:1001 Ta-Hsueh Road
Hsinchu City 30010
Taiwan

Contact:www.sde.tw



Consultants:

Note:

Mark	Date	Description
DN	2013/04/01	SD Submission
DN	2013/07/01	DDc Submission
ST	2013/11/01	DD Submission
ST	2014/03/03	CD Submission

Drawn byST

Checked byDN

Scale-

Unit-

DWG. Title

SHEET LIST 3


DWG. No.

GE-103


PAGE

4

GENERAL SYMBOLS

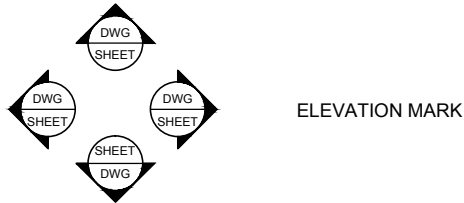

ELEVATION MARK

 


SECTION MARK




ROOM TAG



GRID NUMBER

 

ELEVATION MARKER

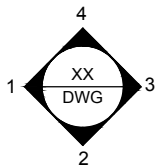

INTERIOR ELEVATION MARKER



DOOR TAG



WINDOW TAG



RECESSED DN LIGHT



WATERPROOF RECESSED DN LIGHT



SPRINKLER



SMOKE DETECTOR



SMOKE ALARM



FIRE EXTINGUISHER



EXIST SIGN



EXIST DIRECTION



Project:



Institution:



NCTU Architecture
國立交通大學建築研究所

Team Name: NCTU/UNICODE
Address: 1001 Ta-Hsueh Road
Hsinchu City 30010
Taiwan
Contact: www.sde.tw



Consultants:

Note:

Mark	Date	Description
DN	2013/04/01	SD Submission
DN	2013/07/01	DDc Submission
ST	2013/11/01	DD Submission
ST	2014/03/03	CD Submission

Drawn by	SS
Checked by	DN
Scale	-
Unit	-

DWG. Title	
GENERAL SYMBOLS	
DWG. No.	PAGE
GE-201	5

GENERAL ABBREVIATIONS

# Pound: OR Number	MAX: Maximum
&: And	MO: Masonry Opening
@: At	MECH: Mechanical
ACT: Acoustic Ceiling Tile	MEMBR: Membrane
AD: Area Drain	MIN: Minimum
AFF: Above Finished Floor	MRGWB: Moisture-Resistant Gypsum Wall Board
ALUM: Aluminum	MTL: Metal
ANOD: Anodized	NIC: Not In Contract
BSMT: Basement	NO: Number
BYND: Beyond	NOM: Nominal
BOT: Bottom	OC: On Center
CIP: Cast In Place	OH: Opposite Hand
CHNL: Channel	OZ: Ounce
CJ: Control Joint	PCC: Pre-Cast Concrete
CLG: Ceiling	PLUMB: Plumbing
CLR: Clear	PLYD: Plywood
CMU: Concrete Masonry Unit	PT: Pressure Treated
COL: Column	PNT: Paint or Painted
COMPR: Compressible	PVC: Polyvinyl Chloride
CONC: Concrete	RBR: Rubber
CONT: Continuous	RCP: Reflected Ceiling Plan
CPT: Carpet	RD: Roof Drain
CT: Ceramic Tile	REQD: Required
CTYD: Courtyard	RM: Room
DBL: Double	SIM: Similar
DEMO: Demolish or Demolition	SPEC: Specified OR Specification
DIA: Diameter	SPK: Sprinkler or Speaker
DIM: Dimension	SSTL: Stainless Steel
DIMS: Dimensions	STC: Sound Transmission Coefficient
DN: Down	STL: Steel
DR: Door	STRUCT: Structure or Structural
DWG: Drawing	T&G: Tongue And Groove
EA: Each	TELE: Telephone
EJ: Expansion Joint	TLT: Toilet
EL: Elevation	TO: Top Of
ELEC: Electrical	TOC: Top Of Concrete
ELEV: Elevator or Elevation	TOS: Top Of Steel
EPDM: Ethylene Propylene Diene M-Class (Roofing)	TPD: Toilet Paper Dispenser
EQ: Equal	T/D: Telephone/Data
EXIST: Existing	TYP: Typical
EXP JT: Expansion Joint	UNO: Unless Noted Otherwise
EXT: Exterior	U/S: Underside
FD: Floor Drain or Fire Department	VIF: Verify In Field
FEC: Fire Extinguisher Cabinet	VP: Vision Panel
FIXT: Fixture	W/: With
FLR: Floor	WD: Wood
FM: Filled Metal	
FO: Face Of	
FND: Foundation	
GA: Gauge	
GALV: Galvanized	
GWB: Gypsum Wall Board	
HC: Hollow Core	
HI: High	
HM: Hollow Metal	
HP: High Point	
HR: Hour	
HVAC: Heating, Ventilating, And Air Conditioning	
IRGWB: Impact Resistant Gypsum Wall Board	
ILO: In Lieu Of	
INSUL: Insulated or Insulation	
INT: Interior	
LO: Low	



Project:



Institution:



NCTU Architecture
國立交通大學建築研究所

Team Name: NCTU/UNICODE
Address: 1001 Ta-Hsueh Road
Hsinchu City 30010
Taiwan
Contact: www.sde.tw



Consultants:

Note:

Mark	Date	Description
DN	2013/04/01	SD Submission
DN	2013/07/01	DDc Submission
ST	2013/11/01	DD Submission
ST	2014/03/03	CD Submission

Drawn by DN

Checked by DN

Scale -

Unit -

DWG. Title

GENERAL
ABBREVIATIONS

DWG. No. GE-211
PAGE 6

Taipei, Taiwan

Population: 2,650,900 P
Area: 271.8 Km²
Density: 9,753 P/Km²



INTRODUCTION

Taiwan is a small, developed island country located on the Tropic of Cancer and mainly mountainous.

Most of the 22 million people of Taiwan live along the coast and as a result, urban areas such as the capital city, Taipei, have extremely high population densities.

Although Taipei is so small a city comparing to other cities, it has well-developed infrastructure and people can enjoy convenient life.

Comparing to other cities which are plain, Taipei has only 45% plat region available for developing. Therefore, Taipei is much more crowded than other cities.

This way of development has caused several problems.
First, Taipei city uses a lot of electricity that is supplied from a factory far outside the city limits.
Second, the numerous high-rises and lack of vegetation create a heat island effect.
Third, the sewage system cannot adequately handle heavy typhoon rains, which also contributes to storm water runoff problems.



Project:



Institution:



NCTU Architecture
國立交通大學建築研究所

Team Name: NCTU/UNICODE
Address: 1001 Ta-Hsueh Road
Hsinchu City 30010
Taiwan
Contact: www.sde.tw



Consultants:


Note:

Mark	Date	Description
DN	2013/04/01	SD Submission
DN	2013/07/01	DDc Submission
ST	2013/11/01	DD Submission
ST	2014/03/03	CD Submission

Drawn by	ST
Checked by	DN
Scale	-
Unit	-

DWG. Title	
Urban Project Location	
DWG. No.	PAGE
GE-301	7

Orchid House = House Keeper + City Keeper System

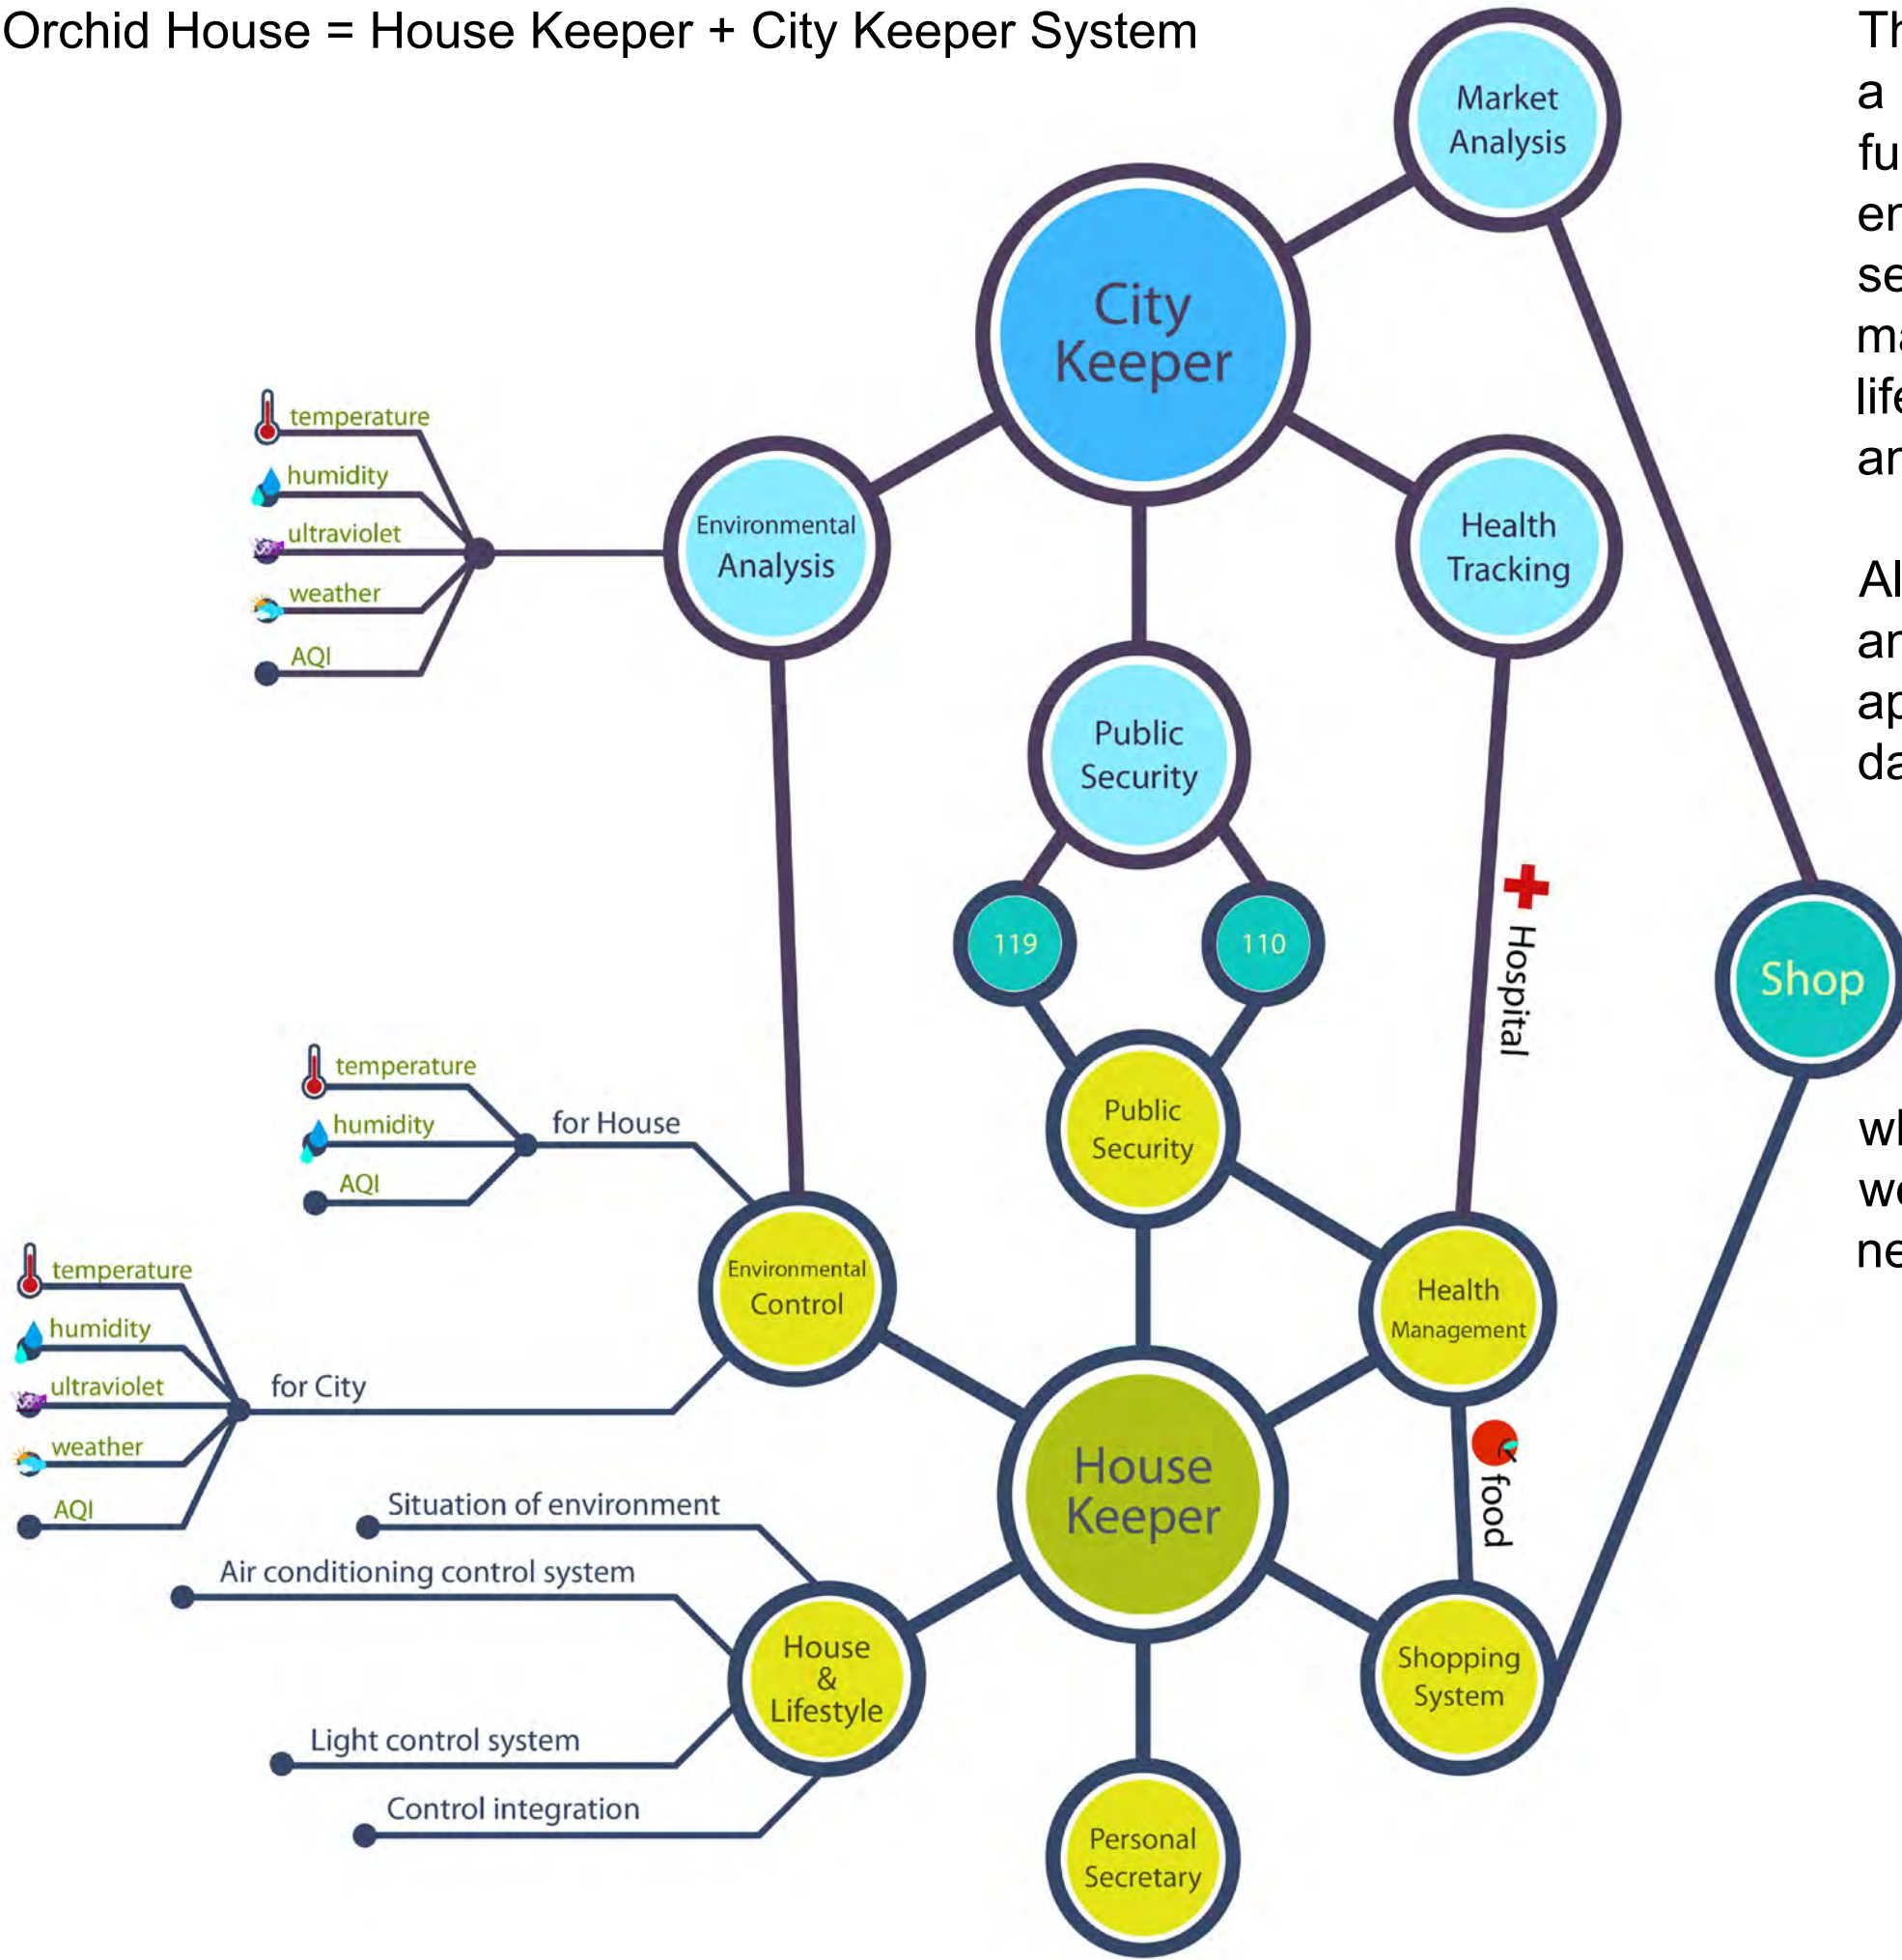

The house keeper system is a basic node including some functions, such as environment control, public security, health management, house and life-style, personal secretary and shopping system.

All the functions will act as an in-house intelligent application and create a database system.

The possibility of solar house prototype is to integrate the nodes and form a city keeper system which is highly well-interweaved in the city network.



NCTU Architecture
國立交通大學建築研究所

Team Name: NCTU/UNICODE
Address: 1001 Ta-Hsueh Road
Hsinchu City 30010
Taiwan
Contact: www.sde.tw



Consultants:

Note:

Mark	Date	Description
DN	2013/04/01	SD Submission
DN	2013/07/01	DDc Submission
ST	2013/11/01	DD Submission
ST	2014/03/03	CD Submission

Drawn by	RL
Checked by	DN
Scale	-
Unit	-

DWG. Title
URBAN PROPOSAL
EXPLANATION 1

DWG. No.	PAGE
GE-310	8

GREEN CORE

Green Core serves as the heart/ engine of the Orchid House - it keeps the temperature in balance, provides the exchange of fresh air, and kicks off recycling system for the irrigation of plants. The difference in temperature will be immediately sensible to visible to the one who enters the Orchid House.

Green Core

Thermal Wall

THERMAL WALL

The liquid thermal mass wall on the west side of Orchid House, and it conserves energy and maintains comfortable temperature both day and night.

MECHANICAL ROOM

Mechanical Room serves as the engine/hub of the Orchid House - it is a storage of being dedicated to the mechanical and electrical equipment.

Mechanical Room

Circulation Integrate

CIRCULATION INTEGRATE

Orchid House is targeted to be developed and implemented in the future on rooftops over a great number of existing housing in Taiwan. To integrate the new system with old one is the key point.

Project:

Institution:

Team Name:

NCTU/UNICODE

Address:

1001 Ta-Hsueh Road
Hsinchu City 30010
Taiwan

Contact:

www.sde.tw



Consultants:

Note:

Mark	Date	Description
DN	2013/04/01	SD Submission
DN	2013/07/01	DDc Submission
ST	2013/11/01	DD Submission
ST	2014/03/03	CD Submission

Drawn by SC

Checked by DN

Scale -

Unit -

DWG. Title

URBAN PROPOSAL
EXPLANATION 2




DWG. No.

GE-311

PAGE

9

Taipei Residential Type Analysis

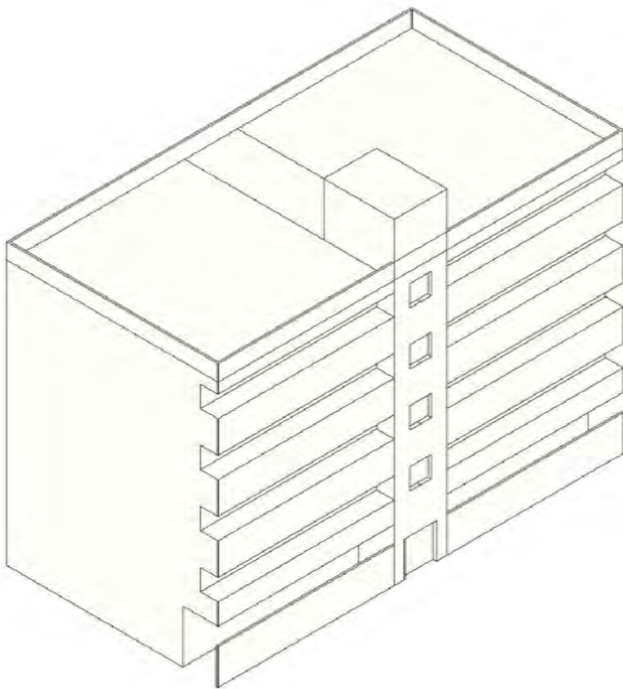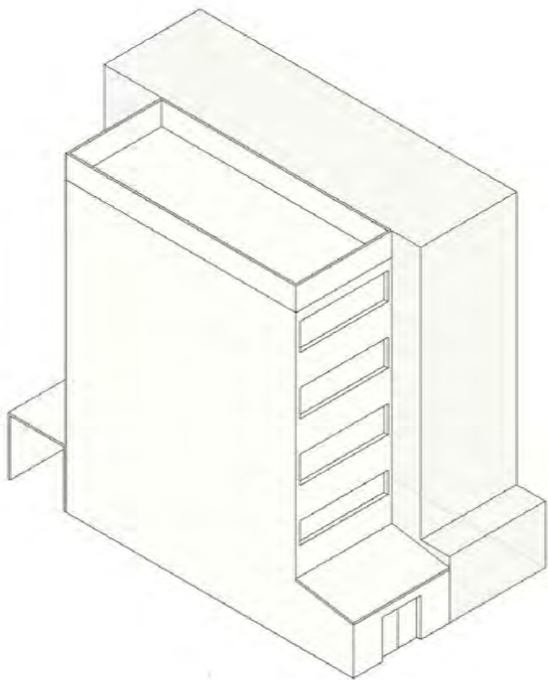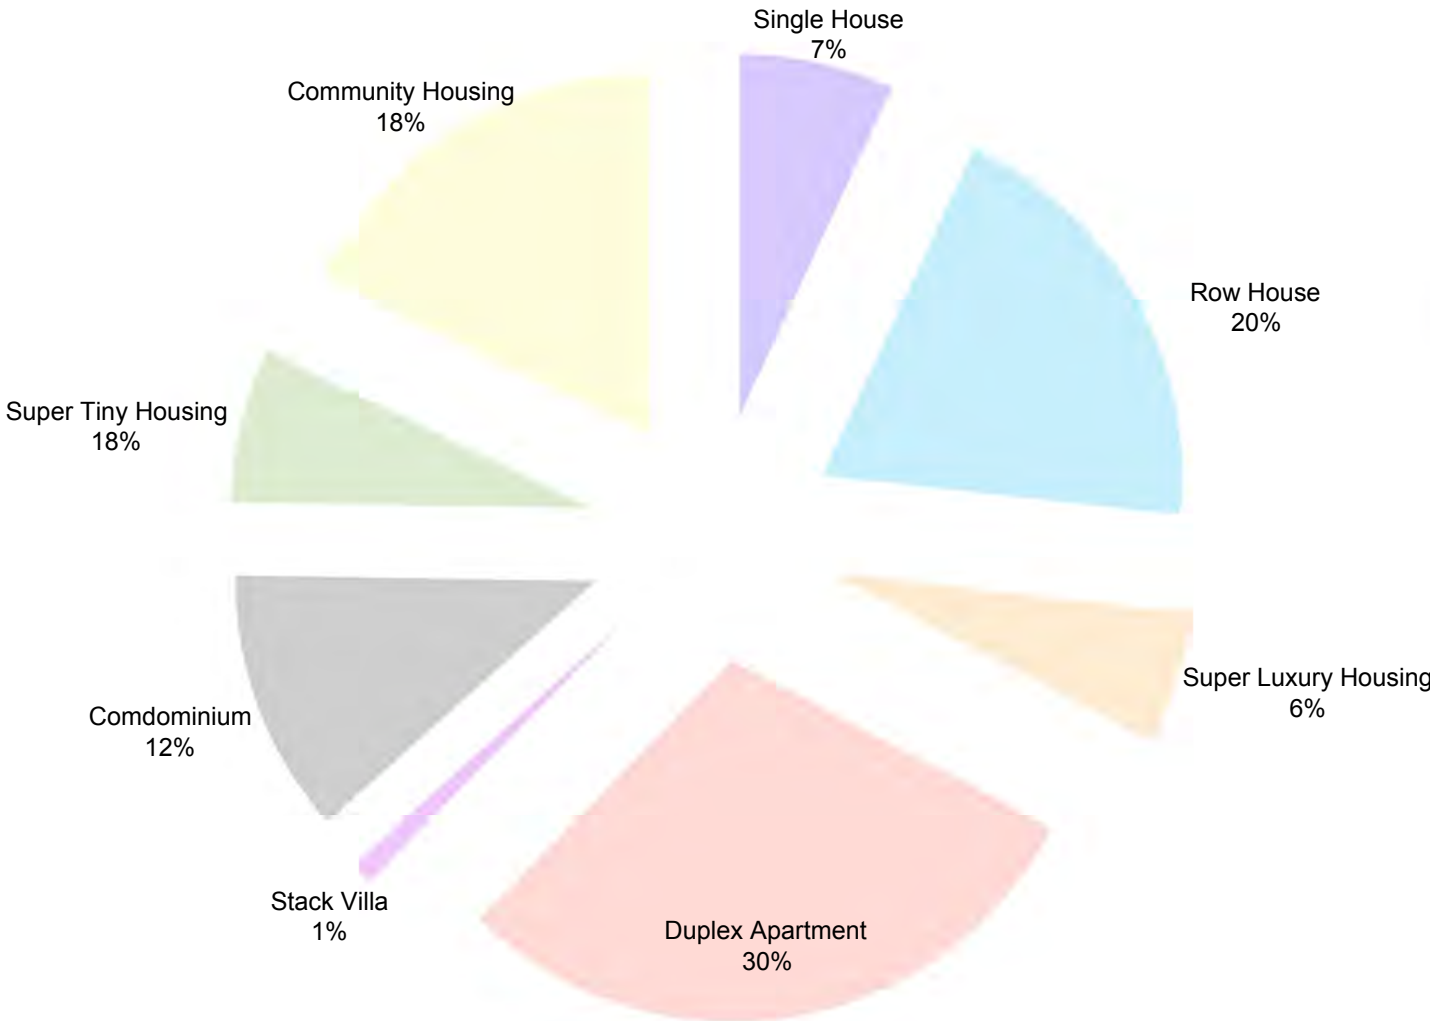

DESCRIPTION

Row House and Duplex Apartment are the most number of Taipei residential building Type. These two types are usually 4 to 5 floor high and the oldest building in Taipei, which are about 20 to 30 years old and facing some following problems:

1. Top floor Leaking
2. Top floor is too hot
3. No Public Facility

Presently, most households live in flat-roofed row houses and duplex apartments, but due to a lack of space, people try to expand their living area by building on their roofs.

The illegal make-shift metal-roofed shelters that result are unregulated and displeasing to the eye. Lastly, social housing projects have fallen to the wayside and do not adequately consider the needs of disadvantaged groups, social justice, and the problems of housing for those with low-income.



Project:



Institution:



NCTU Architecture
國立交通大學建築研究所

Team Name: NCTU/UNICODE
Address: 1001 Ta-Hsueh Road
Hsinchu City 30010
Taiwan
Contact: www.sde.tw



Consultants:

Note:

Mark	Date	Description
DN	2013/04/01	SD Submission
DN	2013/07/01	DDc Submission
ST	2013/11/01	DD Submission
ST	2014/03/03	CD Submission

Drawn by	ST
Checked by	DN
Scale	-
Unit	-

DWG. Title	
EXISTING BUILDING DRAWING AND ANALYSIS	
DWG. No.	PAGE
GE-320	10



Cheap & Light Weight Construction

Rooftop Pavilion

Tiny Alley

Rooftop Extension

Small-Scale Street

Extended Signboard

Steel Bar Window

Rooftop Garden

Extension Canopy



Project:



Institution:



NCTU Architecture
國立交通大學建築研究所

Team Name: NCTU/UNICODE
Address: 1001 Ta-Hsueh Road
Hsinchu City 30010
Taiwan
Contact: www.sde.tw




Consultants:

Note:

Mark	Date	Description
DN	2013/04/01	SD Submission
DN	2013/07/01	DDc Submission
ST	2013/11/01	DD Submission
ST	2014/03/03	CD Submission

Drawn by	CC
Checked by	DN
Scale	-
Unit	-

DWG. Title	
COMPETITION DWELLING	
DWG. No.	PAGE
GE-330	11

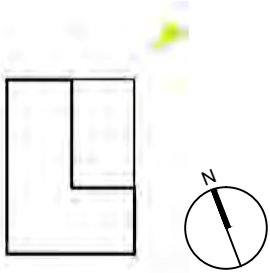

Project:



Institution:



NCTU Architecture
國立交通大學建築研究所

Team Name: NCTU/UNICODE
Address: 1001 Ta-Hsueh Road
Hsinchu City 30010
Taiwan
Contact: www.sde.tw



Consultants:

Note:

Mark	Date	Description
DN	2013/04/01	SD Submission
DN	2013/07/01	DDc Submission
ST	2013/11/01	DD Submission
ST	2014/03/03	CD Submission

Drawn by	CC
Checked by	DN
Scale	-
Unit	-

DWG. Title PAVILION EAST SIDE RENDERING	
DWG. No. GE-401	PAGE 12



Project:

Institution:

NCTU Architecture
國立交通大學建築研究所

Team Name: NCTU/UNICODE
Address: 1001 Ta-Hsueh Road
Hsinchu City 30010
Taiwan
Contact: www.sde.tw




Consultants:

Note:

Mark	Date	Description
DN	2013/04/01	SD Submission
DN	2013/07/01	DDc Submission
ST	2013/11/01	DD Submission
ST	2014/03/03	CD Submission

Drawn by	CC
Checked by	DN
Scale	-
Unit	-

DWG. Title PAVILION WEST SIDE RENDERING	
DWG. No. GE-402	PAGE 13

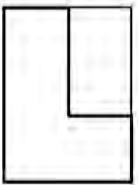



Project:



Institution:




NCTU Architecture
國立交通大學建築研究所

Team Name: NCTU/UNICODE
Address: 1001 Ta-Hsueh Road
Hsinchu City 30010
Taiwan
Contact: www.sde.tw



Consultants:


Note:

 

Mark	Date	Description
DN	2013/04/01	SD Submission
DN	2013/07/01	DDc Submission
ST	2013/11/01	DD Submission
ST	2014/03/03	CD Submission

Drawn by	ST
Checked by	DN
Scale	1:1000
Unit	mm

DWG. Title	
SOLAR VILLAGE PLAN	
DWG. No.	PAGE
AR-001	14

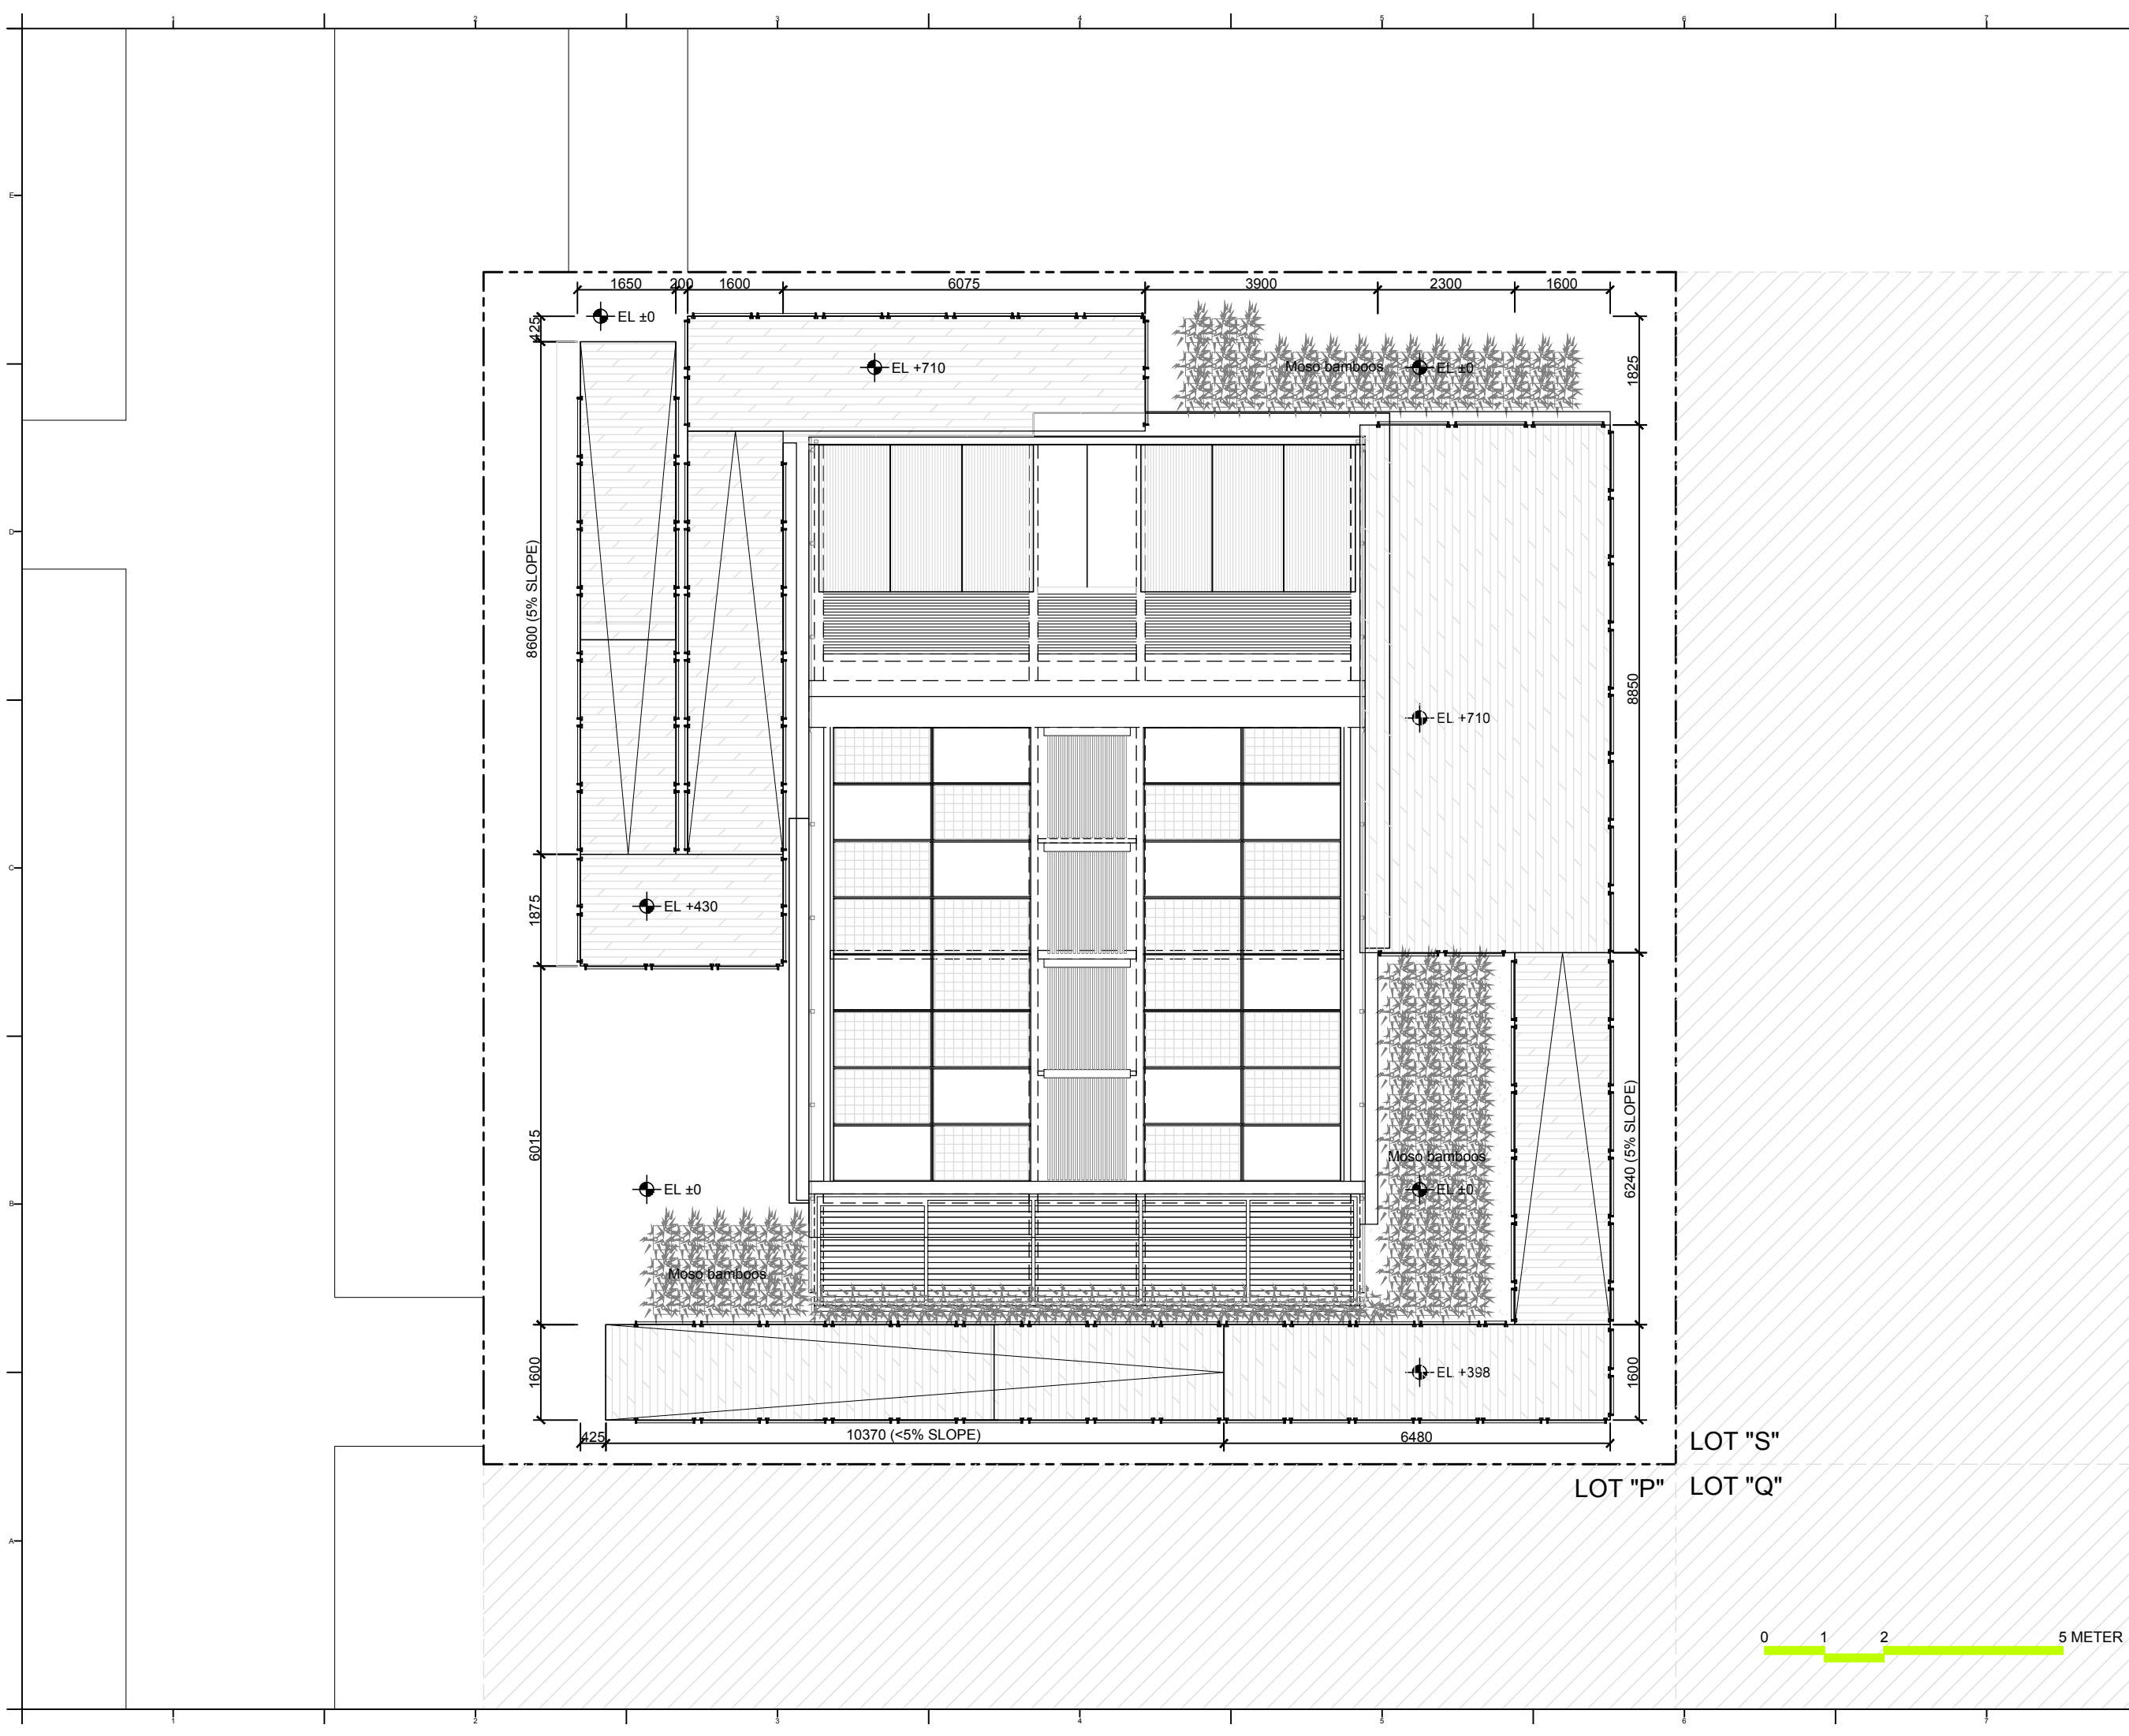

Project:



Institution:




NCTU Architecture
國立交通大學建築研究所

Team Name: NCTU/UNICODE
Address: 1001 Ta-Hsueh Road
Hsinchu City 30010
Taiwan
Contact: www.sde.tw



Consultants:






Note:

 

Mark	Date	Description
DN	2013/04/01	SD Submission
DN	2013/07/01	DDc Submission
ST	2013/11/01	DD Submission
ST	2014/03/03	CD Submission

Drawn by	CF
Checked by	-
Scale	1:100
Unit	mm

DWG. Title	
SITE PLAN	
DWG. No.	PAGE
AR-002	15

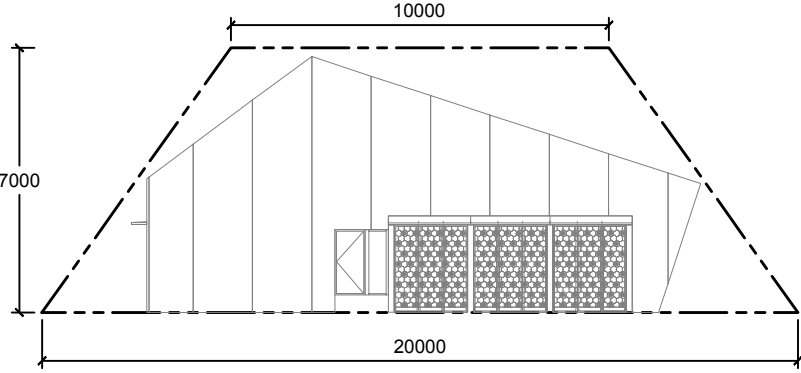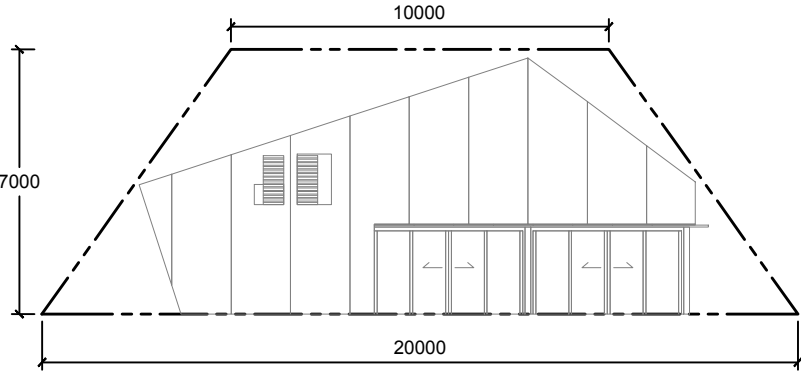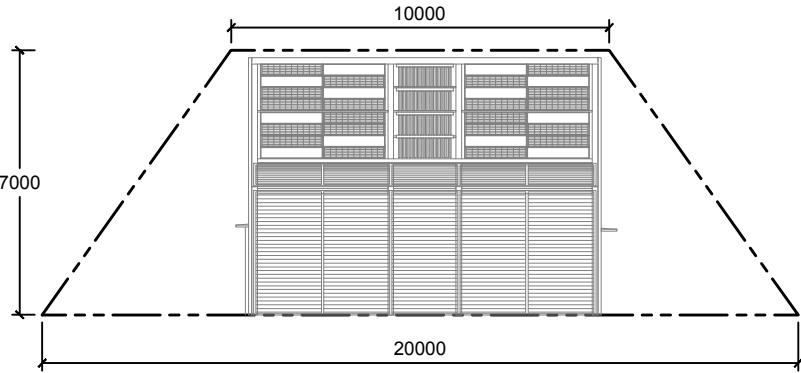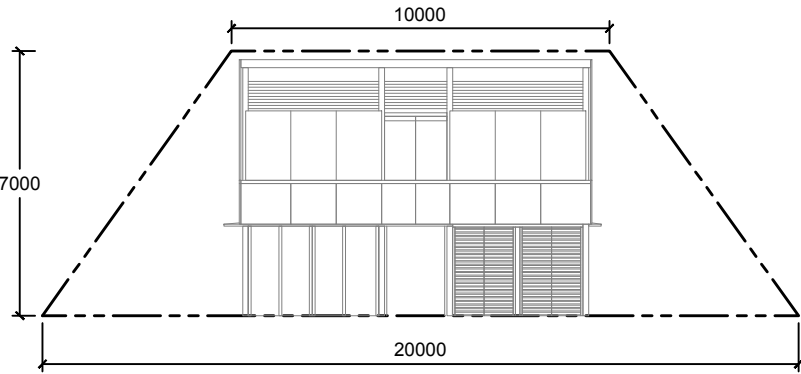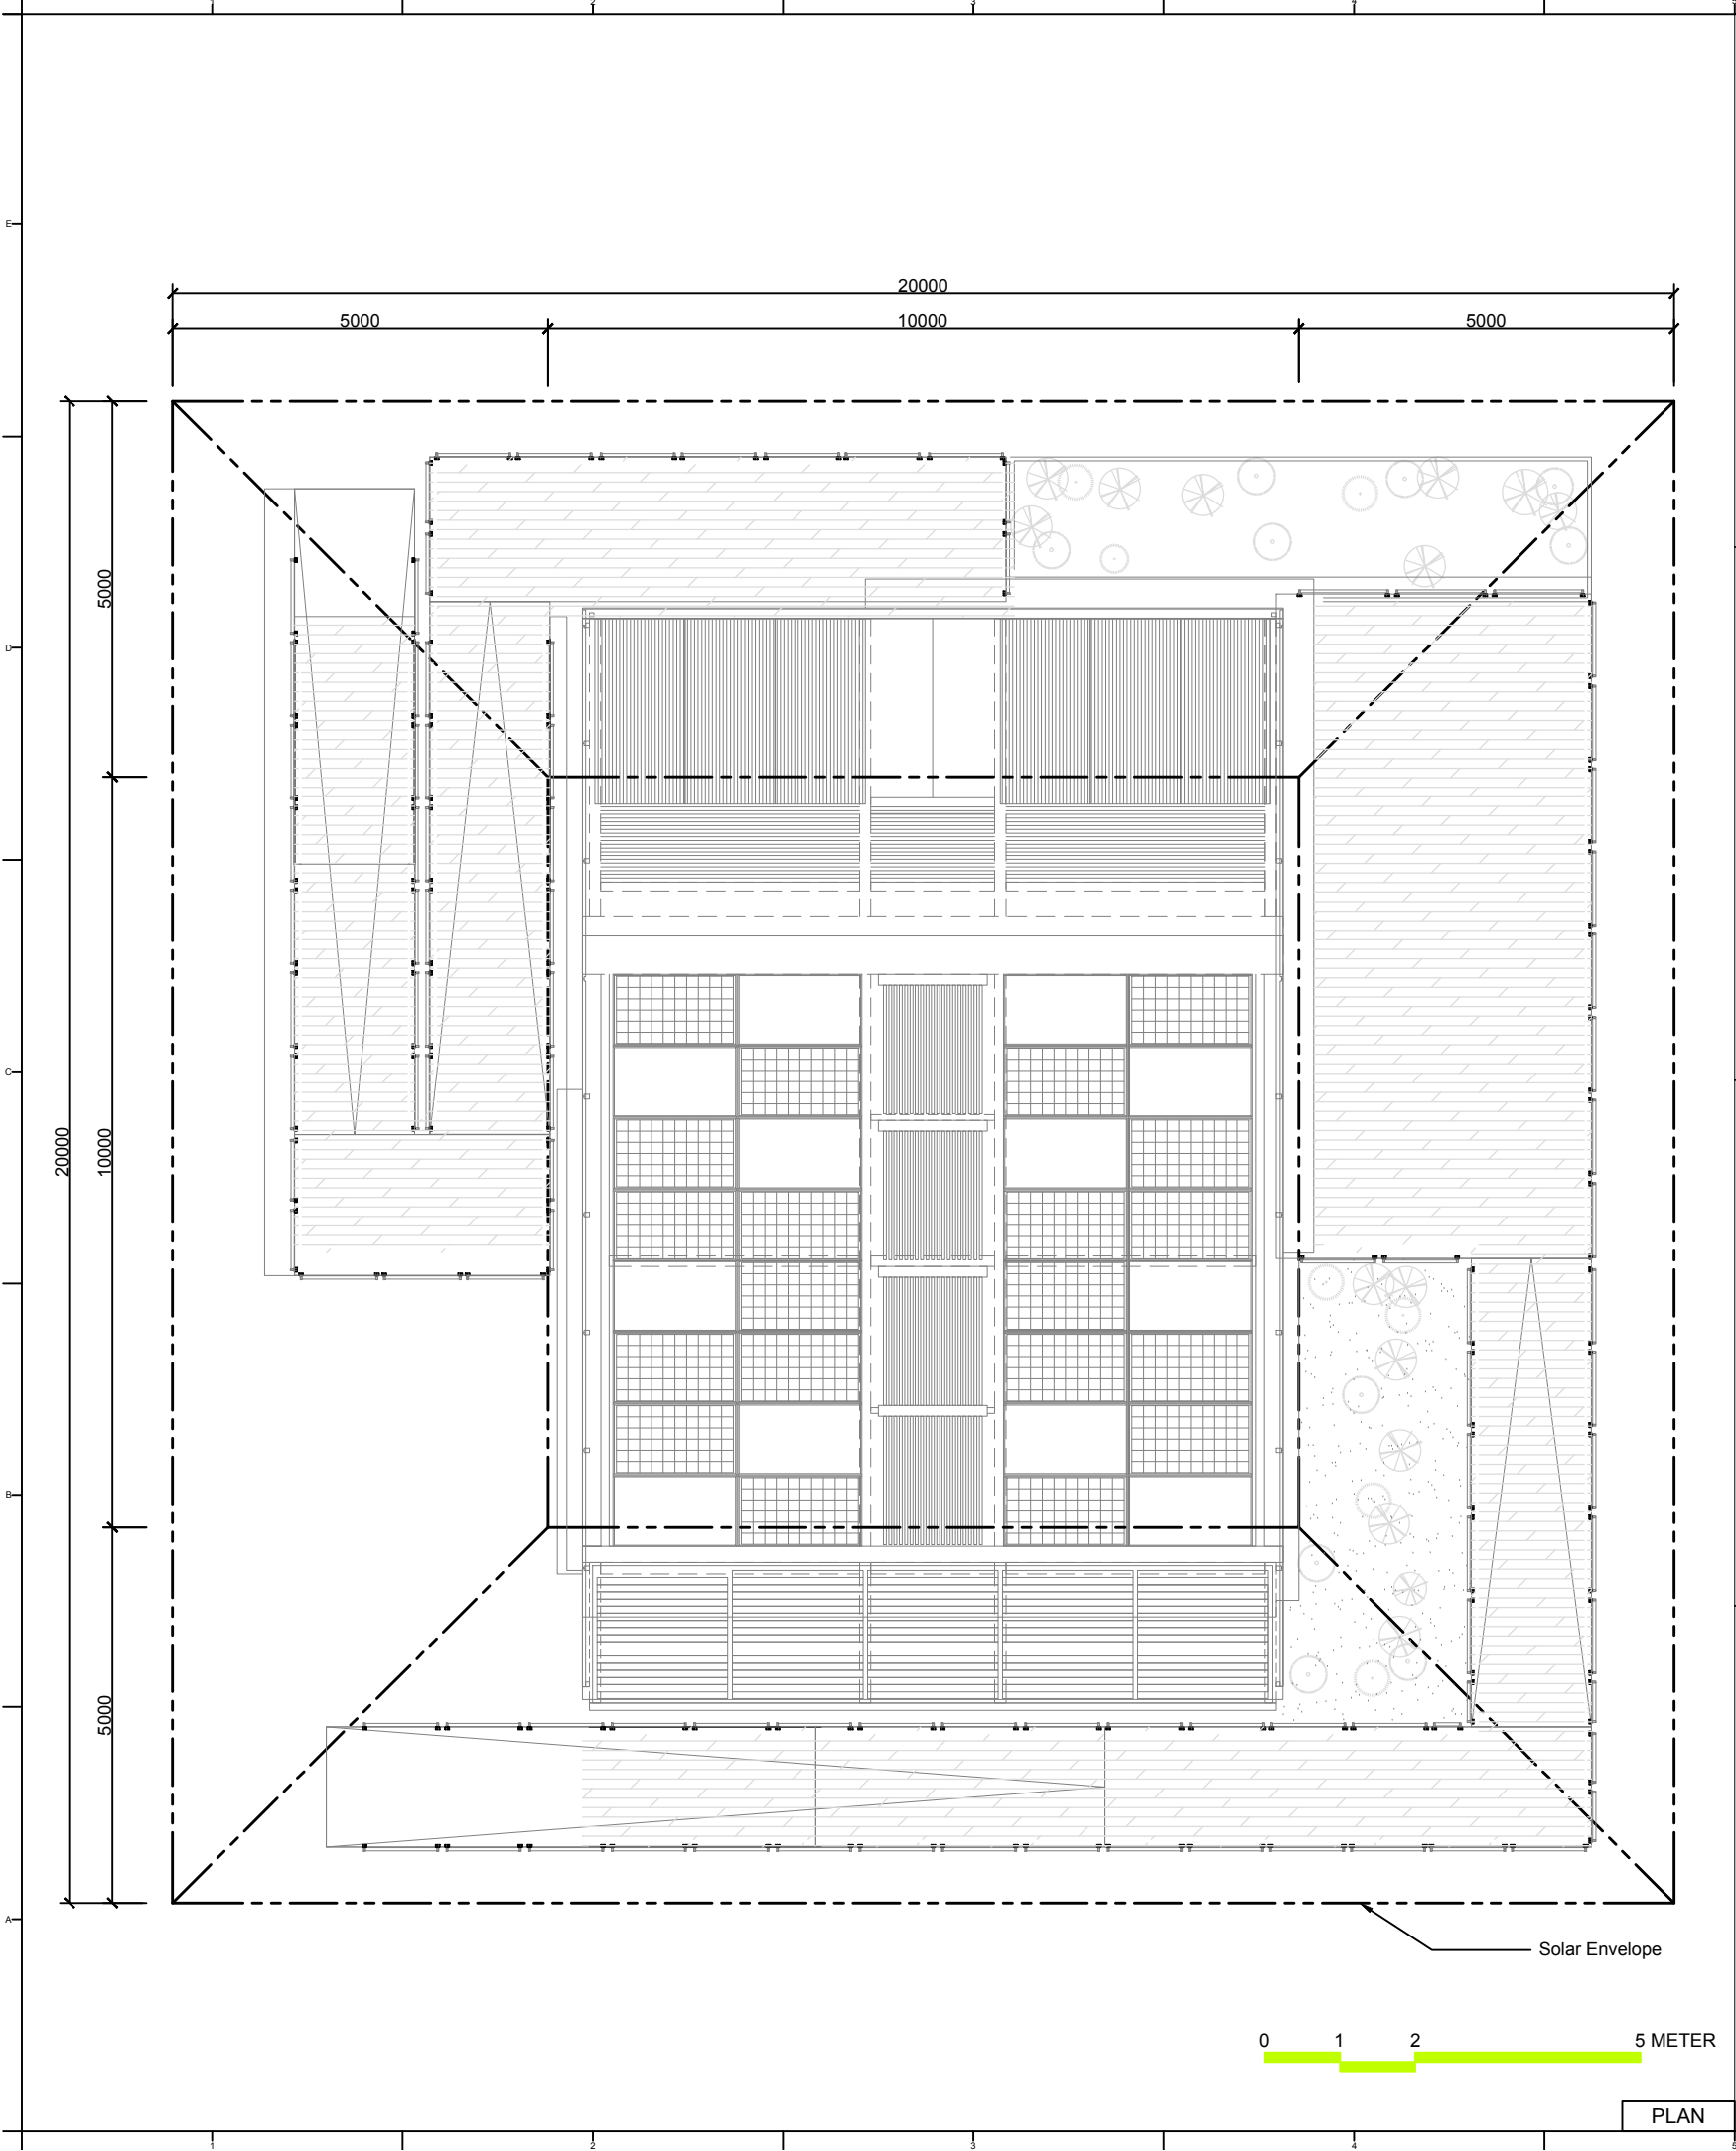


NCTU Architecture
國立交通大學建築研究所

Team Name: NCTU/UNICODE
Address: 1001 Ta-Hsueh Road
Hsinchu City 30010
Taiwan
Contact: www.sde.tw



Consultants:


Note:

 

Mark	Date	Description
DN	2013/04/01	SD Submission
DN	2013/07/01	DDc Submission
ST	2013/11/01	DD Submission
ST	2014/03/03	CD Submission

Drawn by	CF
Checked by	DN
Scale	1:100
Unit	mm

DWG. Title	
SOLAR ENVELOPE	
DWG. No.	PAGE
AR-011	16

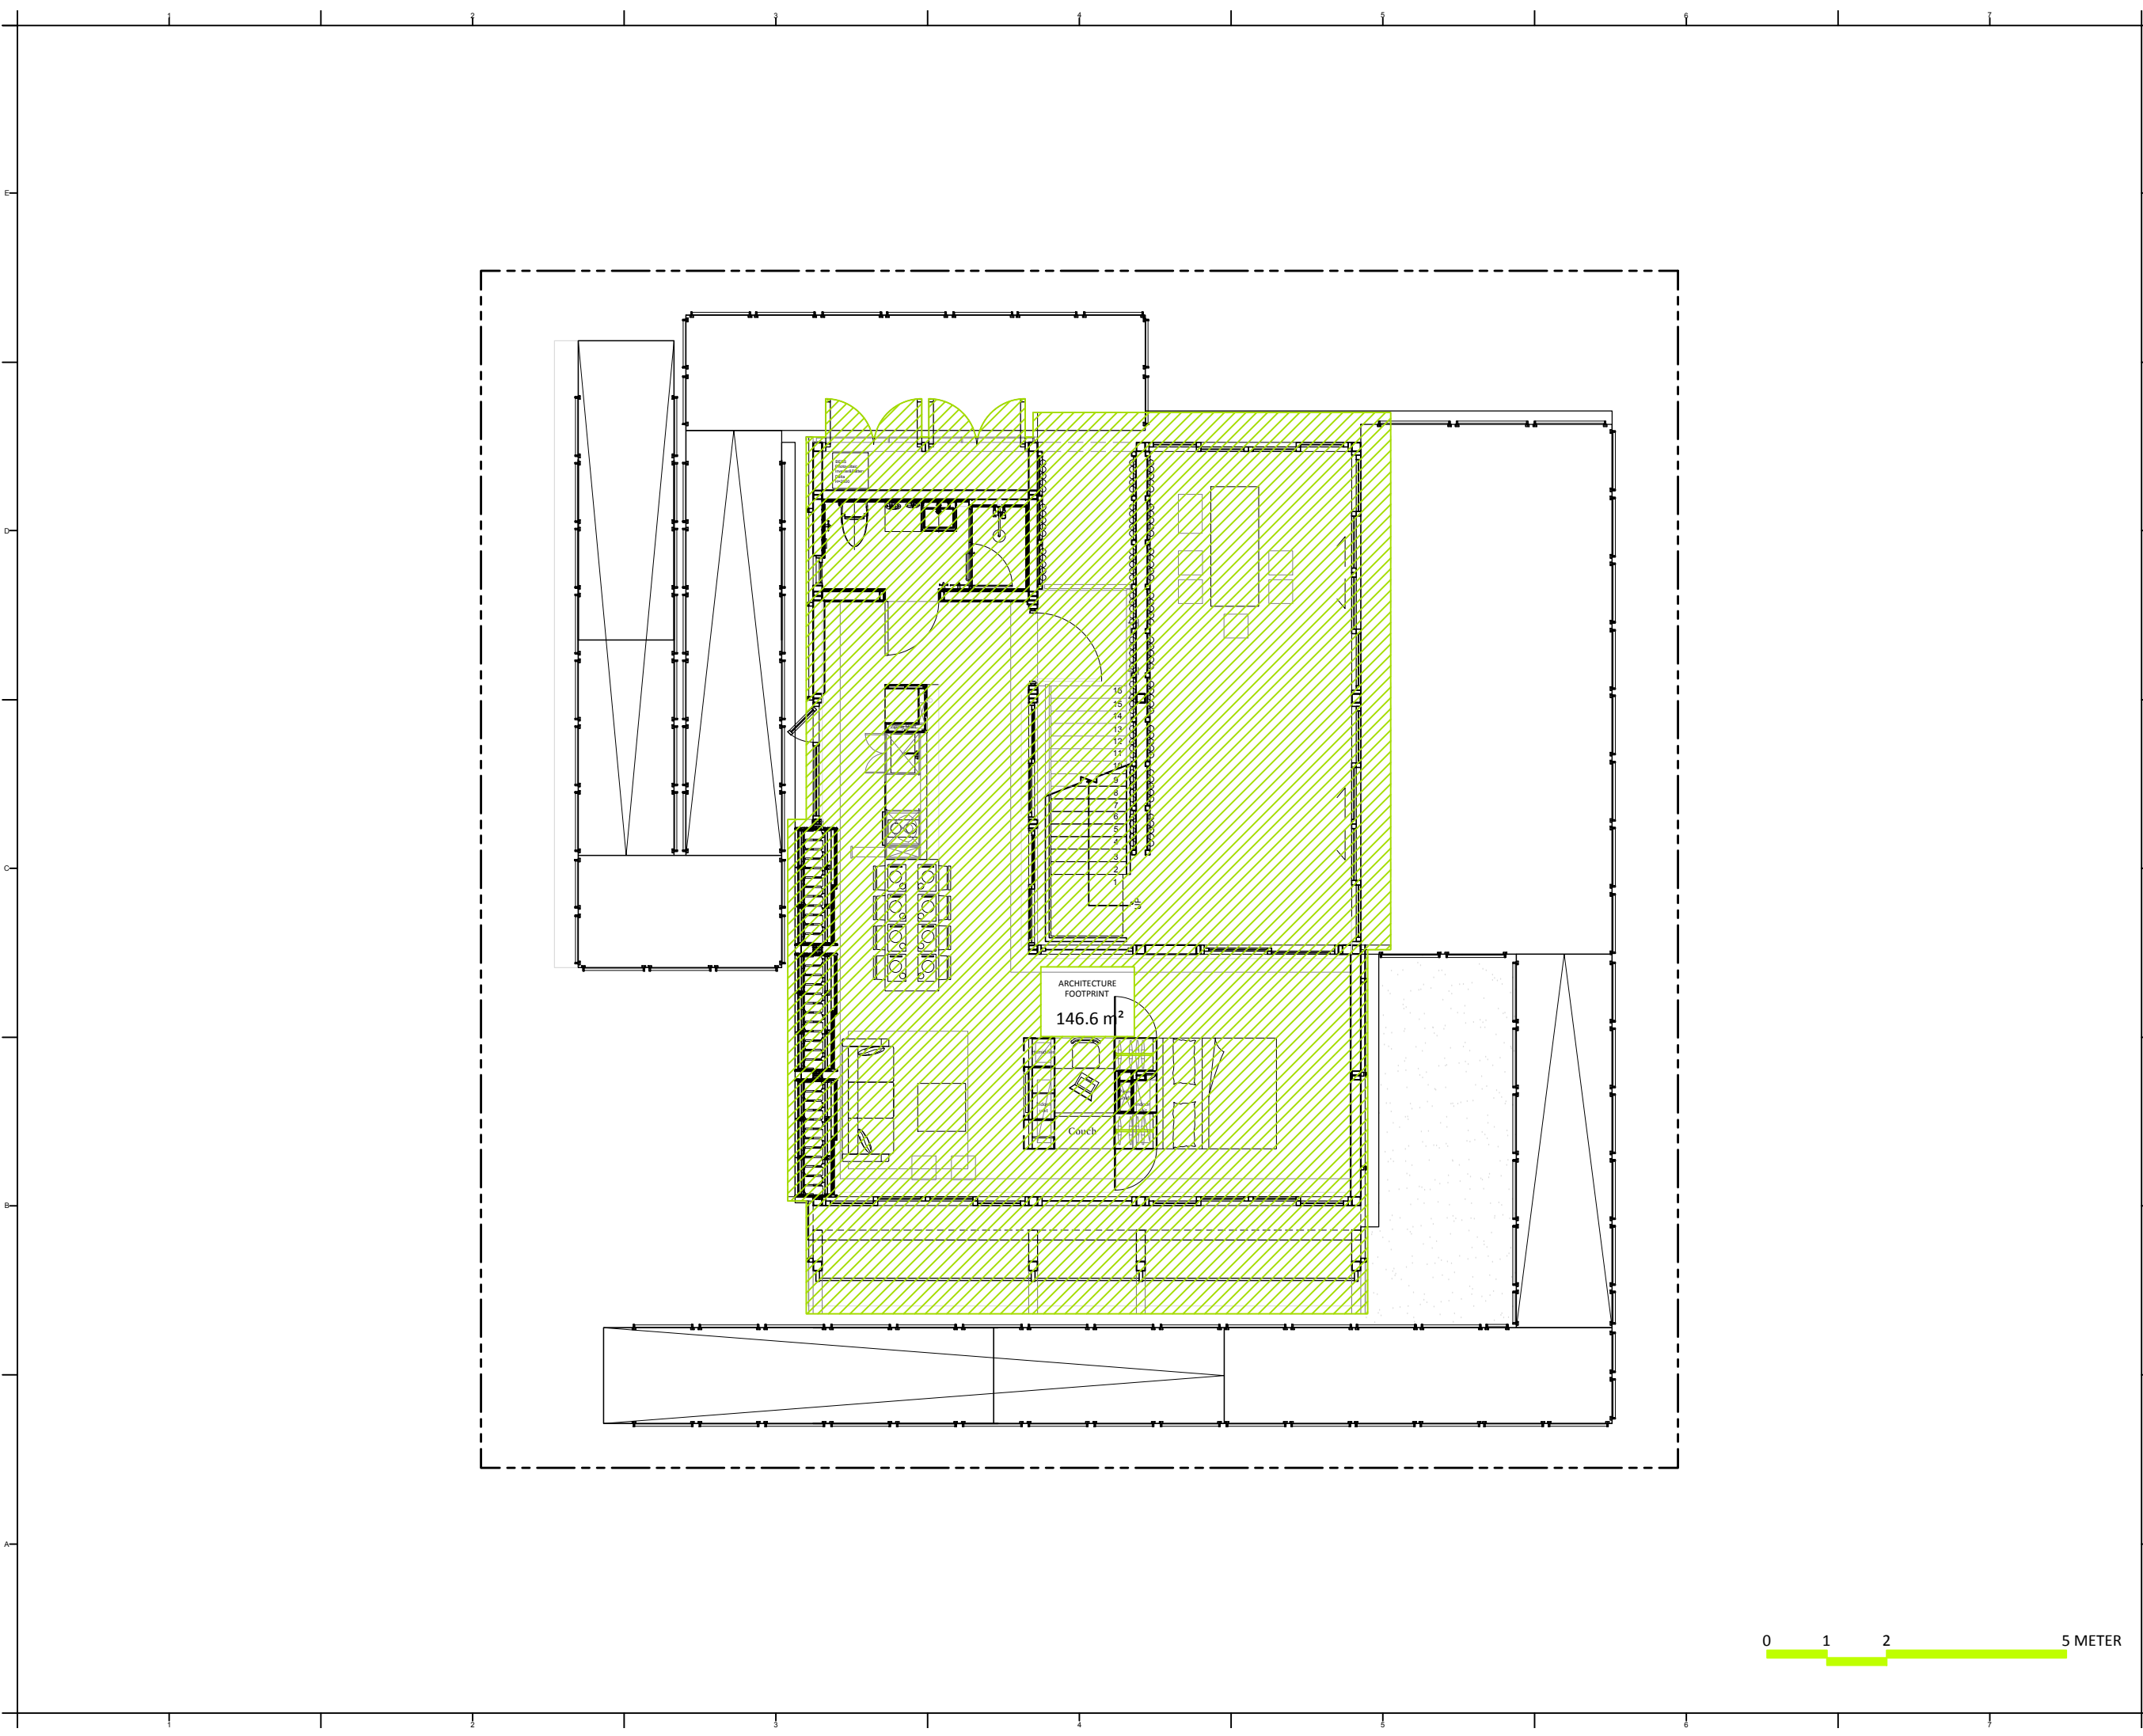

Project:



Institution:




NCTU Architecture
國立交通大學建築研究所

Team Name: NCTU/UNICODE
Address: 1001 Ta-Hsueh Road
Hsinchu City 30010
Taiwan
Contact: www.sde.tw



Consultants:

Note:

 


Mark	Date	Description
DN	2013/04/01	SD Submission
DN	2013/07/01	DDc Submission
ST	2013/11/01	DD Submission
ST	2014/03/03	CD Submission

Drawn by	CF
Checked by	DN
Scale	1:100
Unit	mm

DWG. Title	
ARCHITECTURE FOOTPRINT	
DWG. No.	PAGE
AR-014	17

E
D
C
B
A

1 2 3 4 5 6 7

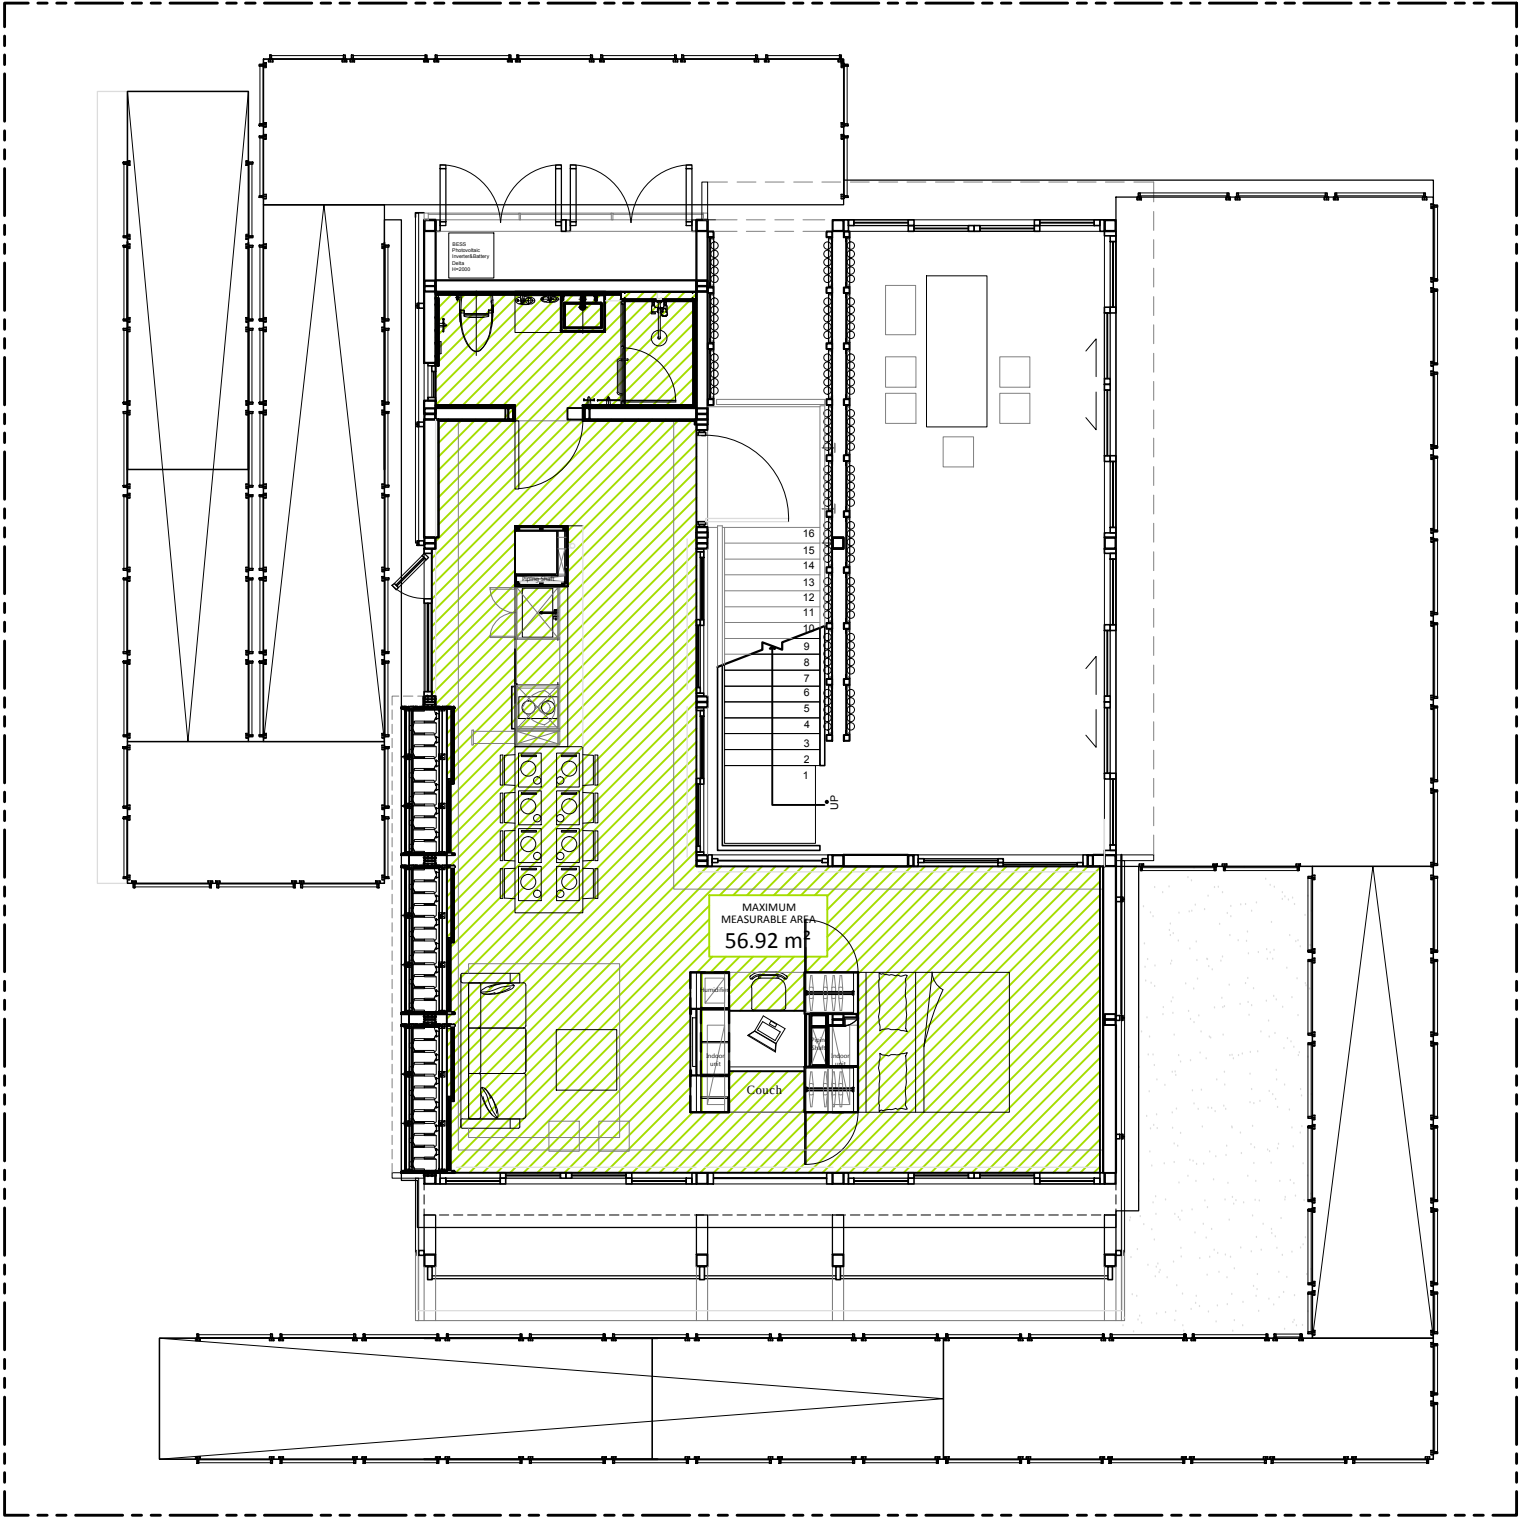

Project:



Institution:




NCTU Architecture
國立交通大學建築研究所

Team Name: NCTU/UNICODE
Address: 1001 Ta-Hsueh Road
Hsinchu City 30010
Taiwan
Contact: www.sde.tw



Consultants:

Note:

 

Mark	Date	Description
DN	2013/04/01	SD Submission
DN	2013/07/01	DDc Submission
ST	2013/11/01	DD Submission
ST	2014/03/03	CD Submission

Drawn by	CF
Checked by	DN
Scale	1:100
Unit	mm

DWG. Title	
MEASURABLE AREA	
DWG. No.	PAGE
AR-017	18



Project:



Institution:




NCTU Architecture
國立交通大學建築研究所

Team Name: NCTU/UNICODE
Address: 1001 Ta-Hsueh Road
Hsinchu City 30010
Taiwan
Contact: www.sde.tw



Consultants:


Note:

 

Mark	Date	Description
DN	2013/04/01	SD Submission
DN	2013/07/01	DDc Submission
ST	2013/11/01	DD Submission
ST	2014/03/03	CD Submission

Drawn by	ST
Checked by	DN
Scale	1:100
Unit	mm

DWG. Title	
GROUND LEVEL PLAN	
DWG. No.	PAGE
AR-021	19

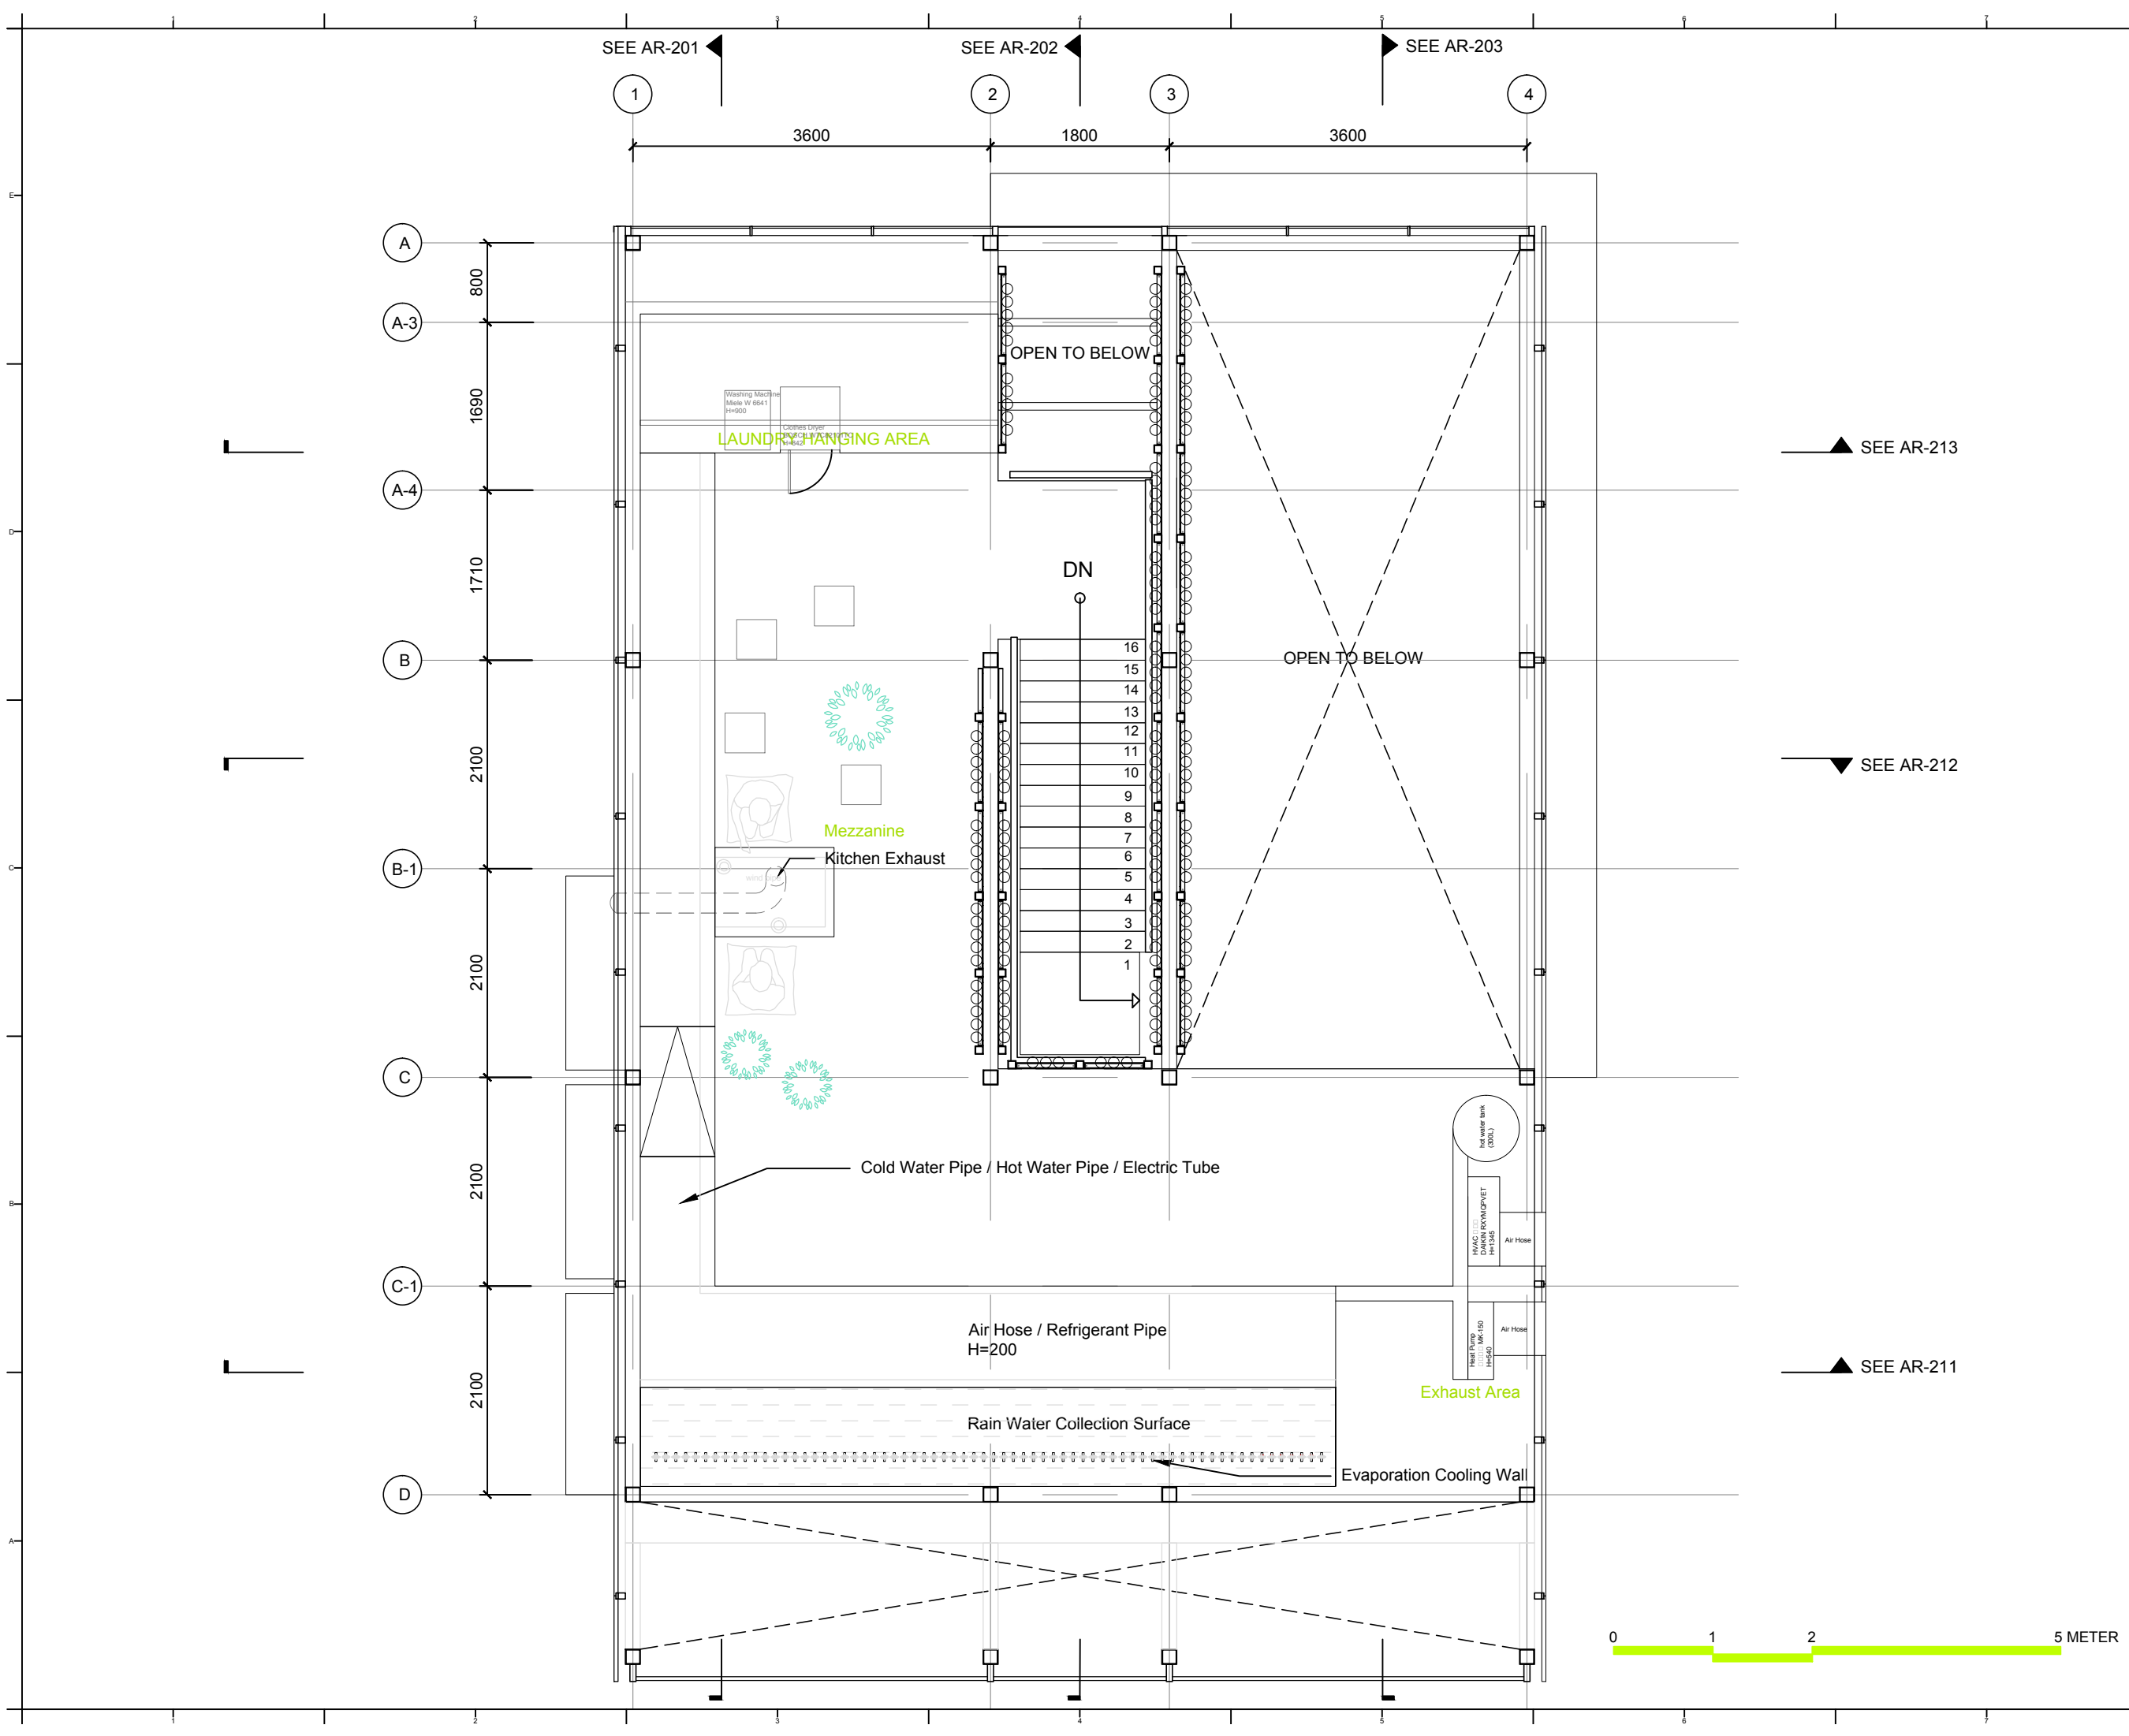

NCTU Architecture
國立交通大學建築研究所

Team Name: NCTU/UNICODE
Address: 1001 Ta-Hsueh Road
Hsinchu City 30010
Taiwan
Contact: www.sde.tw

Consultants:


Note:



Mark	Date	Description
DN	2013/04/01	SD Submission
DN	2013/07/01	DDc Submission
ST	2013/11/01	DD Submission
ST	2014/03/03	CD Submission

Drawn by	CF
Checked by	DN
Scale	1:60
Unit	mm

DWG. Title	
MEZZANINE LEVEL PLAN	
DWG. No.	PAGE
AR-022	20

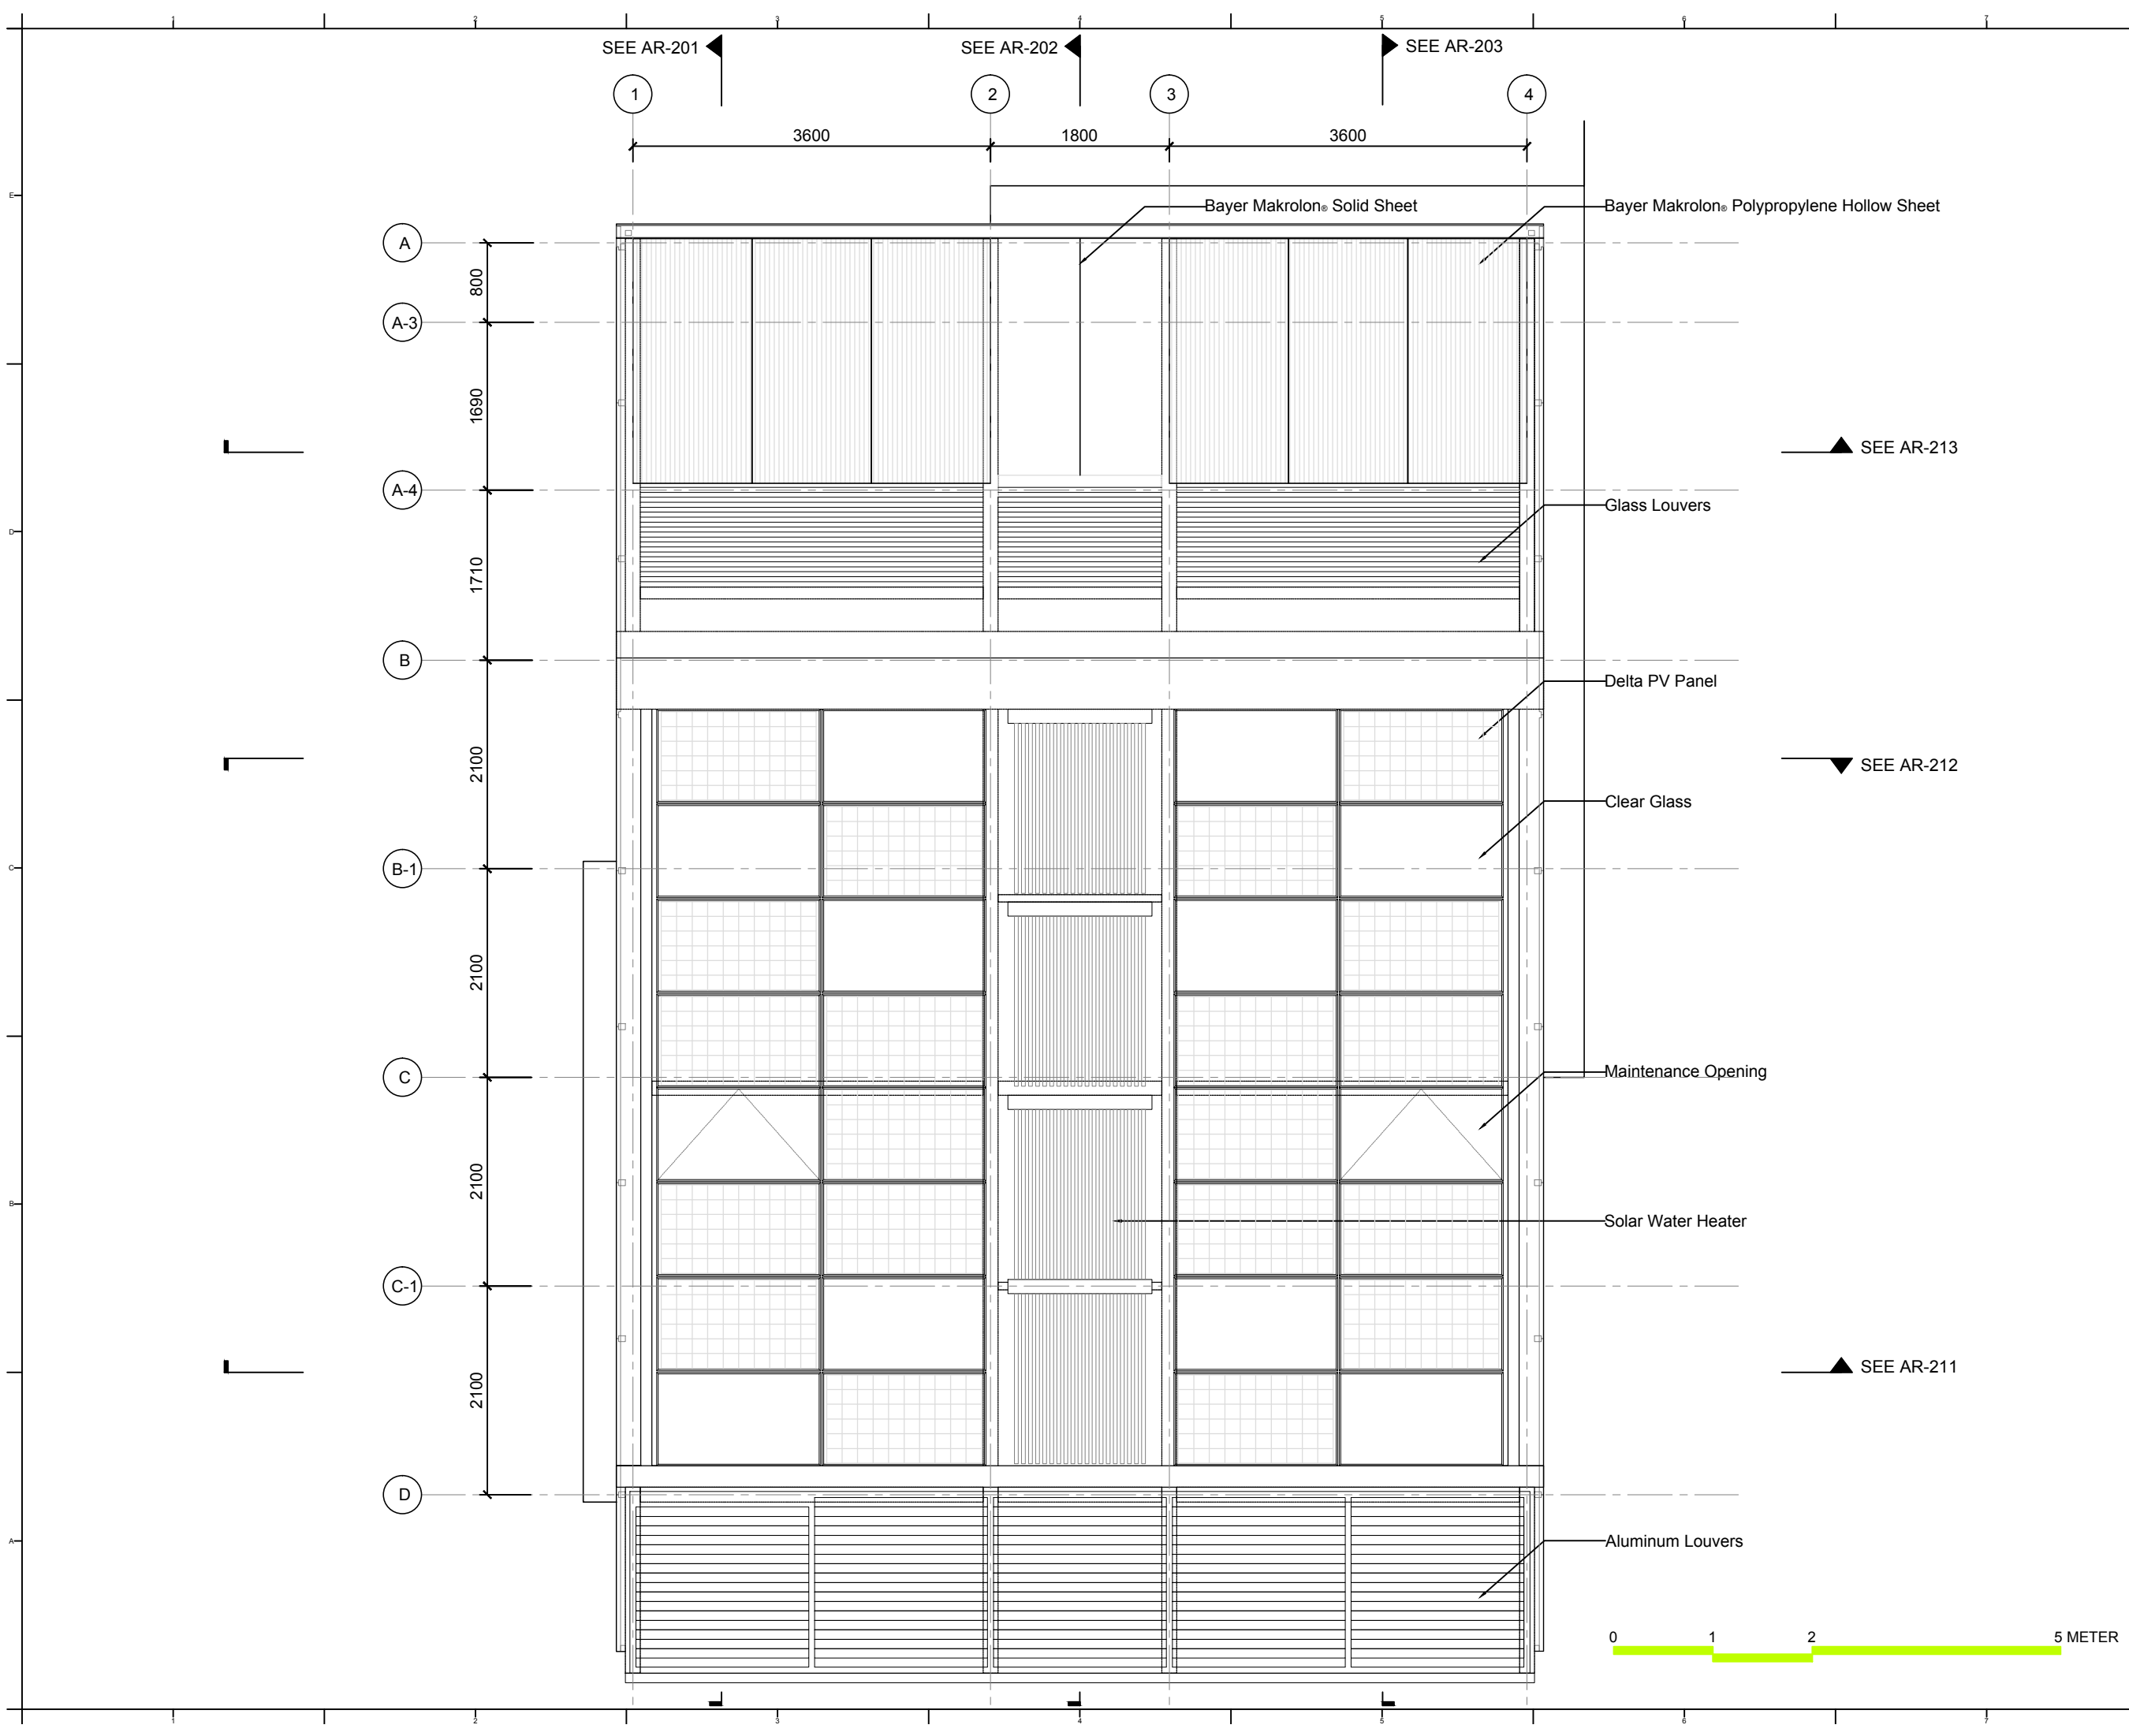

Project:



Institution:




NCTU Architecture
國立交通大學建築研究所

Team Name: NCTU/UNICODE
Address: 1001 Ta-Hsueh Road
Hsinchu City 30010
Taiwan
Contact: www.sde.tw



Consultants:


Note:

 

Mark	Date	Description
DN	2013/04/01	SD Submission
DN	2013/07/01	DDc Submission
ST	2013/11/01	DD Submission
ST	2014/03/03	CD Submission

Drawn by	CF
Checked by	DN
Scale	1:60
Unit	mm

DWG. Title	
ROOF LEVEL PLAN	
DWG. No.	PAGE
AR-031	21

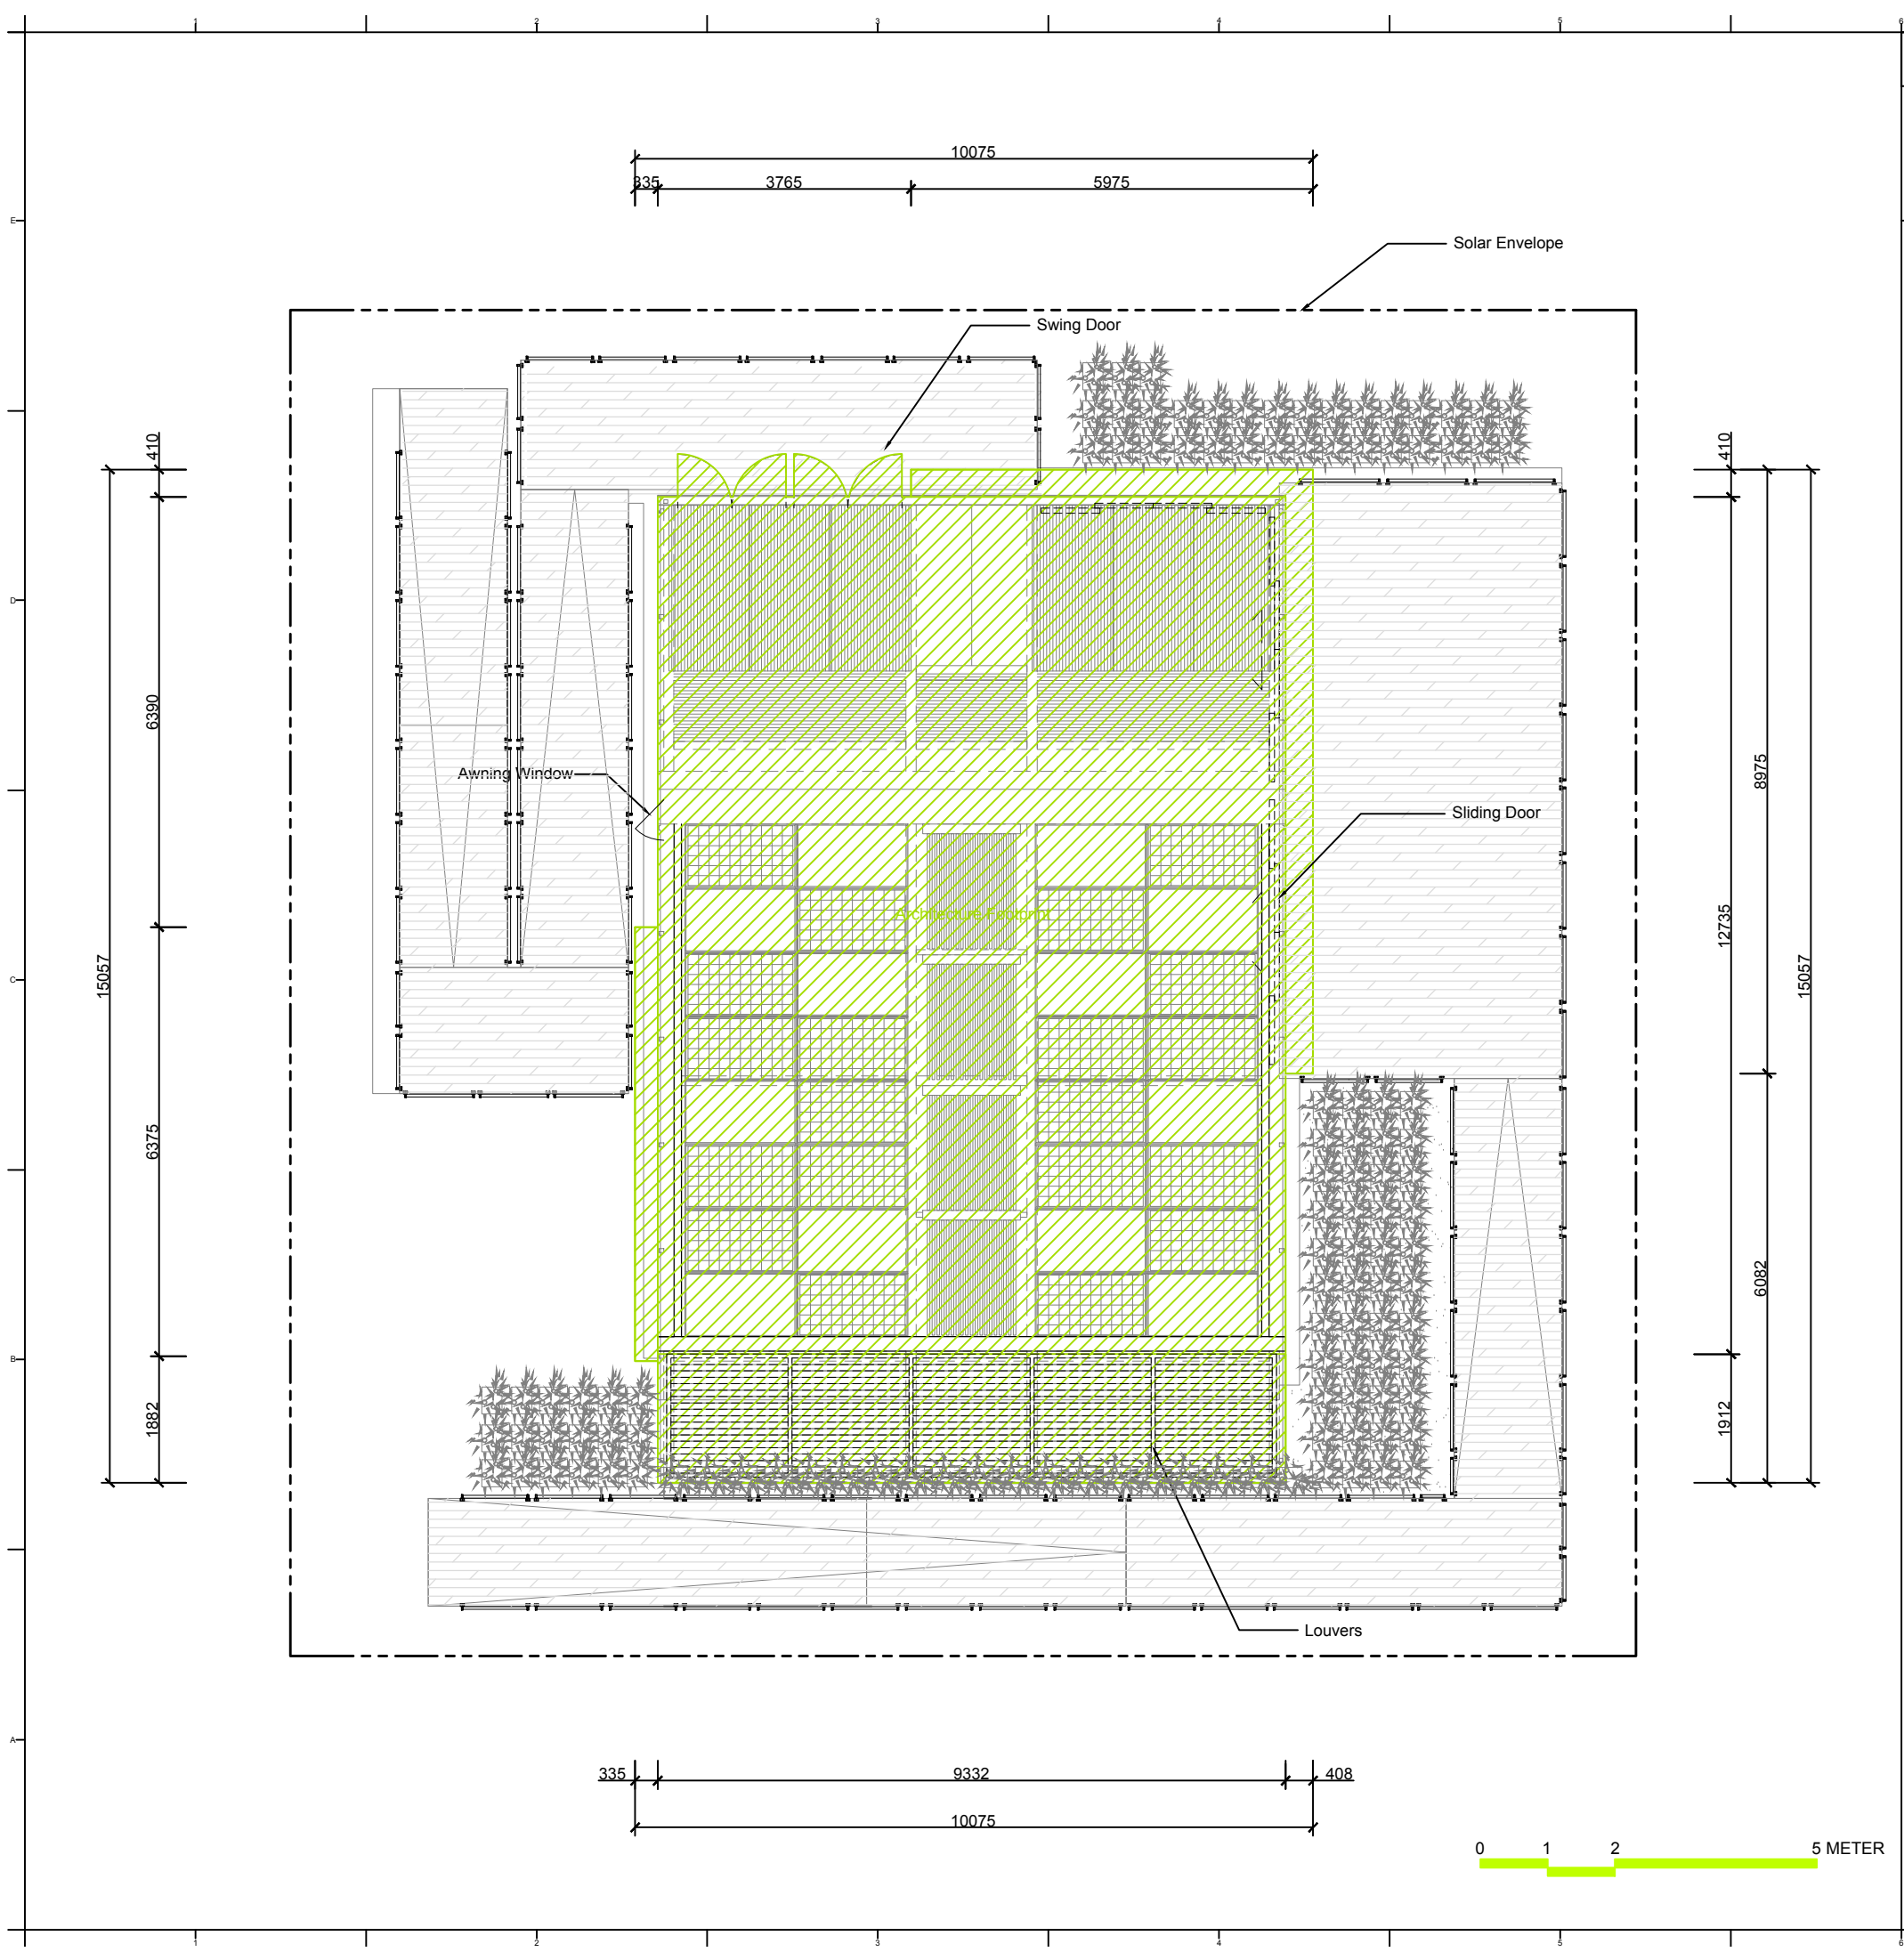

Footprint Calculation

House : 120.4 M2
Canopy : 8.7 M2
Louvers : 17.8 M2

Total : 146.9 M2

House
 $9.332 \times 12.735 + 0.6375 \times 0.7854 \times 3.14 = 120.4 \text{ (M2)}$

Canopy
 $5.975 \times 0.41 + (8.975 - 0.41) \times 0.408 + 6.375 \times 0.335 = 8.0 \text{ (M2)}$

Louvers
 $9.332 \times 1.912 = 17.8 \text{ (M2)}$

Total
 $120.41 + 8.05 + 17.84 = 146.3 \text{ (M2)}$

Project:

Institution:

國立交通大學
National Chiao Tung University

NCTU Architecture

國立交通大學建築研究所

Team Name:

NCTU/UNICODE

Address:

1001 Ta-Hsueh Road
Hsinchu City 30010
Taiwan

Contact:

www.sde.tw

Consultants:

Note:

Mark	Date	Description
DN	2013/04/01	SD Submission
DN	2013/07/01	DDc Submission
ST	2013/11/01	DD Submission
ST	2014/03/03	CD Submission

Drawn by

CF

Checked by

DN

Scale

1:100

Unit

mm

DWG. Title


RECONFIGURABLE
FEATURES 1

DWG. No.

AR-041

PAGE

22

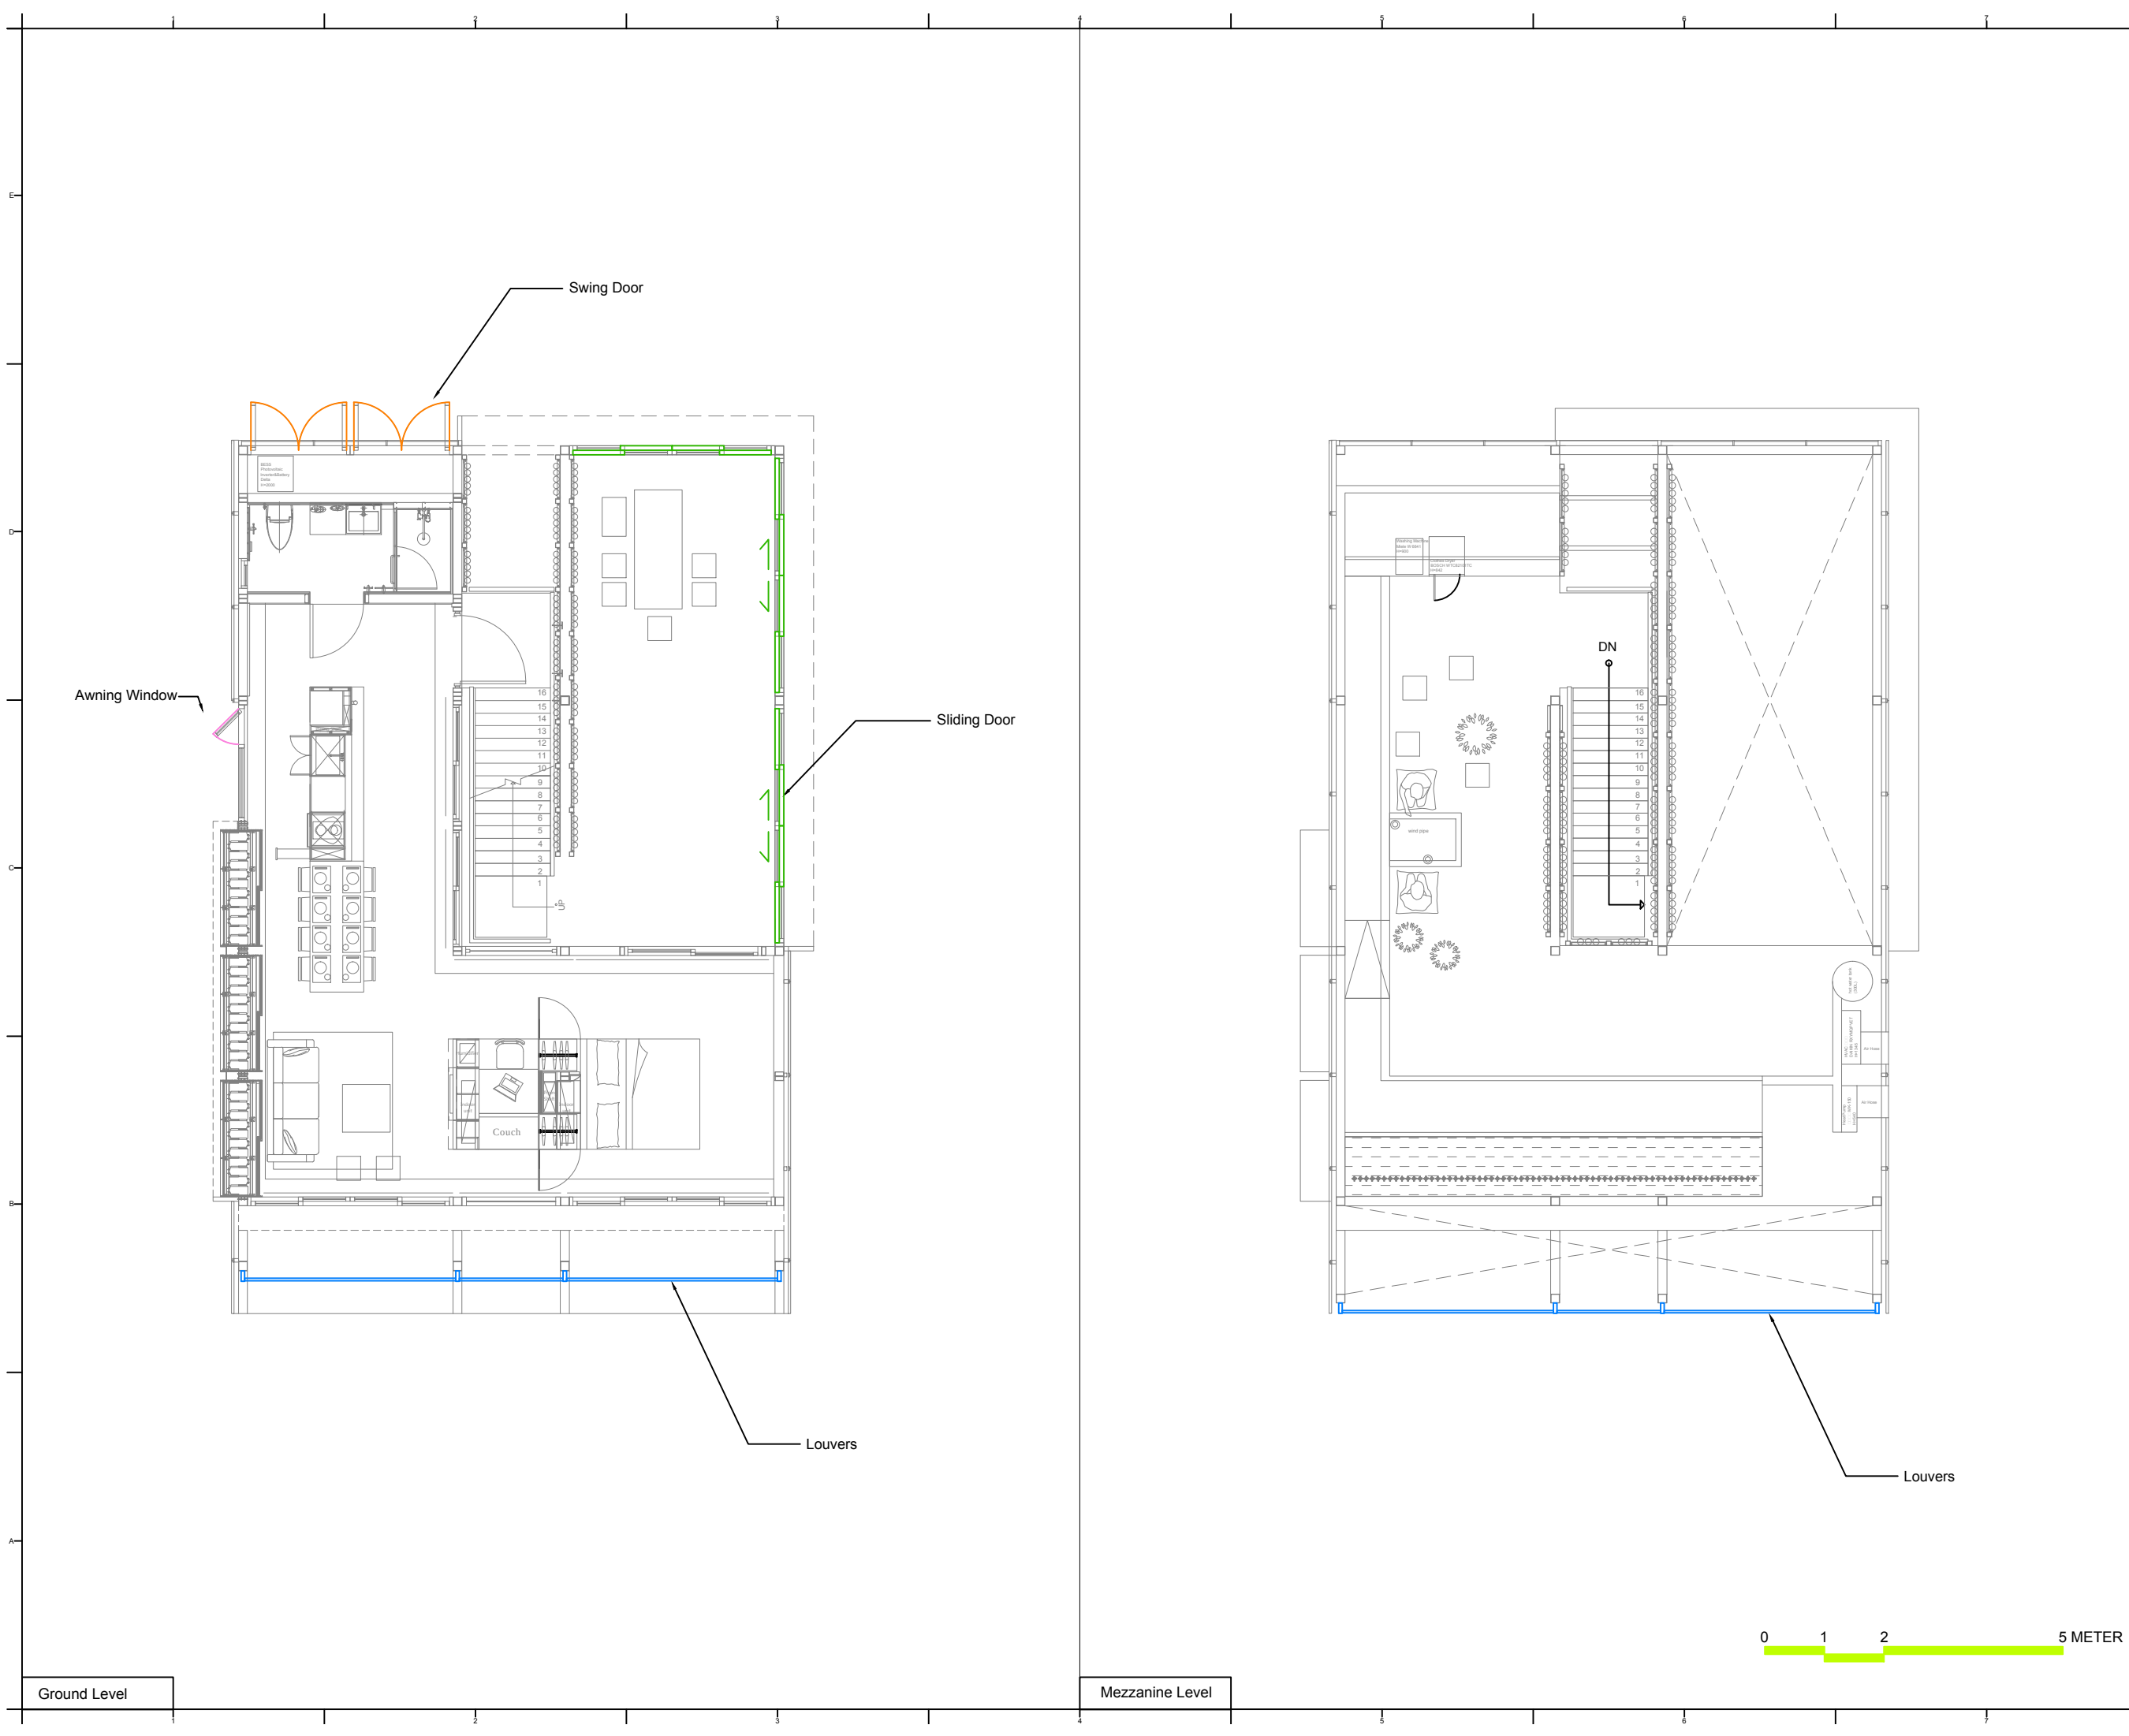

Project:



Institution:




NCTU Architecture
國立交通大學建築研究所

Team Name: NCTU/UNICODE
Address: 1001 Ta-Hsueh Road
Hsinchu City 30010
Taiwan
Contact: www.sde.tw



Consultants:


Note:

 

Mark	Date	Description
DN	2013/04/01	SD Submission
DN	2013/07/01	DDc Submission
ST	2013/11/01	DD Submission
ST	2014/03/03	CD Submission

Drawn by	CF
Checked by	DN
Scale	1:100
Unit	mm

DWG. Title	
RECONFIGURABLE FEATURES 2	
DWG. No.	PAGE
AR-042	23

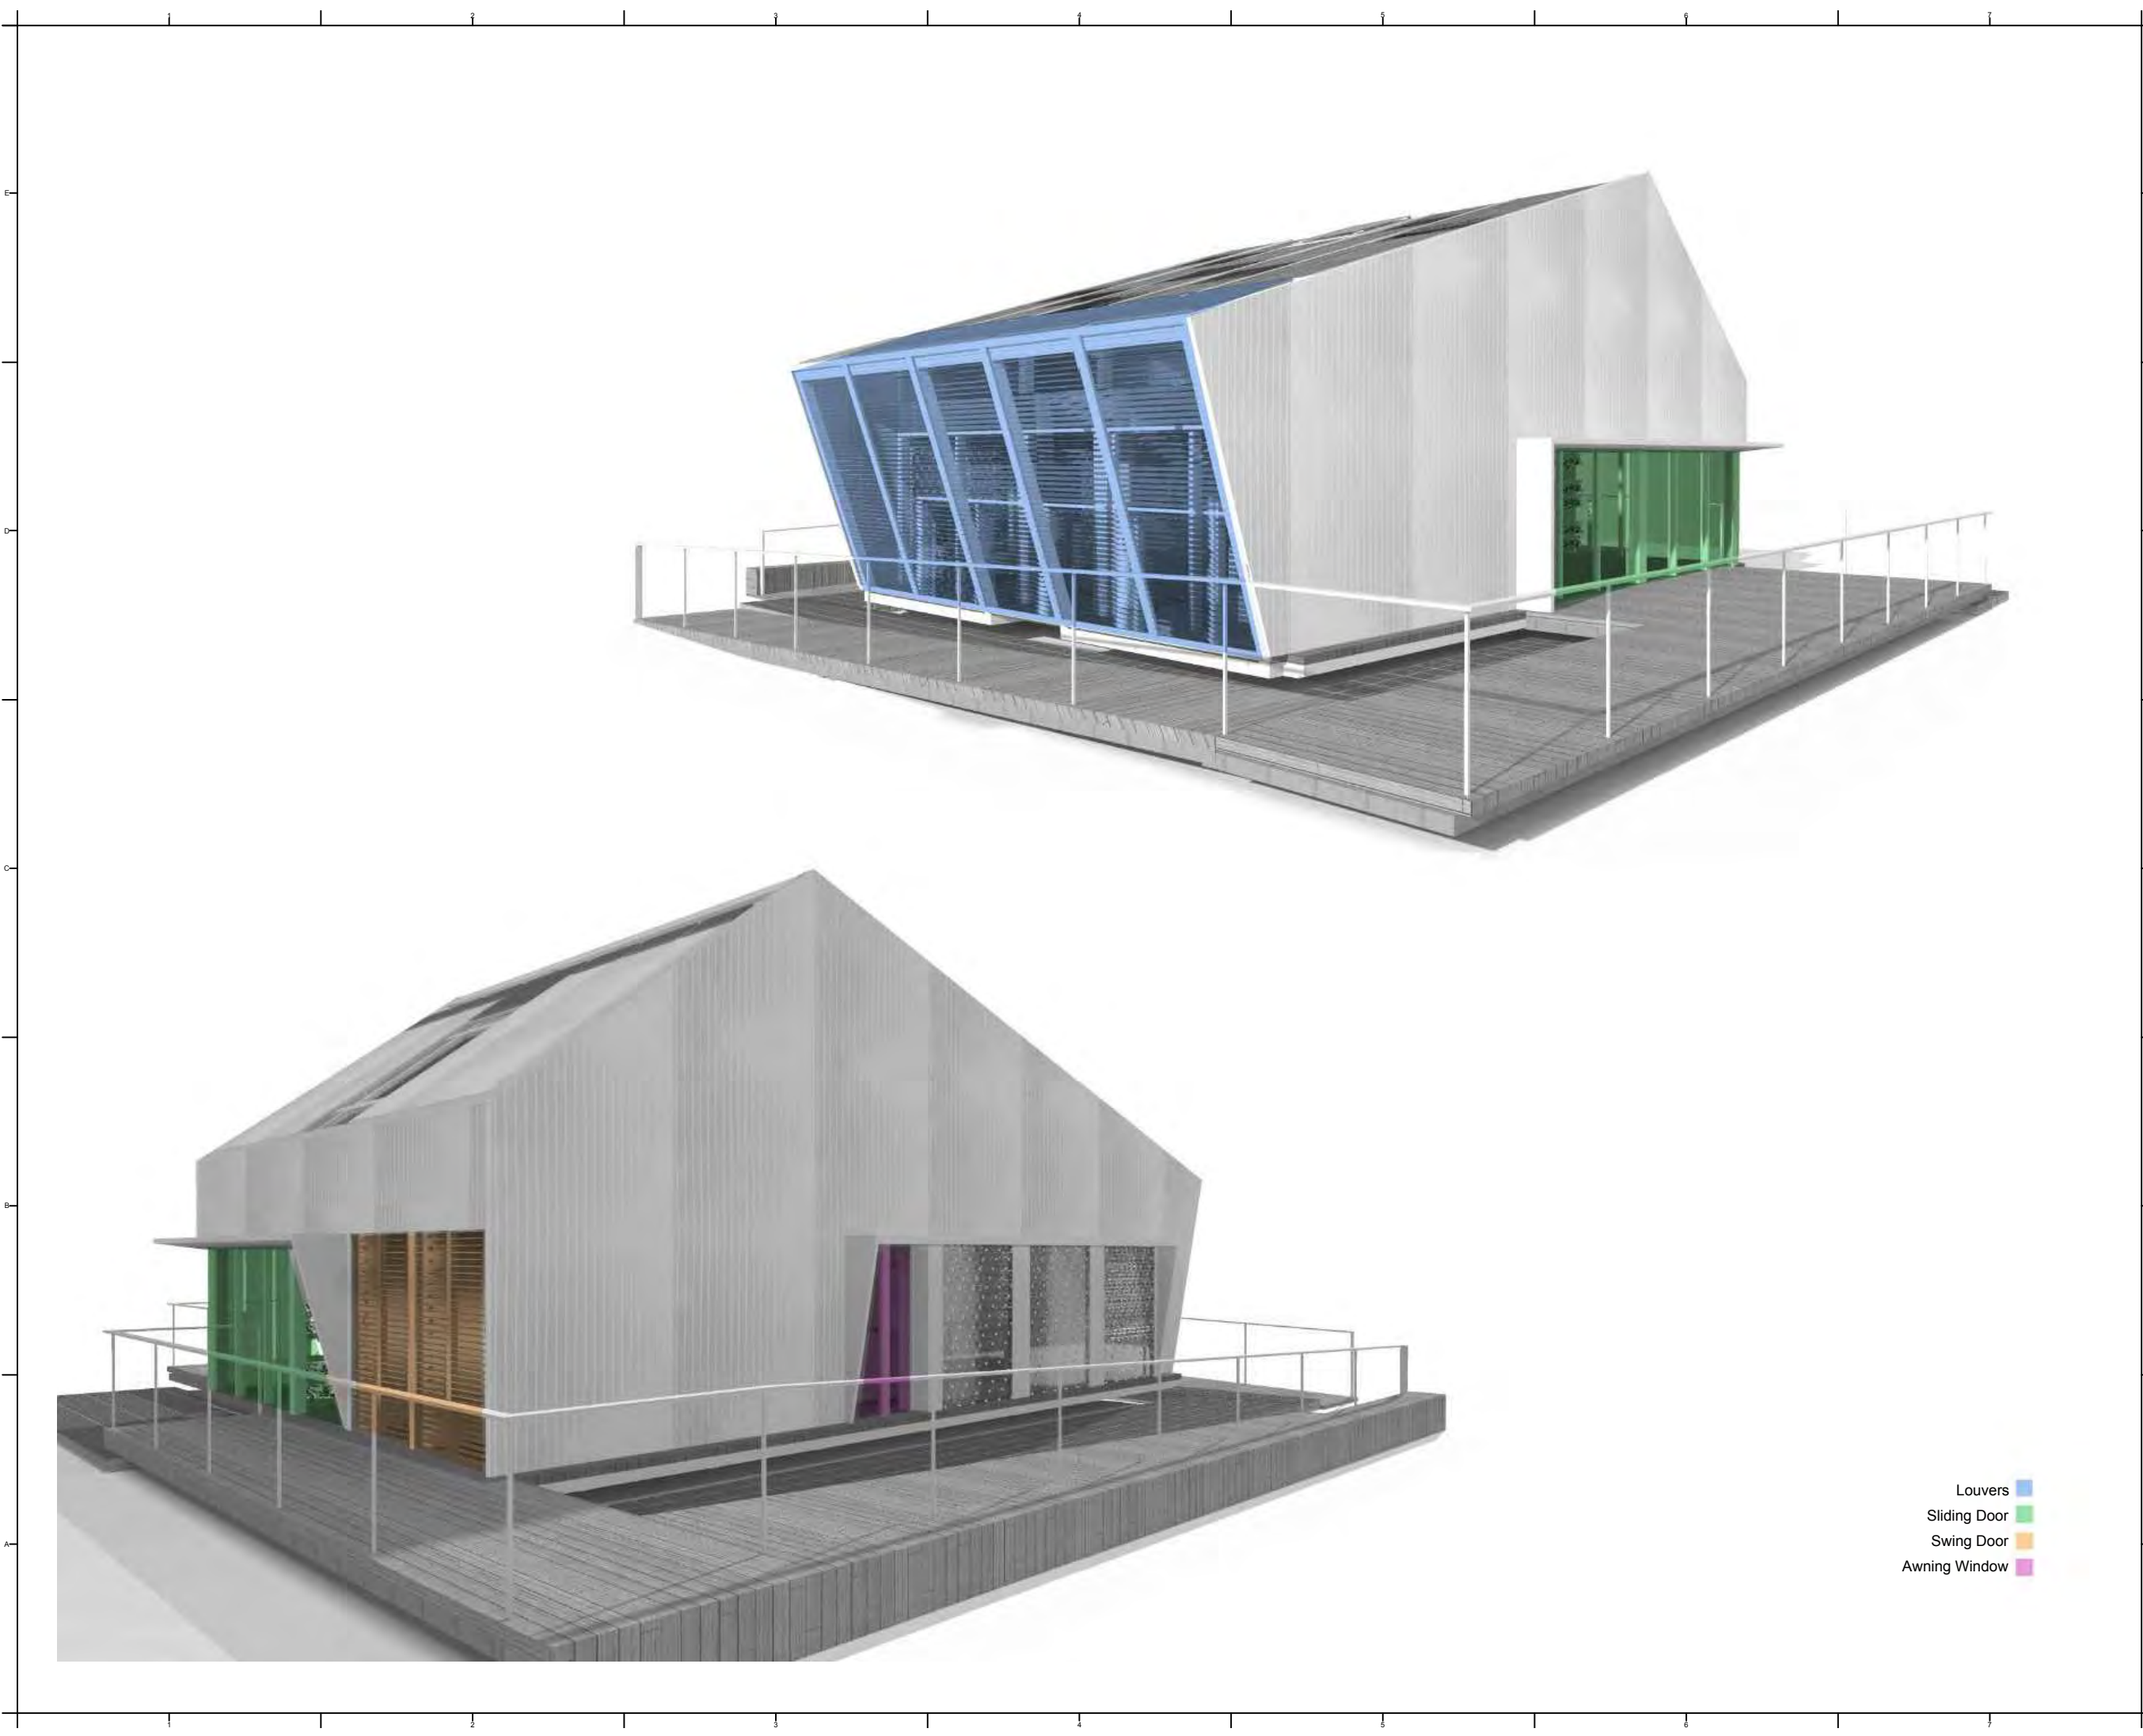

- Louvers
- Sliding Door
- Swing Door
- Awning Window



NCTU Architecture
國立交通大學建築研究所

Team Name: NCTU/UNICODE
Address: 1001 Ta-Hsueh Road
Hsinchu City 30010
Taiwan
Contact: www.sde.tw



Consultants:

Note:

Mark	Date	Description
DN	2013/04/01	SD Submission
DN	2013/07/01	DDc Submission
ST	2013/11/01	DD Submission
ST	2014/03/03	CD Submission

Drawn by	CF
Checked by	DN
Scale	N/A
Unit	N/A

DWG. Title	
RECONFIGURABLE FEATURES 3	
DWG. No.	PAGE
AR-043	24

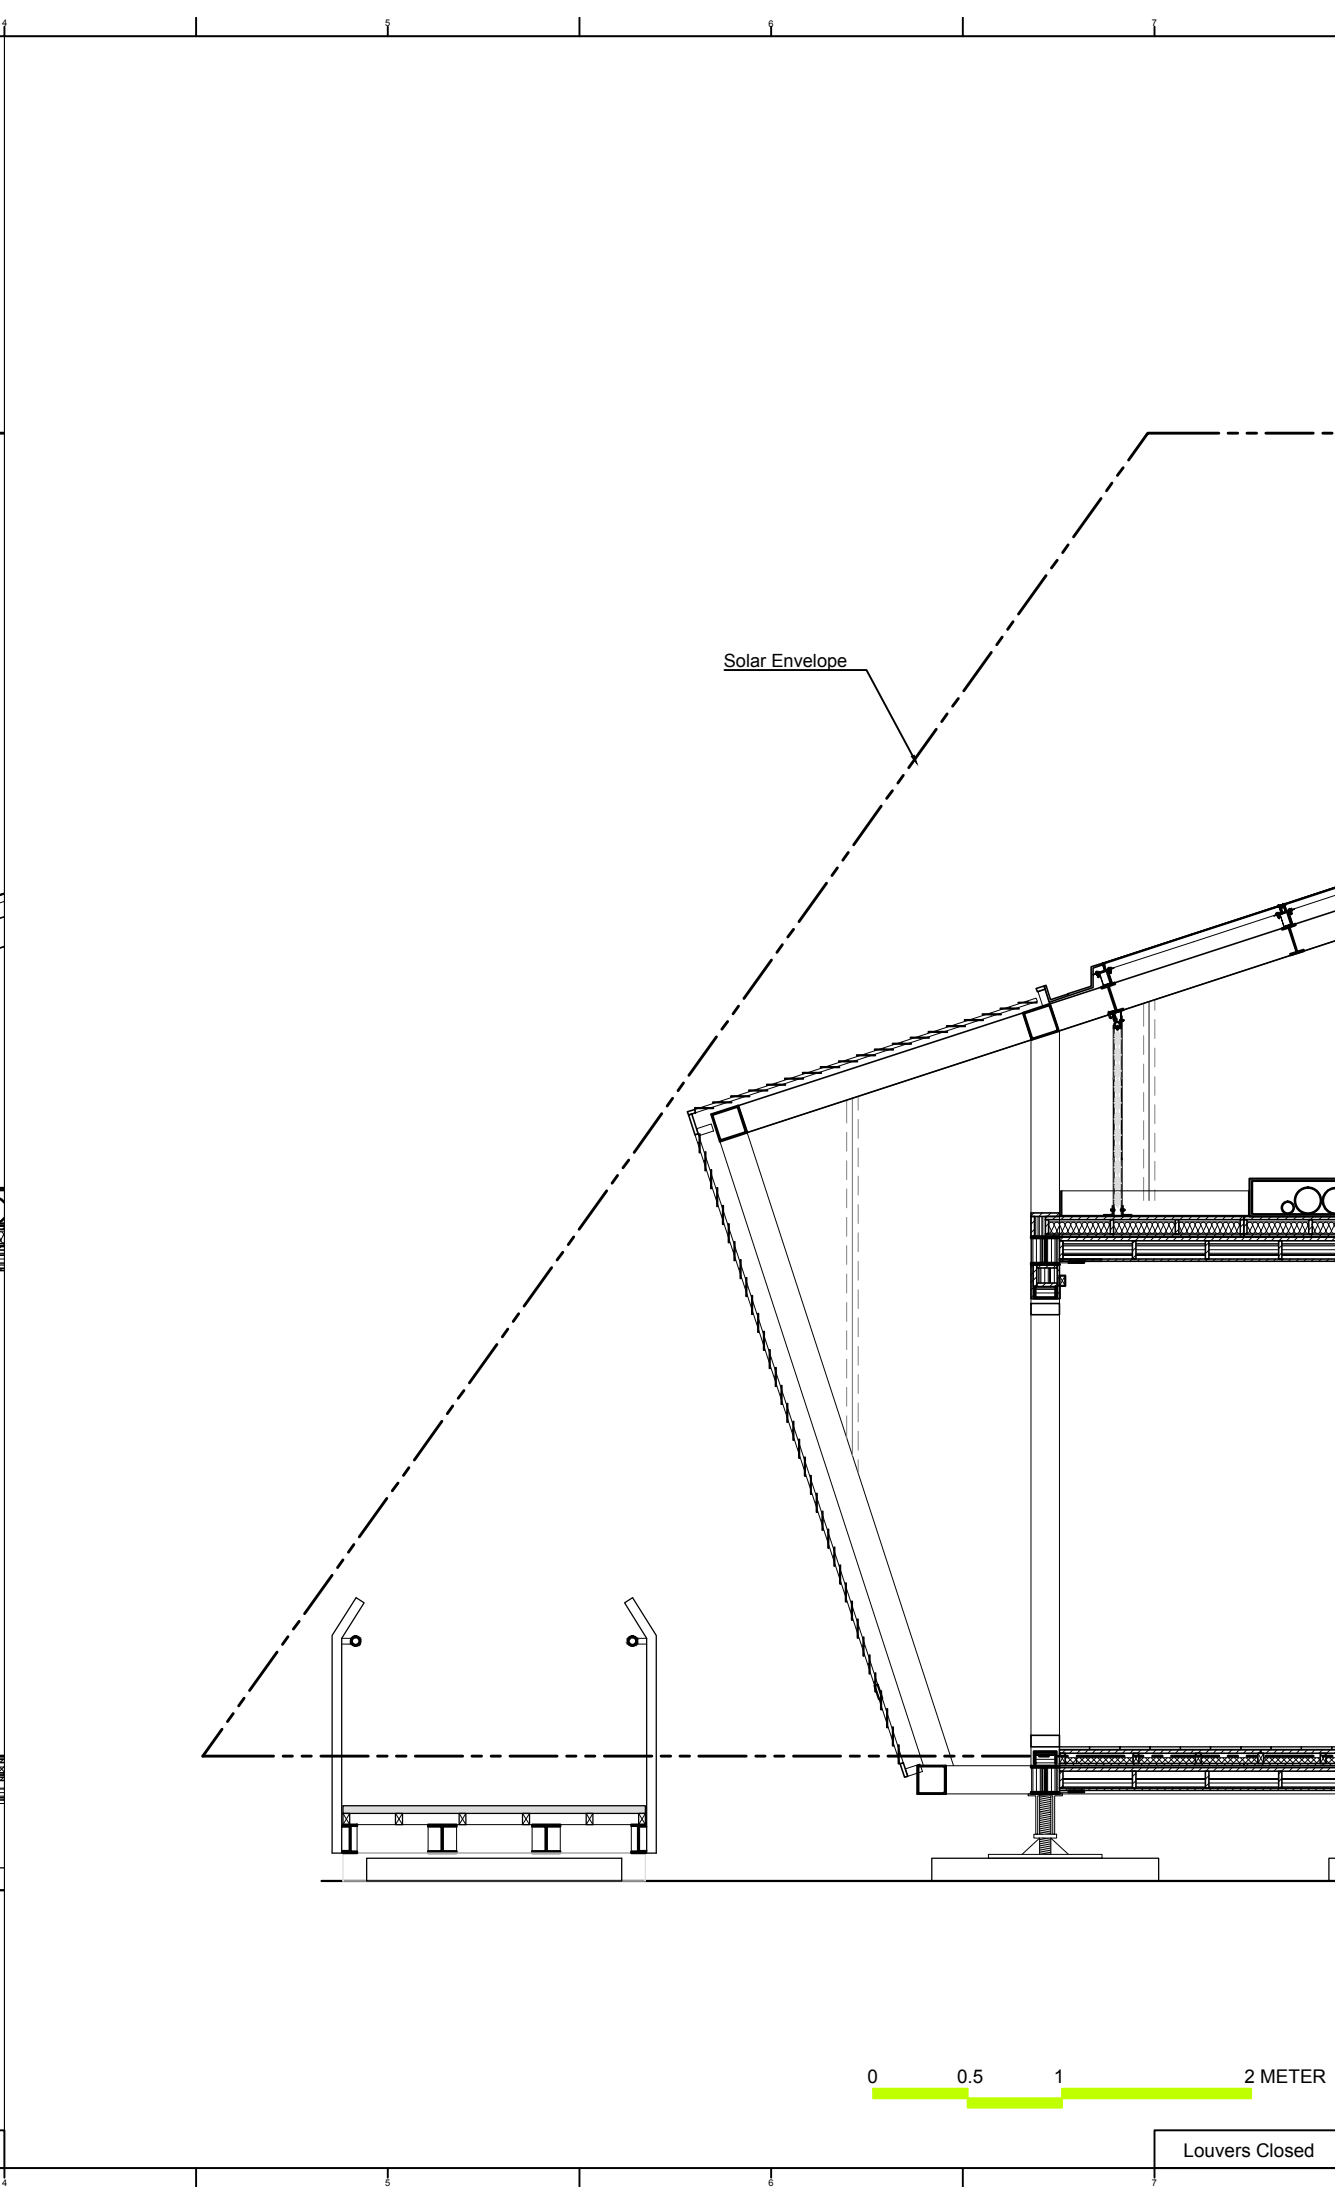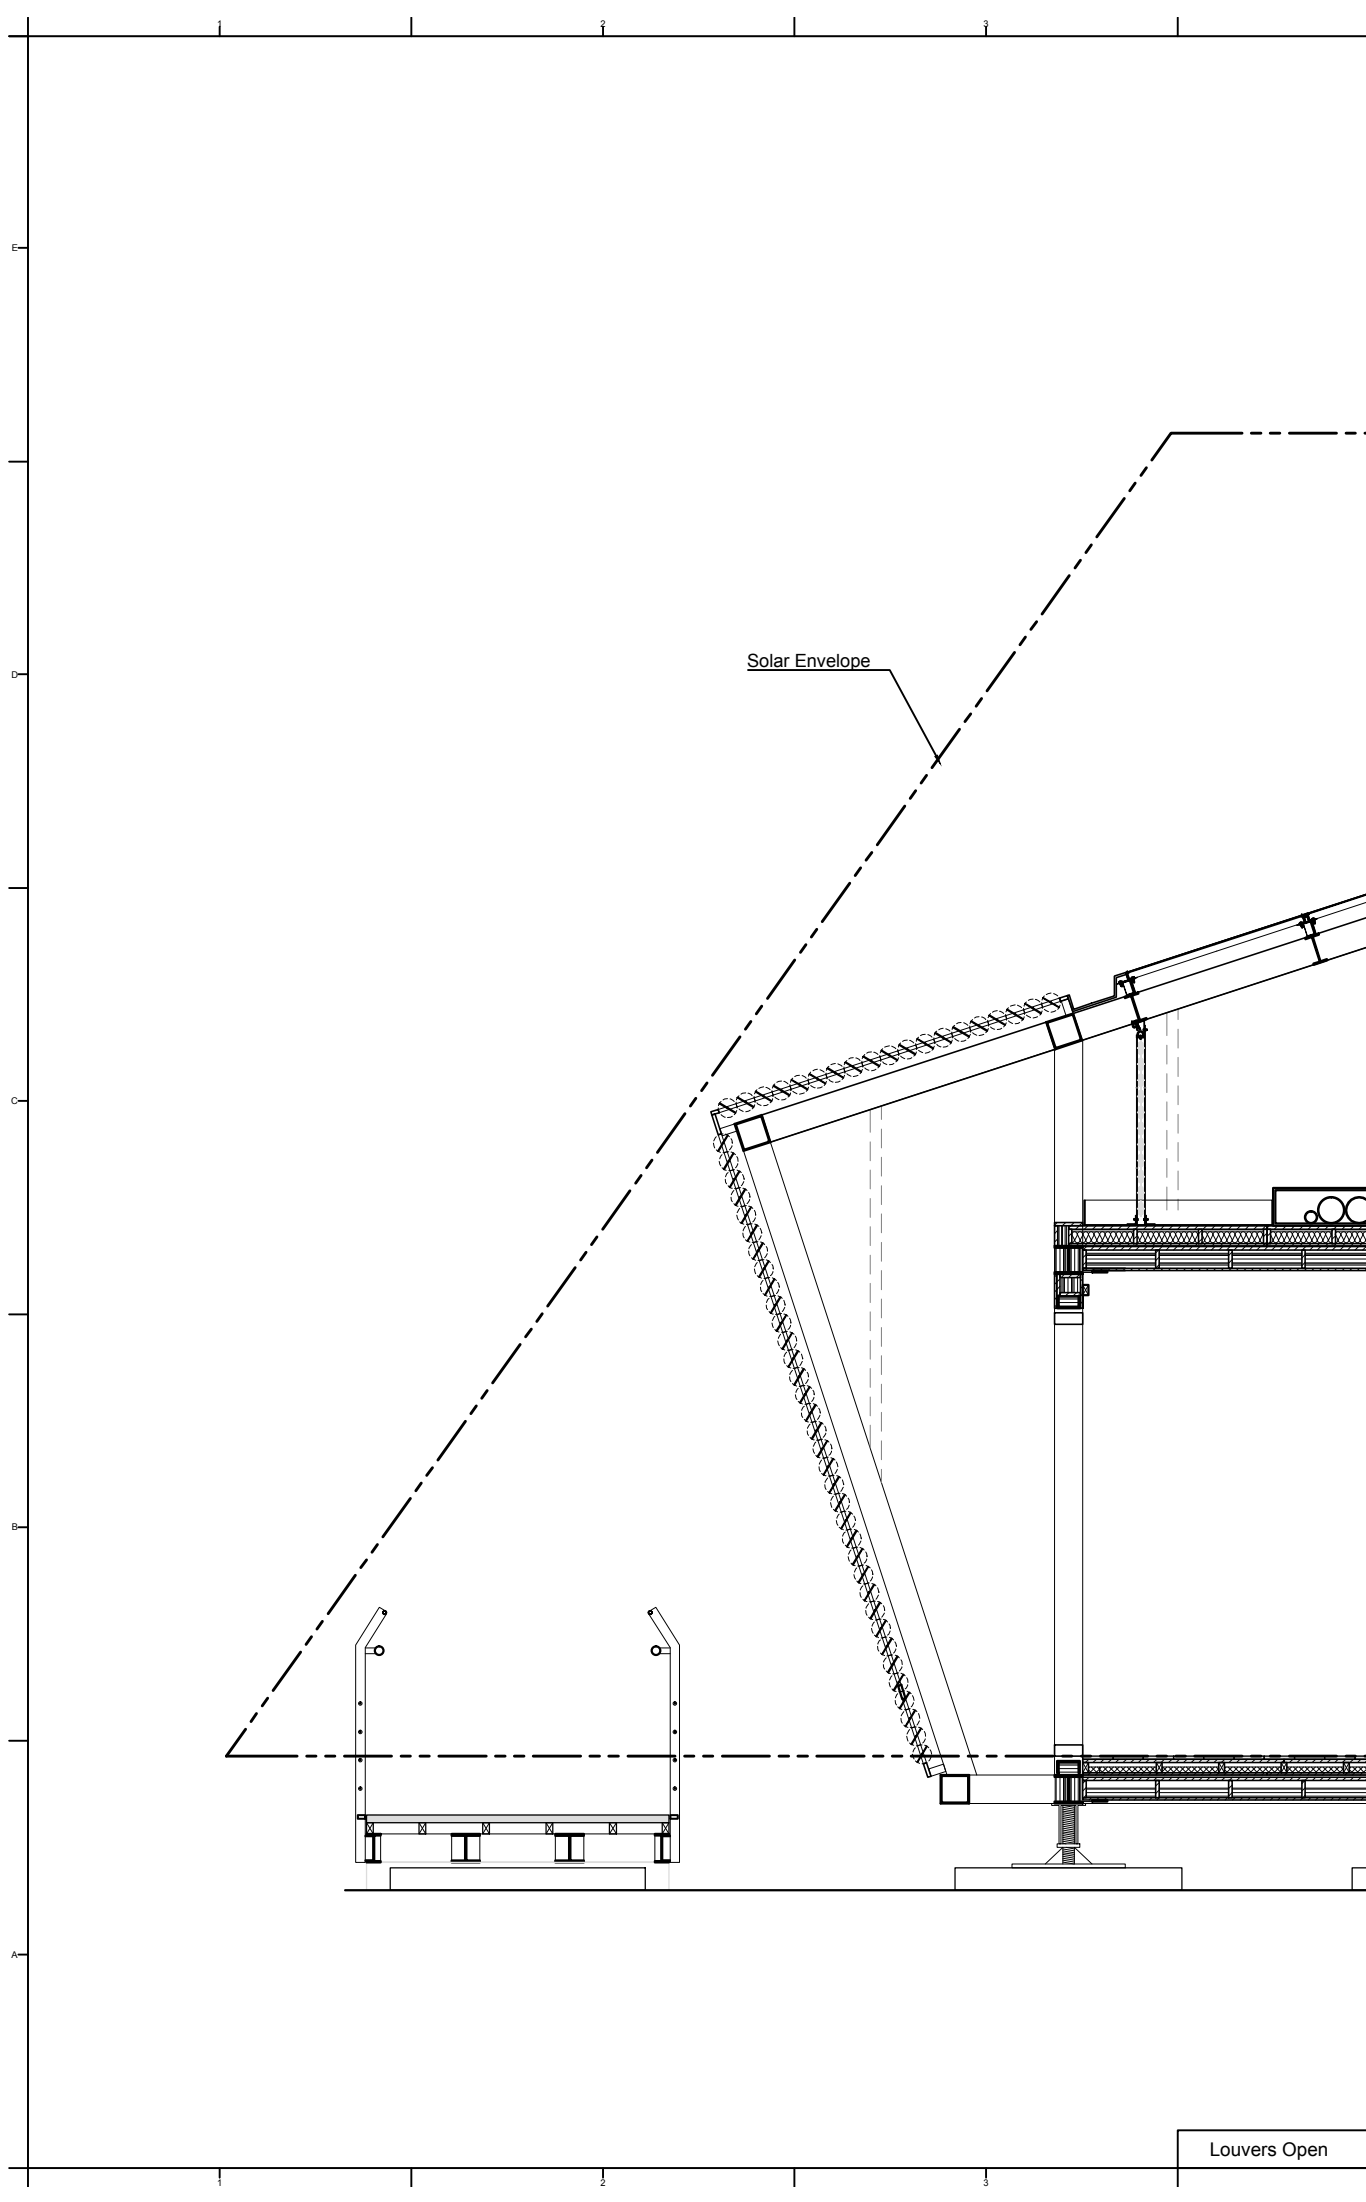

NCTU Architecture
國立交通大學建築研究所

Team Name: NCTU/UNICODE
Address: 1001 Ta-Hsueh Road
Hsinchu City 30010
Taiwan
Contact: www.sde.tw

Consultants:

Note:


Mark	Date	Description
DN	2013/04/01	SD Submission
DN	2013/07/01	DDc Submission
ST	2013/11/01	DD Submission
ST	2014/03/03	CD Submission

Drawn by	CF
Checked by	DN
Scale	1:40
Unit	mm

DWG. Title

RECONFIGURABLE
FEATURES 4

DWG. No.	PAGE
AR-044	25

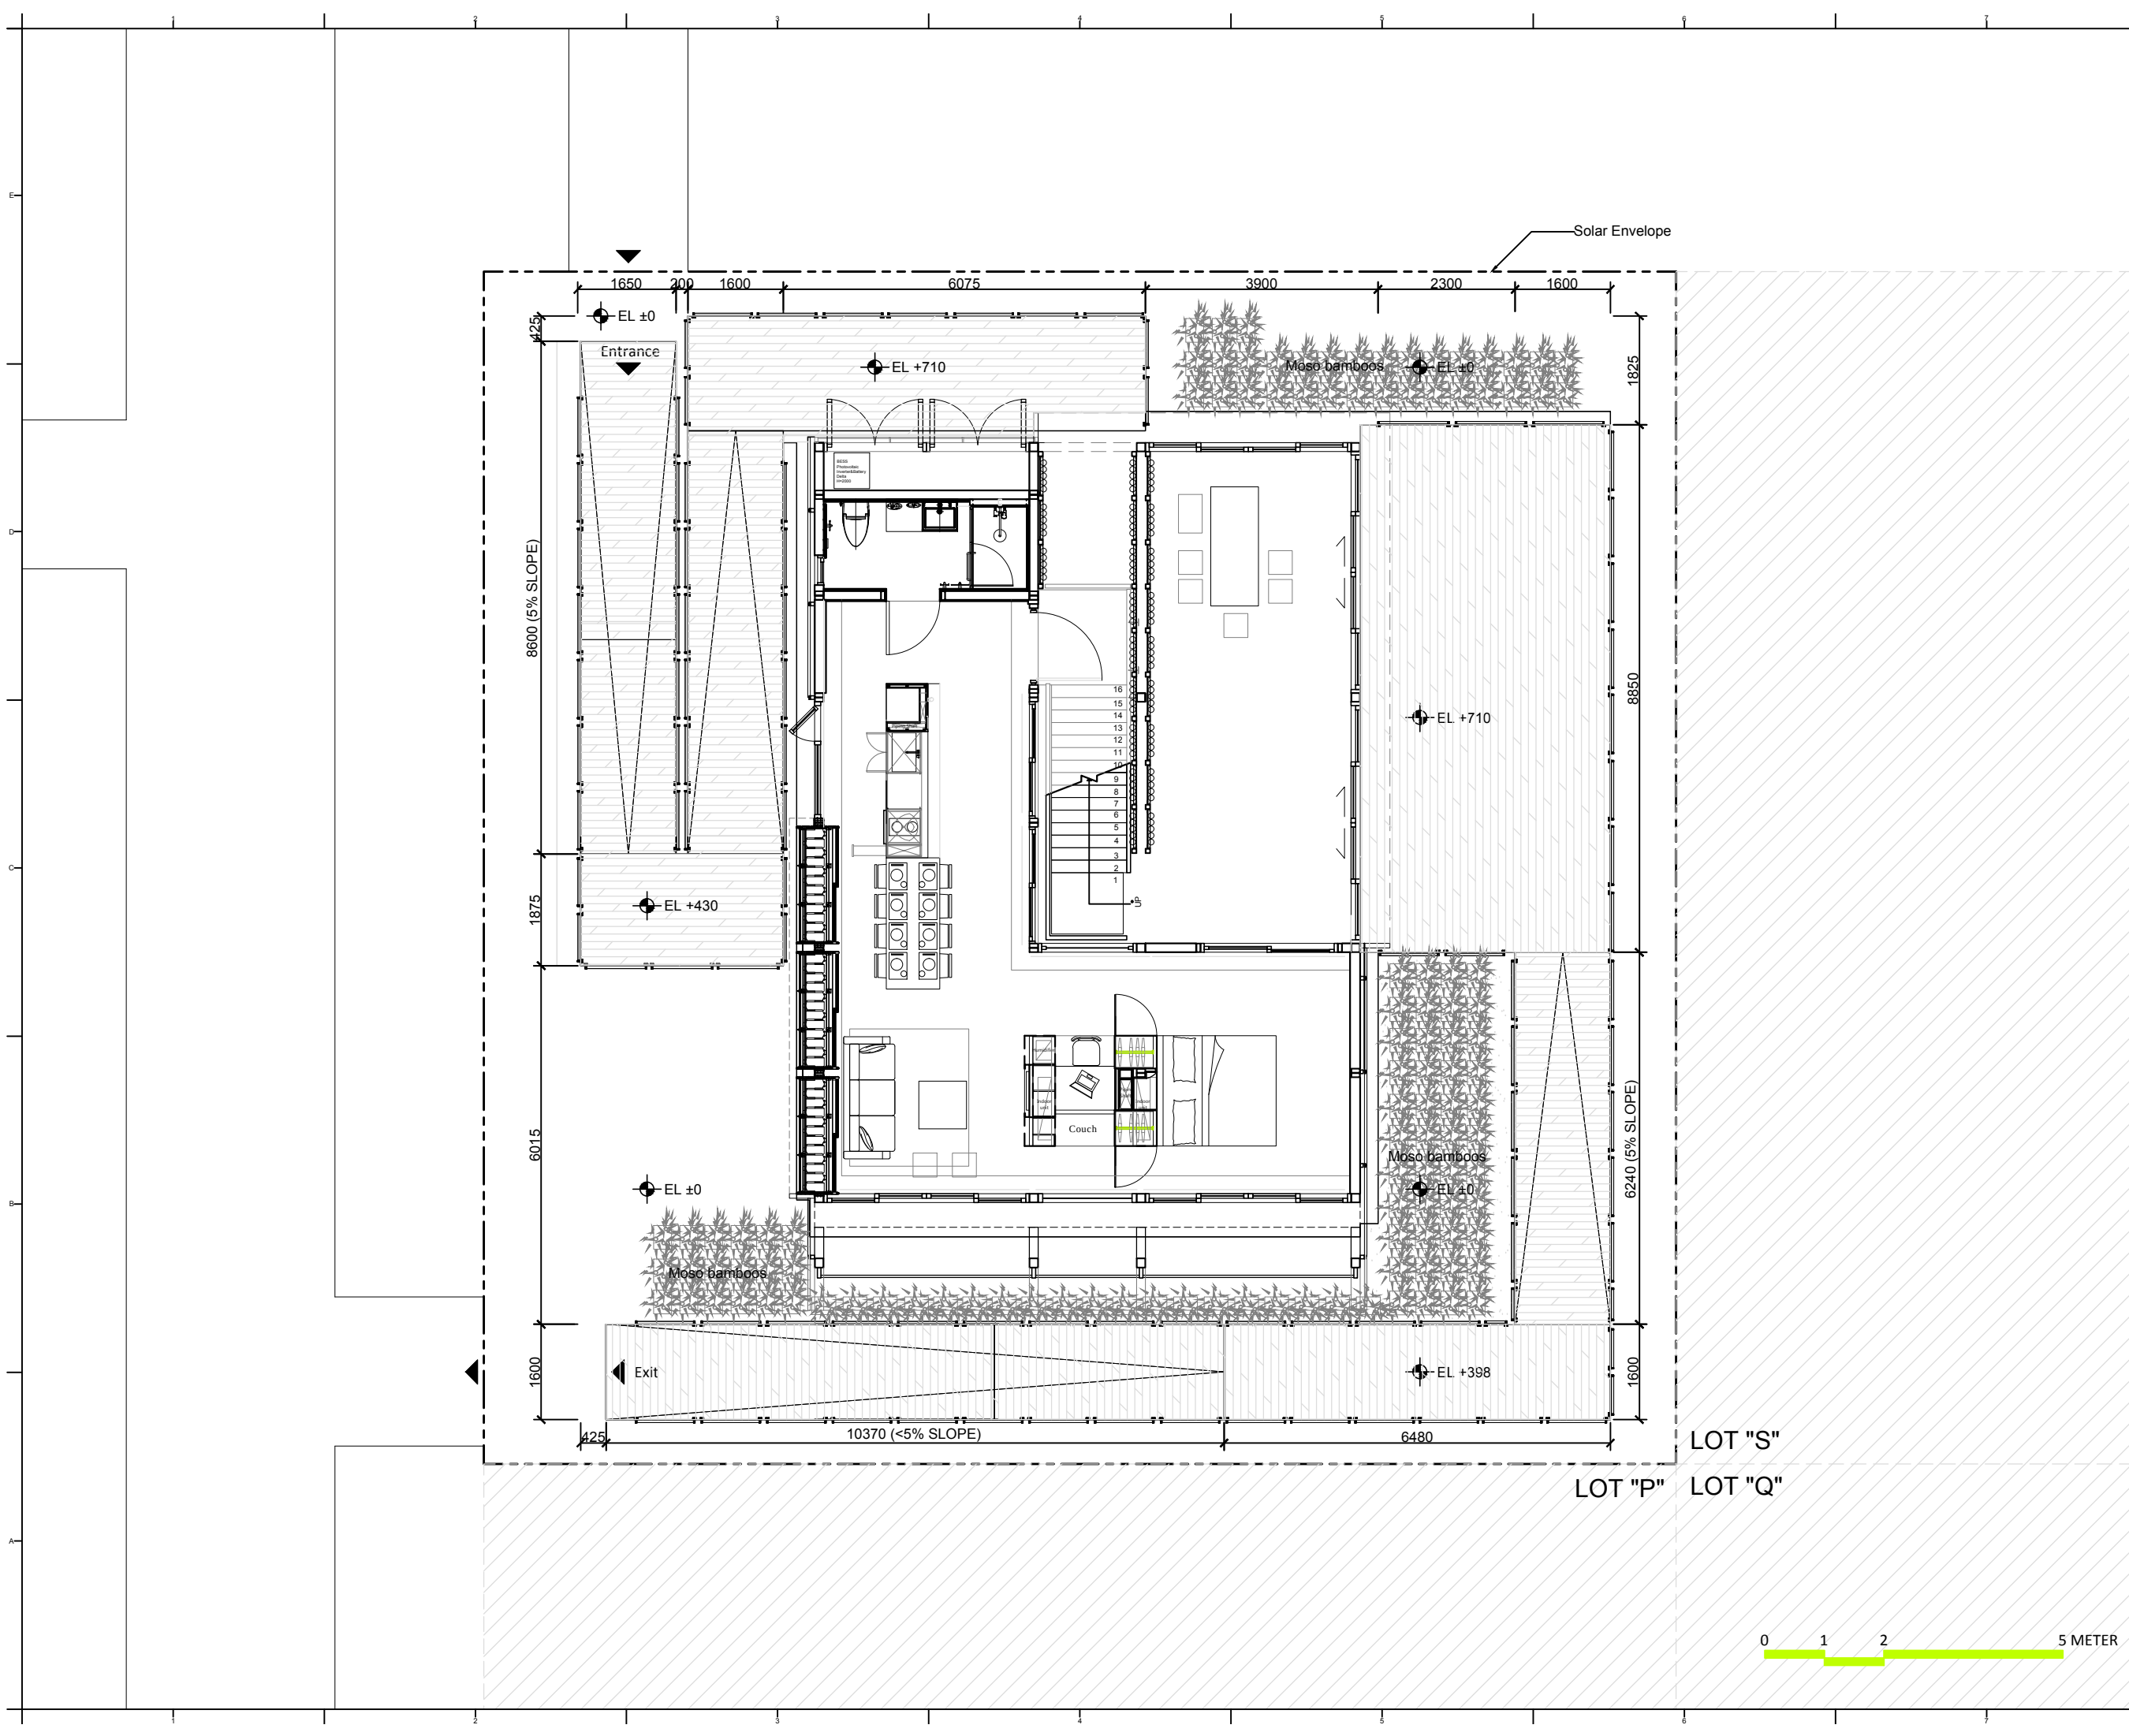

Project:



Institution:




NCTU Architecture
國立交通大學建築研究所

Team Name: NCTU/UNICODE
Address: 1001 Ta-Hsueh Road
Hsinchu City 30010
Taiwan
Contact: www.sde.tw



Consultants:


Note:

 

Mark	Date	Description
DN	2013/04/01	SD Submission
DN	2013/07/01	DDc Submission
ST	2013/11/01	DD Submission
ST	2014/03/03	CD Submission

Drawn by	CF
Checked by	DN
Scale	1:100
Unit	mm

DWG. Title	
SITE ENTRANCE AND EXIT	
DWG. No.	PAGE
AR-051	26

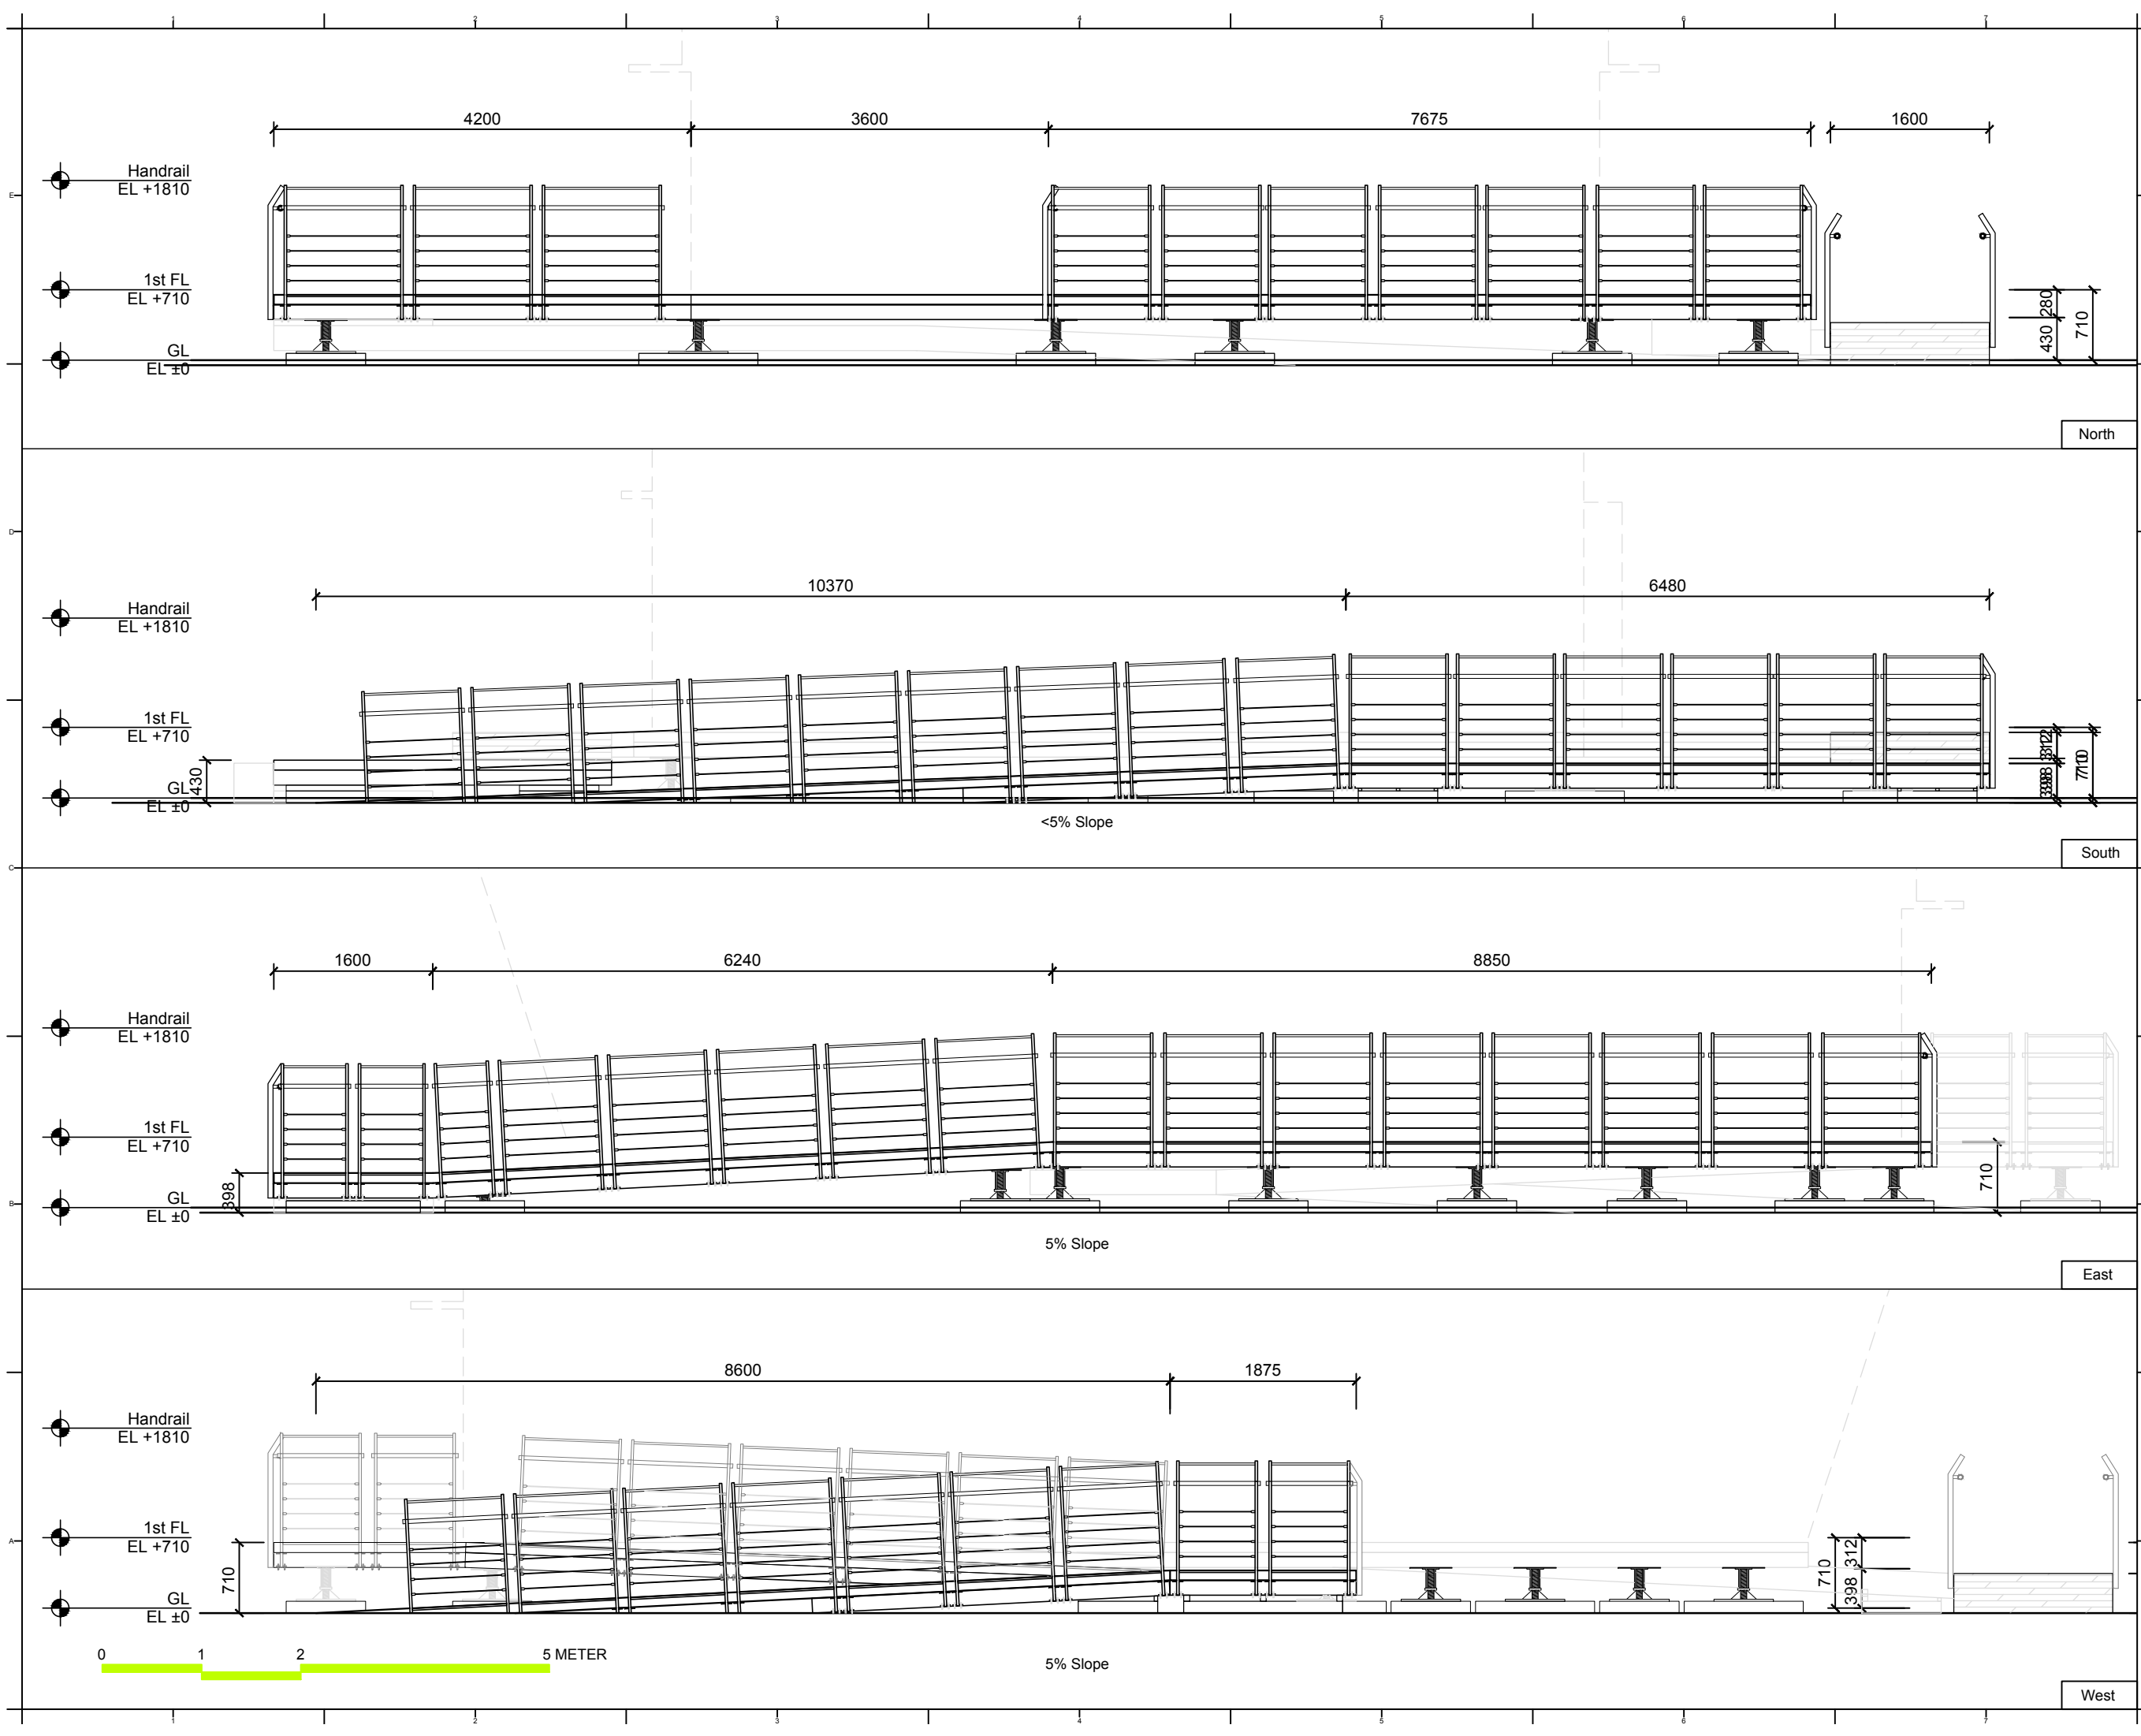

Project:



Institution:



NCTU Architecture
國立交通大學建築研究所

Team Name: NCTU/UNICODE
Address: 1001 Ta-Hsueh Road
Hsinchu City 30010
Taiwan
Contact: www.sde.tw



Consultants:

Note:

Mark	Date	Description
DN	2013/04/01	SD Submission
DN	2013/07/01	DDc Submission
ST	2013/11/01	DD Submission
ST	2014/03/03	CD Submission

Drawn by	CF
Checked by	ST
Scale	1:60
Unit	mm

DWG. Title	
SITE ELEVATION	
DWG. No.	PAGE
AR-101	27

Project:



Institution:



NCTU Architecture
國立交通大學建築研究所

Team Name:

NCTU/UNICODE

Address:

1001 Ta-Hsueh Road
Hsinchu City 30010
Taiwan

Contact:

www.sde.tw




Consultants:


Note:

Mark	Date	Description
DN	2013/04/01	SD Submission
DN	2013/07/01	DDc Submission
ST	2013/11/01	DD Submission
ST	2014/03/03	CD Submission

Drawn by	CF
Checked by	DN
Scale	1:60
Unit	mm

DWG. Title	
EAST ELEVATION	
DWG. No.	PAGE
AR-111	28

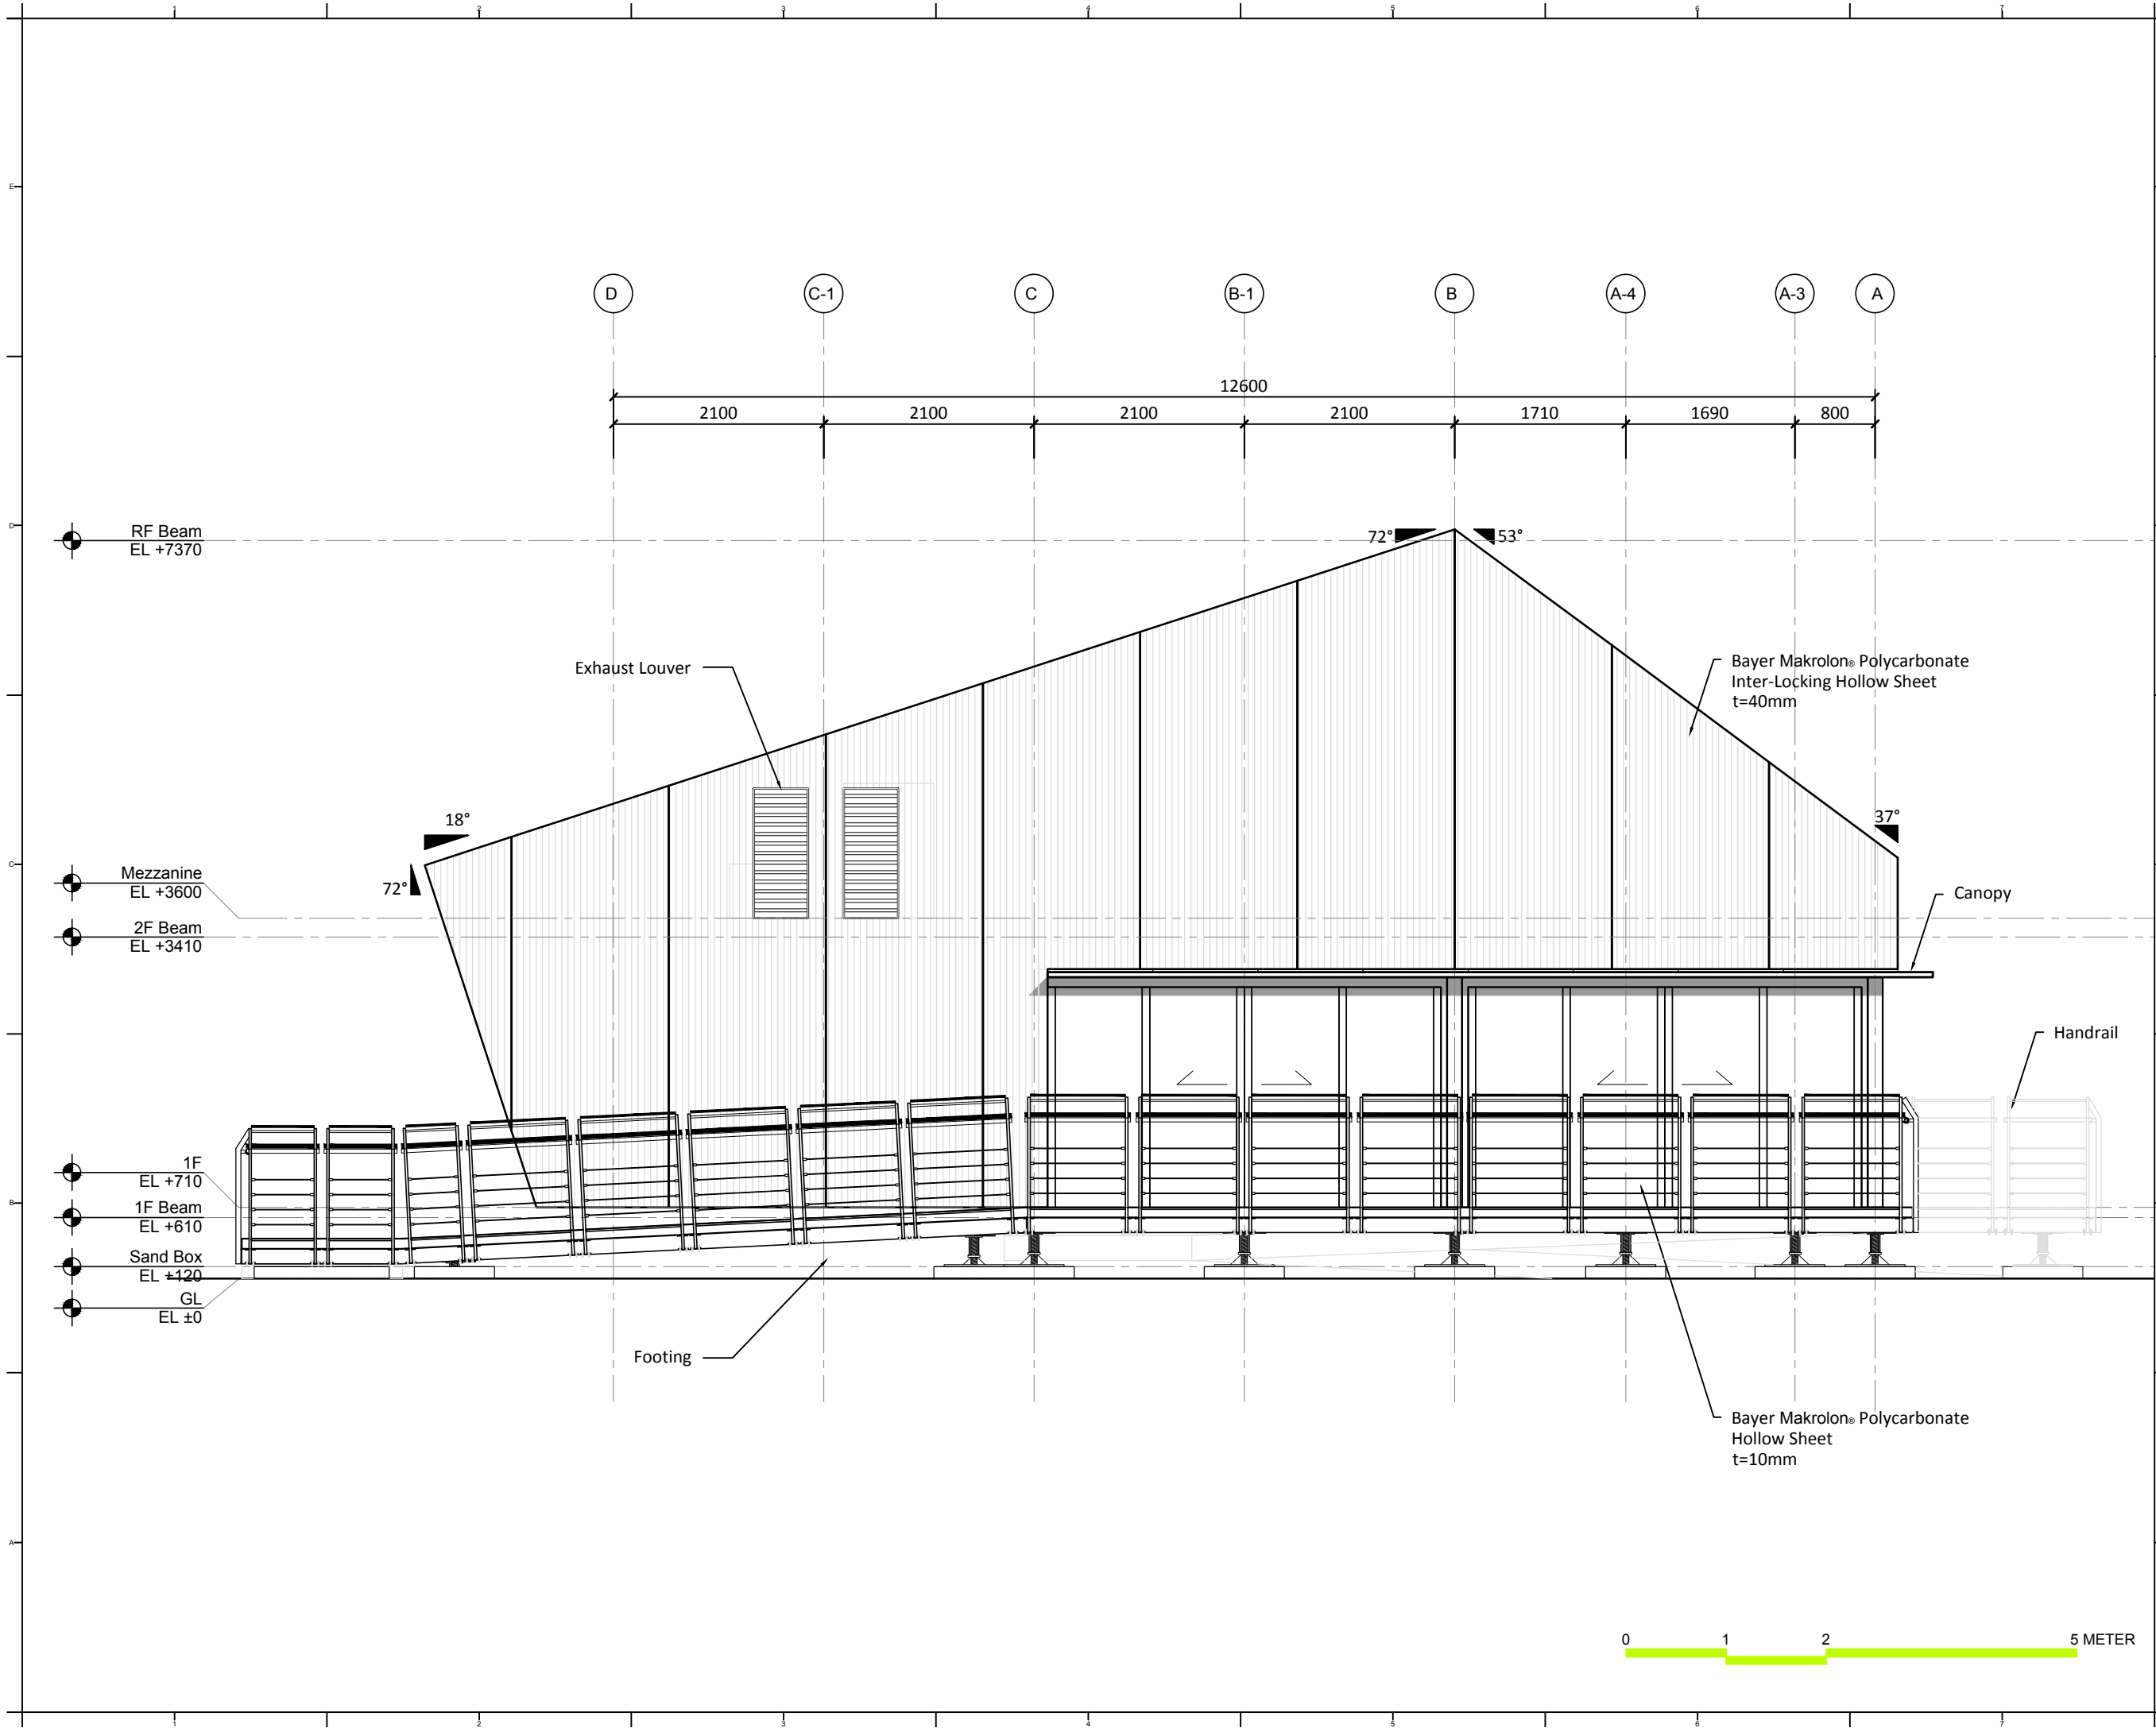

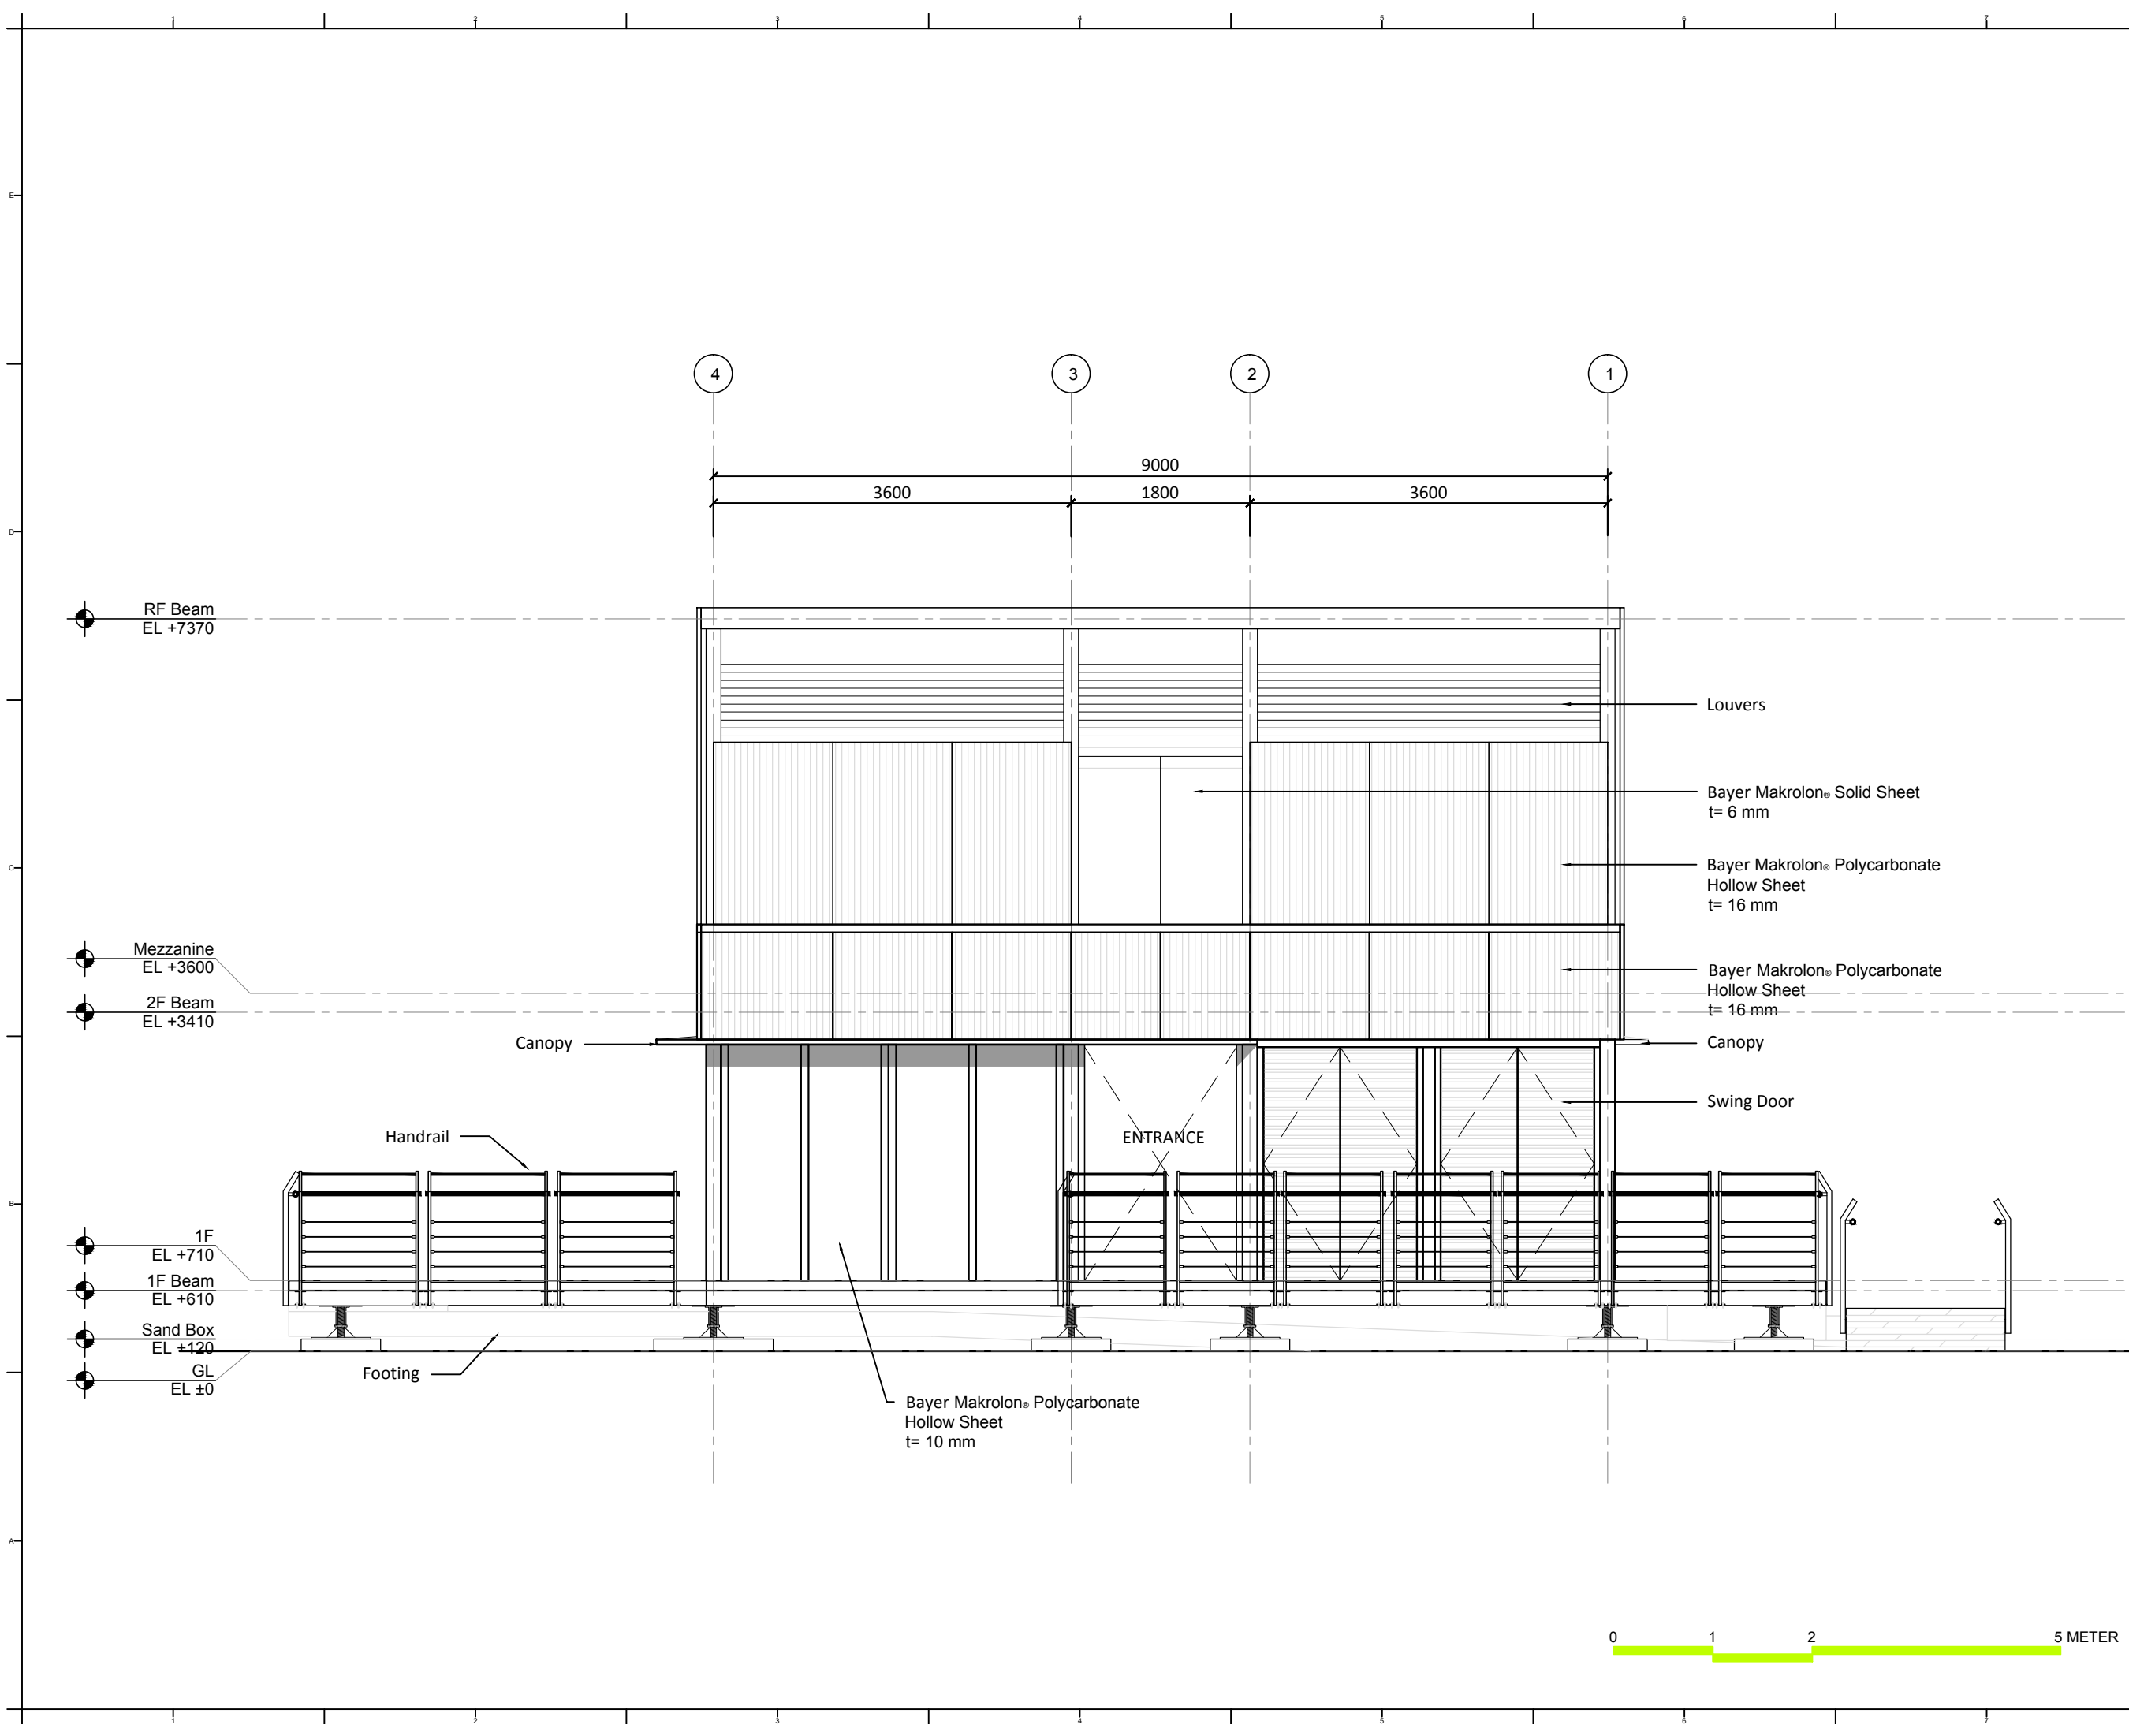



Solar Decathlon Europe

Project:



ORCHID HOUSE

Institution:



國立交通大學
National Chiao Tung University

NCTU Architecture
國立交通大學建築研究所

Team Name: NCTU/UNICODE

Address: 1001 Ta-Hsueh Road
Hsinchu City 30010
Taiwan

Contact: www.sde.tw



Consultants:

Note:

Mark	Date	Description
DN	2013/04/01	SD Submission
DN	2013/07/01	DDc Submission
ST	2013/11/01	DD Submission
ST	2014/03/03	CD Submission

Drawn by	CF
Checked by	DN
Scale	1:60
Unit	mm

DWG. Title

NORTH ELEVATION

DWG. No.	PAGE
AR-112	29



Project:



Institution:



NCTU Architecture
國立交通大學建築研究所

Team Name: NCTU/UNICODE
Address: 1001 Ta-Hsueh Road
Hsinchu City 30010
Taiwan
Contact: www.sde.tw




Consultants:

Note:

Mark	Date	Description
DN	2013/04/01	SD Submission
DN	2013/07/01	DDc Submission
ST	2013/11/01	DD Submission
ST	2014/03/03	CD Submission

Drawn by	CF
Checked by	DN
Scale	1:60
Unit	mm

DWG. Title	
SOUTH ELEVATION	
DWG. No.	PAGE
AR-113	30

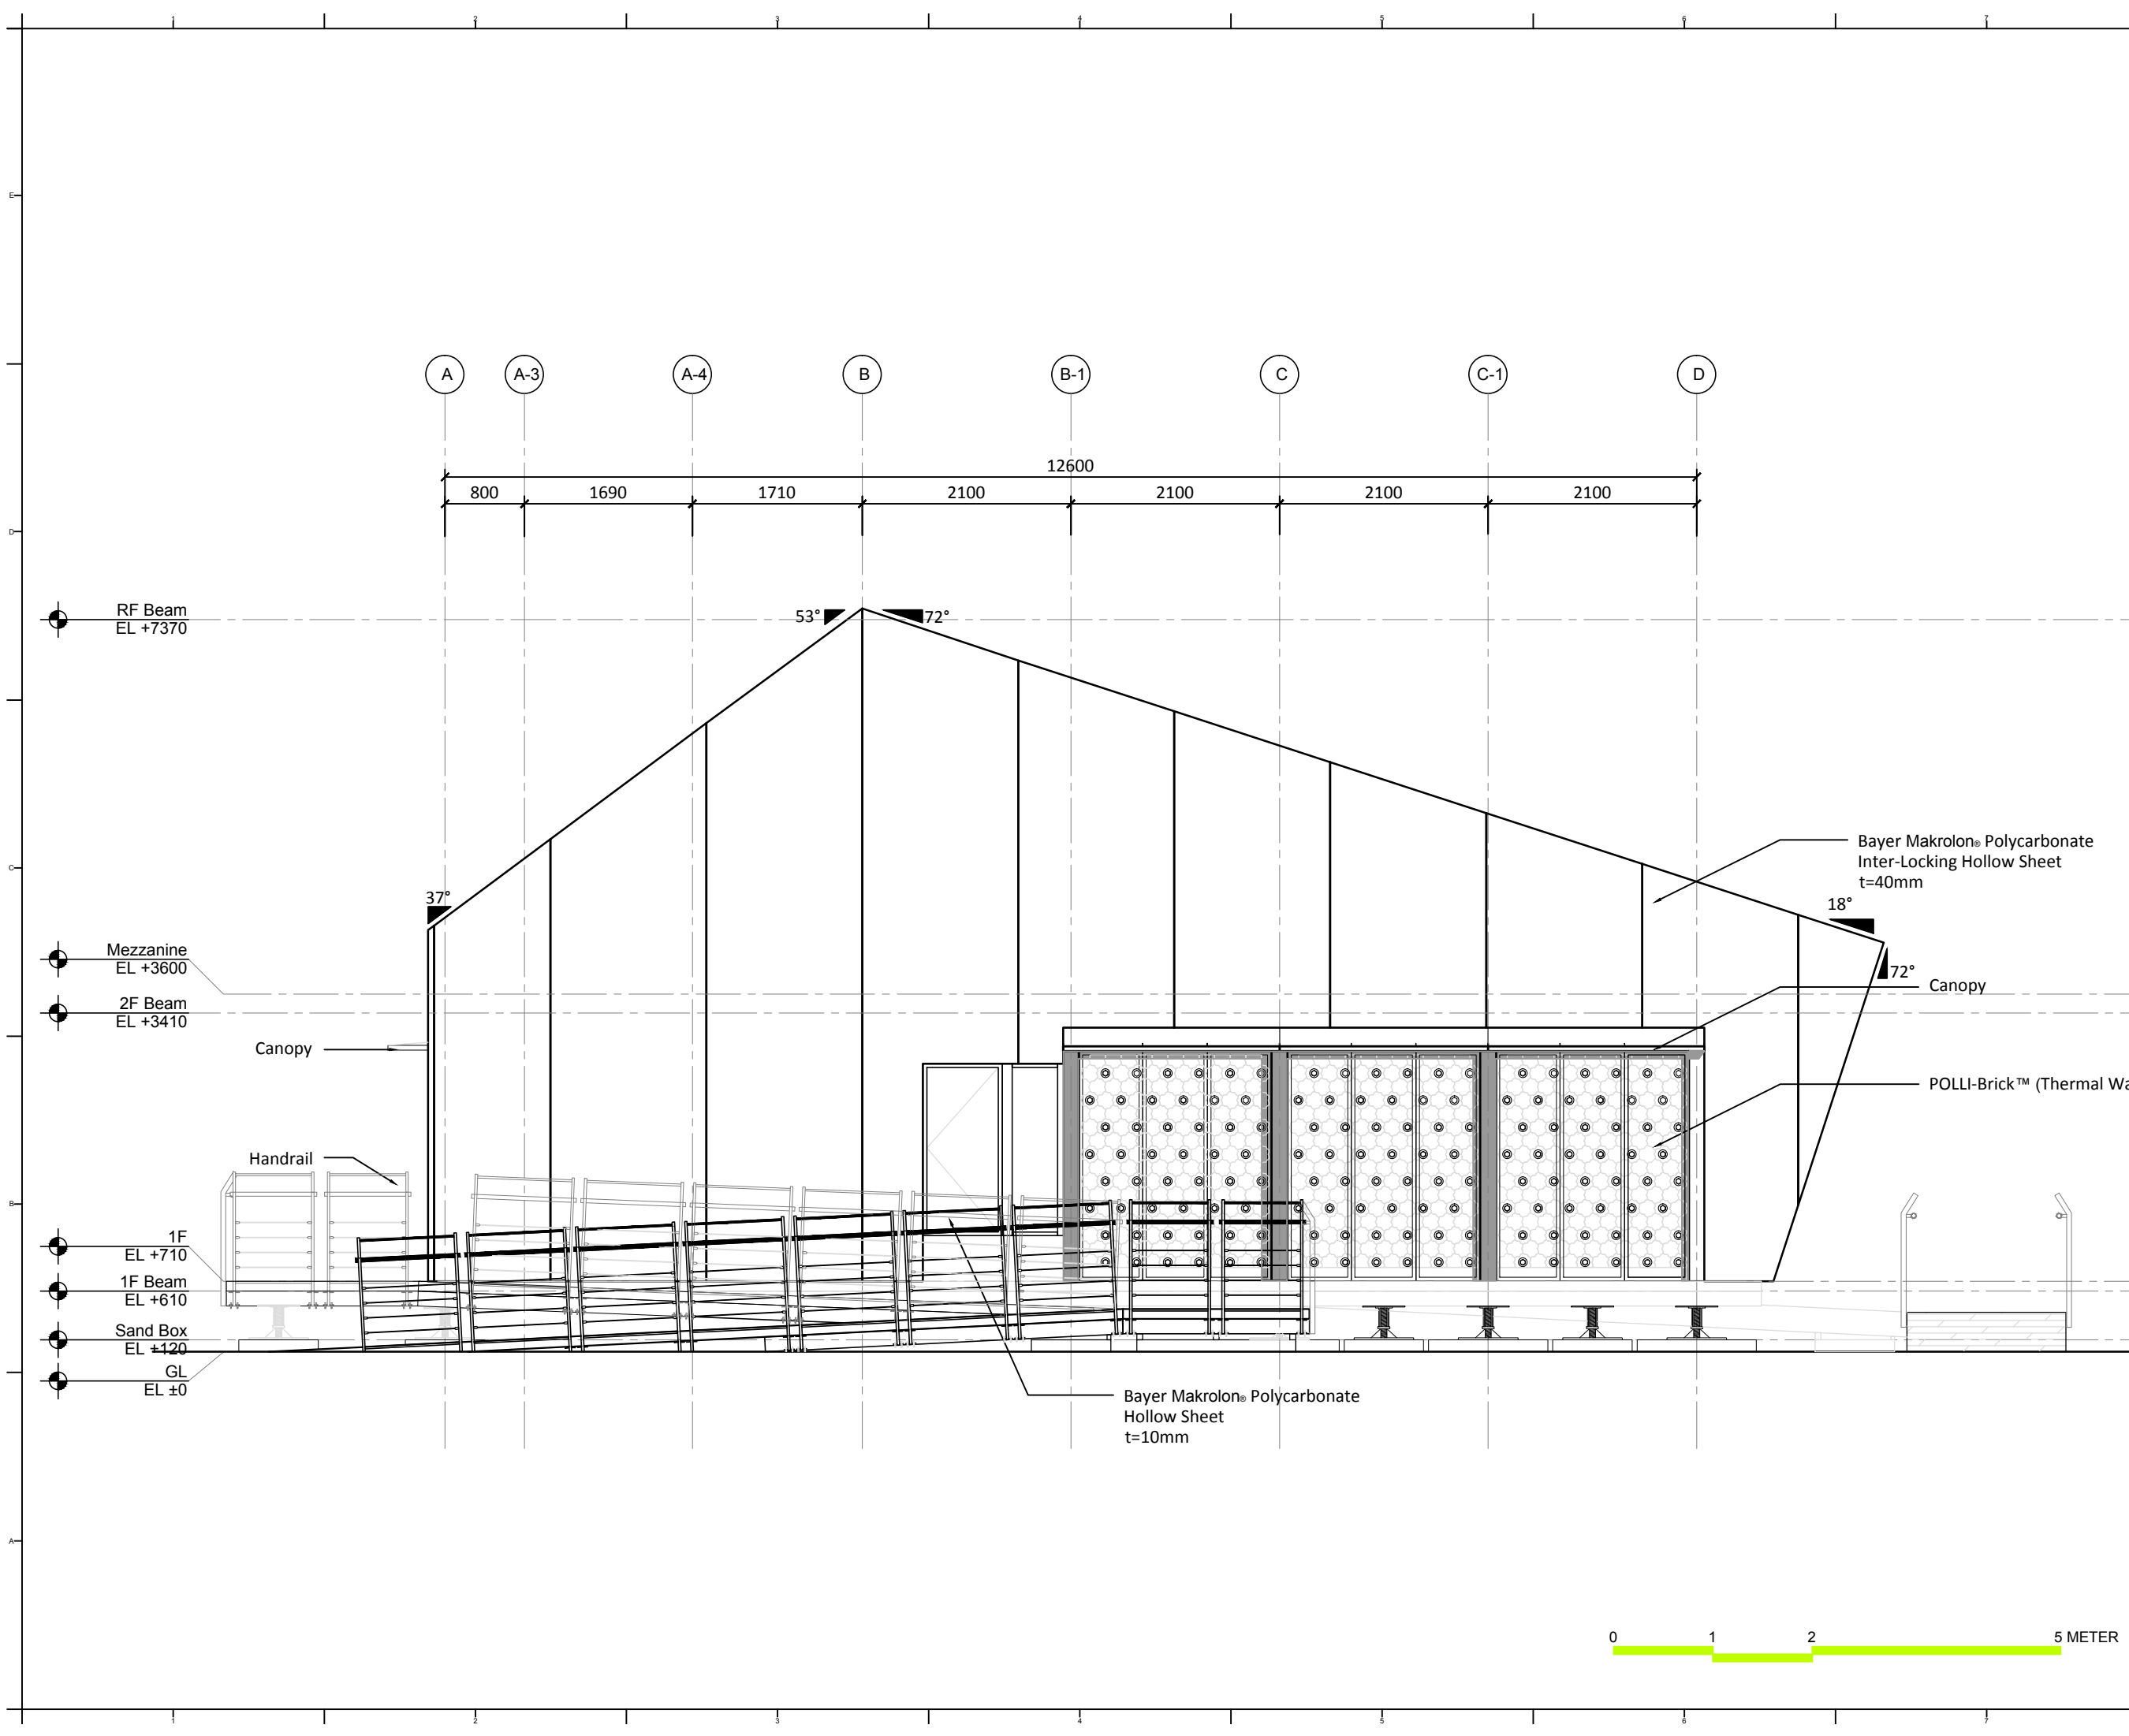

Project:



Institution:



NCTU Architecture
國立交通大學建築研究所

Team Name: NCTU/UNICODE
Address: 1001 Ta-Hsueh Road
Hsinchu City 30010
Taiwan
Contact: www.sde.tw



Consultants:

Note:

Mark	Date	Description
DN	2013/04/01	SD Submission
DN	2013/07/01	DDc Submission
ST	2013/11/01	DD Submission
ST	2014/03/03	CD Submission

Drawn by	CF
Checked by	DN
Scale	1:60
Unit	mm


DWG. Title	
WEST ELEVATION	
DWG. No.	PAGE
AR-114	31




Mark	Date	Description
DN	2013/04/01	SD Submission
DN	2013/07/01	DDc Submission
ST	2013/11/01	DD Submission
ST	2014/03/03	CD Submission

Drawn by	CF
Checked by	DN
Scale	1:60
Unit	mm

DWG. Title	
LONGITUDINAL SECTION 1	
DWG. No.	PAGE
AR-201	32

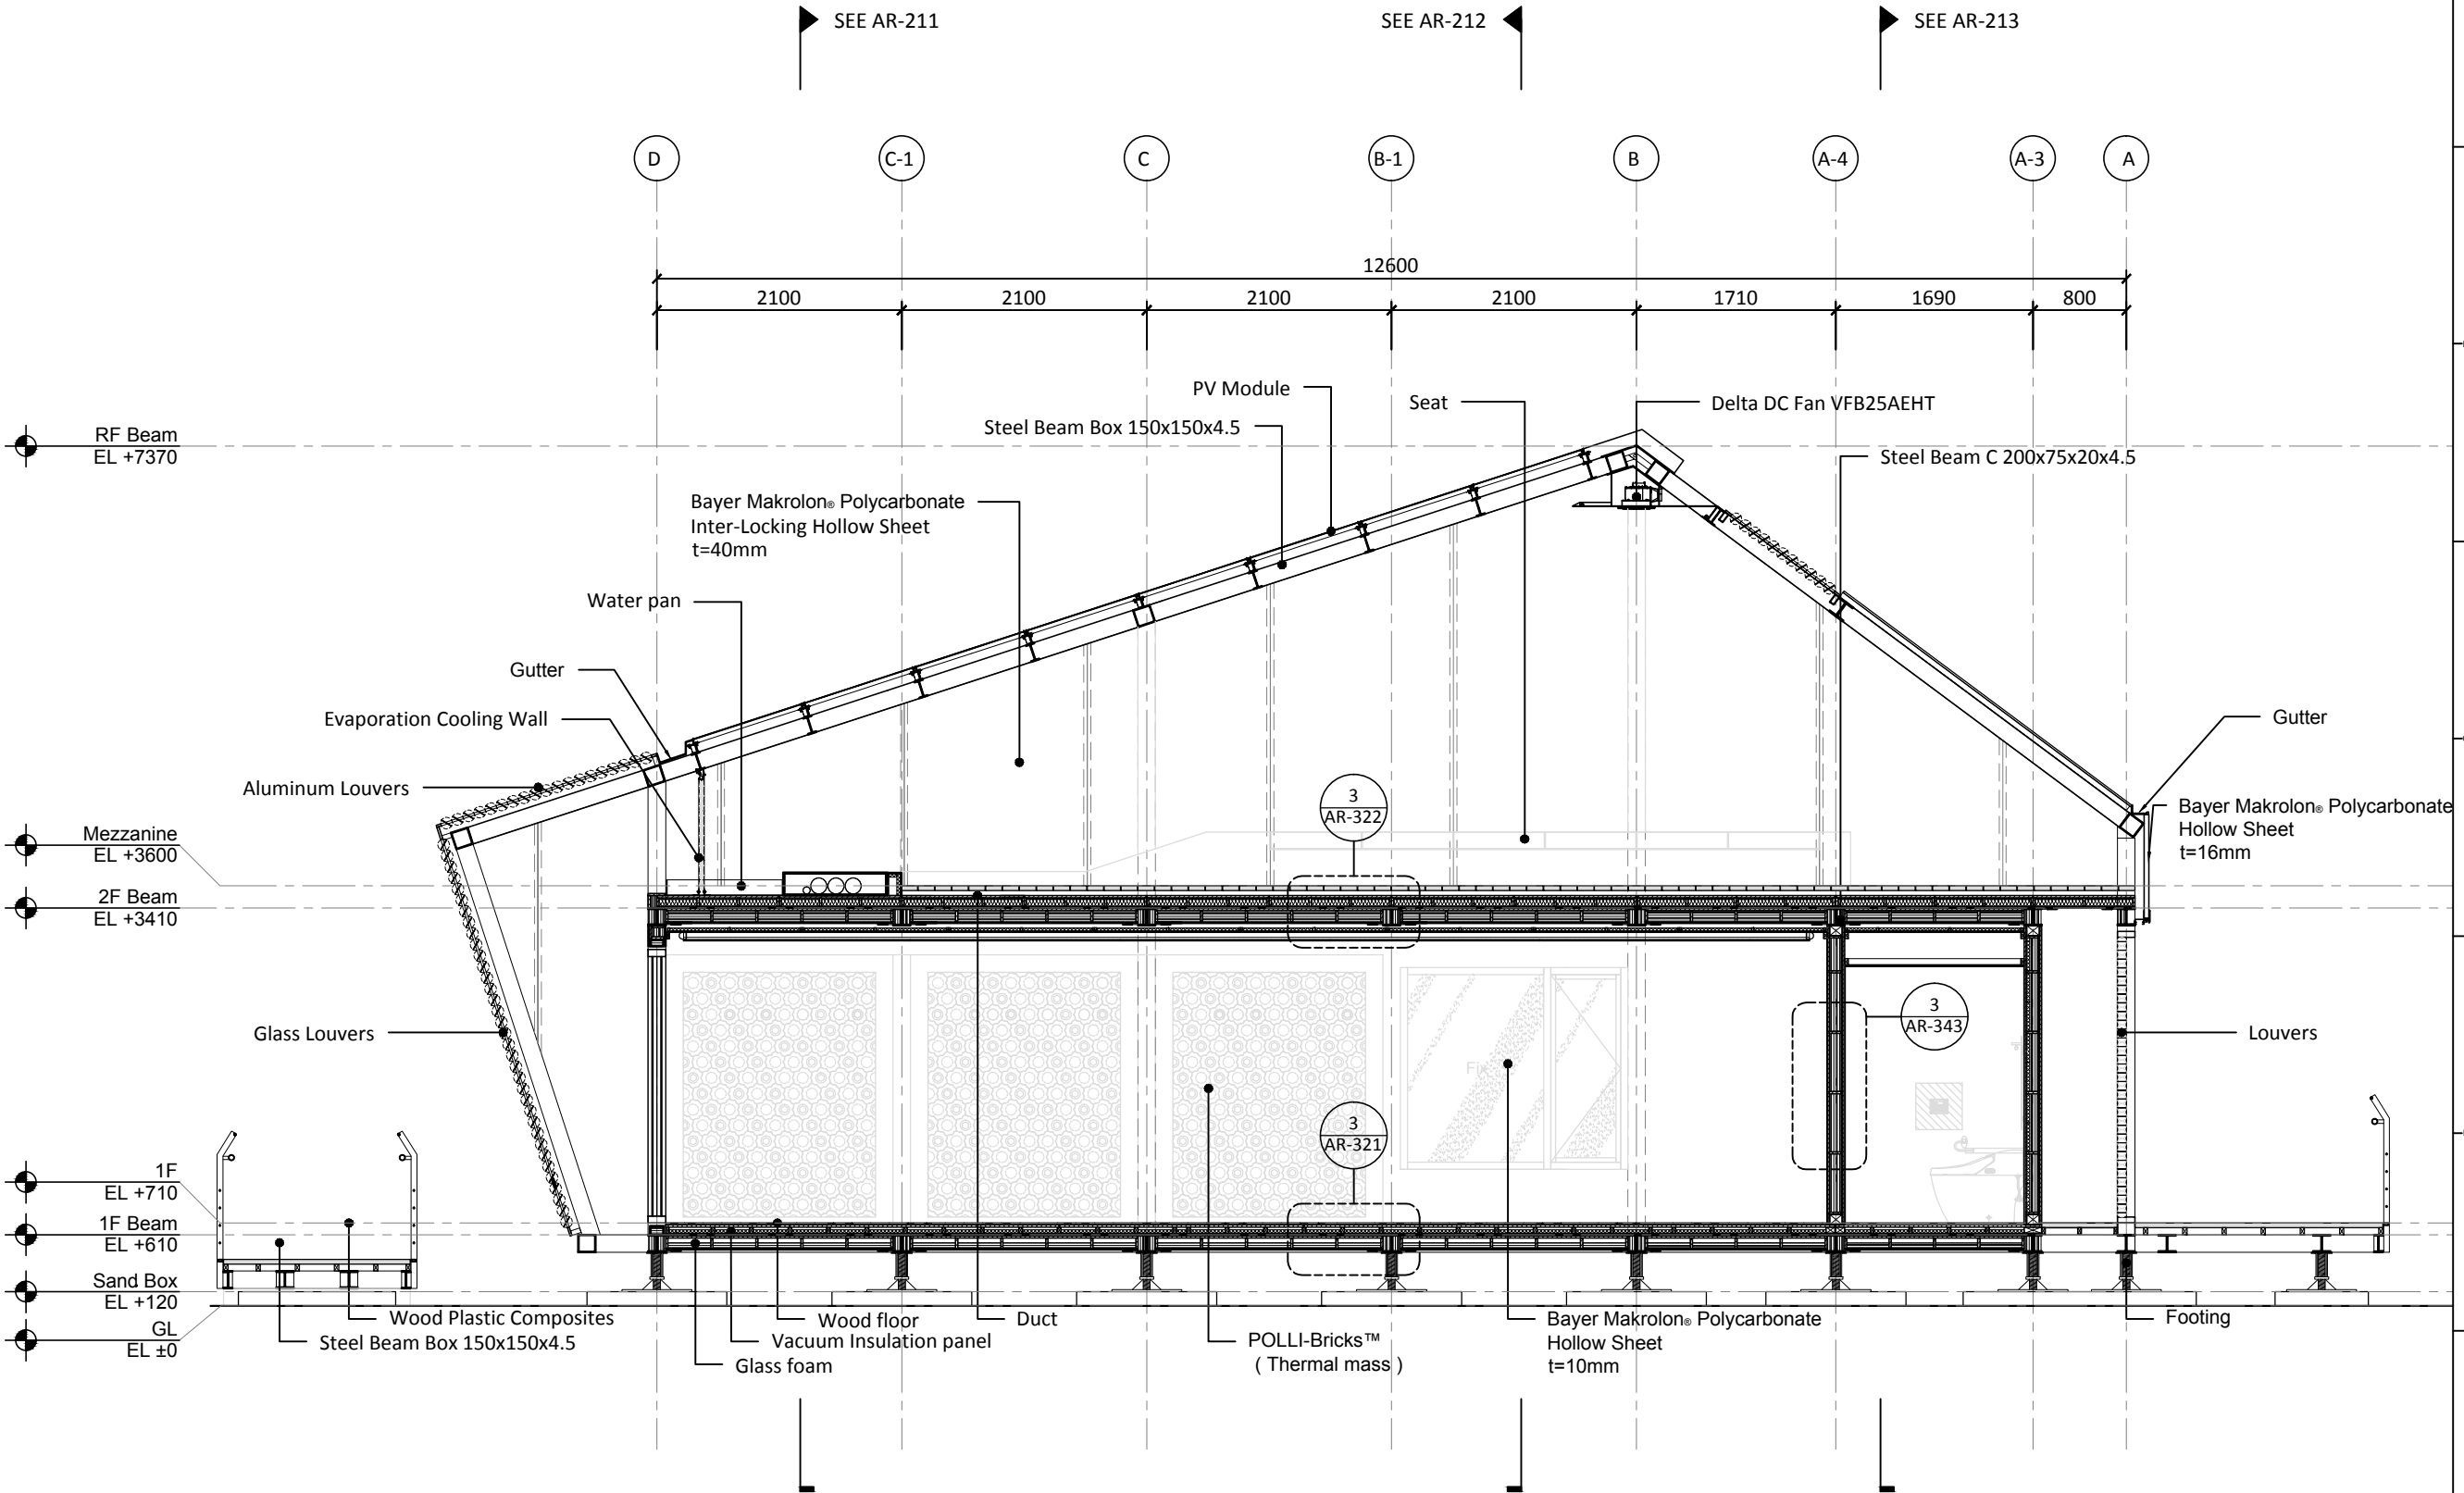

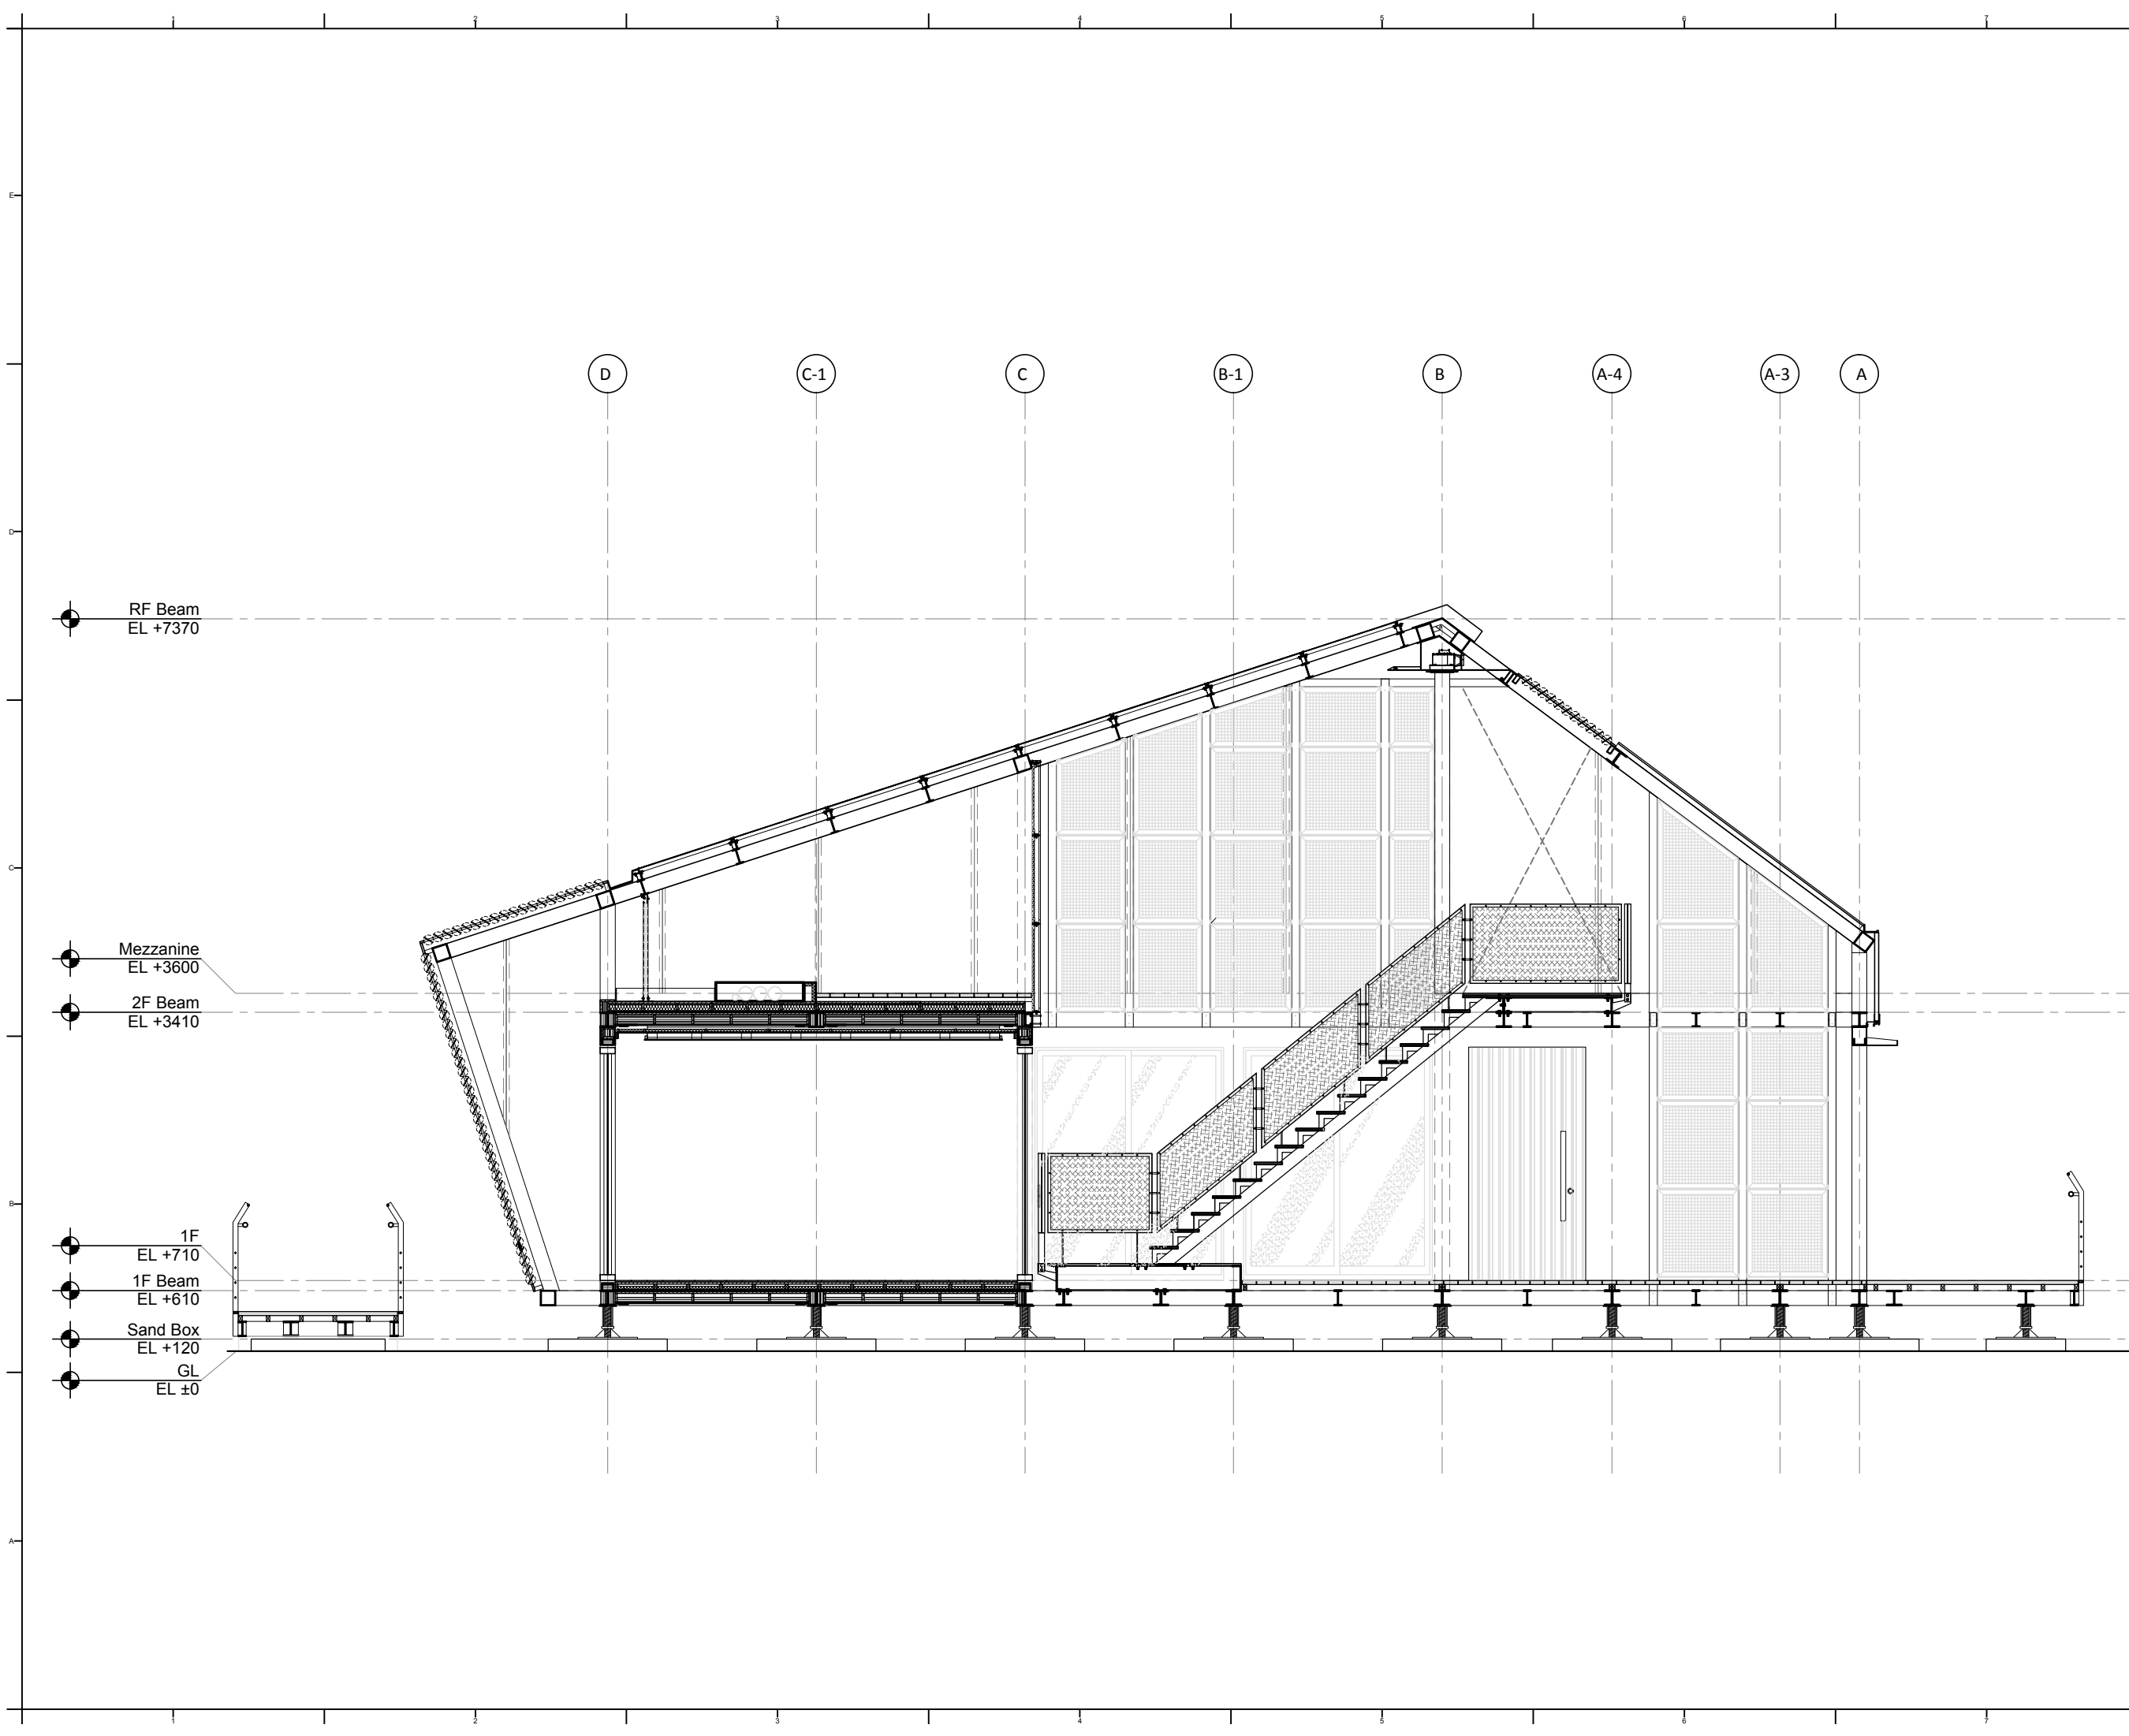

Project:



Institution:



NCTU Architecture
國立交通大學建築研究所

Team Name: NCTU/UNICODE
Address: 1001 Ta-Hsueh Road
Hsinchu City 30010
Taiwan
Contact: www.sde.tw



Consultants:

Note:

Mark	Date	Description
DN	2013/04/01	SD Submission
DN	2013/07/01	DDc Submission
ST	2013/11/01	DD Submission
ST	2014/03/03	CD Submission

Drawn by	CF
Checked by	DN
Scale	1:60
Unit	mm

DWG. Title	
LONGITUDINAL SECTION 2	
DWG. No.	PAGE
AR-202	33




Mark	Date	Description
DN	2013/04/01	SD Submission
DN	2013/07/01	DDc Submission
ST	2013/11/01	DD Submission
ST	2014/03/03	CD Submission

Drawn by	CF
Checked by	DN
Scale	1:60
Unit	mm

SEE AR-213

SEE AR-212

SEE AR-211

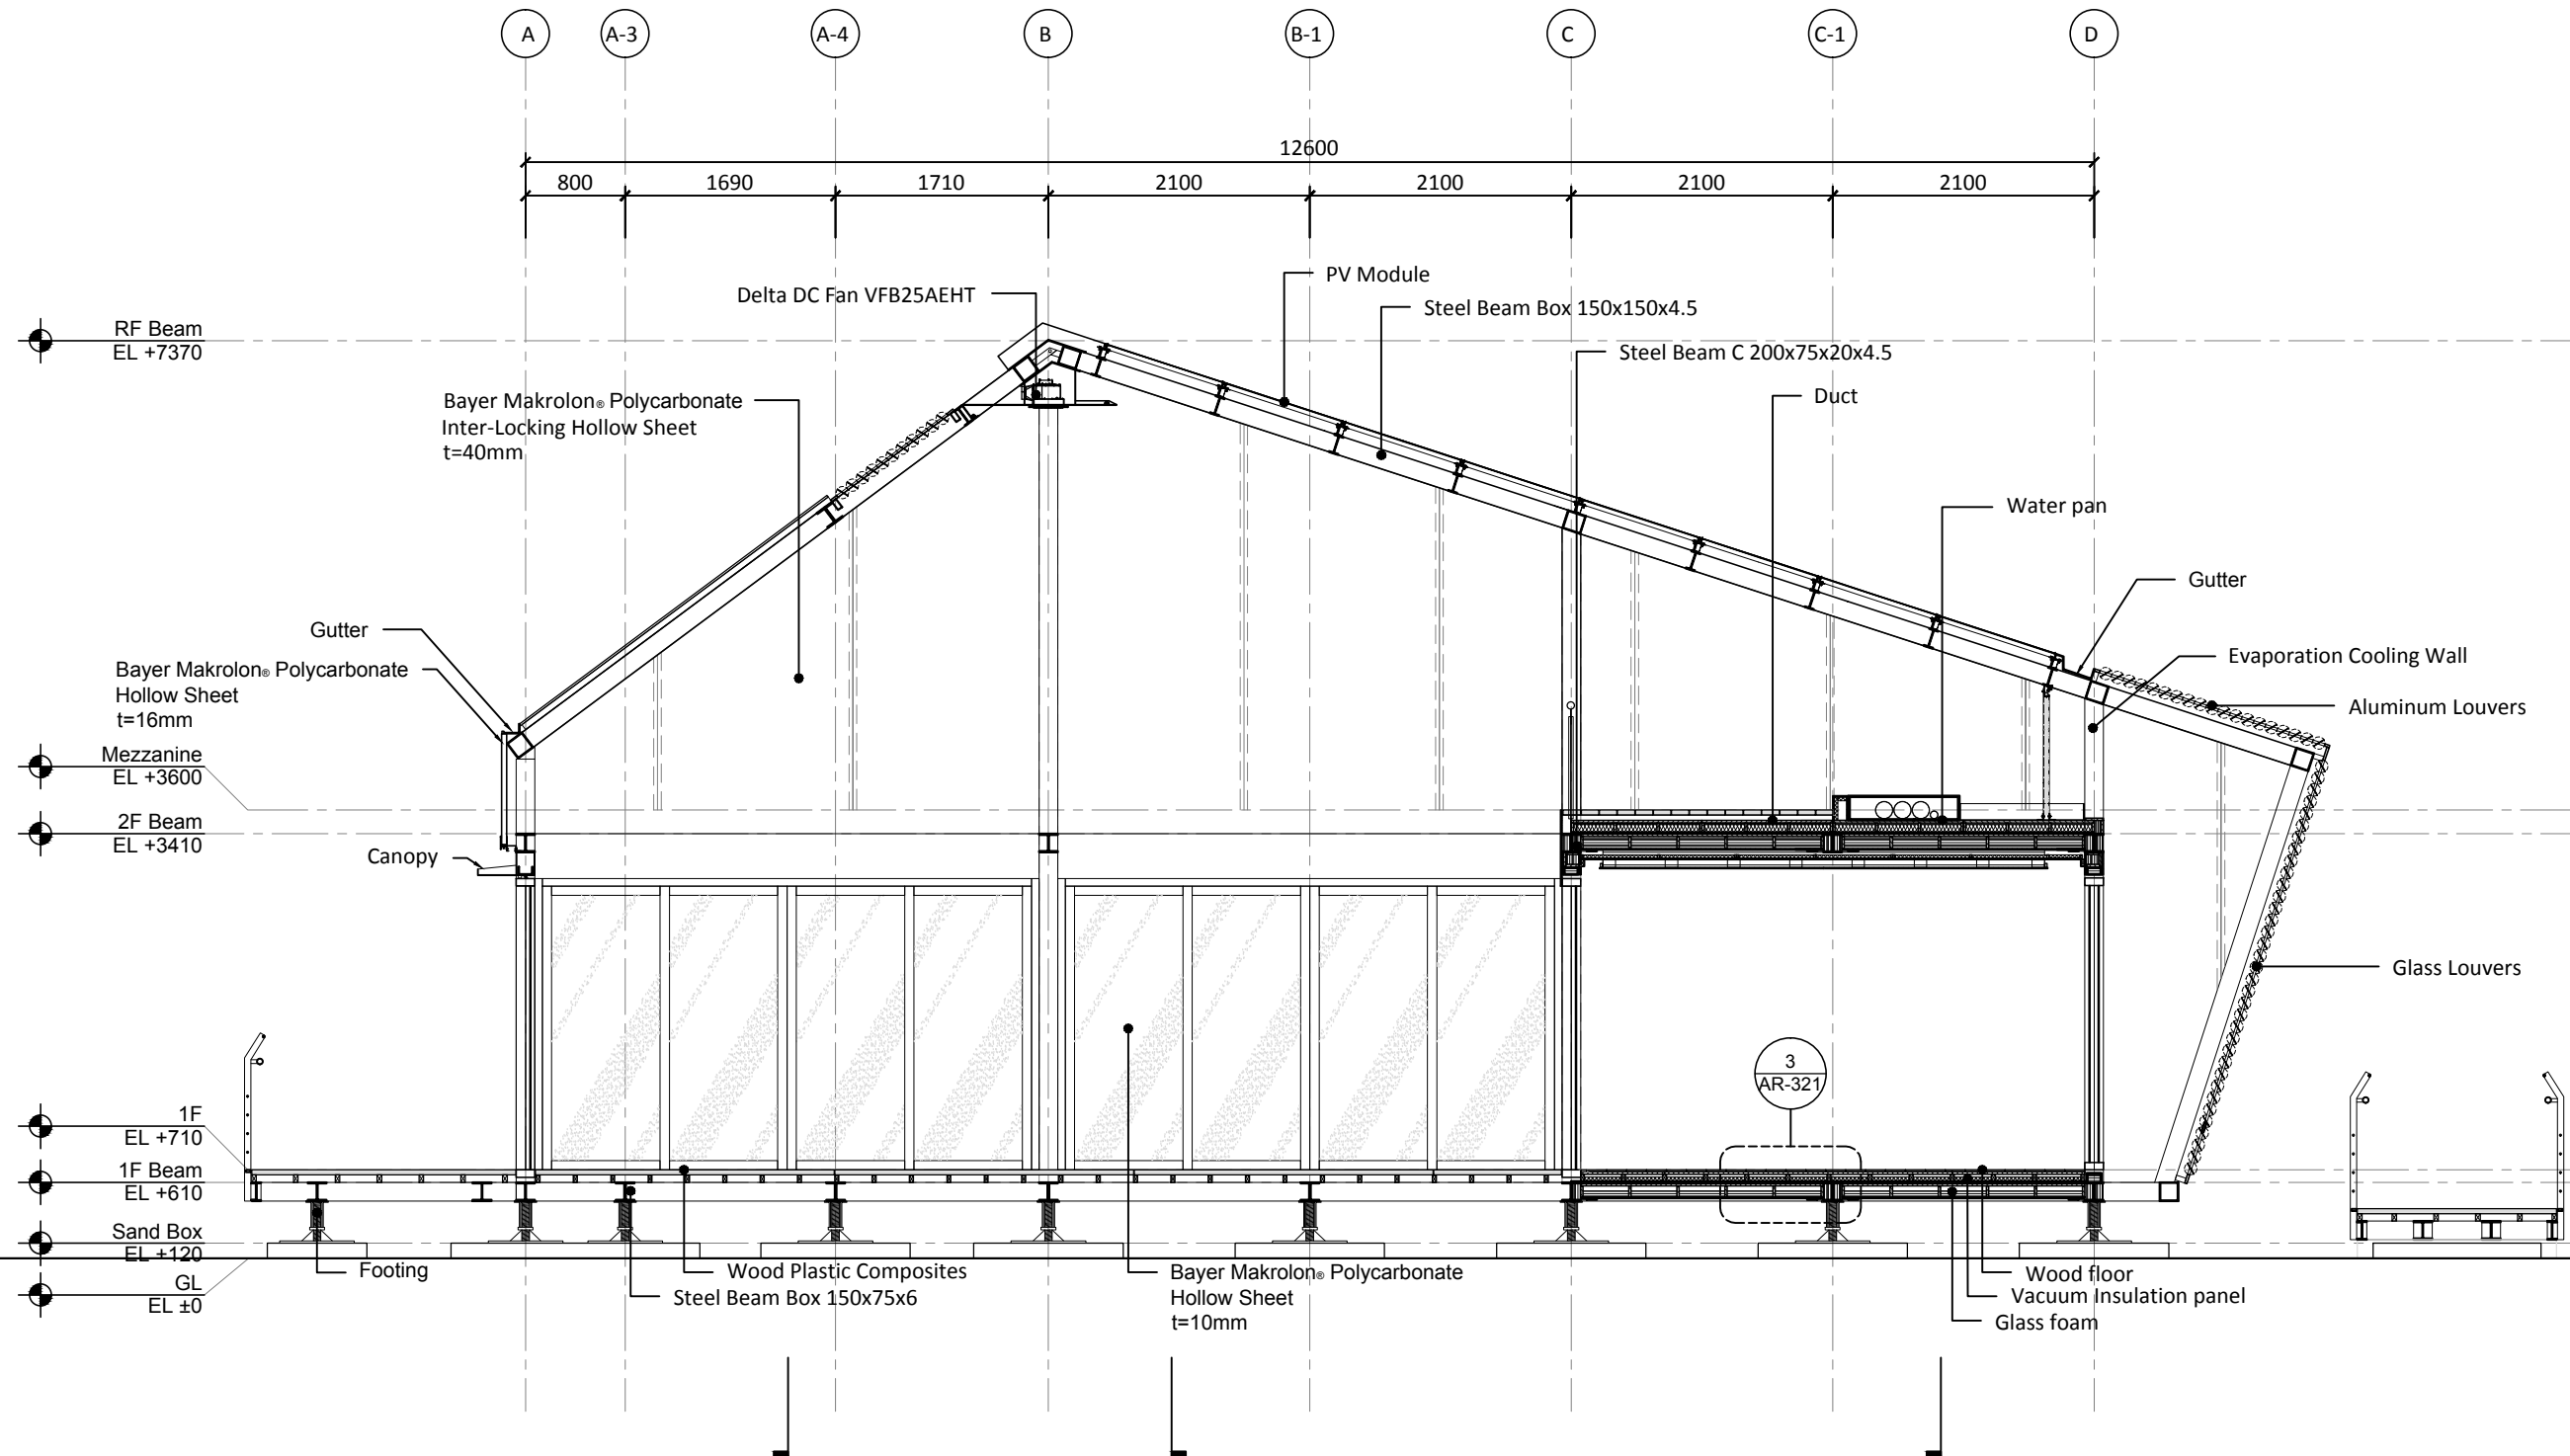

0 1 2 5 METER

Project:



Institution:



NCTU Architecture
國立交通大學建築研究所

Team Name:

NCTU/UNICODE

Address:

1001 Ta-Hsueh Road
Hsinchu City 30010
Taiwan
www.sde.tw

Contact:



Consultants:

Note:

Mark	Date	Description
DN	2013/04/01	SD Submission
DN	2013/07/01	DDc Submission
ST	2013/11/01	DD Submission
ST	2014/03/03	CD Submission

Drawn by	CF
Checked by	DN
Scale	1:60
Unit	mm

DWG. Title

TRANSVERSAL SECTIONS
1

DWG. No.

AR-211

PAGE

35

SEE AR-201

SEE AR-202

SEE AR-203

1

2

3

4

3600 9000 1800 3600

Clear Glass

PV Module

Solar Water Heater

Bayer Makrolon® Polycarbonate
Solid Sheet
t=6mm

RF Beam
EL +7370

Gutter

Gutter

Mezzanine
EL +3600
2F Beam
EL +3410

Water pan

Bayer Makrolon® Polycarbonate
Inter-Locking Hollow Sheet
t=40mm

Canopy

AC

POLLI-Bricks™ (Thermal mass)

3
AR-342

Kitchen

Work Station

Bedroom

Bed

Living Room

Footing

1F
EL +710
1F Beam
EL +610
Sand Box
EL +120
GL
EL ±0

2
AR-351

0 1 2 5 METER




Mark	Date	Description
DN	2013/04/01	SD Submission
DN	2013/07/01	DDc Submission
ST	2013/11/01	DD Submission
ST	2014/03/03	CD Submission

Drawn by	CH
Checked by	DN
Scale	1:60
Unit	mm

SEE AR-201

SEE AR-202

SEE AR-203

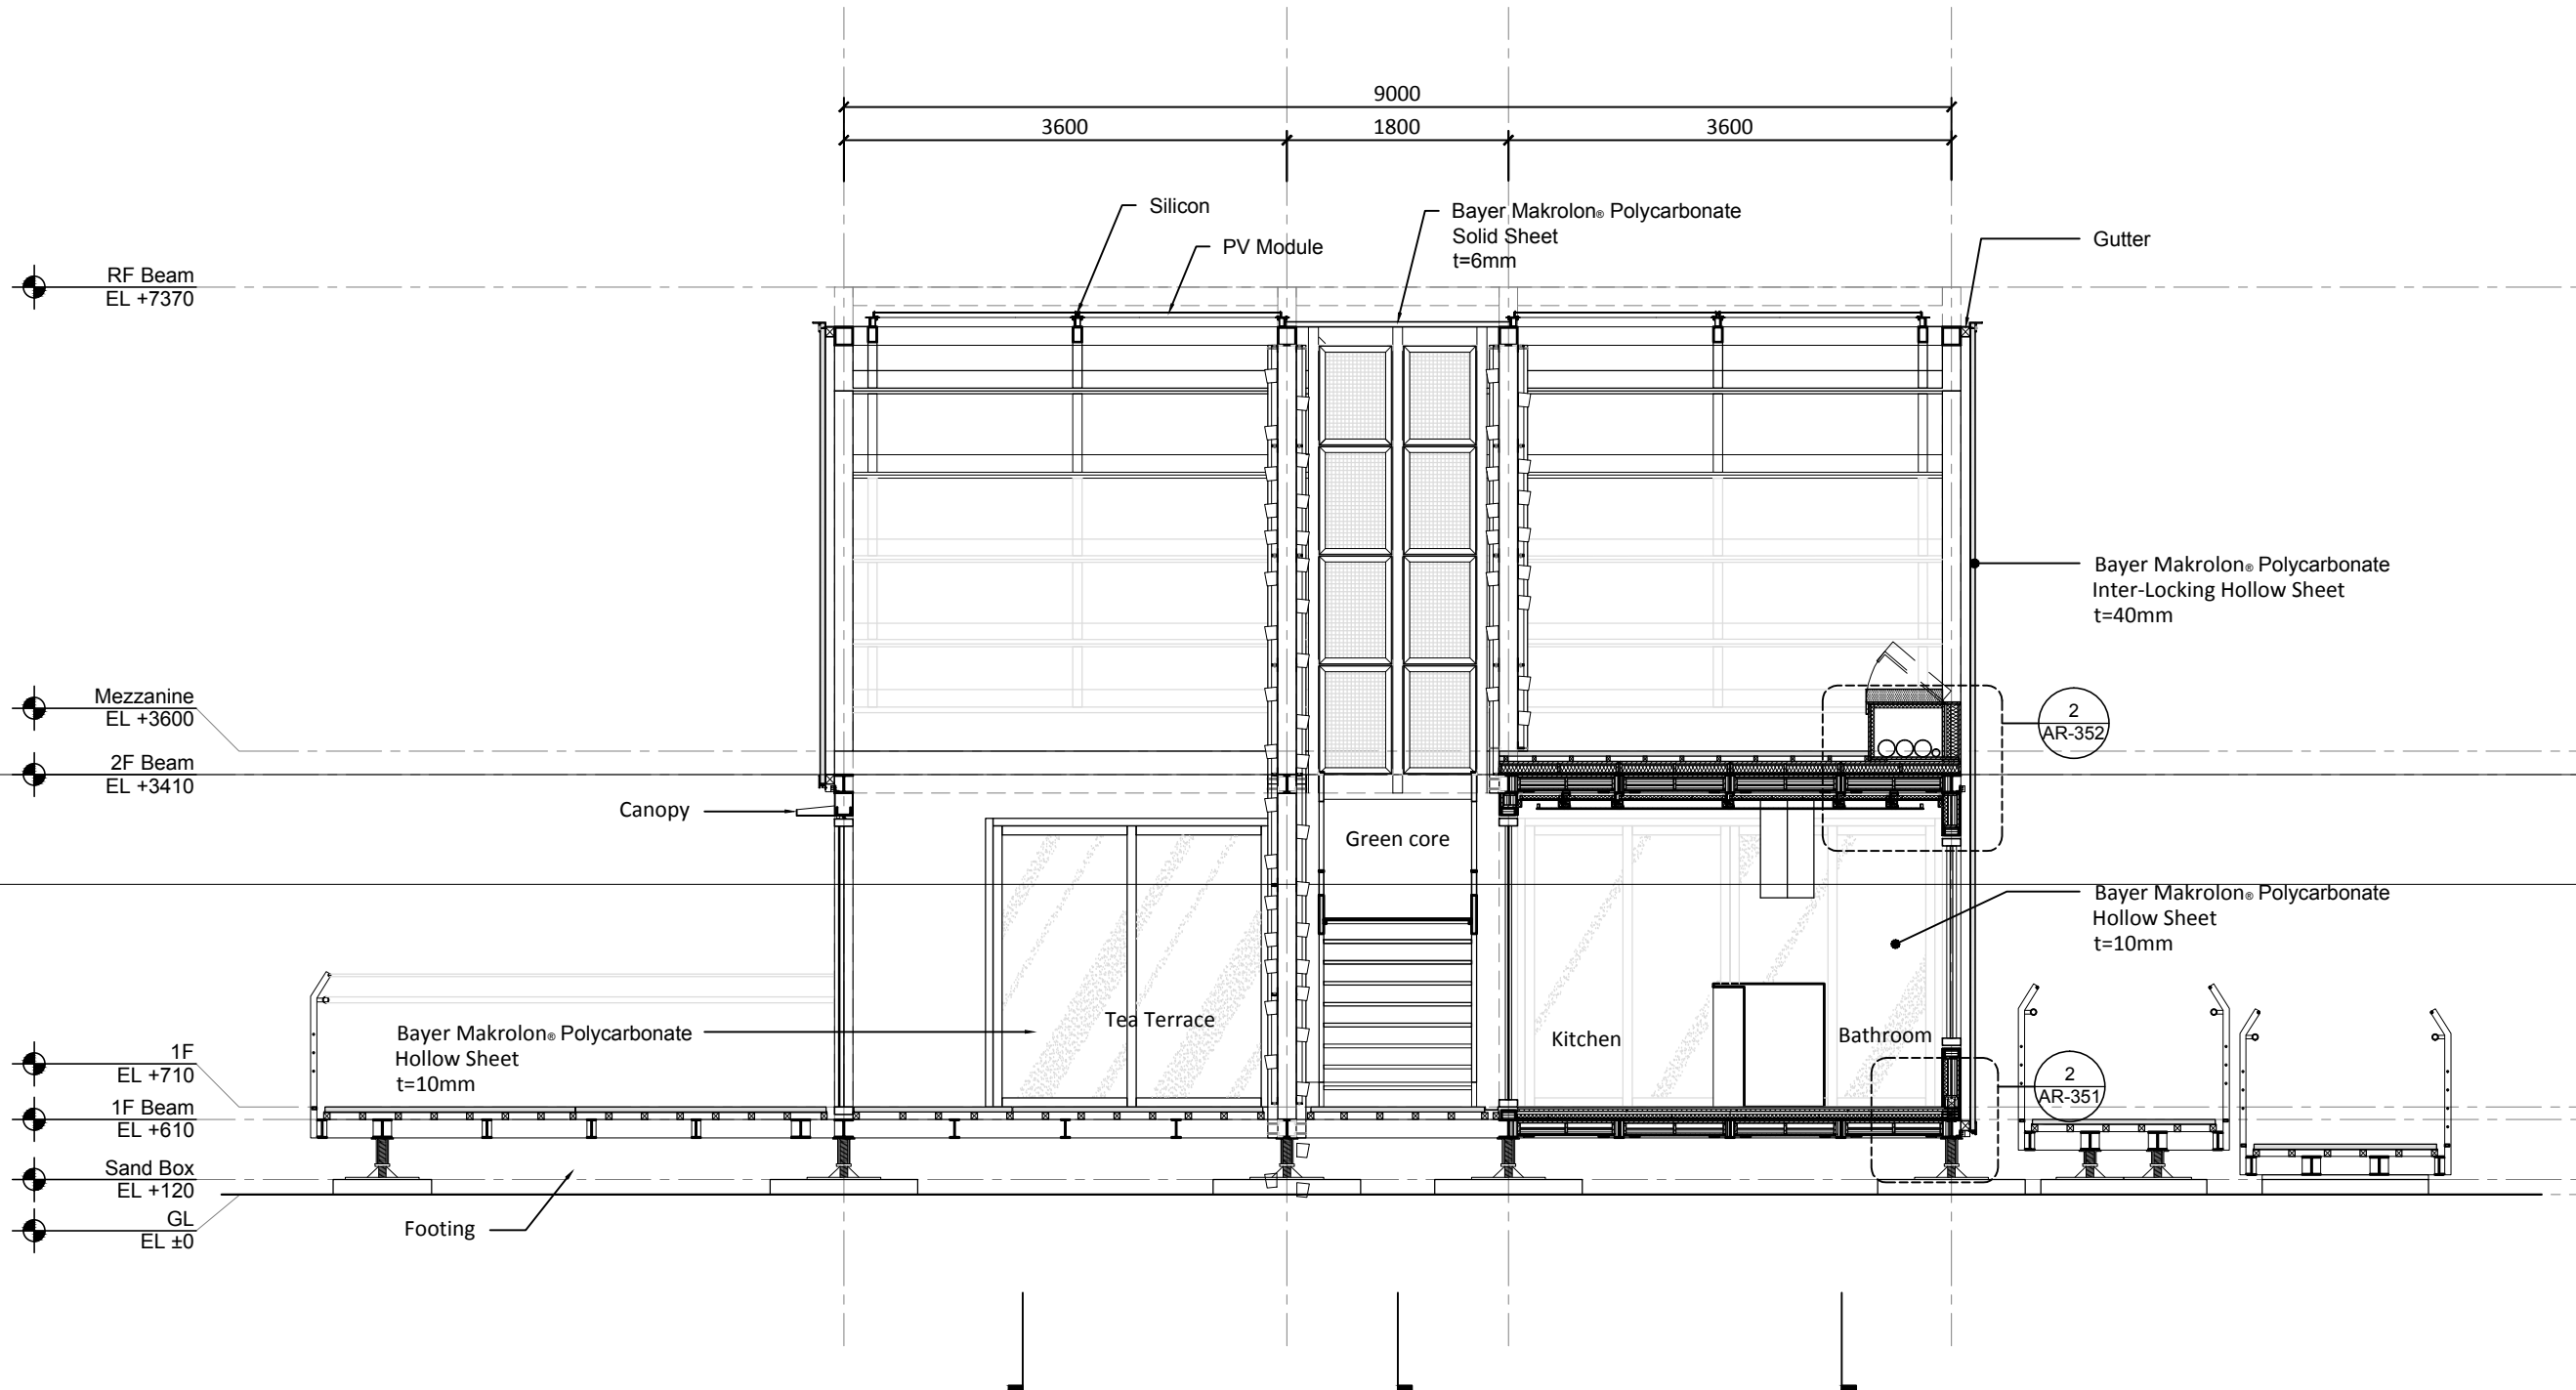



Mark	Date	Description
DN	2013/04/01	SD Submission
DN	2013/07/01	DDc Submission
ST	2013/11/01	DD Submission
ST	2014/03/03	CD Submission

Drawn by CF

Checked by DN

Scale 1:60

Unit mm

DWG. Title

TRANSVERSAL SECTIONS
3

DWG. No.

AR-213

PAGE

37

SEE AR-201

SEE AR-202

SEE AR-203

1

2

3

4

3600

9000

1800

3600

RF Beam
EL +7370

Mezzanine
EL +3600

2F Beam
EL +3410

1F
EL +710

1F Beam
EL +610

Sand Box
EL +120

GL
EL ±0

Gutter

Bayer Makrolon® Polycarbonate
Solid Sheet
t=6mm

Greencore

Silicon

PV Module

Gutter

Bayer Makrolon® Polycarbonate
Inter-Locking Hollow Sheet
t=40mm

2
AR-352

Bayer Makrolon® Polycarbonate
Inter-Locking Hollow Sheet
t=40mm

Canopy


3
AR-341

Bayer Makrolon® Polycarbonate
Hollow Sheet
t=10mm

2
AR-351

1410

0 1 2 5 METER

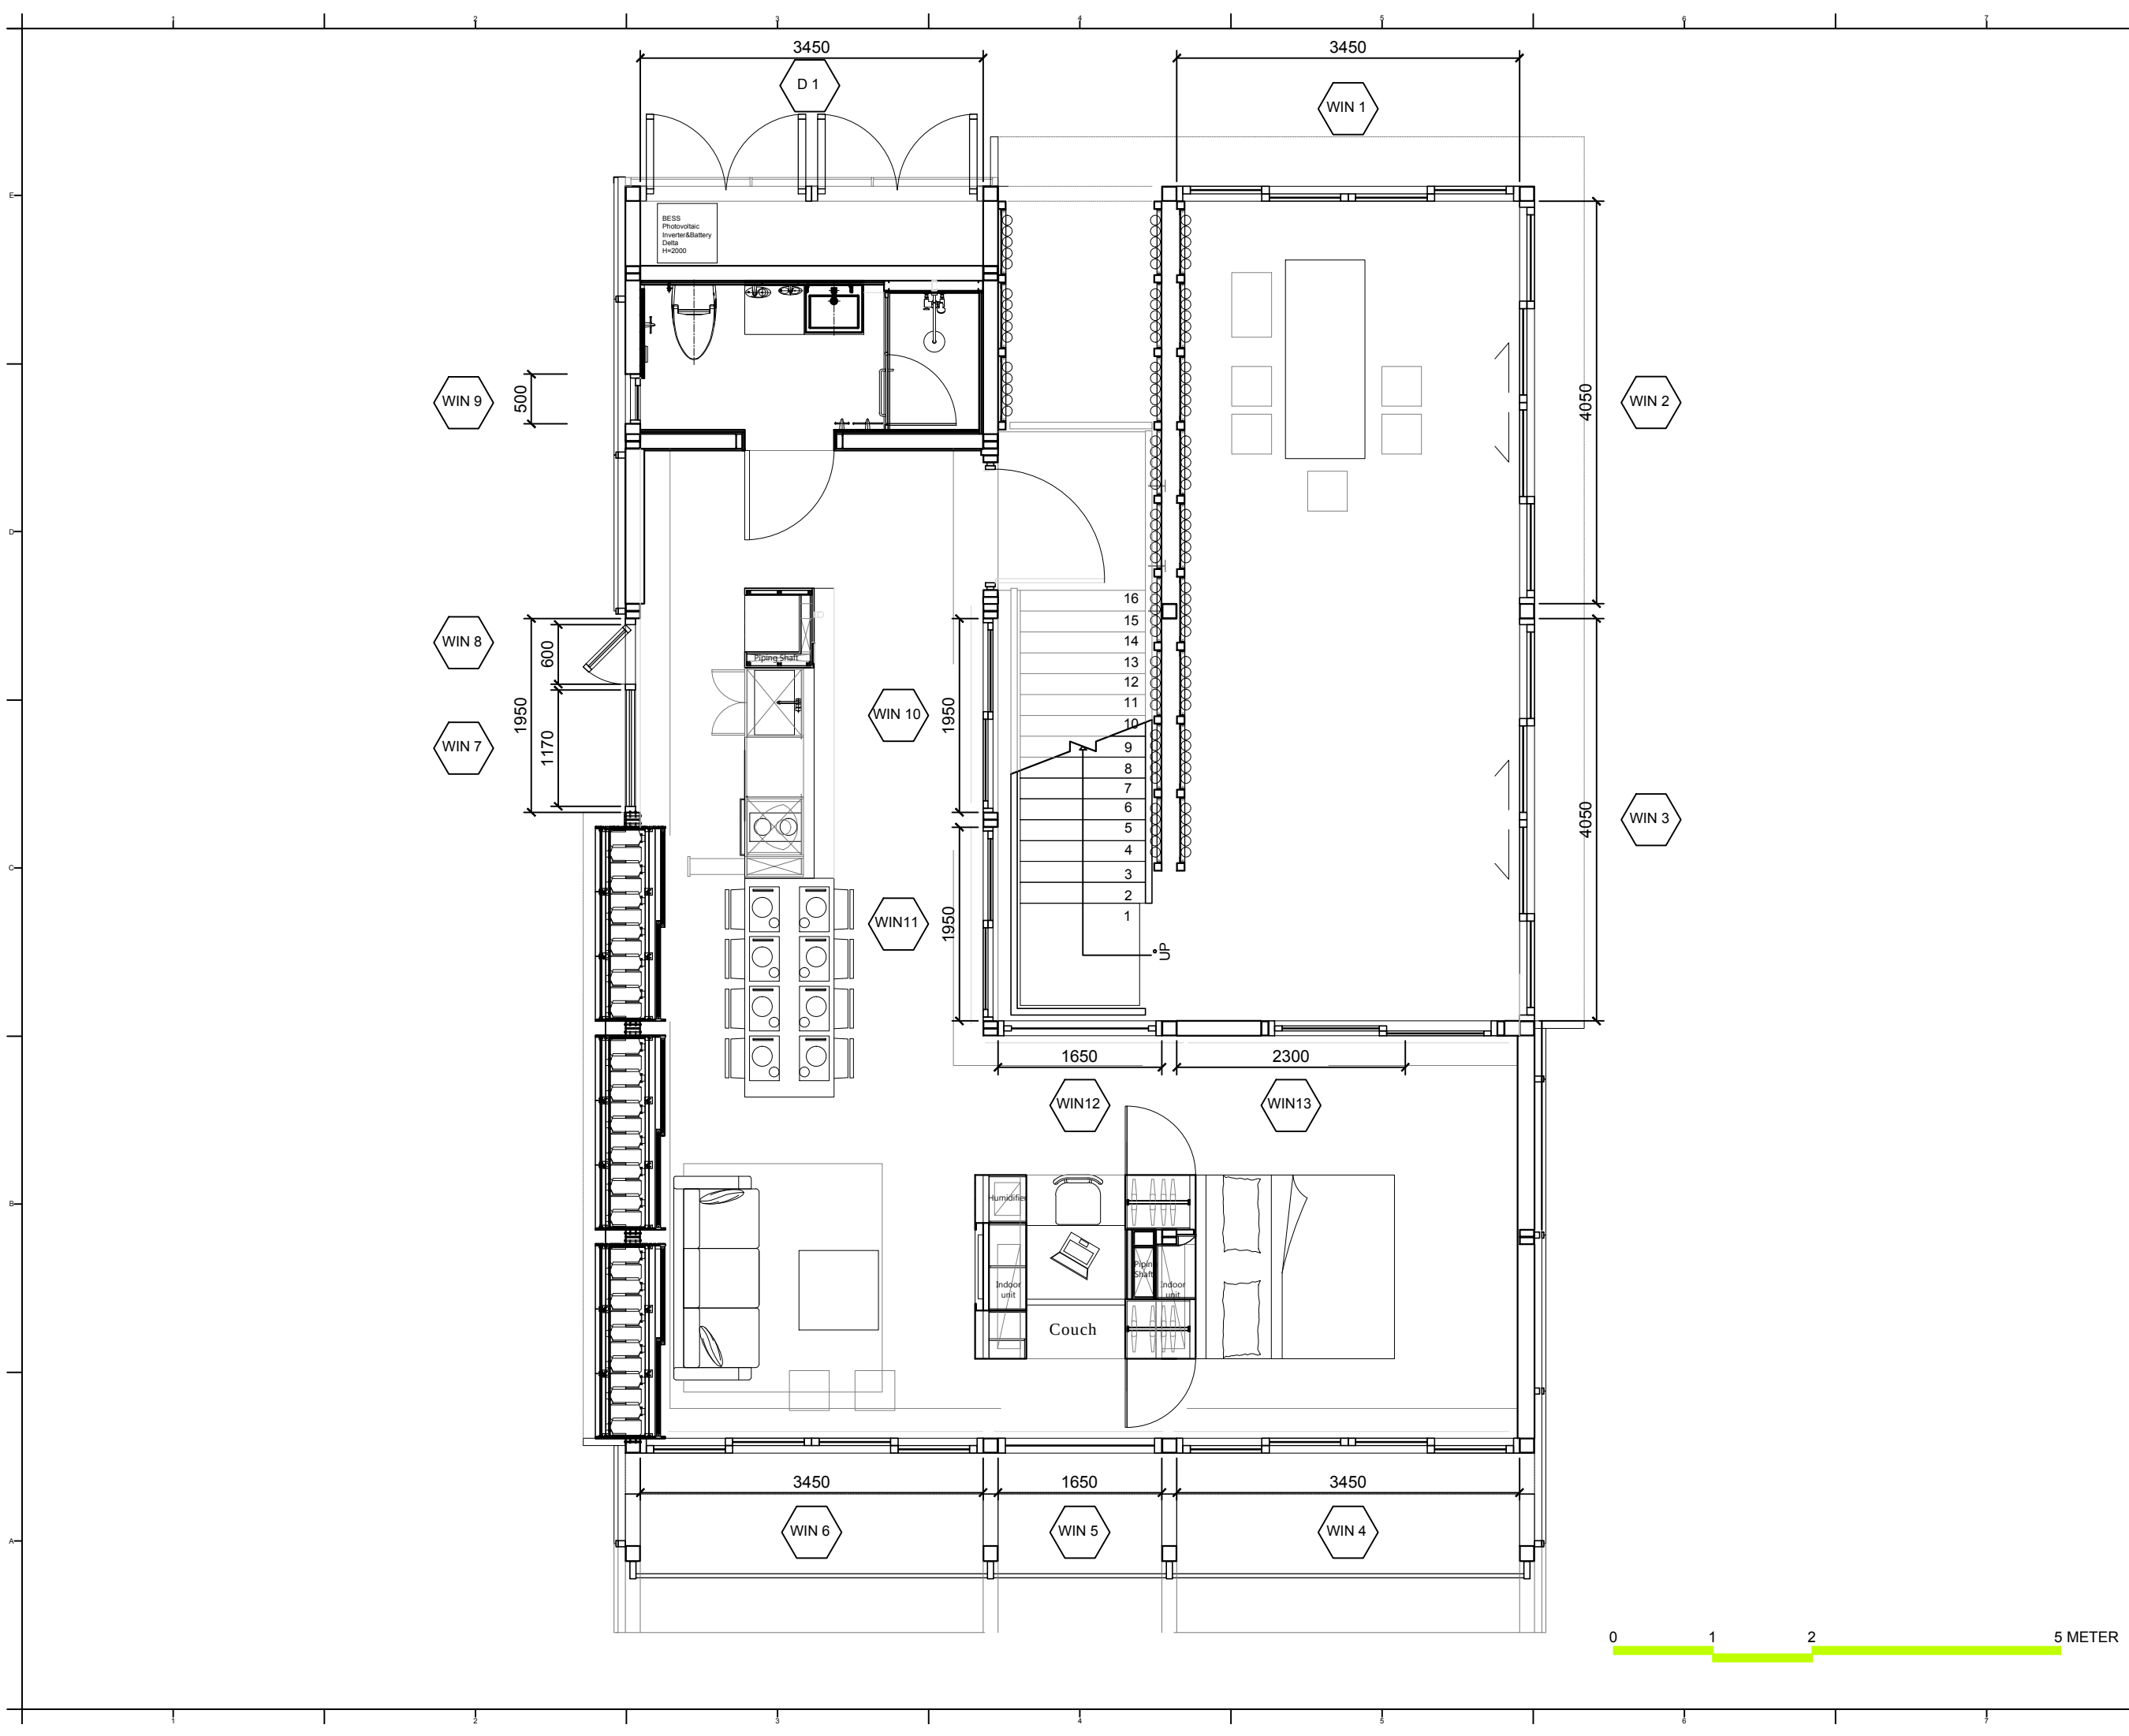

Project:



Institution:



NCTU Architecture
國立交通大學建築研究所

Team Name:

NCTU/UNICODE

Address:

1001 Ta-Hsueh Road
Hsinchu City 30010
Taiwan


Contact:

www.sde.tw



Consultants:

Note:

 

Mark	Date	Description
DN	2013/04/01	SD Submission
DN	2013/07/01	DDc Submission
ST	2013/11/01	DD Submission
ST	2014/03/03	CD Submission

Drawn by	CF
Checked by	DN
Scale	1:60
Unit	mm

DWG. Title
WINDOW SCHEDULE AND DETAILS 1

DWG. No.	PAGE
AR-301	38

Project:



Institution:



NCTU Architecture
國立交通大學建築研究所

Team Name:

NCTU/UNICODE

Address:

1001 Ta-Hsueh Road
Hsinchu City 30010
Taiwan

Contact:

www.sde.tw



Consultants:

Note:

Mark	Date	Description
DN	2013/04/01	SD Submission
DN	2013/07/01	DDc Submission
ST	2013/11/01	DD Submission
ST	2014/03/03	CD Submission

Drawn by	CF
Checked by	DN
Scale	1:40
Unit	mm

DWG. Title



WINDOW SCHEDULE AND
DETAILS 2

DWG. No.

AR-302

PAGE

39

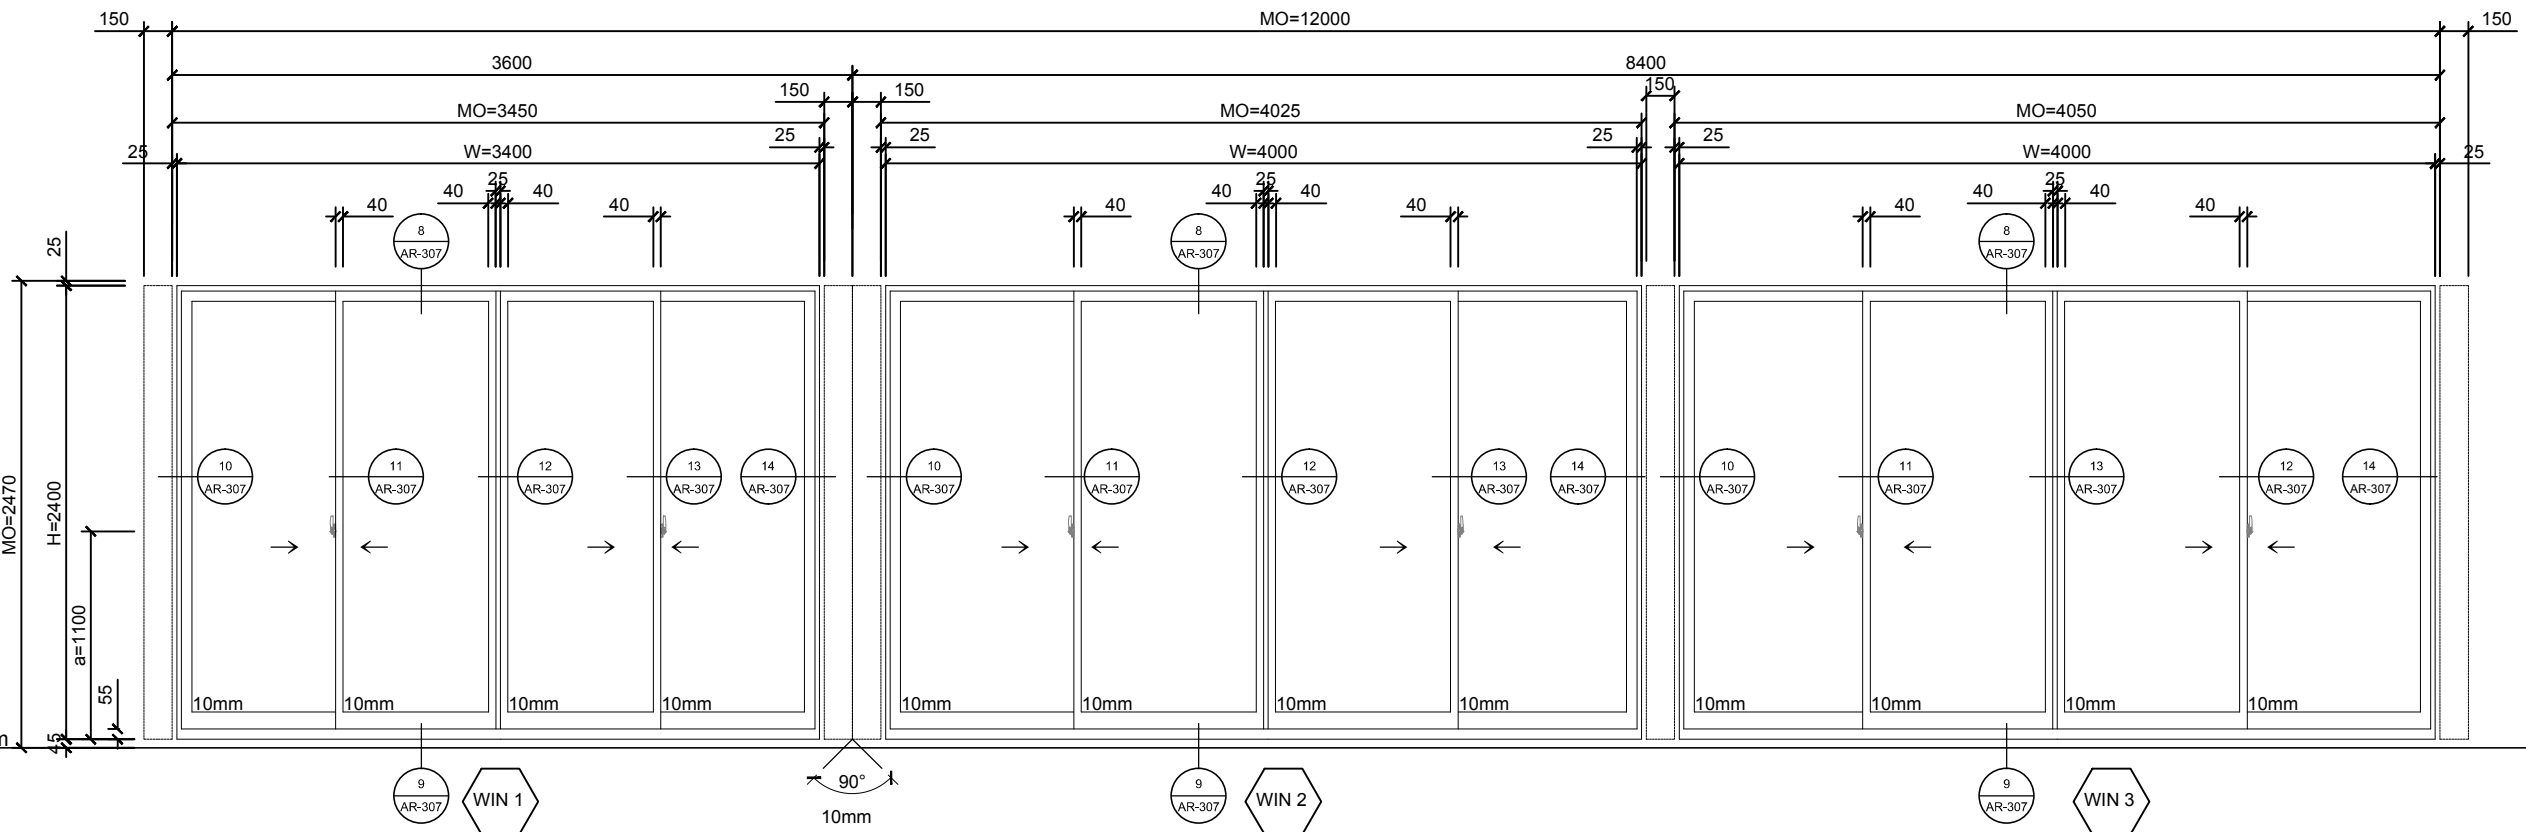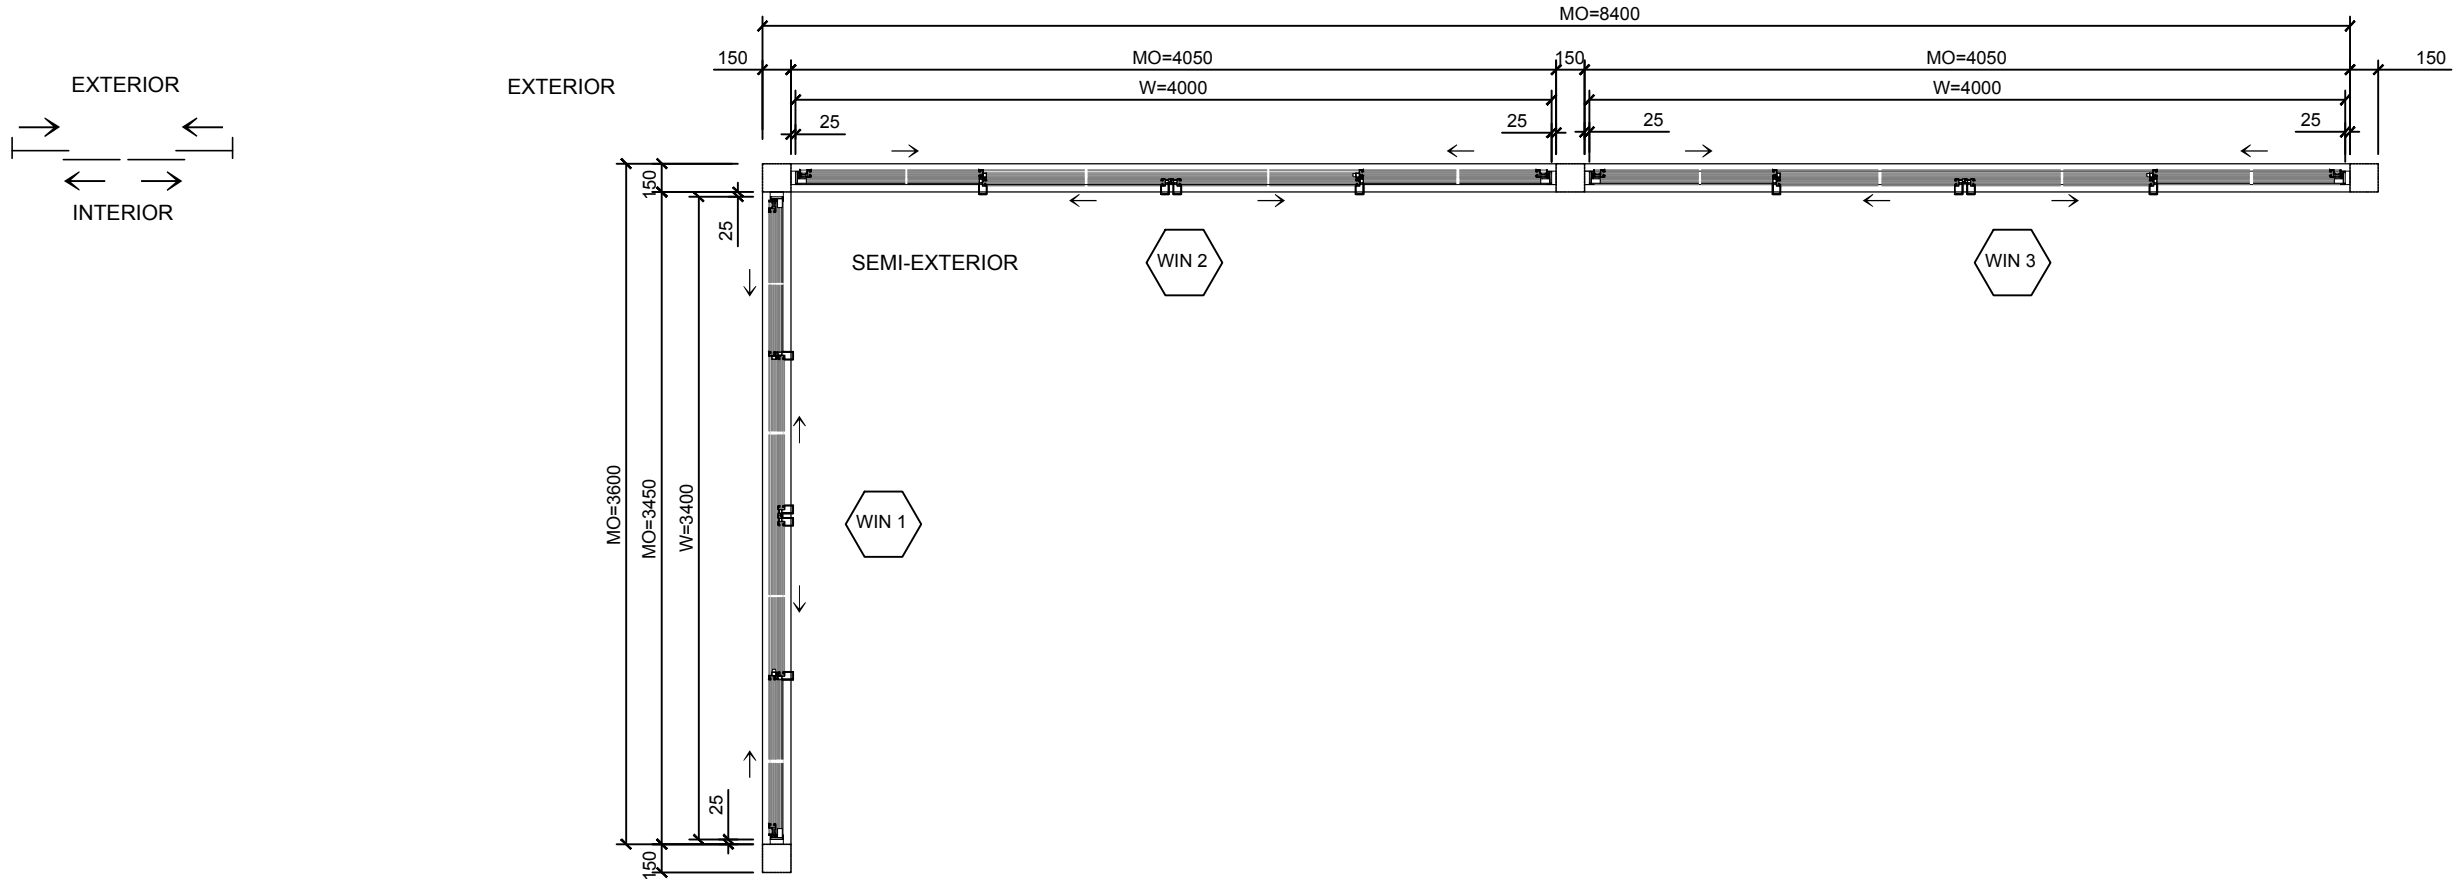

0 0.5 1 2 METER

Project:



Institution:



NCTU Architecture
國立交通大學建築研究所

Team Name:

NCTU/UNICODE

Address:

1001 Ta-Hsueh Road
Hsinchu City 30010
Taiwan

Contact:

www.sde.tw



Consultants:

Note:

Mark	Date	Description
DN	2013/04/01	SD Submission
DN	2013/07/01	DDc Submission
ST	2013/11/01	DD Submission
ST	2014/03/03	CD Submission

Drawn by	CF
Checked by	DN
Scale	1:40
Unit	mm

DWG. Title




WINDOW SCHEDULE AND
DETAILS 3

DWG. No.

AR-303


PAGE

40

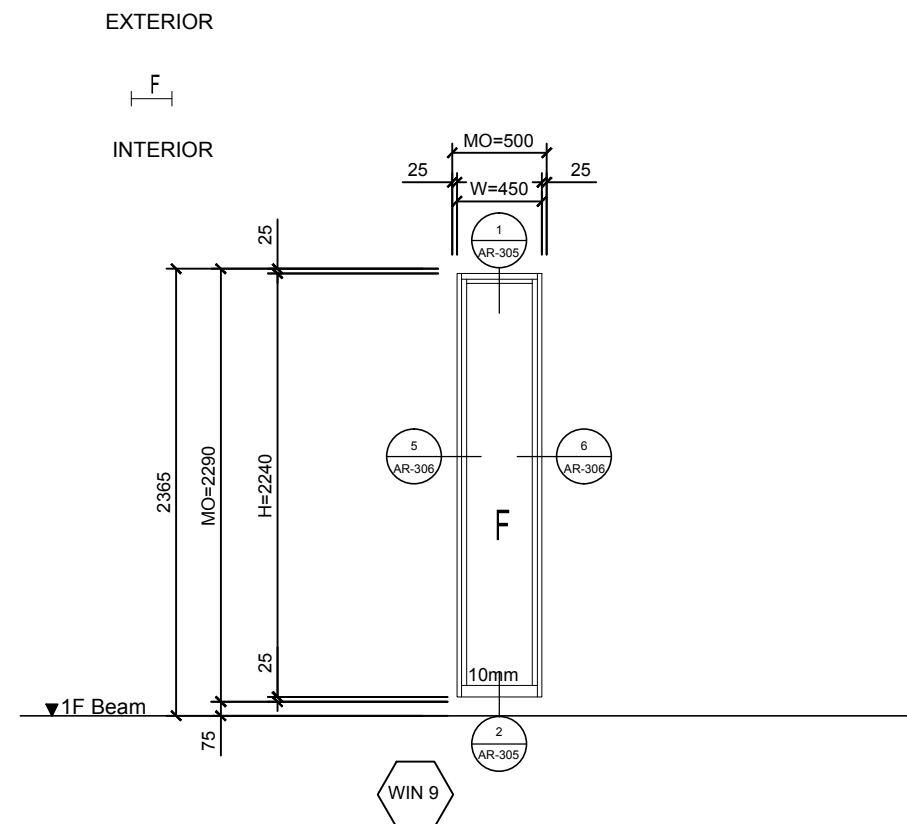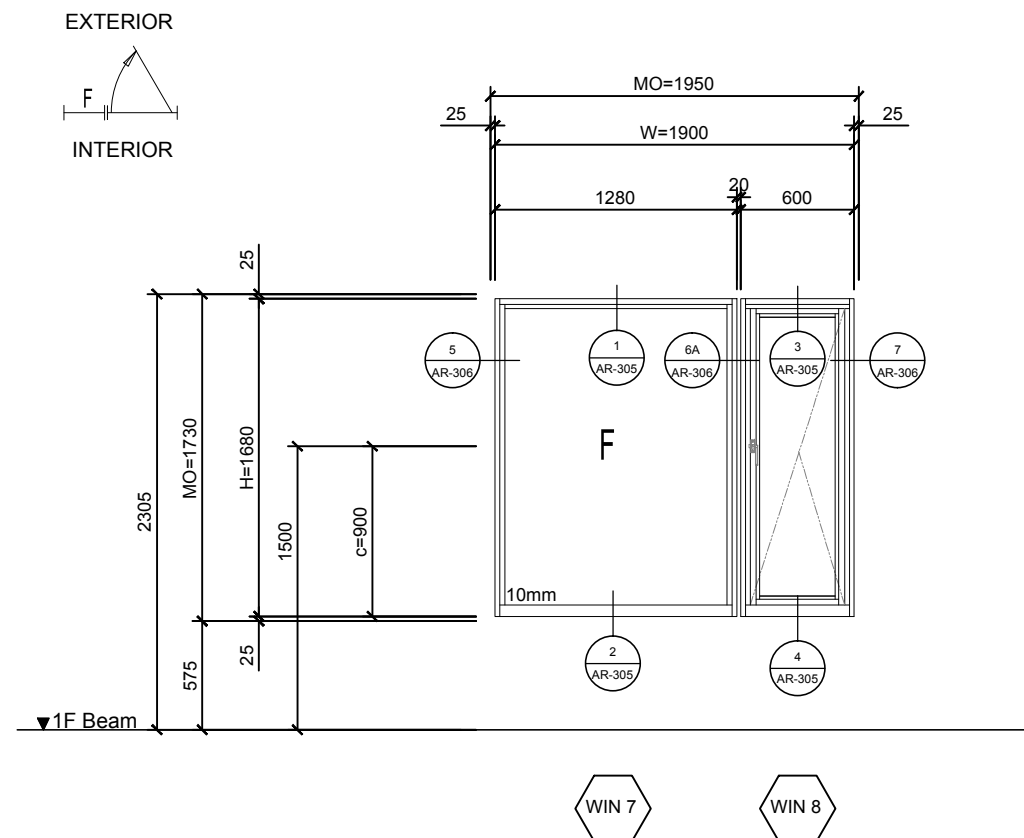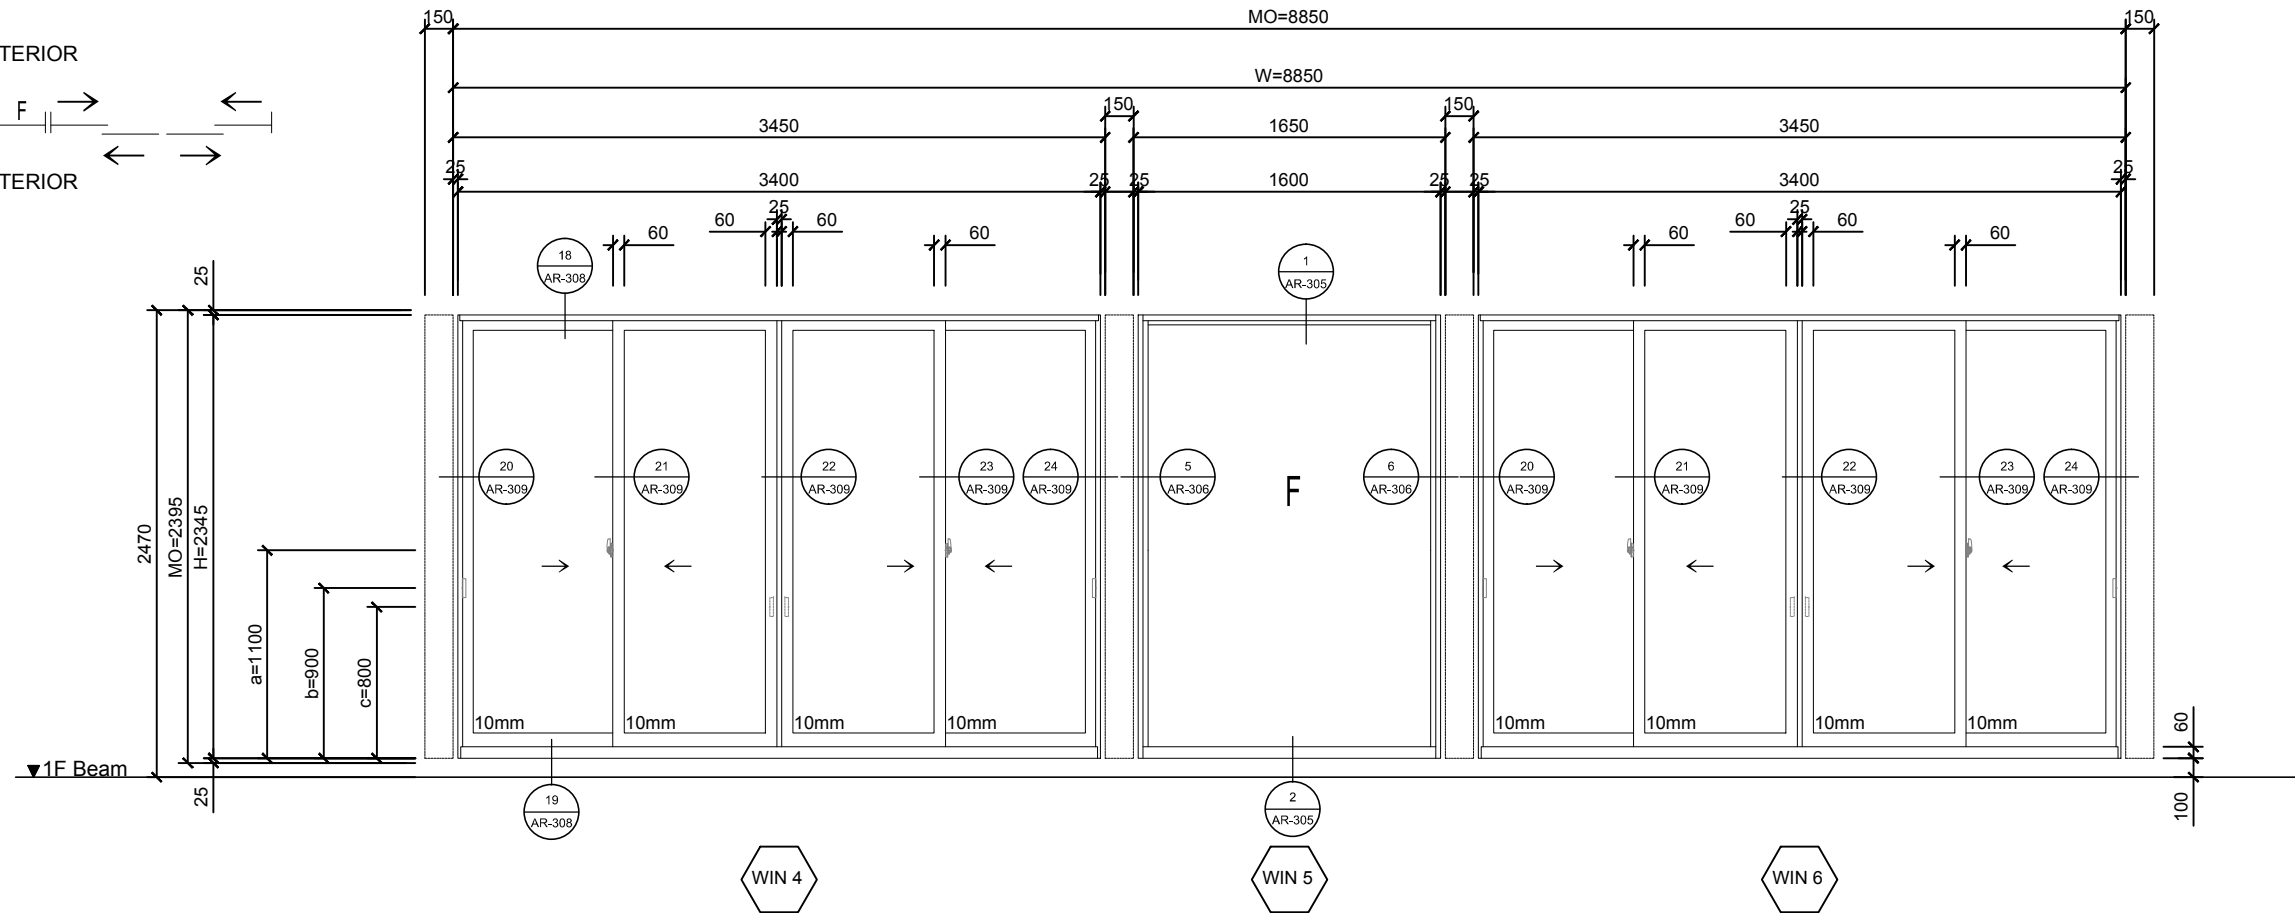

0 0.5 1 2 METER

0 0.5 1 2 METER

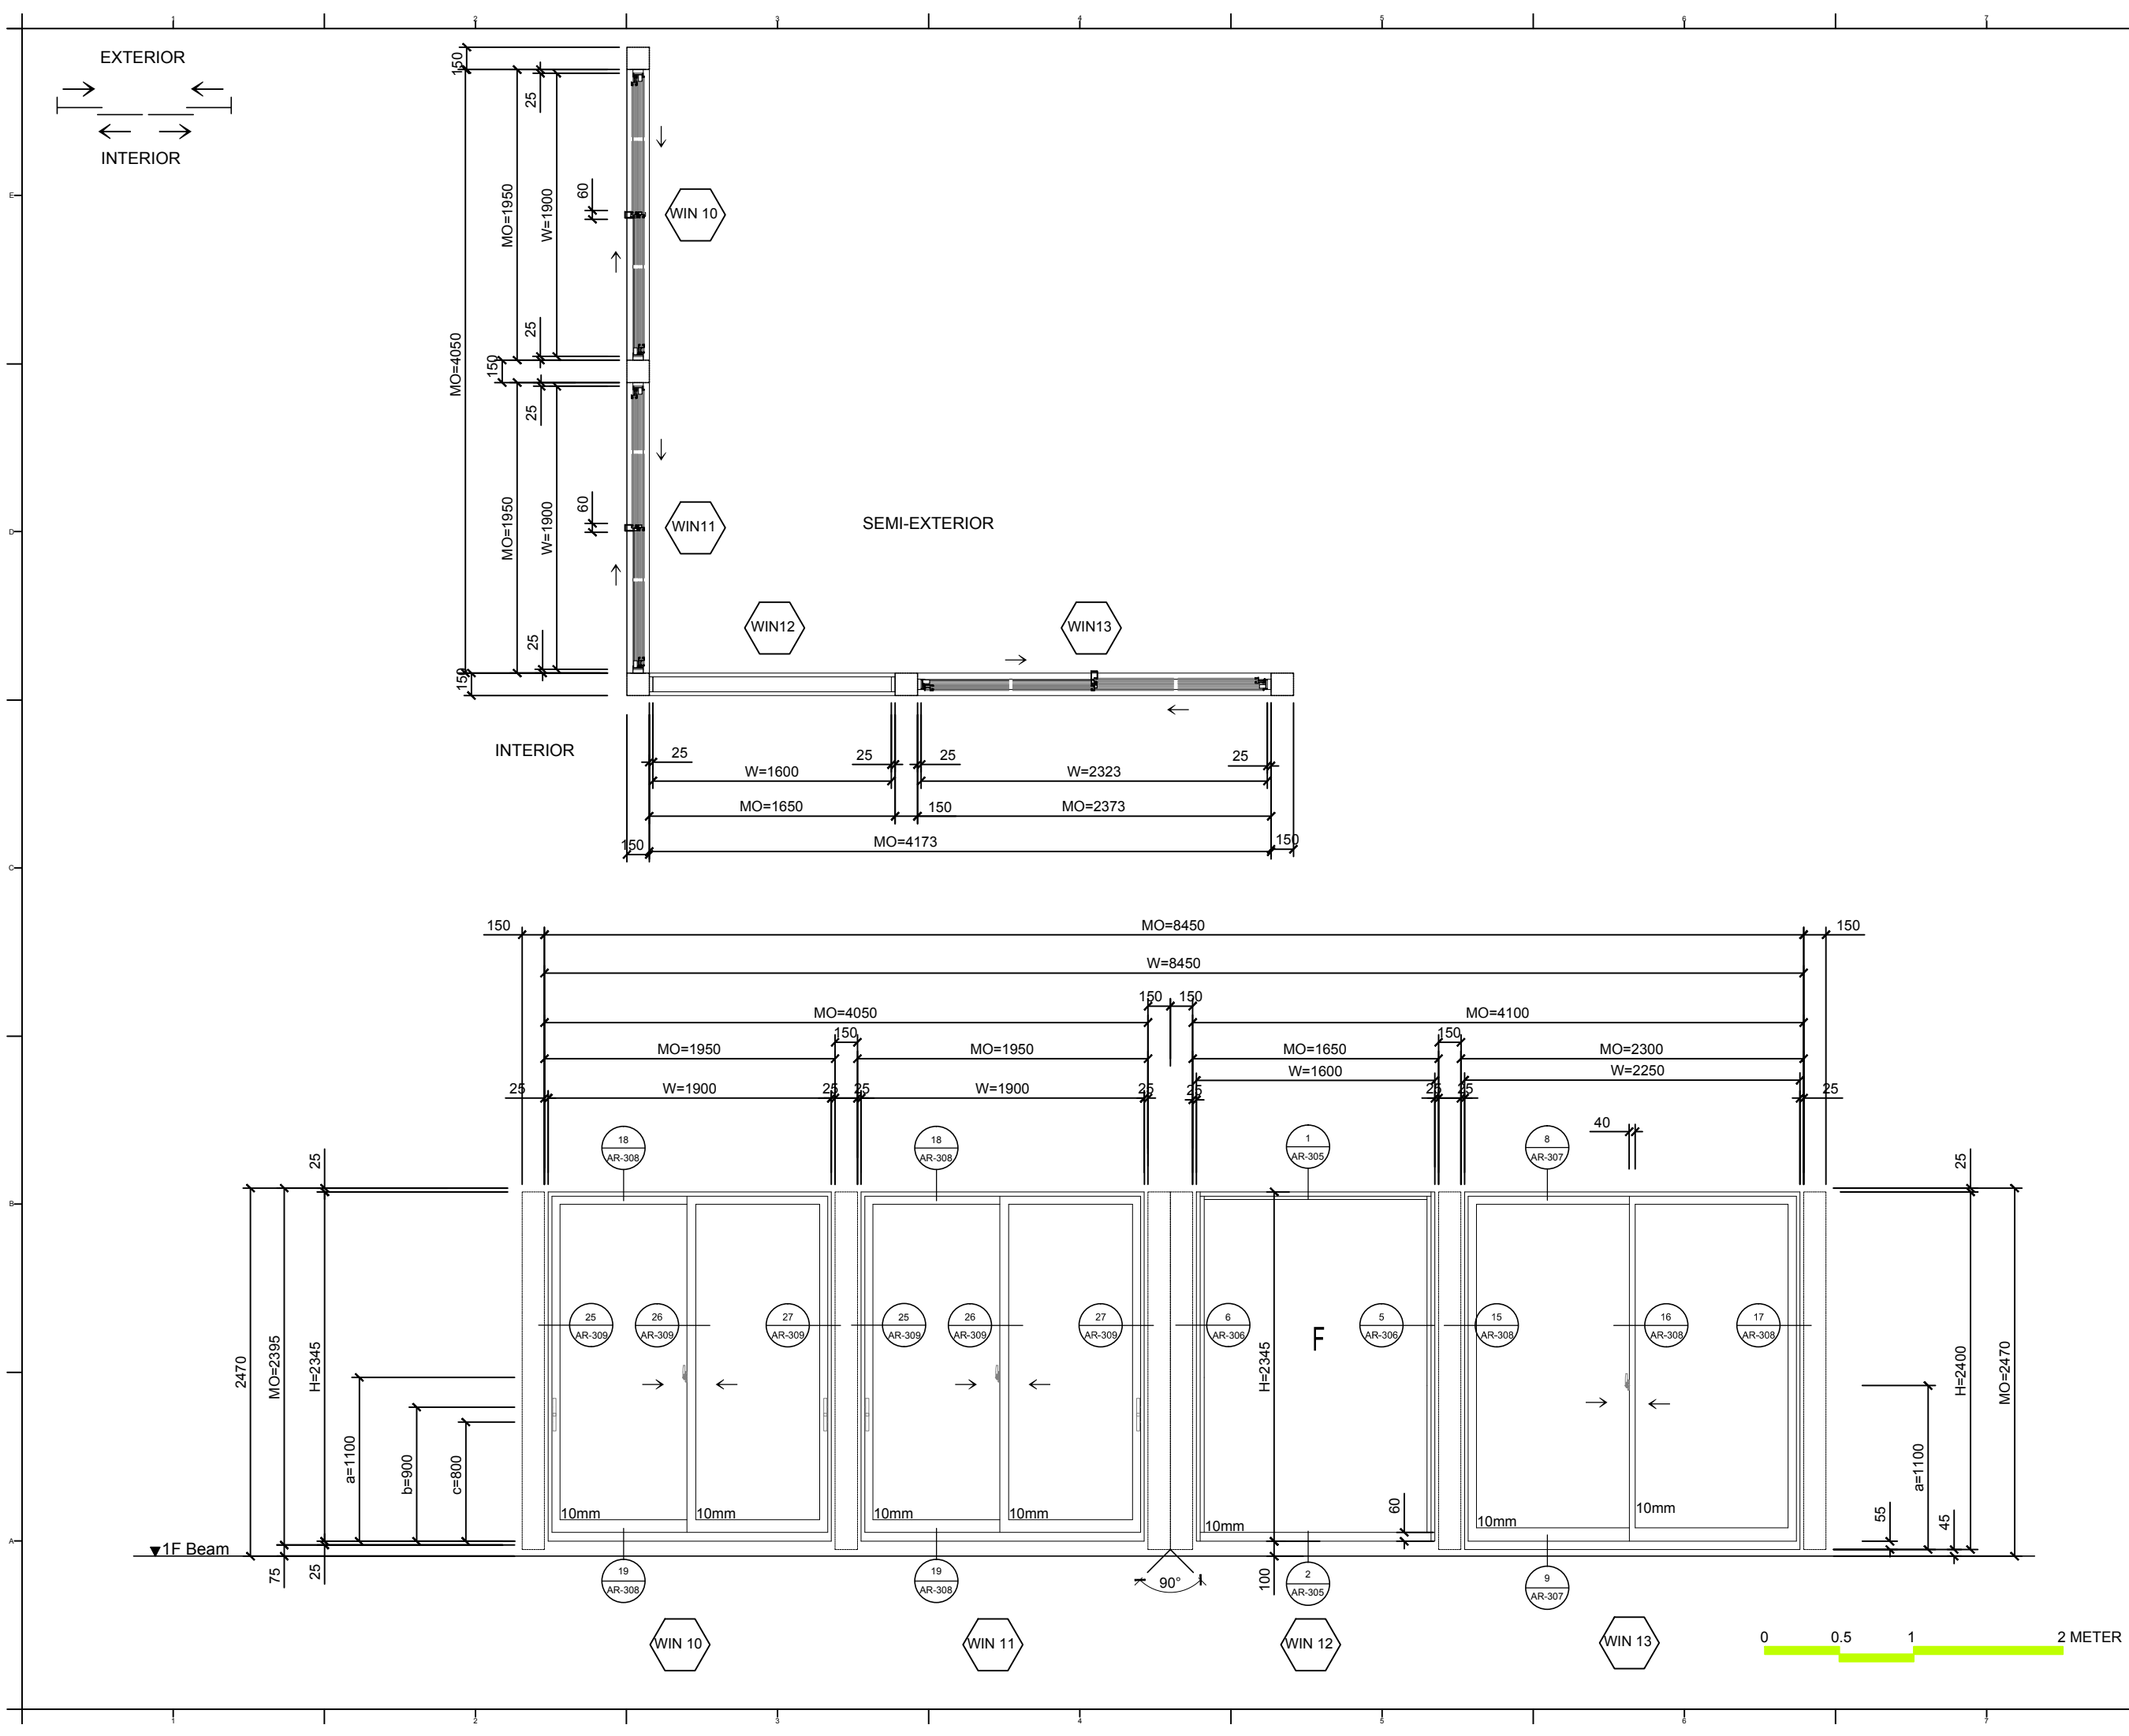

Project:



Institution:



NCTU Architecture
國立交通大學建築研究所

Team Name:

NCTU/UNICODE

Address:

1001 Ta-Hsueh Road
Hsinchu City 30010
Taiwan

Contact:

www.sde.tw



Consultants:


Note:

Mark	Date	Description
DN	2013/04/01	SD Submission
DN	2013/07/01	DDc Submission
ST	2013/11/01	DD Submission
ST	2014/03/03	CD Submission

Drawn by	CF
Checked by	DN
Scale	1:40
Unit	mm

DWG. Title
**WINDOW SCHEDULE AND
DETAILS 4**

DWG. No.	PAGE
AR-304	41

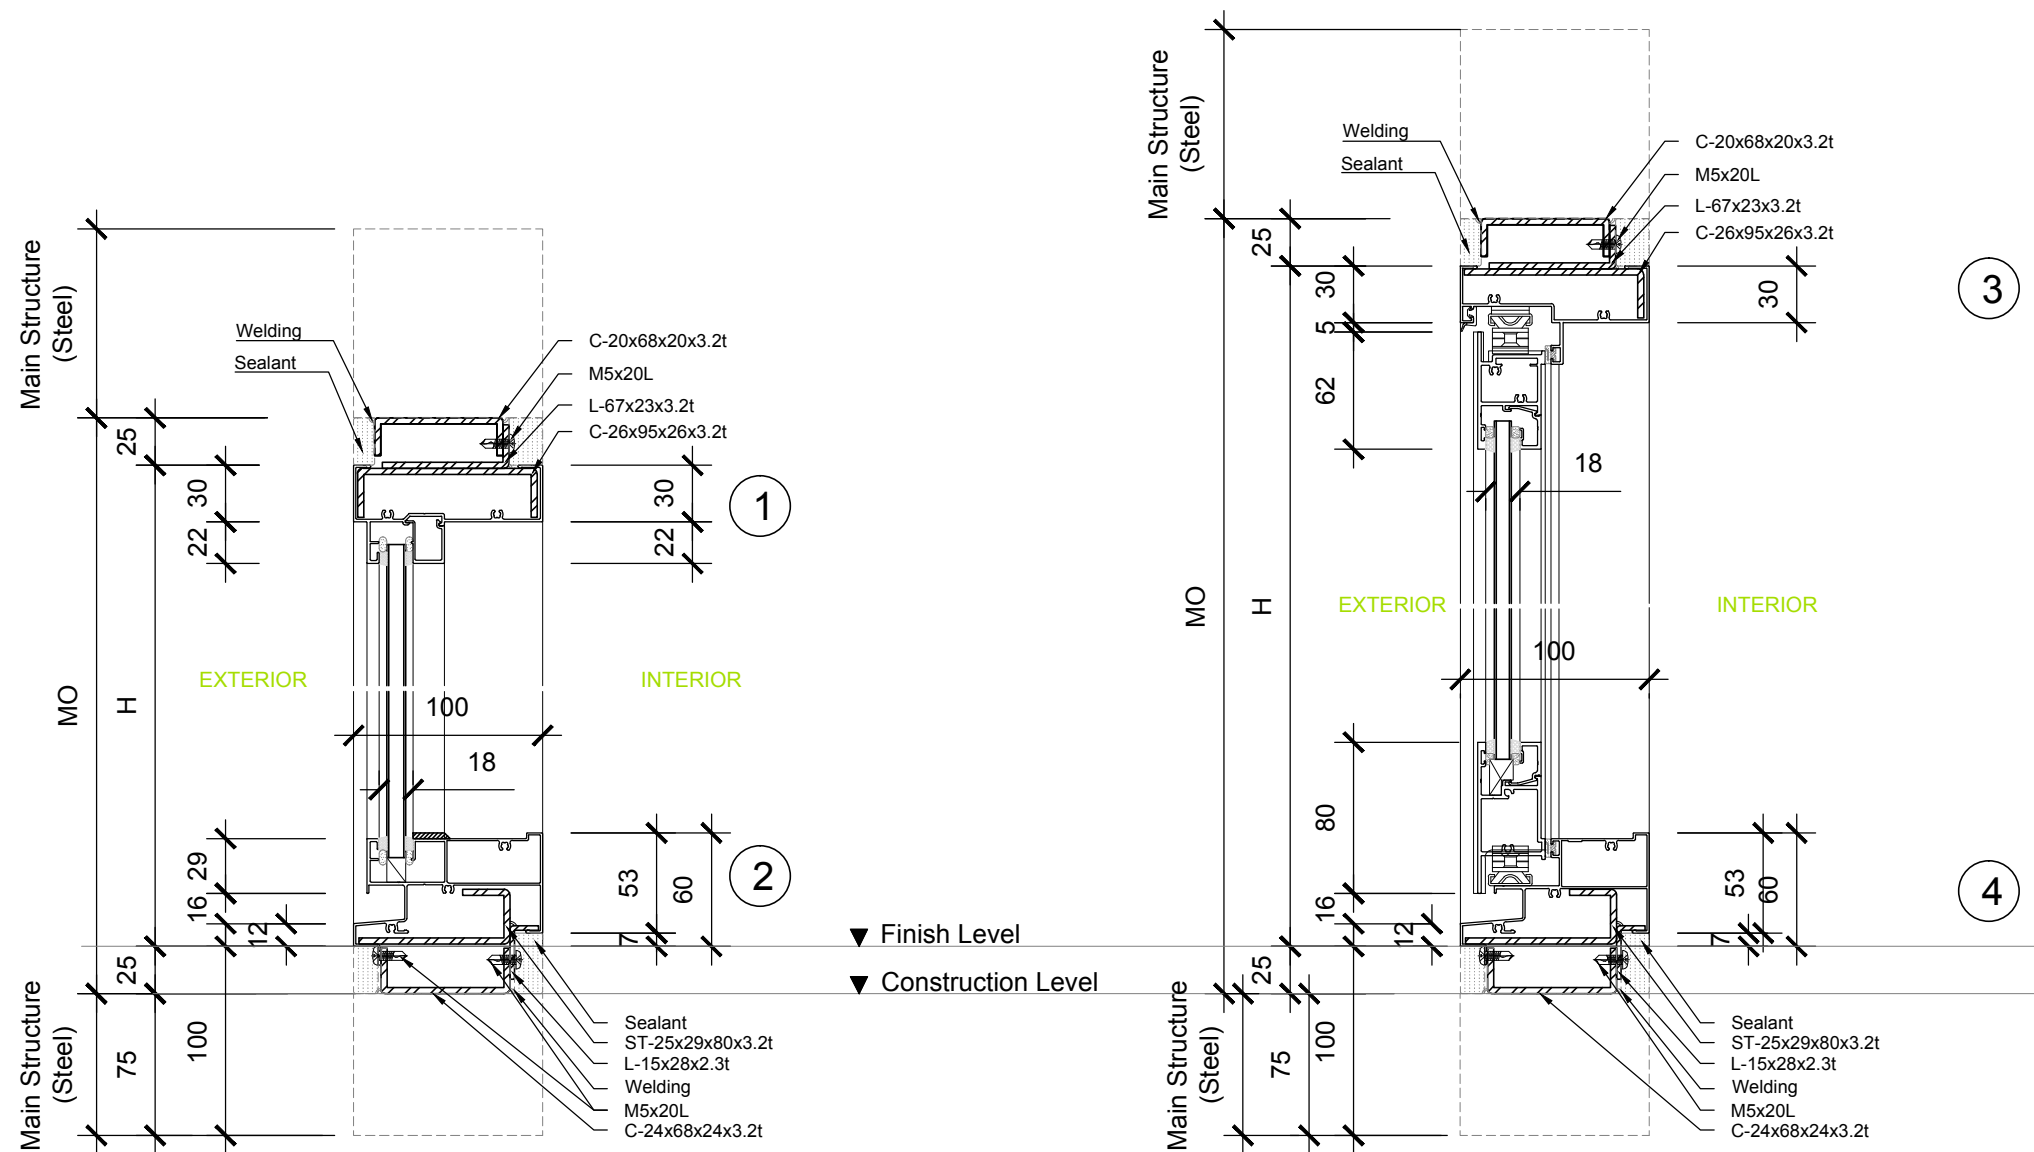

Mark	Date	Description
DN	2013/04/01	SD Submission
DN	2013/07/01	DDc Submission
ST	2013/11/01	DD Submission
ST	2014/03/03	CD Submission

Drawn by CF

Checked by DN

Scale 1:4

Unit mm





Mark	Date	Description
DN	2013/04/01	SD Submission
DN	2013/07/01	DDc Submission
ST	2013/11/01	DD Submission
ST	2014/03/03	CD Submission


Drawn by	CF
Checked by	DN
Scale	1:4
Unit	mm

DWG. Title
WINDOW SCHEDULE AND DETAILS 6

DWG. No.	PAGE
AR-306	43

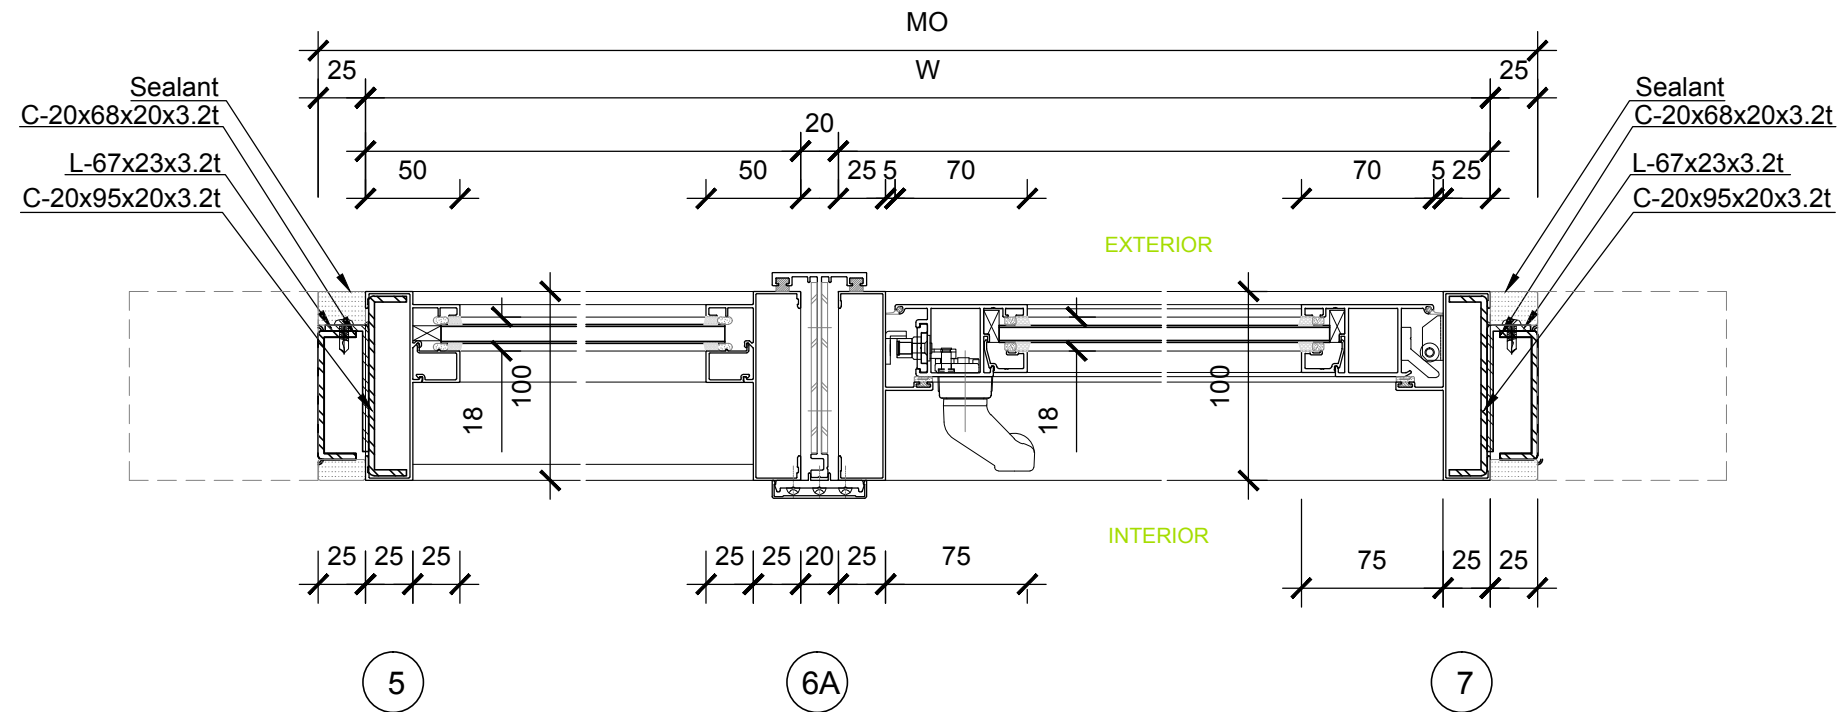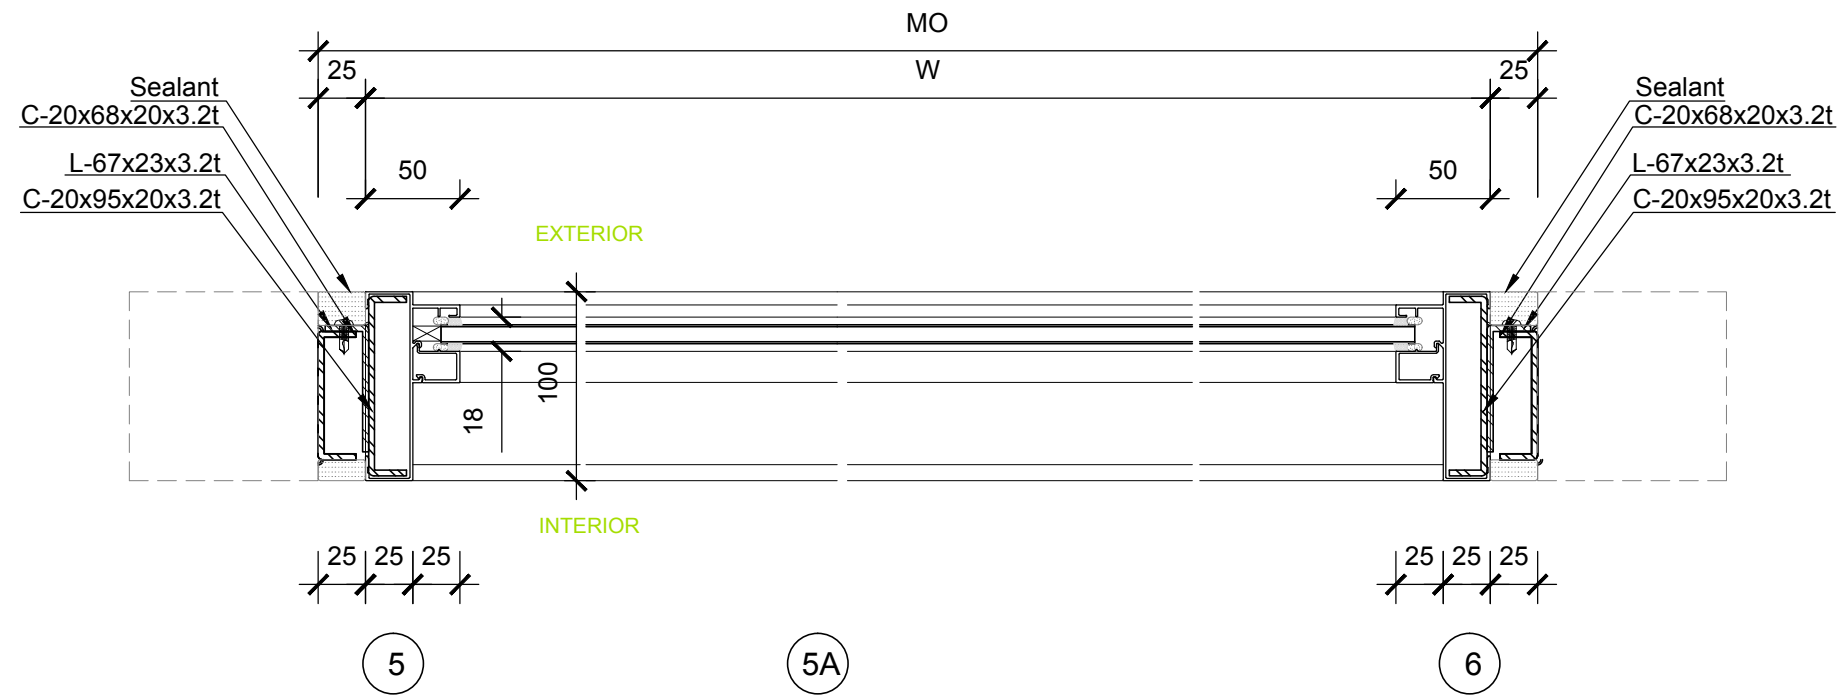



0 0.05 0.1 0.2 METER

 



Mark	Date	Description
DN	2013/04/01	SD Submission
DN	2013/07/01	DDc Submission
ST	2013/11/01	DD Submission
ST	2014/03/03	CD Submission

Drawn by	CF
Checked by	DN
Scale	1:4
Unit	mm

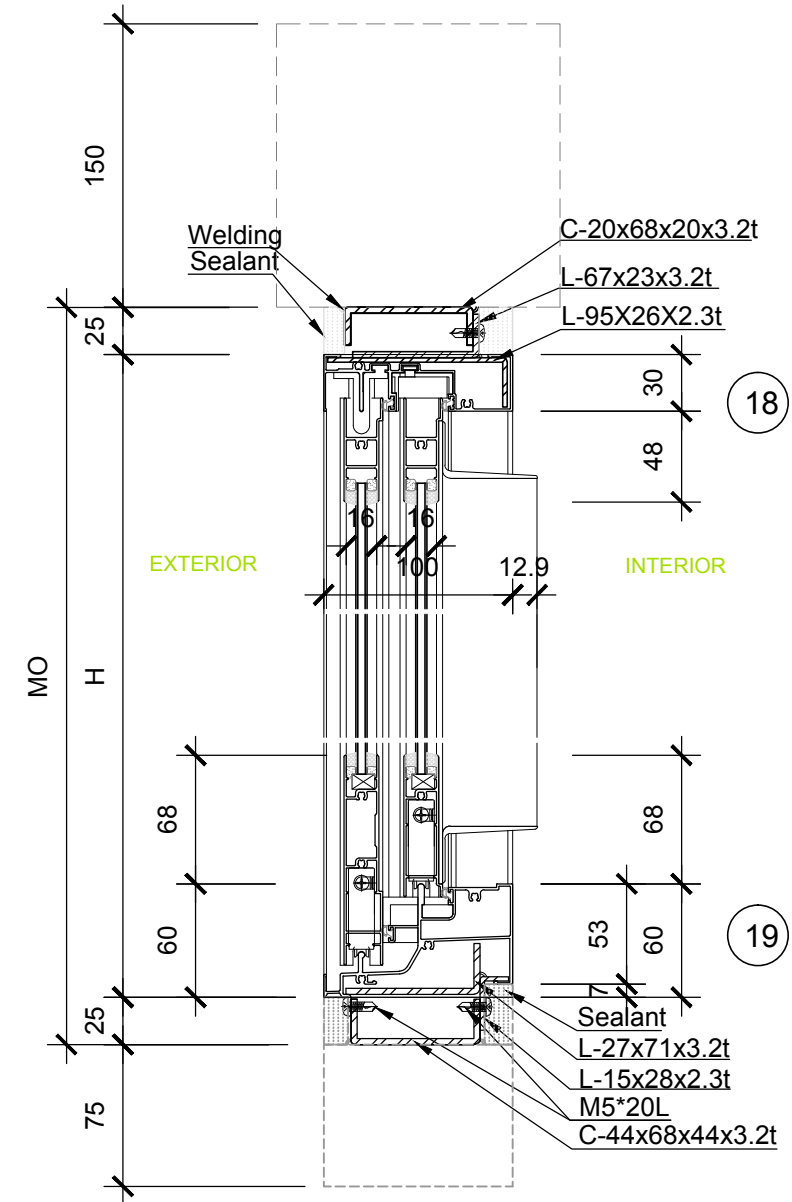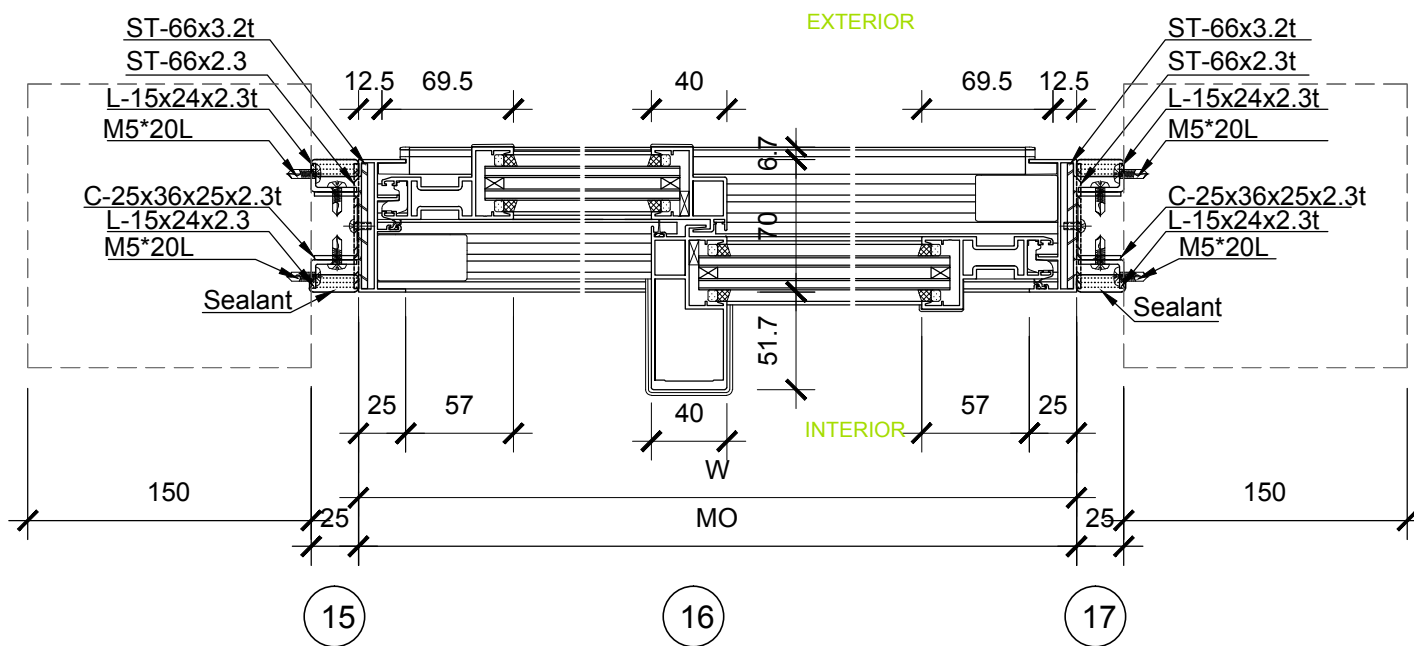





Mark	Date	Description
DN	2013/04/01	SD Submission
DN	2013/07/01	DDc Submission
ST	2013/11/01	DD Submission
ST	2014/03/03	CD Submission


Drawn by	CF
Checked by	DN
Scale	1:4
Unit	mm

DWG. Title
WINDOW SCHEDULE AND DETAILS 9


DWG. No.	PAGE
AR-309	46

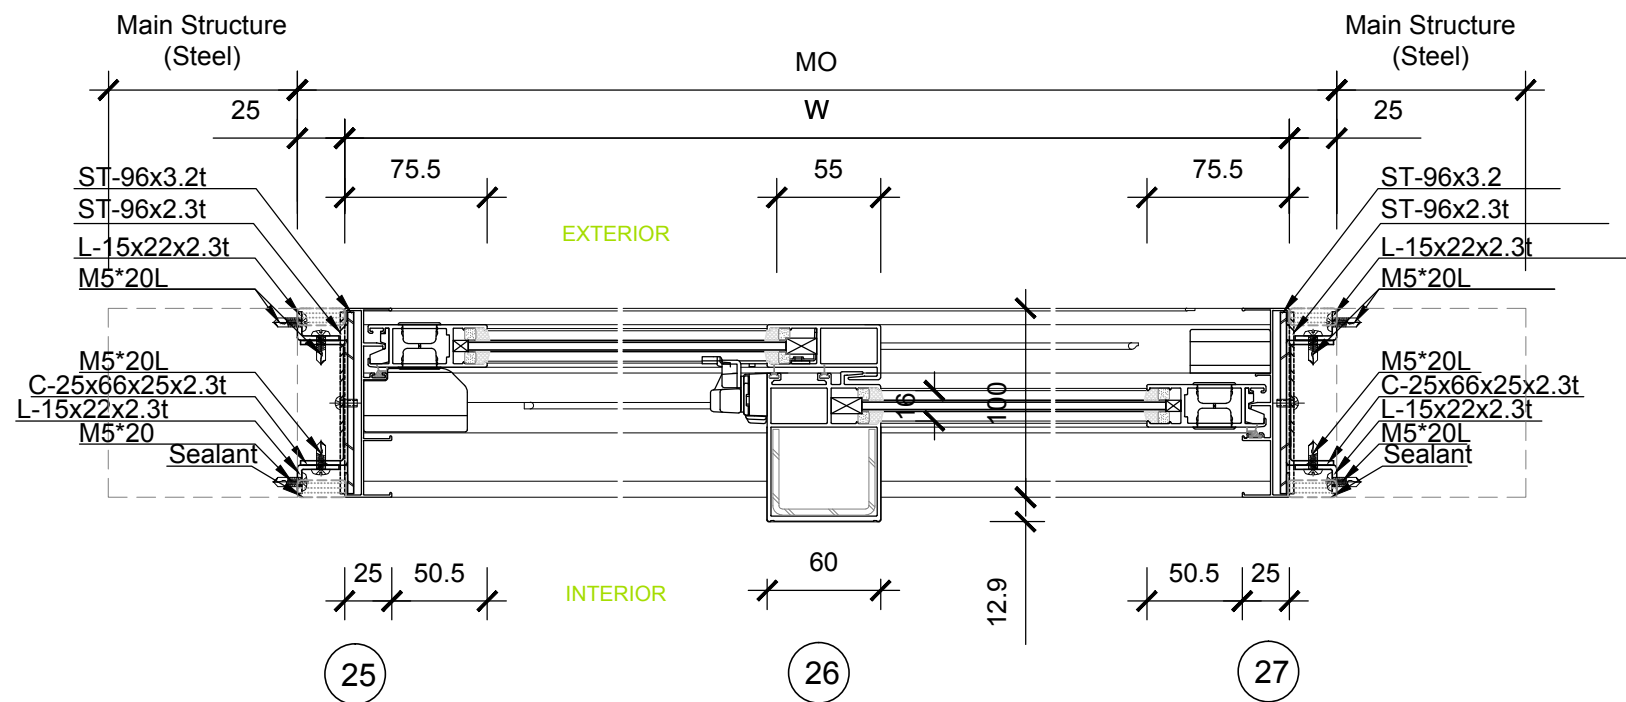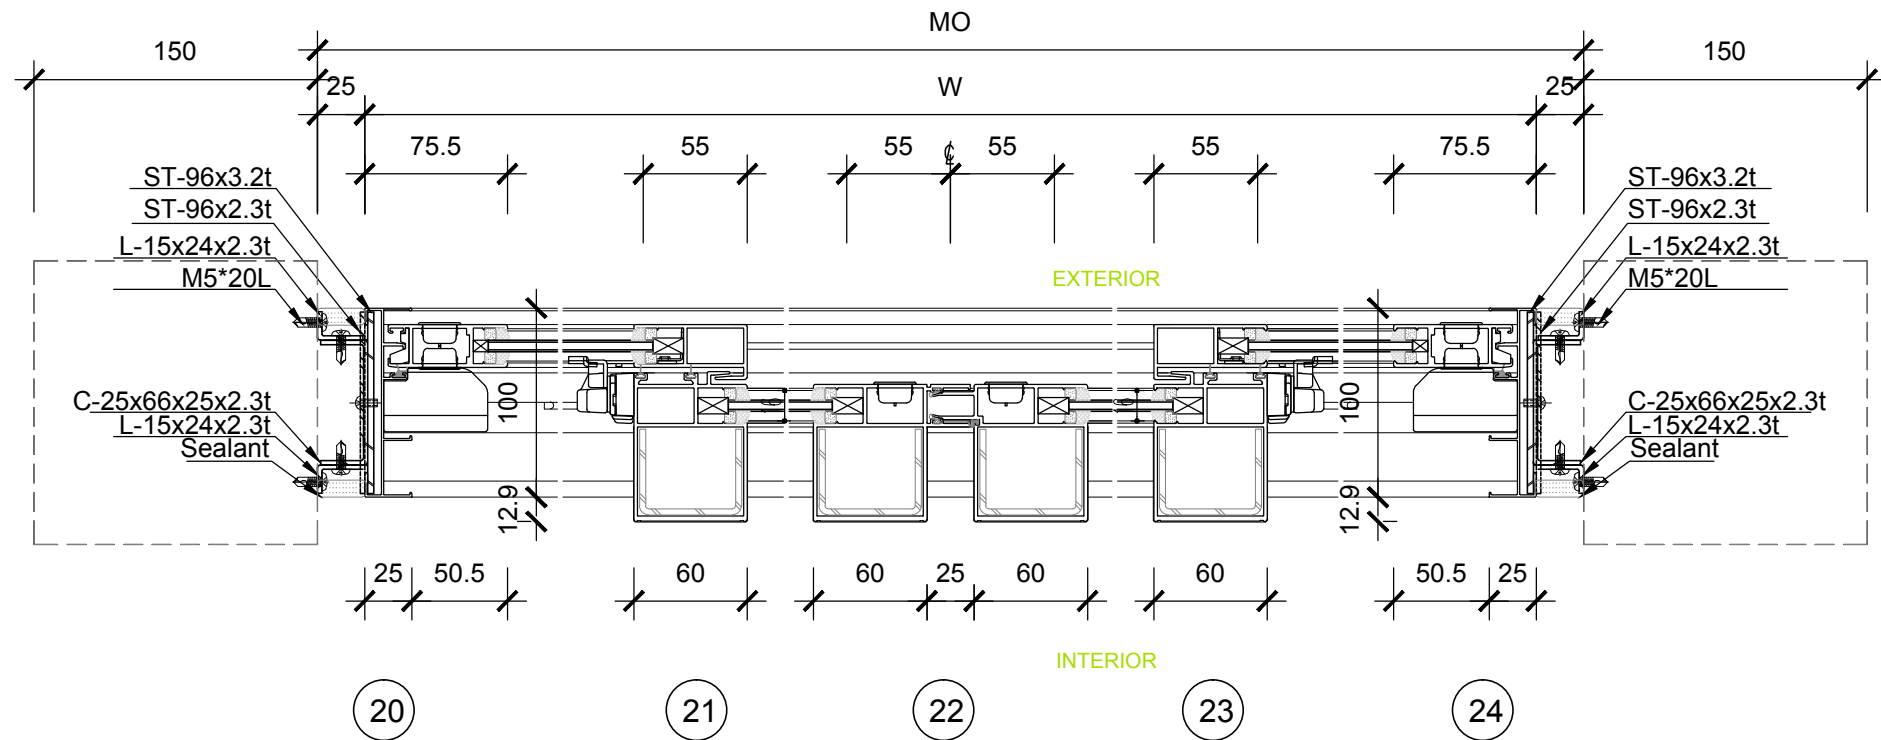


0 0.05 0.1 0.2 METER

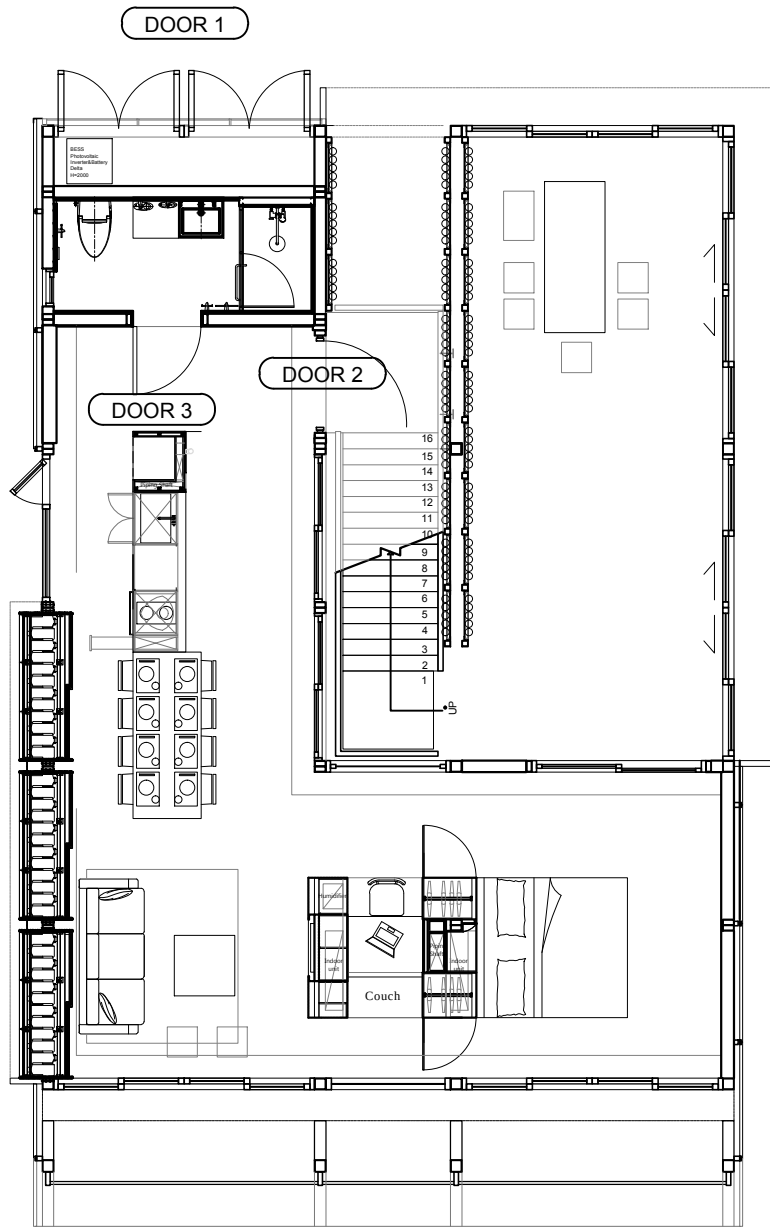


EXTERIOR
INTERIOR

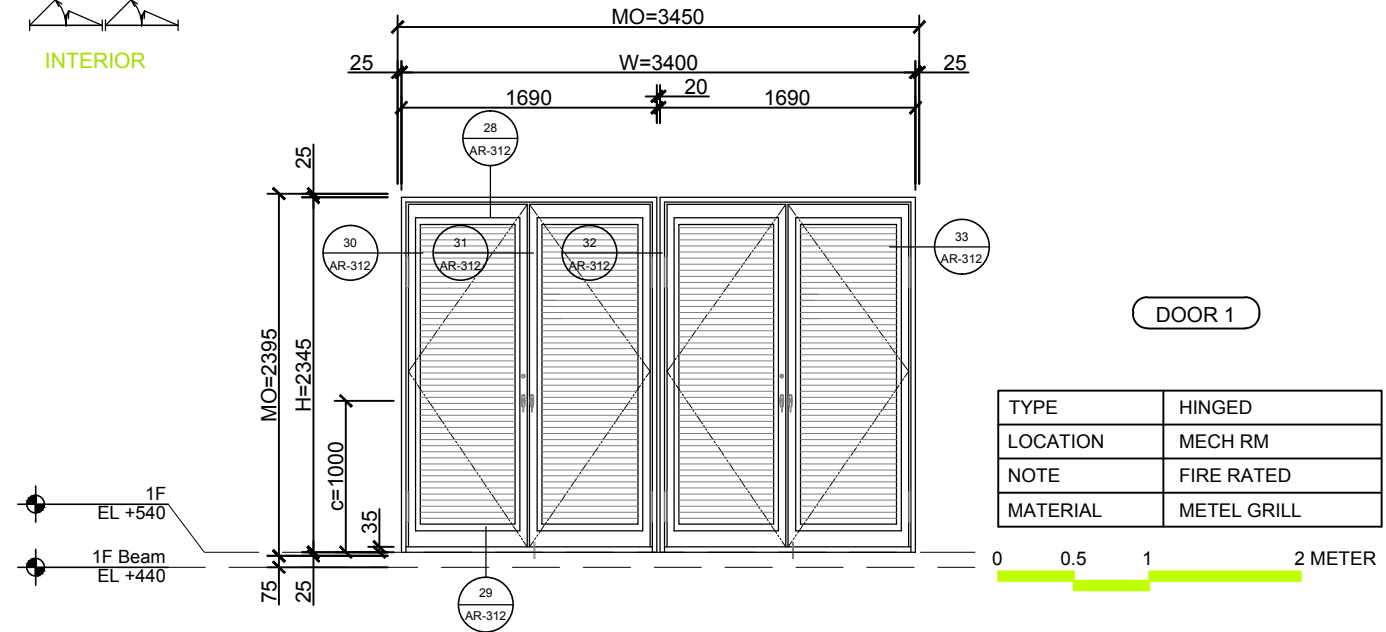

TYPE	HINGED
LOCATION	MECH RM
NOTE	FIRE RATED
MATERIAL	METEL GRILL

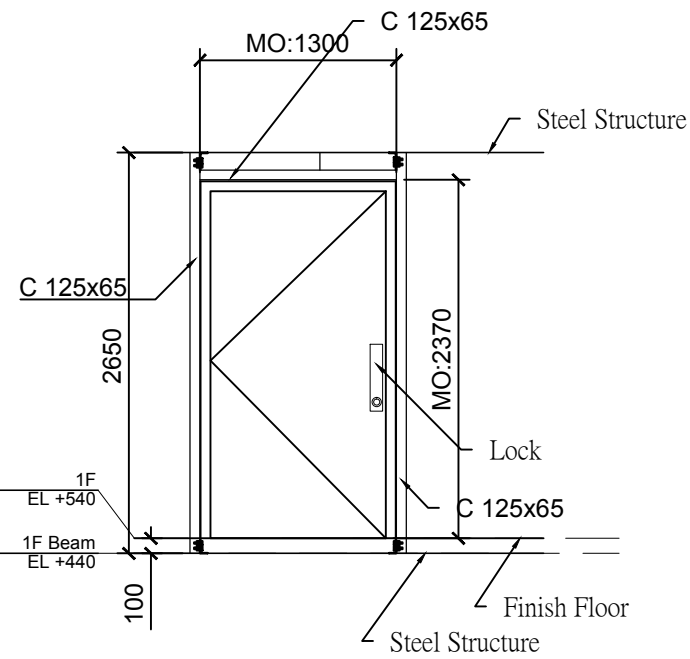

TYPE	HINGED
LOCATION	ENTRANCE
NOTE	FIRE RATED
MATERIAL	METEL+GLASS

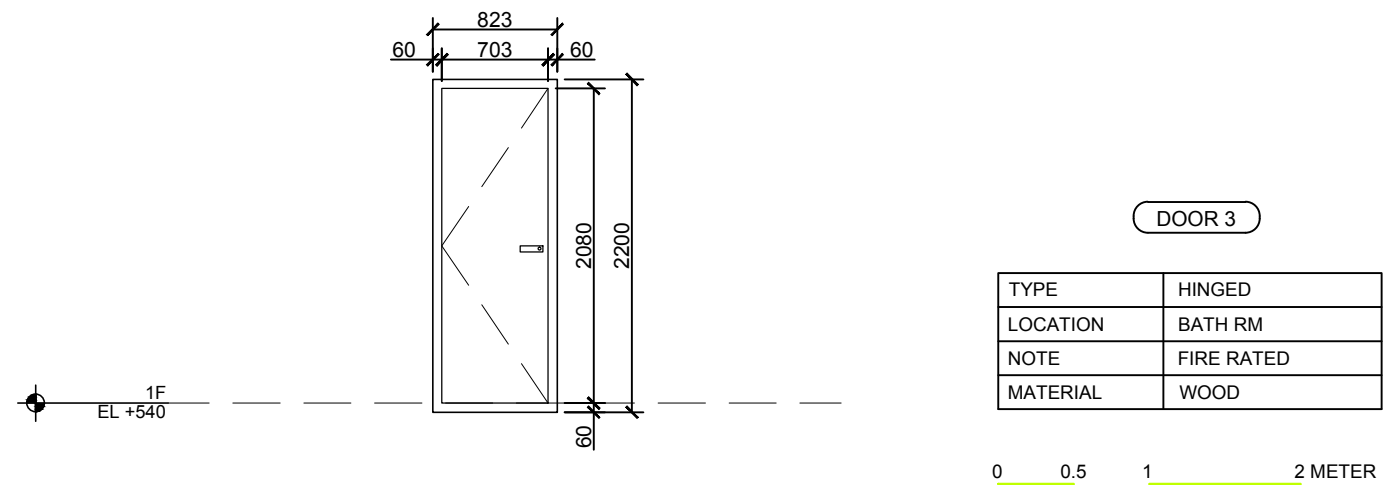

TYPE	HINGED
LOCATION	BATH RM
NOTE	FIRE RATED
MATERIAL	WOOD




NCTU Architecture
國立交通大學建築研究所

Team Name: NCTU/UNICODE
Address: 1001 Ta-Hsueh Road
Hsinchu City 30010
Taiwan
Contact: www.sde.tw



Consultants:

Note:

 

Mark	Date	Description
DN	2013/04/01	SD Submission
DN	2013/07/01	DDc Submission
ST	2013/11/01	DD Submission
ST	2014/03/03	CD Submission




Drawn by	CF
Checked by	DN
Scale	1:50
Unit	mm

DWG. Title	
DOOR SCHEDULE AND DETAILS 1	
DWG. No.	PAGE
AR-311	47



Mark	Date	Description
DN	2013/04/01	SD Submission
DN	2013/07/01	DDc Submission
ST	2013/11/01	DD Submission
ST	2014/03/03	CD Submission

Drawn by	CF
Checked by	DN
Scale	1:4
Unit	mm

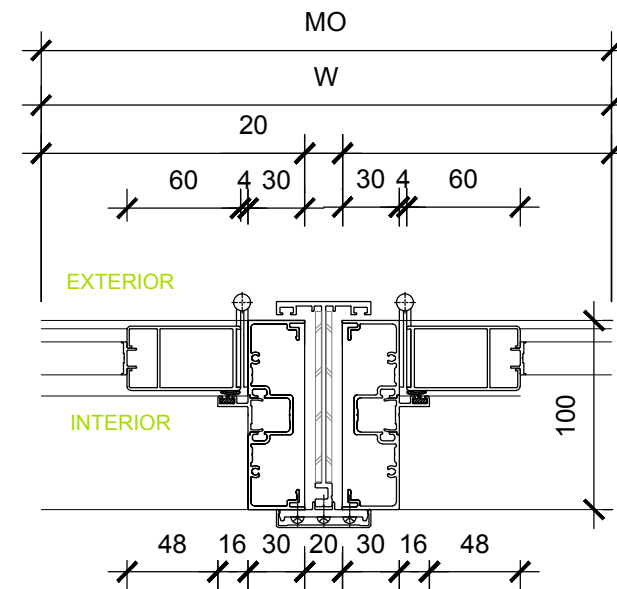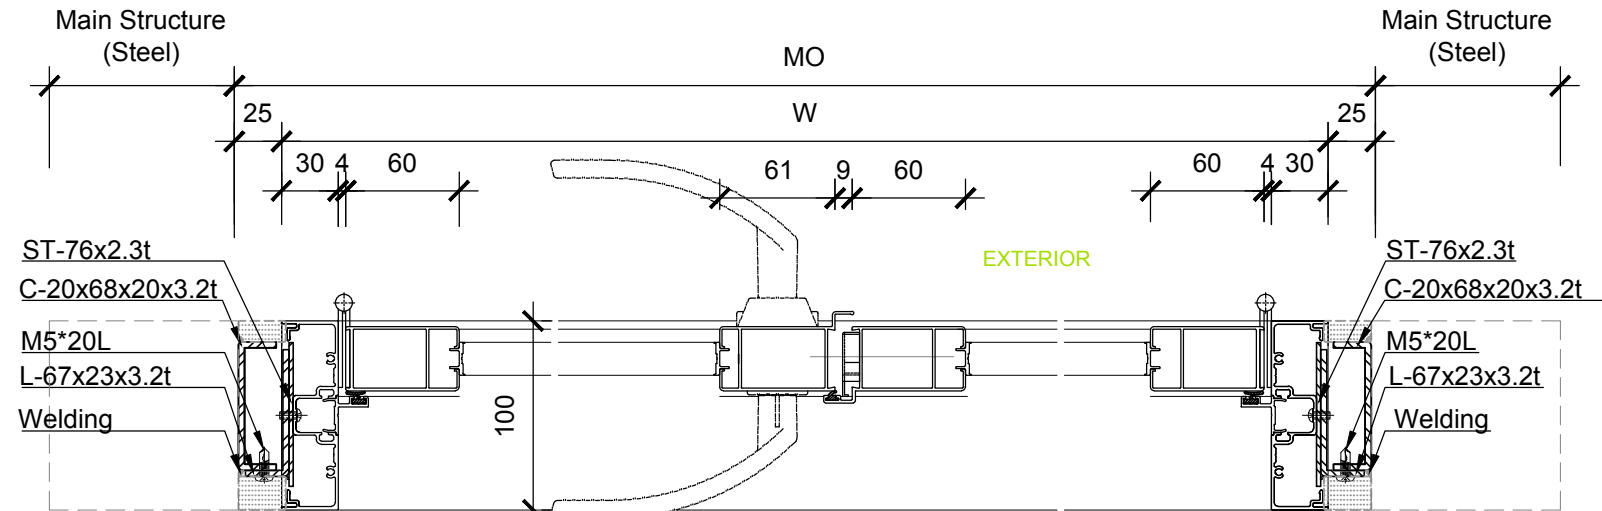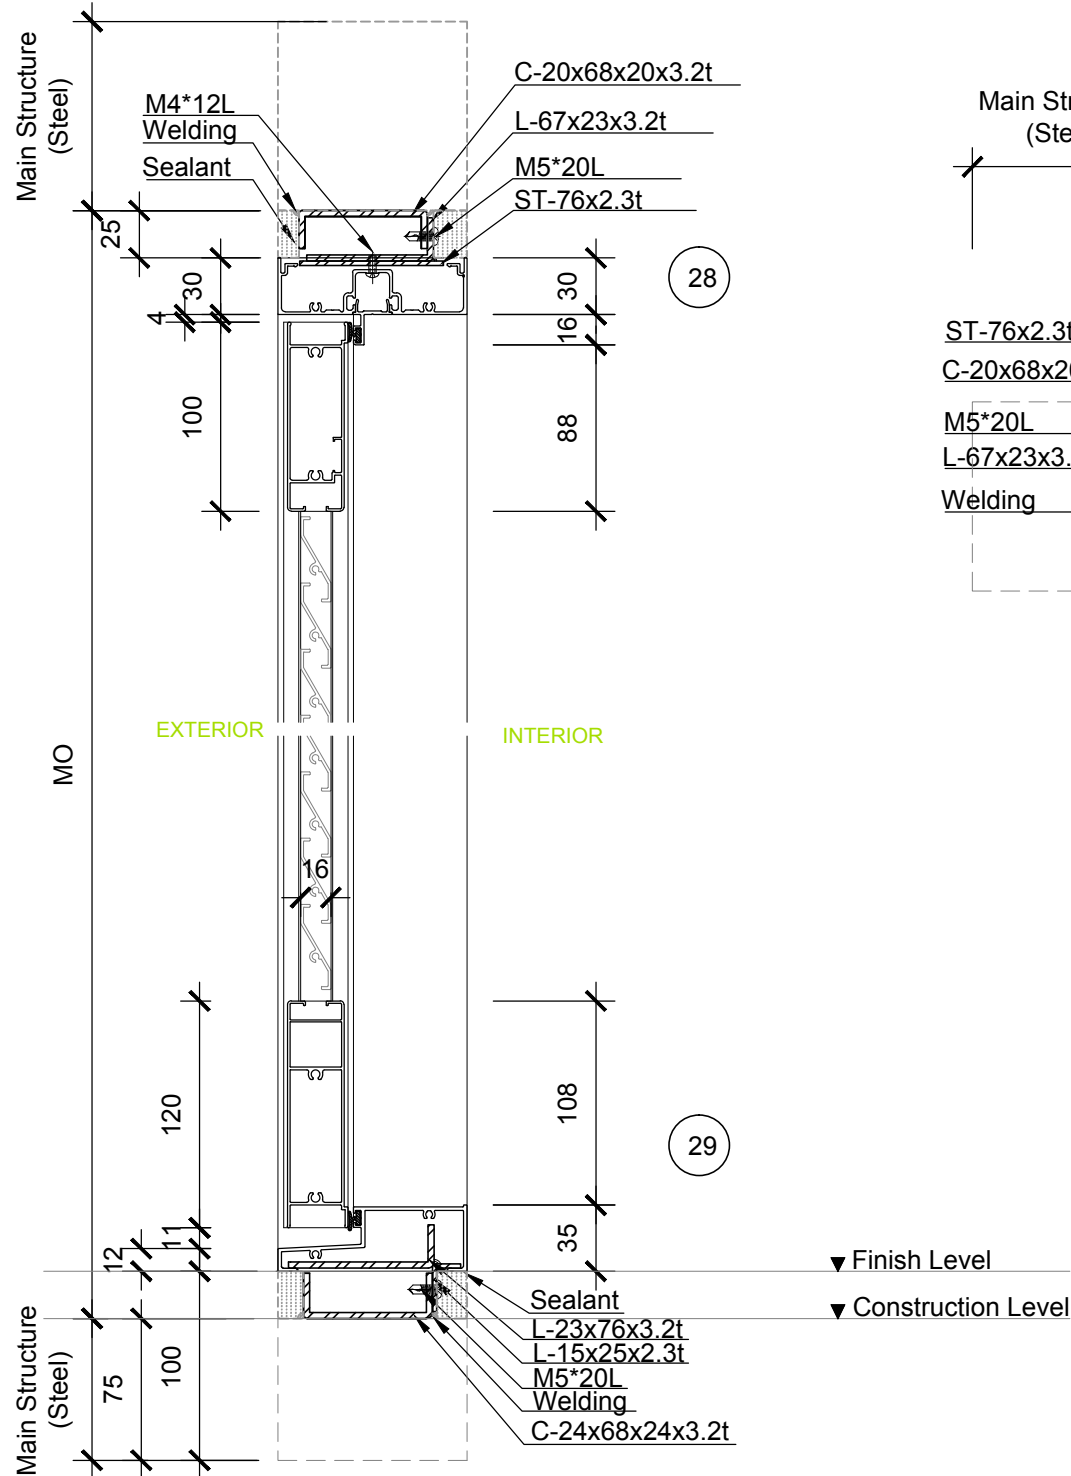

Project:



Institution:



NCTU Architecture
國立交通大學建築研究所

Team Name:

NCTU/UNICODE

Address:


1001 Ta-Hsueh Road
Hsinchu City 30010
Taiwan
www.sde.tw

Contact:



Consultants:

Note:

 


Mark	Date	Description
DN	2013/04/01	SD Submission
DN	2013/07/01	DDc Submission
ST	2013/11/01	DD Submission
ST	2014/03/03	CD Submission

Drawn by	CH
Checked by	DN
Scale	1:10
Unit	mm


DWG. Title
**FLOOR CONSTRUCTION
GROUNDLEVEL**

DWG. No.	PAGE
AR-321	49

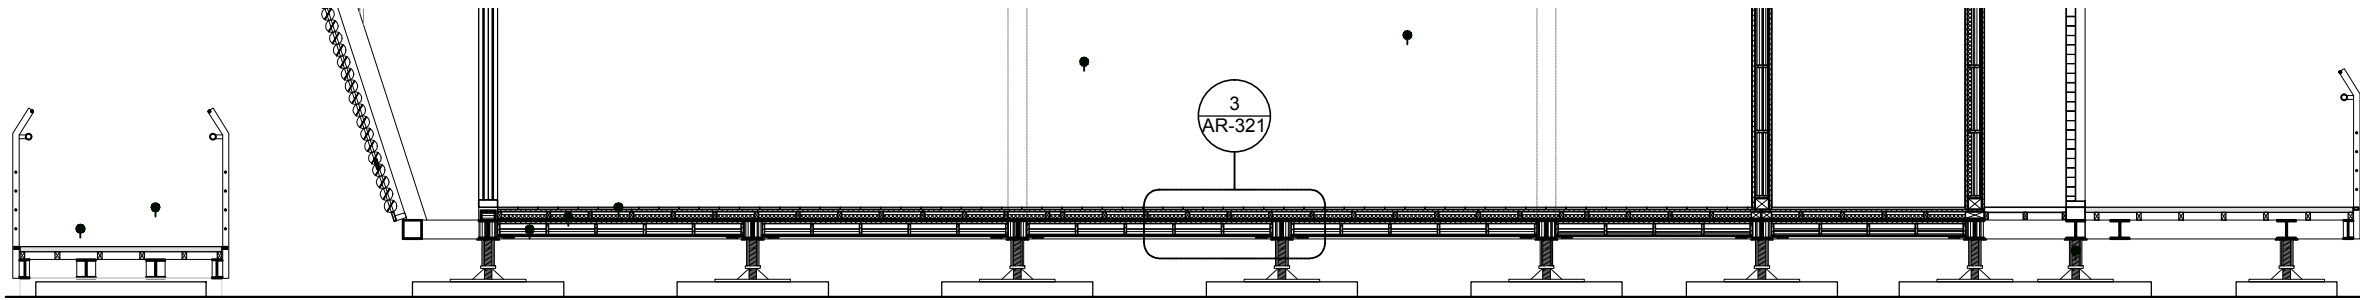

0 1 2 5 METER

1

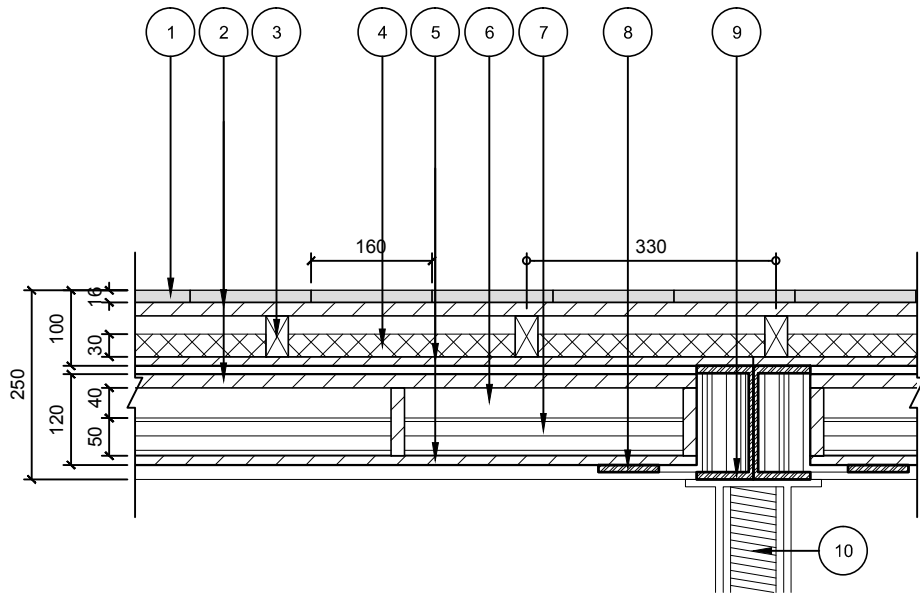


- 1 Finished Flooring 16mm
- 2 Plywood 18mm
- 3 Timber 30mm*54mm
- 4 Vacuum Insulation 30mm
- 5 Plywood 12mm
- 6 Air gap 40mm
- 7 E-foam 50mm
- 8 Floor supporting
- 9 Girder C-150x75 t=9.5mm
- 10 Footing

Thermal conductivity $R = 7.7 \text{ (m}^2\text{K/W)}$

0 0.1 0.2 0.5 METER



4

3

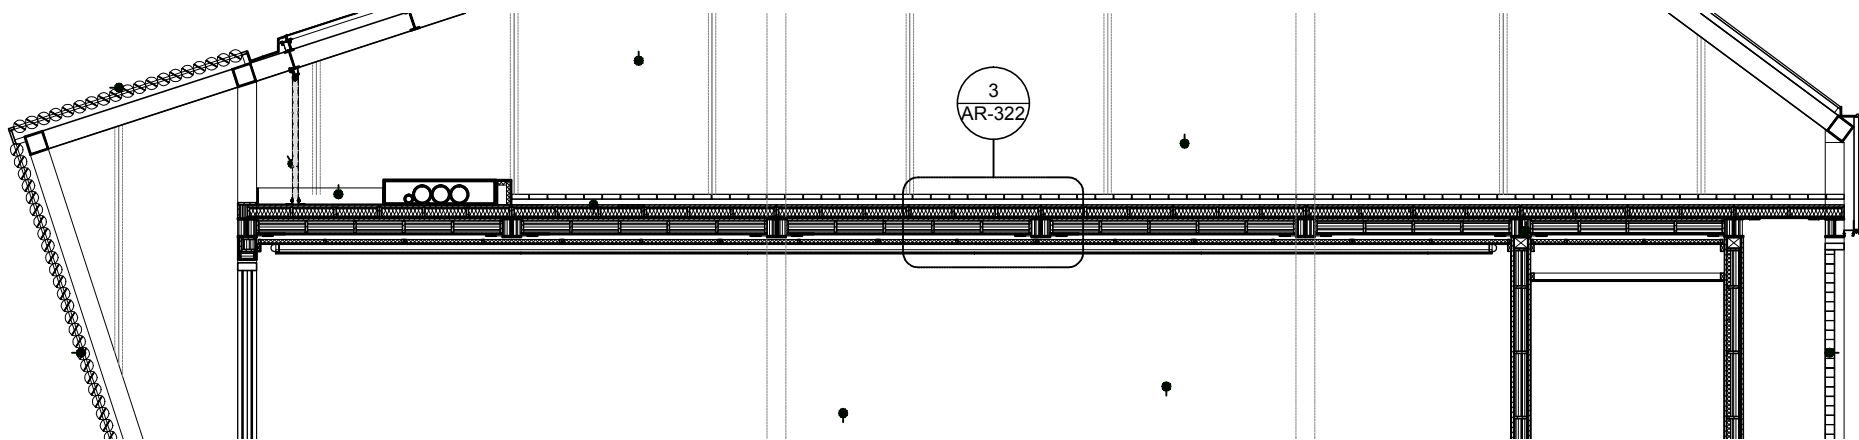

0 1 2 5 METER

1

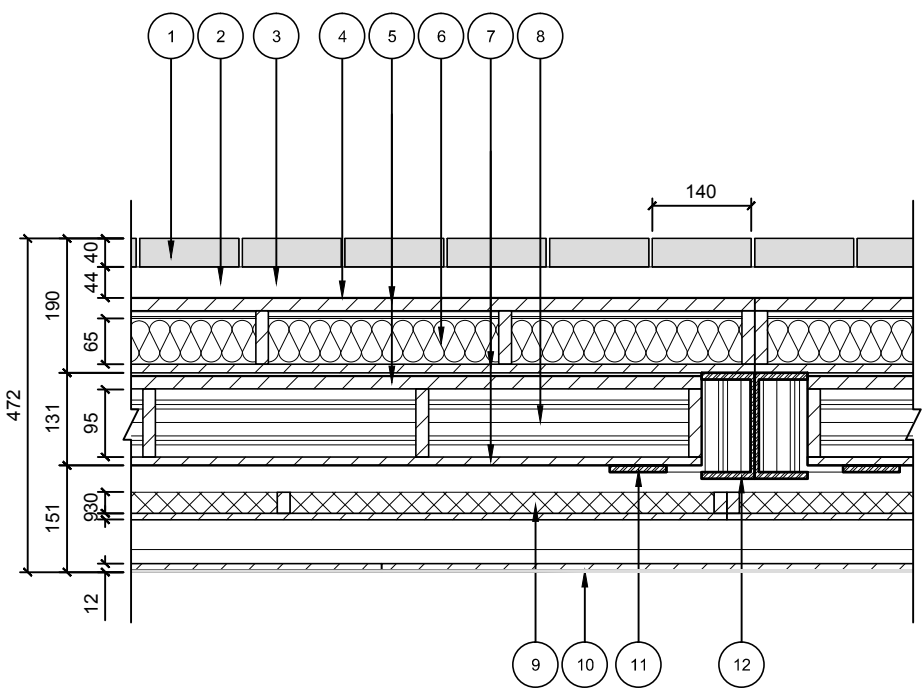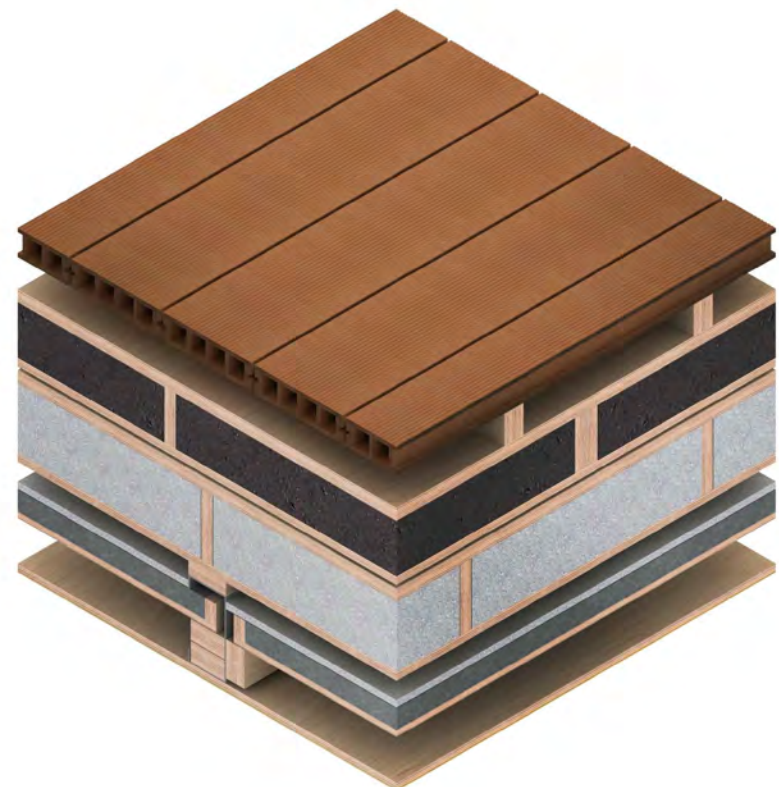

- Wood Plastic Composites 40mm
- Timber 30mm*44mm
- Air gap 44mm
- Water proving 2mm
- Plywood 18mm
- Glass foam 65mm
- Plywood 12mm
- E-foam 95mm
- Vacuum Insulation 30mm
- Ceiling 12mm
- Floor supporting
- Girder C-150x75 t=9.5mm

Thermal conductivity R = 13.7 (m²K/W)

0 0.1 0.2 0.5 METER

3




NCTU Architecture
國立交通大學建築研究所

Team Name: NCTU/UNICODE
Address: 1001 Ta-Hsueh Road
Hsinchu City 30010
Taiwan
Contact: www.sde.tw



Consultants:

Note:


 


Mark	Date	Description
DN	2013/04/01	SD Submission
DN	2013/07/01	DDc Submission
ST	2013/11/01	DD Submission
ST	2014/03/03	CD Submission

Drawn by	CH
Checked by	DN
Scale	1:10
Unit	mm

DWG. Title
FLOOR CONSTRUCTION
MEZZANINE LEVEL

DWG. No.	PAGE
AR-322	50

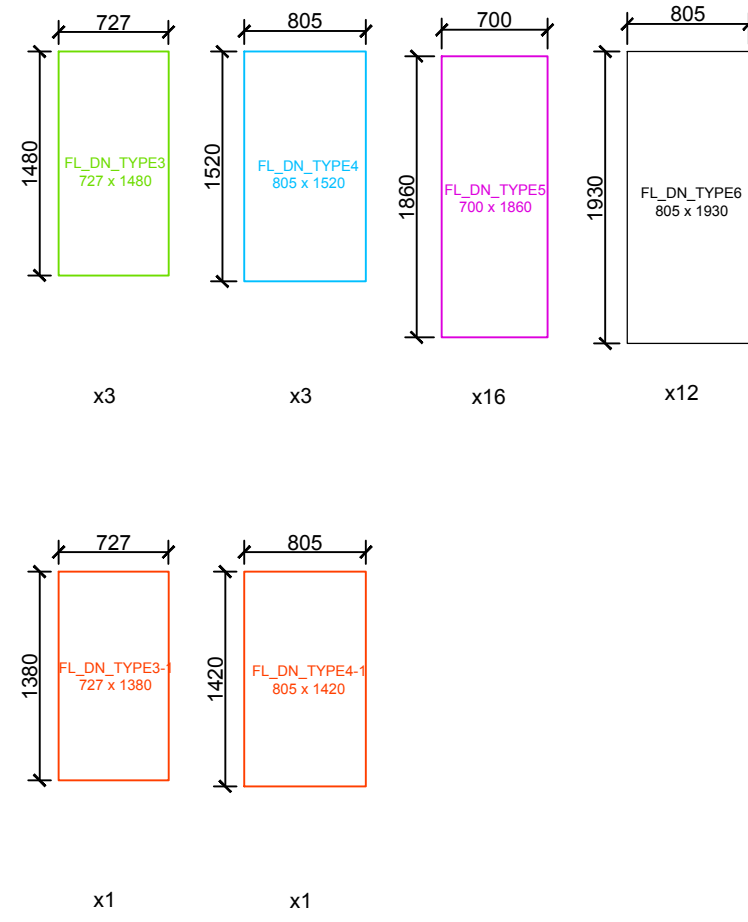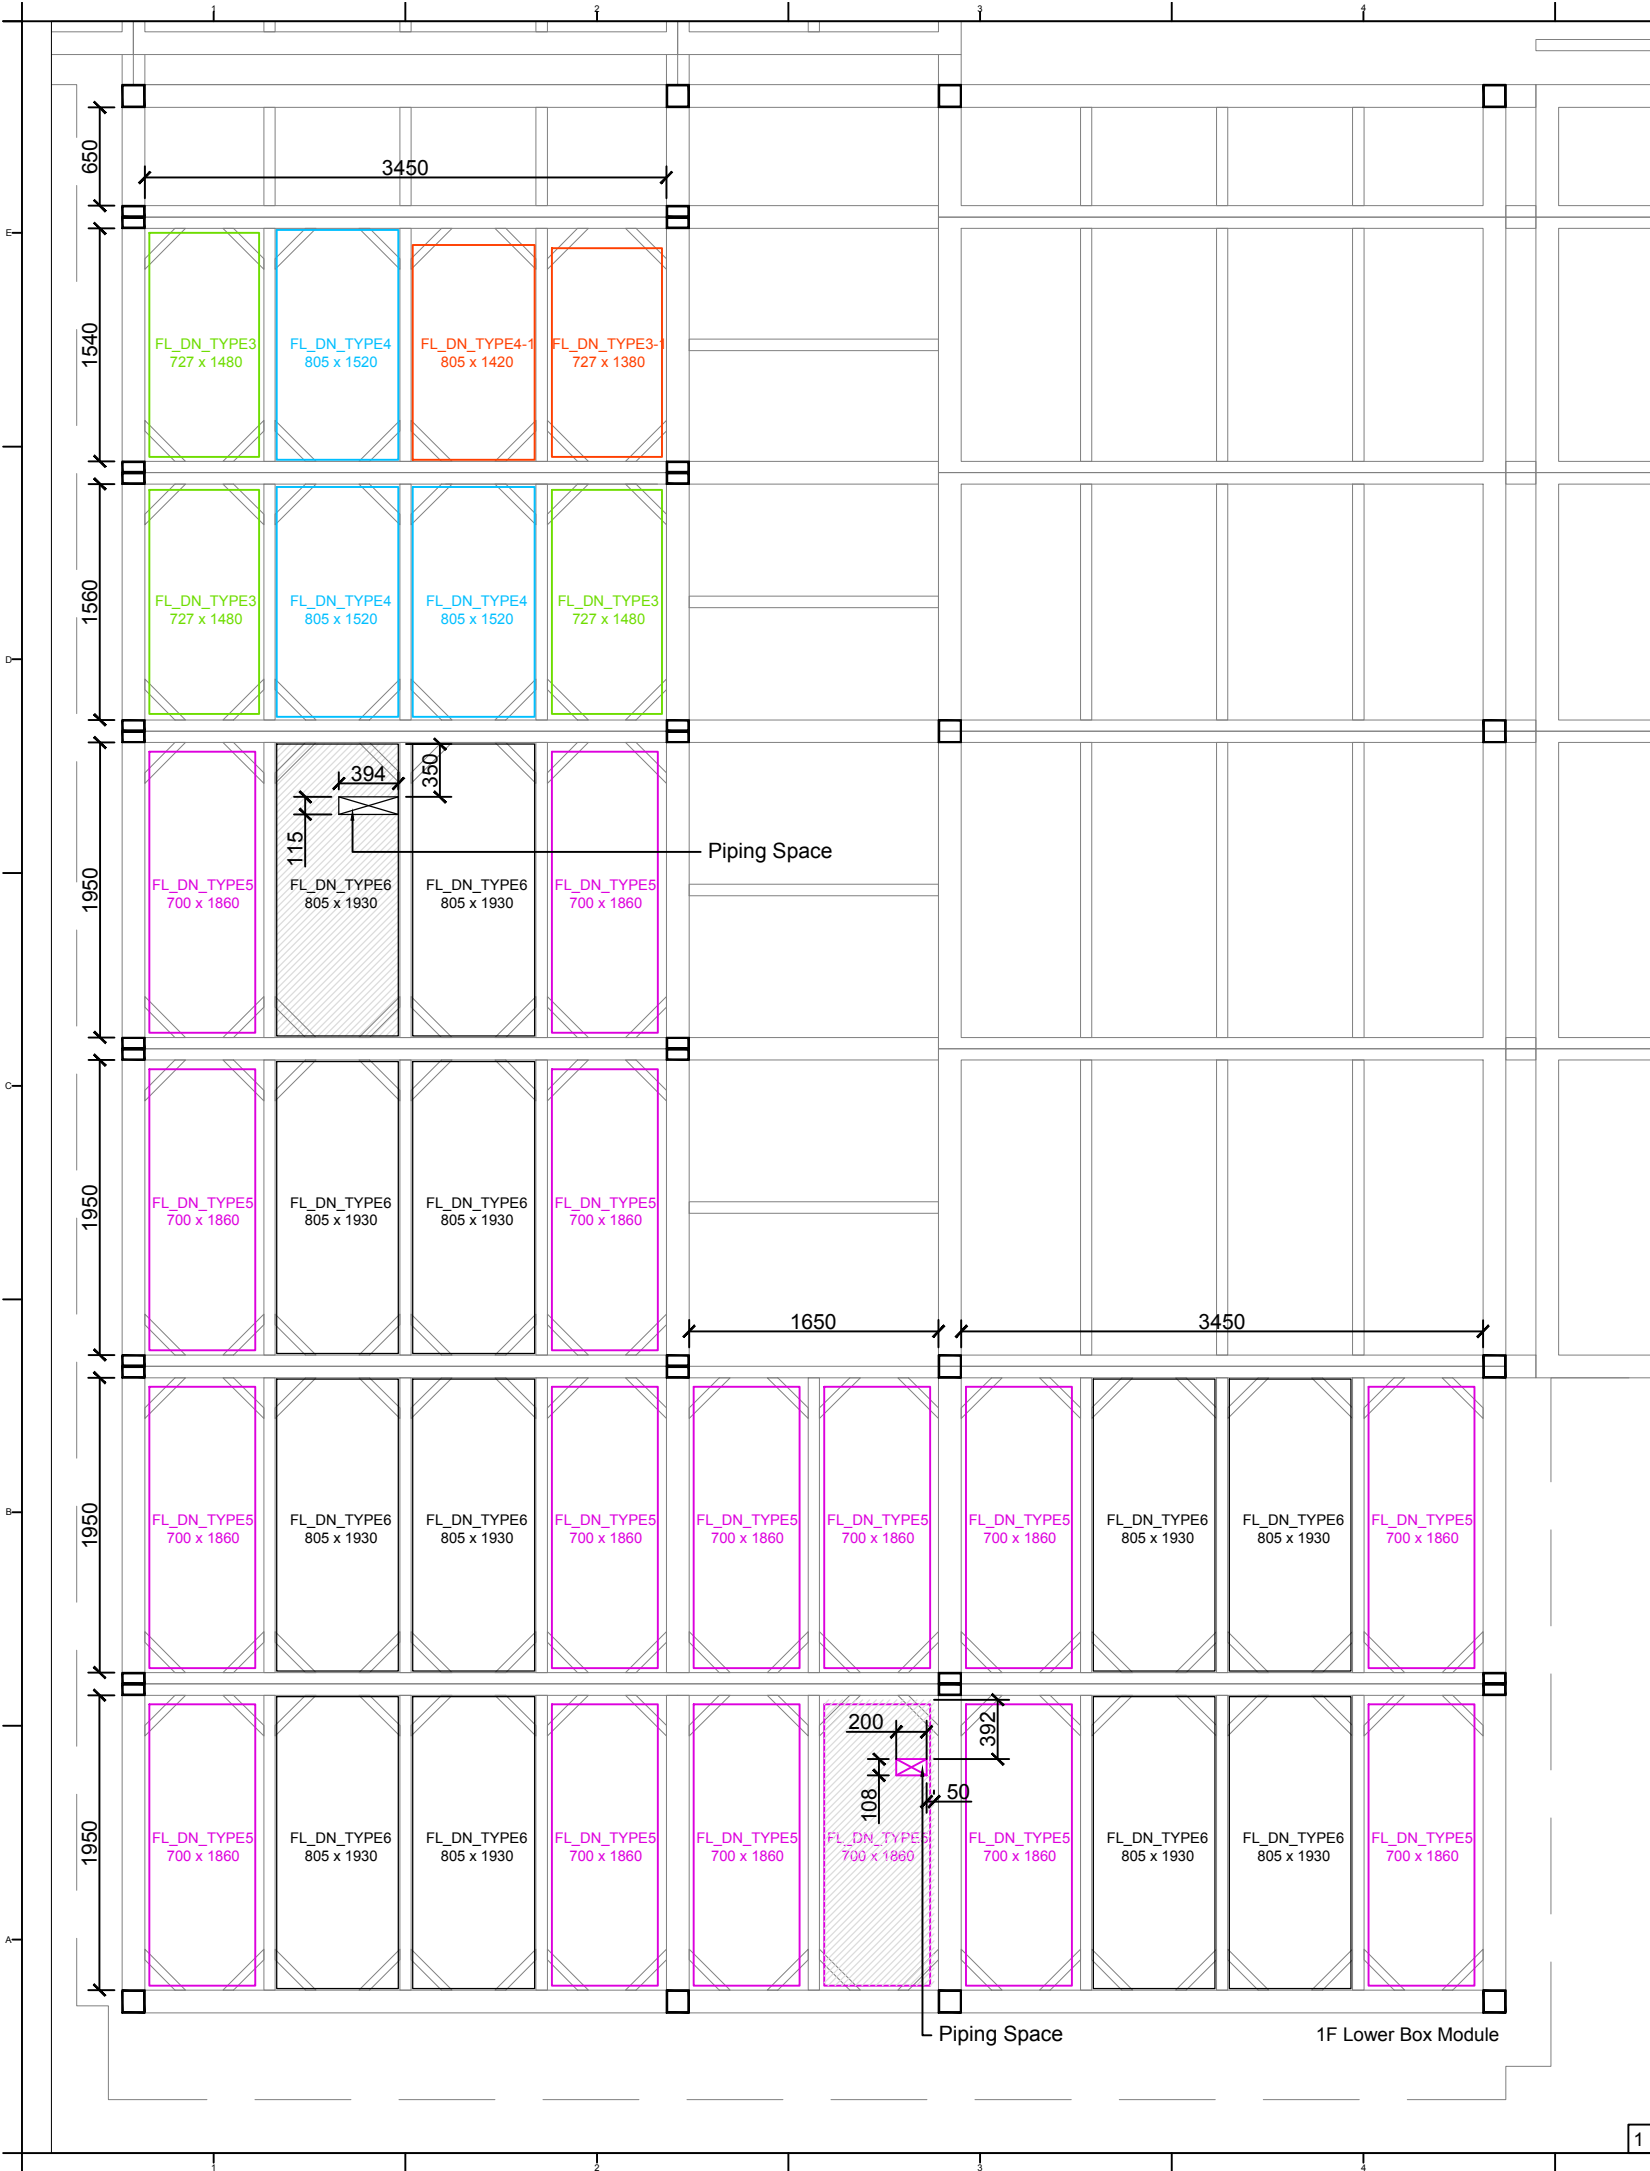

Special Module



NCTU Architecture
國立交通大學建築研究所

Team Name: NCTU/UNICODE
Address: 1001 Ta-Hsueh Road
Hsinchu City 30010
Taiwan
Contact: www.sde.tw



Consultants:



Note:

Mark	Date	Description
DN	2013/04/01	SD Submission
DN	2013/07/01	DDc Submission
ST	2013/11/01	DD Submission
ST	2014/03/03	CD Submission

Drawn by CF
Checked by ST
Scale 1:50
Unit mm

DWG. Title
FLOOR CONSTRUCTION
DETAILS
GROUND LEVEL1

DWG. No. AR-323
PAGE 51

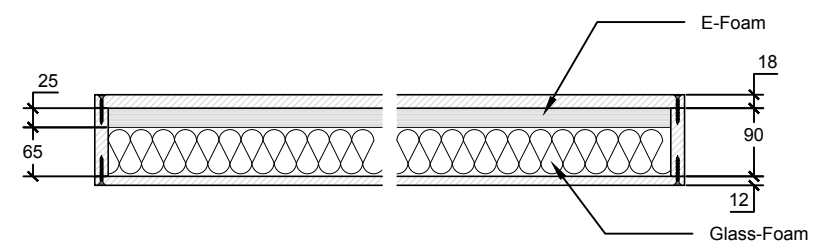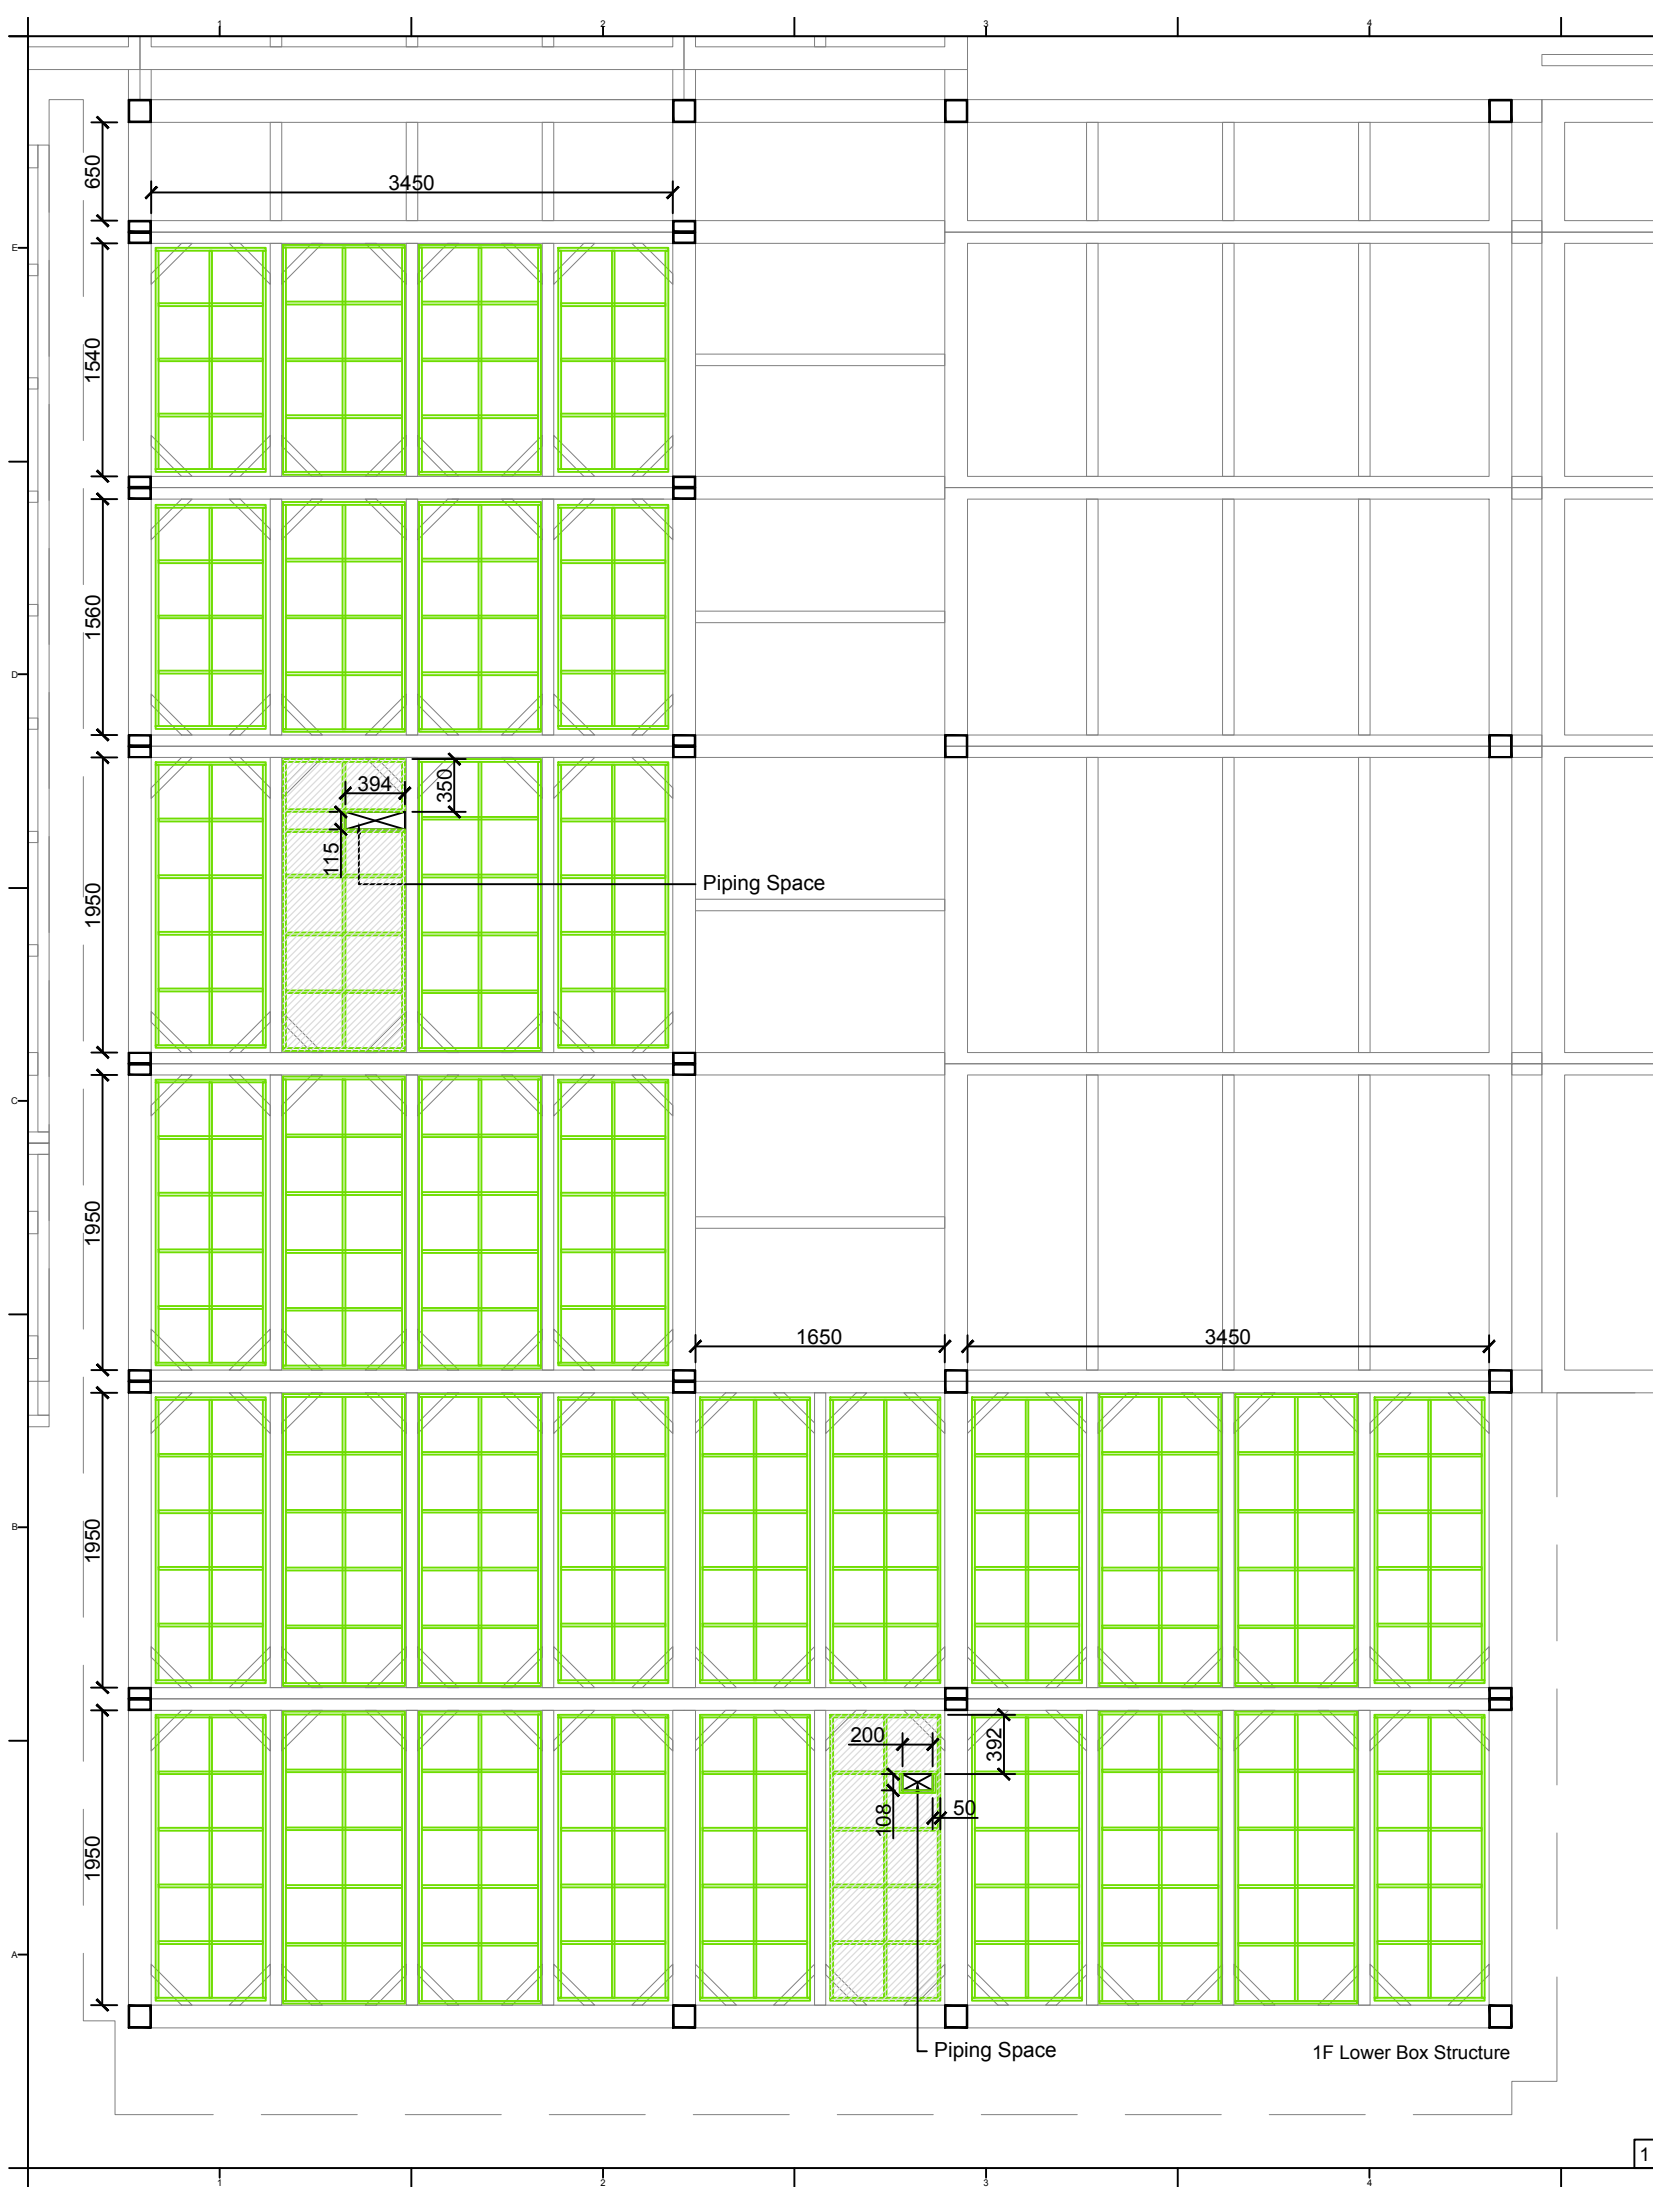

NCTU Architecture
國立交通大學建築研究所

Team Name: NCTU/UNICODE
Address: 1001 Ta-Hsueh Road
Hsinchu City 30010
Taiwan
Contact: www.sde.tw



Consultants:

Note:




Mark	Date	Description
DN	2013/04/01	SD Submission
DN	2013/07/01	DDc Submission
ST	2013/11/01	DD Submission
ST	2014/03/03	CD Submission

Drawn by	CF
Checked by	-
Scale	1:50
Unit	mm

DWG. Title
FLOOR CONSTRUCTION
DETAILS
GROUND LEVEL 2

DWG. No.	PAGE
AR-324	52

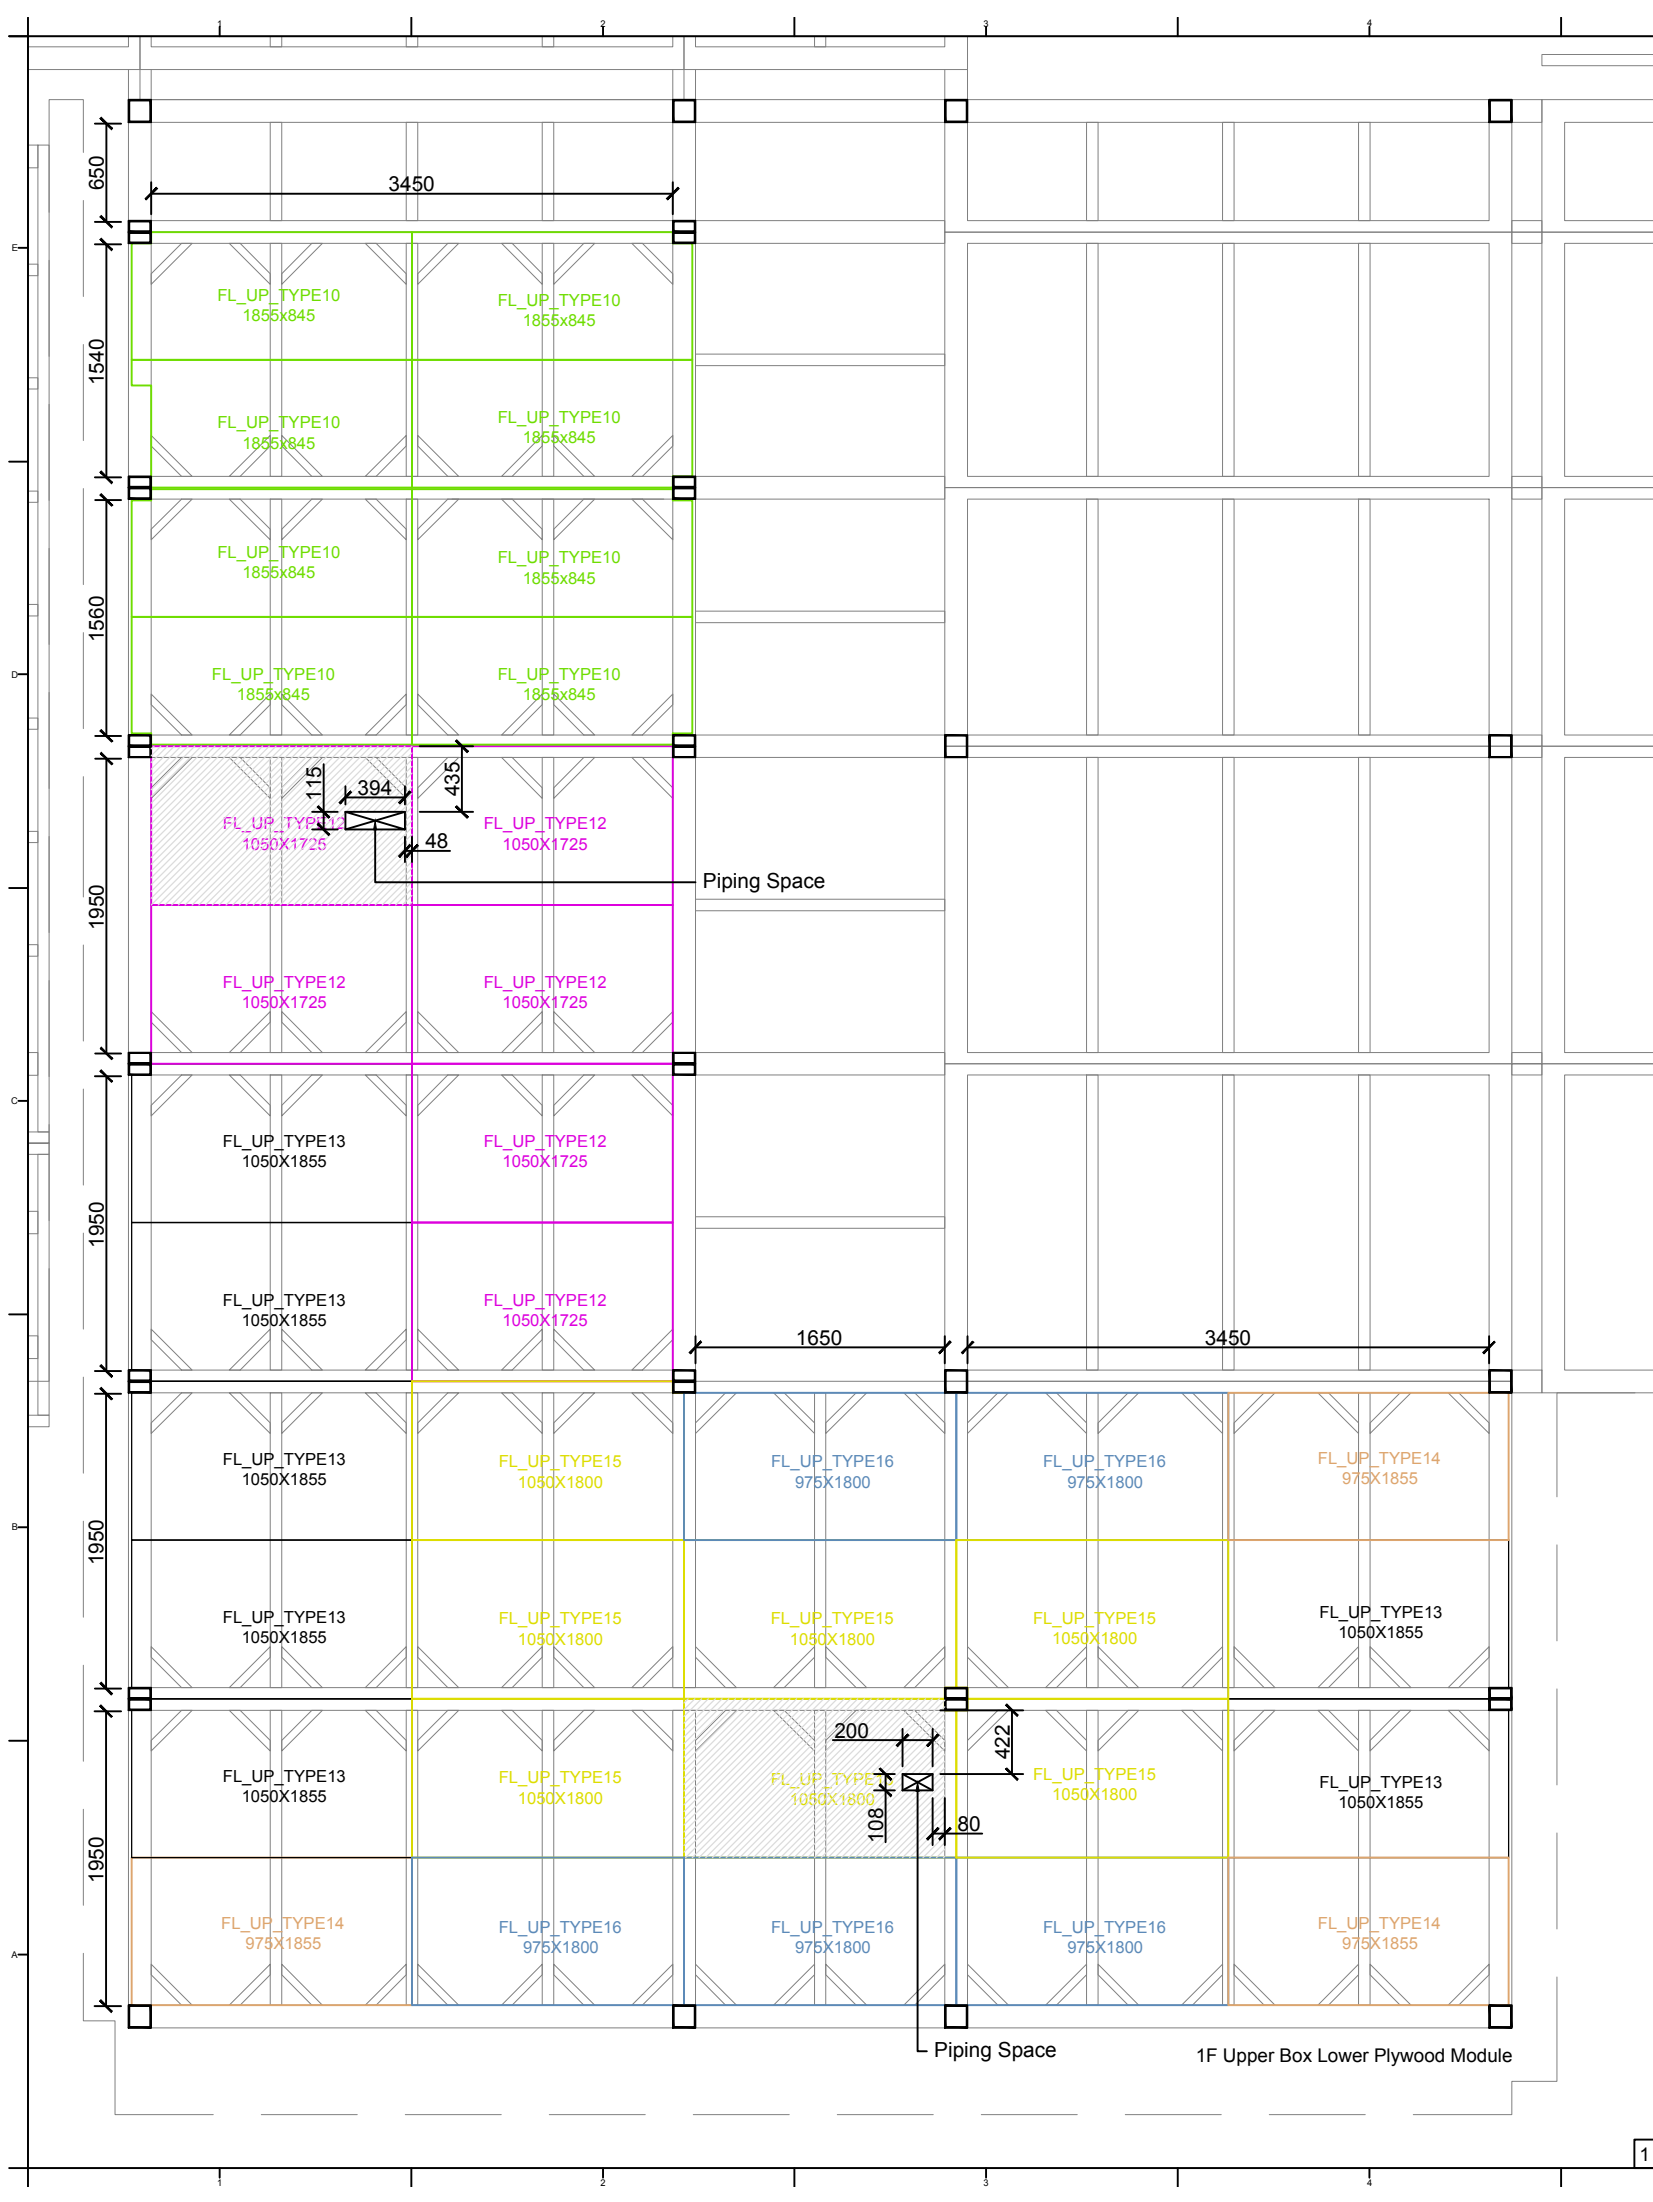



Project:



Institution:




NCTU Architecture
國立交通大學建築研究所

Team Name: NCTU/UNICODE
Address: 1001 Ta-Hsueh Road
Hsinchu City 30010
Taiwan
Contact: www.sde.tw



Consultants:



Note:

 

Mark	Date	Description
DN	2013/04/01	SD Submission
DN	2013/07/01	DDc Submission
ST	2013/11/01	DD Submission
ST	2014/03/03	CD Submission

Drawn by	CF
Checked by	ST
Scale	1:50
Unit	mm

DWG. Title	
FLOOR CONSTRUCTION DETAILS GROUND LEVEL 3	
DWG. No.	PAGE
AR-325	53

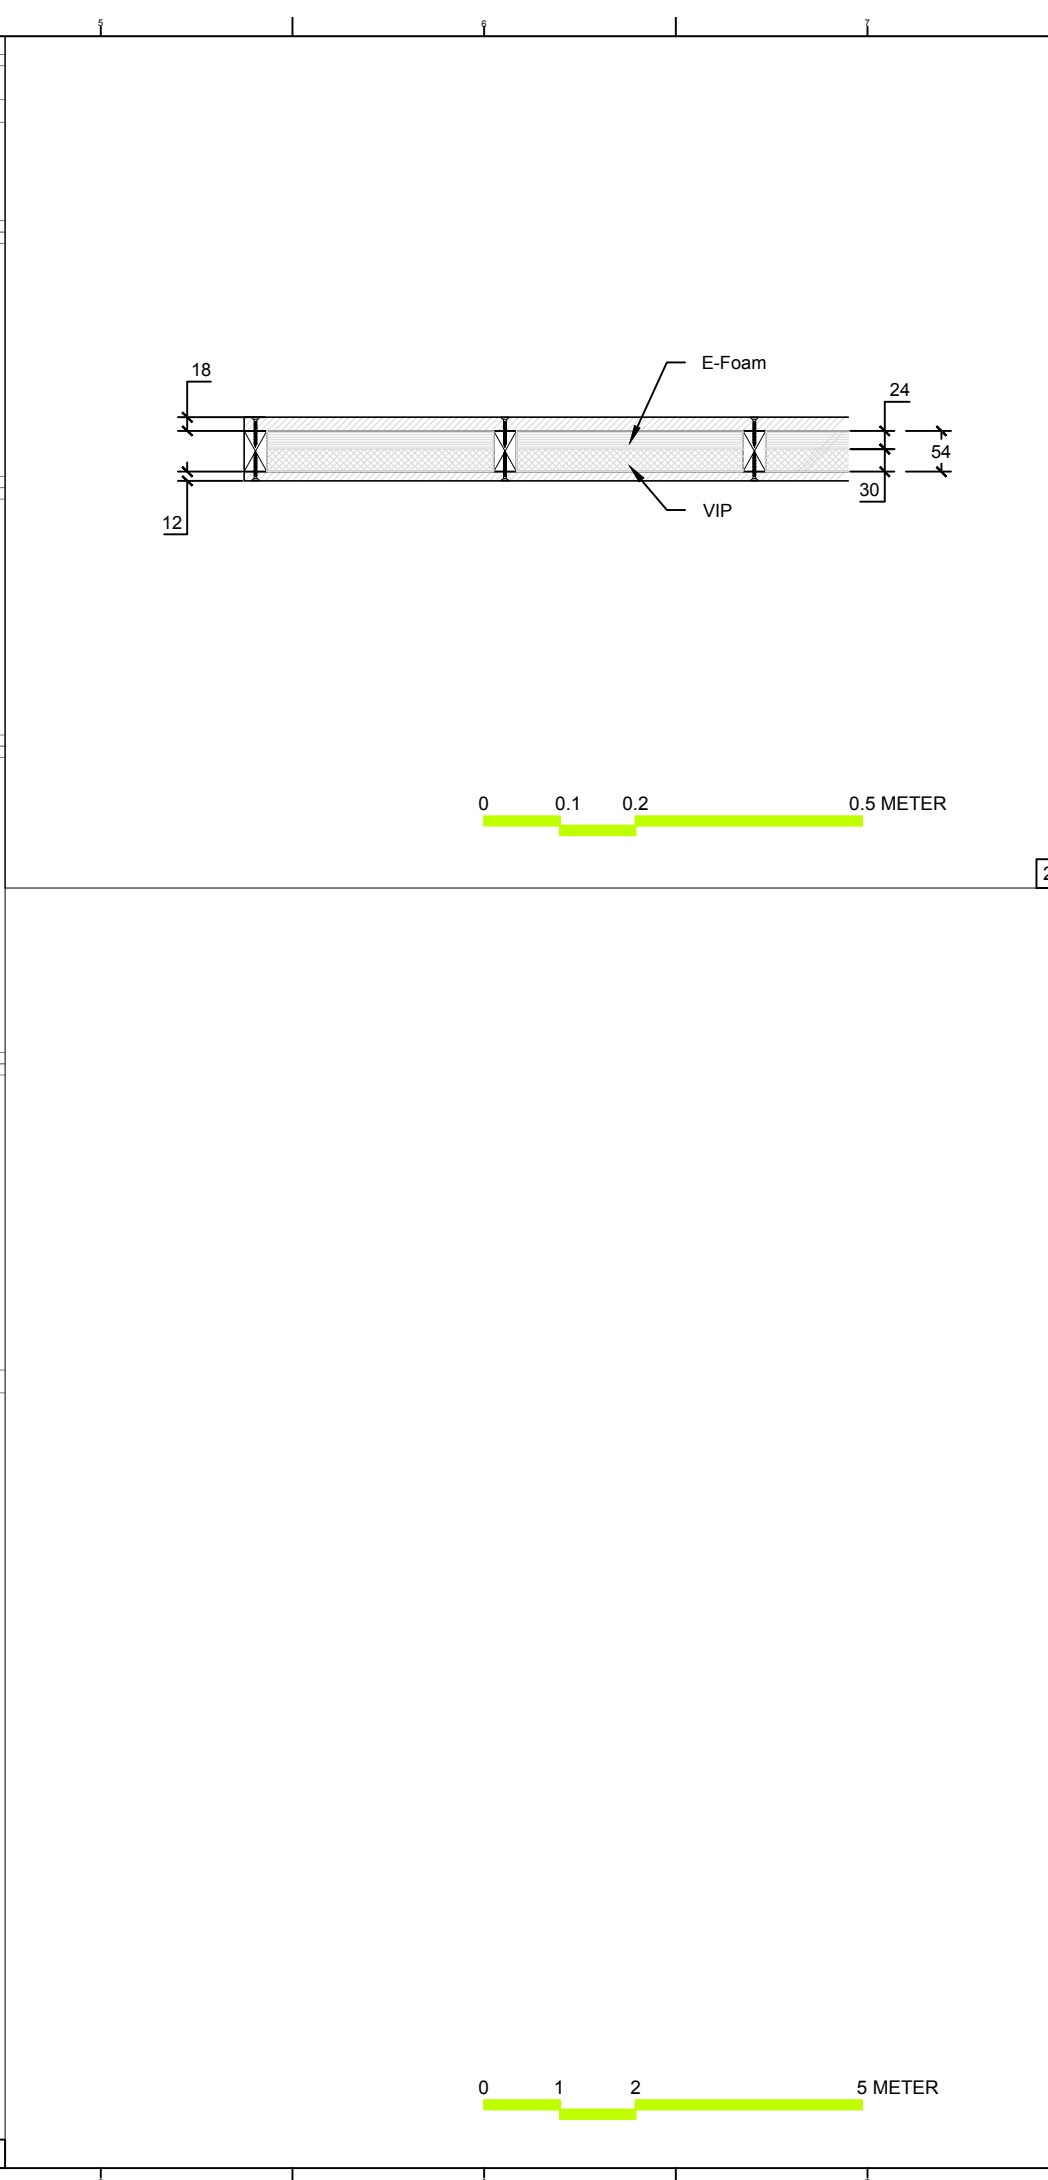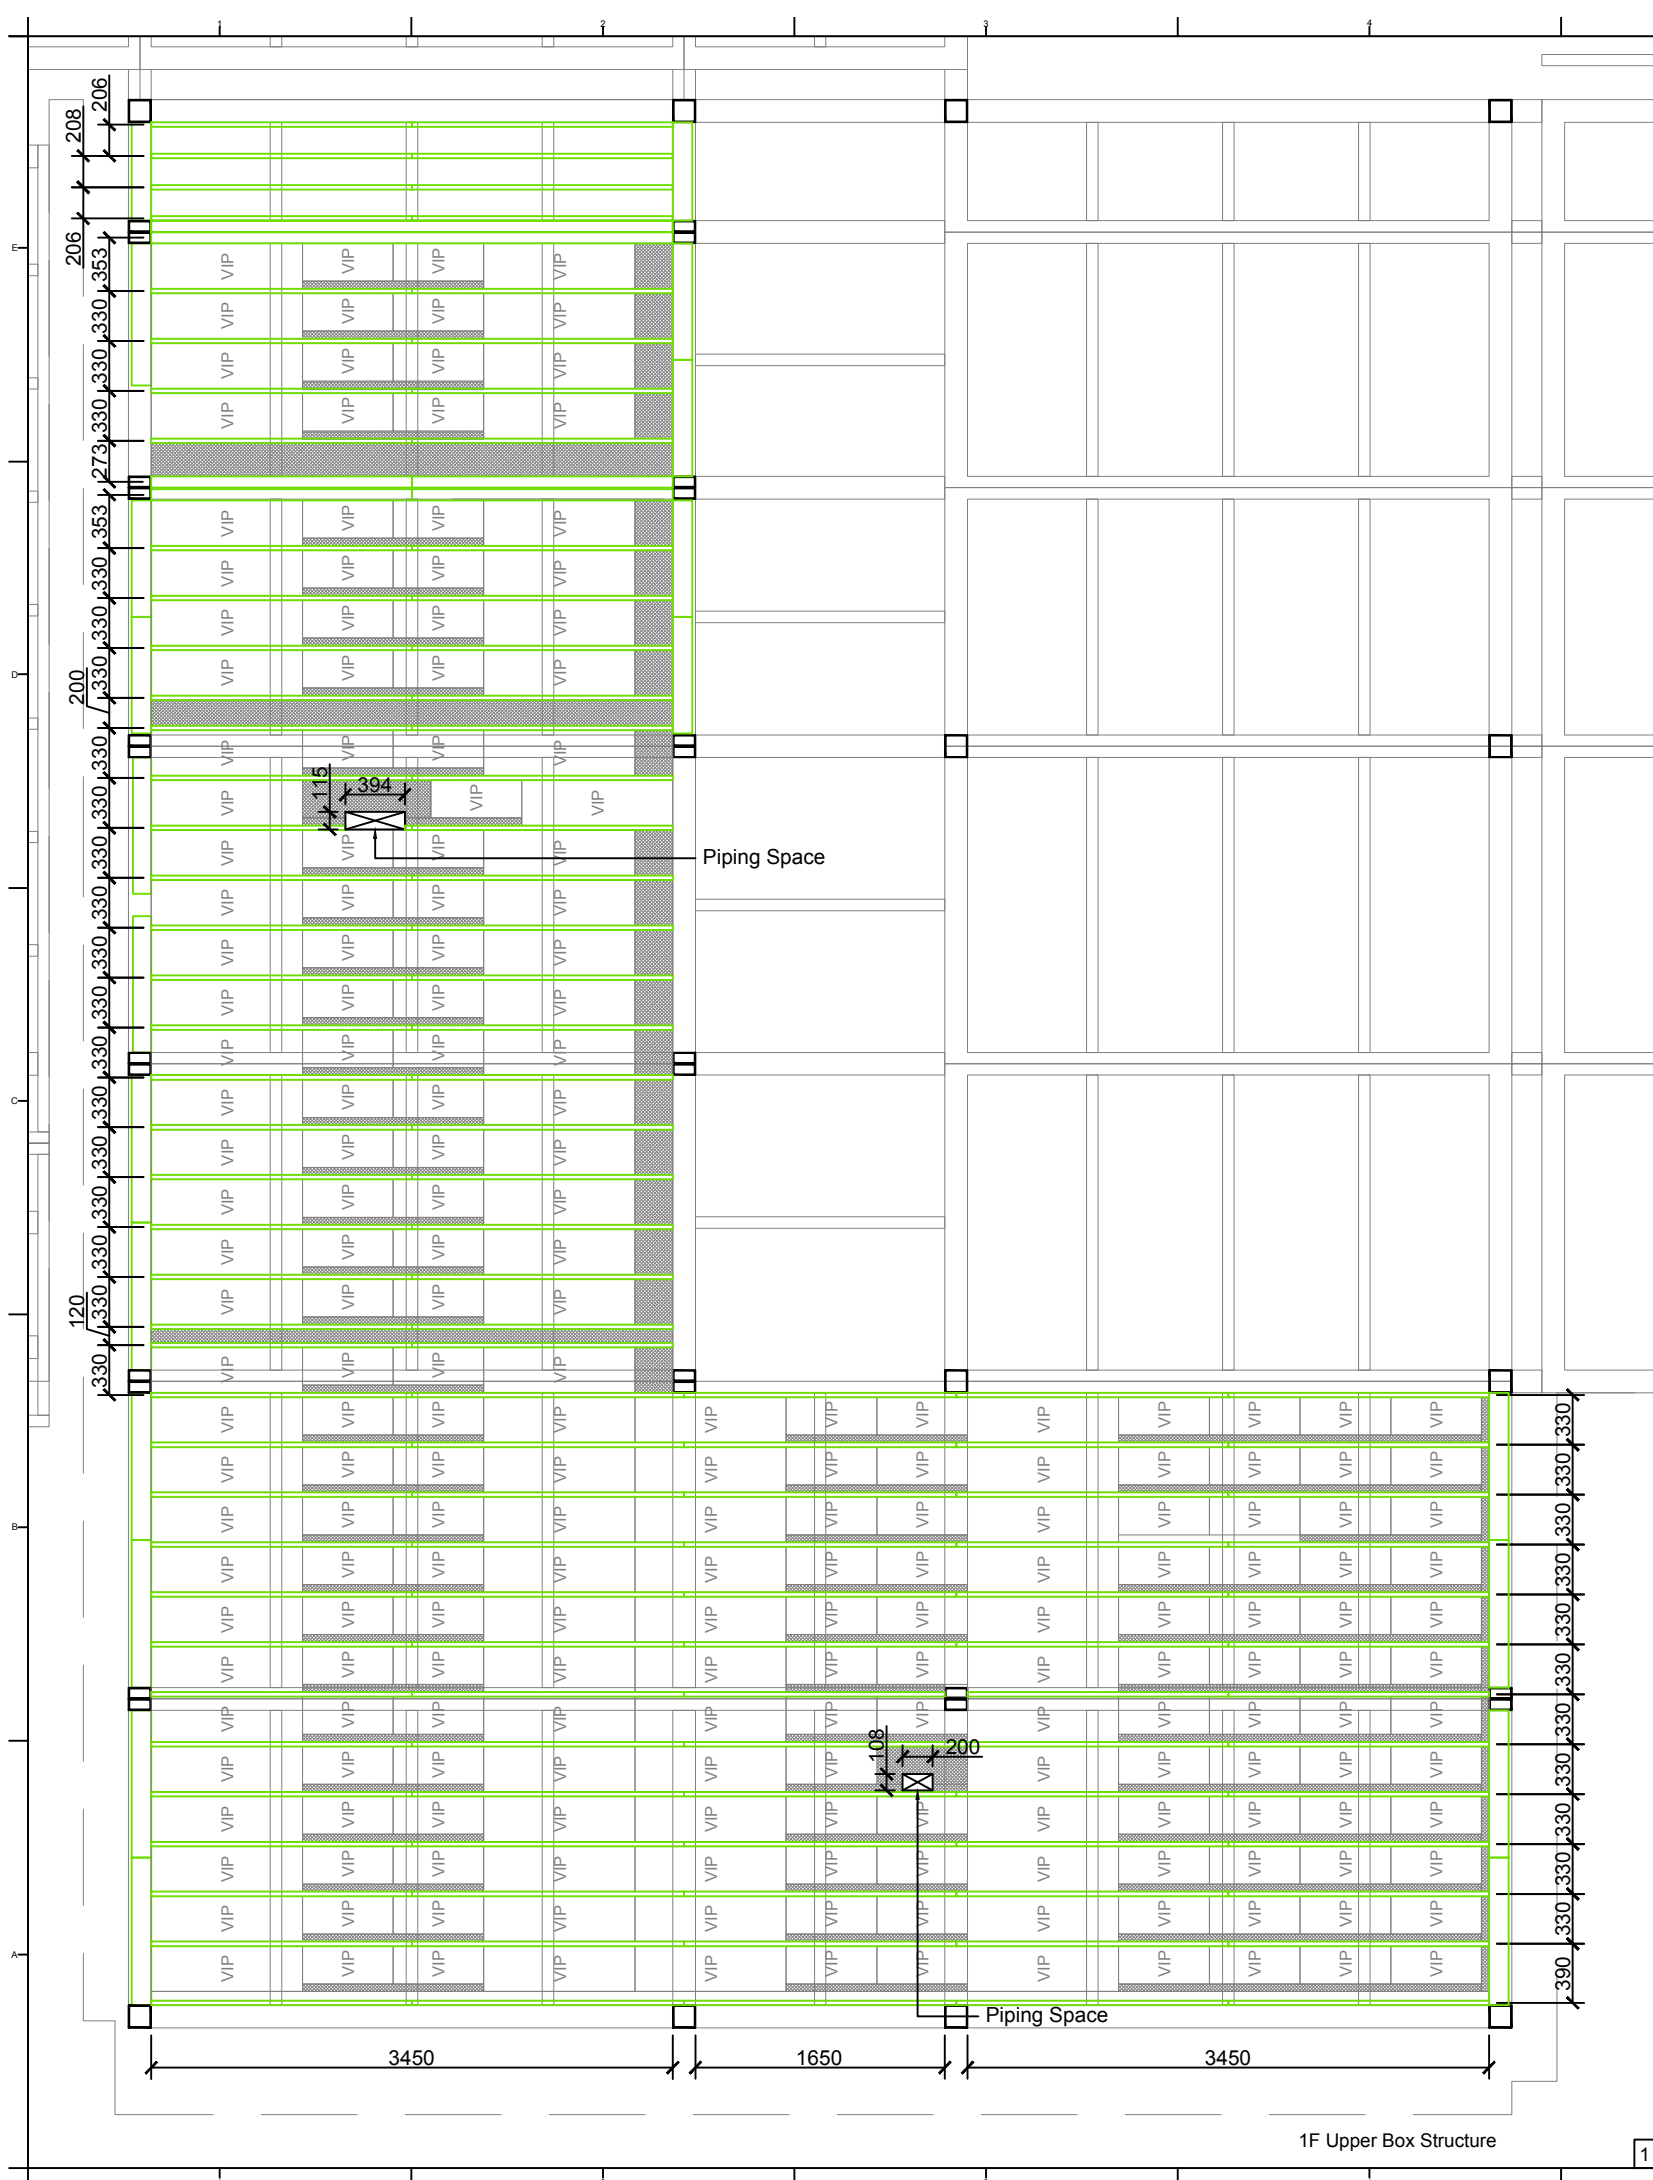



Solar Decathlon Europe



ORCHID HOUSE



NCTU Architecture
國立交通大學建築研究所

Project:

Institution:

Team Name:

Address:

Contact:

Consultants:

1001 Ta-Hsueh Road
Hsinchu City 30010
Taiwan
www.sde.tw



Note:

Mark	Date	Description
DN	2013/04/01	SD Submission
DN	2013/07/01	DDc Submission
ST	2013/11/01	DD Submission
ST	2014/03/03	CD Submission

Drawn by

Checked by

Scale

Unit

CF

ST

1:50

mm

DWG. Title



FLOOR CONSTRUCTION DETAILS
GROUND LEVEL 4

DWG. No.

AR-326

PAGE

54

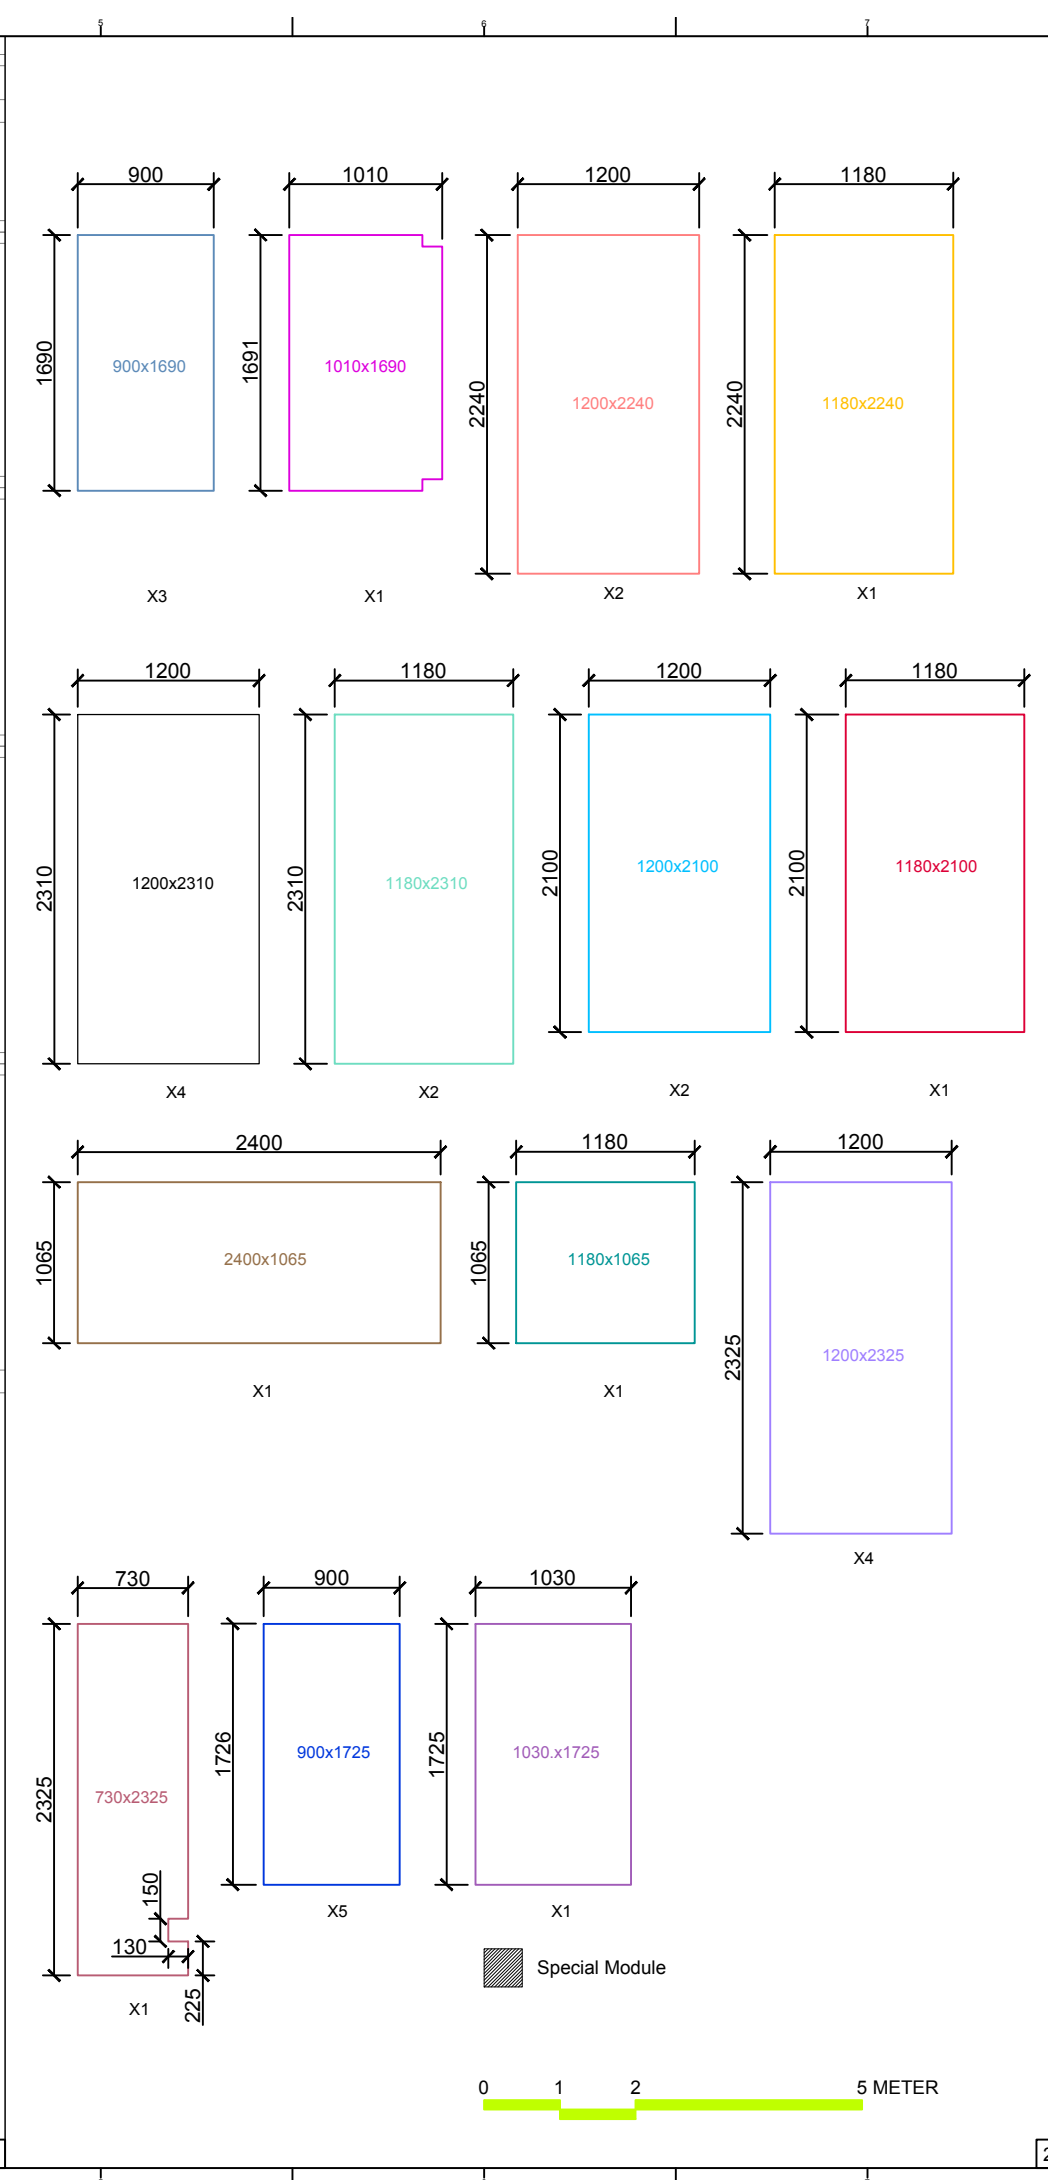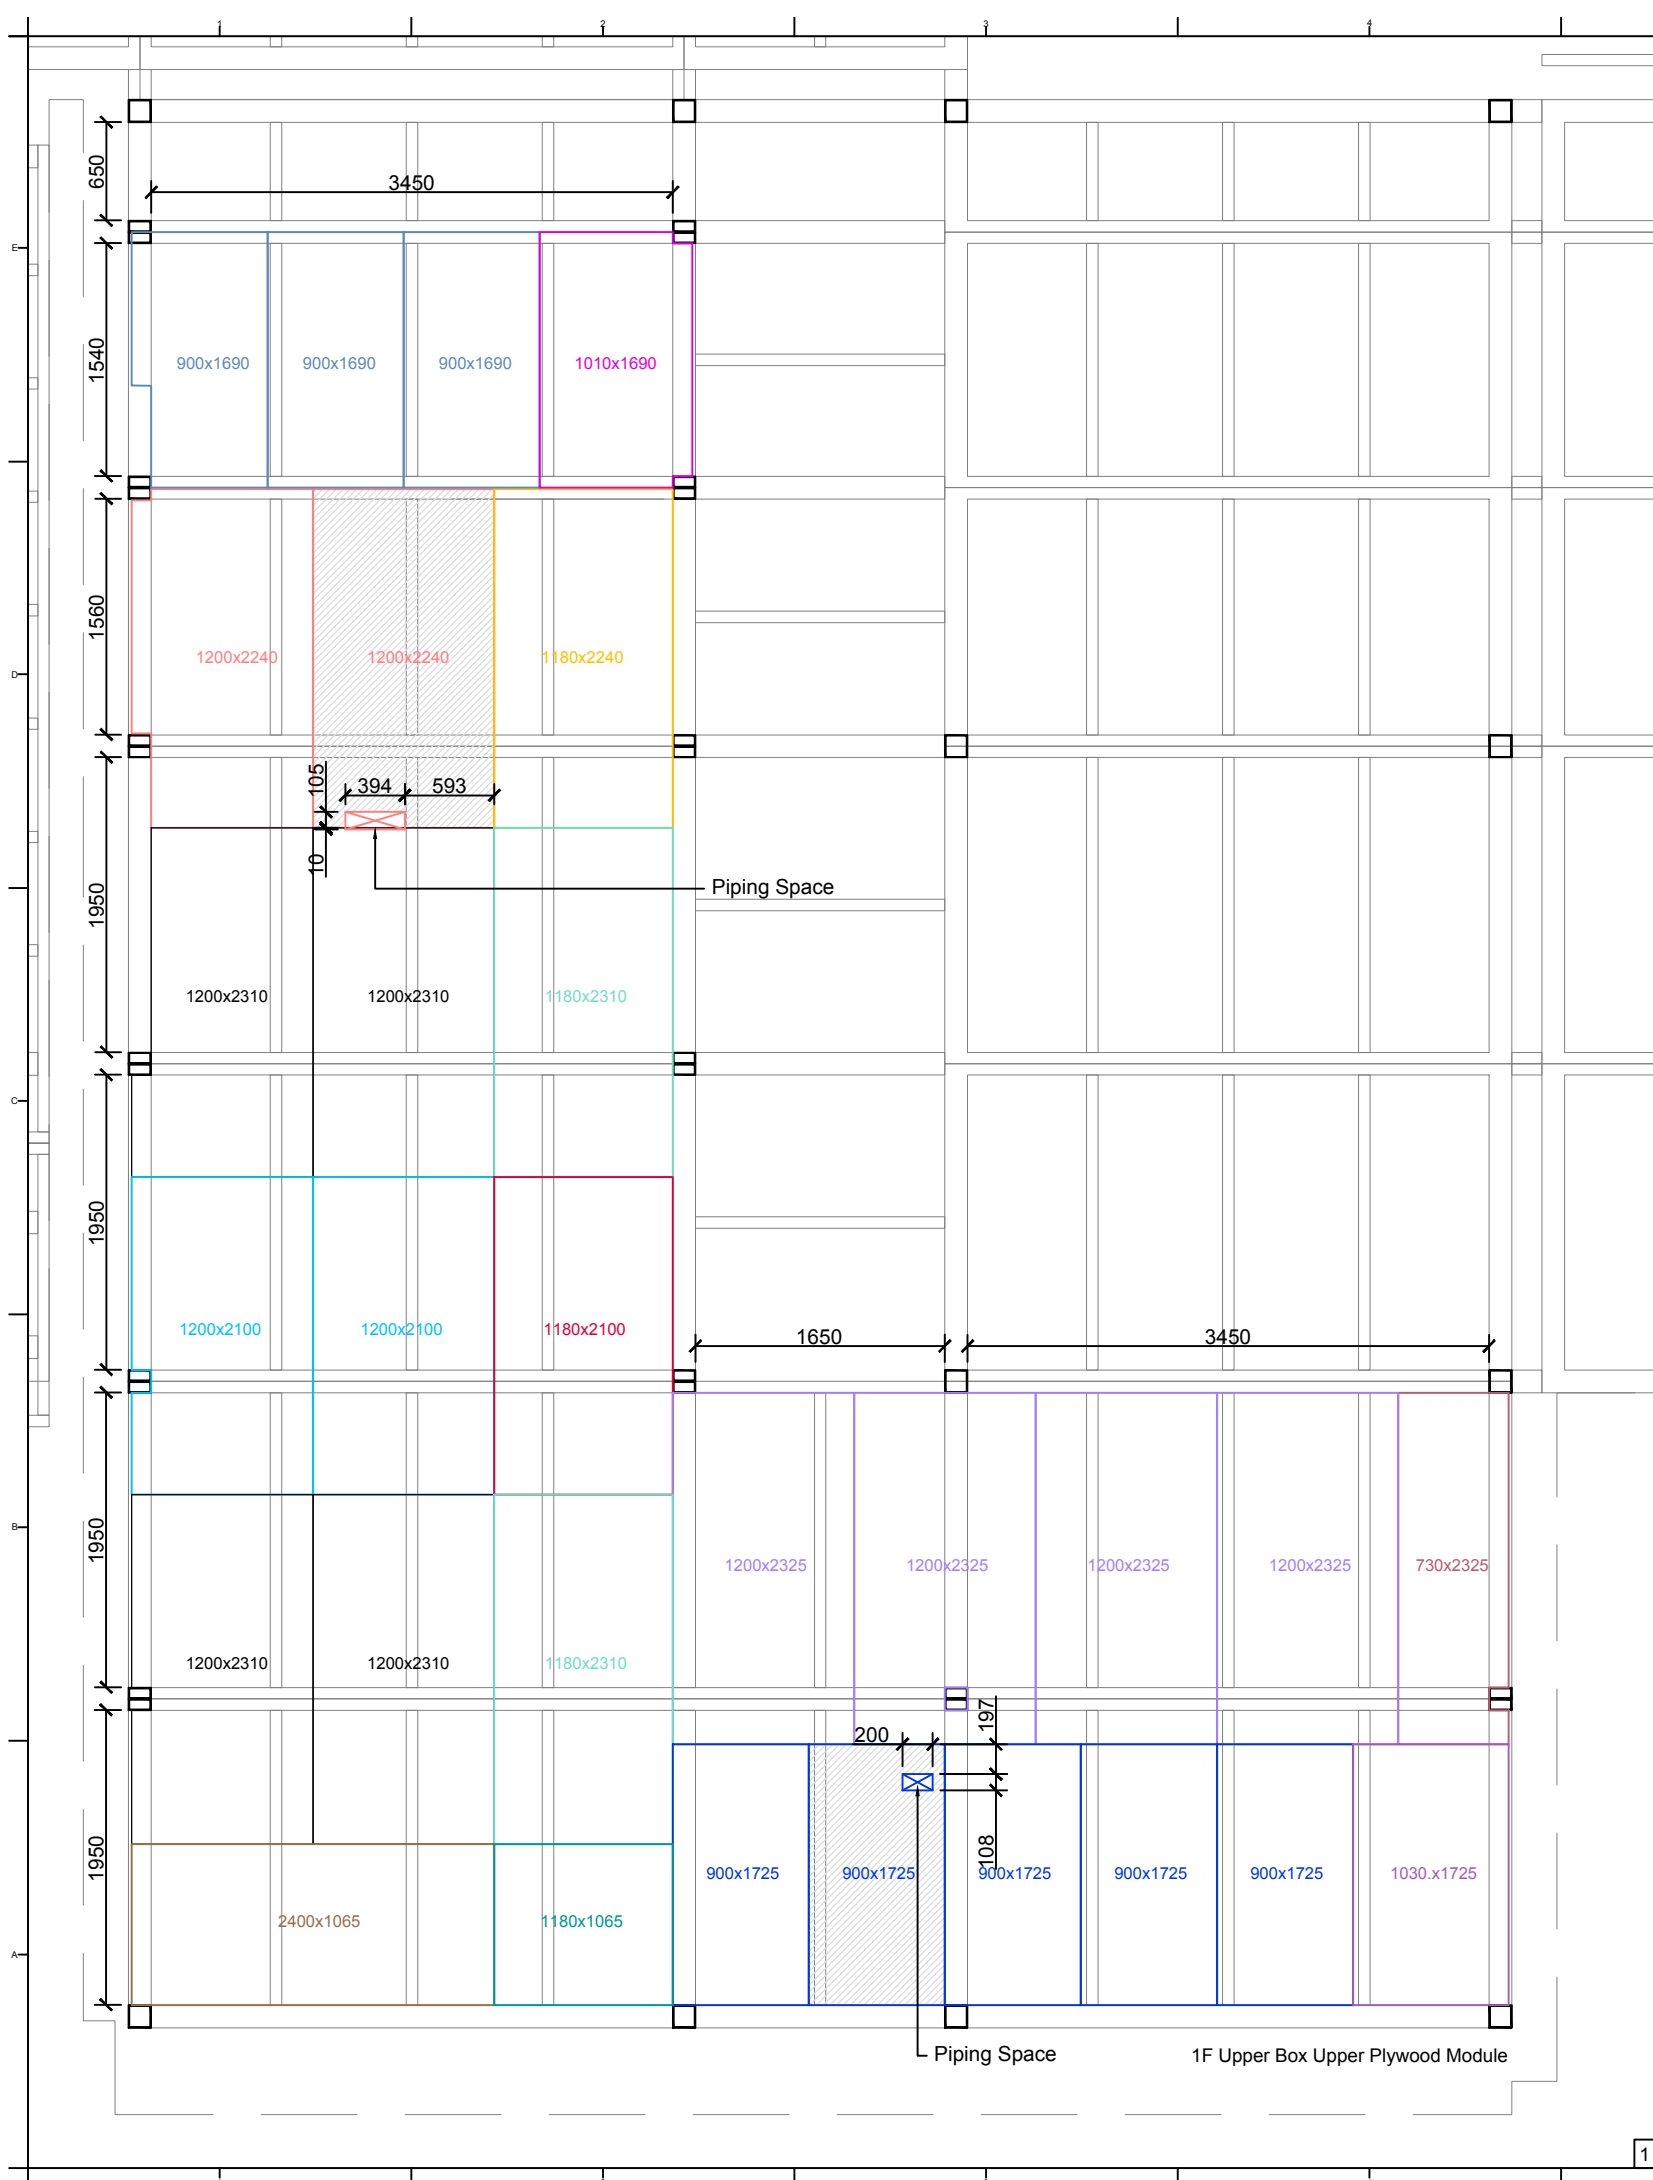

Solar Decathlon Europe

Project:

ORCHID HOUSE

Institution:

國立交通大學
National Chiao Tung University

NCTU Architecture
國立交通大學建築研究所

Team Name: NCTU/UNICODE

Address: 1001 Ta-Hsueh Road
Hsinchu City 30010
Taiwan

Contact: www.sde.tw


Consultants:

Note:

Mark	Date	Description
DN	2013/04/01	SD Submission
DN	2013/07/01	DDc Submission
ST	2013/11/01	DD Submission
ST	2014/03/03	CD Submission

Drawn by	CF
Checked by	ST
Scale	1:50
Unit	mm

DWG. Title	FLOOR CONSTRUCTION DETAILS GROUND LEVEL 5
DWG. No.	AR-327
PAGE	55

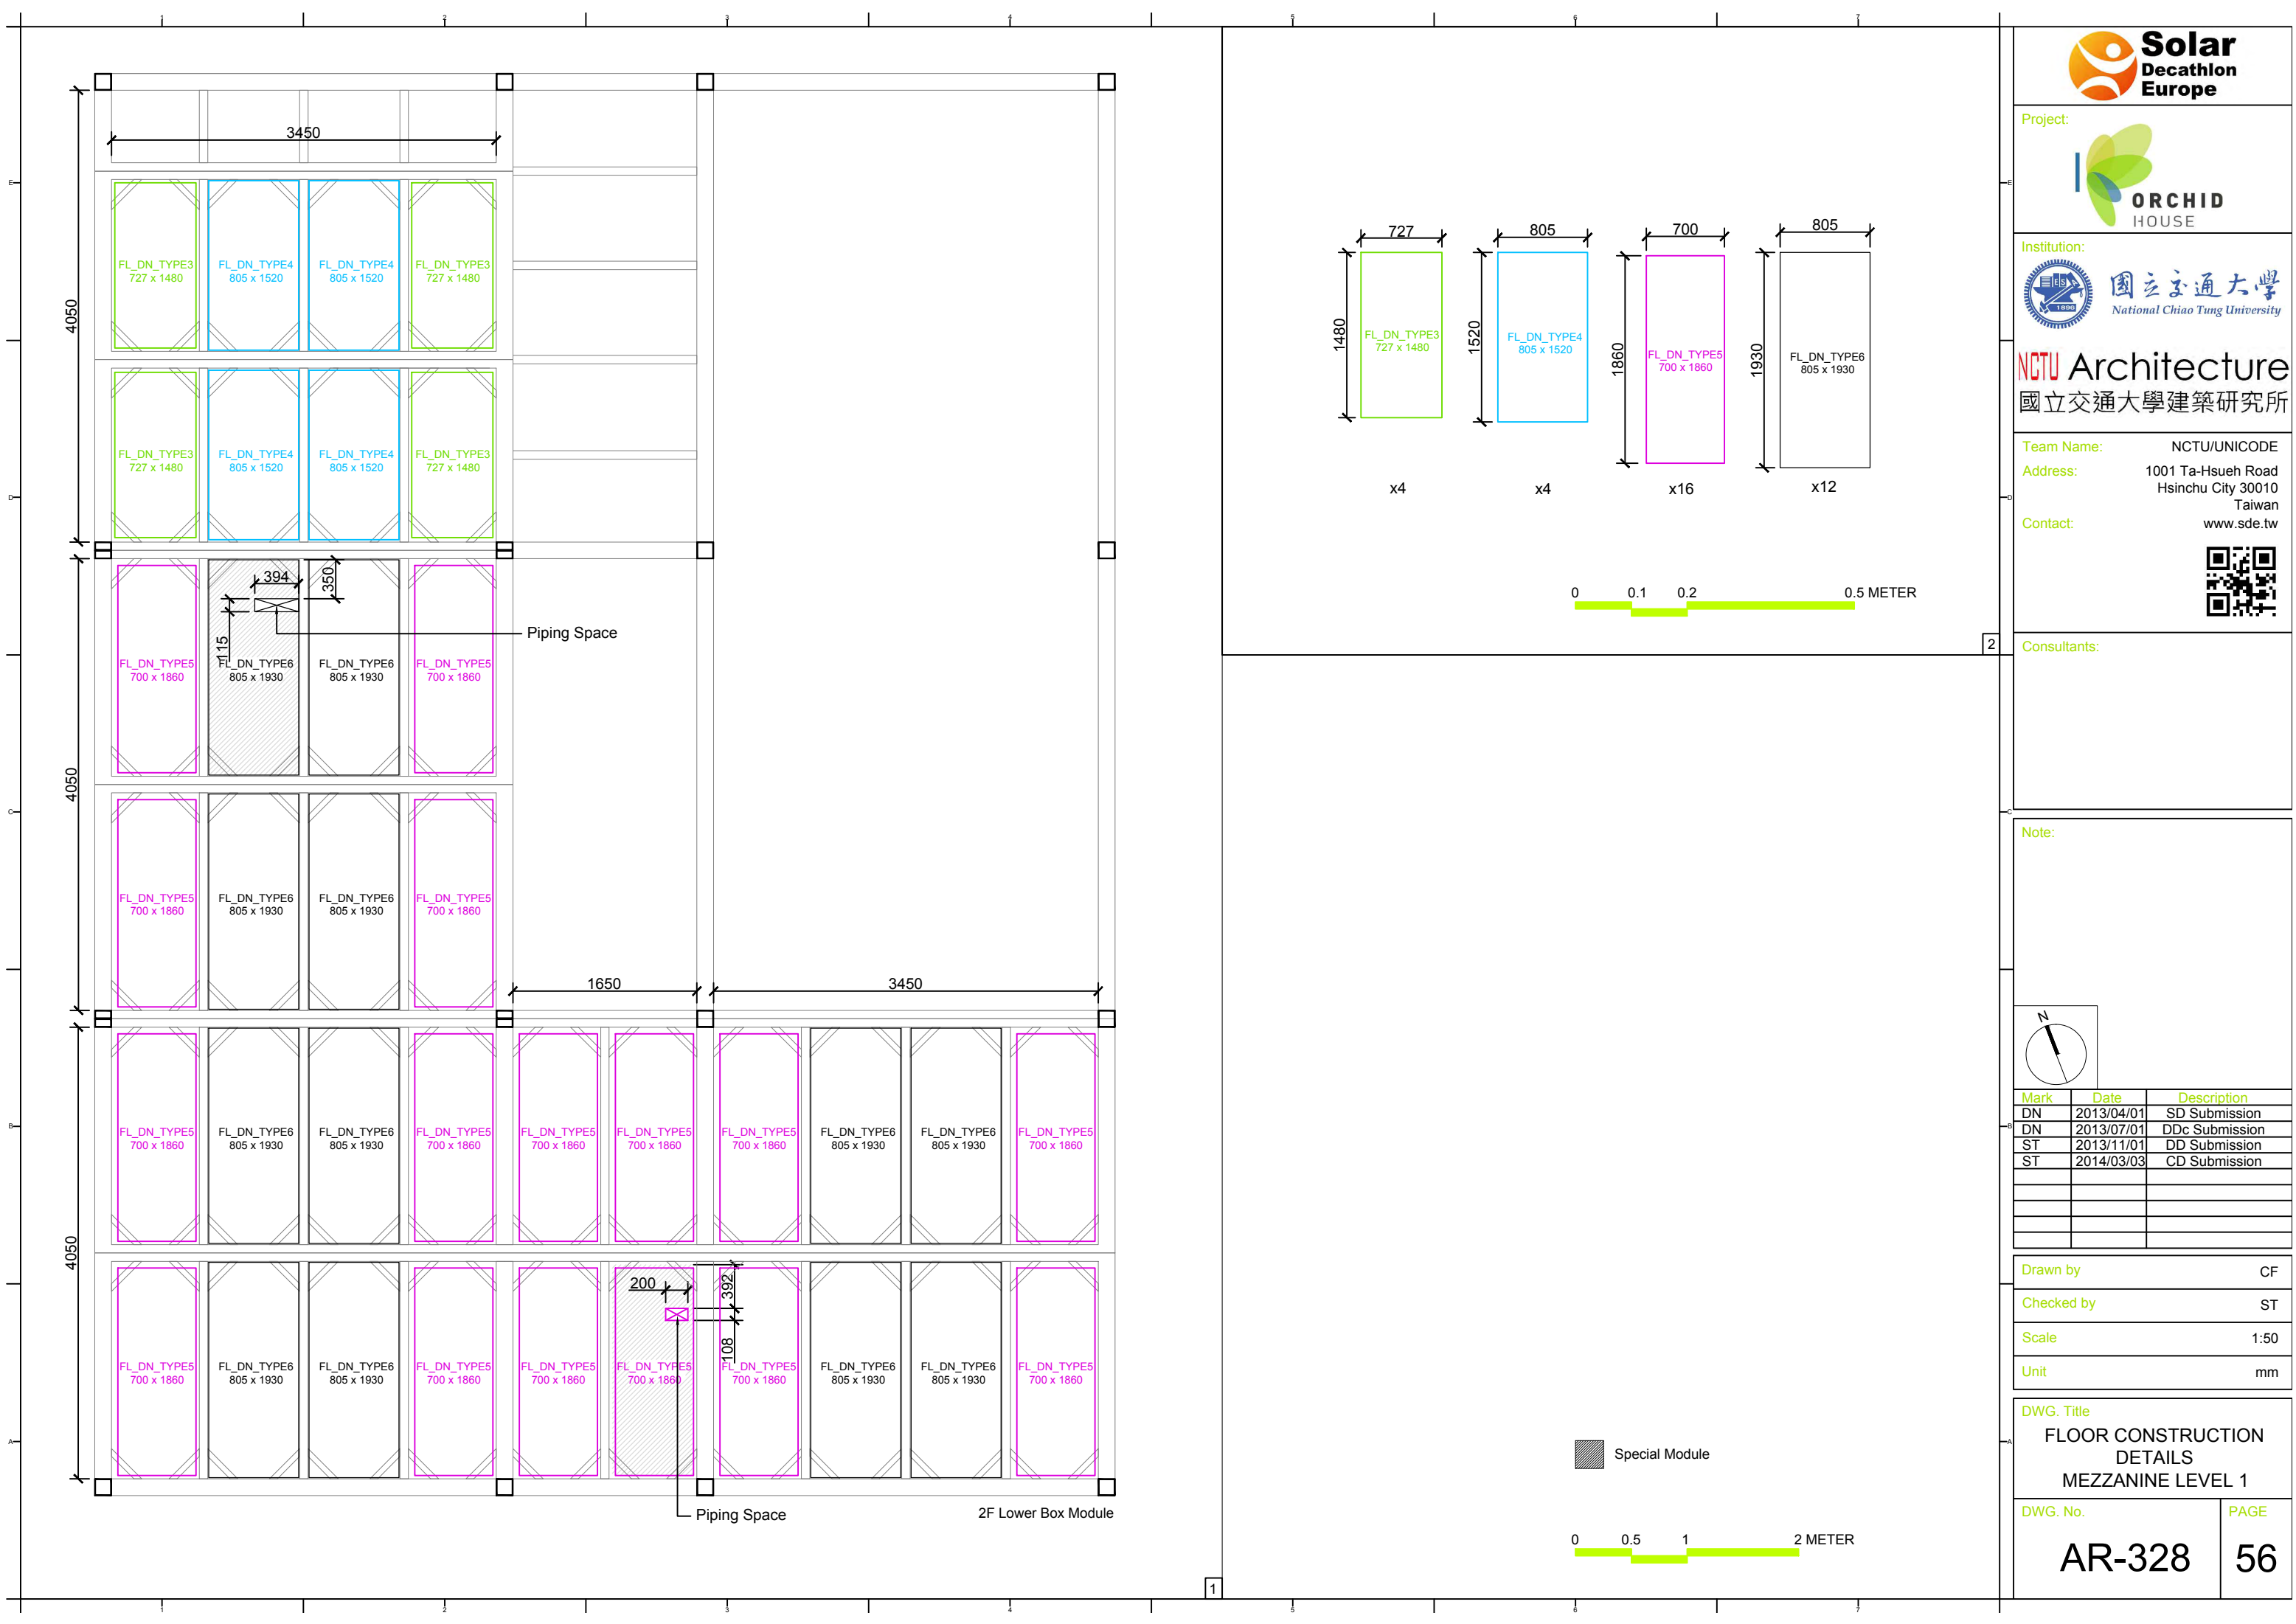

Project:



Institution:



NCTU Architecture
國立交通大學建築研究所

Team Name:

NCTU/UNICODE

Address:

1001 Ta-Hsueh Road
Hsinchu City 30010
Taiwan


Contact:

www.sde.tw



Consultants:

Note:

 


Mark	Date	Description
DN	2013/04/01	SD Submission
DN	2013/07/01	DDc Submission
ST	2013/11/01	DD Submission
ST	2014/03/03	CD Submission

Drawn by	CF
Checked by	ST
Scale	1:50
Unit	mm

DWG. Title
**FLOOR CONSTRUCTION
DETAILS
MEZZANINE LEVEL 1**

DWG. No.	PAGE
AR-328	56

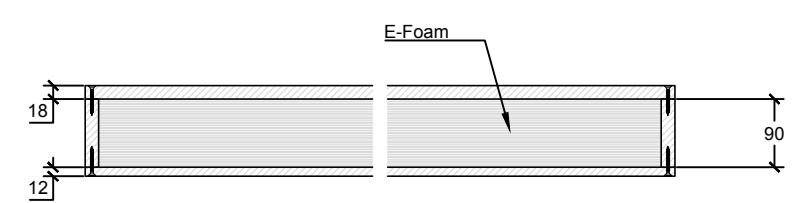

Special Module



Project:

Institution:

國立交通大學
National Chiao Tung University

NCTU Architecture
國立交通大學建築研究所

Team Name: NCTU/UNICODE

Address: 1001 Ta-Hsueh Road
Hsinchu City 30010
Taiwan

Contact: www.sde.tw

Consultants:

Note:


Mark	Date	Description
DN	2013/04/01	SD Submission
DN	2013/07/01	DDc Submission
ST	2013/11/01	DD Submission
ST	2014/03/03	CD Submission

Drawn by	CF
Checked by	-
Scale	1:50
Unit	mm

DWG. Title

**FLOOR CONSTRUCTION
DETAILS
MEZZANINE LEVEL 2**

DWG. No.	PAGE
AR-329	57

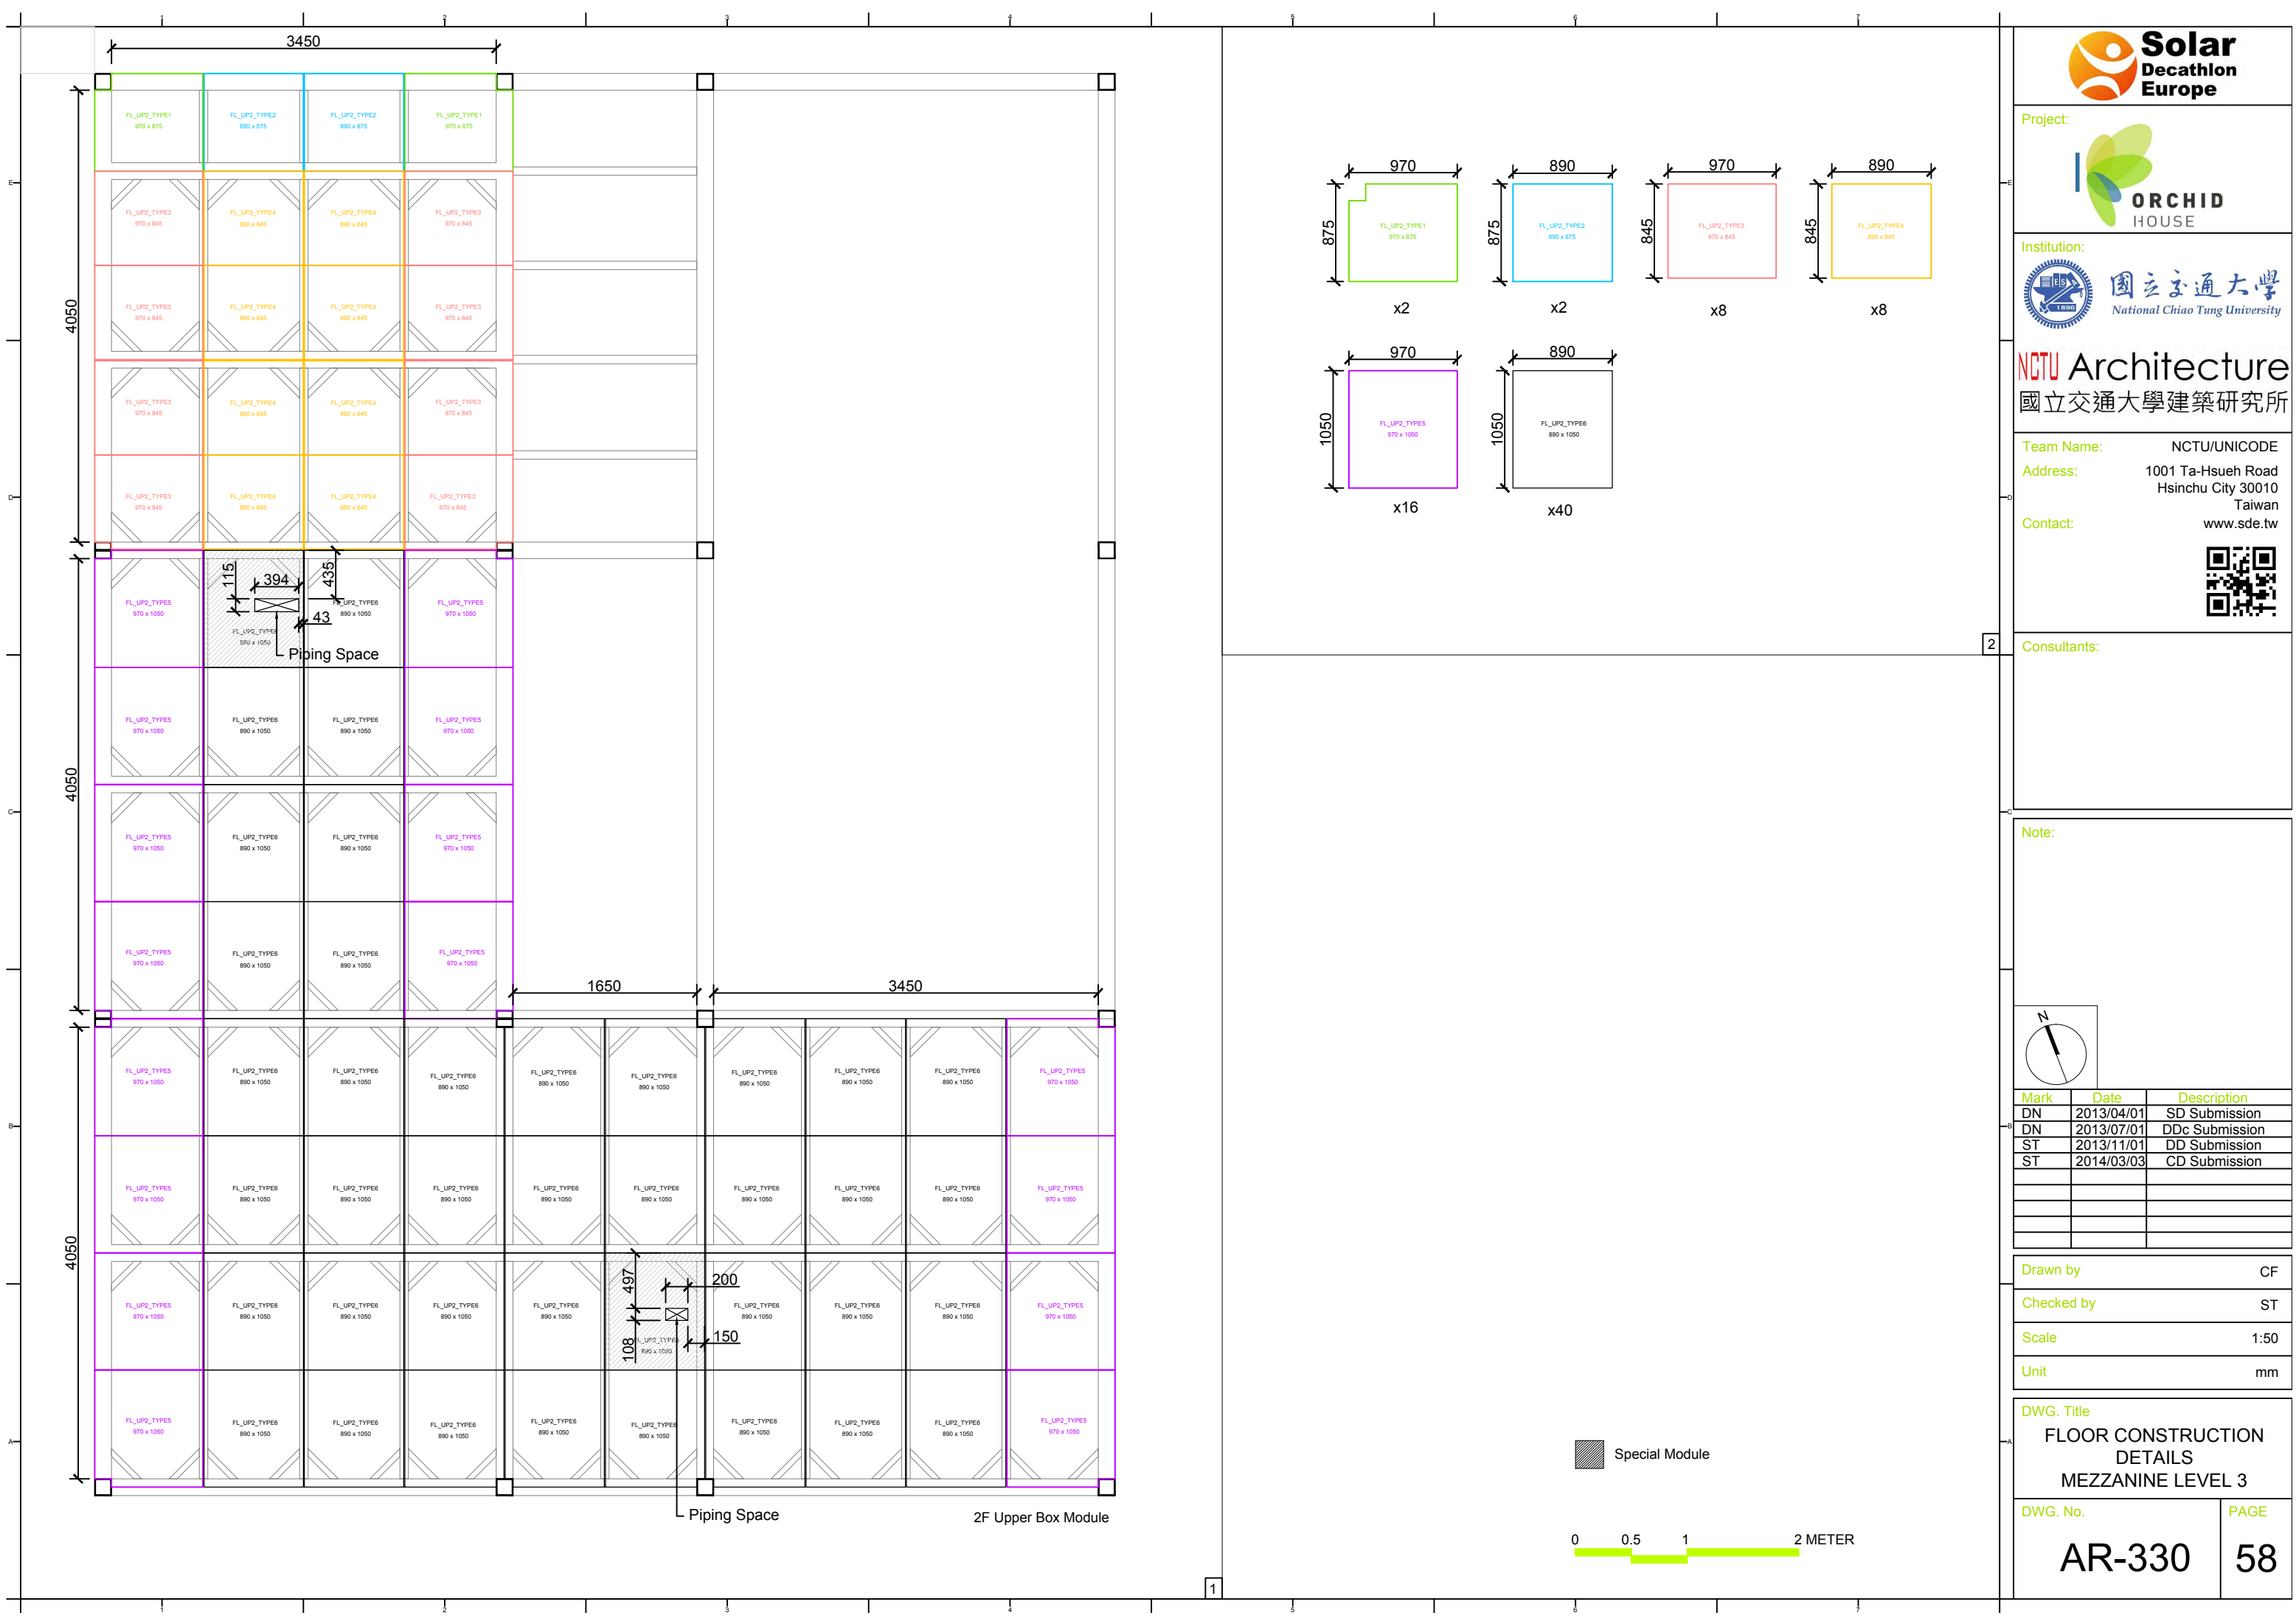

Project:



Institution:




NCTU Architecture
國立交通大學建築研究所

Team Name: NCTU/UNICODE
Address: 1001 Ta-Hsueh Road
Hsinchu City 30010
Taiwan
Contact: www.sde.tw



Consultants:

Note:


 


Mark	Date	Description
DN	2013/04/01	SD Submission
DN	2013/07/01	DDc Submission
ST	2013/11/01	DD Submission
ST	2014/03/03	CD Submission

Drawn by	CF
Checked by	ST
Scale	1:50
Unit	mm

DWG. Title
**FLOOR CONSTRUCTION
DETAILS
MEZZANINE LEVEL 3**

DWG. No.	PAGE
AR-330	58

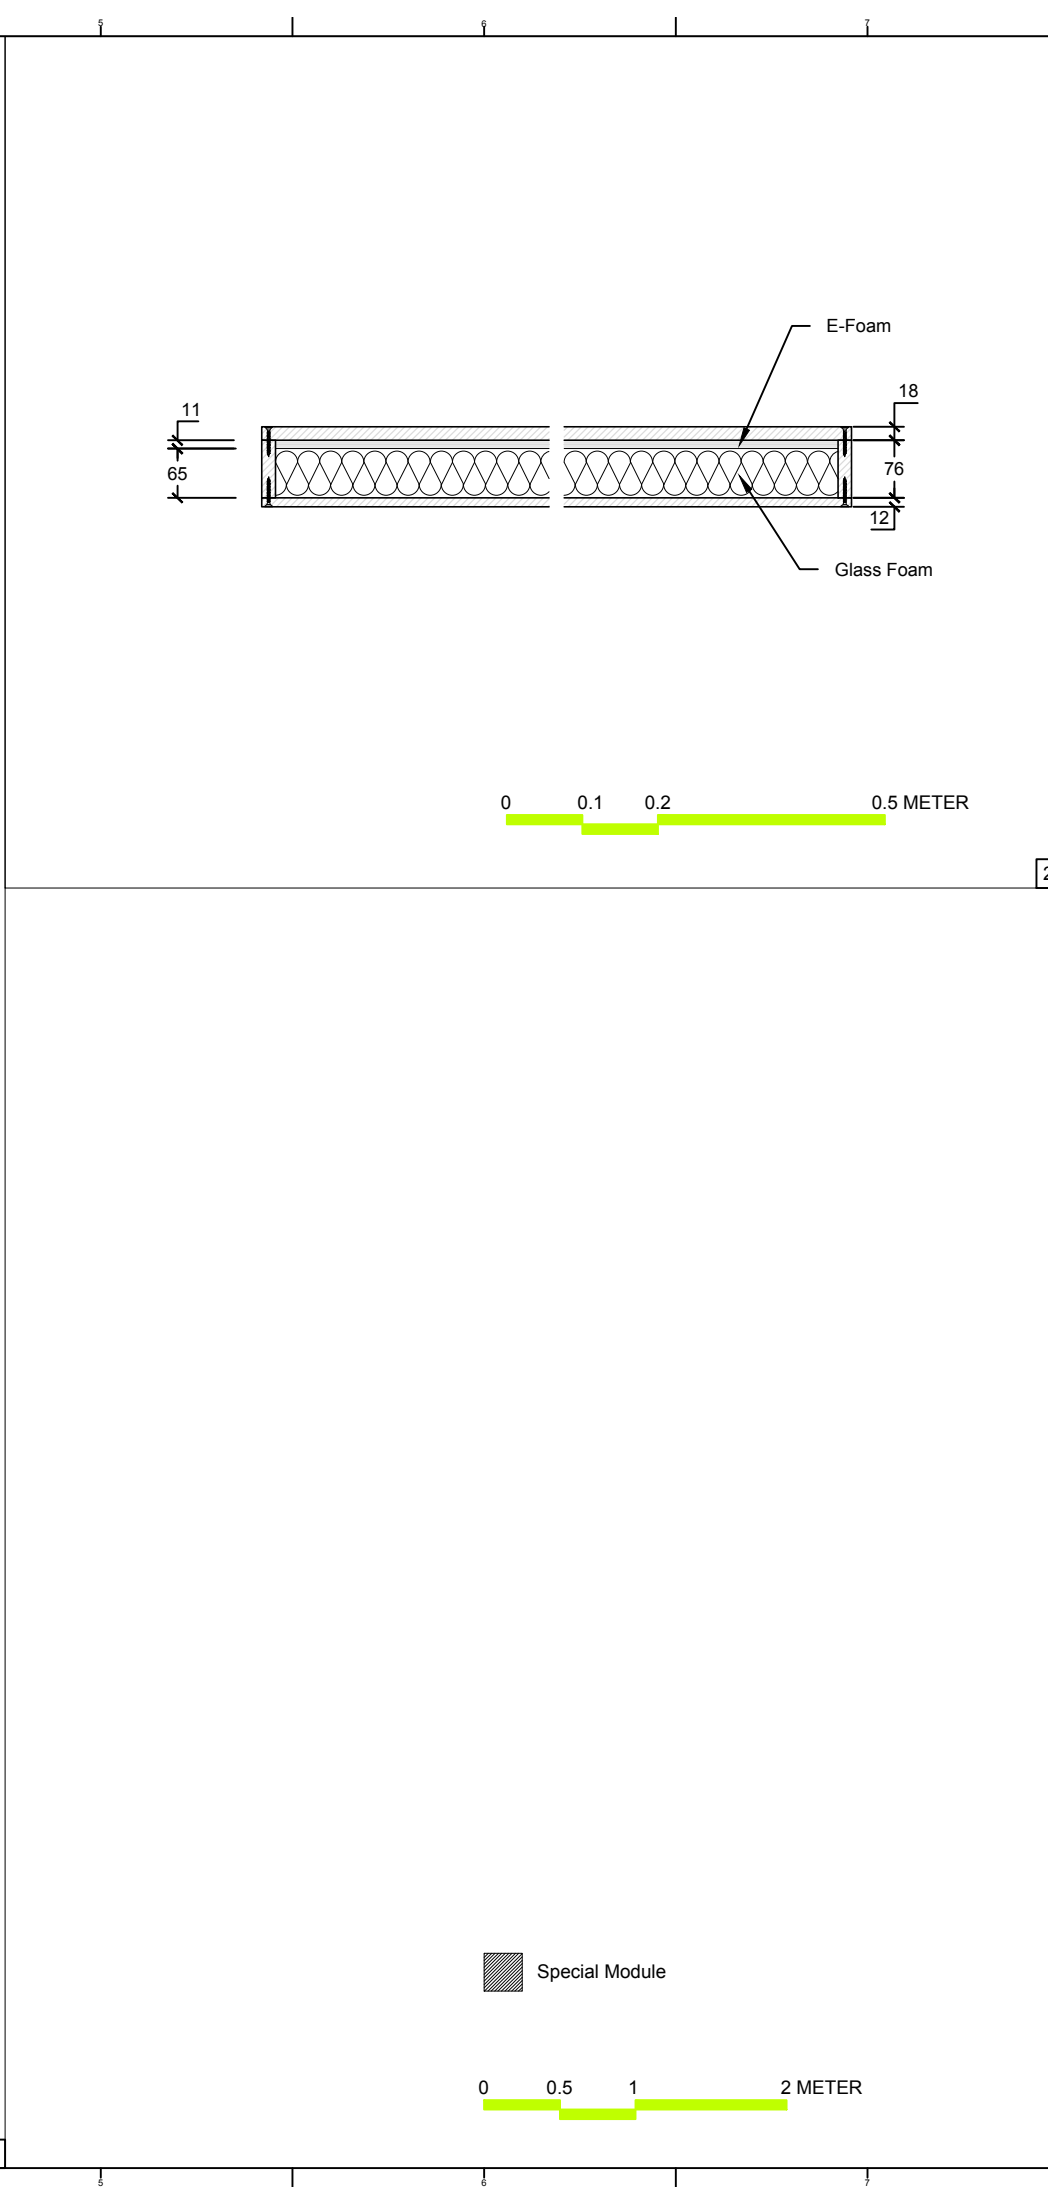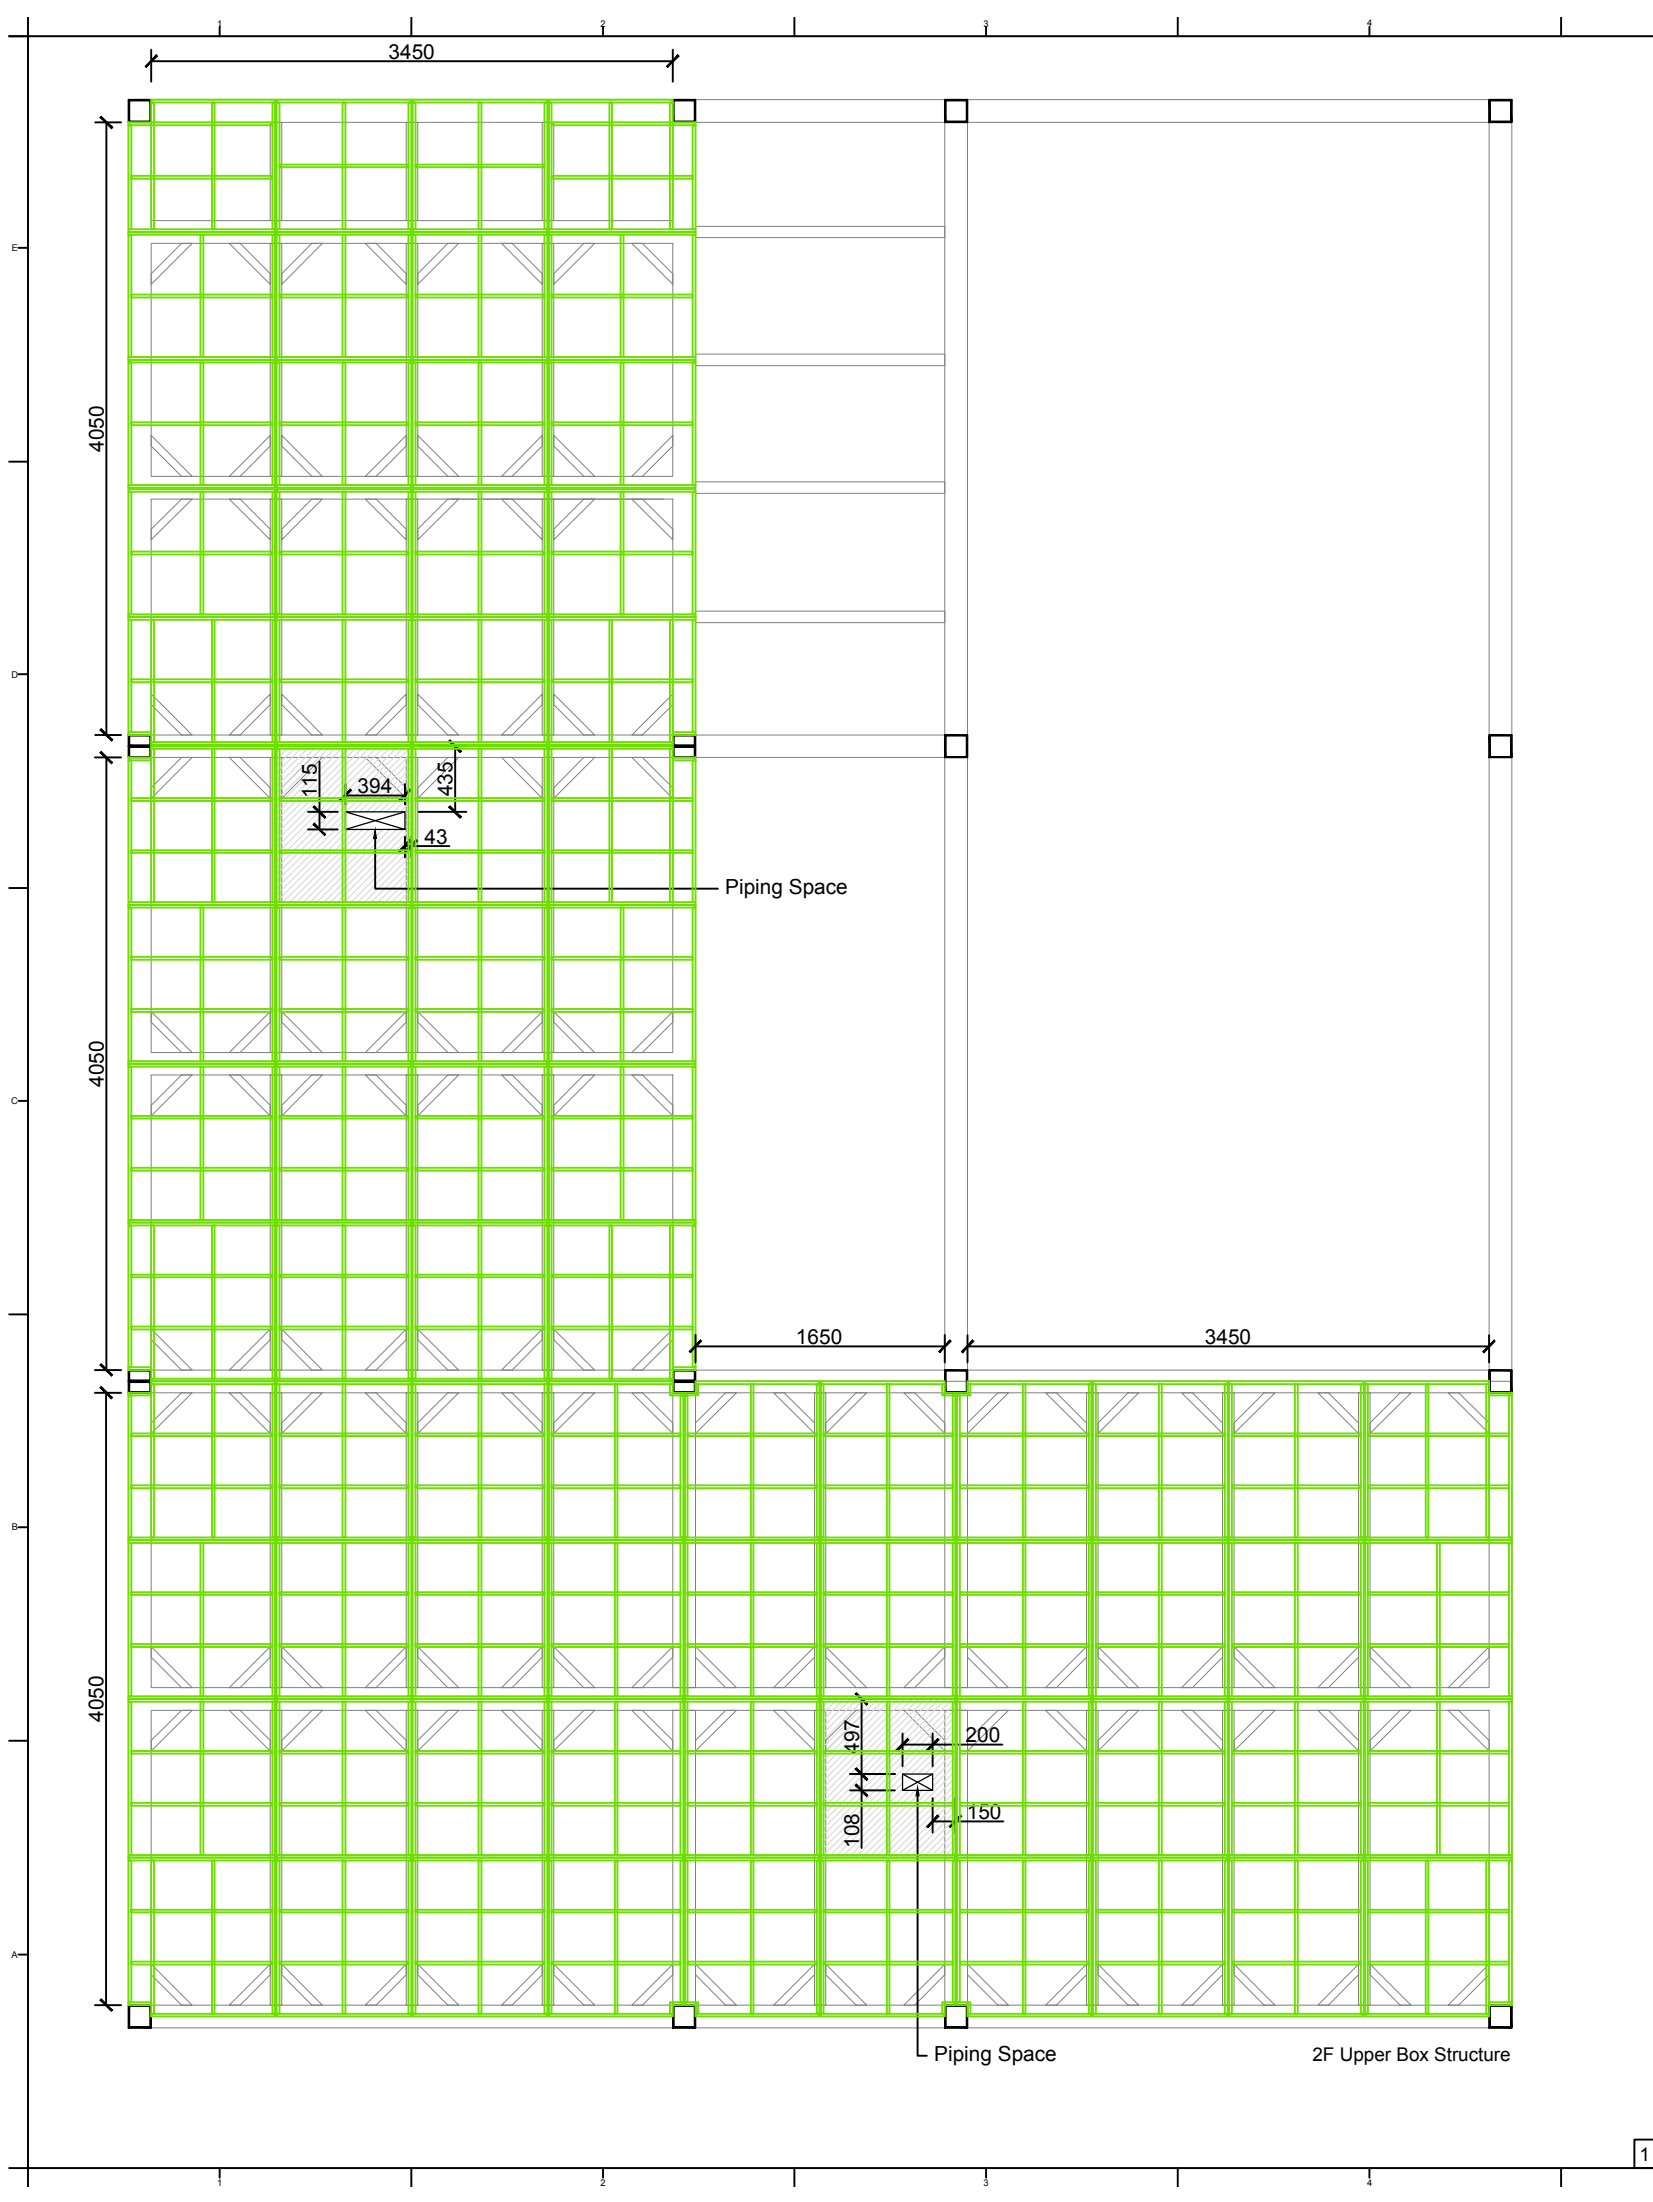



Project:



Institution:



NCTU Architecture
國立交通大學建築研究所

Team Name: NCTU/UNICODE
Address: 1001 Ta-Hsueh Road
Hsinchu City 30010
Taiwan
Contact: www.sde.tw



Consultants:

Note:




Mark	Date	Description
DN	2013/04/01	SD Submission
DN	2013/07/01	DDc Submission
ST	2013/11/01	DD Submission
ST	2014/03/03	CD Submission

Drawn by	CF
Checked by	ST
Scale	1:50
Unit	mm

DWG. Title

FLOOR CONSTRUCTION DETAILS

DWG. No.	PAGE
AR-331	59

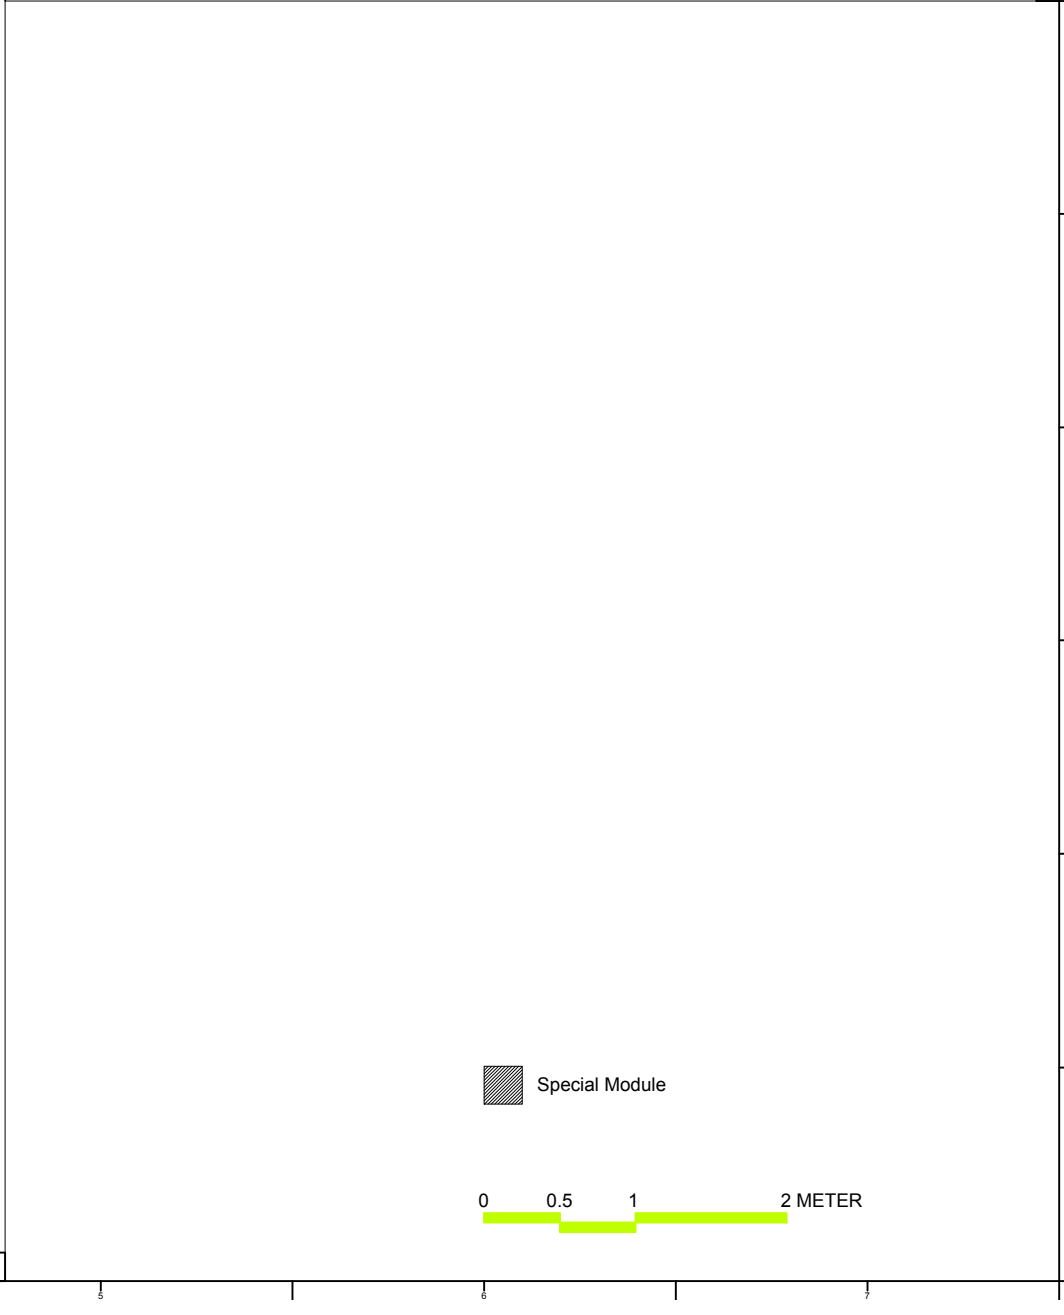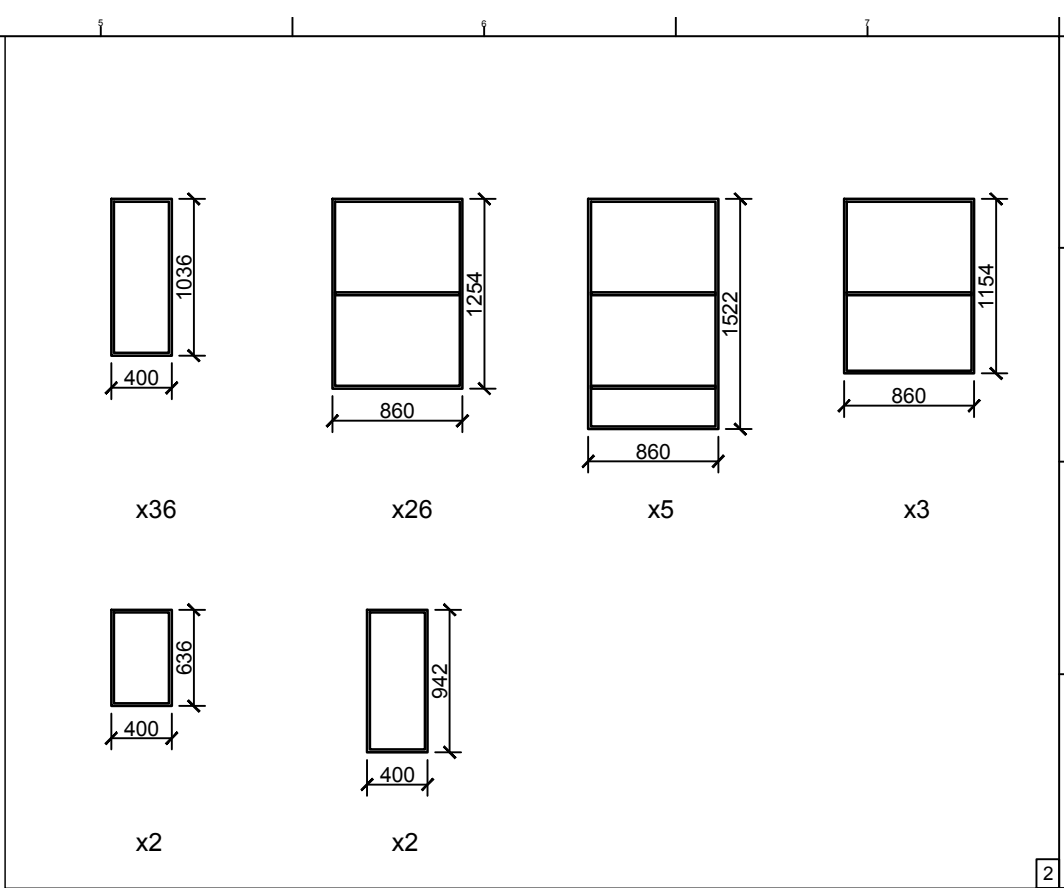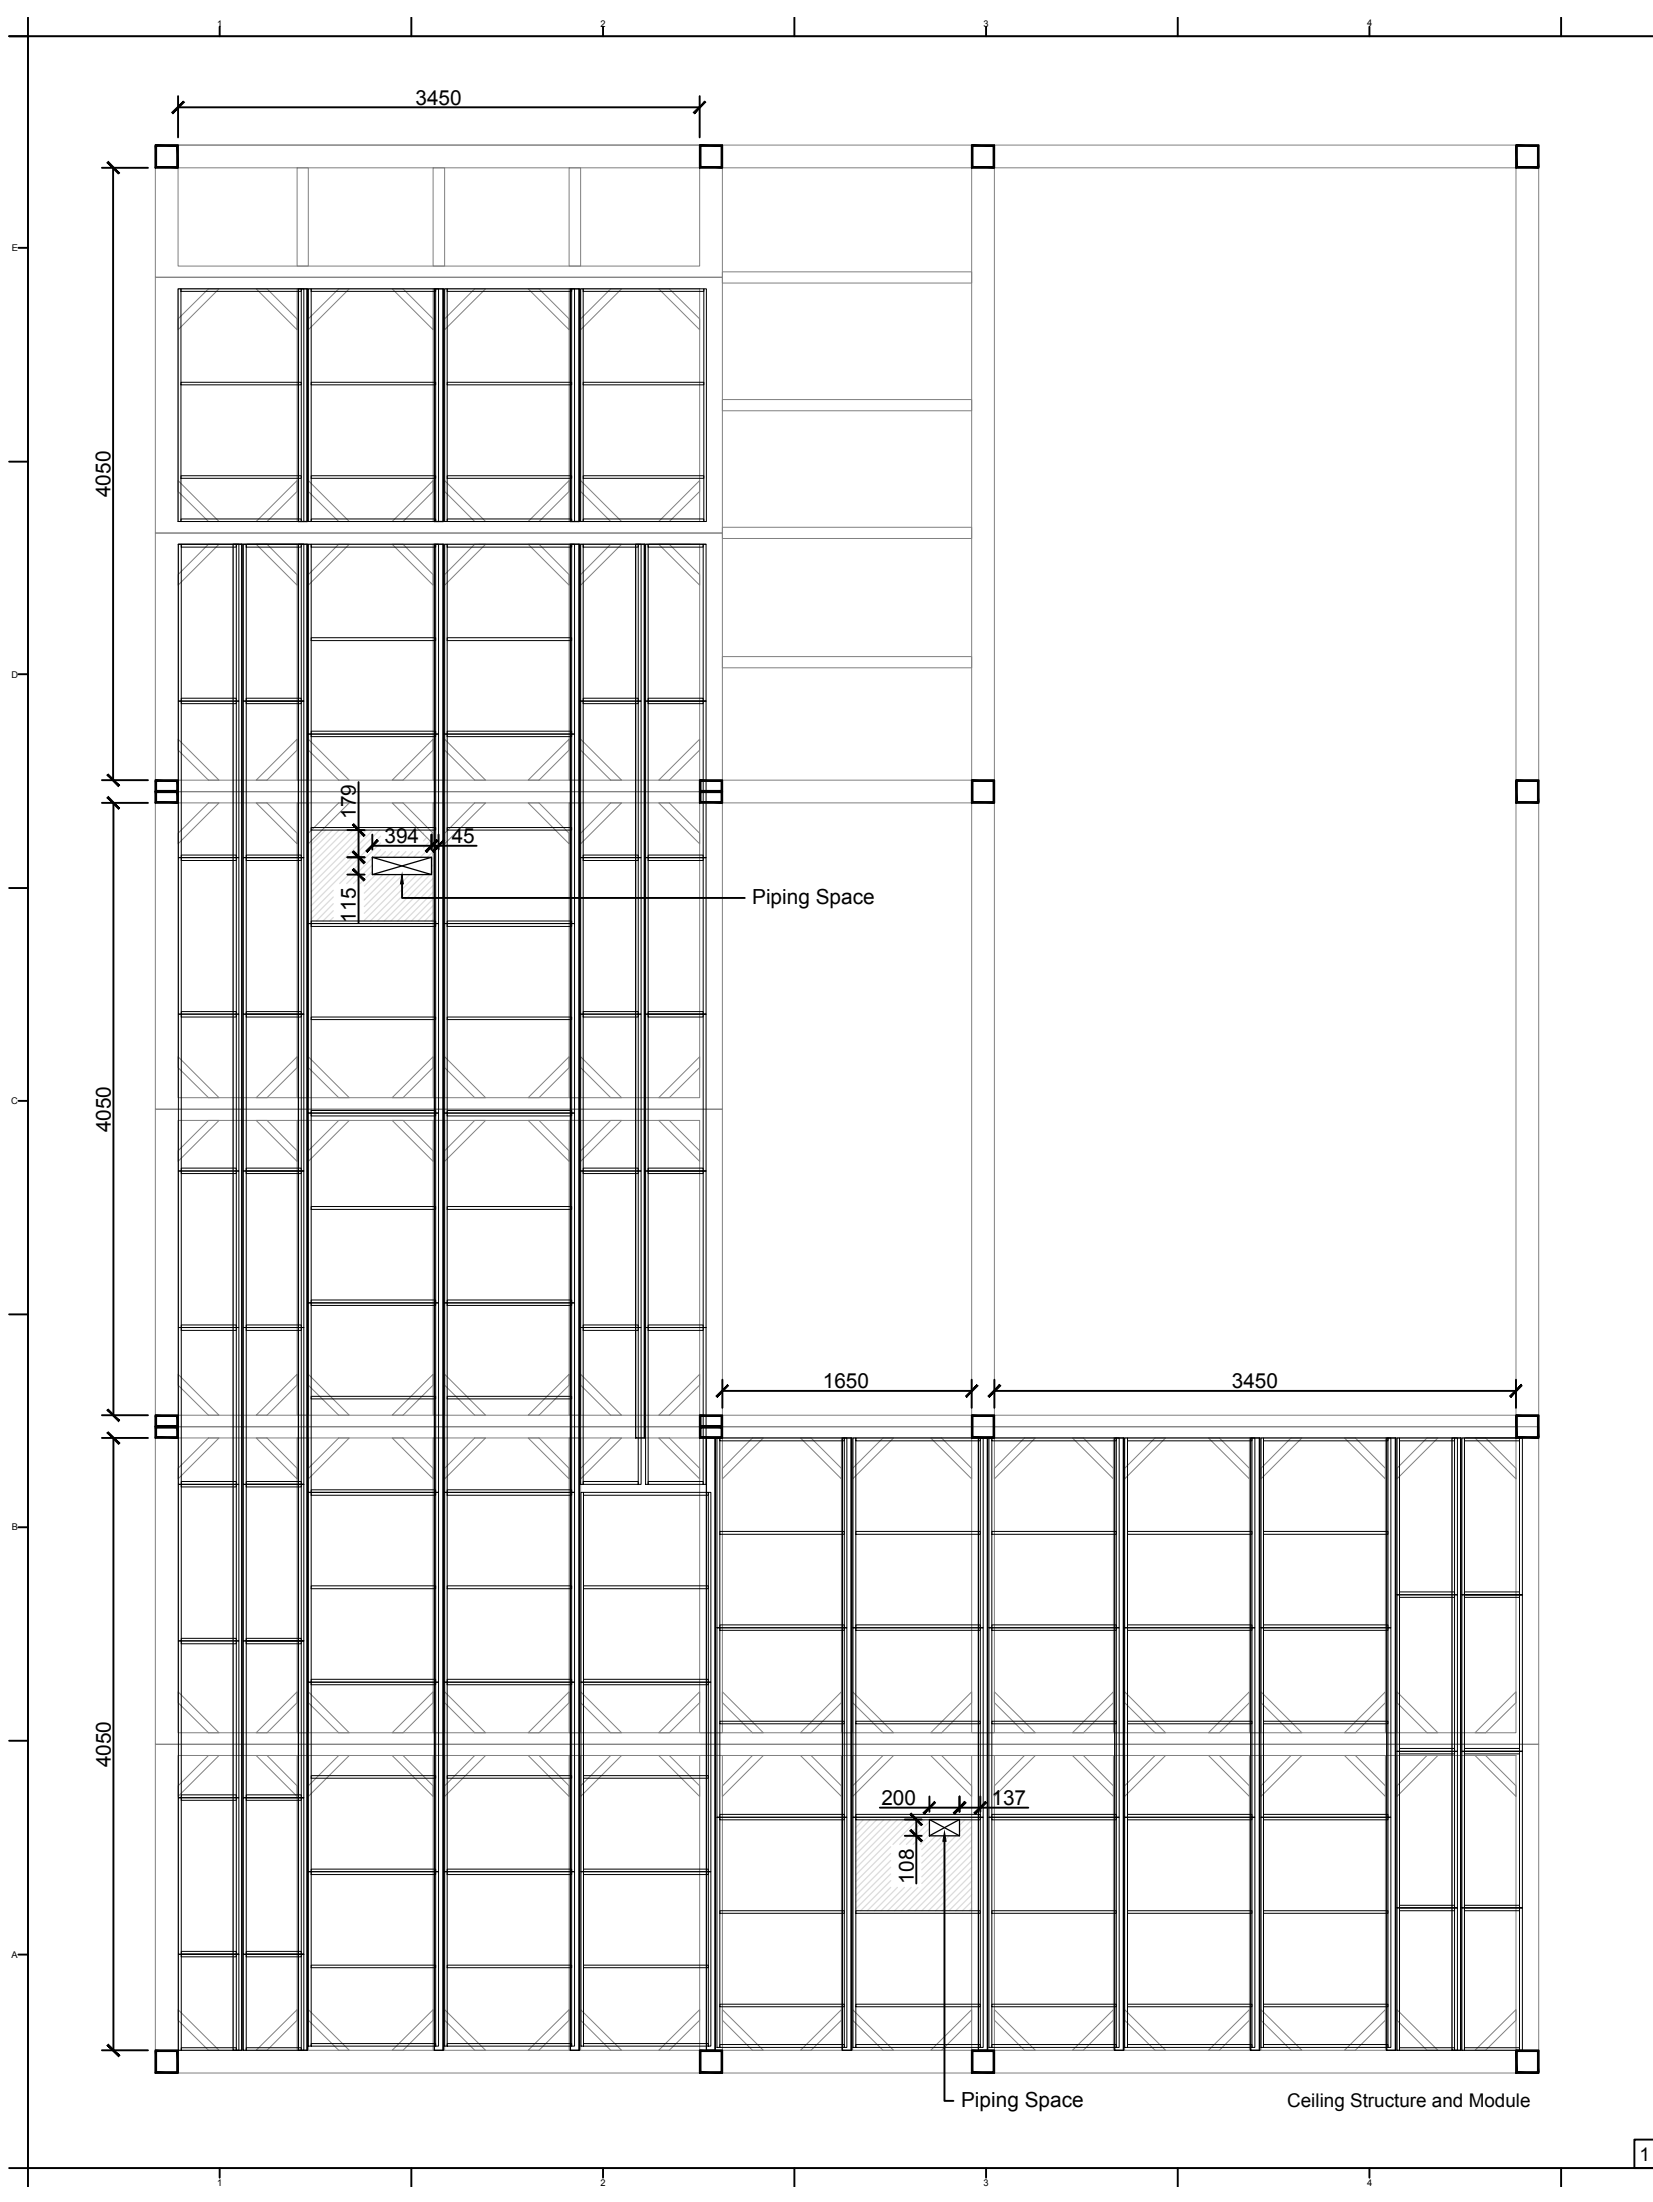

Project:

Institution:

國立交通大學
National Chiao Tung University

NCTU Architecture
國立交通大學建築研究所

Team Name: NCTU/UNICODE

Address: 1001 Ta-Hsueh Road
Hsinchu City 30010
Taiwan

Contact: www.sde.tw

Consultants:

Note:

Mark	Date	Description
DN	2013/04/01	SD Submission
DN	2013/07/01	DDc Submission
ST	2013/11/01	DD Submission
ST	2014/03/03	CD Submission

Drawn by CF

Checked by DN



Scale 1:50

Unit mm

DWG. Title

CEILING CONSTRUCTION DETAILS

DWG. No.	PAGE
AR-332	60

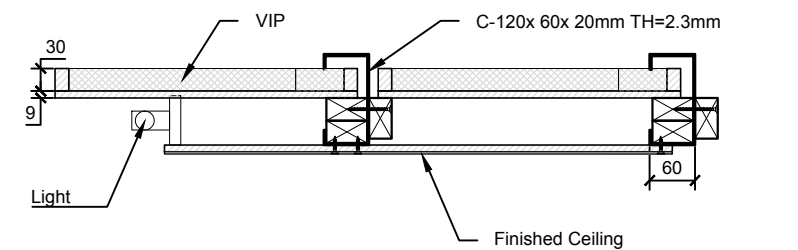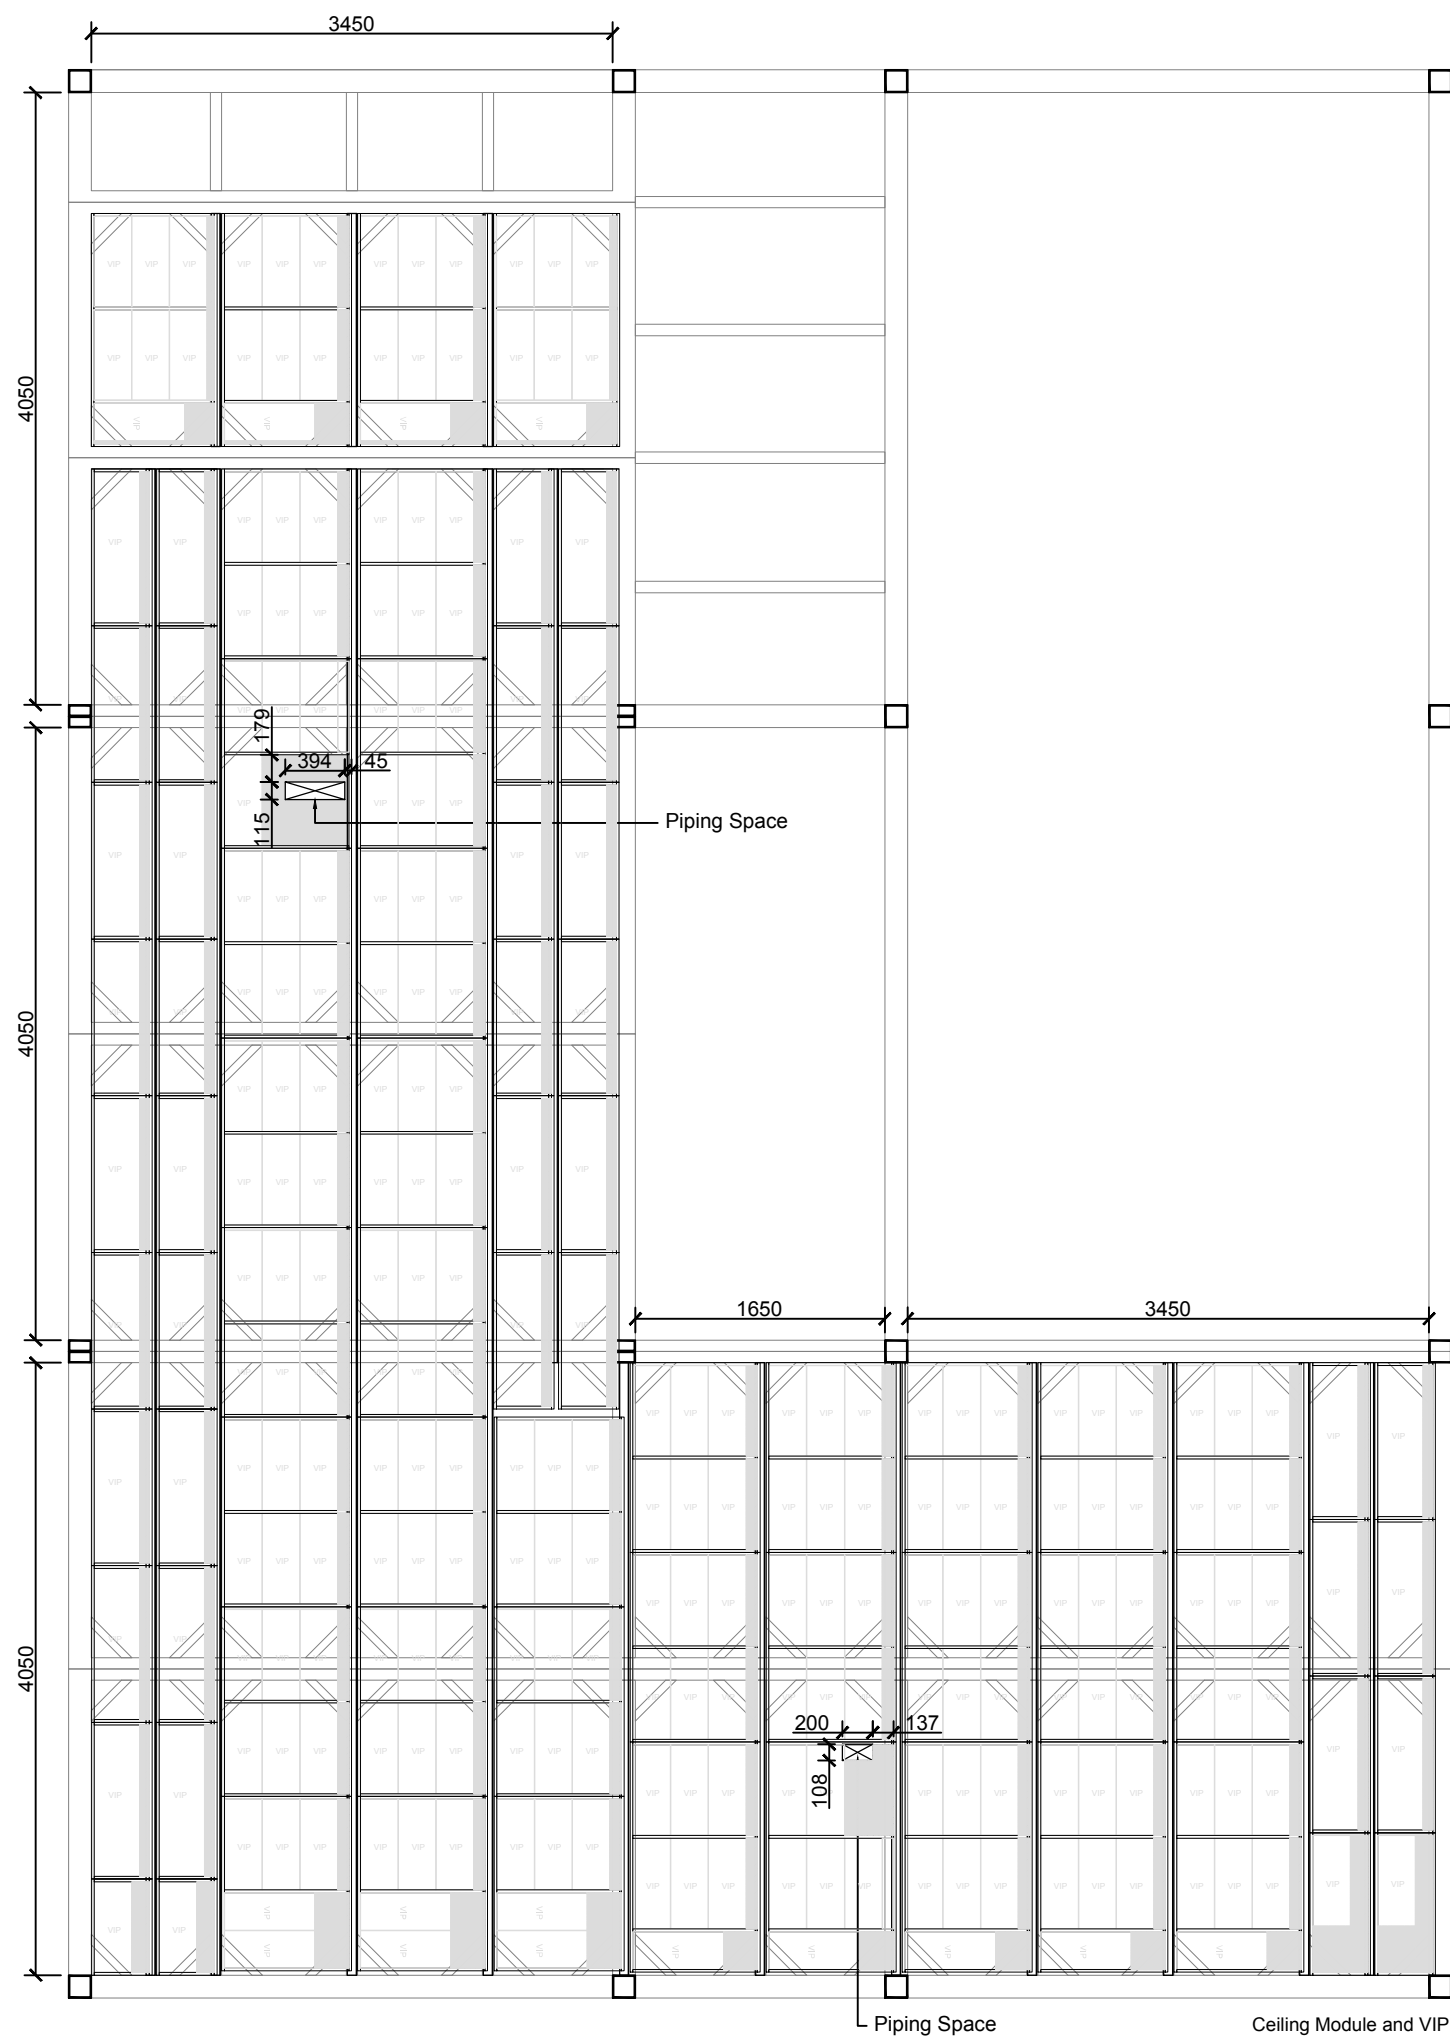

Project:



Institution:



國立交通大學
National Chiao Tung University


NCTU Architecture
國立交通大學建築研究所

Team Name:	NCTU/UNICODE
Address:	1001 Ta-Hsueh Road Hsinchu City 30010 Taiwan
Contact:	www.sde.tw



Consultants:

Note:

 



Mark	Date	Description
DN	2013/04/01	SD Submission
DN	2013/07/01	DDc Submission
ST	2013/11/01	DD Submission
ST	2014/03/03	CD Submission

Drawn by	CF
Checked by	DN
Scale	1:50
Unit	mm

DWG. Title

CEILING CONSTRUCTION
DETAILS

DWG. No.	PAGE
AR-333	61

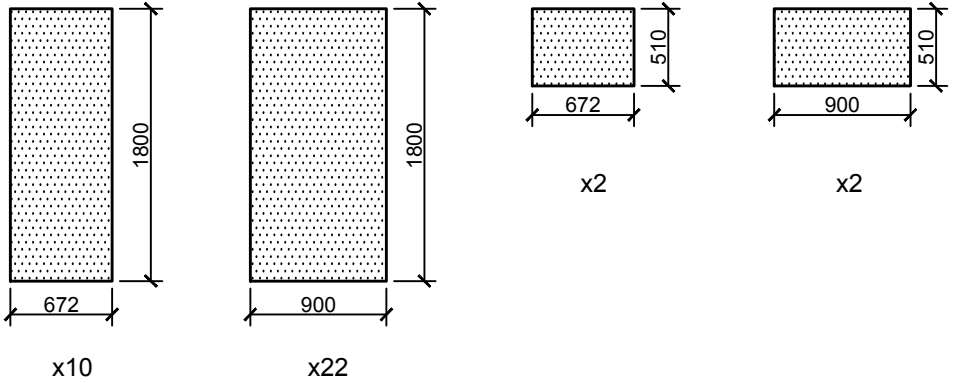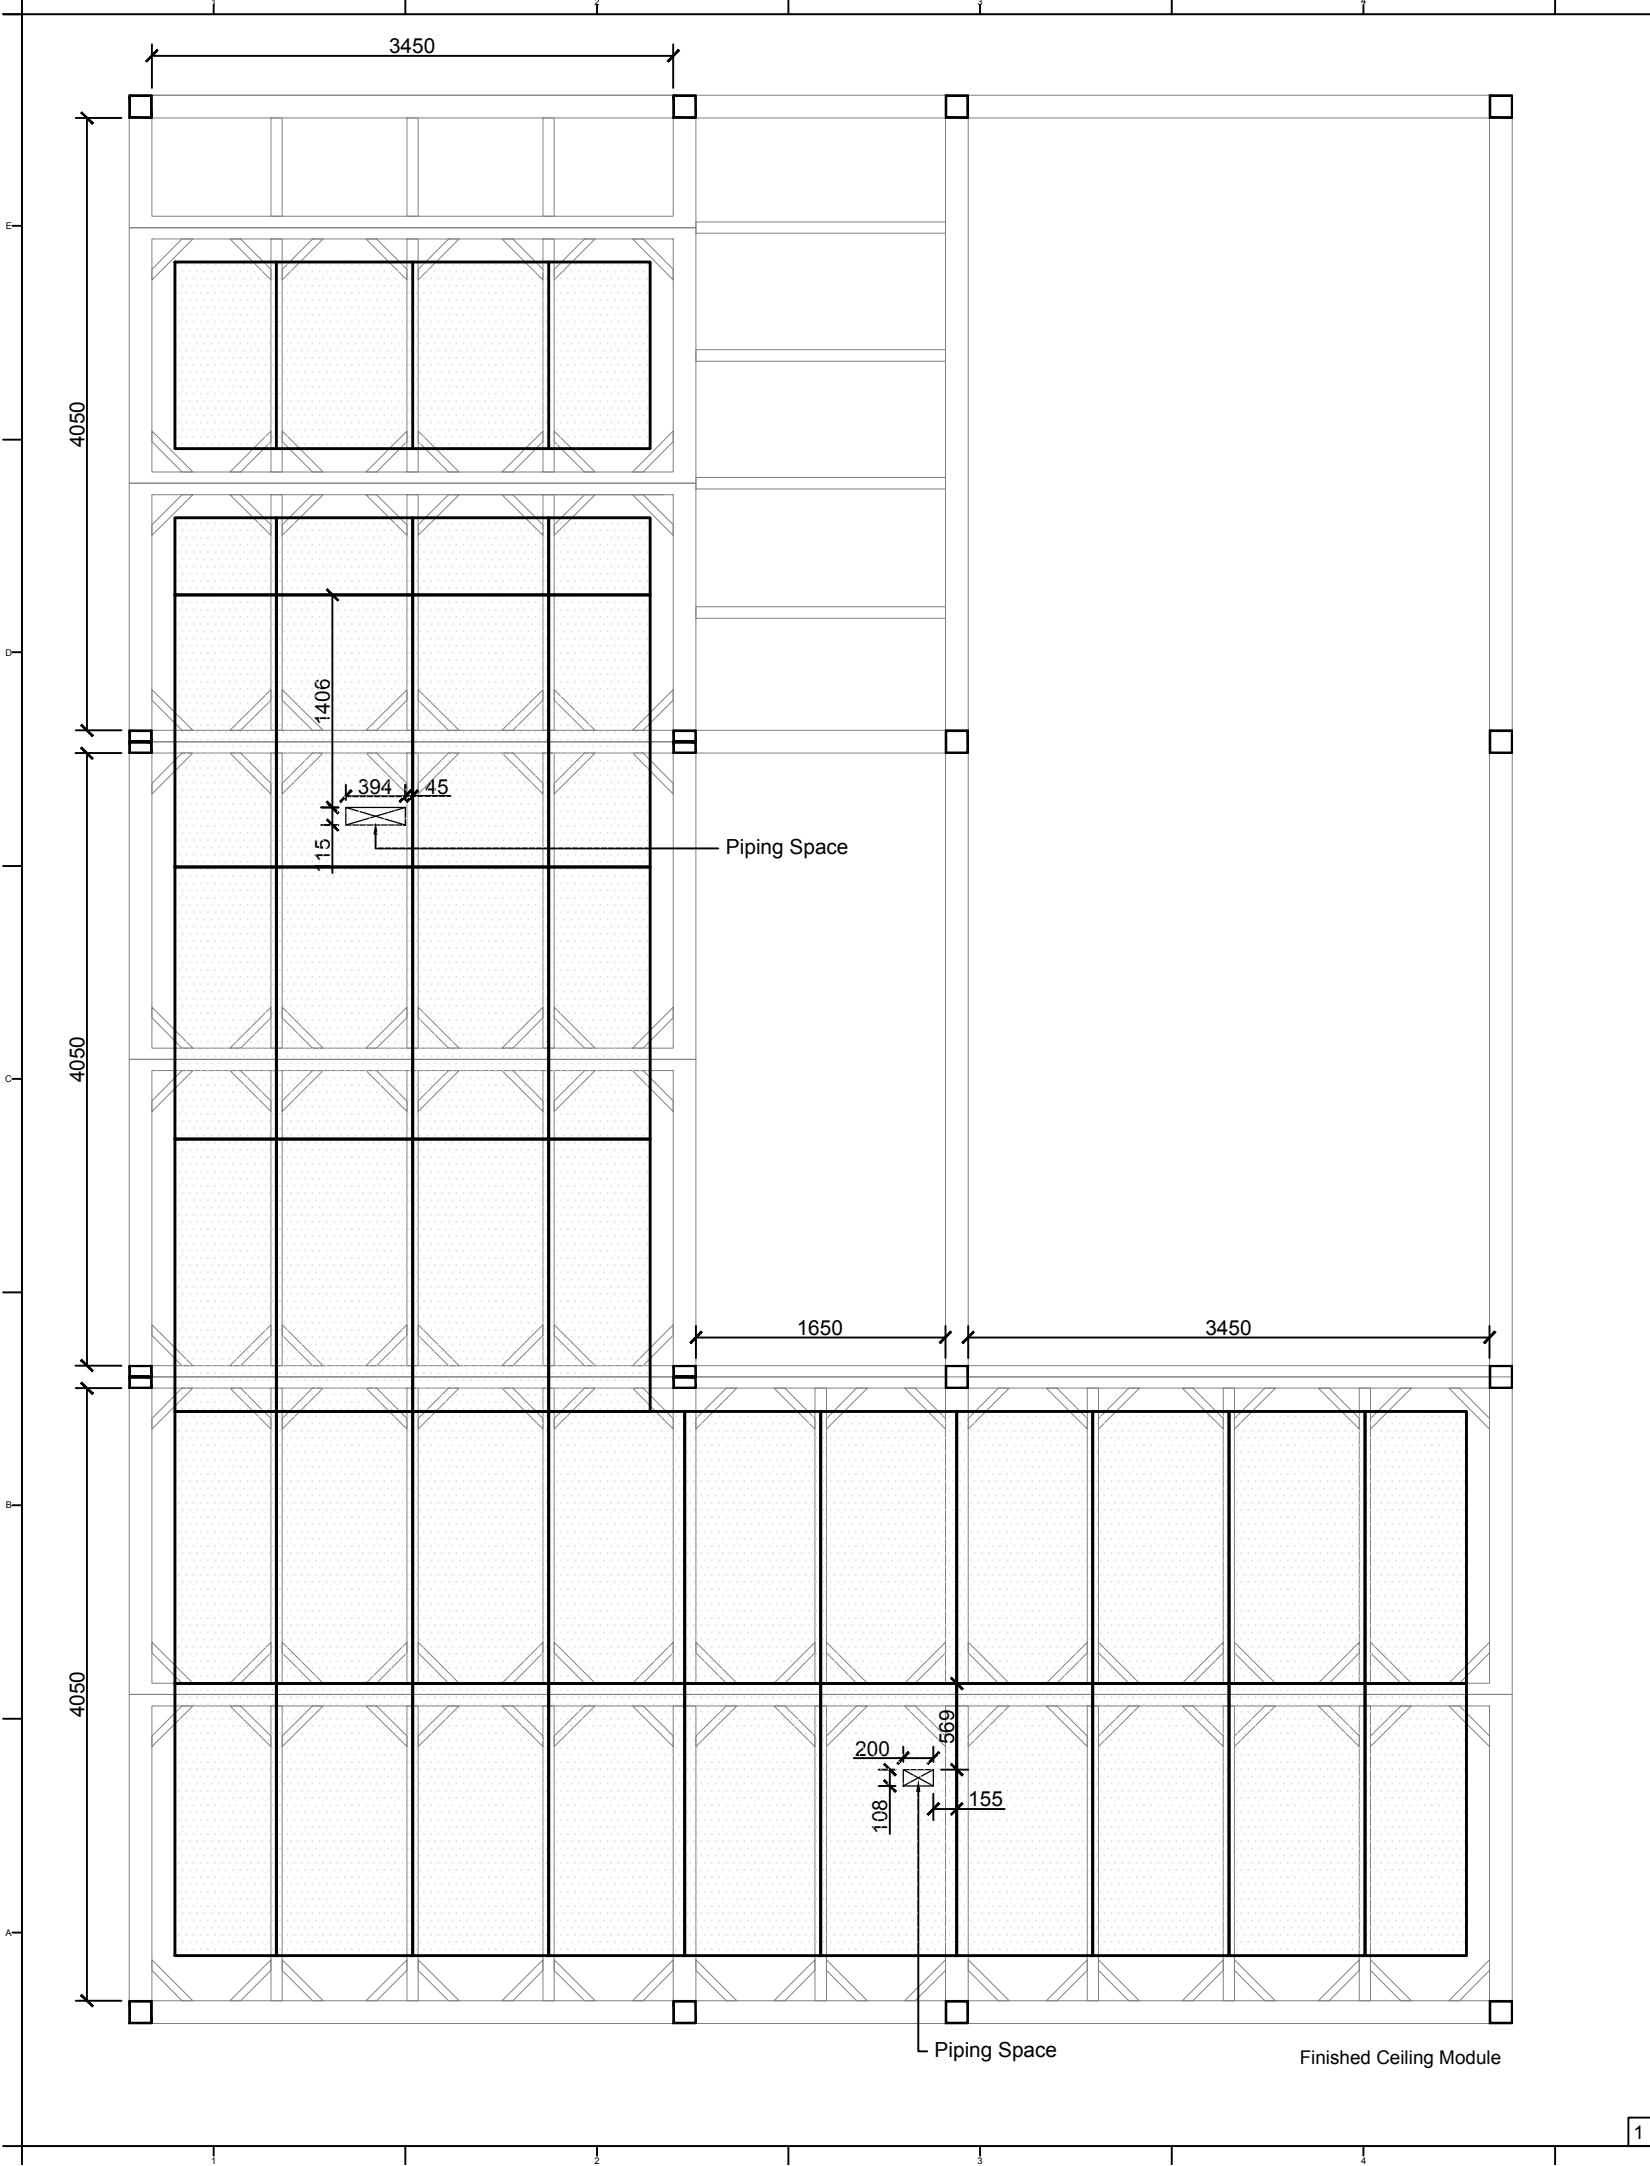

Project:



Institution:




NCTU Architecture
國立交通大學建築研究所

Team Name: NCTU/UNICODE
Address: 1001 Ta-Hsueh Road
Hsinchu City 30010
Taiwan
Contact: www.sde.tw



Consultants:

Note:

 

Mark	Date	Description
DN	2013/04/01	SD Submission
DN	2013/07/01	DDc Submission
ST	2013/11/01	DD Submission
ST	2014/03/03	CD Submission

Drawn by	CF
Checked by	DN
Scale	1:50
Unit	mm

DWG. Title CEILING CONSTRUCTION DETAILS	
DWG. No. AR-334	PAGE 62



Mark	Date	Description
DN	2013/04/01	SD Submission
DN	2013/07/01	DDc Submission
ST	2013/11/01	DD Submission
ST	2014/03/03	CD Submission


Drawn by	CH
Checked by	DN
Scale	1:10
Unit	mm

DWG. Title
WALL SECTION AND CONSTRUCTION DETAILS
1

DWG. No.	PAGE
AR-341	64




2

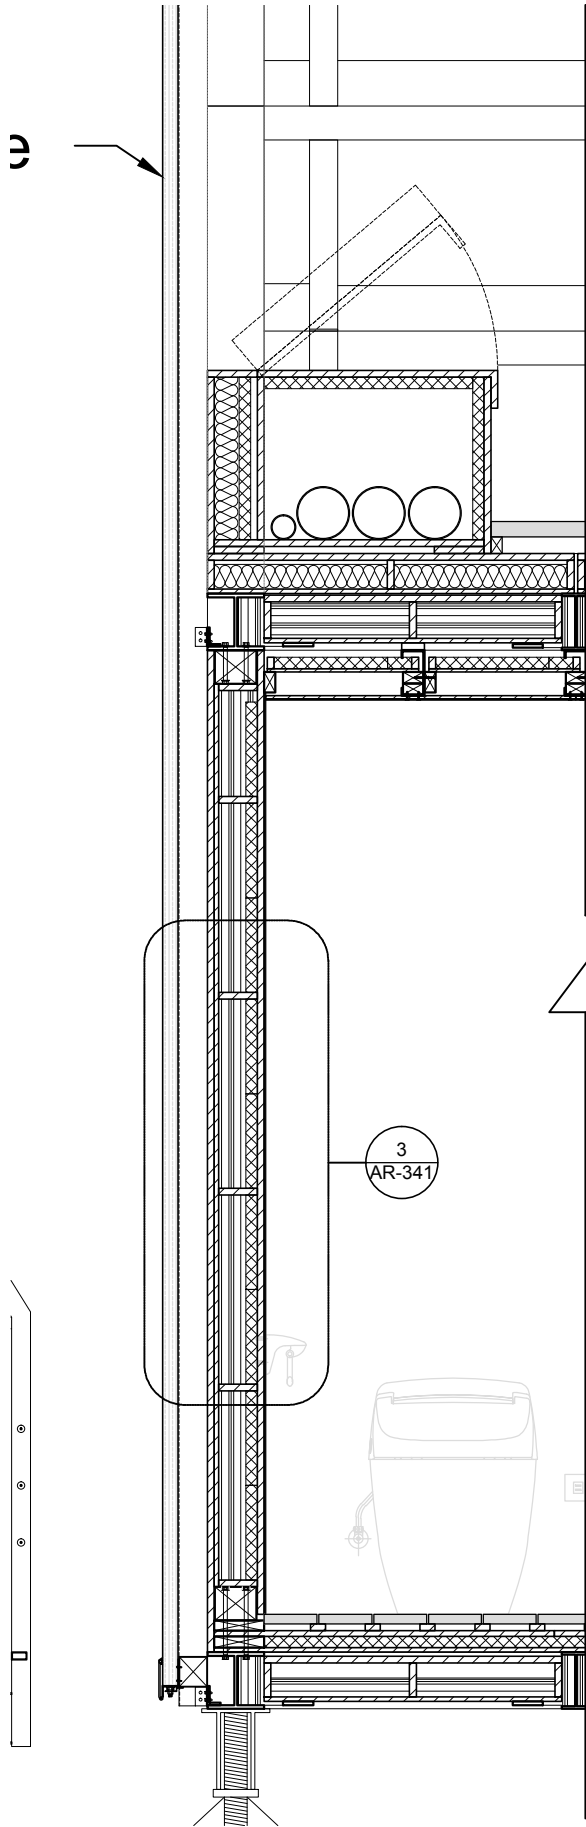

0 0.2 0.4 1 METER

1


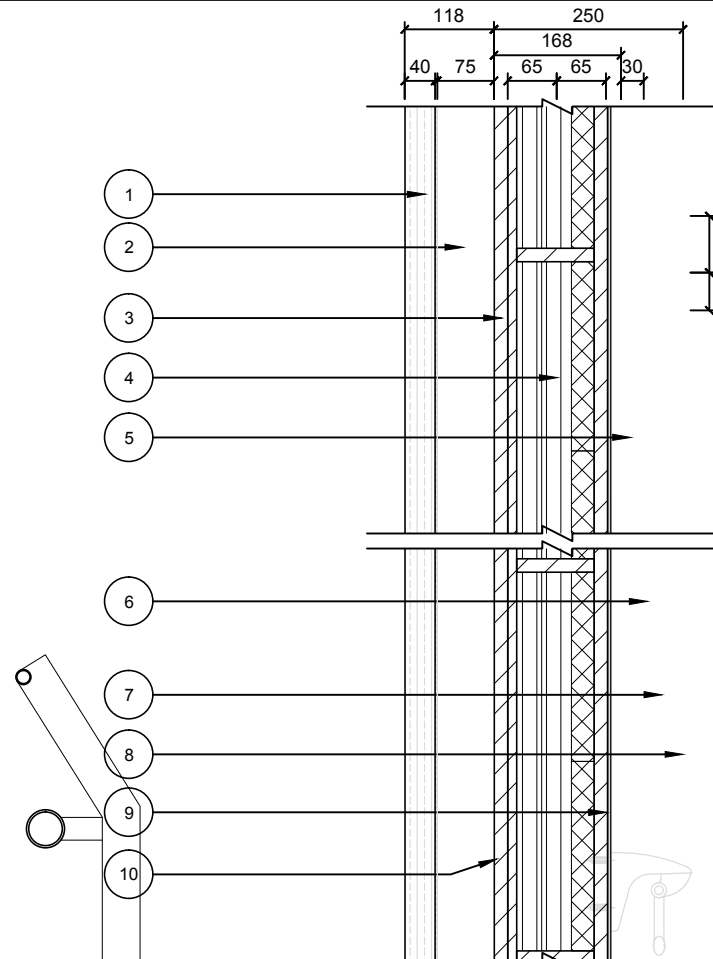


Thermal conductivity $R = 13.5 \text{ (m}^2\text{K/W)}$

- 1 Bayer Makrolon® Polycarbonate Inter-locking Hollow Sheet t=40mm
- 2 Inter-locking Sheet supporting 75mm
- 3 Plywood 18mm
- 4 Glass foam 65mm *2
- 5 Vacuum Insulation 30mm
- 6 Framing 42mm
- 7 Framing 24mm
- 8 Finished wall 16mm
- 9 L shape steel
- 10 Sub-beam -125x75 t=4.5mm

0 0.1 0.2 0.5 METER

3

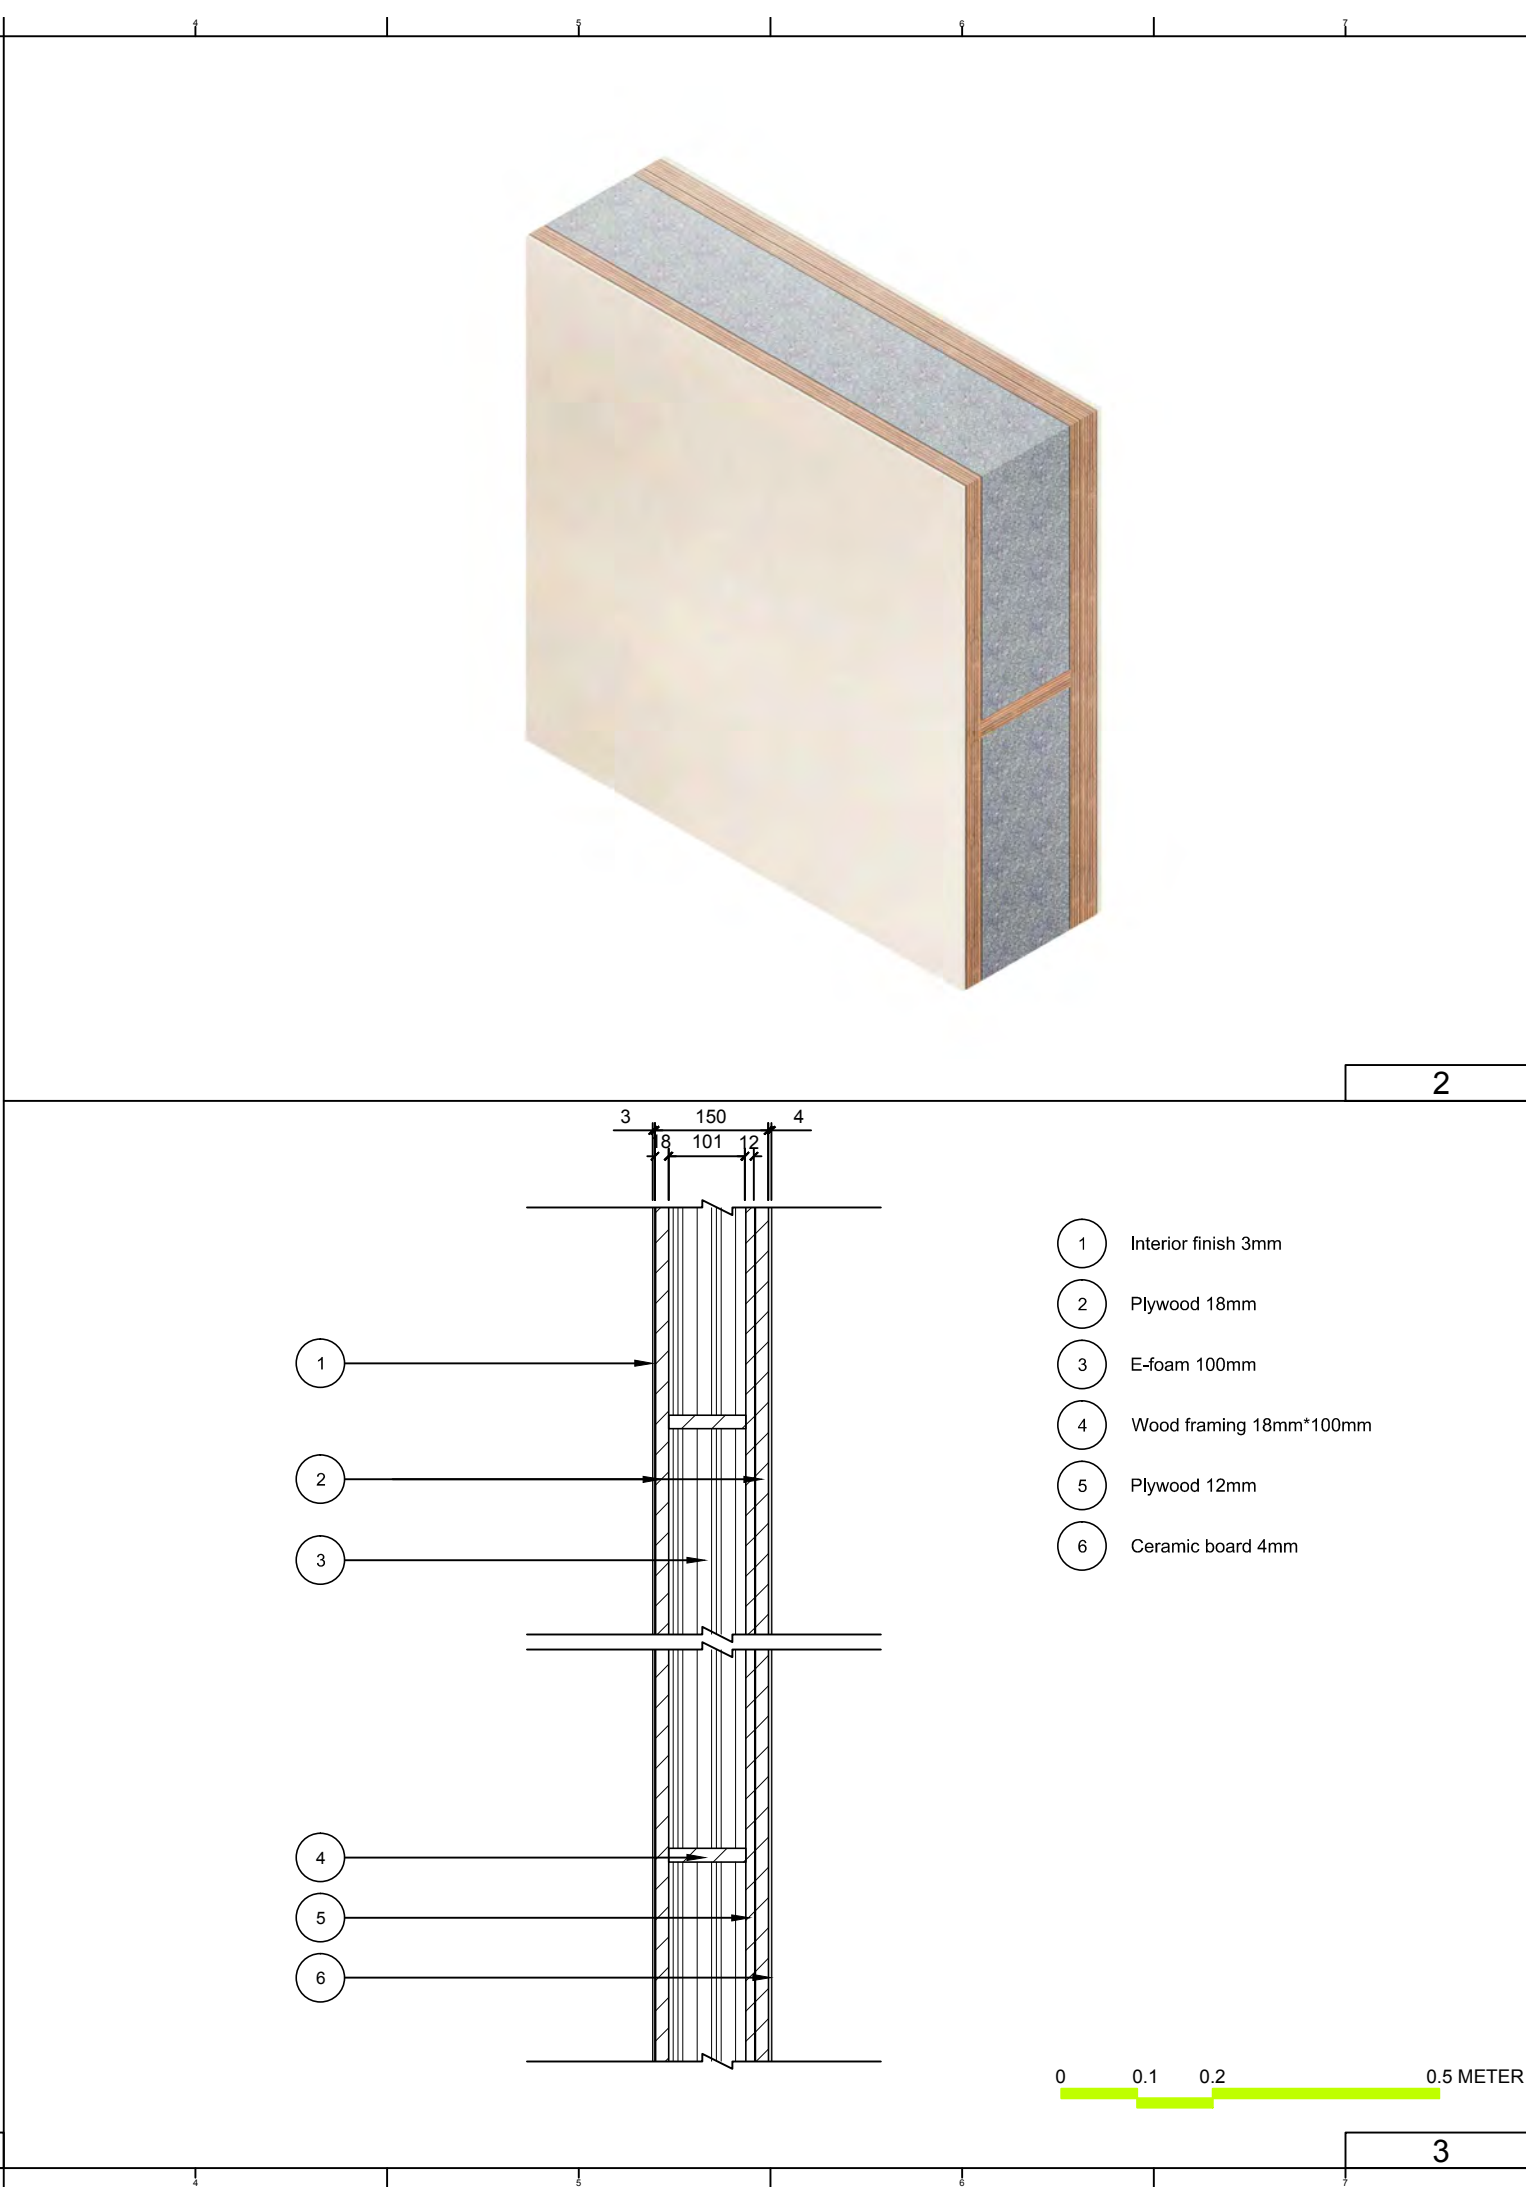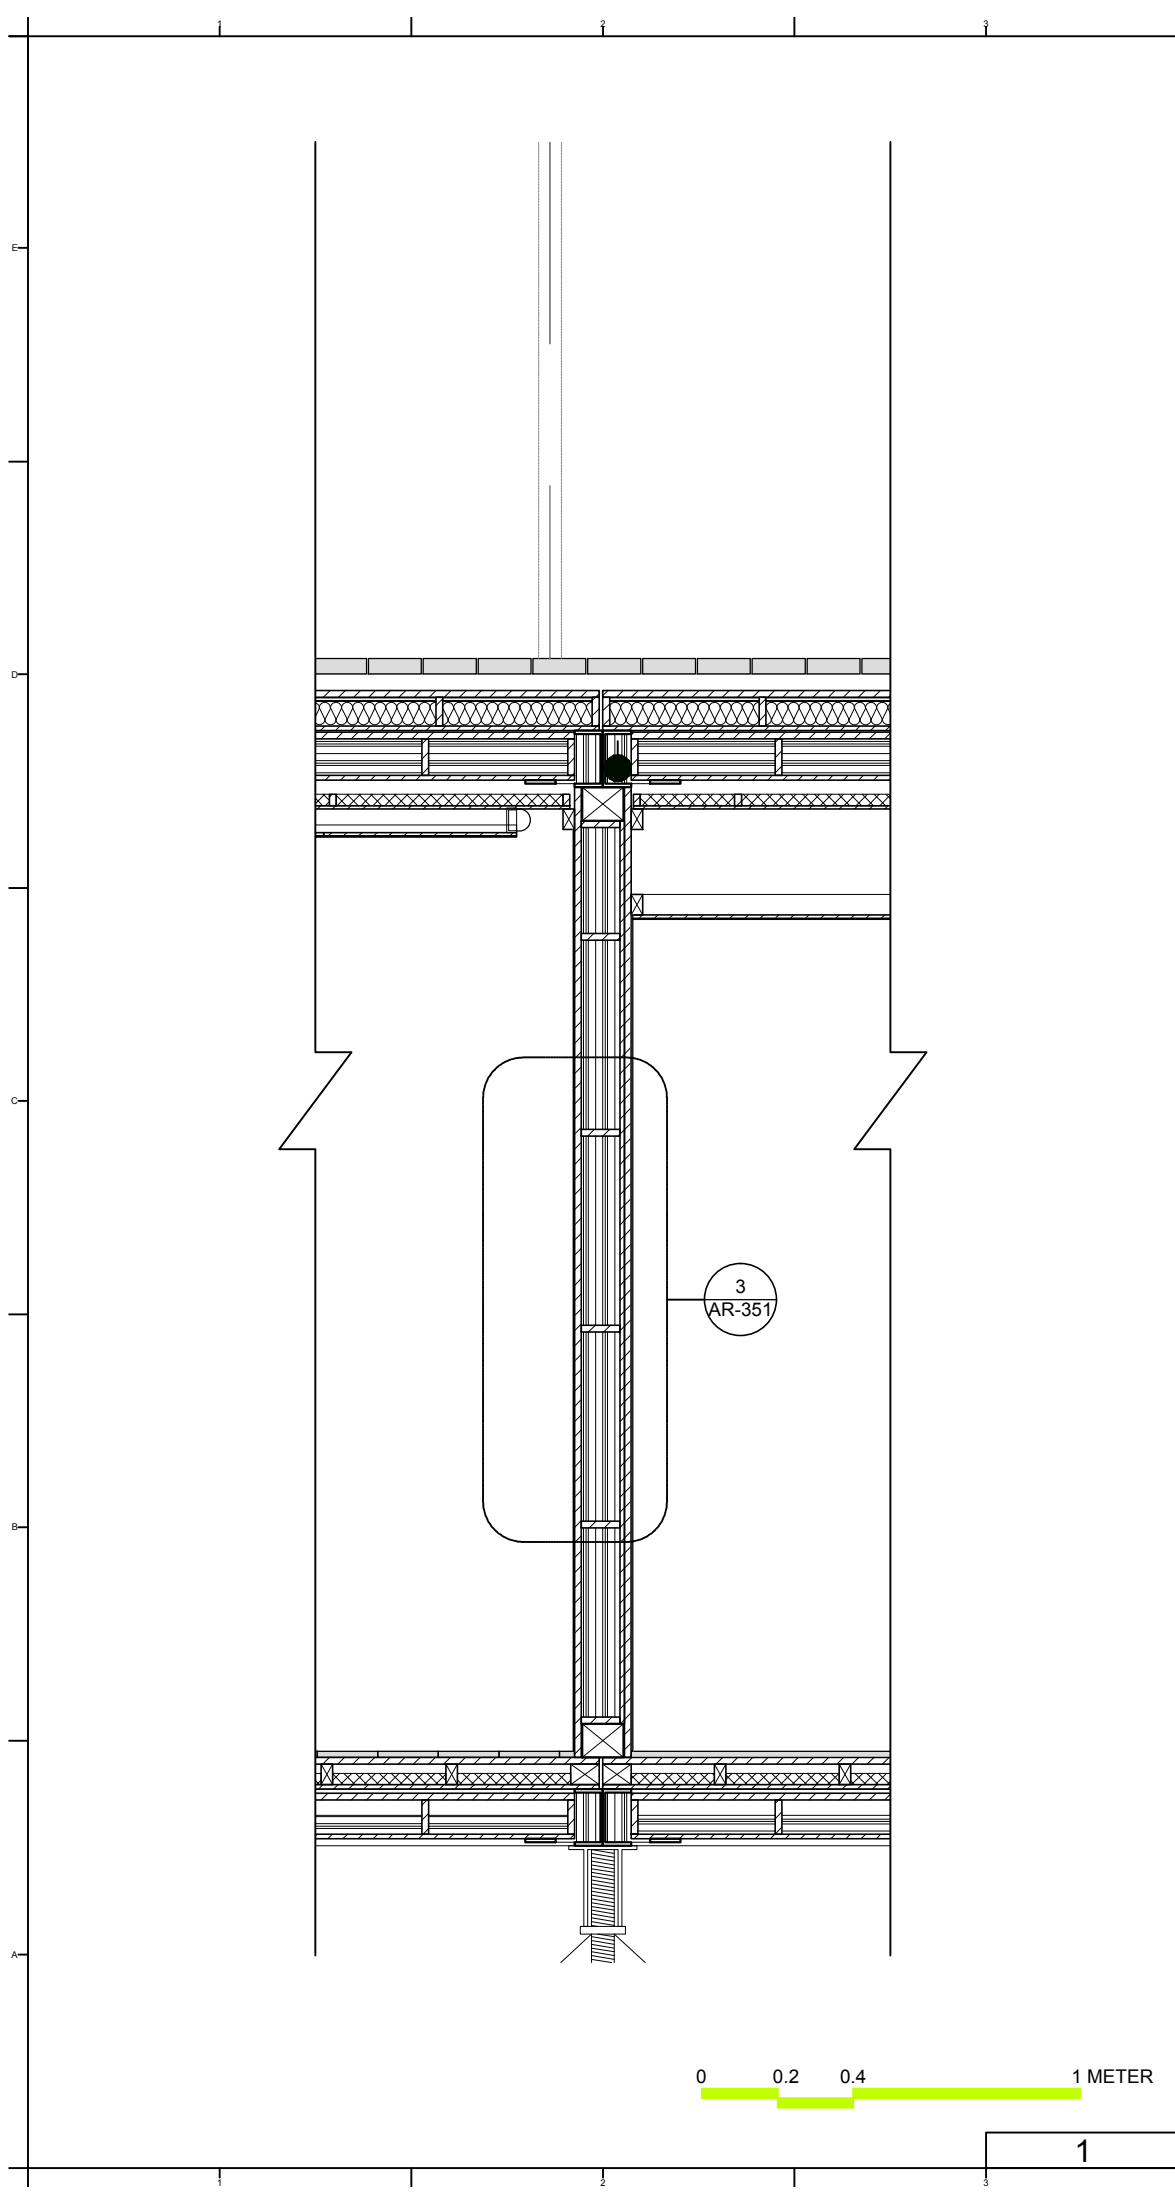



Project:



Institution:



NCTU Architecture
國立交通大學建築研究所

Team Name: NCTU/UNICODE
Address: 1001 Ta-Hsueh Road
Hsinchu City 30010
Taiwan
Contact: www.sde.tw



Consultants:



Note:

Mark	Date	Description
DN	2013/04/01	SD Submission
DN	2013/07/01	DDc Submission
ST	2013/11/01	DD Submission
ST	2014/03/03	CD Submission

Drawn by CH
Checked by DN
Scale 1:10
Unit mm

DWG. Title
PARTITION DETAILS

DWG. No. AR-351	PAGE 65
---------------------------	-------------------

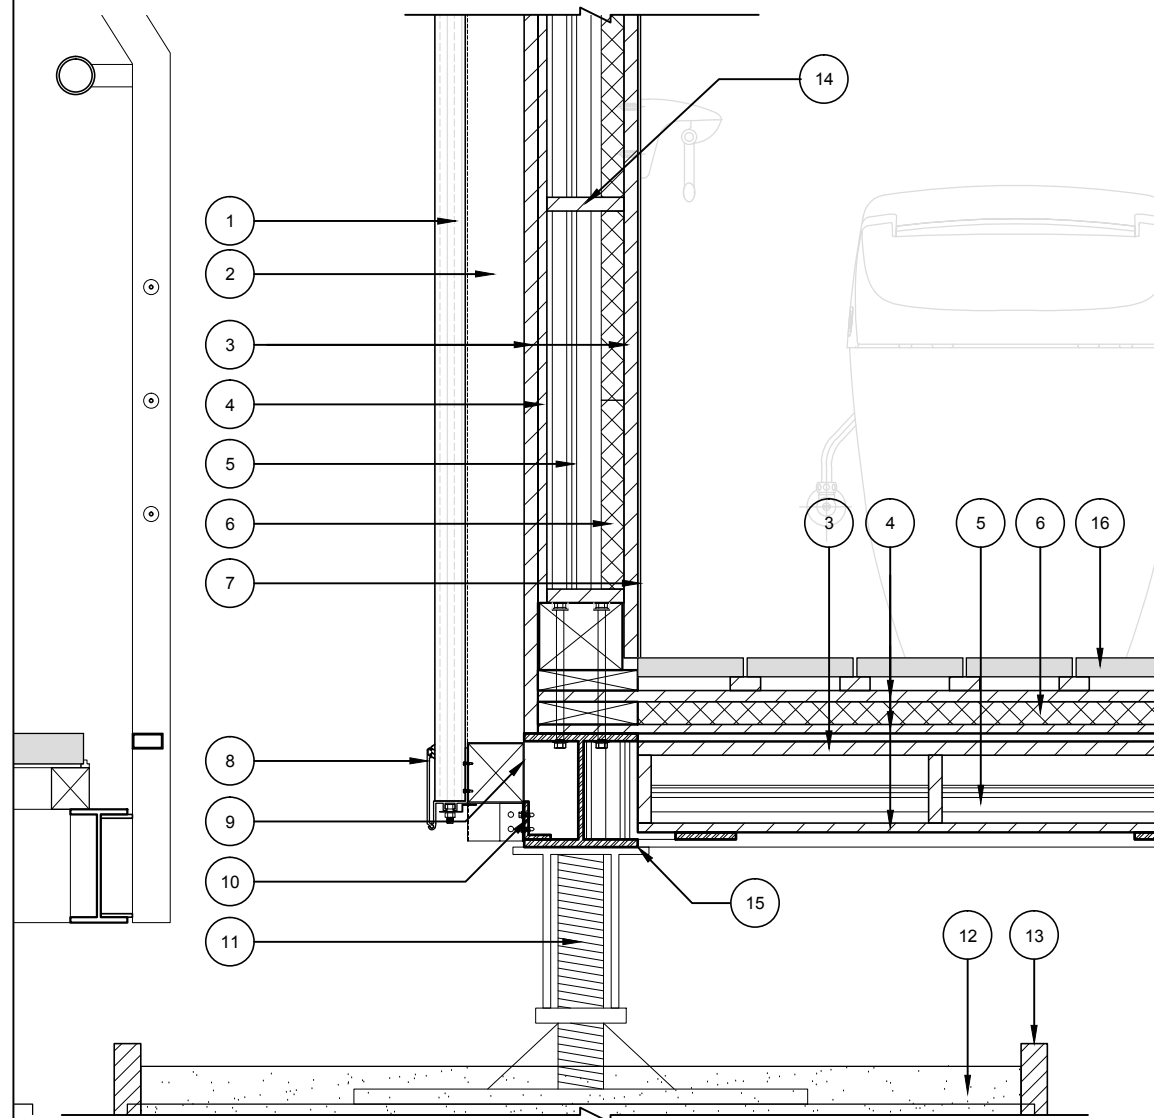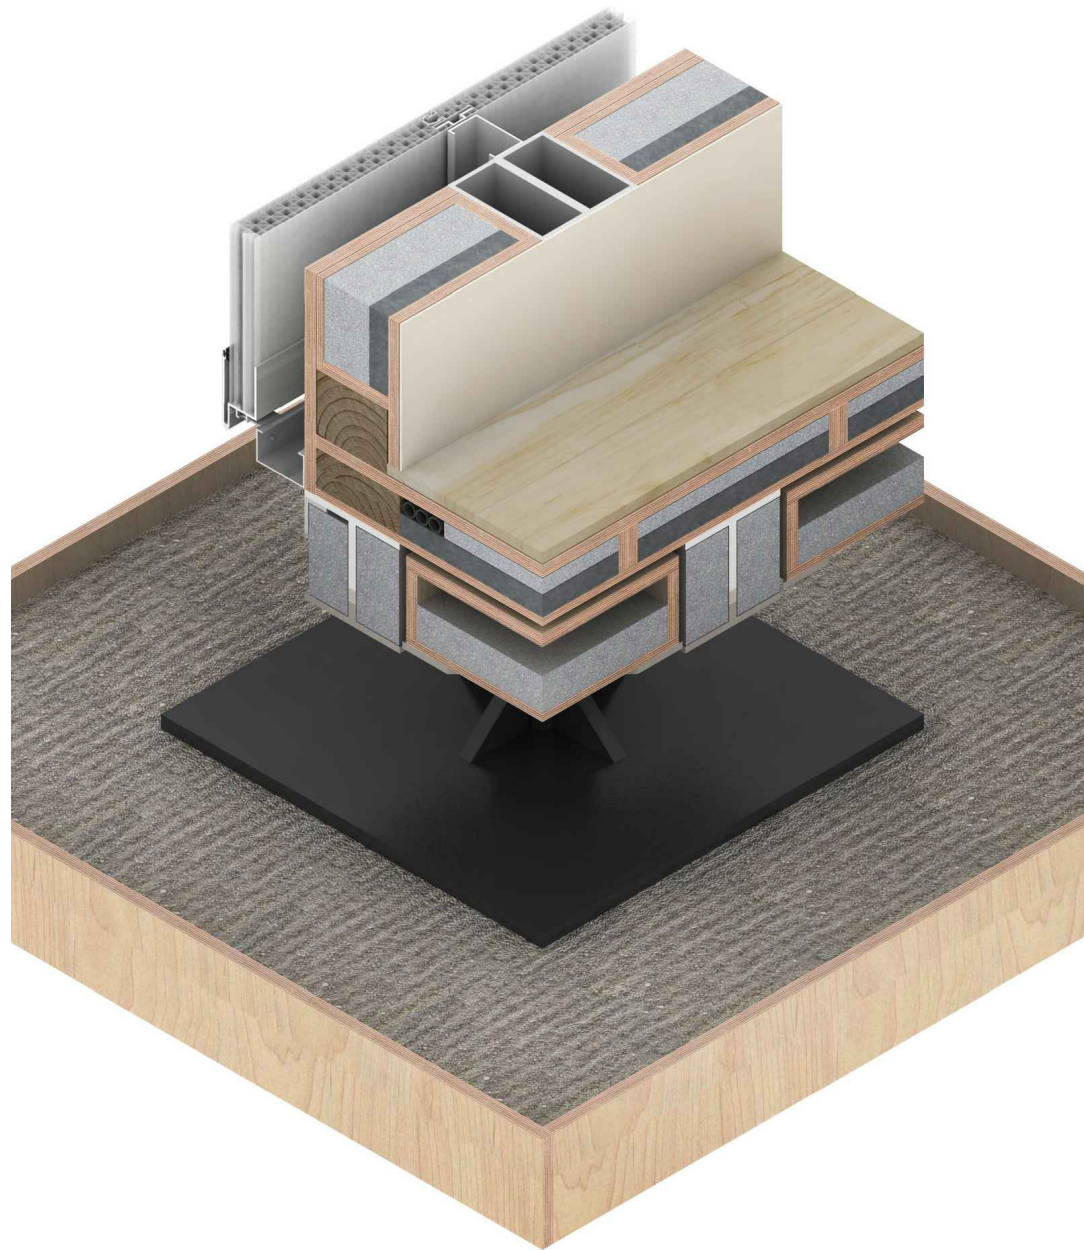

- | | | | |
|---|---|----|------------------------------|
| 1 | Bayer Makrolon® Polycarbonate Inter-locking Hollow Sheet t=40mm | 9 | Supporting -75x75 t=1.5mm |
| 2 | Inter-locking Sheet supporting 75mm | 10 | L shape steel -50x35 t=6mm |
| 3 | Plywood 18mm | 11 | Footing |
| 4 | Plywood 12mm | 12 | Sand |
| 5 | E-foam 70mm | 13 | Wood frame (sand box) |
| 6 | Vacuum Insulation 30mm | 14 | Wood frame (wall) |
| 7 | Ceramic board 4mm | 15 | H -150x150 t=10mm |
| 8 | Aluminum profile | 16 | Wood Plastic Composites 25mm |

0 0.1 0.2 0.5 METER



Mark	Date	Description
DN	2013/04/01	SD Submission
DN	2013/07/01	DDc Submission
ST	2013/11/01	DD Submission
ST	2014/03/03	CD Submission

Project:



Institution:



NCTU Architecture
國立交通大學建築研究所

Team Name:

NCTU/UNICODE

Address:

1001 Ta-Hsueh Road
Hsinchu City 30010
Taiwan
www.sde.tw

Contact:





Consultants:

Note:

Mark	Date	Description
DN	2013/04/01	SD Submission
DN	2013/07/01	DDc Submission
ST	2013/11/01	DD Submission
ST	2014/03/03	CD Submission



Drawn by	CH
Checked by	DN
Scale	1:10
Unit	mm

DWG. Title	
JOINT DETAIL 2	
DWG. No.	PAGE
AR-362	67

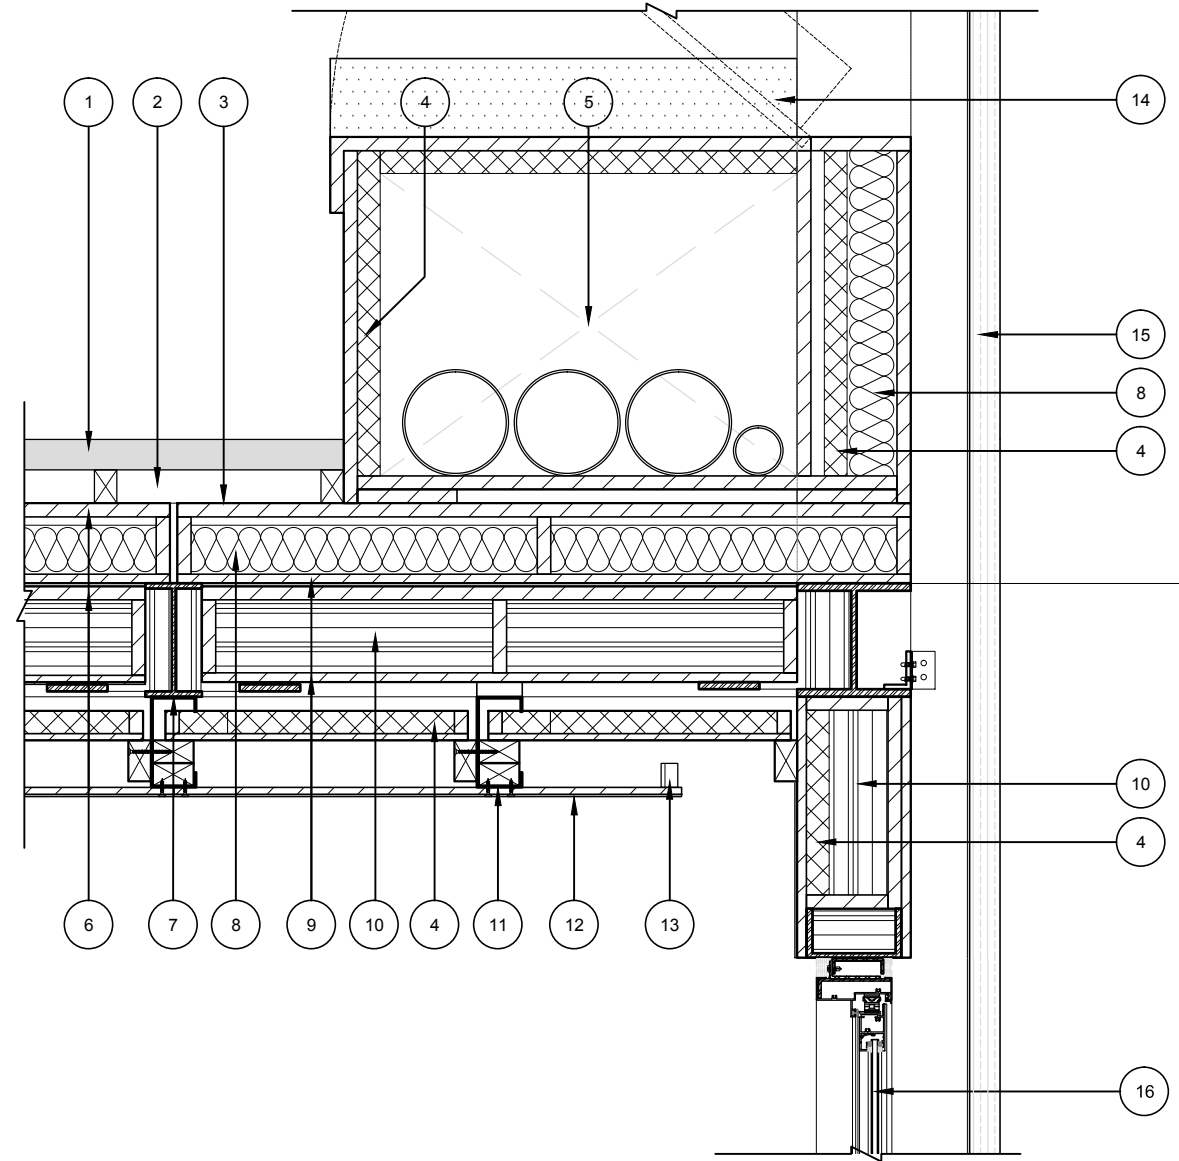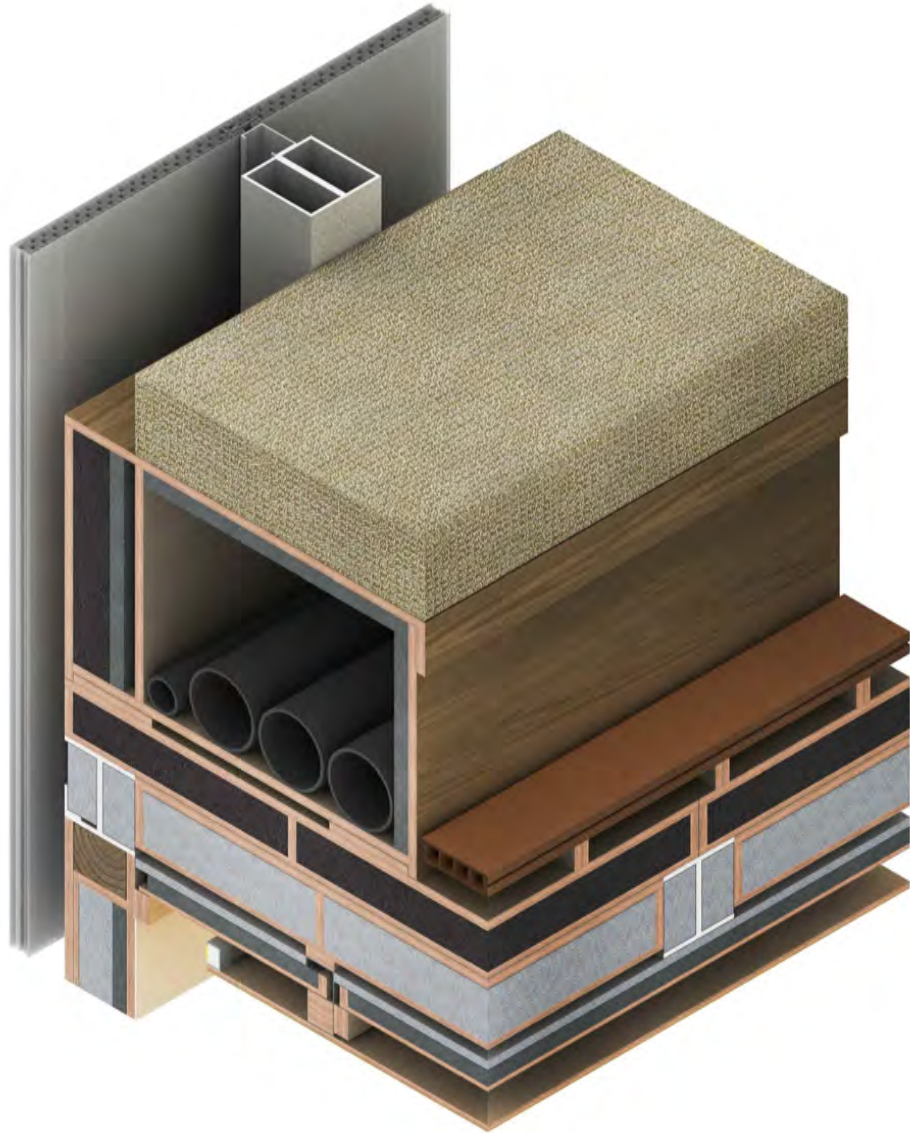

- | | | | |
|---|------------------------------|----|---|
| 1 | Wood Plastic Composites 40mm | 9 | Plywood 12mm |
| 2 | Air gap 44mm | 10 | E-foam 95mm |
| 3 | Building paper 1mm | 11 | C -120x60x20 t=2.3mm (ceiling system) |
| 4 | Vacuum Insulation 30mm | 12 | Ceiling 12mm
(plywood 9mm+ceiling finish 3mm) |
| 5 | Duct | 13 | T5 LED Link Light |
| 6 | Plywood 18mm | 14 | Soft seat |
| 7 | Sub-beam -150x75 t=7mm | 15 | Bayer Makrolon® Polycarbonate
Inter-locking Hollow Sheet
t=40mm |
| 8 | Glass foam 65mm | 16 | Bayer Makrolon® Polycarbonate
Hollow Sheet
t=16mm |

0 0.1 0.2 0.5 METER

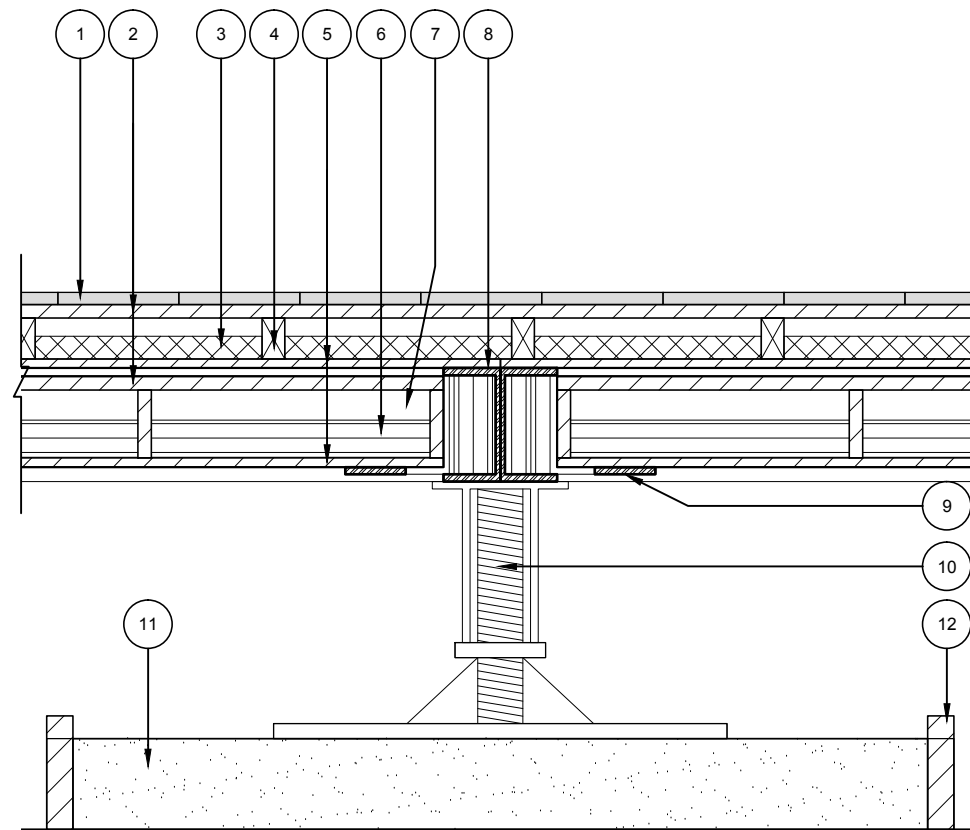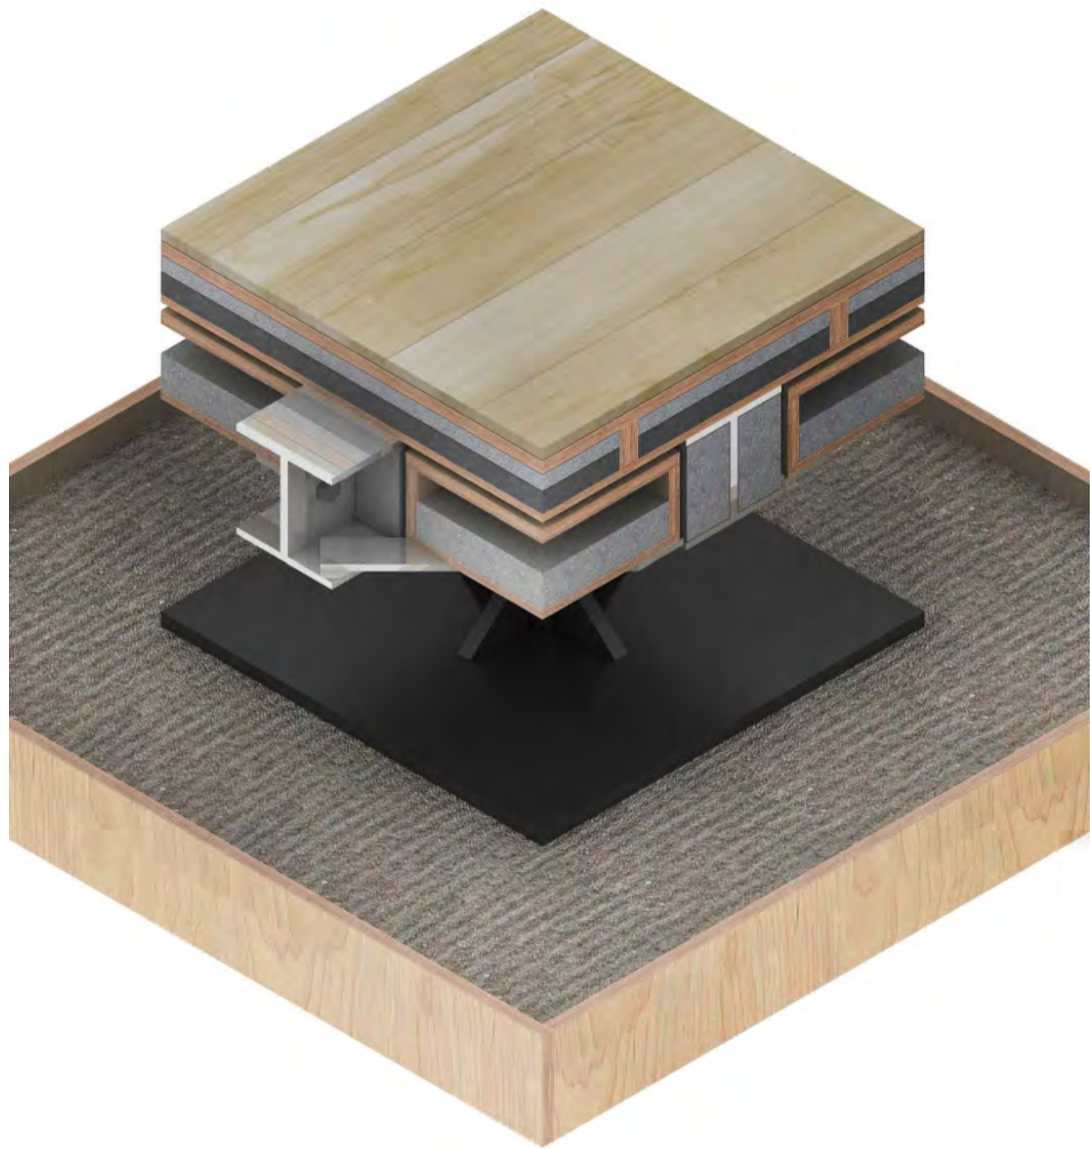

- 1 Finished Flooring 16mm
- 2 Plywood 18mm
- 3 Vacuum Insulation 30mm
- 4 Wood frame 54mm
- 5 Plywood 12mm
- 6 E-foam 50mm
- 7 Air gap 40mm
- 8 Beam -C -150x75 t=9.5mm
- 9 Floor supporting
- 10 Footing
- 11 Sand box
- 12 Wood frame



Project:



Institution:



NCTU Architecture
國立交通大學建築研究所

Team Name: NCTU/UNICODE
Address: 1001 Ta-Hsueh Road
Hsinchu City 30010
Taiwan
Contact: www.sde.tw





Consultants:

Note:

Mark	Date	Description
DN	2013/04/01	SD Submission
DN	2013/07/01	DDc Submission
ST	2013/11/01	DD Submission
ST	2014/03/03	CD Submission

Drawn by	CH
Checked by	YW
Scale	DN
Unit	1:10

DWG. Title	
JOINT DETAIL 3	
DWG. No.	PAGE
AR-363	68

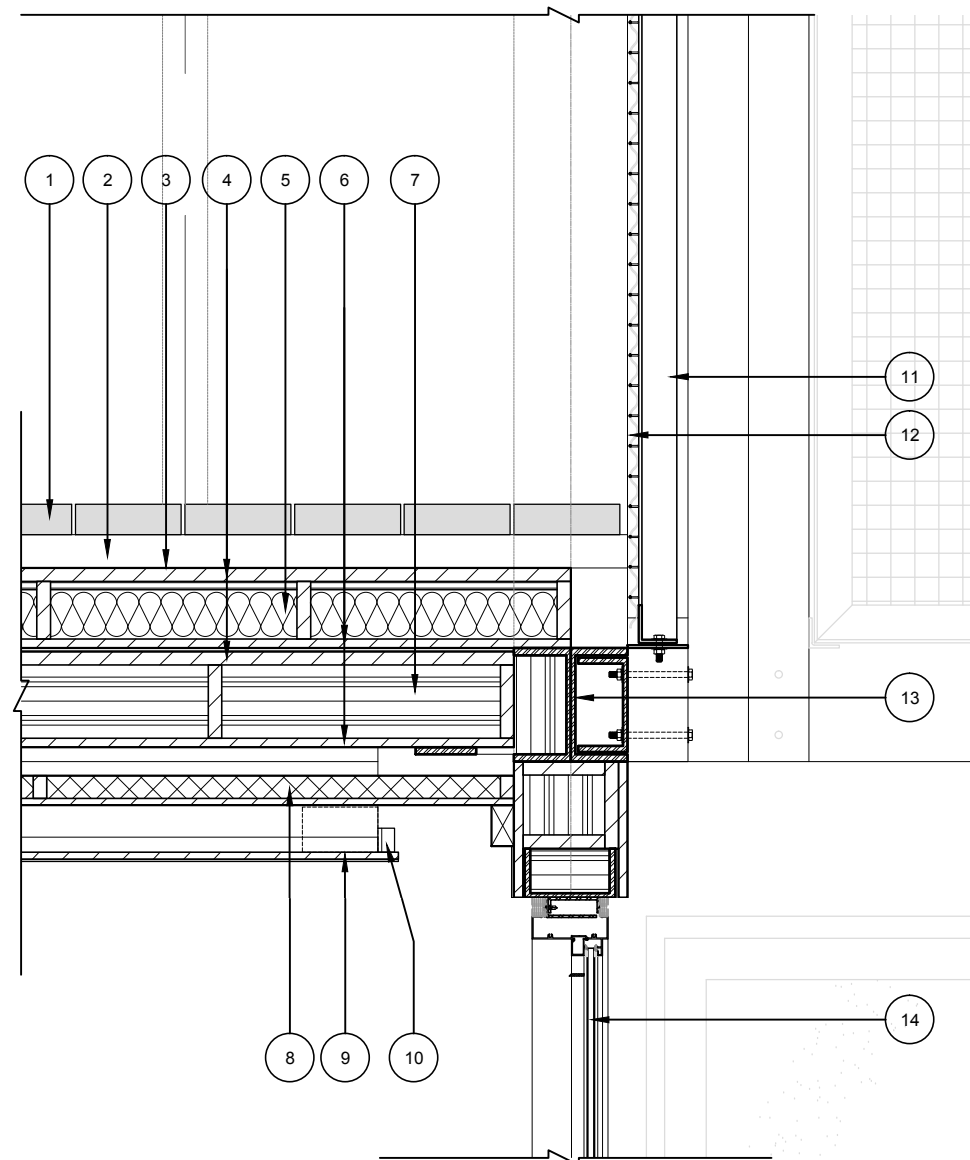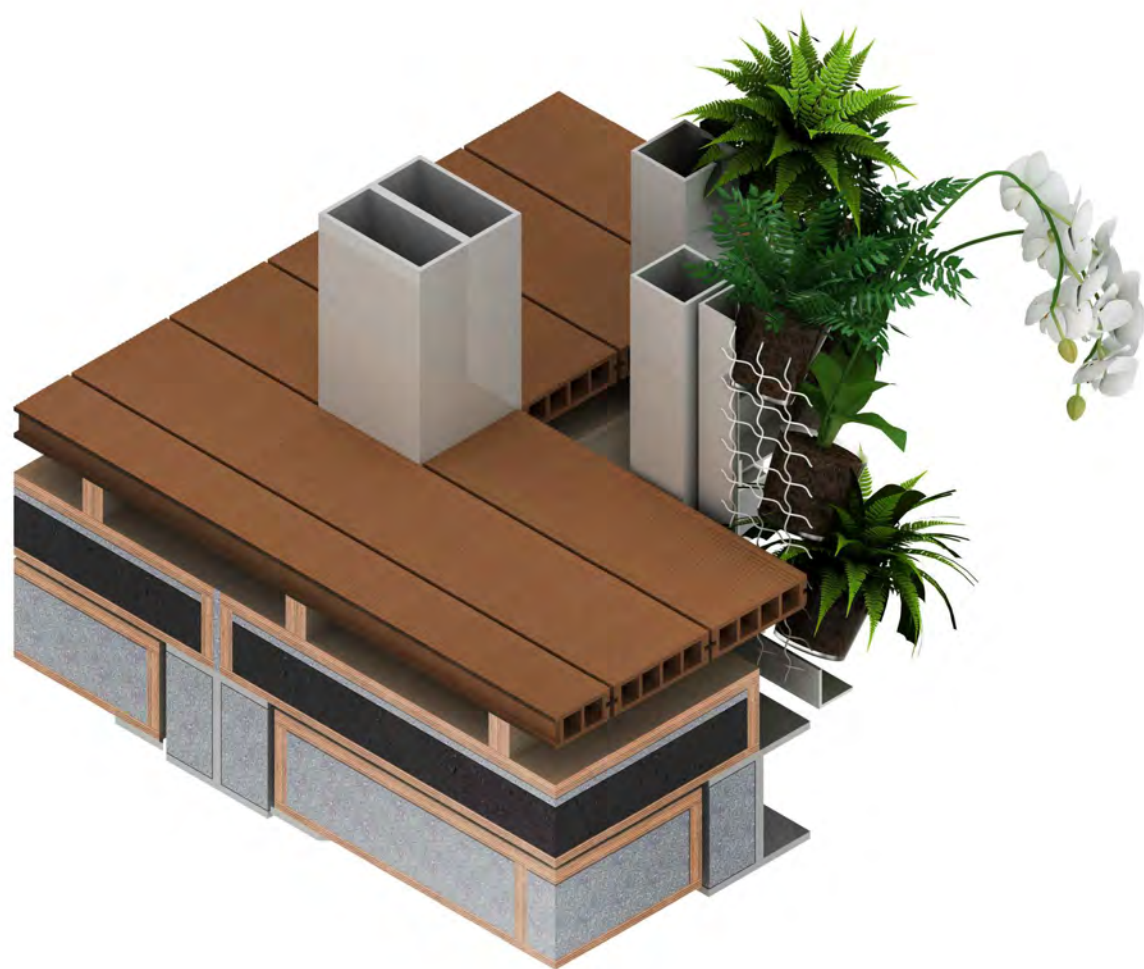

- | | | | |
|---|-----------------------------|----|---|
| 1 | Wooden Flooring 40mm | 8 | Vacuum Insulation 30mm |
| 2 | Framing 60mm / Air gap 44mm | 9 | Ceiling 12mm
(plywood 9mm+ceiling finish 3mm) |
| 3 | Water proofing 2mm | 10 | T5 LED Link Light |
| 4 | Plywood 18mm | 11 | Green core |
| 5 | Glass foam 65mm | 12 | barbed wire $\phi=2\text{mm}$ (for plants supporting) |
| 6 | Plywood 12mm | 13 | Beam C-150x75 t=9.5mm |
| 7 | E-foam 95mm | 14 | Bayer Makrolon® Polycarbonate
Hollow Sheet
t=16mm |

0 0.1 0.2 0.5 METER

Project:

Institution:

NCTU Architecture
國立交通大學建築研究所

Team Name: NCTU/UNICODE

Address: 1001 Ta-Hsueh Road
Hsinchu City 30010
Taiwan

Contact: www.sde.tw



Consultants:

Note:

Mark	Date	Description
DN	2013/04/01	SD Submission
DN	2013/07/01	DDc Submission
ST	2013/11/01	DD Submission
ST	2014/03/03	CD Submission

Drawn by CH

Checked by YW

Scale DN

Unit 1:10





DWG. Title

JOINT DETAIL 4

DWG. No. PAGE

AR-364

69

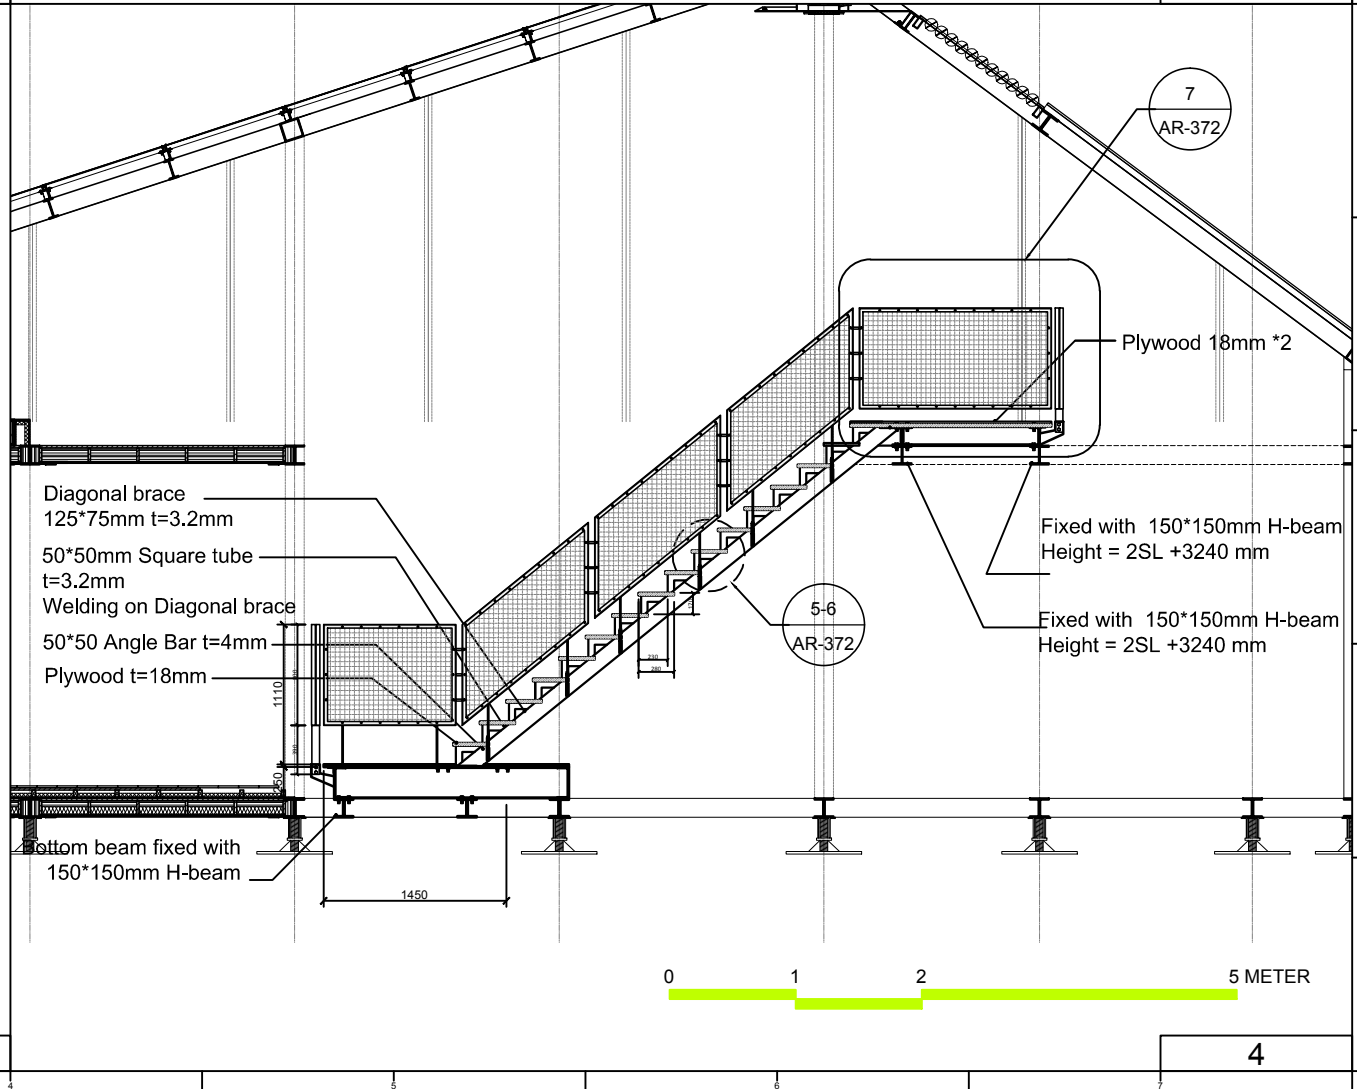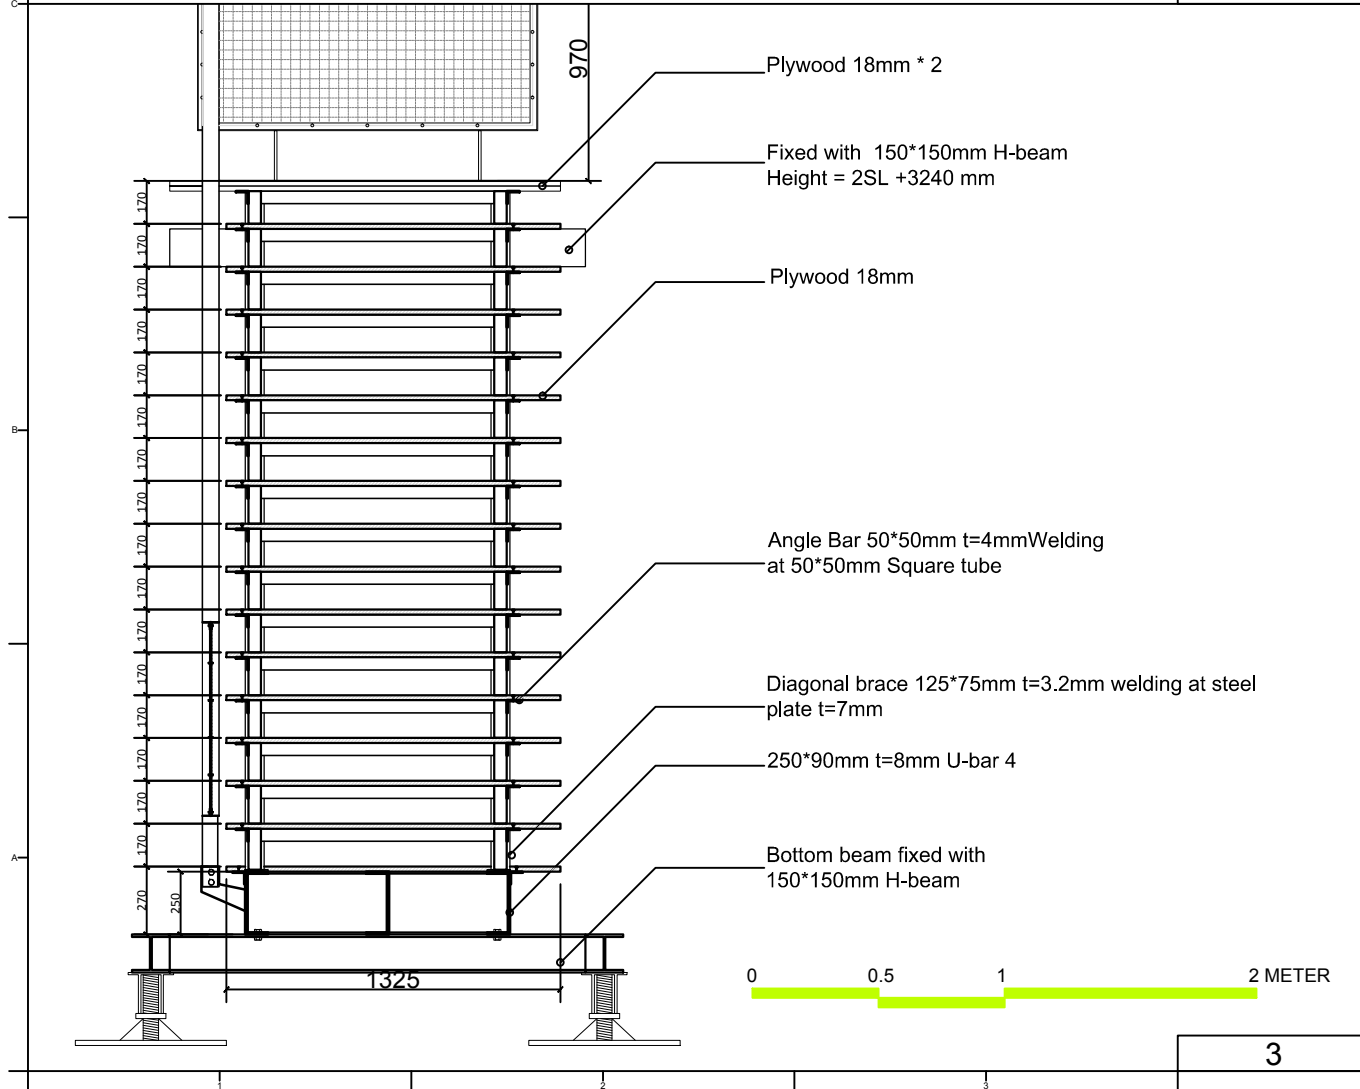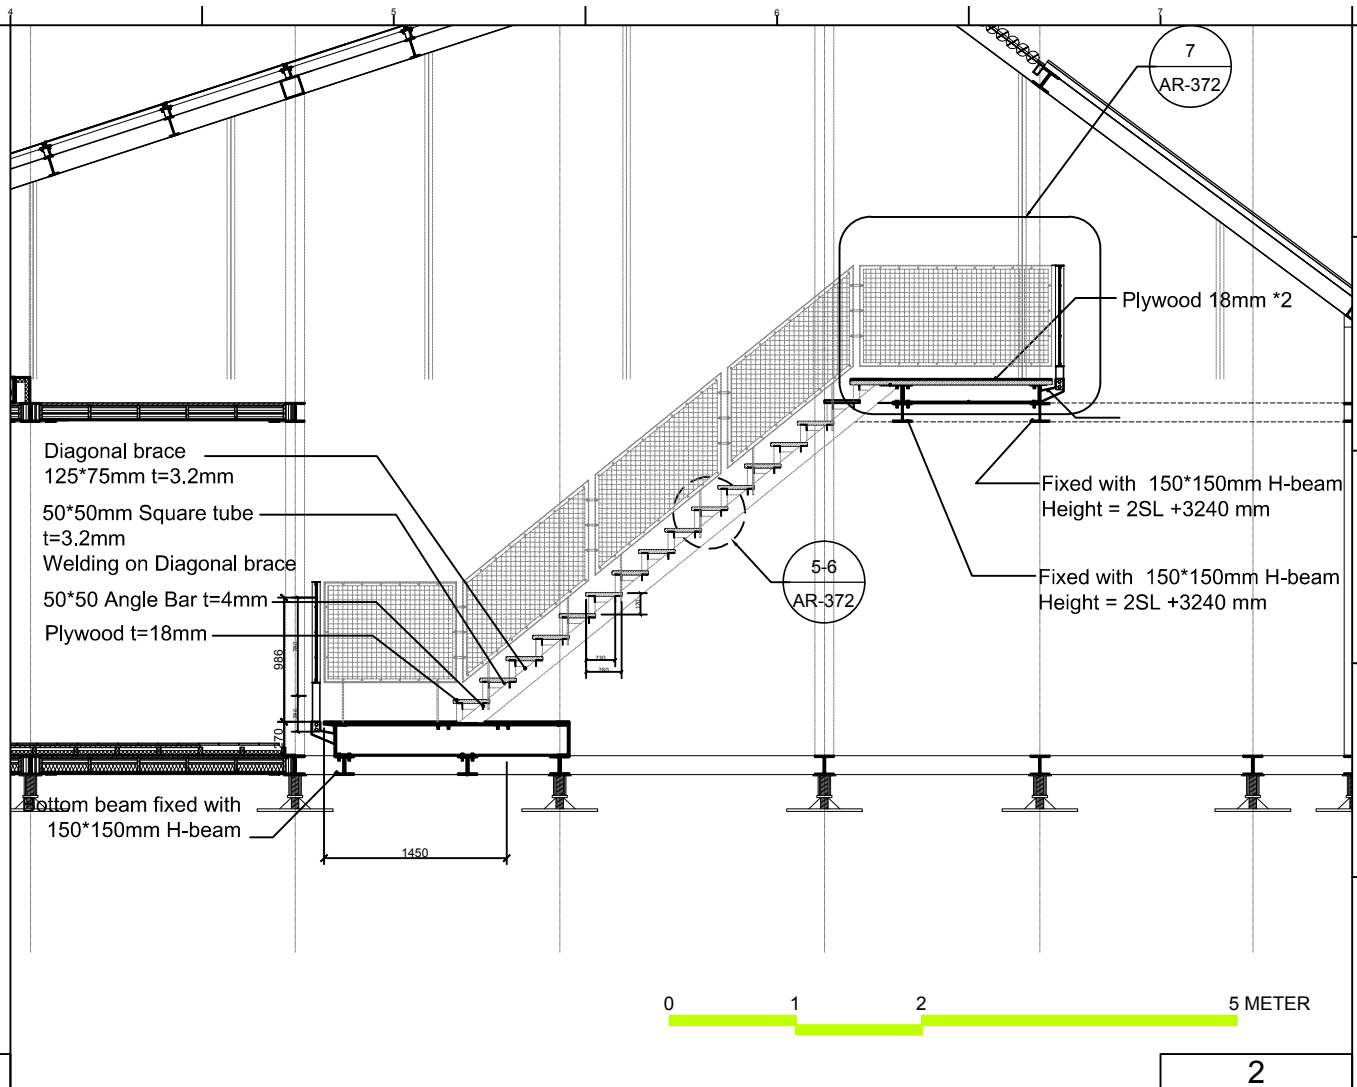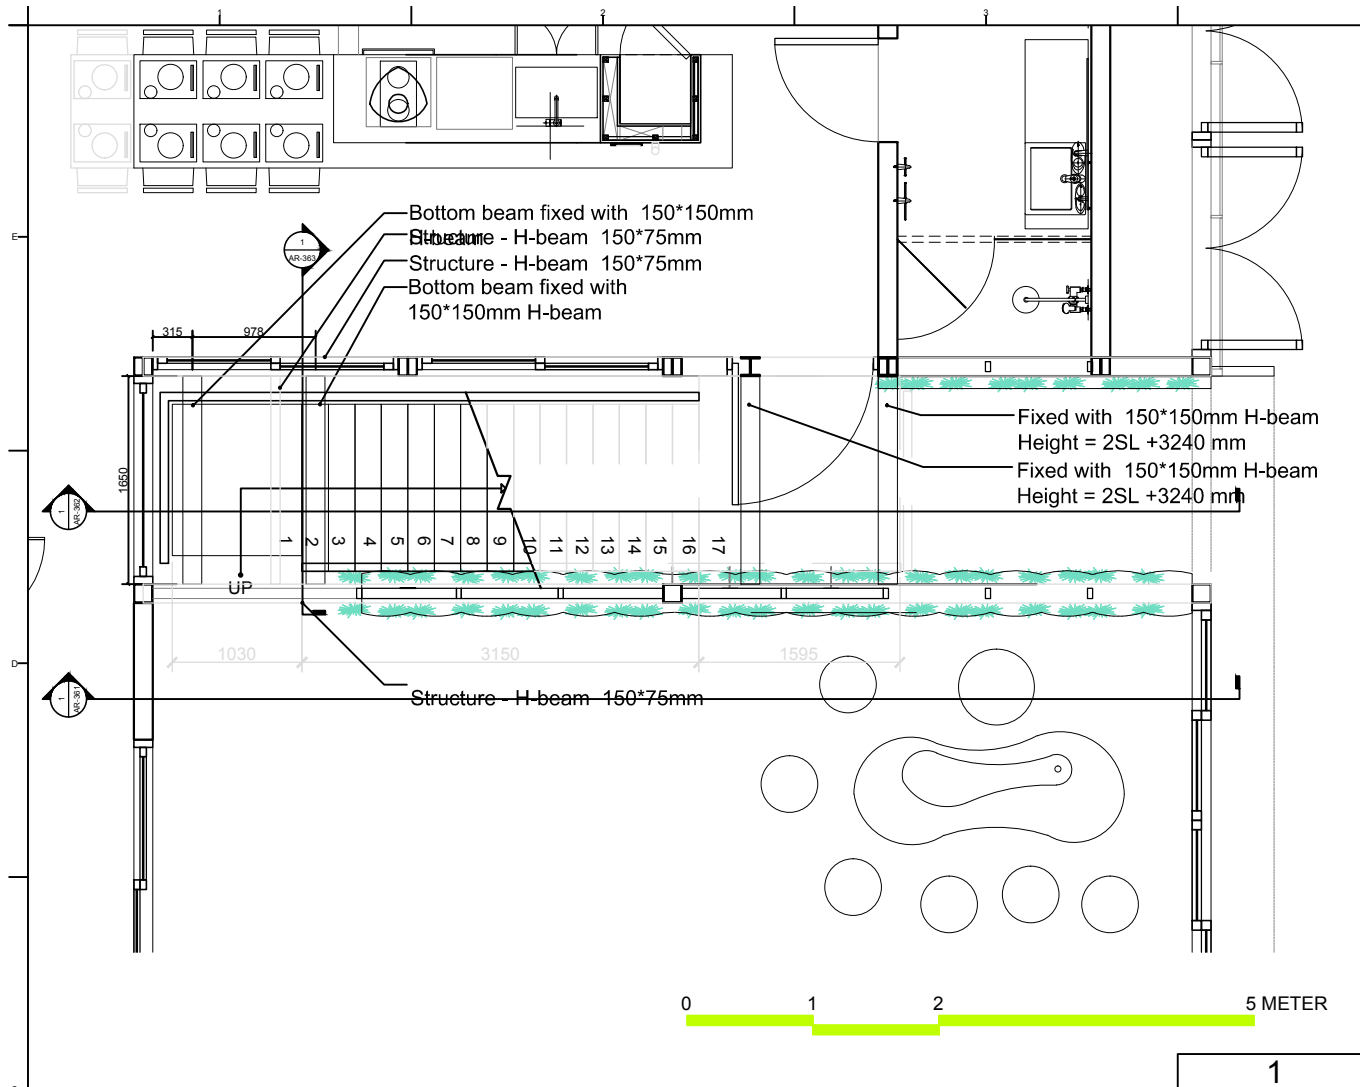

Solar Decathlon Europe

Project:

ORCHID HOUSE

Institution:

國立交通大學
National Chiao Tung University

NCTU Architecture
國立交通大學建築研究所

Team Name: NCTU/UNICODE

Address: 1001 Ta-Hsueh Road
Hsinchu City 30010
Taiwan

Contact: www.sde.tw

Consultants:

Note:

Mark	Date	Description
DN	2013/04/01	SD Submission
DN	2013/07/01	DDc Submission
ST	2013/11/01	DD Submission
ST	2014/03/03	CD Submission

Drawn by TW

Checked by DN

Scale 1:30 & 1:60




Unit mm

DWG. Title

STAIR DETAIL 1

DWG. No. **AR-371**

PAGE **70**

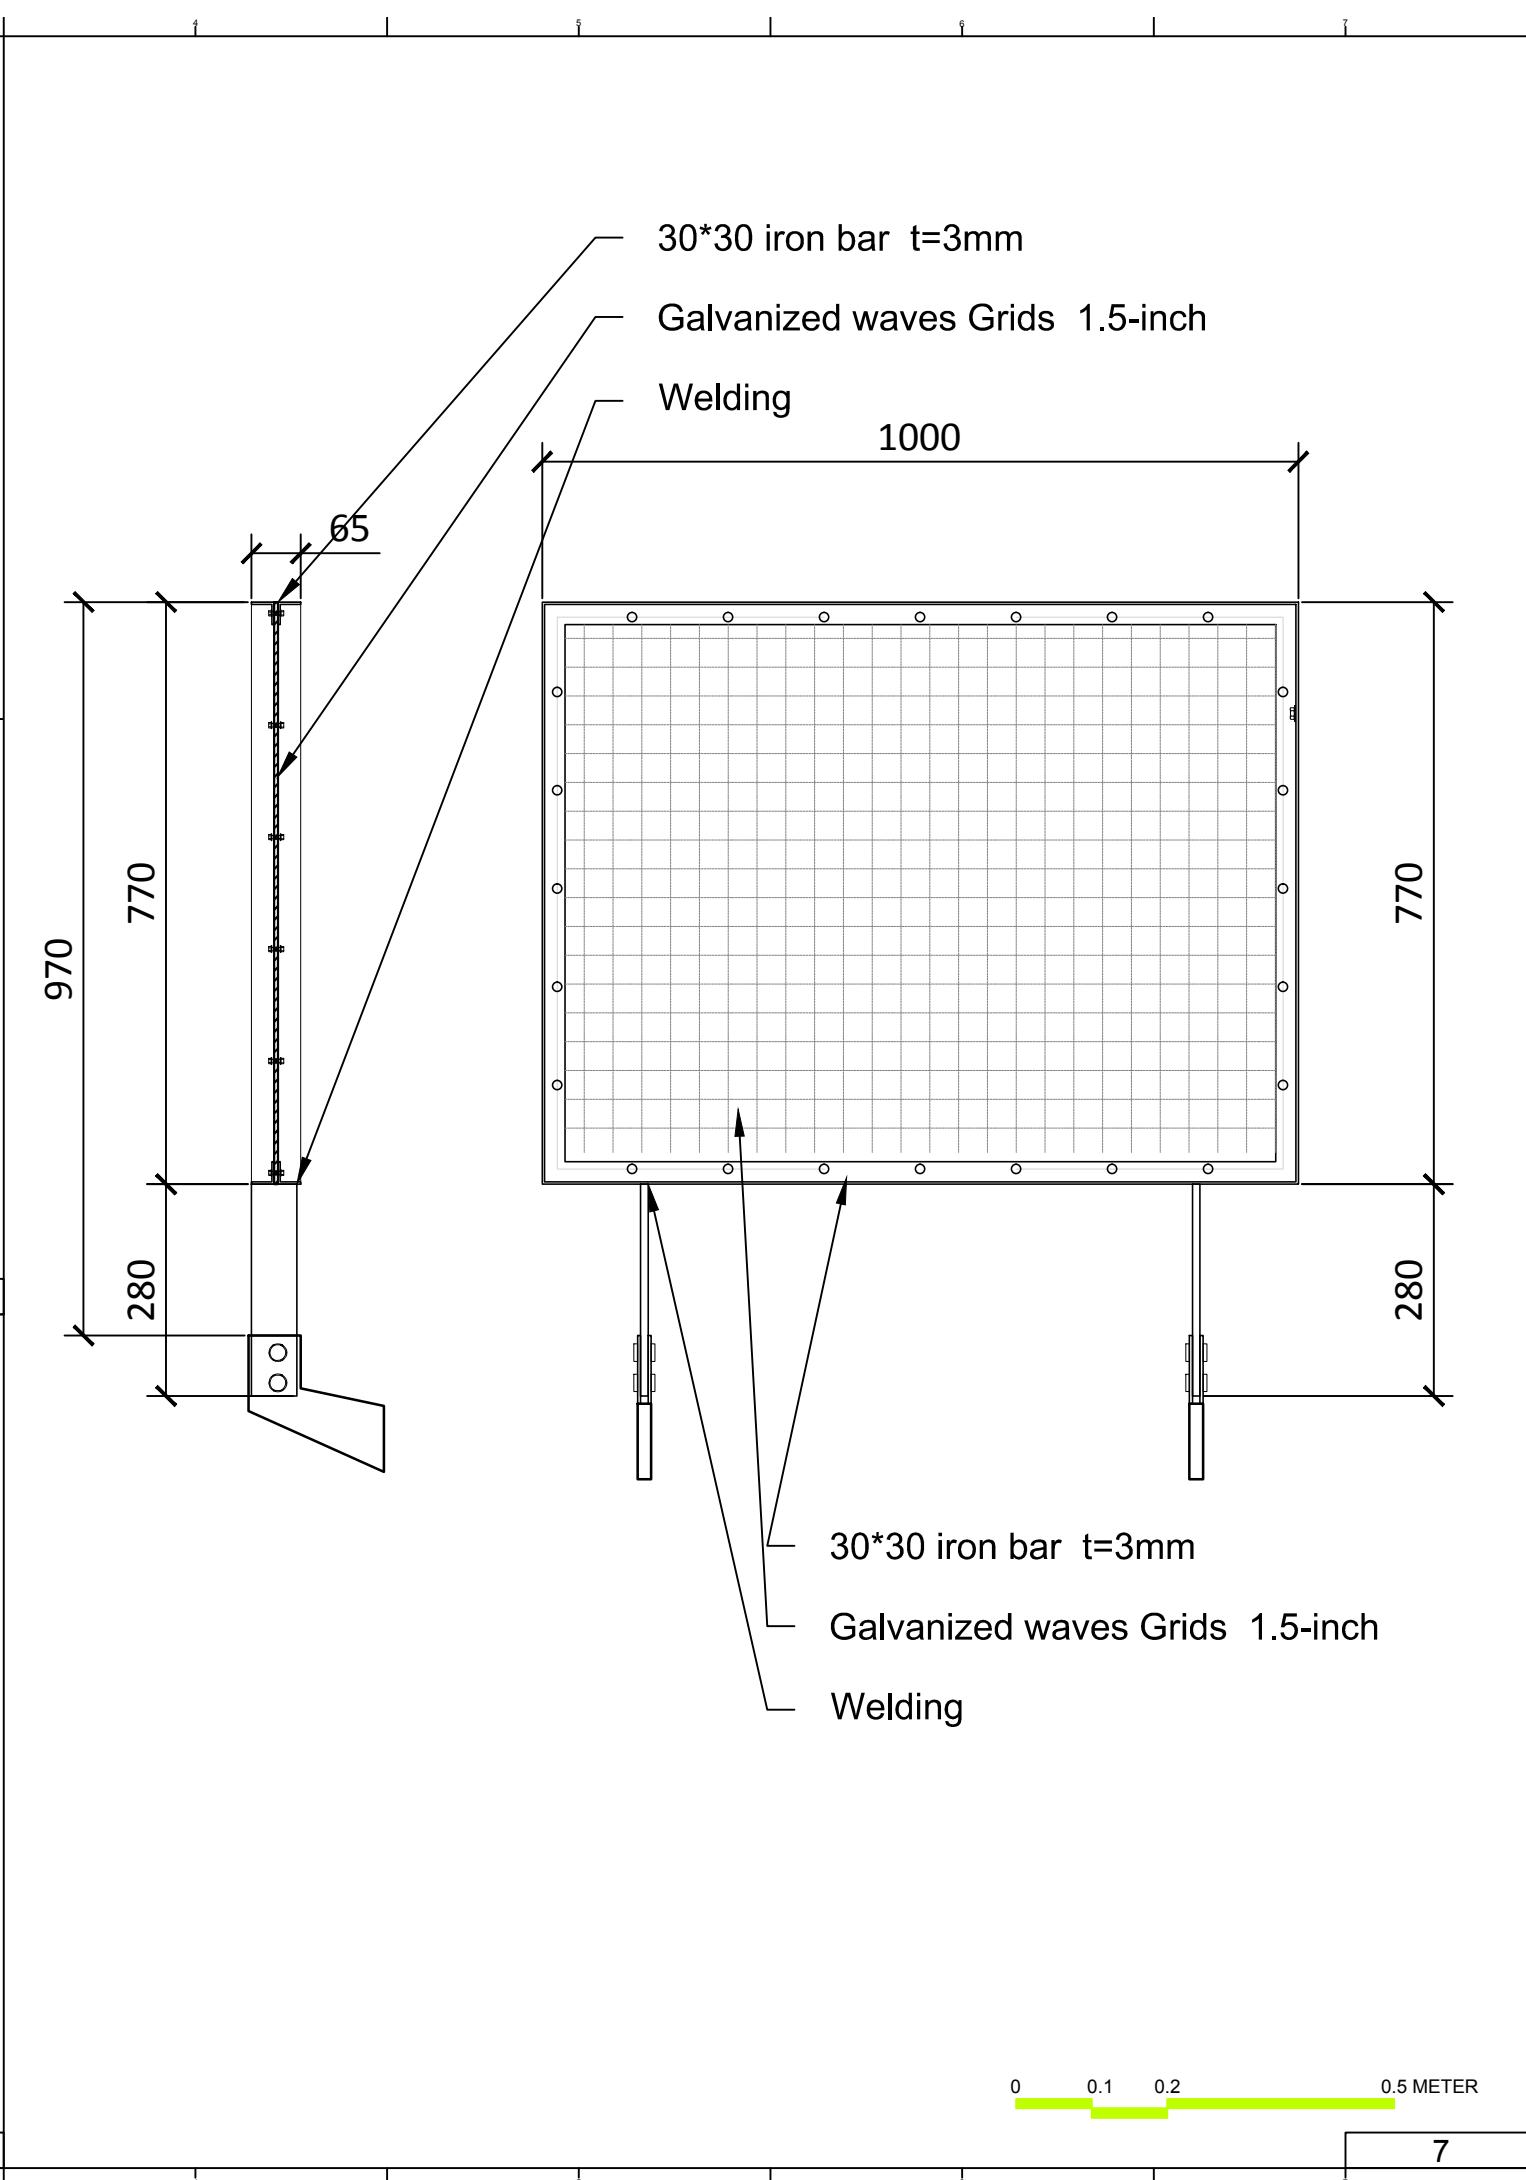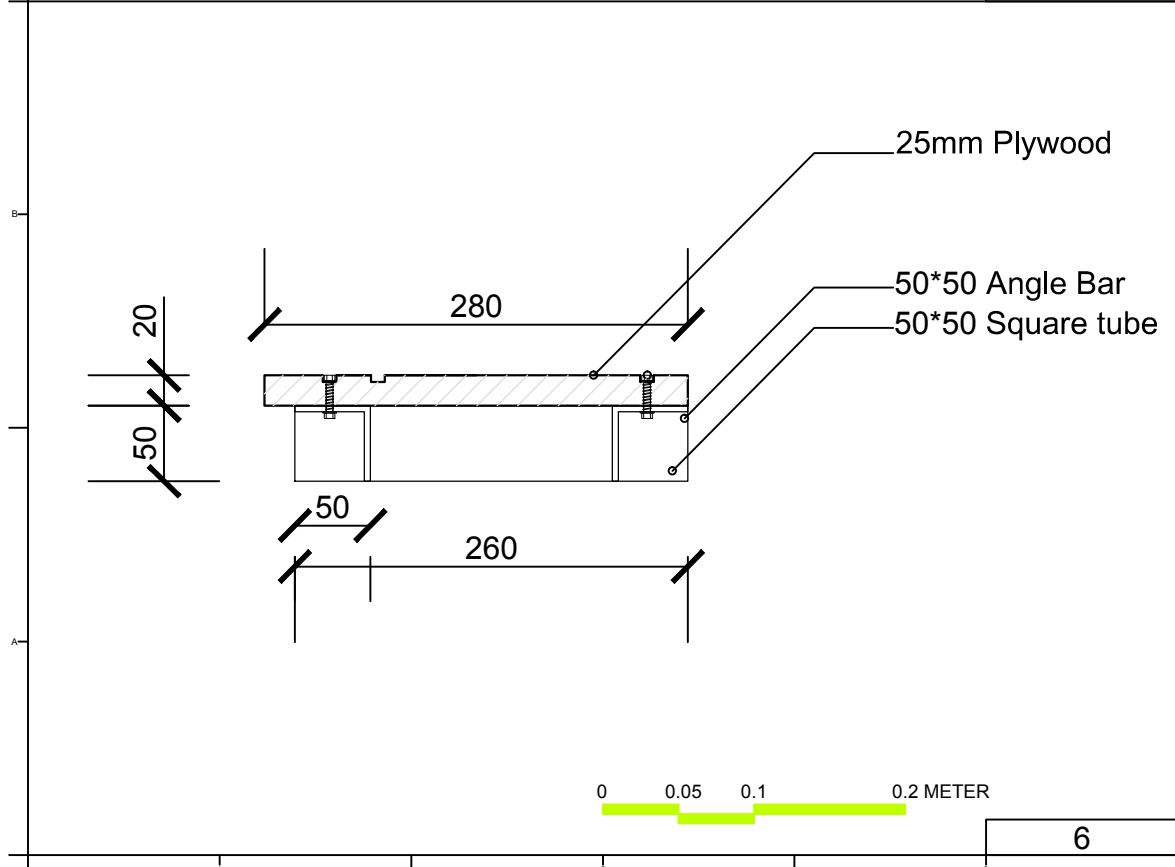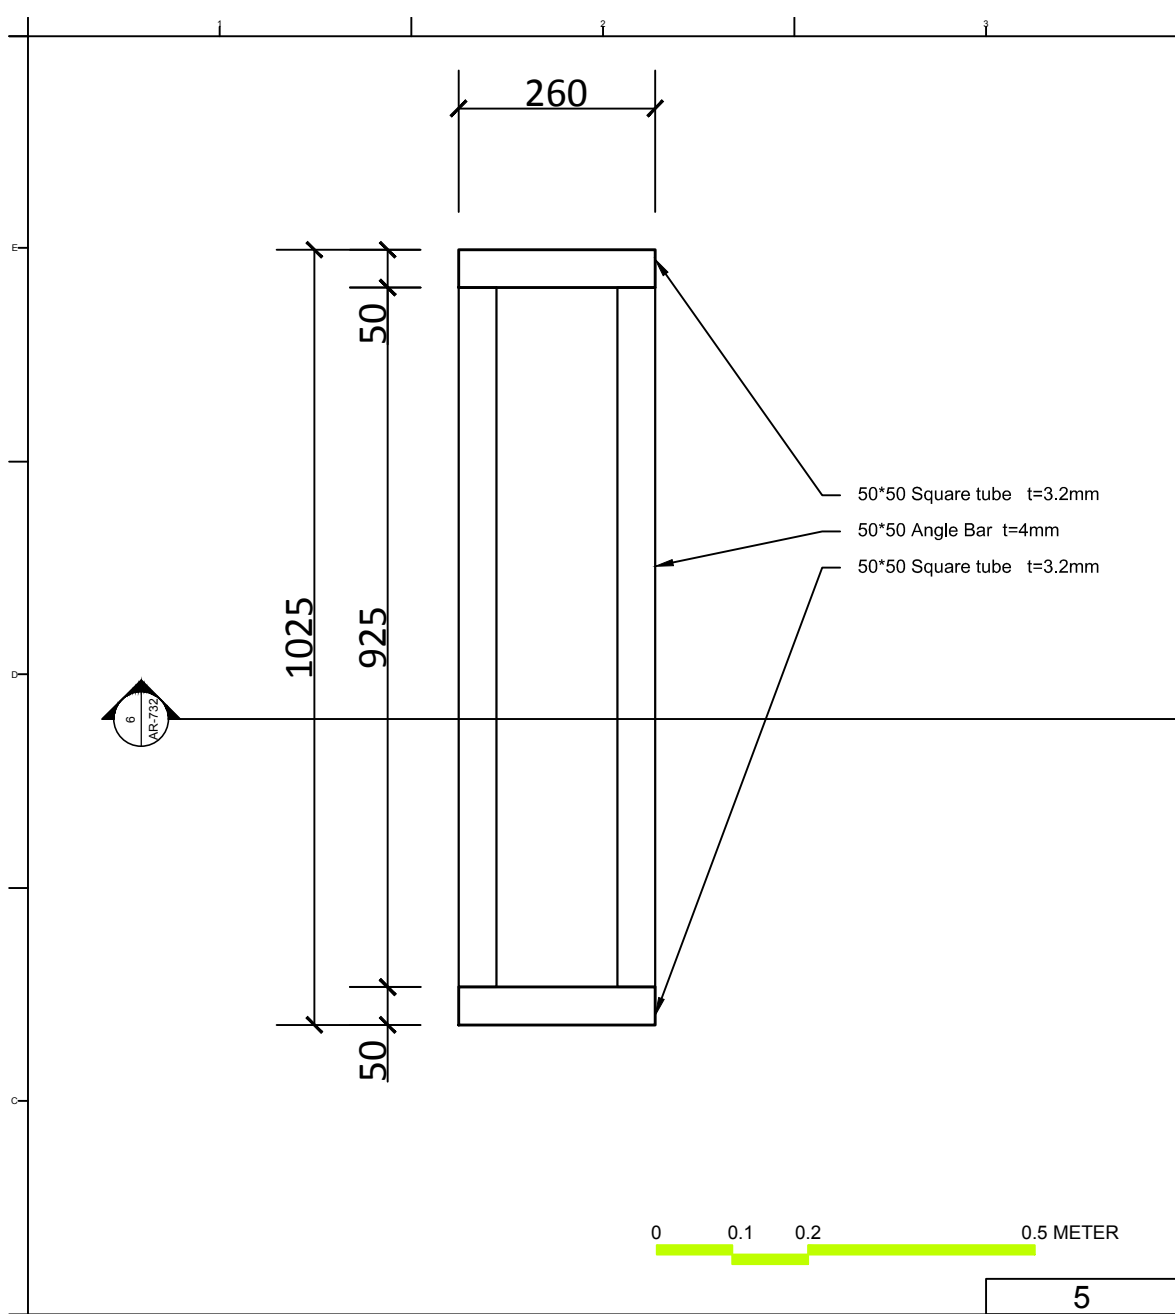



Project:



Institution:



NCTU Architecture
國立交通大學建築研究所

Team Name: NCTU/UNICODE
Address: 1001 Ta-Hsueh Road
Hsinchu City 30010
Taiwan
Contact: www.sde.tw



Consultants:


Note:

Mark	Date	Description
DN	2013/04/01	SD Submission
DN	2013/07/01	DDc Submission
ST	2013/11/01	DD Submission
ST	2014/03/03	CD Submission

Drawn by: TW
Checked by: DN
Scale: 1:5 & 1:10
Unit: mm

DWG. Title: STAIR DETAIL 2

DWG. No.	PAGE
AR-372	71

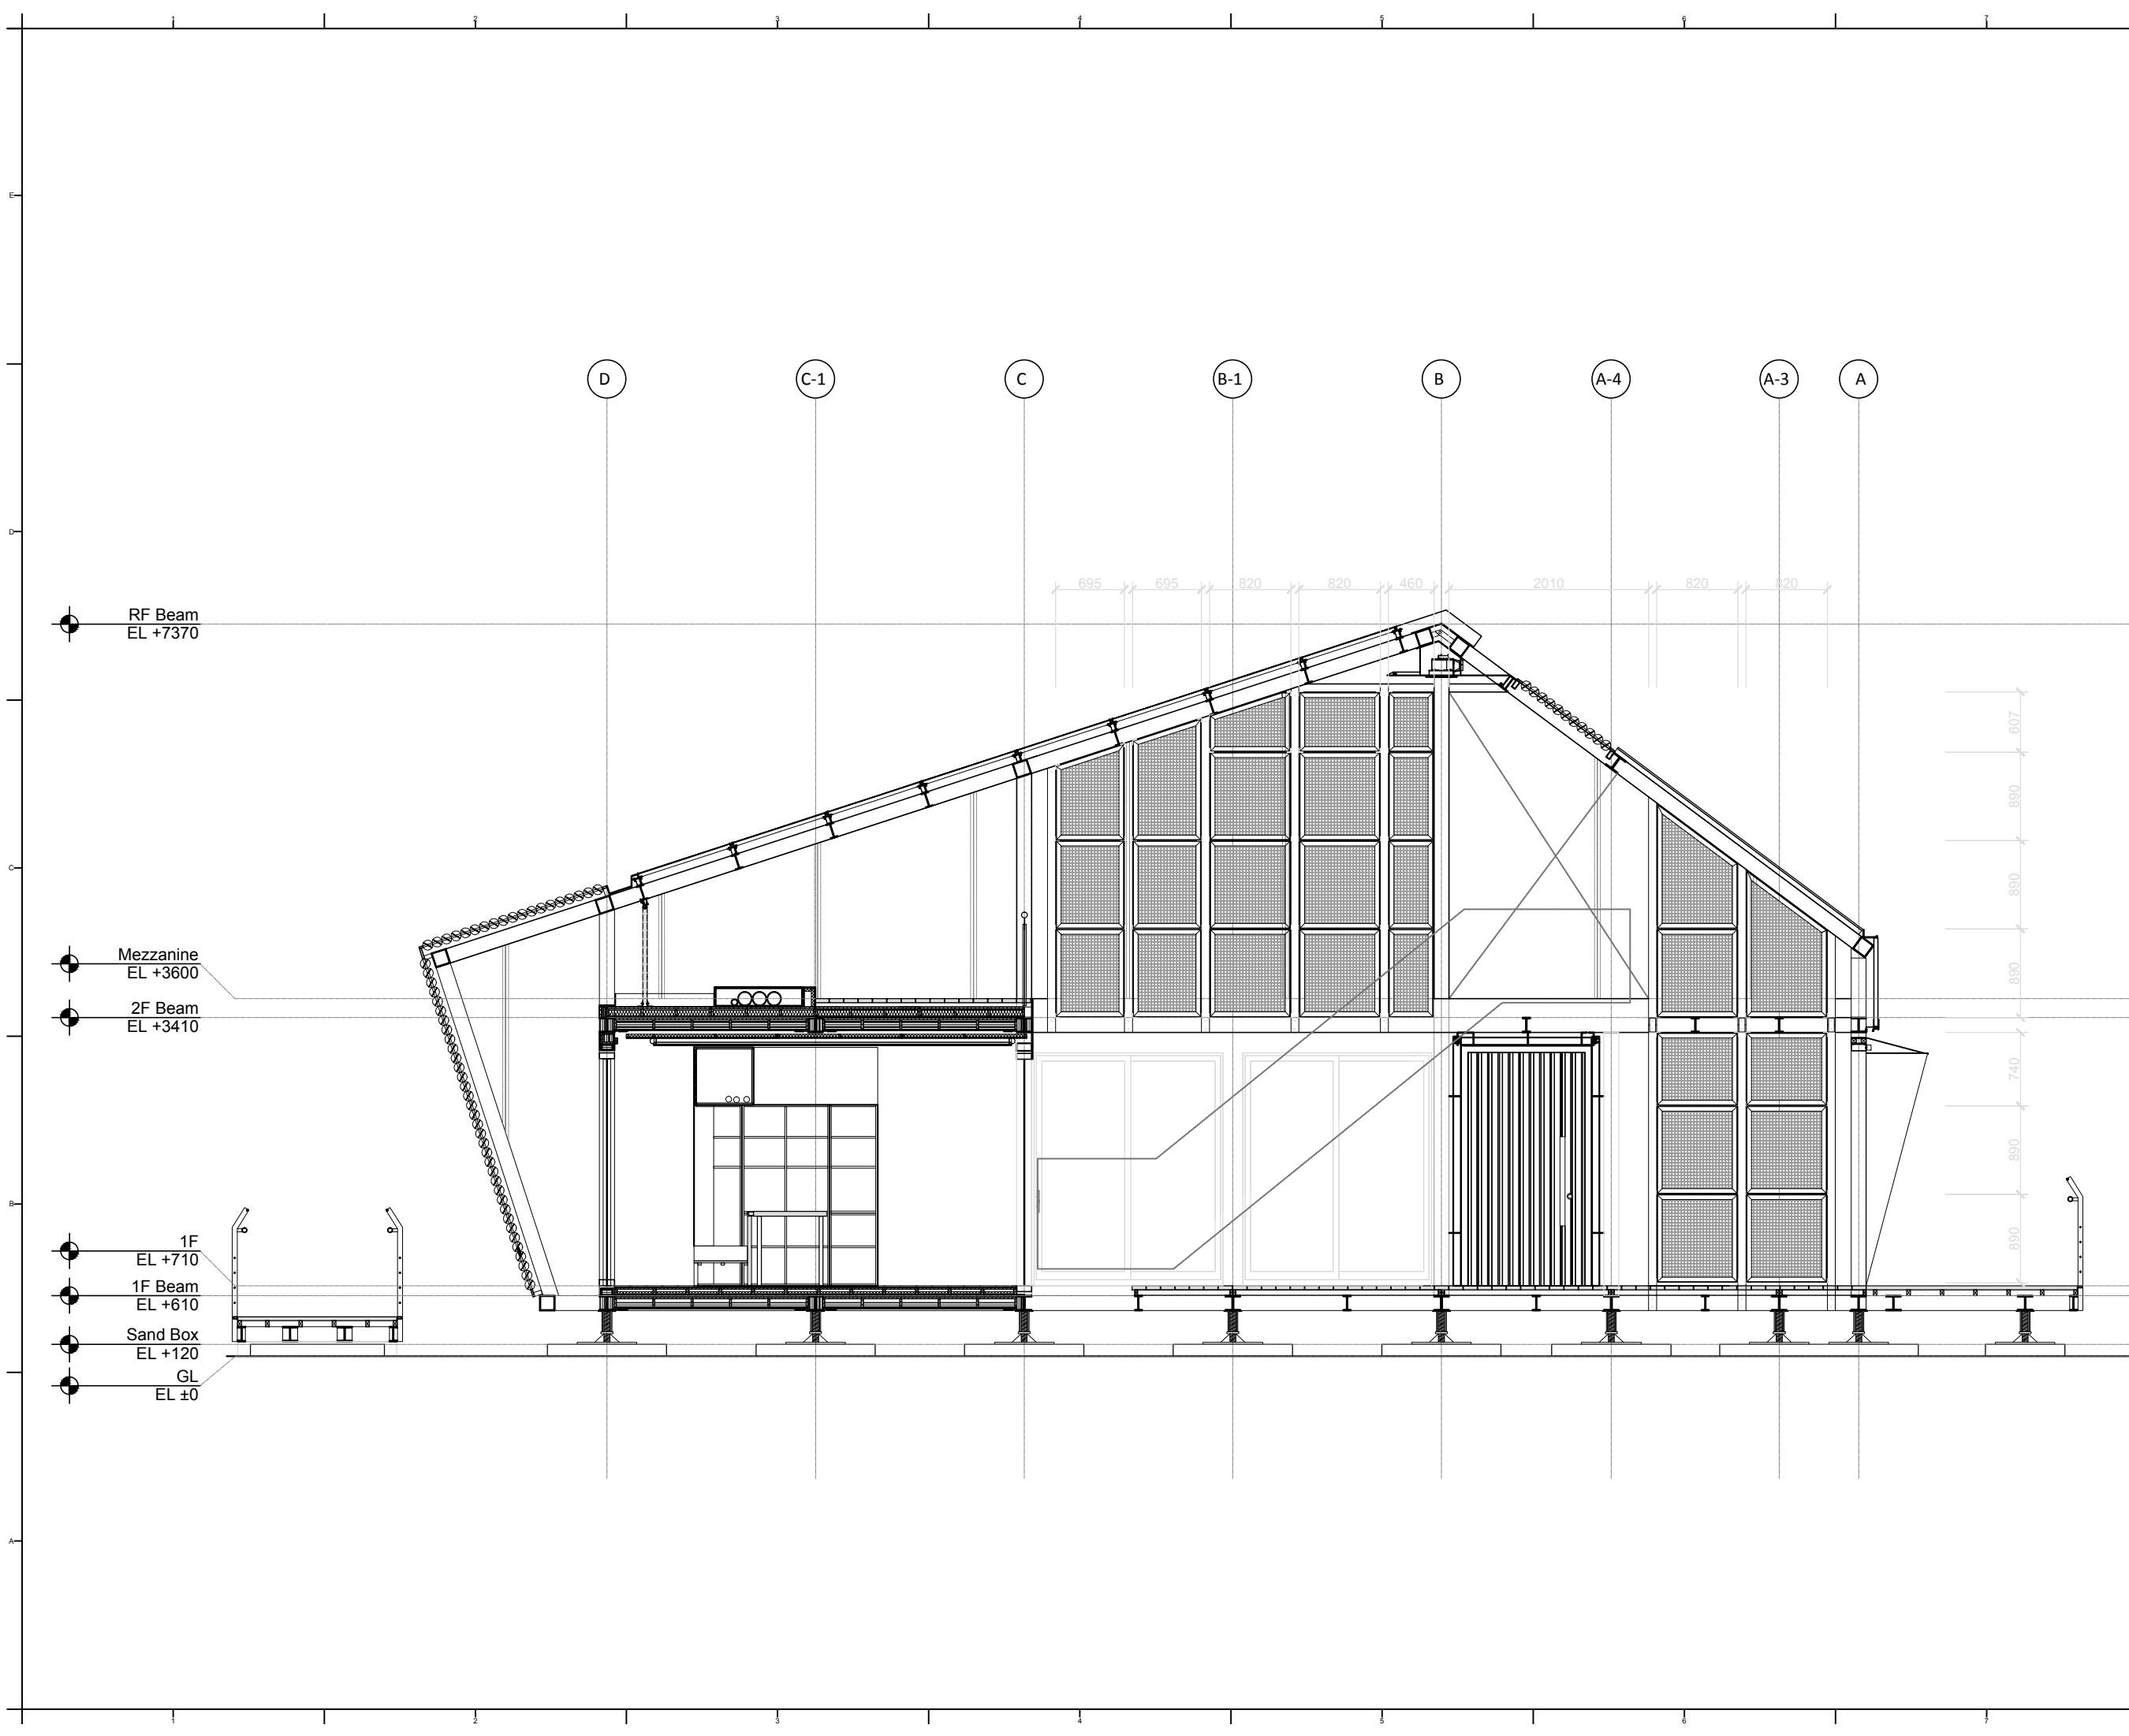

Project:



Institution:




NCTU Architecture
國立交通大學建築研究所

Team Name: NCTU/UNICODE
Address: 1001 Ta-Hsueh Road
Hsinchu City 30010
Taiwan
Contact: www.sde.tw



Consultants:


Note:

 

Mark	Date	Description
DN	2013/04/01	SD Submission
DN	2013/07/01	DDc Submission
ST	2013/11/01	DD Submission
ST	2014/03/03	CD Submission

Drawn by	CH
Checked by	DN
Scale	1:60
Unit	mm

DWG. Title	
GREEN CORE DETAIL 1	
DWG. No.	PAGE
AR-401	72

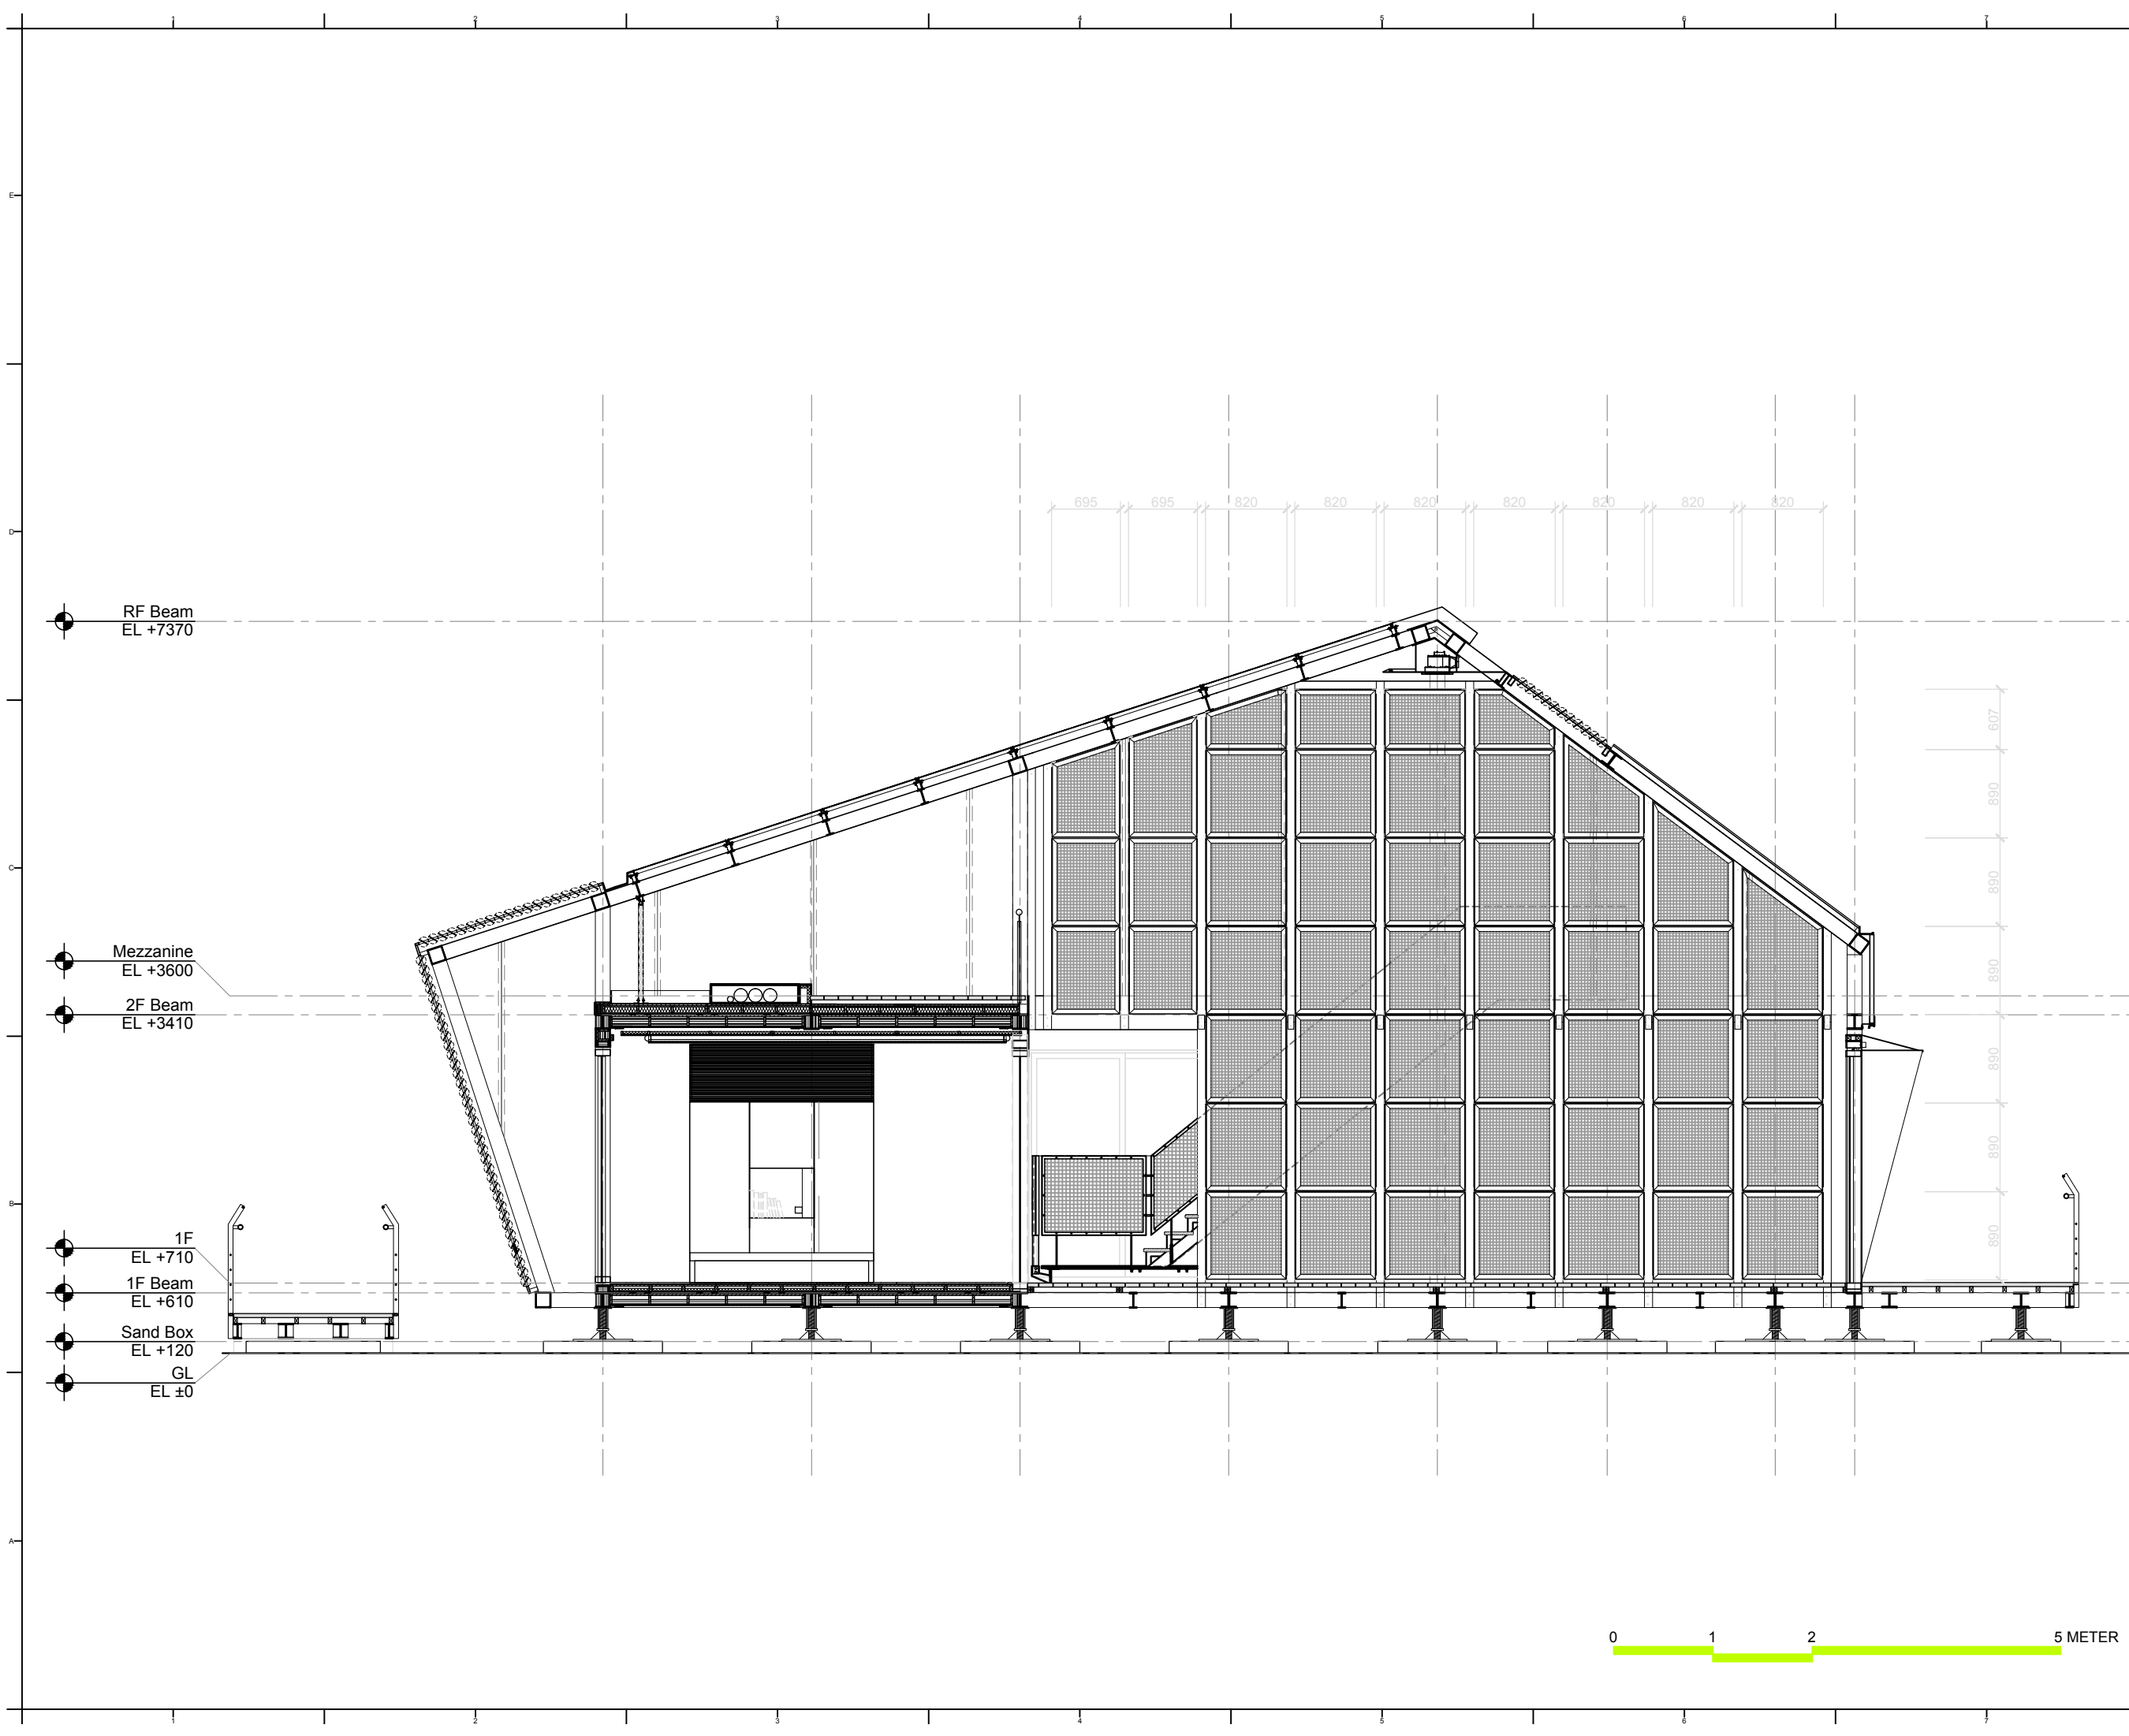

Project:



Institution:




NCTU Architecture
國立交通大學建築研究所

Team Name: NCTU/UNICODE
Address: 1001 Ta-Hsueh Road
Hsinchu City 30010
Taiwan
Contact: www.sde.tw



Consultants:


Note:

 

Mark	Date	Description
DN	2013/04/01	SD Submission
DN	2013/07/01	DDc Submission
ST	2013/11/01	DD Submission
ST	2014/03/03	CD Submission

Drawn by	CF
Checked by	DN
Scale	1:60
Unit	mm

DWG. Title	
GREEN CORE DETAIL 2	
DWG. No.	PAGE
AR-402	73

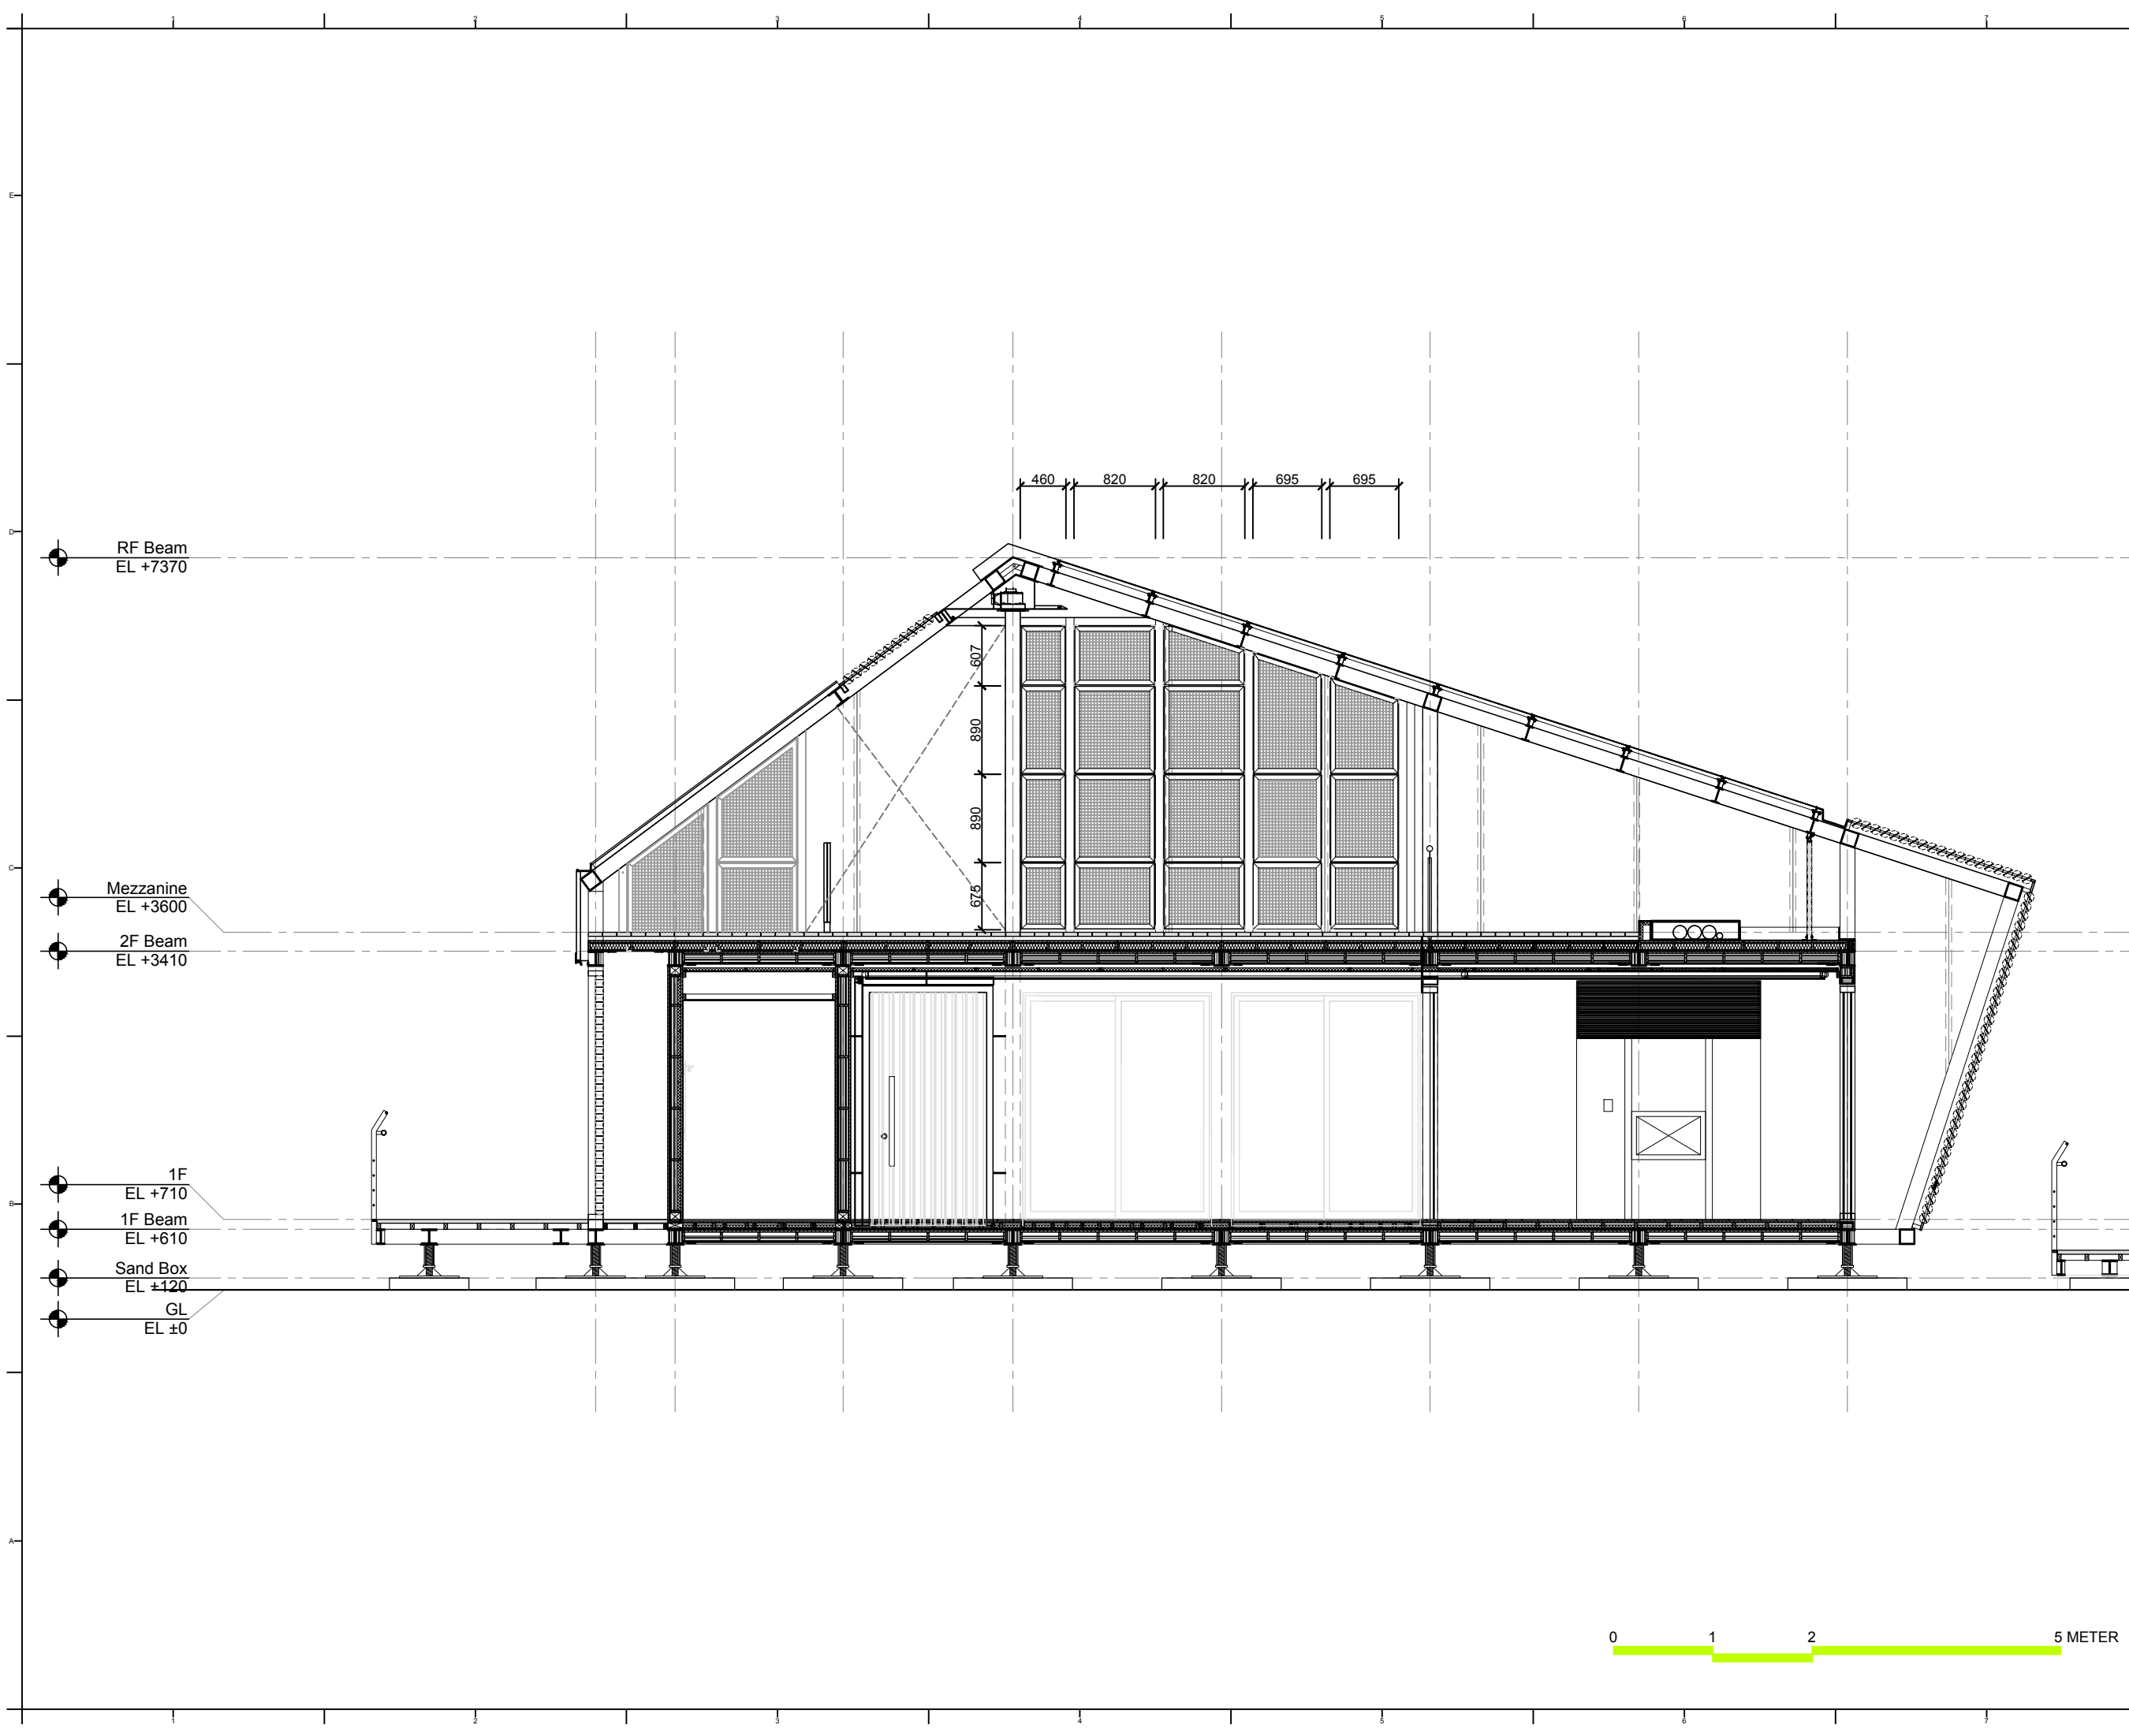

Project:



Institution:




NCTU Architecture
國立交通大學建築研究所

Team Name: NCTU/UNICODE
Address: 1001 Ta-Hsueh Road
Hsinchu City 30010
Taiwan
Contact: www.sde.tw



Consultants:

Note:

 


Mark	Date	Description
DN	2013/04/01	SD Submission
DN	2013/07/01	DDc Submission
ST	2013/11/01	DD Submission
ST	2014/03/03	CD Submission

Drawn by	CF
Checked by	DN
Scale	1:60
Unit	mm

DWG. Title	
GREEN CORE DETAIL 3	
DWG. No.	PAGE
AR-403	74



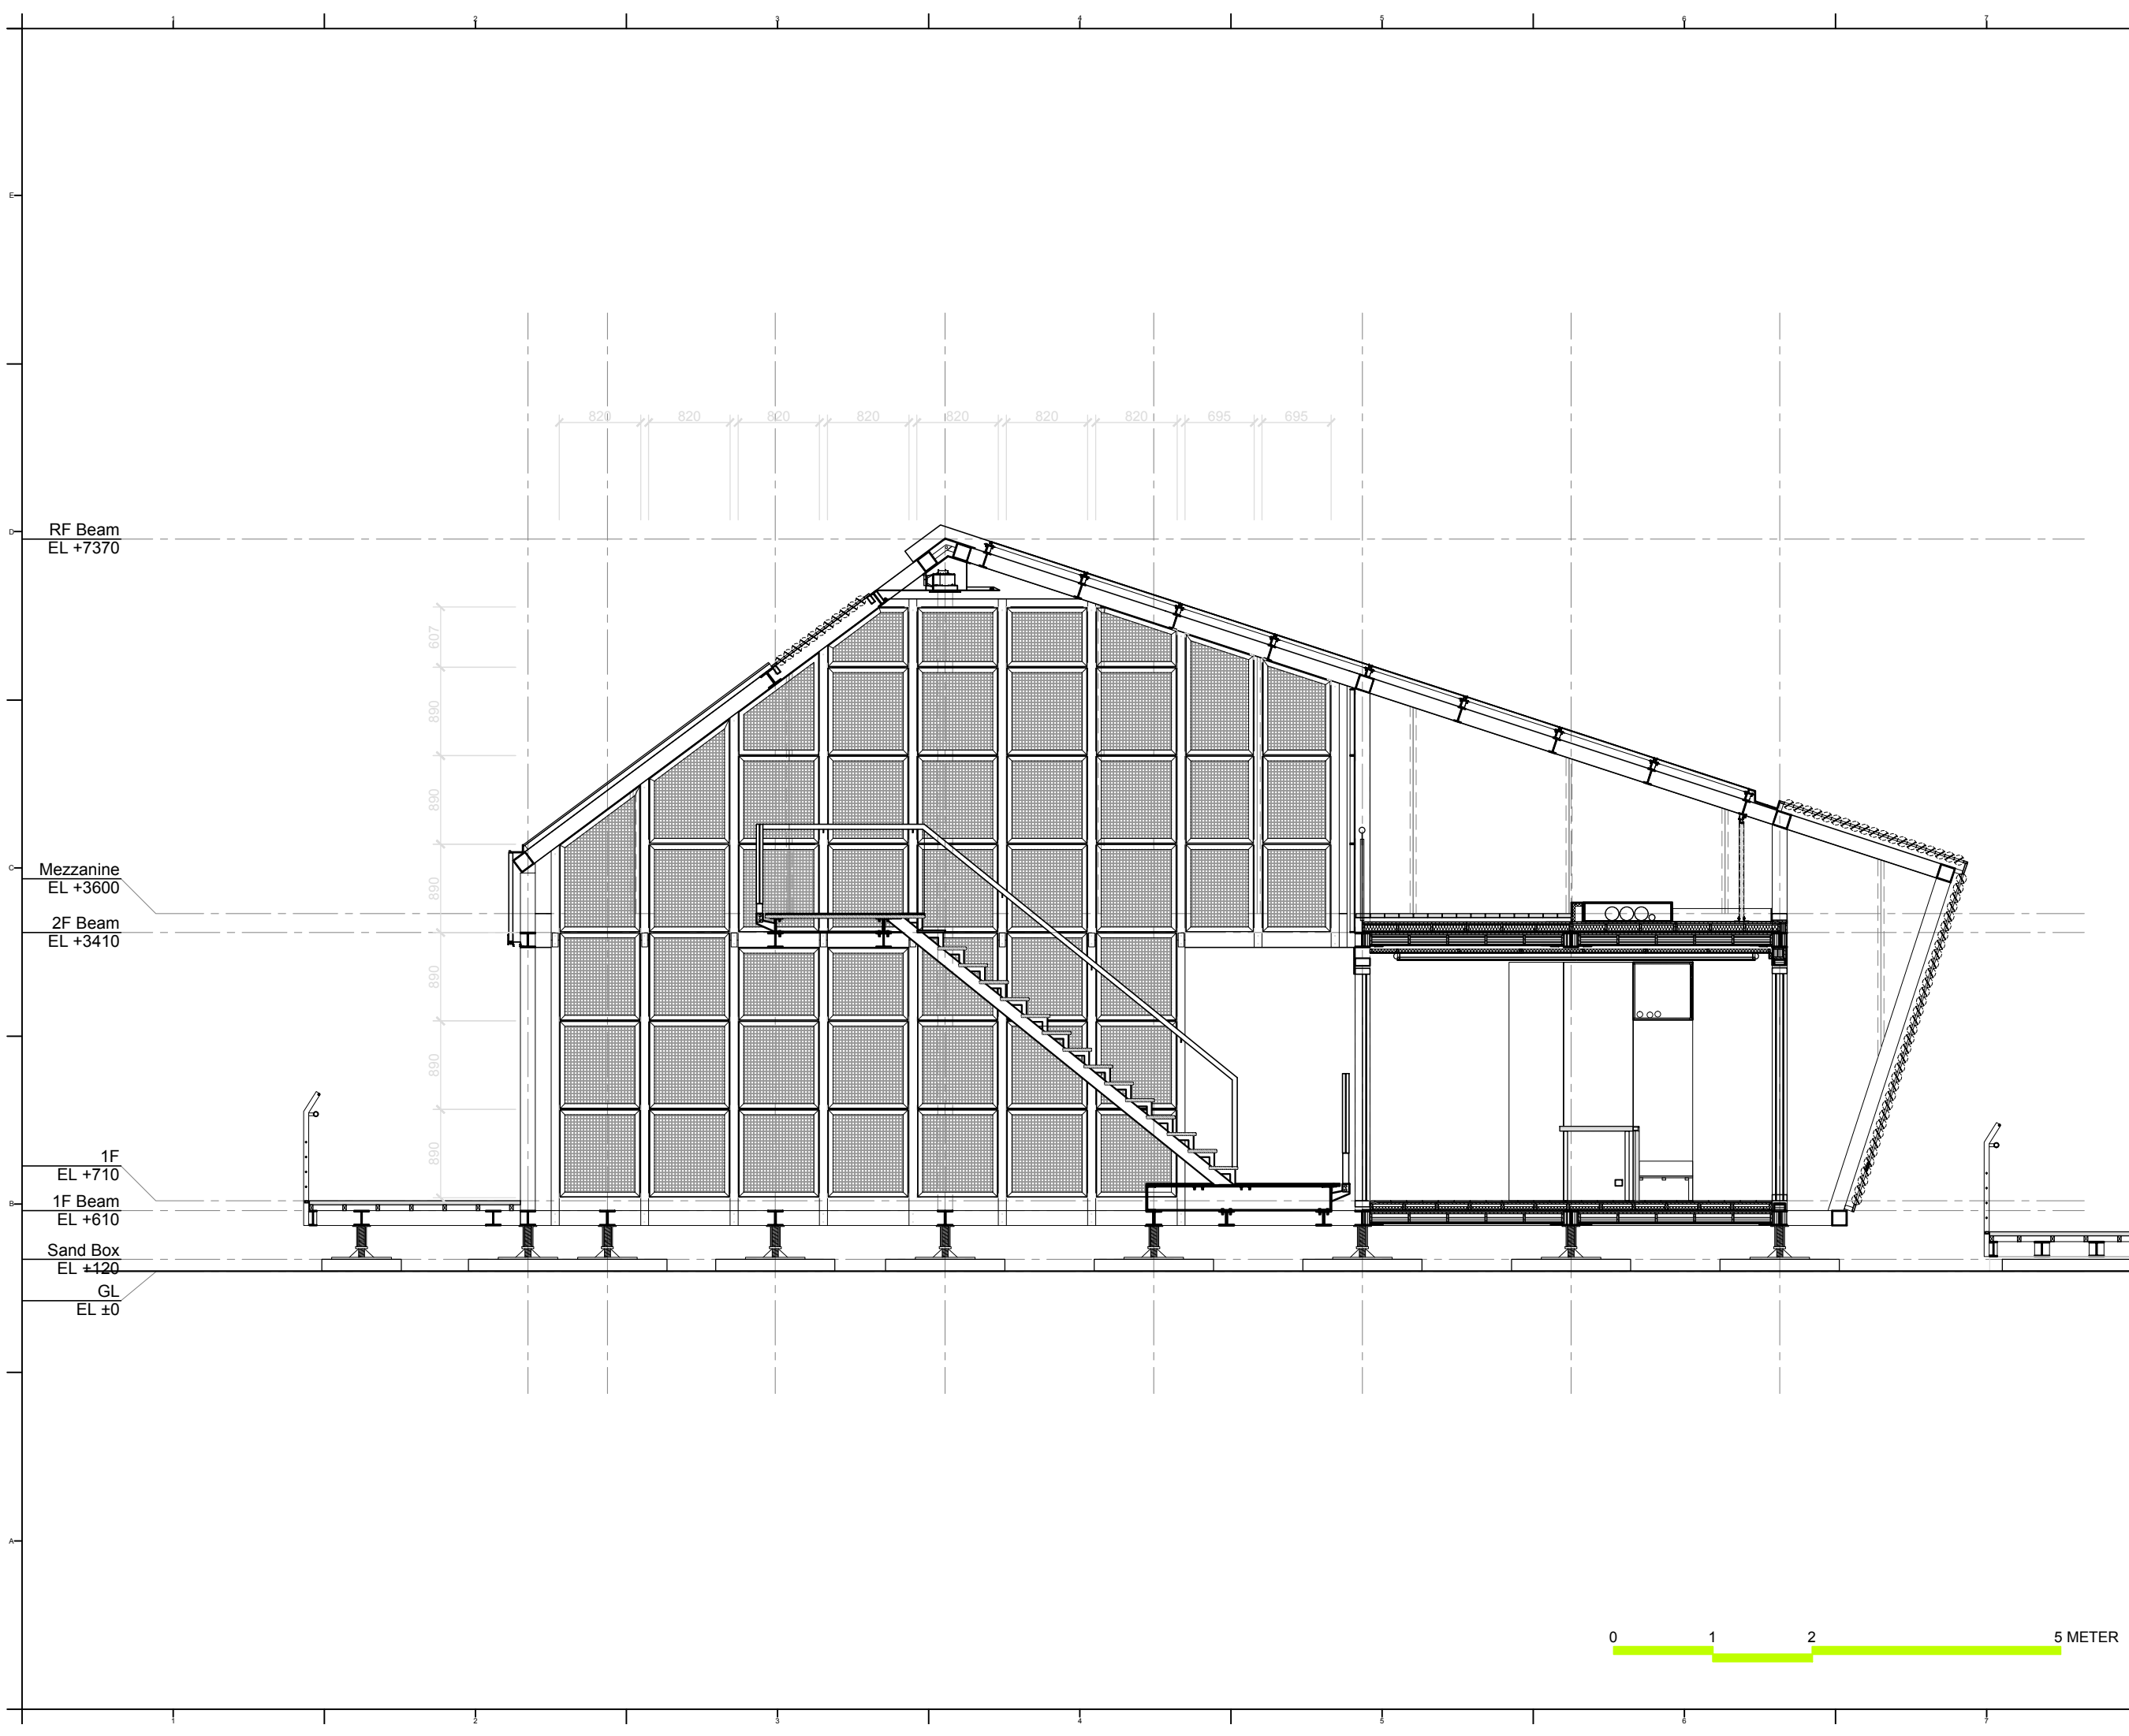

NCTU Architecture
國立交通大學建築研究所

Team Name: NCTU/UNICODE
Address: 1001 Ta-Hsueh Road
Hsinchu City 30010
Taiwan
Contact: www.sde.tw


Consultants:

Note:

Mark	Date	Description
DN	2013/04/01	SD Submission
DN	2013/07/01	DDc Submission
ST	2013/11/01	DD Submission
ST	2014/03/03	CD Submission

Drawn by	CF
Checked by	DN
Scale	1:60
Unit	mm

DWG. Title	
GREEN CORE DETAIL 4	
DWG. No.	PAGE
AR-404	75

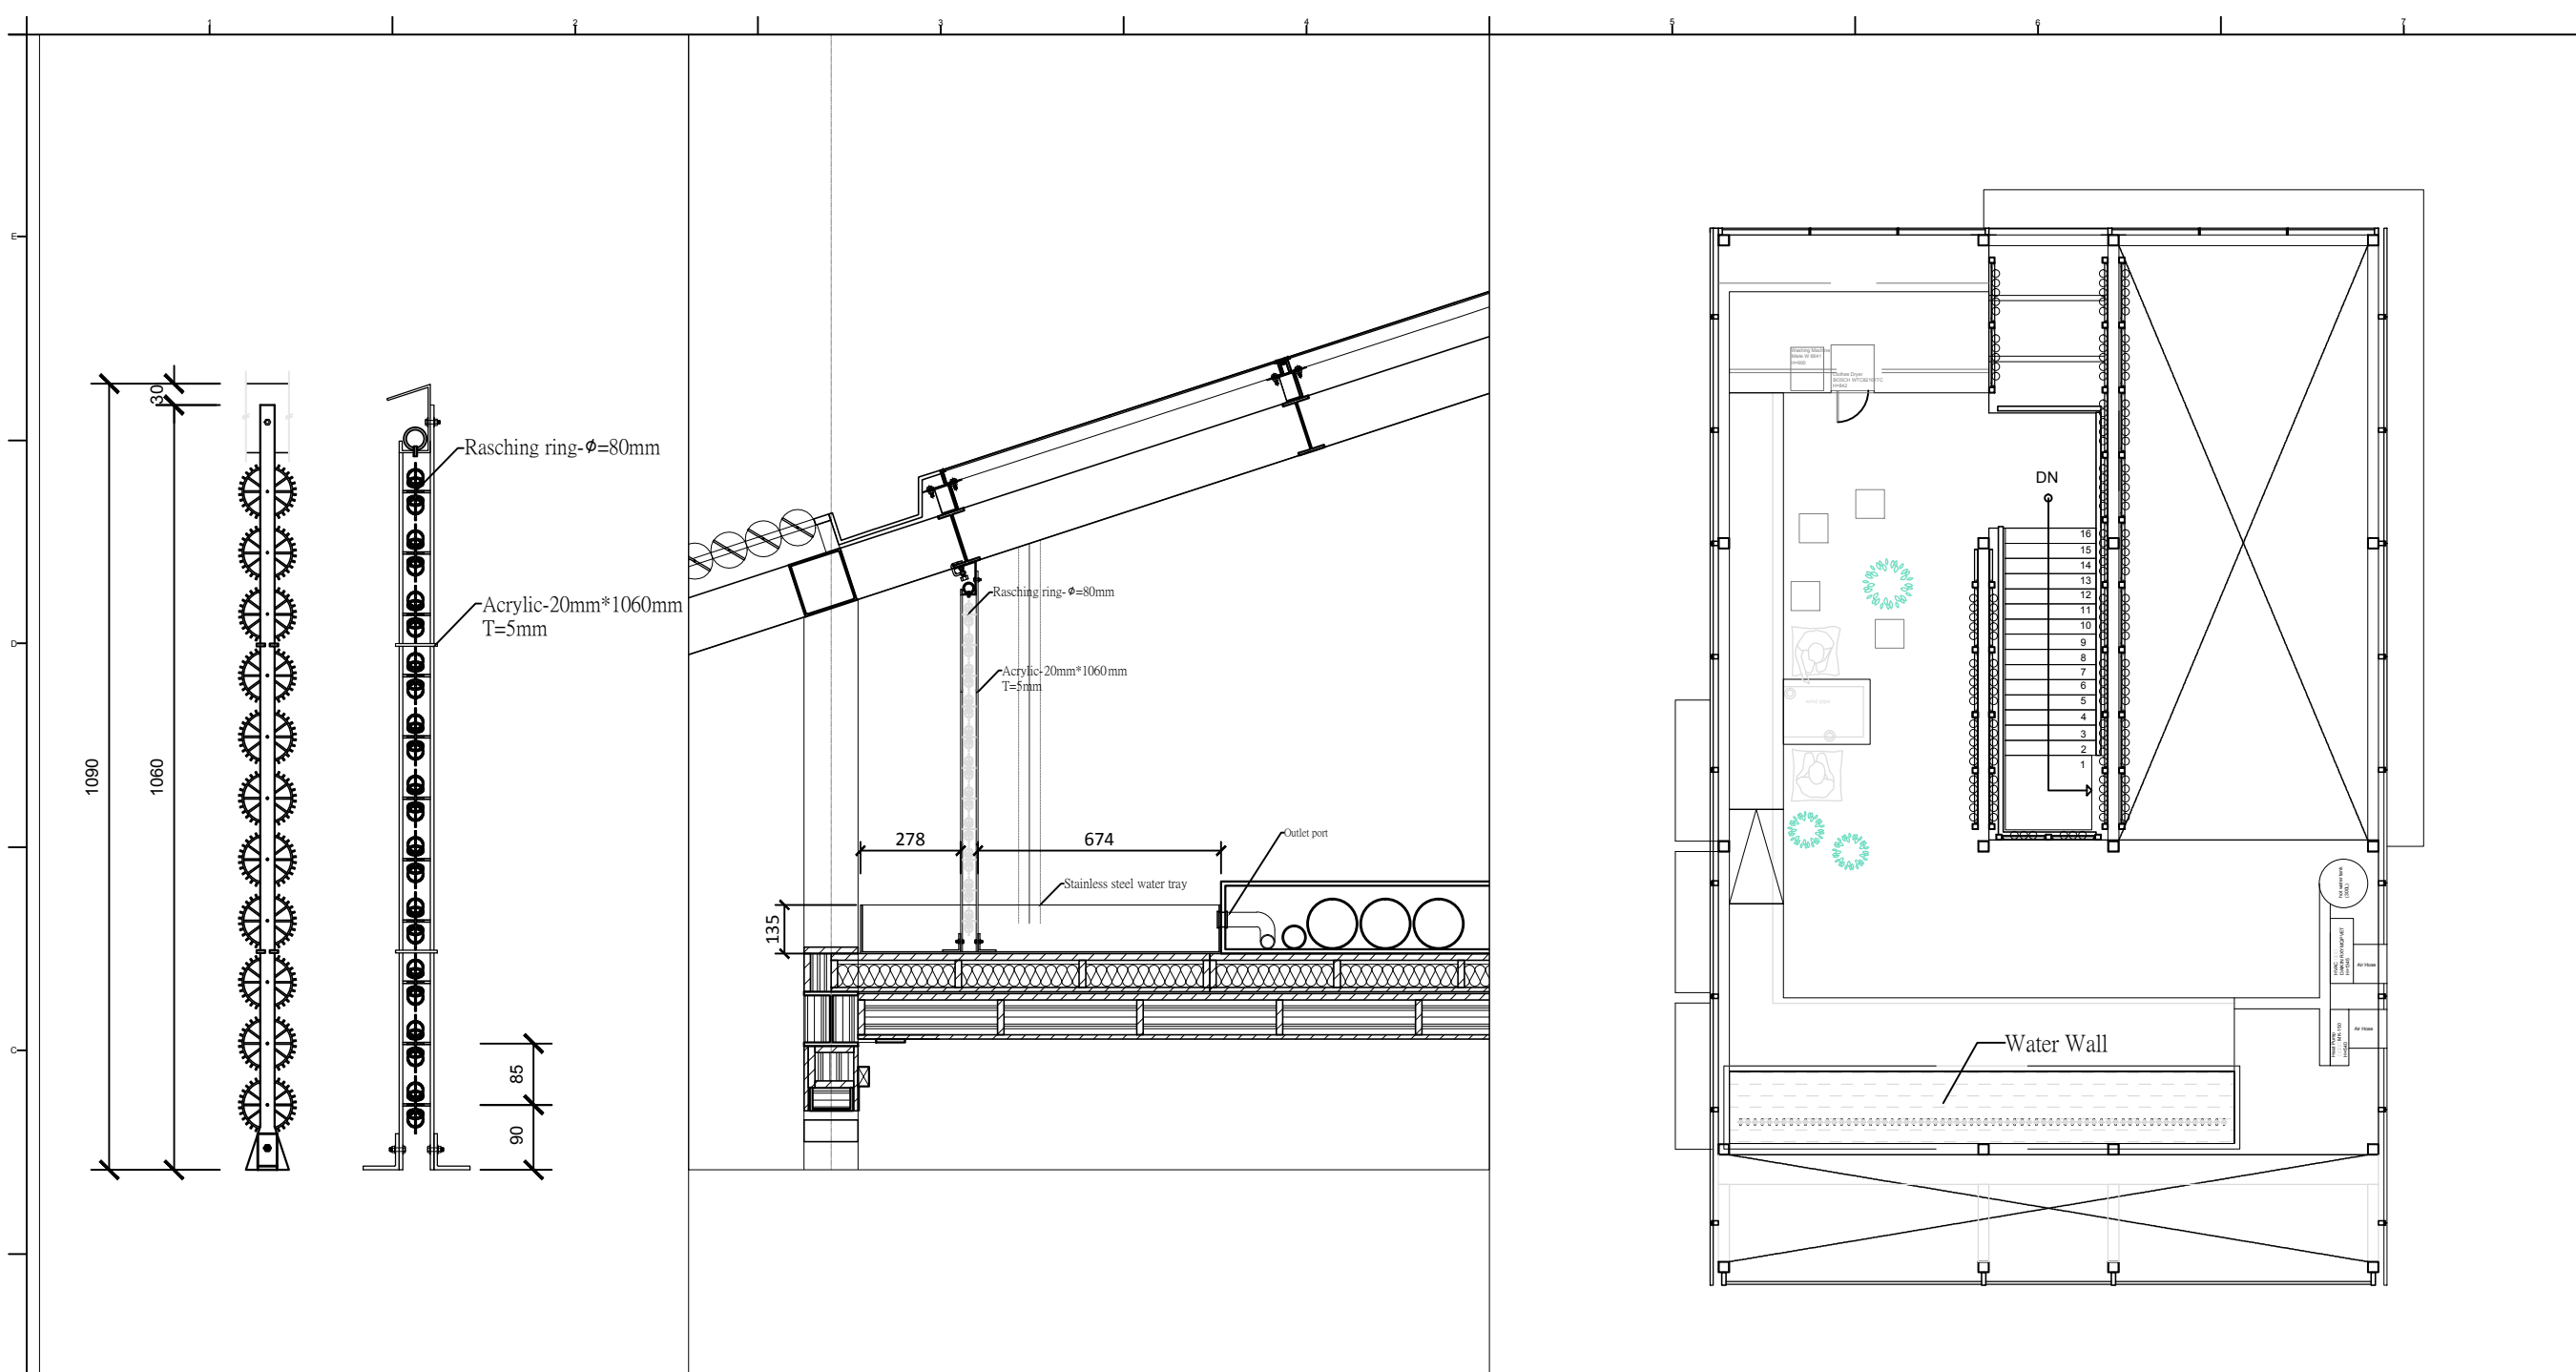



Solar Decathlon Europe

Project:



ORCHID HOUSE

Institution:



國立交通大學
National Chiao Tung University

NCTU Architecture
國立交通大學建築研究所

Team Name: NCTU/UNICODE

Address: 1001 Ta-Hsueh Road
Hsinchu City 30010
Taiwan

Contact: www.sde.tw



Consultants:

Note:

Mark	Date	Description
DN	2013/04/01	SD Submission
DN	2013/07/01	DDc Submission
ST	2013/11/01	DD Submission
ST	2014/03/03	CD Submission

Drawn by CH

Checked by DN

Scale N/A


Unit N/A

DWG. Title

WATER WALL DETAILS

DWG. No. AR-411

PAGE 76

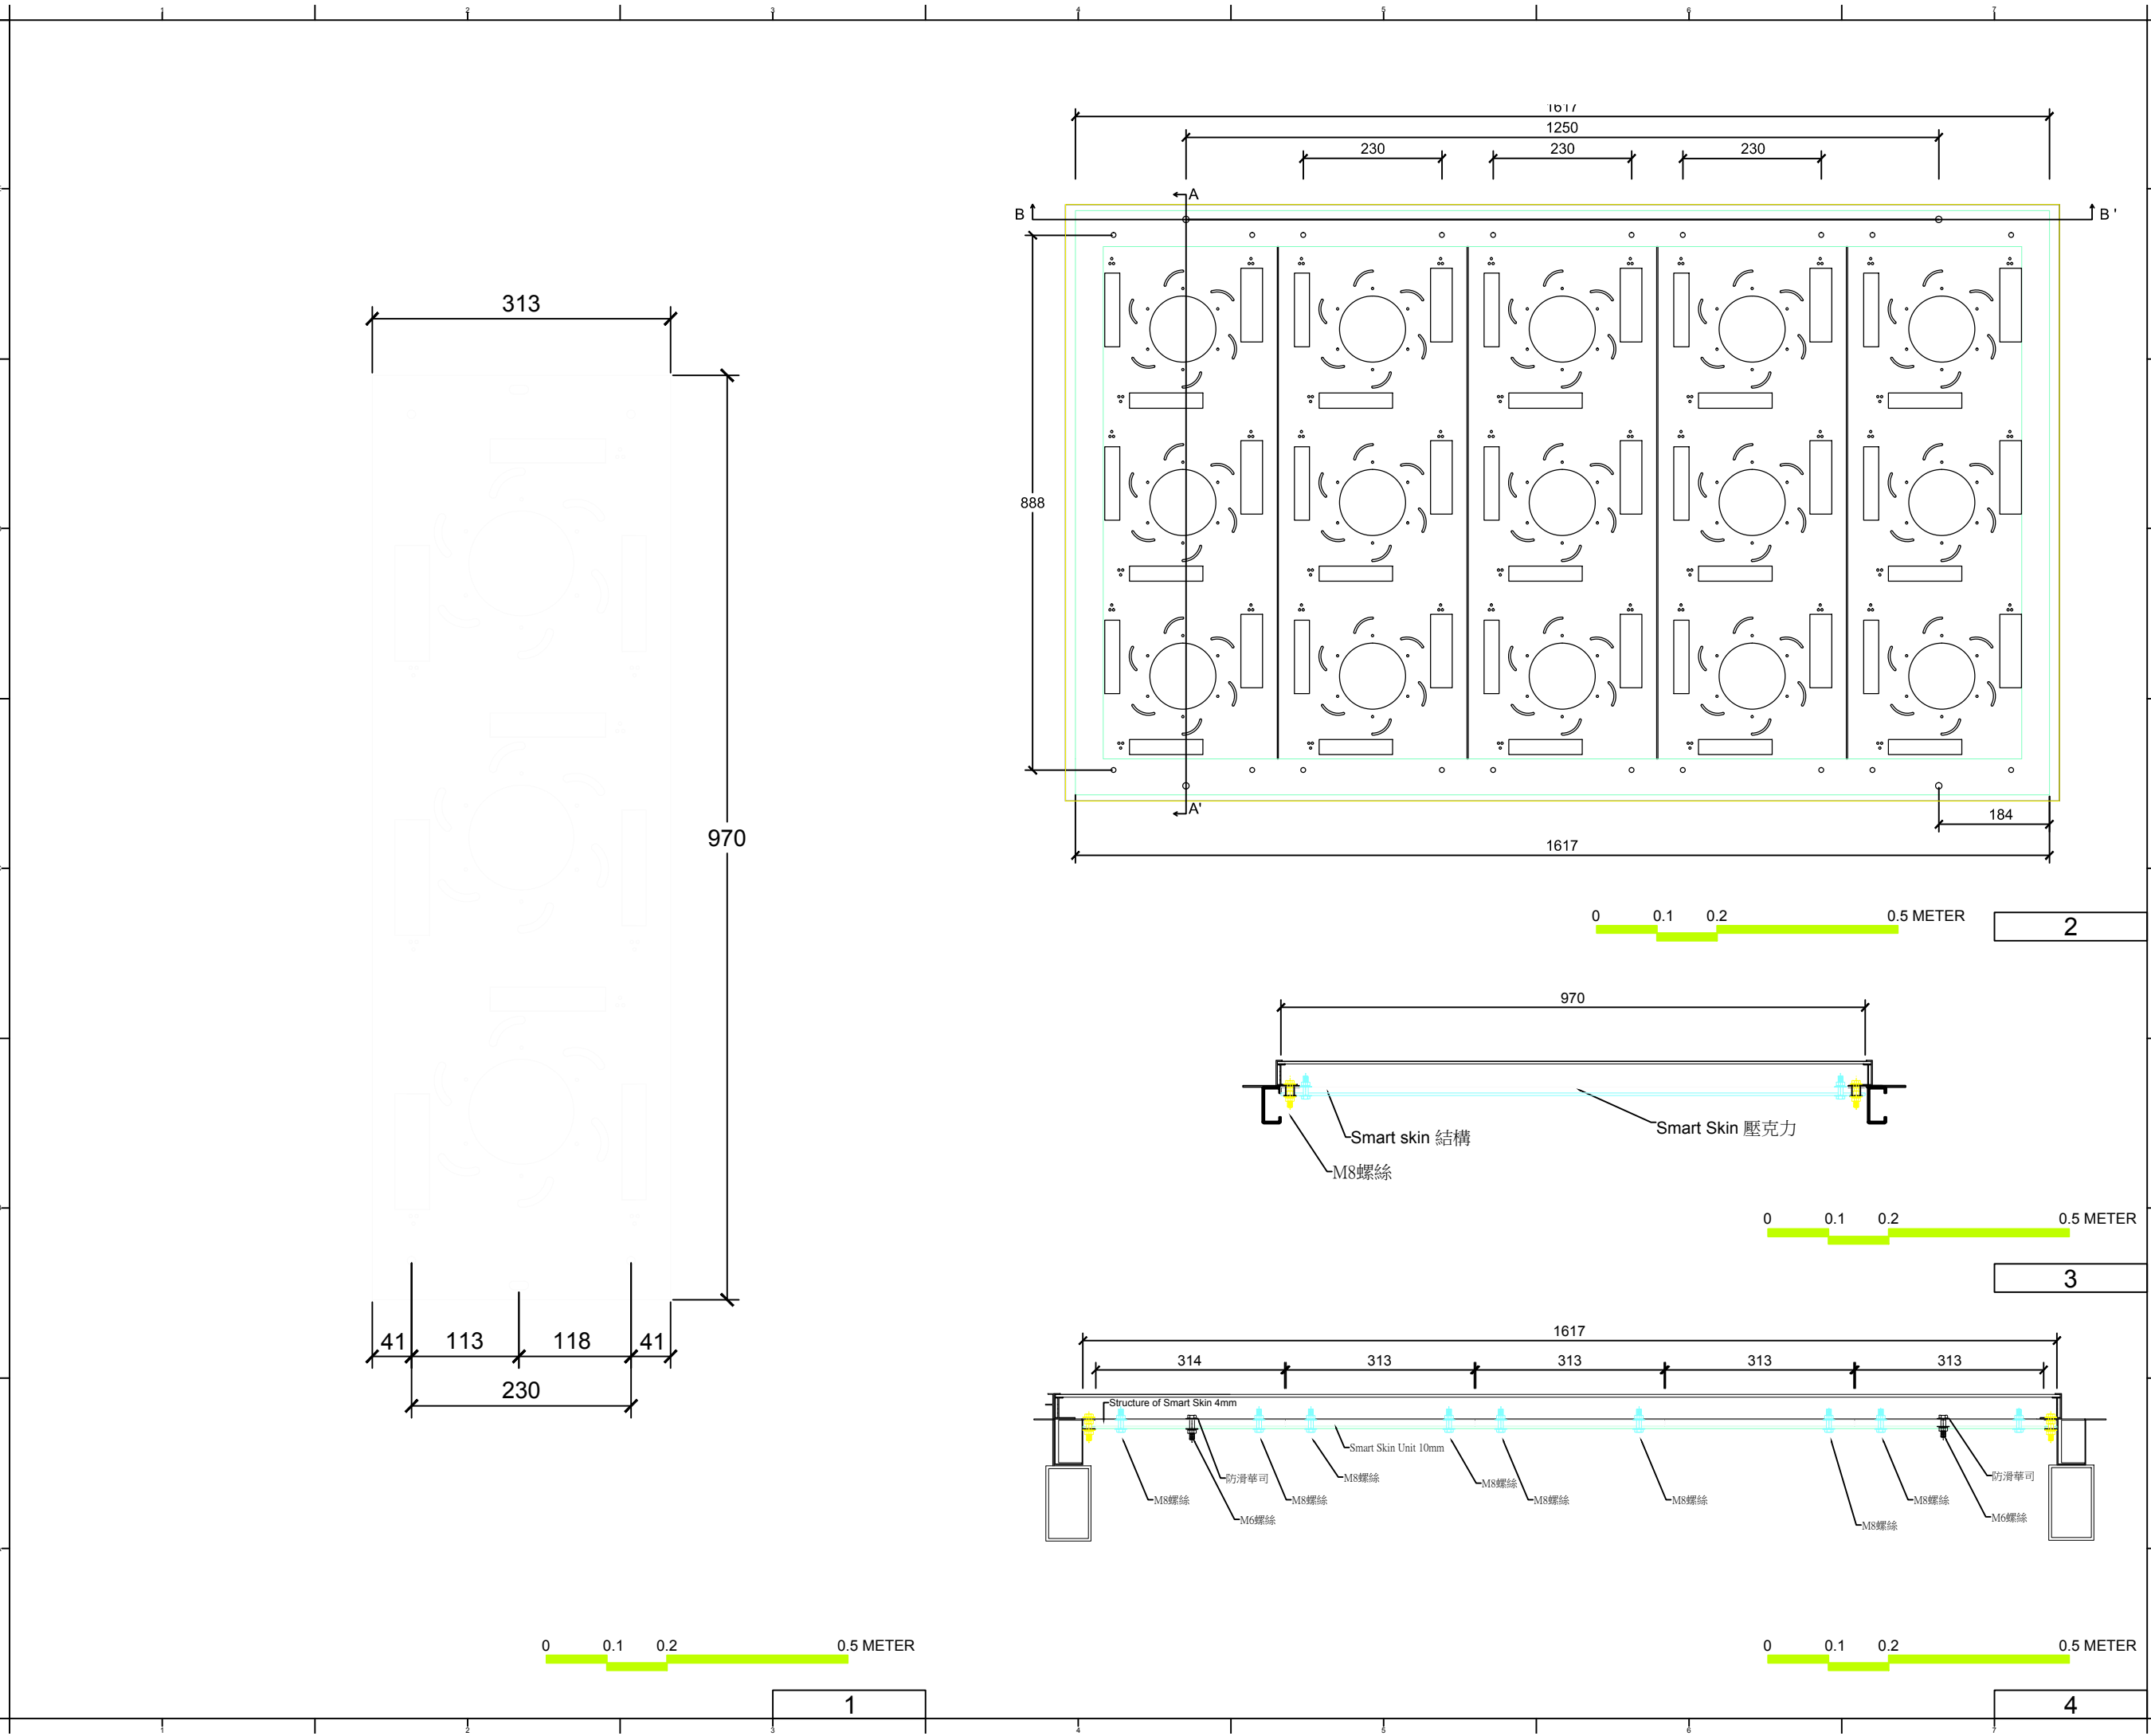

Mark	Date	Description
DN	2013/04/01	SD Submission
DN	2013/07/01	DDc Submission
ST	2013/11/01	DD Submission
ST	2014/03/03	CD Submission

Drawn by	RT
Checked by	-
Scale	1:10
Unit	mm



DWG. Title	
SMART SKIN DETAIL	
DWG. No.	PAGE
AR-421	77



Mark	Date	Description
DN	2013/04/01	SD Submission
DN	2013/07/01	DDc Submission
ST	2013/11/01	DD Submission
ST	2014/03/03	CD Submission

Drawn by	JL
Checked by	DN
Scale	1:20 & 1:04
Unit	mm

DWG. Title	
THERMAL WALL DETAILS 1	
DWG. No.	PAGE
AR-431	78

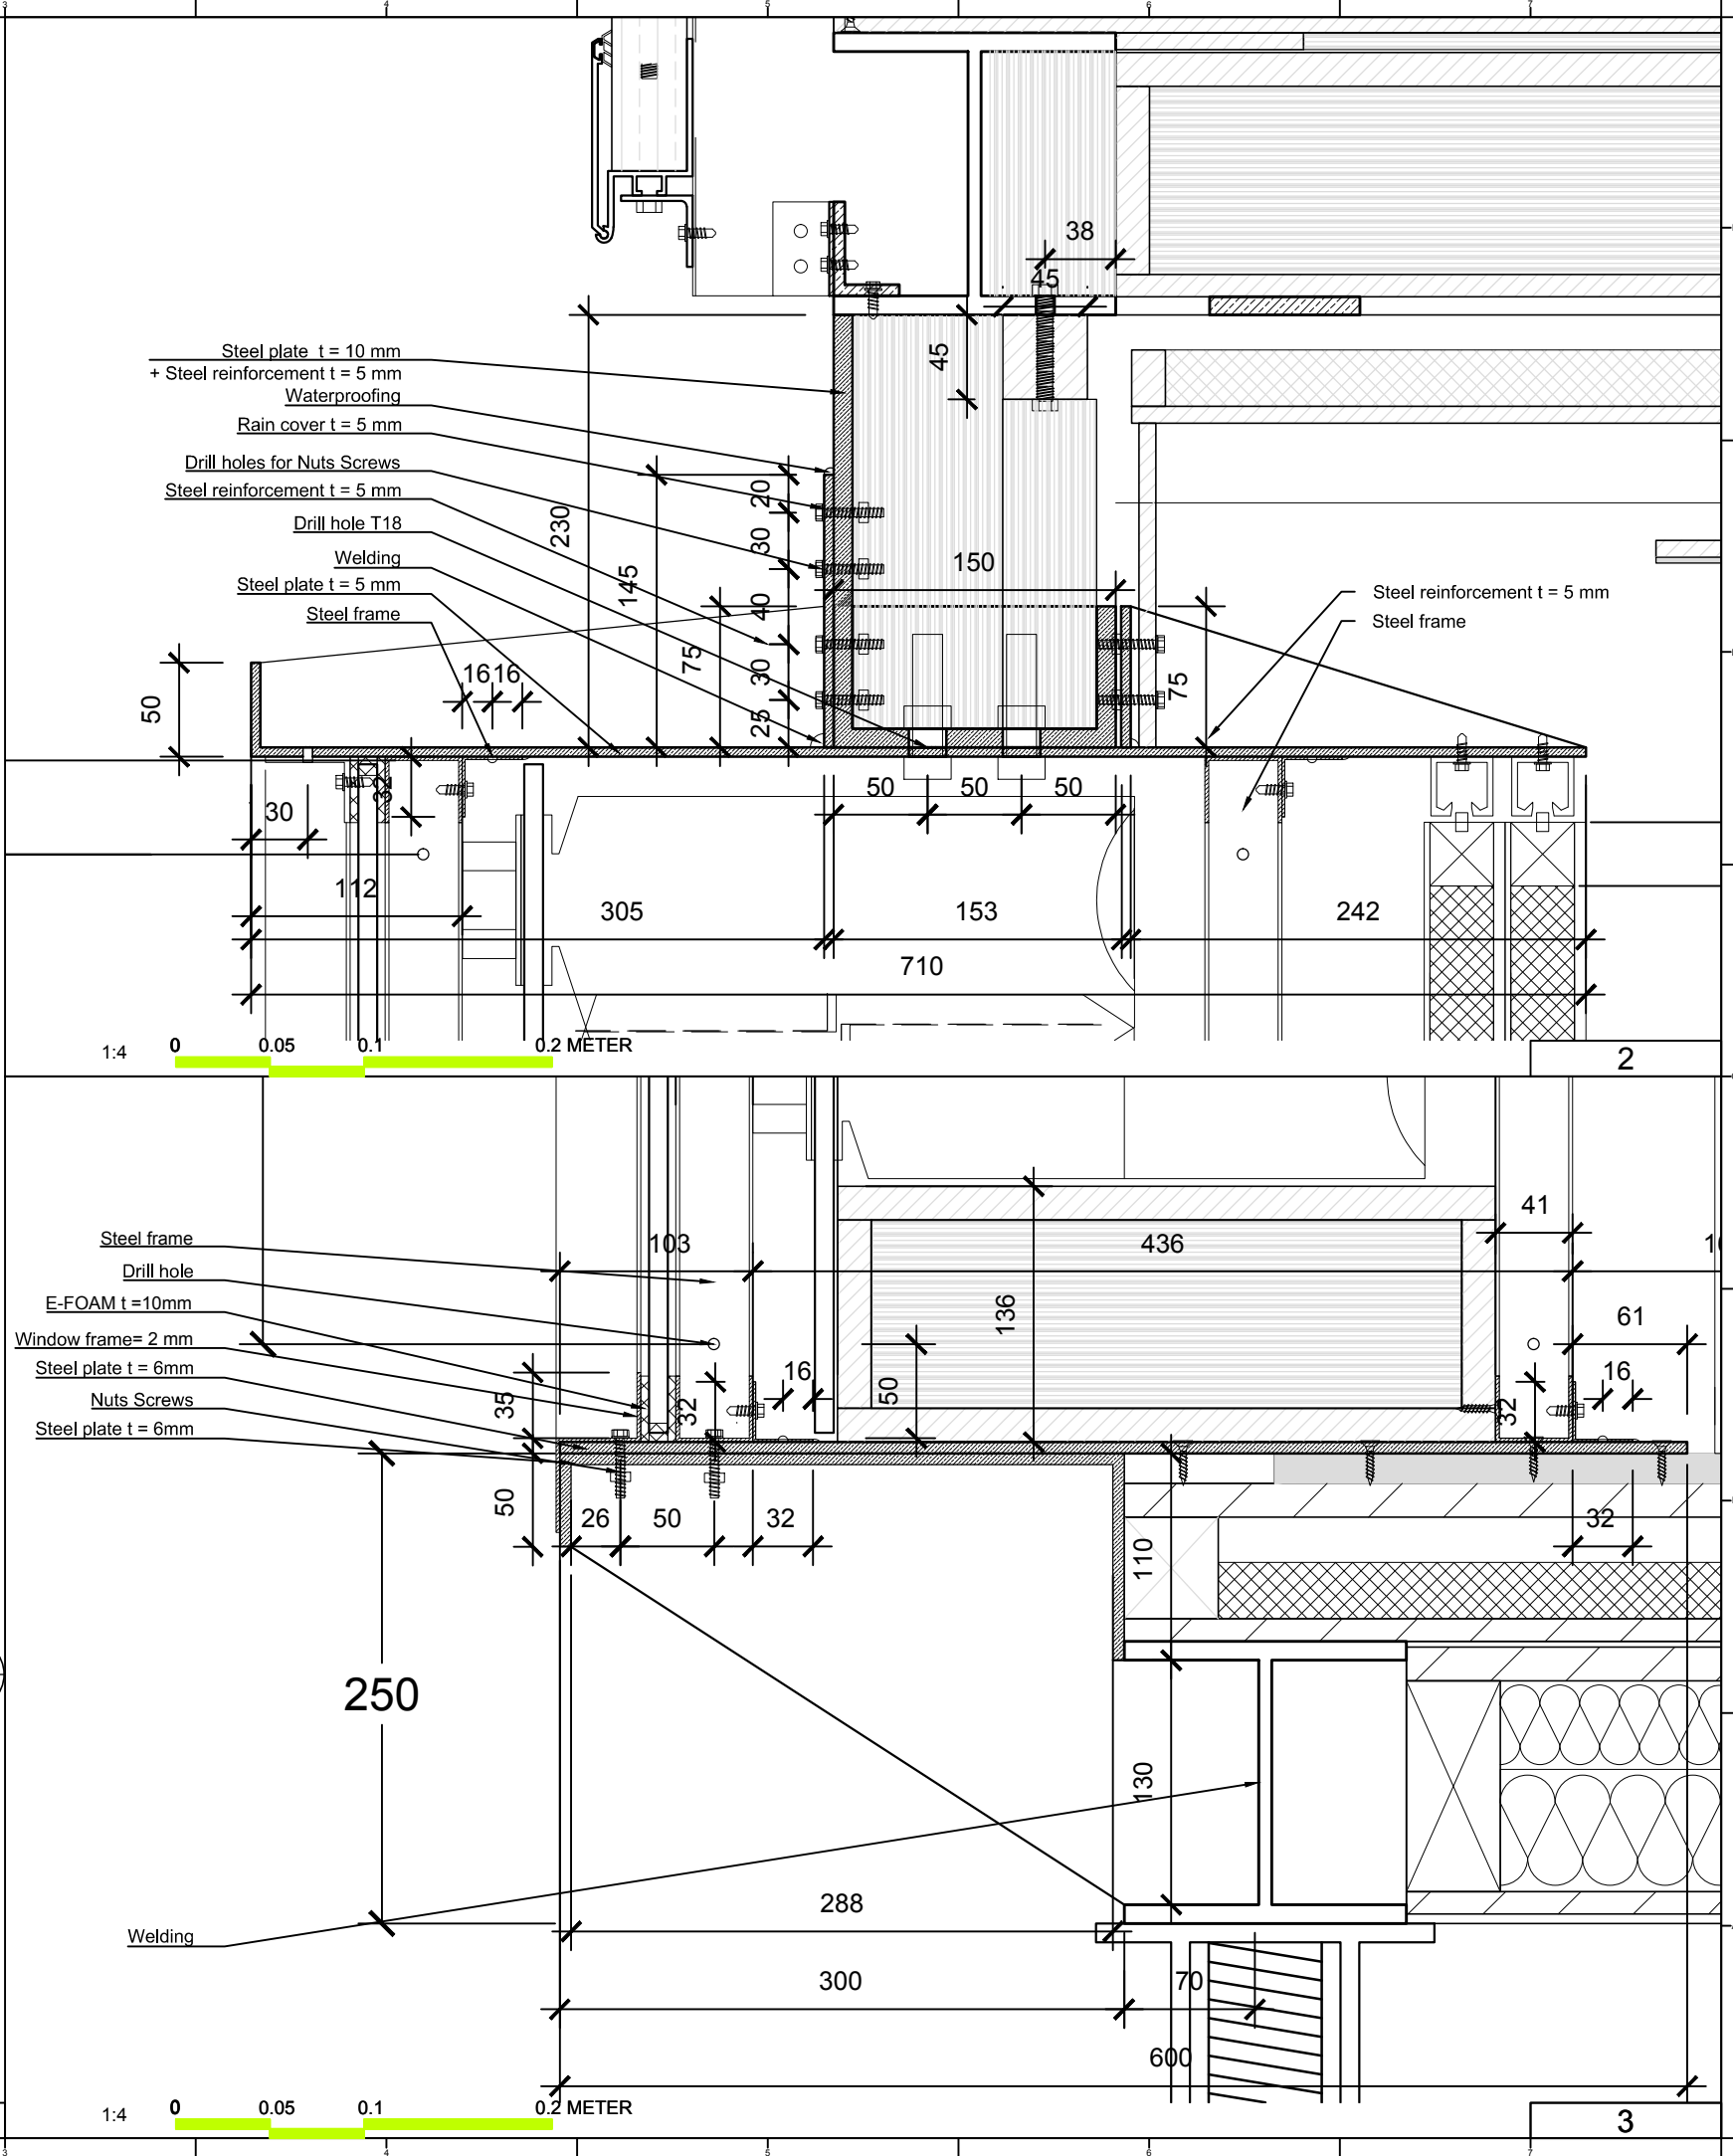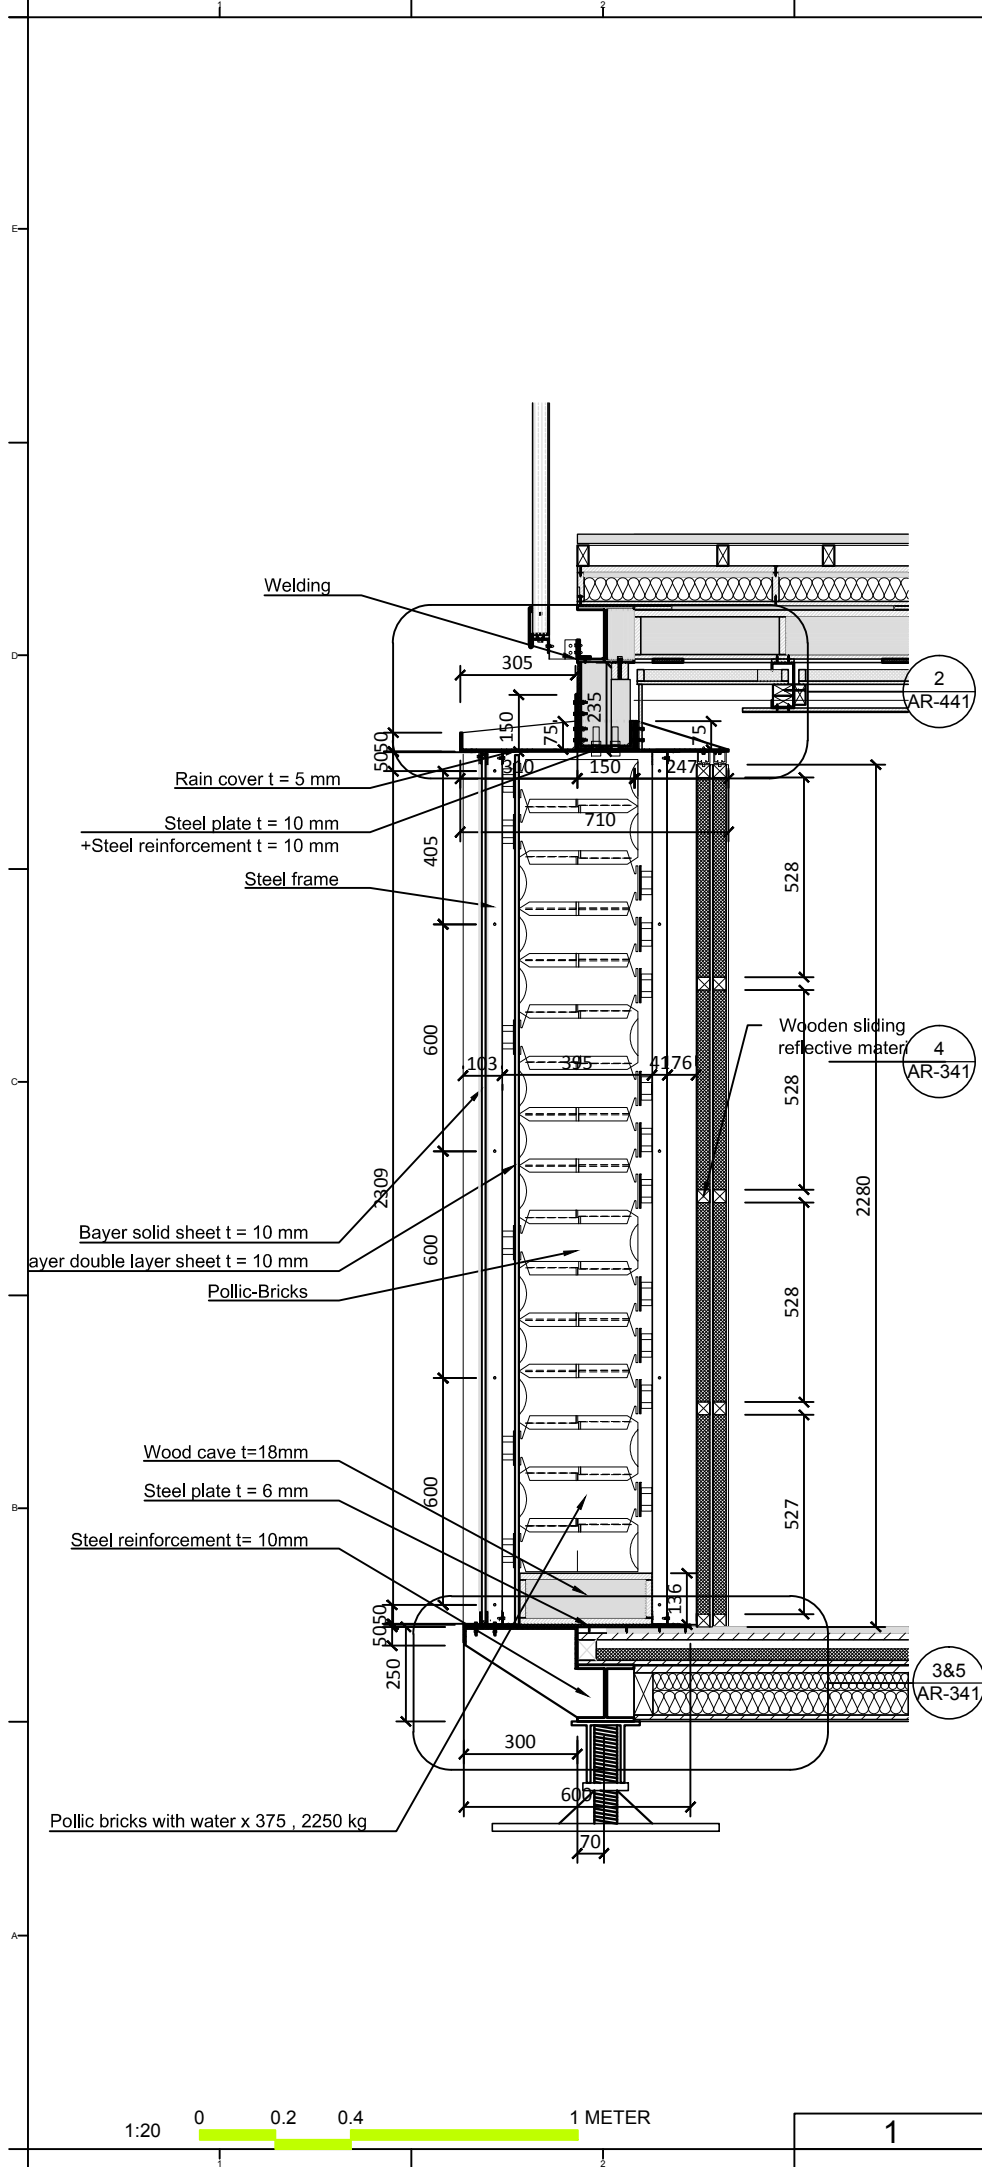

Project:



Institution:



NCTU Architecture
國立交通大學建築研究所

Team Name: NCTU/UNICODE
Address: 1001 Ta-Hsueh Road
Hsinchu City 30010
Taiwan
Contact: www.sde.tw




Consultants:

Note:

Mark	Date	Description
DN	2013/04/01	SD Submission
DN	2013/07/01	DDc Submission
ST	2013/11/01	DD Submission
ST	2014/03/03	CD Submission


Drawn by	JL
Checked by	DN
Scale	1:20 & 1:04
Unit	mm

DWG. Title THERMAL WALL DETAILS 2	
DWG. No. AR-432	PAGE 79

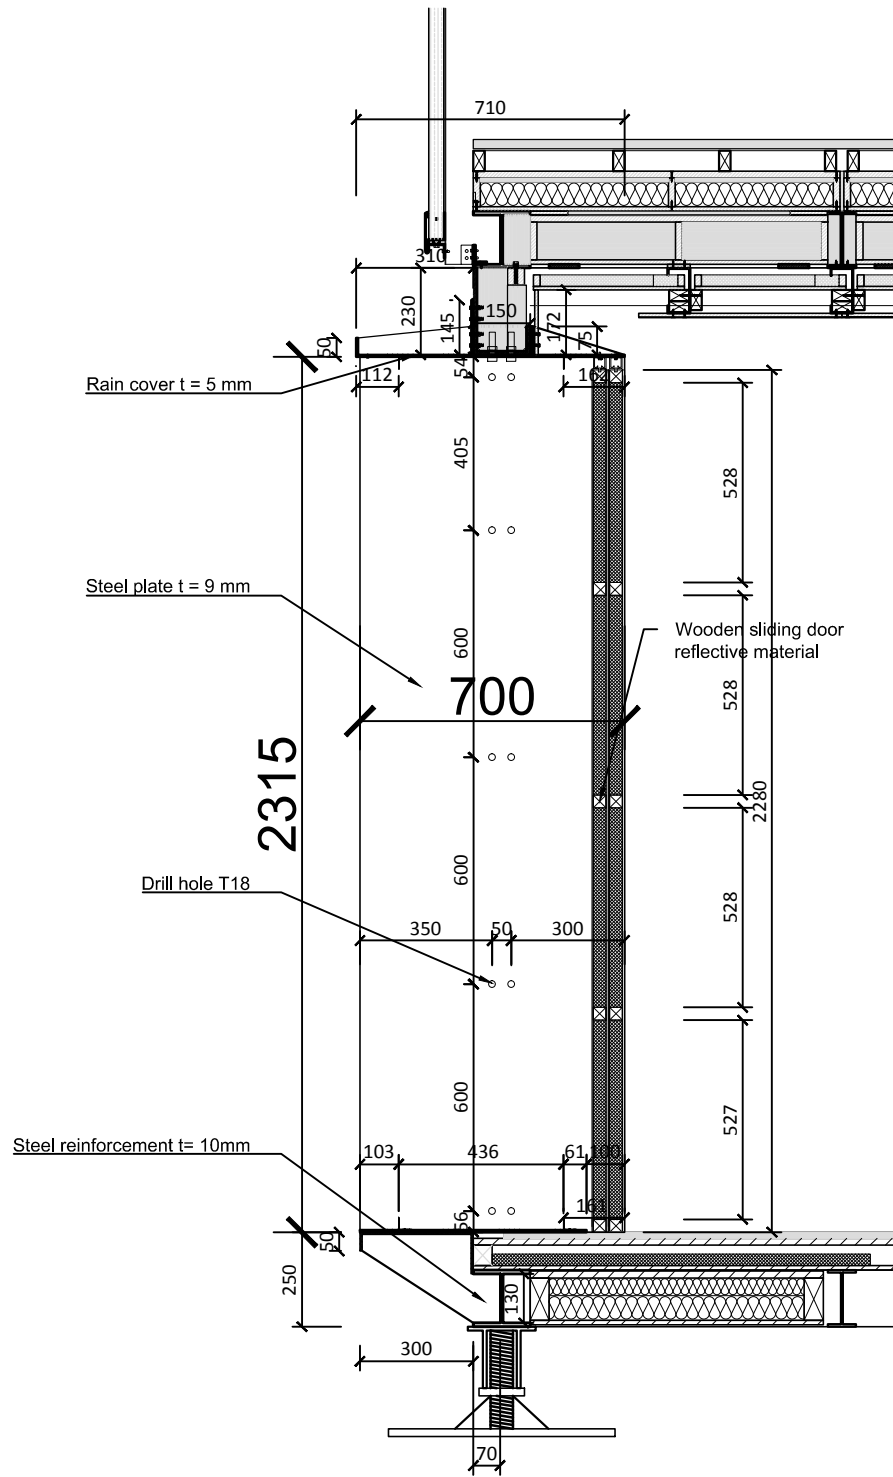



1:20 0 0.2 0.4 1 METER

4

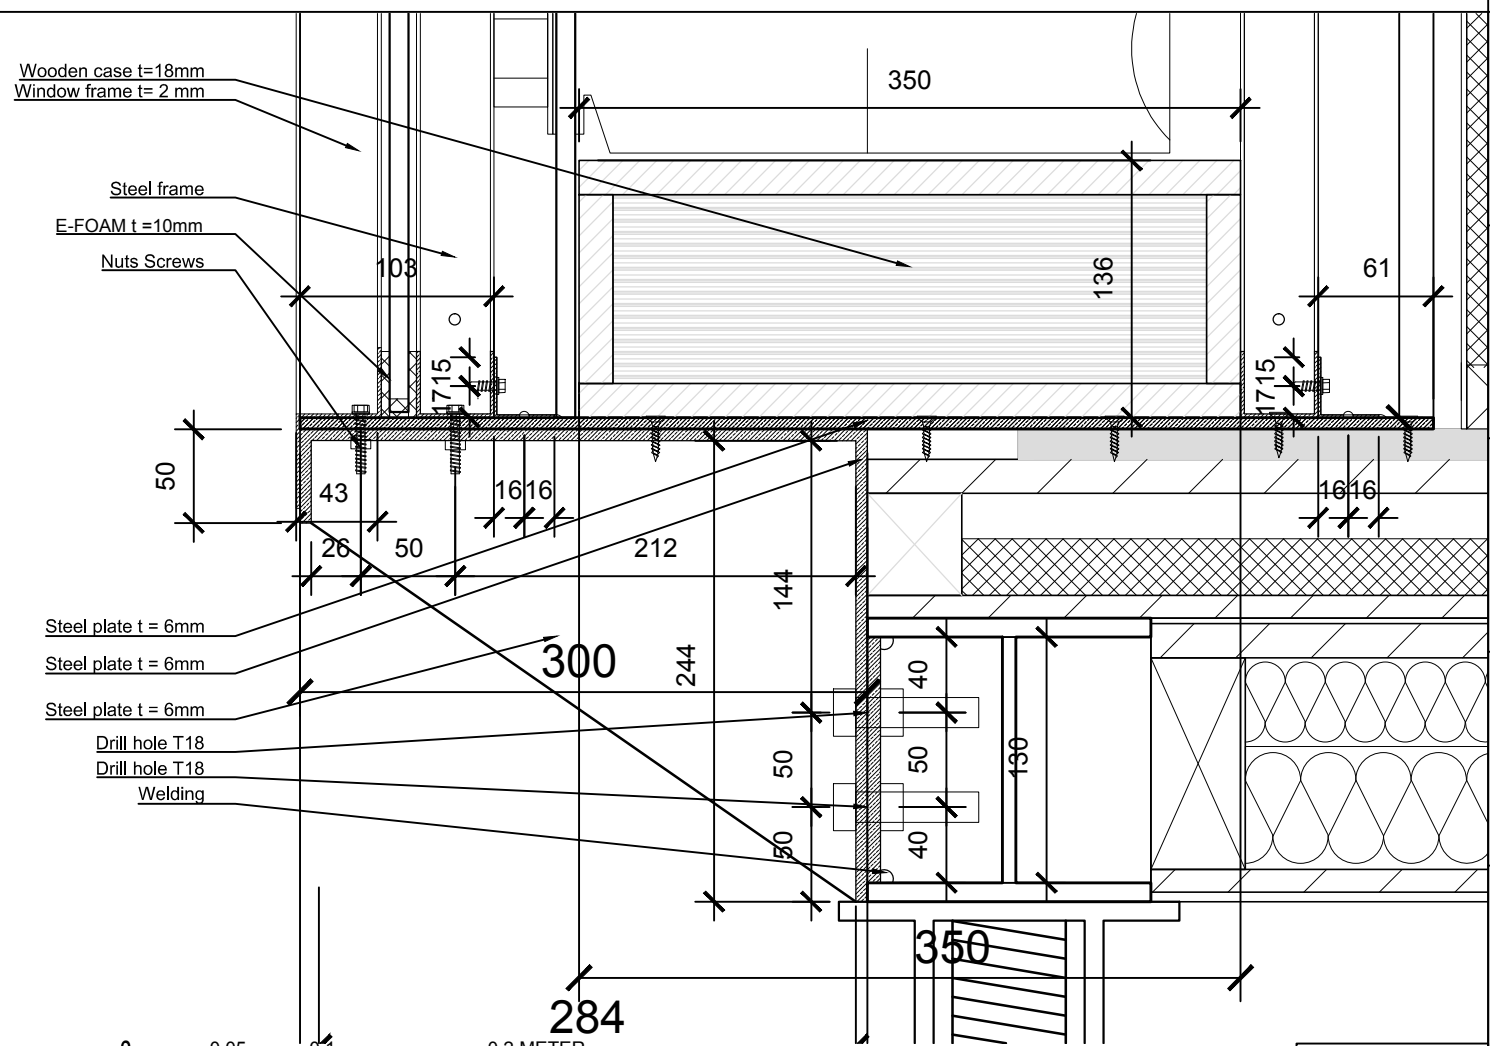

1:4 0 0.05 0.1 0.2 METER

5

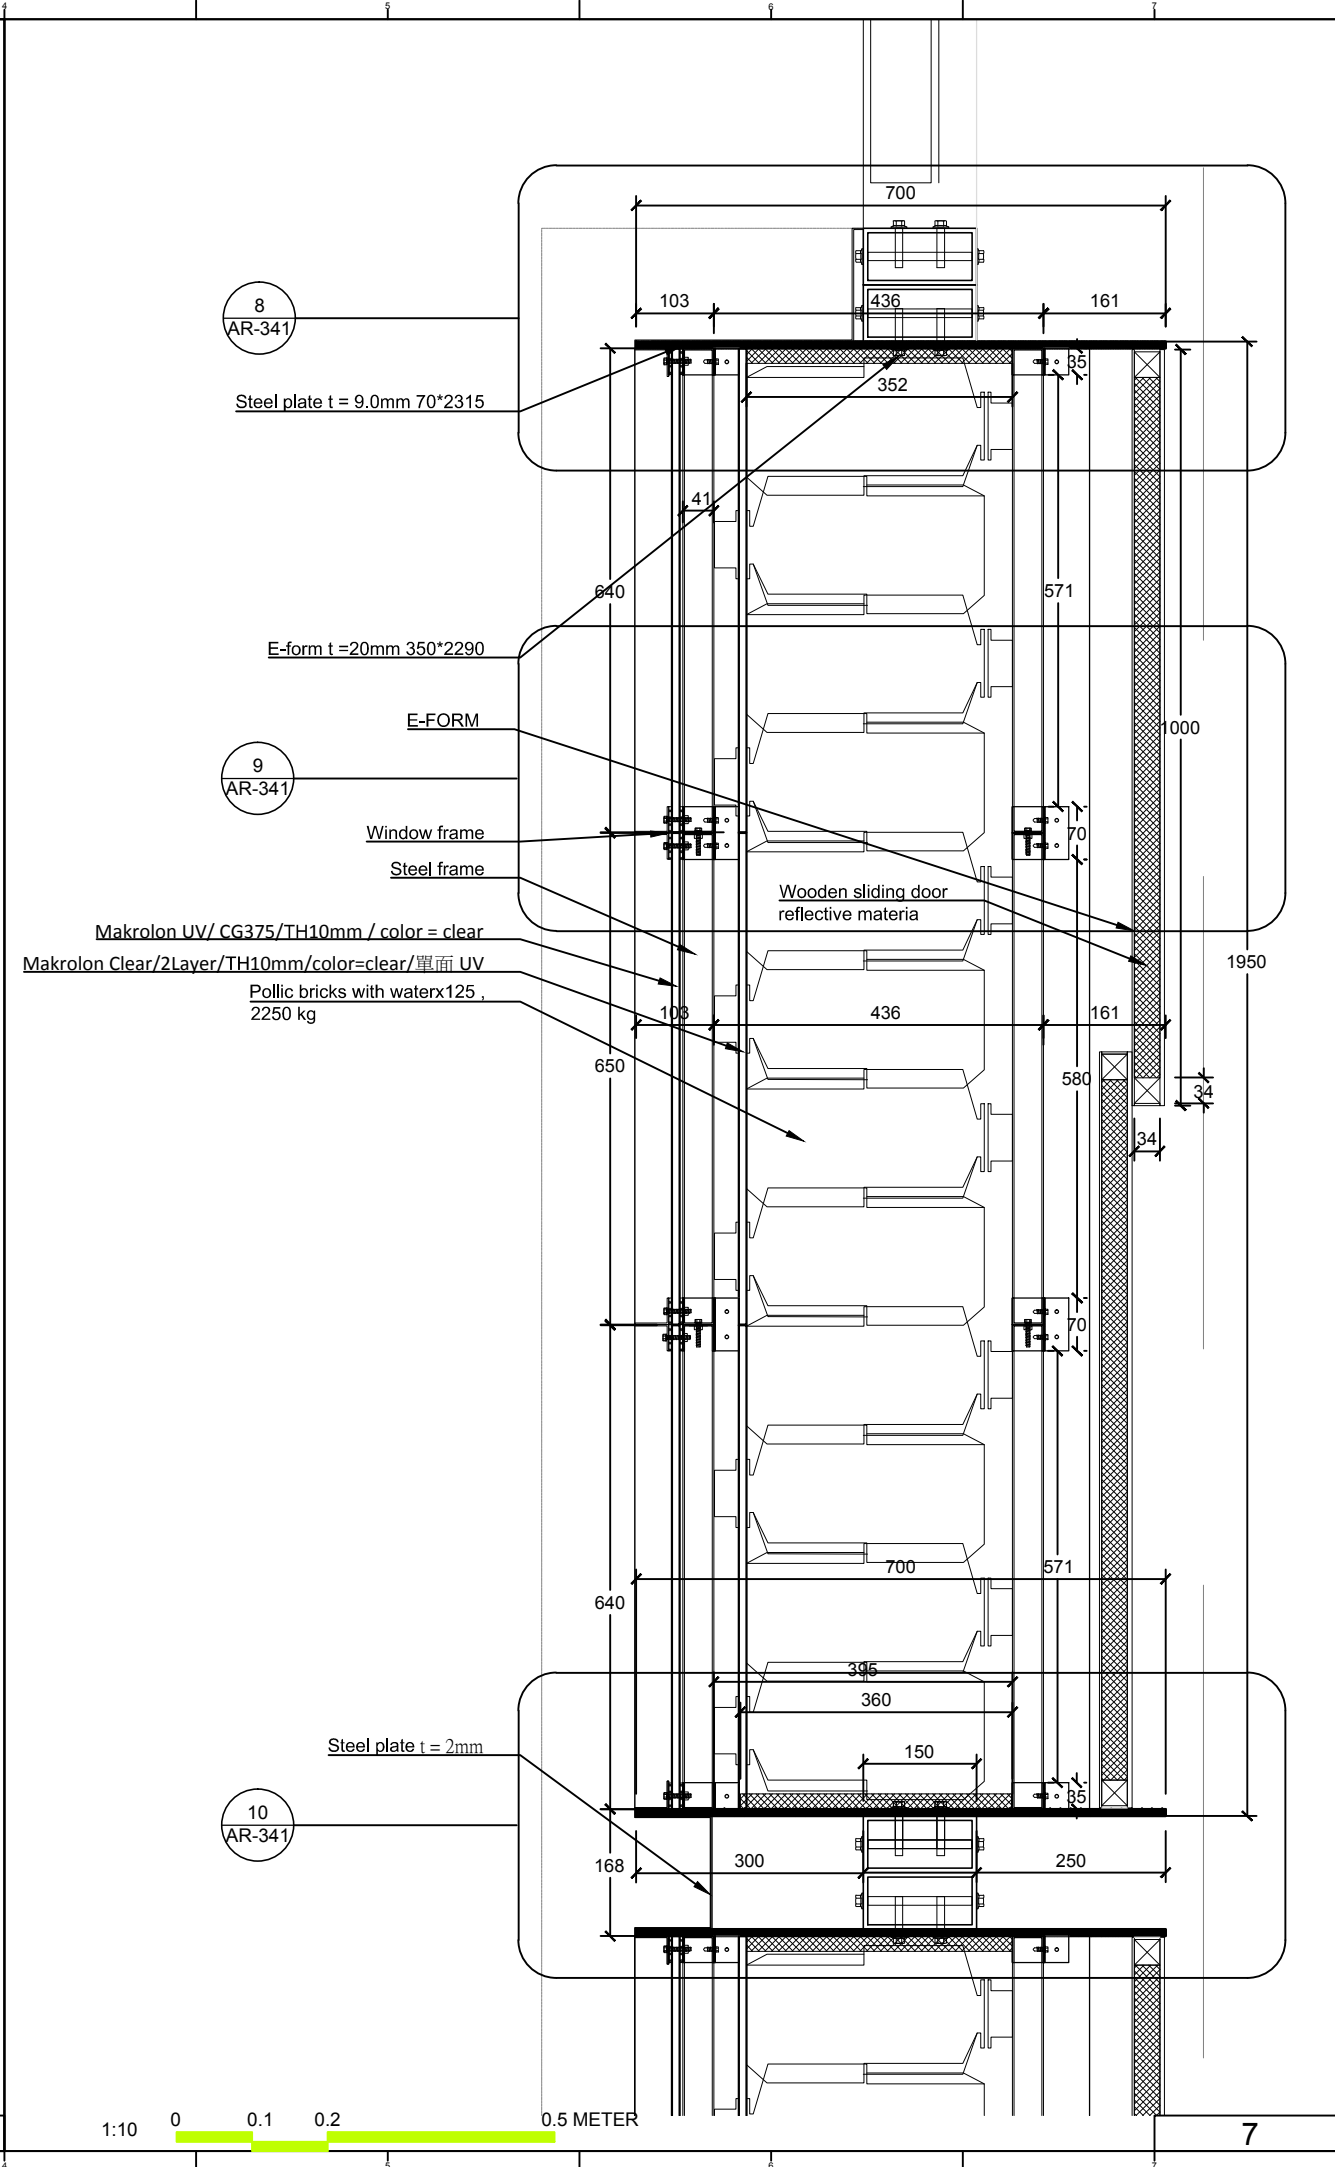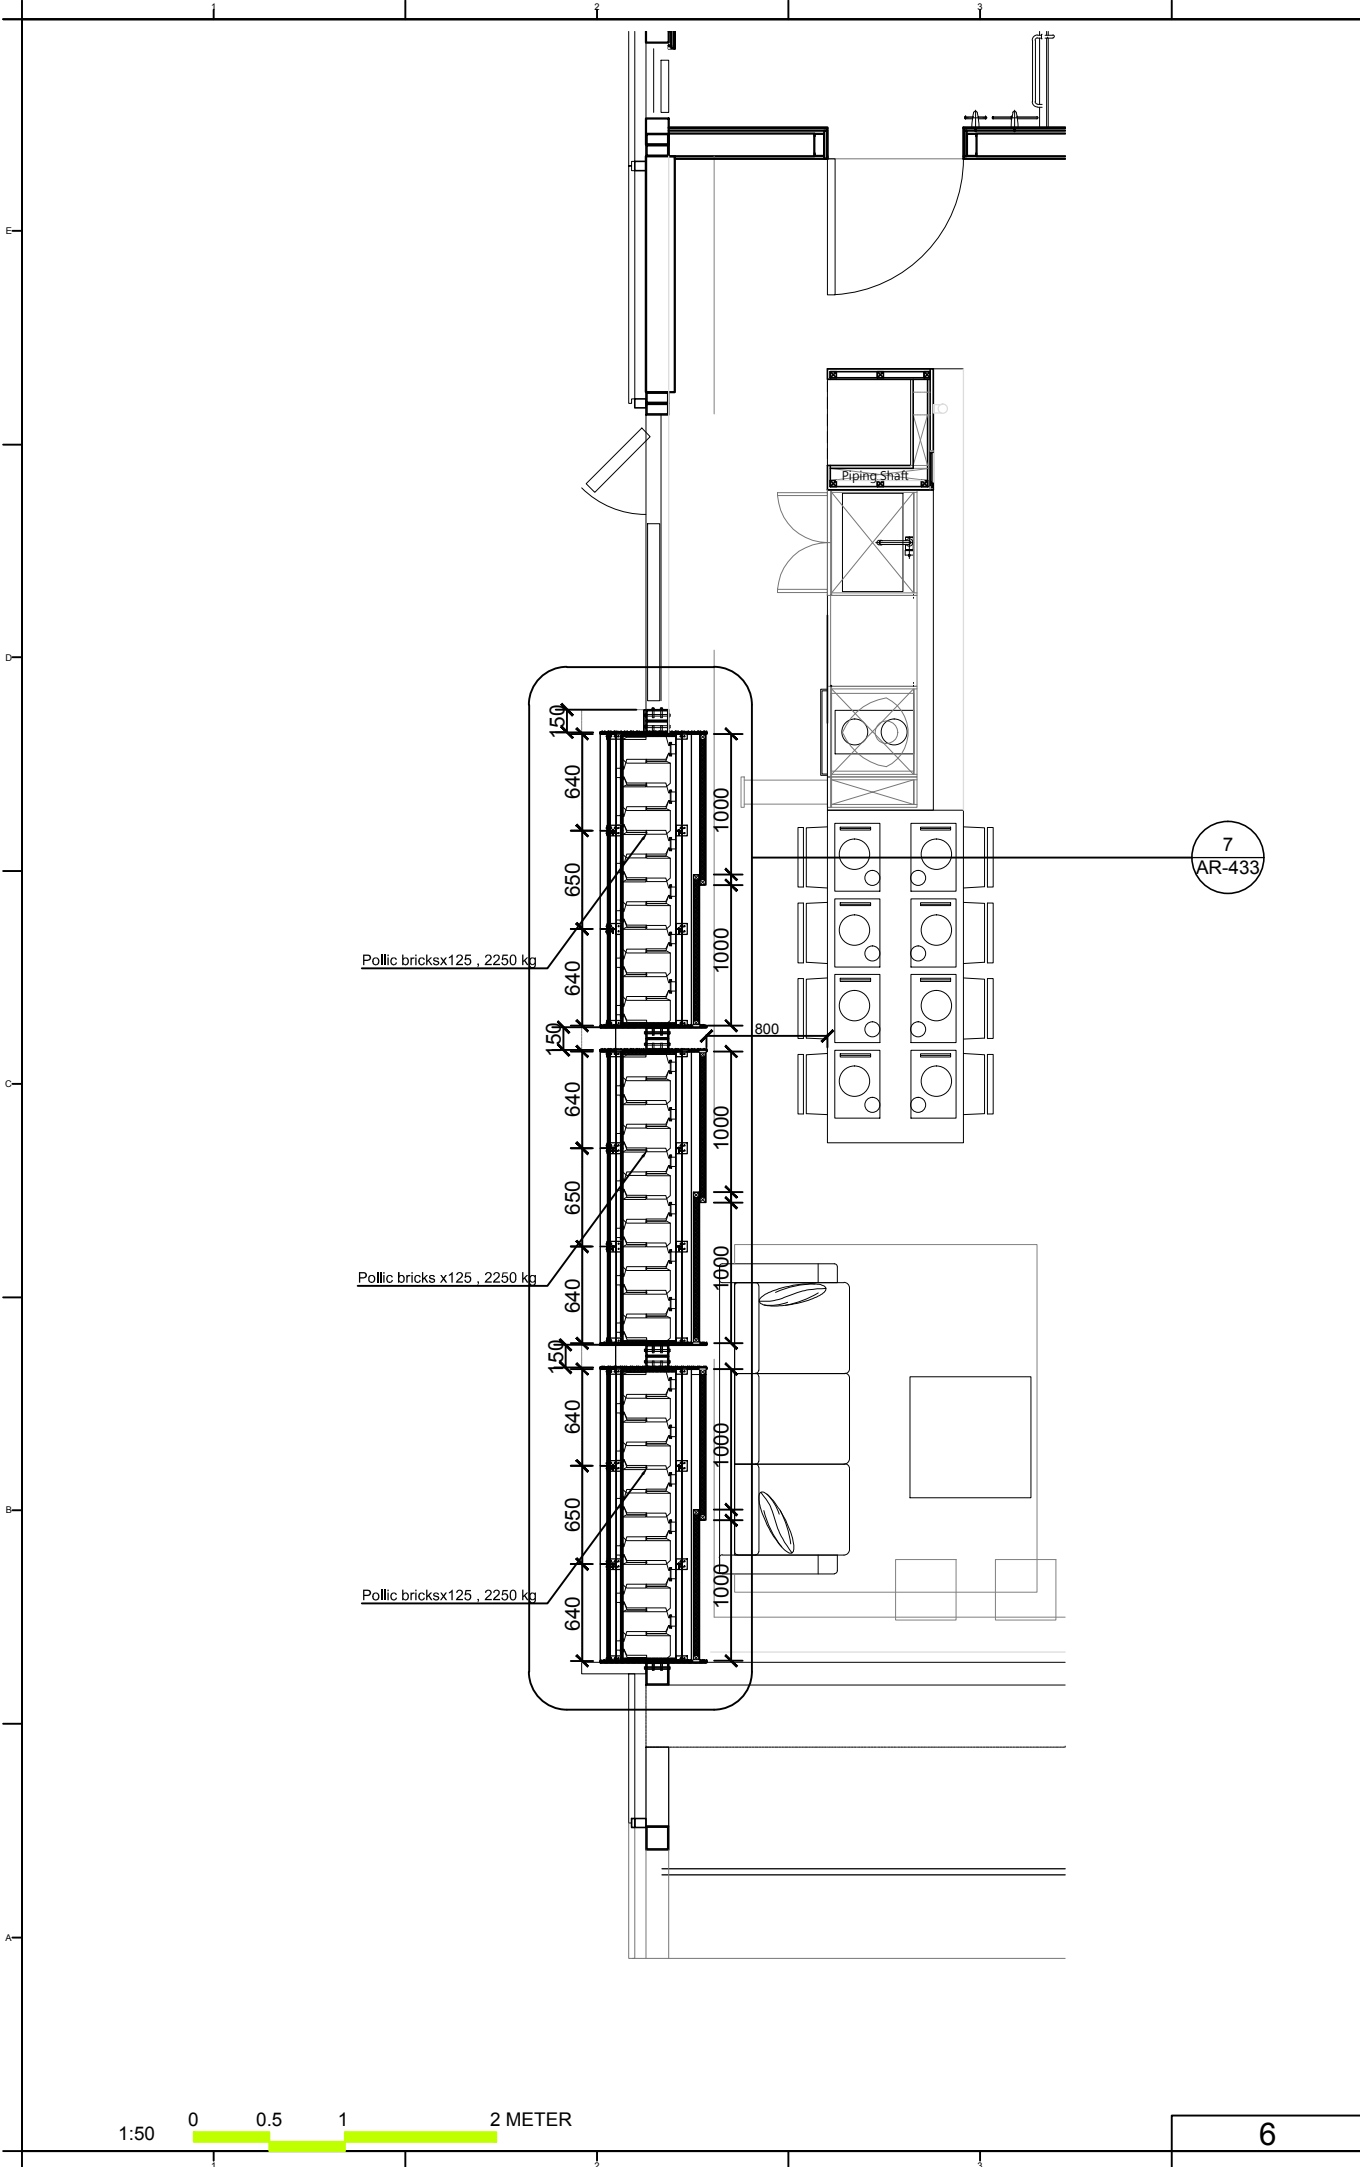

Mark	Date	Description
DN	2013/04/01	SD Submission
DN	2013/07/01	DDc Submission
ST	2013/11/01	DD Submission
ST	2014/03/03	CD Submission

Project:



Institution:



NCTU Architecture
國立交通大學建築研究所

Team Name:

NCTU/UNICODE

Address:

1001 Ta-Hsueh Road
Hsinchu City 30010
Taiwan

Contact:

www.sde.tw





Consultants:



Note:

Mark	Date	Description
DN	2013/04/01	SD Submission
DN	2013/07/01	DDc Submission
ST	2013/11/01	DD Submission
ST	2014/03/03	CD Submission

Drawn by	JL
Checked by	DN
Scale	1: 04
Unit	mm

DWG. Title	
THERMAL WALL DETAILS 4	
DWG. No.	PAGE
AR-434	81

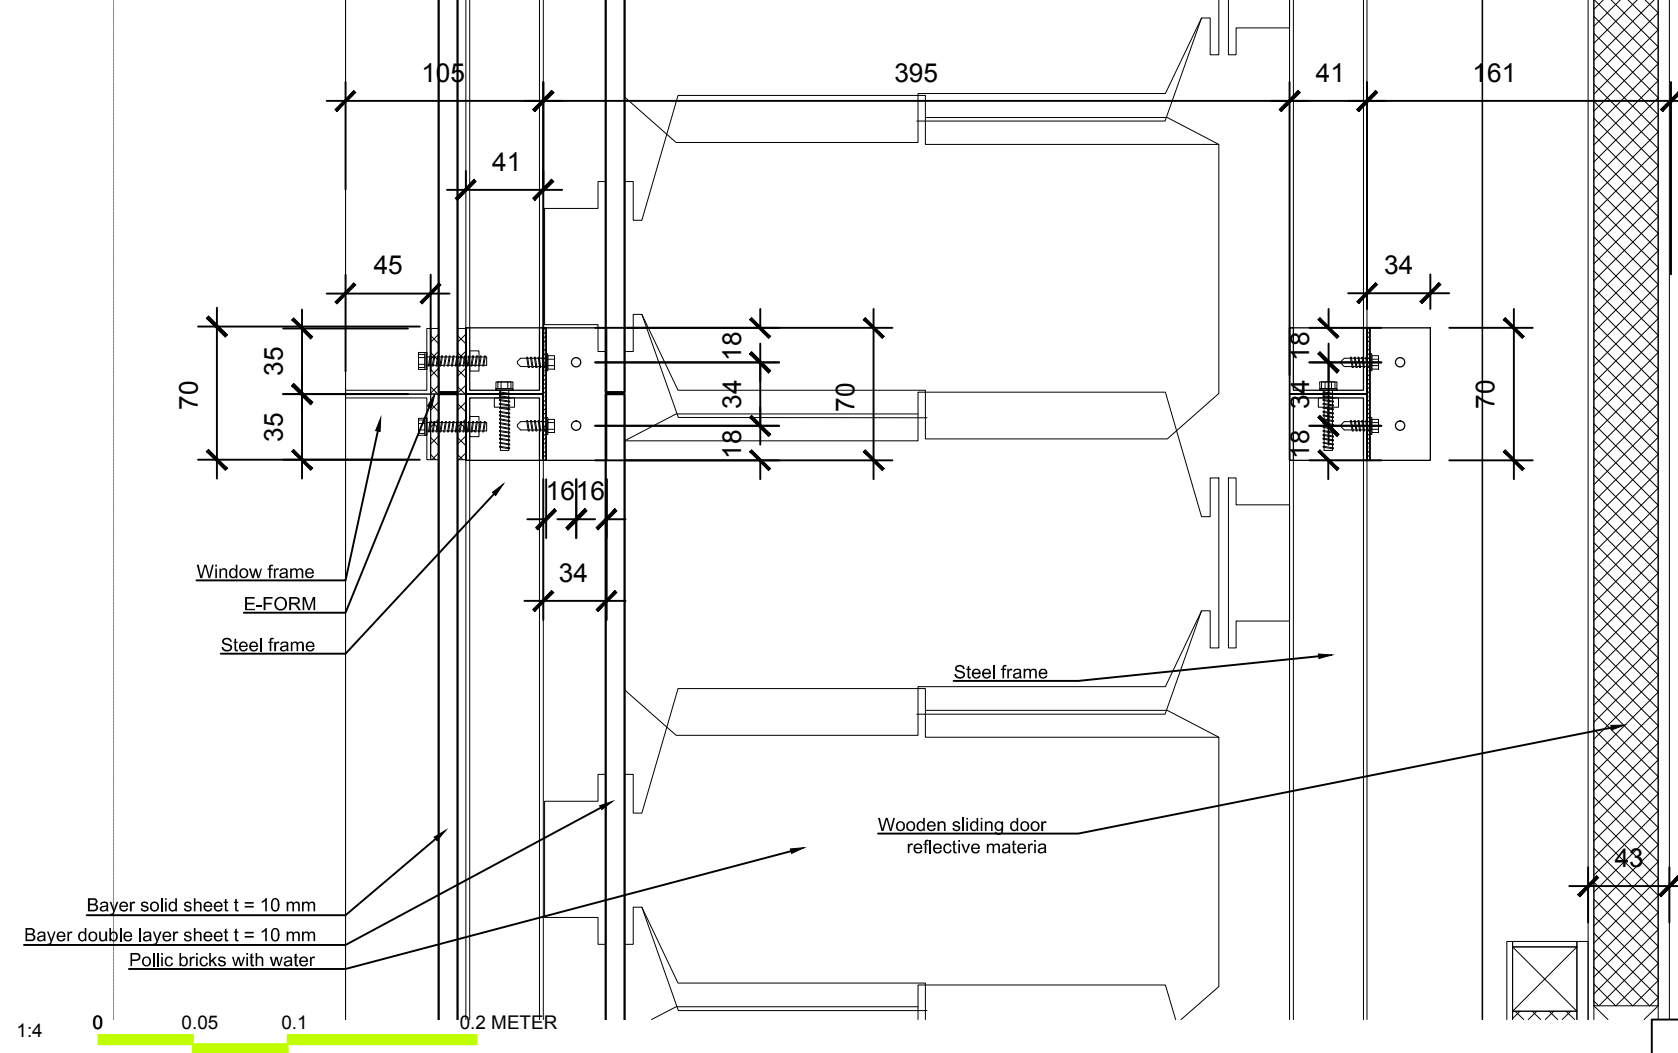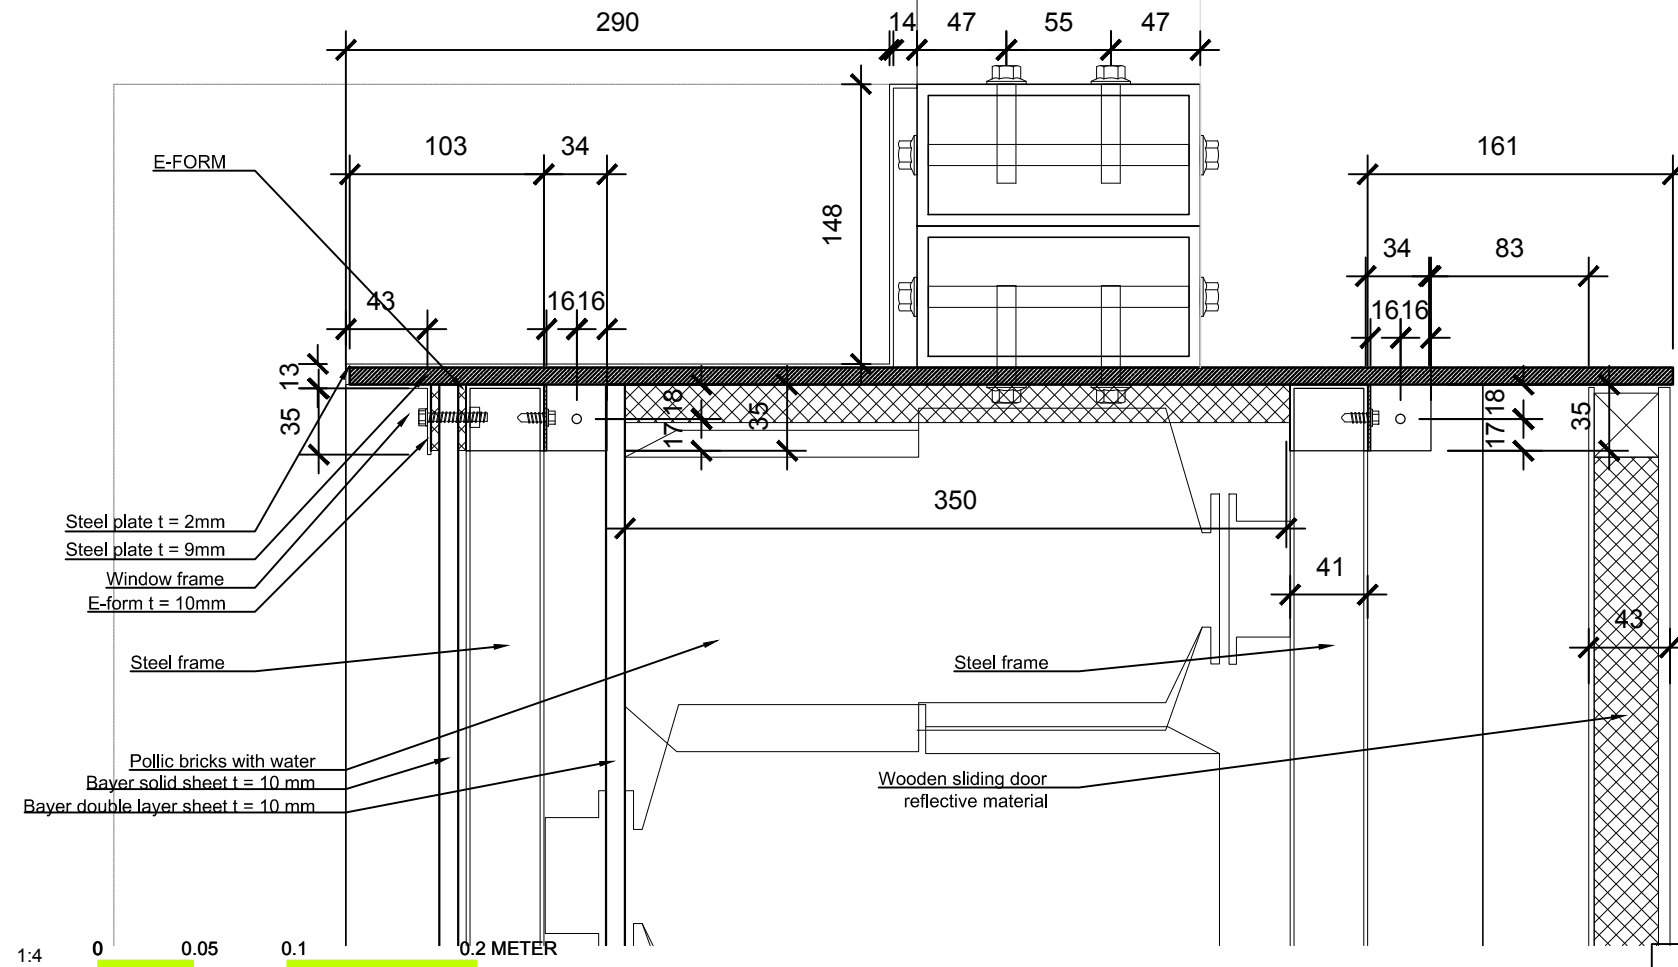

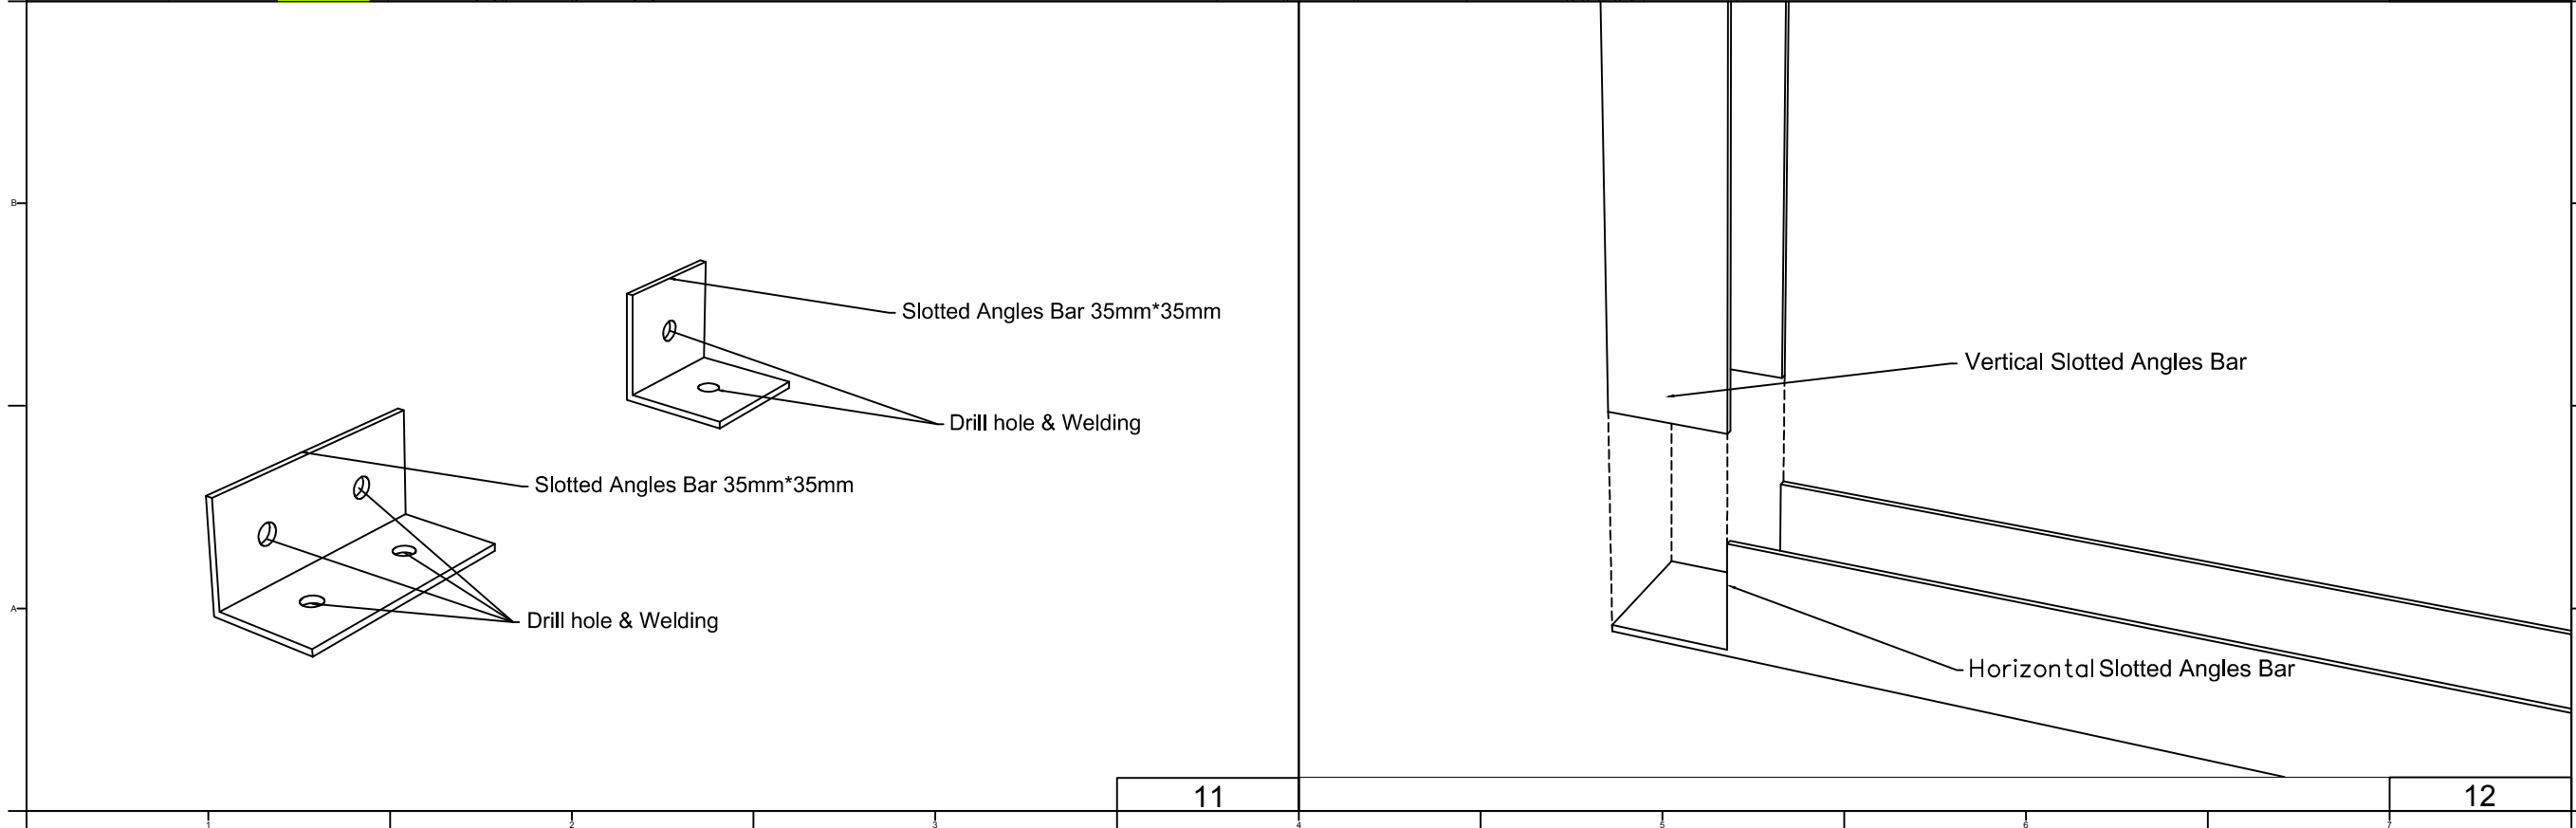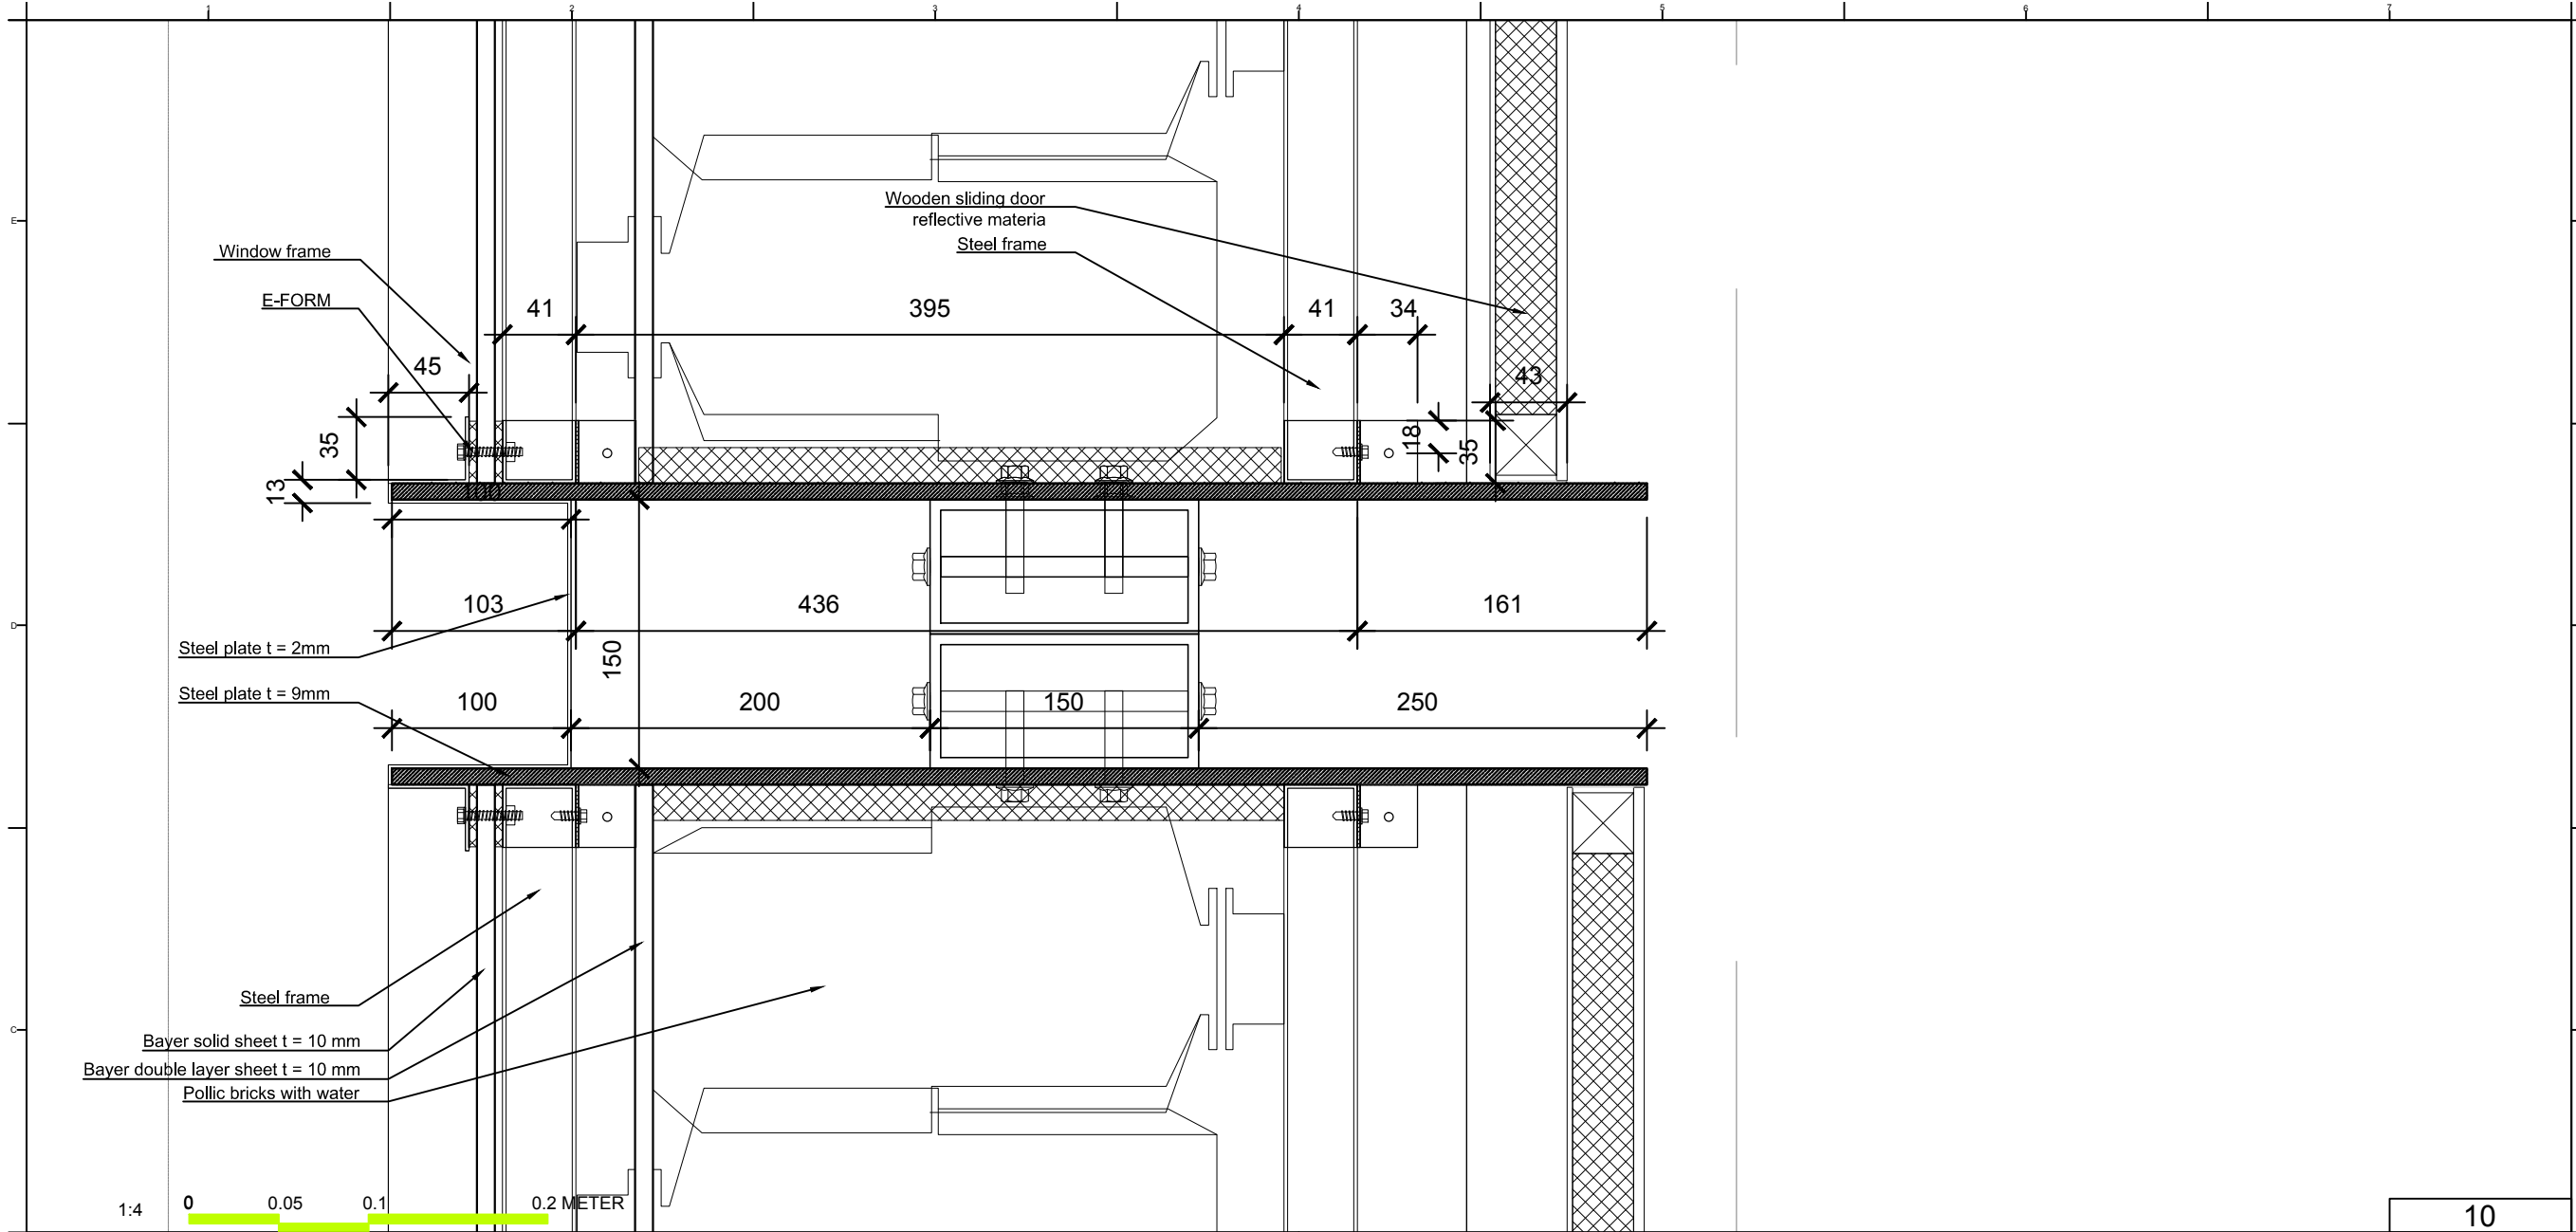

Project:



Institution:



NCTU Architecture
國立交通大學建築研究所

Team Name:

NCTU/UNICODE

Address:

1001 Ta-Hsueh Road
Hsinchu City 30010
Taiwan

Contact:

www.sde.tw




Consultants:

Note:

Mark	Date	Description
DN	2013/04/01	SD Submission
DN	2013/07/01	DDc Submission
ST	2013/11/01	DD Submission
ST	2014/03/03	CD Submission

Drawn by	JL
Checked by	DN
Scale	1:04
Unit	mm

DWG. Title	
THERMAL WALL DETAILS 5	
DWG. No.	PAGE
AR-435	82

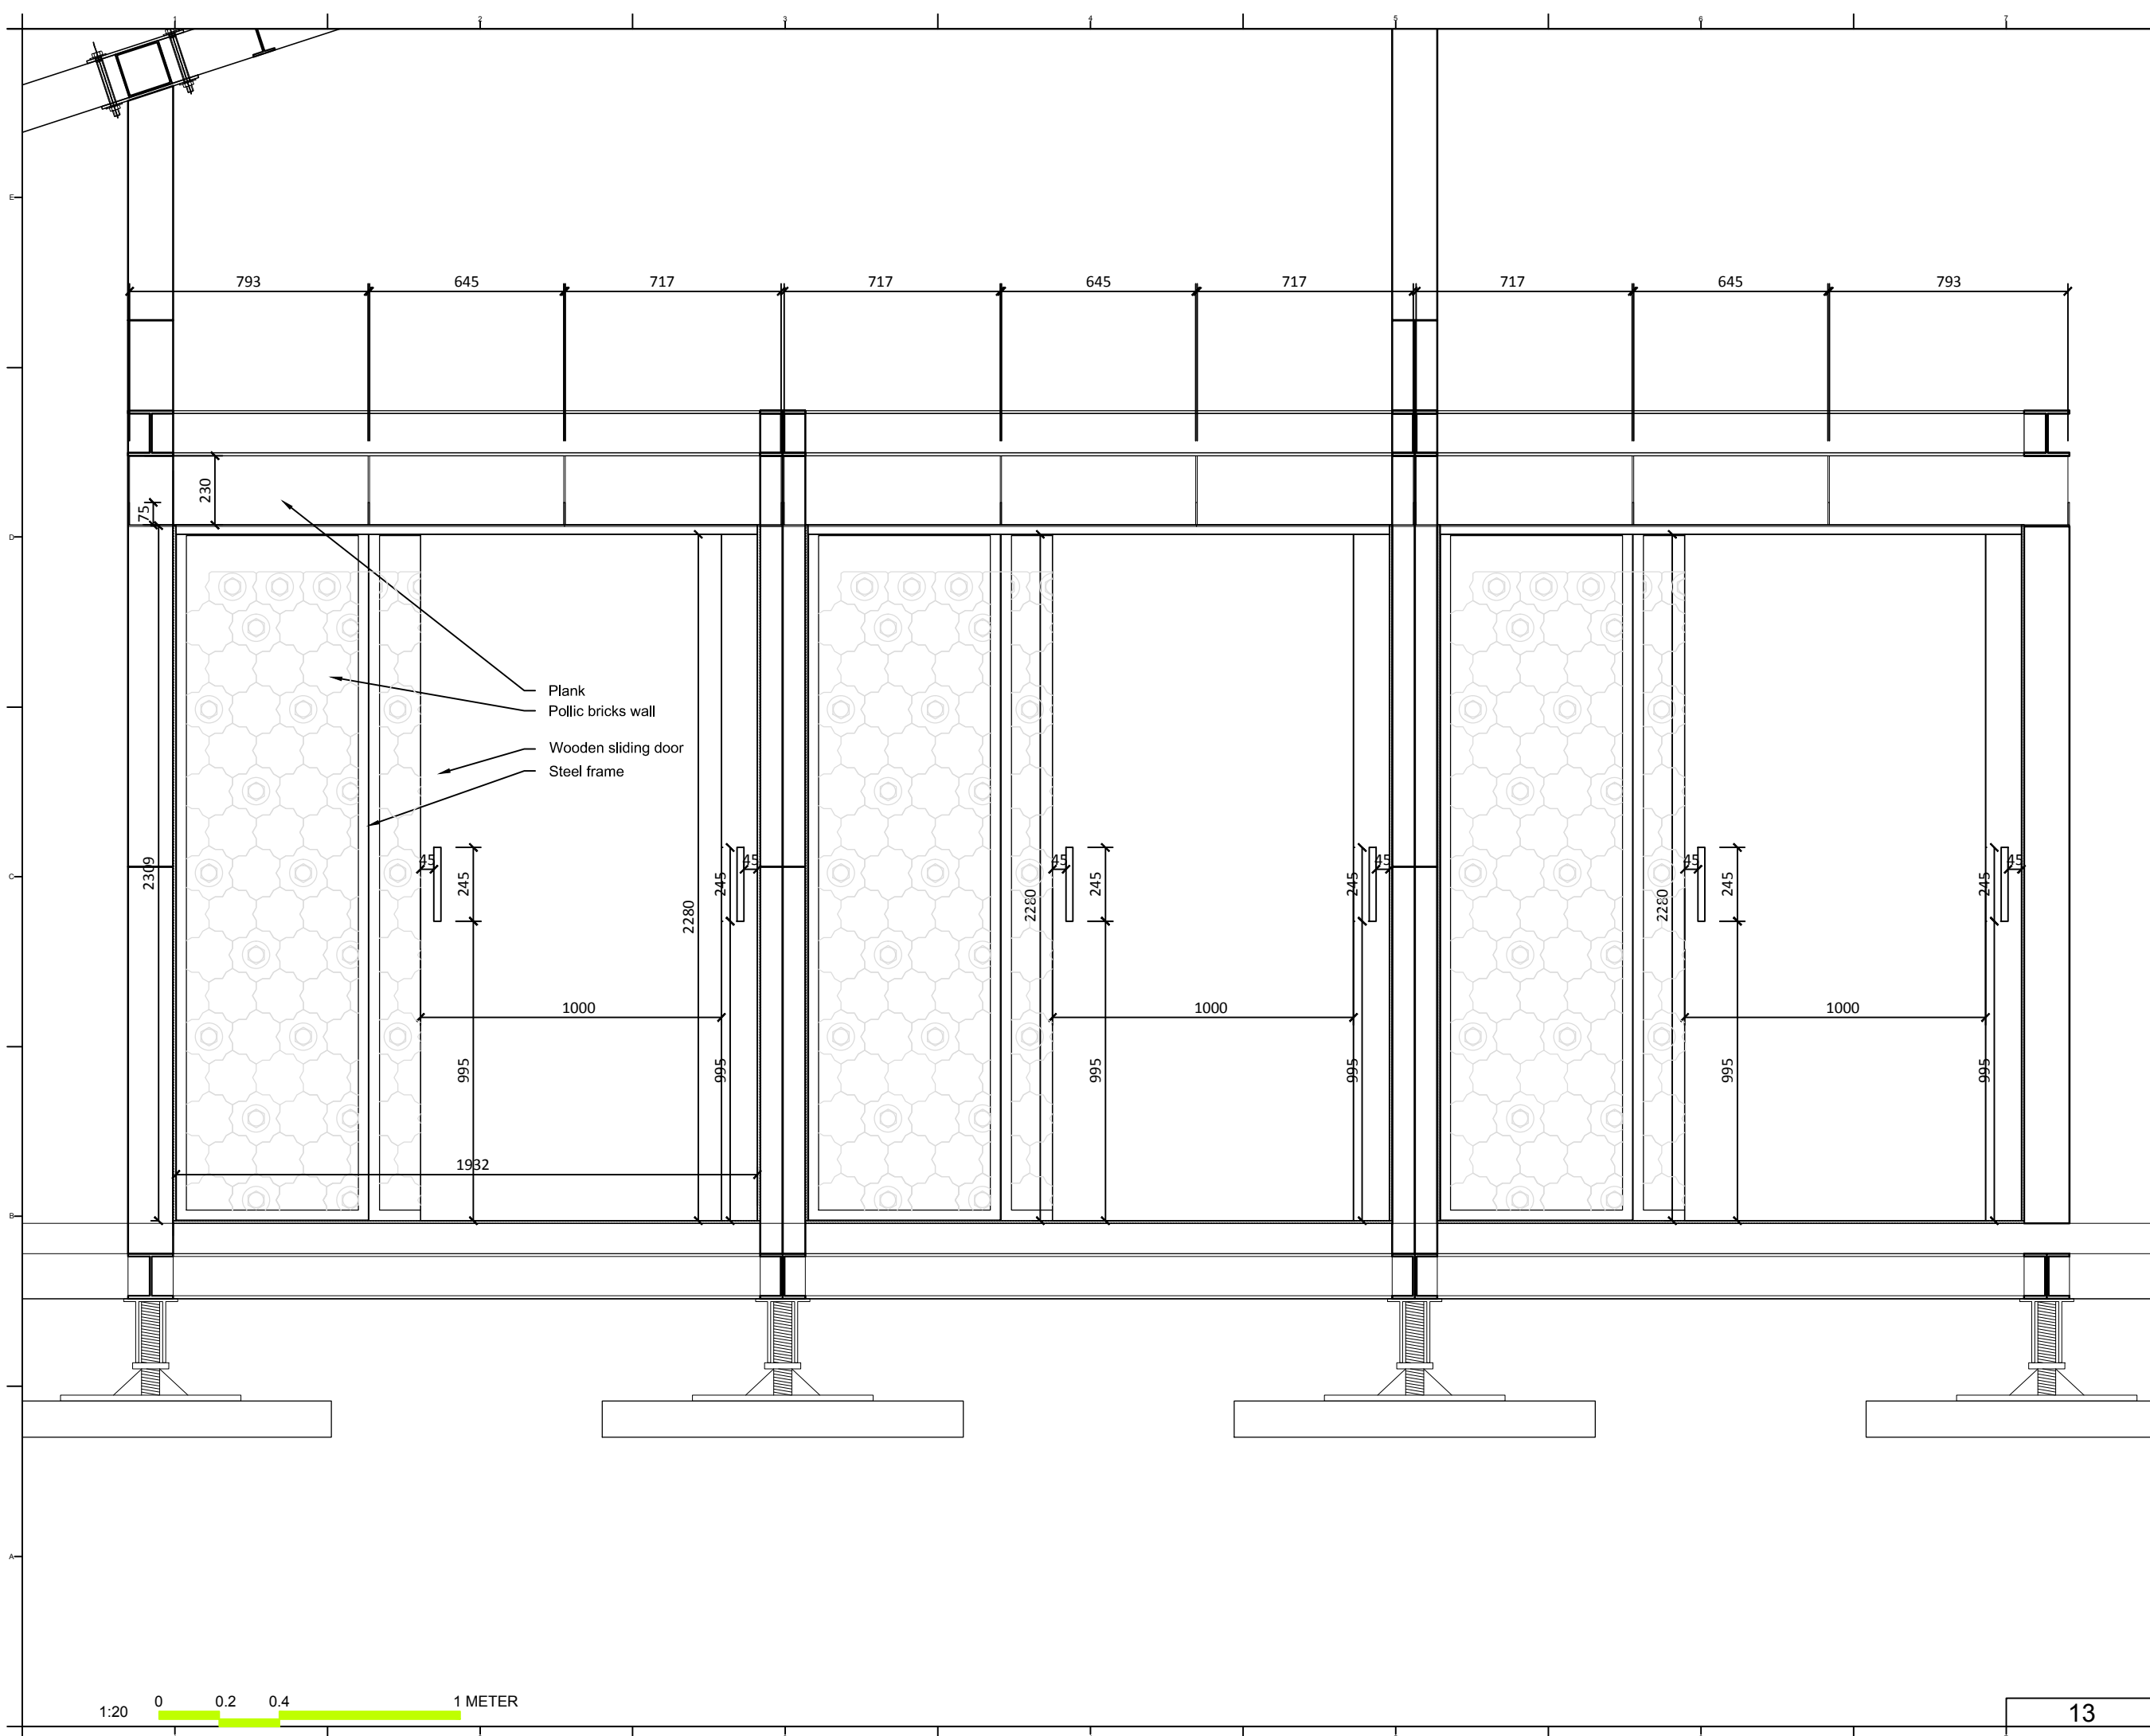

Project:



Institution:



NCTU Architecture
國立交通大學建築研究所

Team Name:

NCTU/UNICODE

Address:

1001 Ta-Hsueh Road
Hsinchu City 30010
Taiwan
www.sde.tw

Contact:





Consultants:


Note:

Mark	Date	Description
DN	2013/04/01	SD Submission
DN	2013/07/01	DDc Submission
ST	2013/11/01	DD Submission
ST	2014/03/03	CD Submission

Drawn by	JL
Checked by	DN
Scale	1: 20
Unit	mm

DWG. Title	
THERMAL WALL DETAILS 6	
DWG. No.	PAGE
AR-436	83

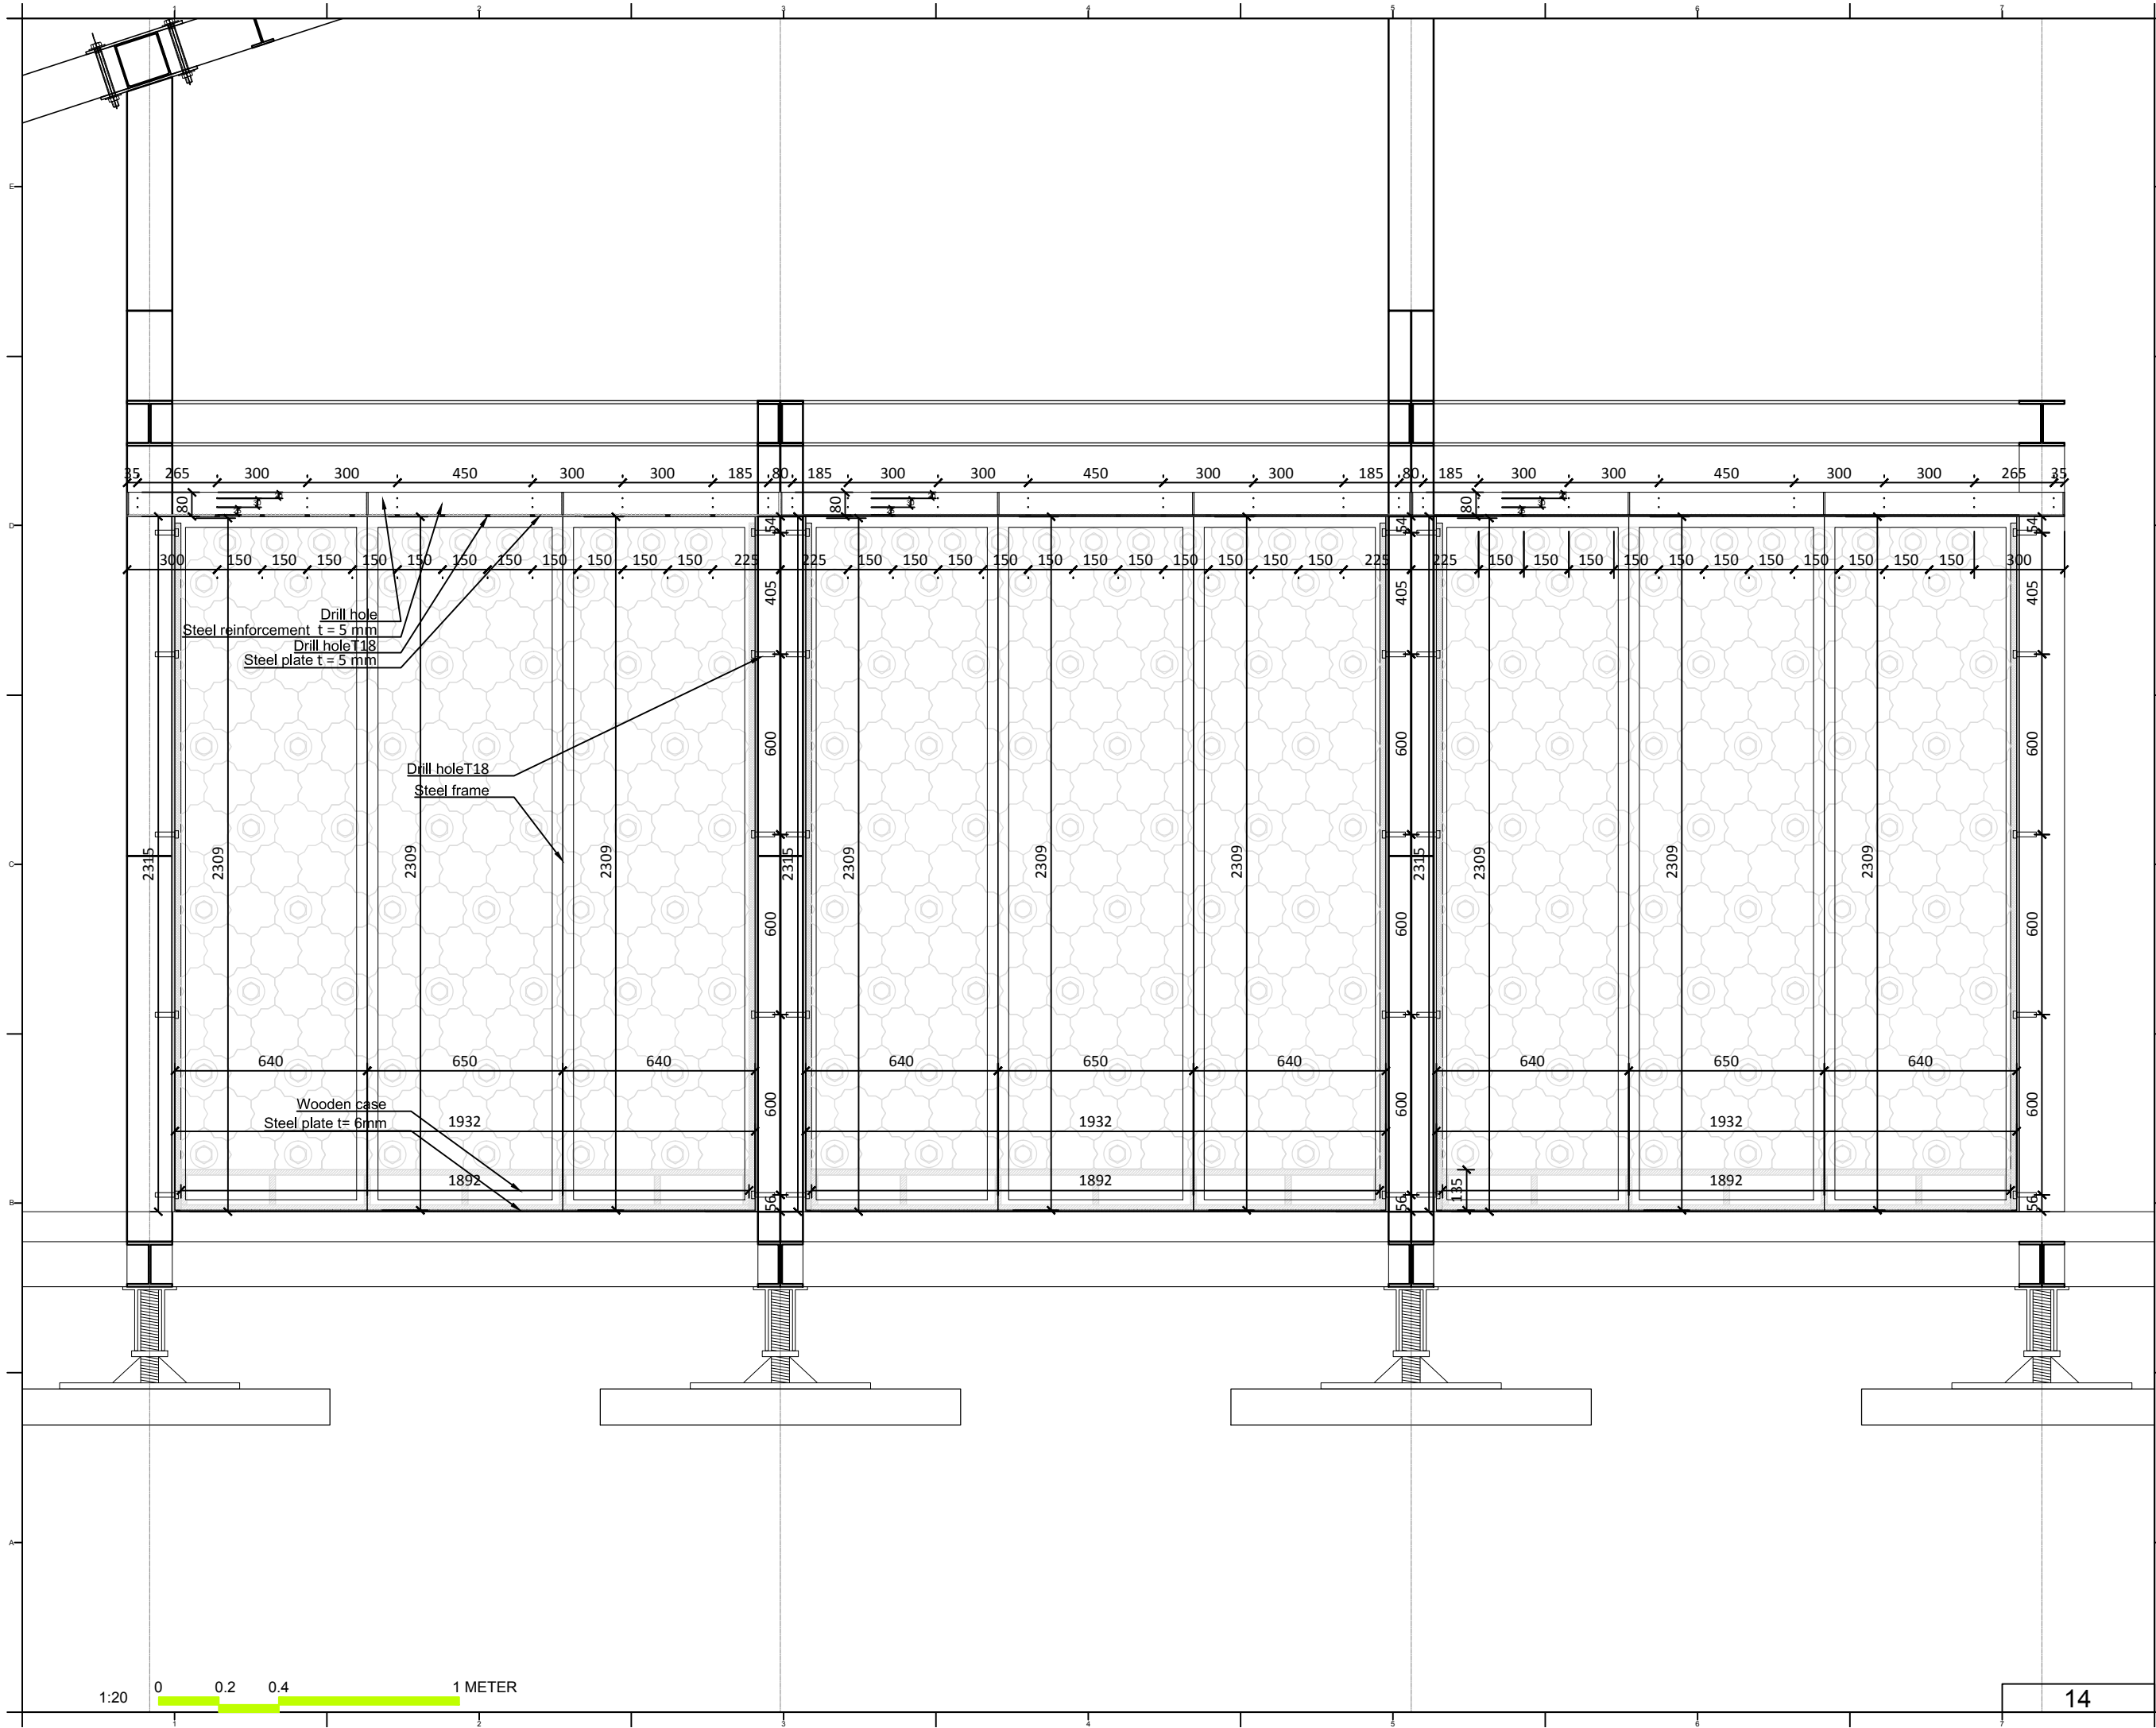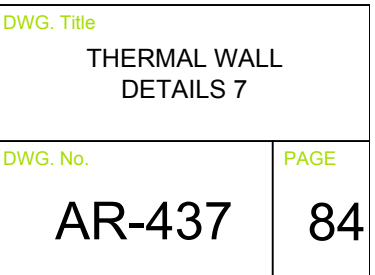

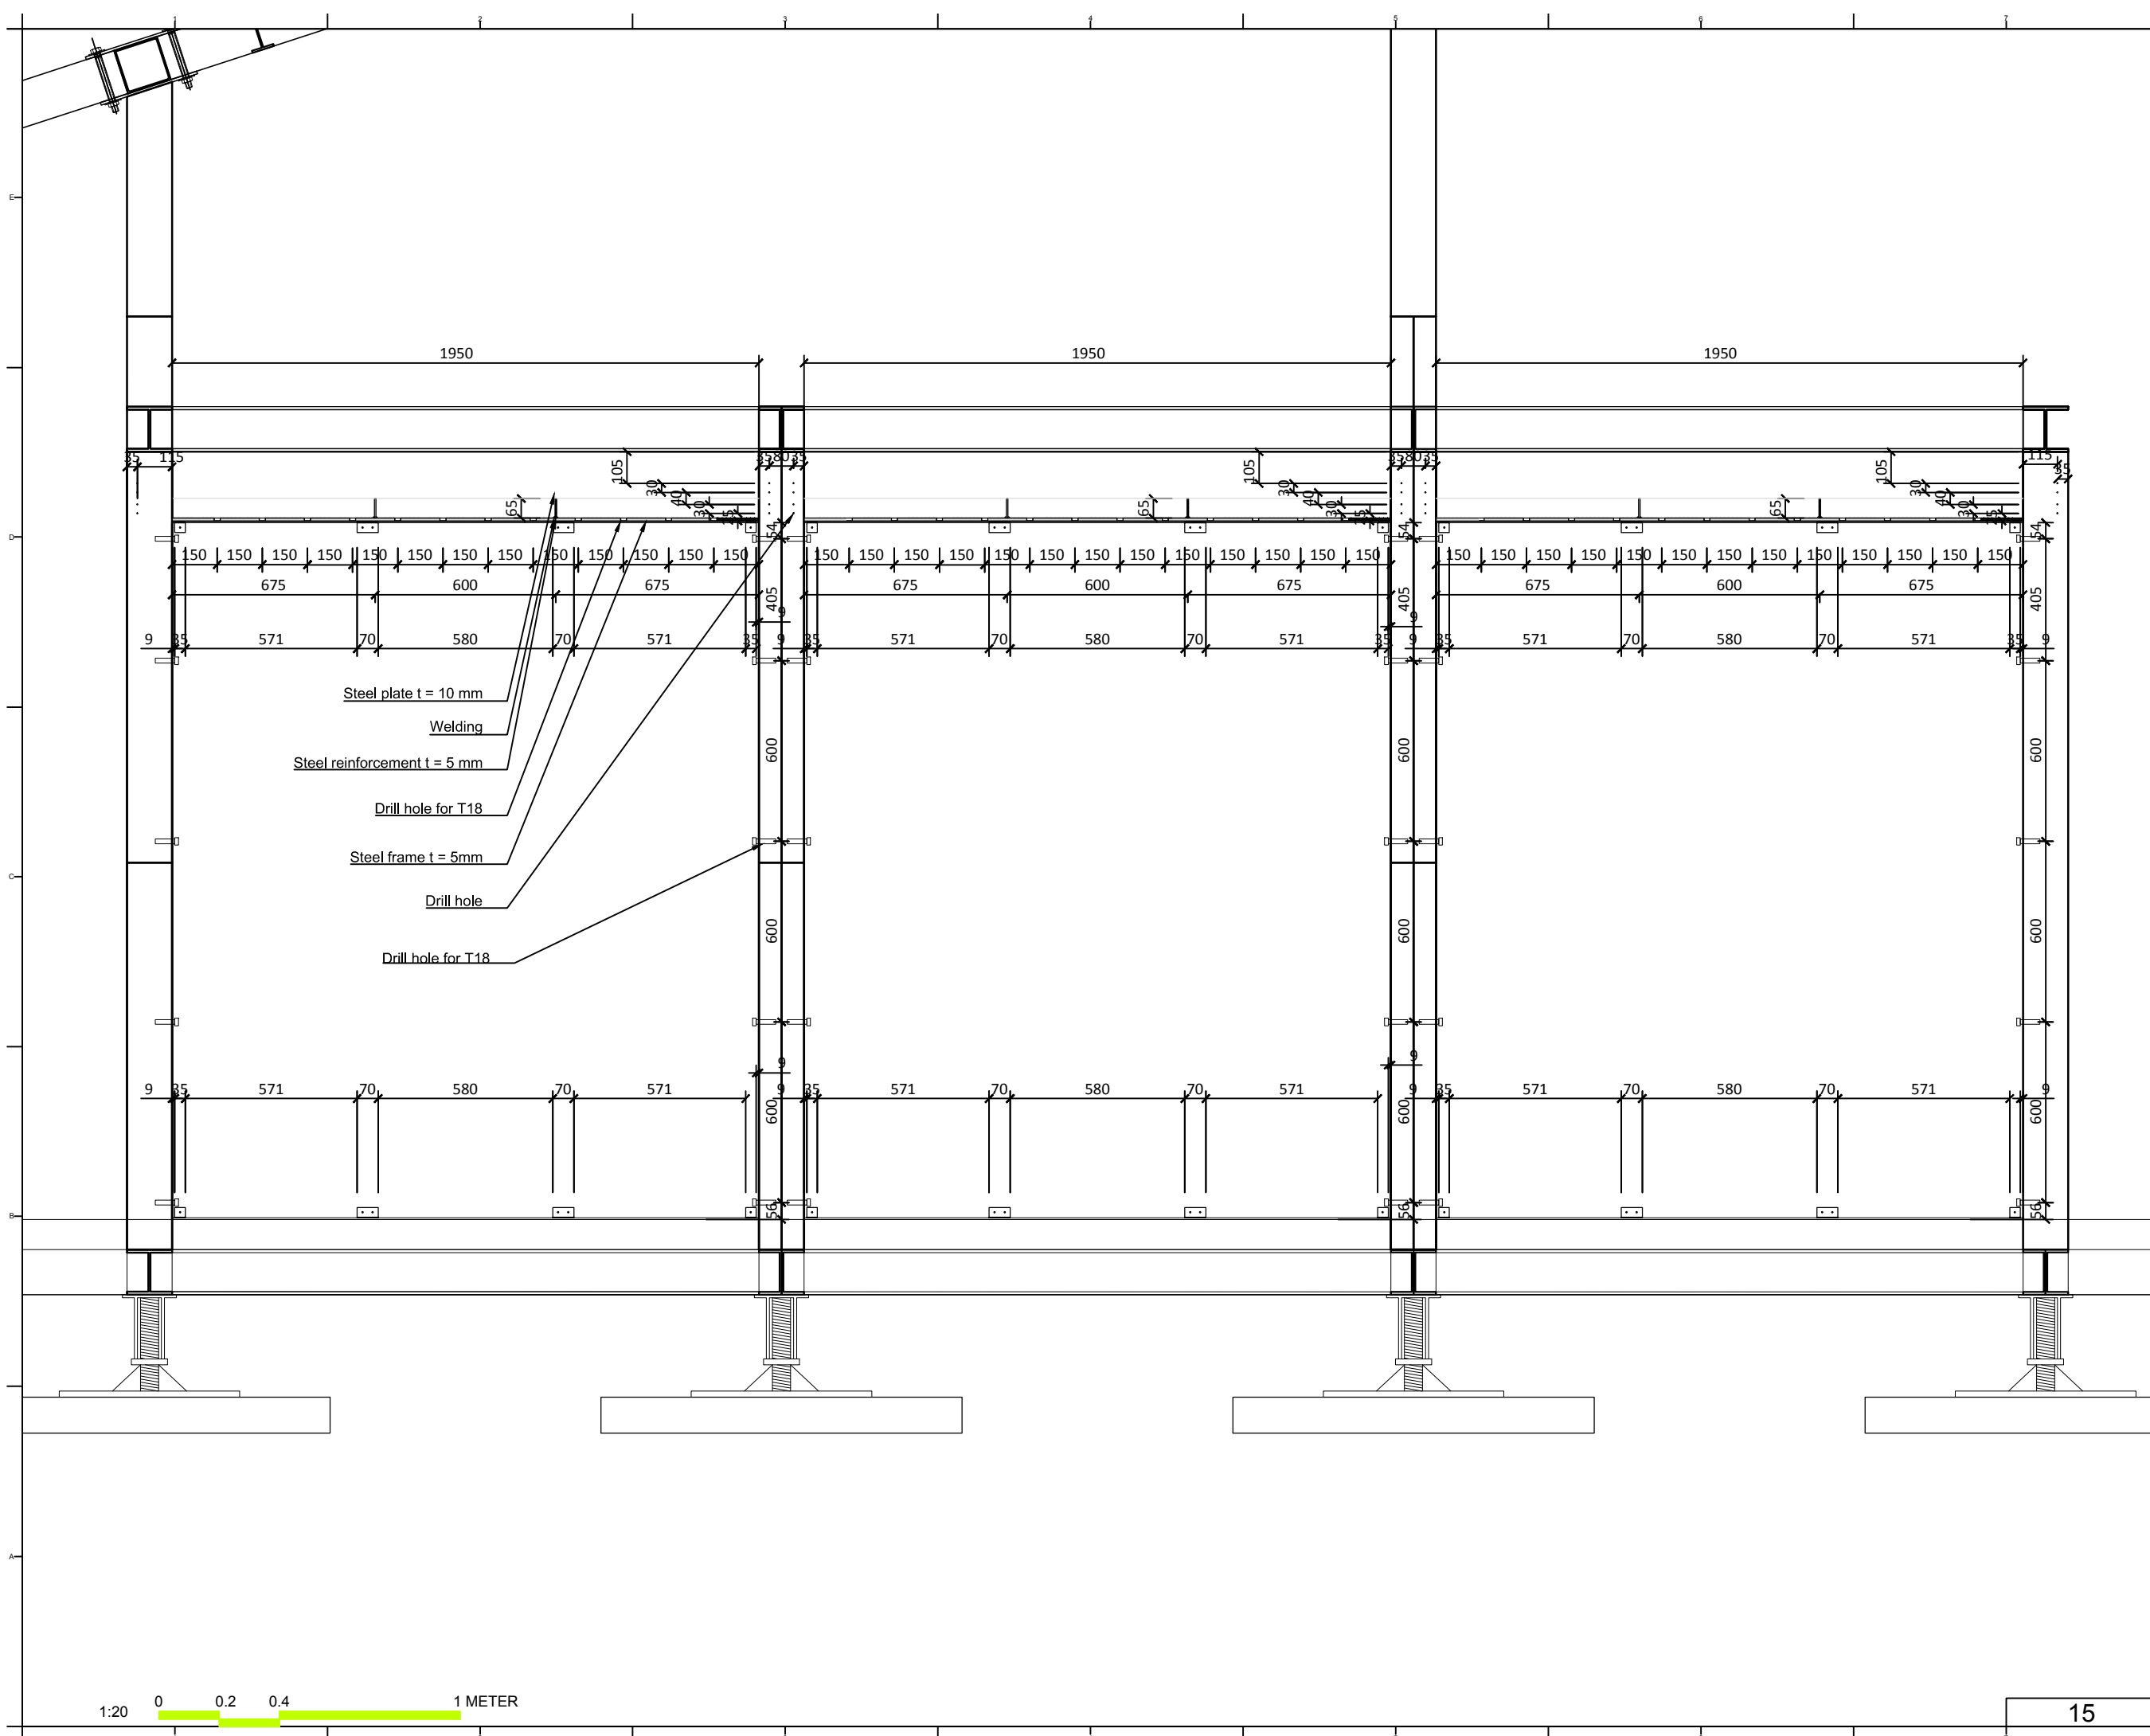

Project:



Institution:



NCTU Architecture
國立交通大學建築研究所

Team Name:

NCTU/UNICODE

Address:

1001 Ta-Hsueh Road
Hsinchu City 30010
Taiwan

Contact:

www.sde.tw




Consultants:


Note:

Mark	Date	Description
DN	2013/04/01	SD Submission
DN	2013/07/01	DDc Submission
ST	2013/11/01	DD Submission
ST	2014/03/03	CD Submission

Drawn by	JL
Checked by	DN
Scale	1: 20
Unit	mm

DWG. Title	
THERMAL WALL DETAILS 8	
DWG. No.	PAGE
AR-438	85

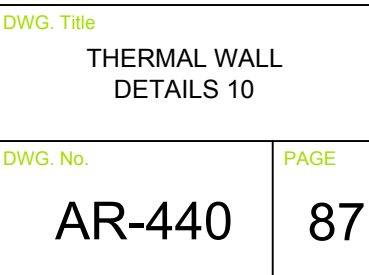

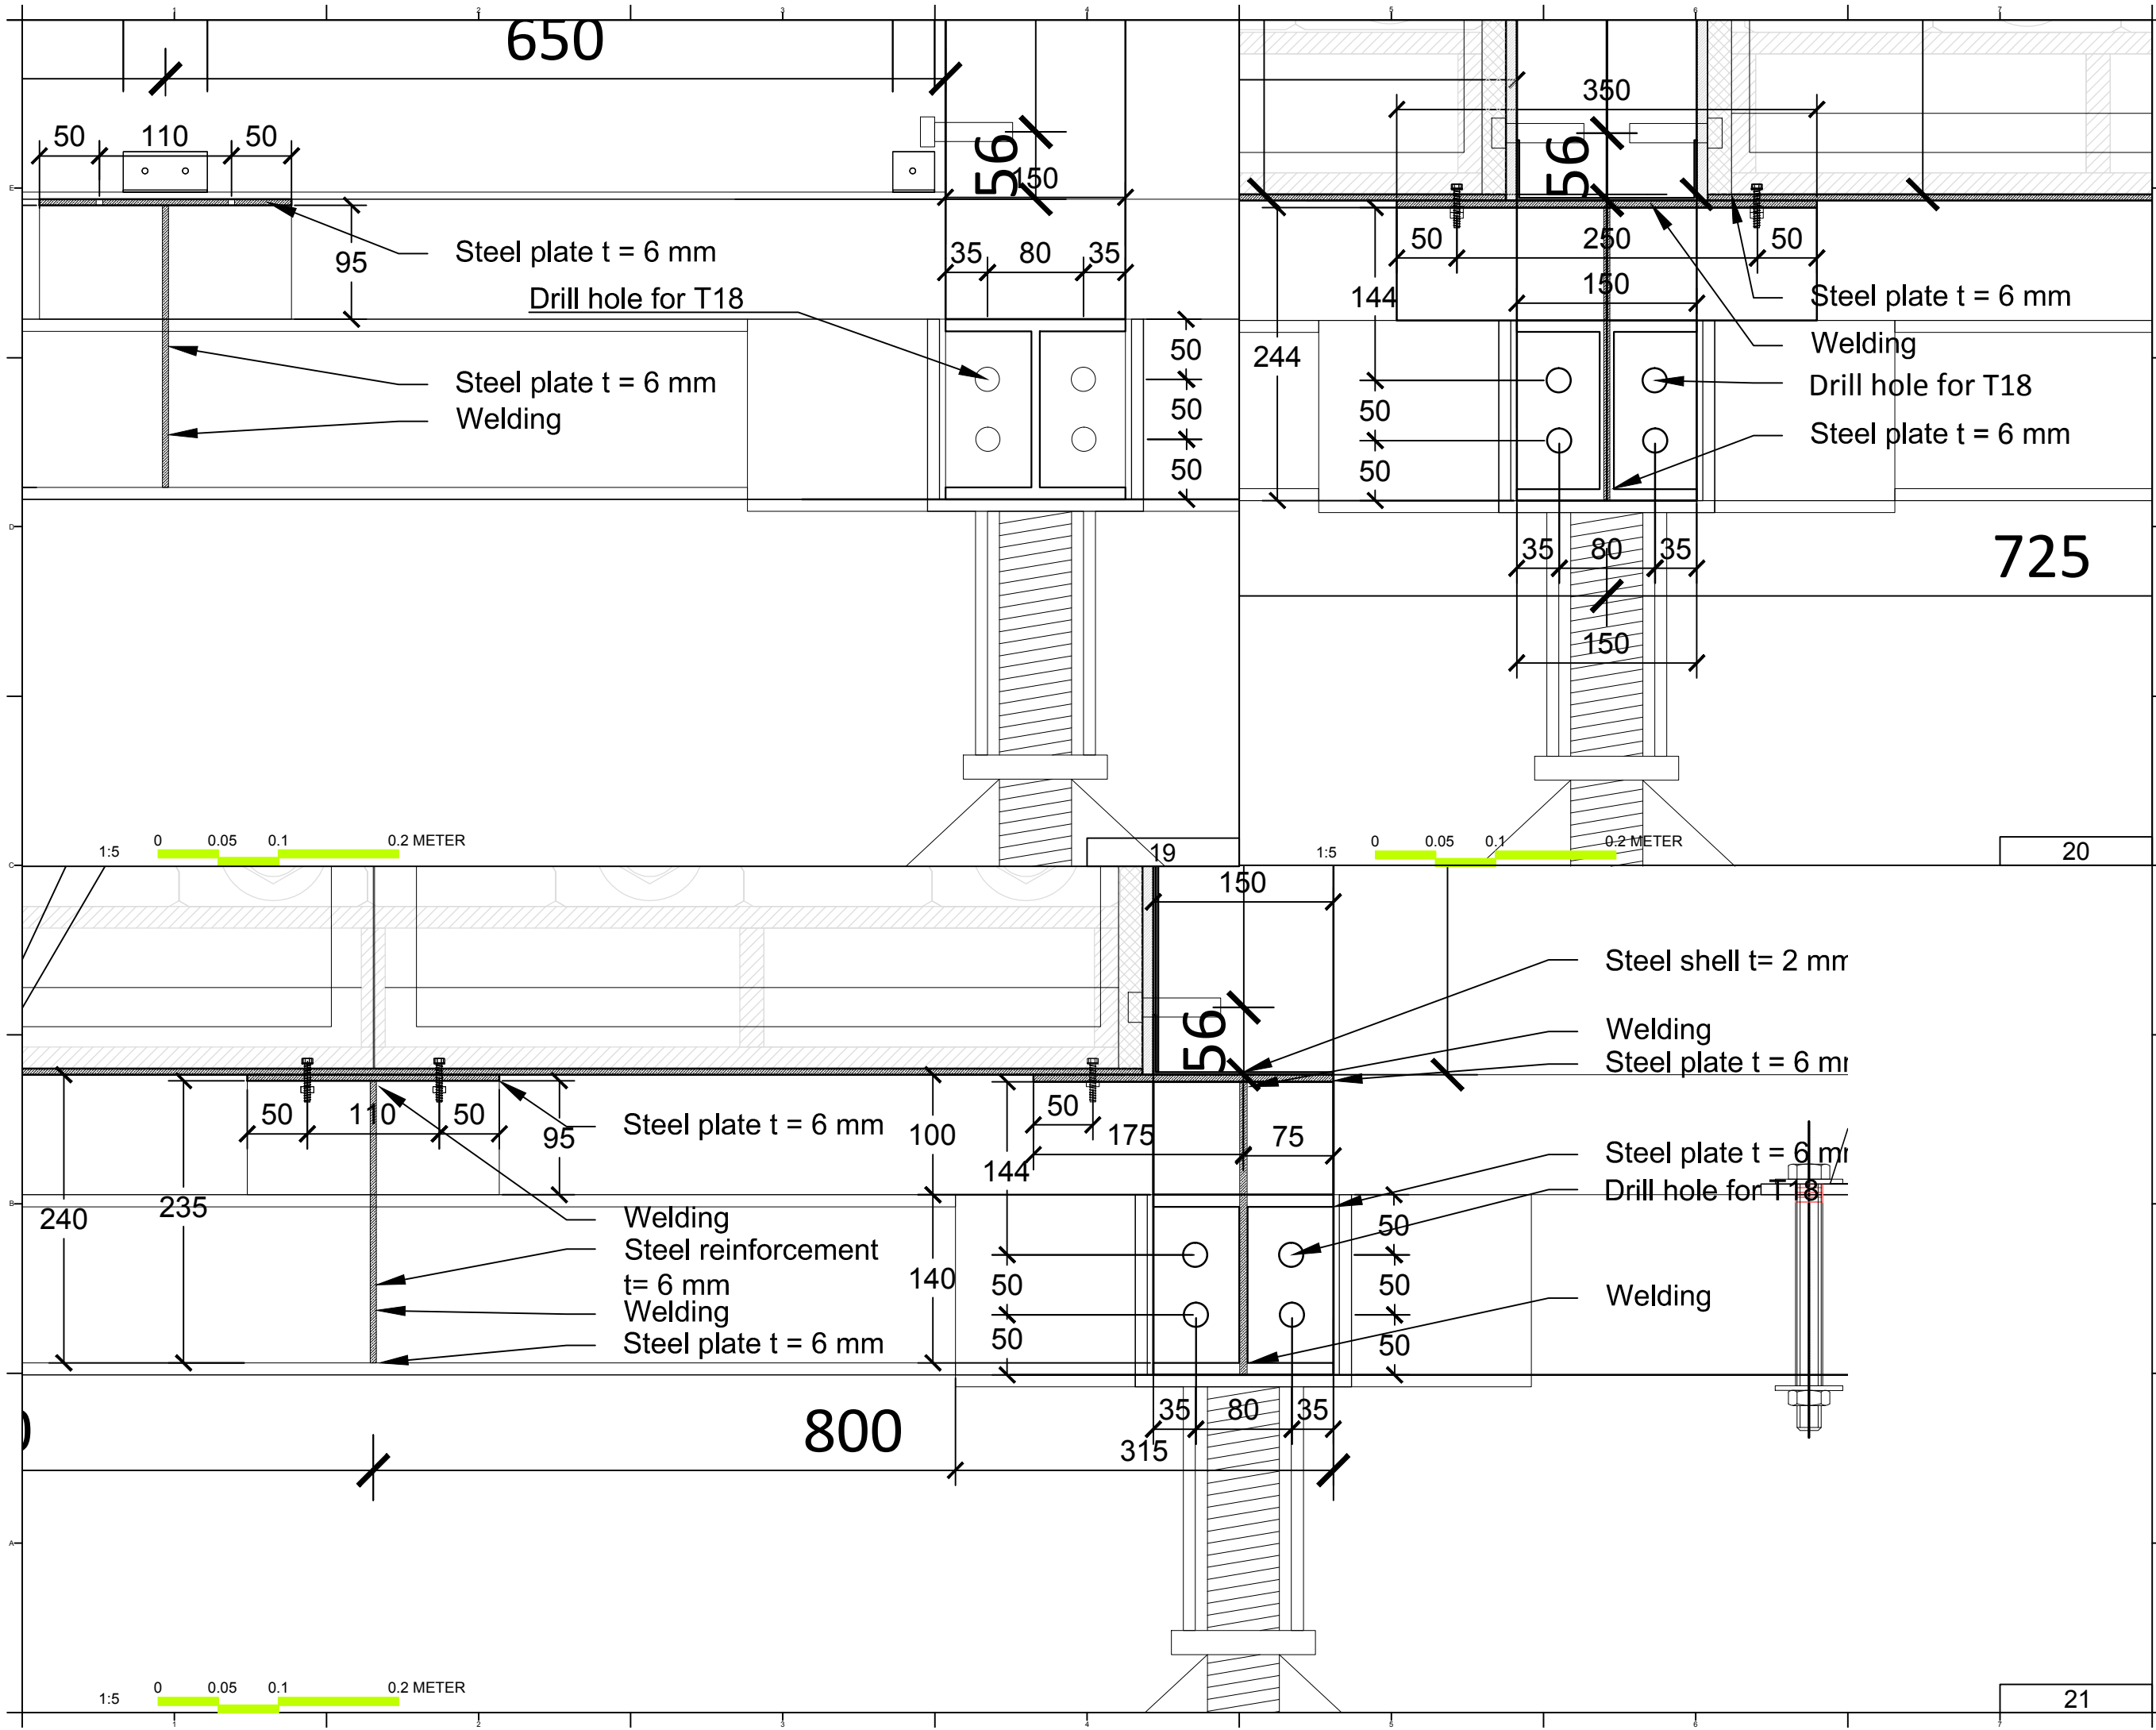



Solar Decathlon Europe

Project:



ORCHID HOUSE

Institution:



國立交通大學
National Chiao Tung University

NCTU Architecture
國立交通大學建築研究所

Team Name: NCTU/UNICODE

Address: 1001 Ta-Hsueh Road
Hsinchu City 30010
Taiwan

Contact: www.sde.tw



Consultants:

Note:

Mark	Date	Description
DN	2013/04/01	SD Submission
DN	2013/07/01	DDc Submission
ST	2013/11/01	DD Submission
ST	2014/03/03	CD Submission

Drawn by JL

Checked by DN

Scale 1:20



Unit mm

DWG. Title

**THERMAL WALL
DETAILS 12**

DWG. No. **AR-442**

PAGE **89**

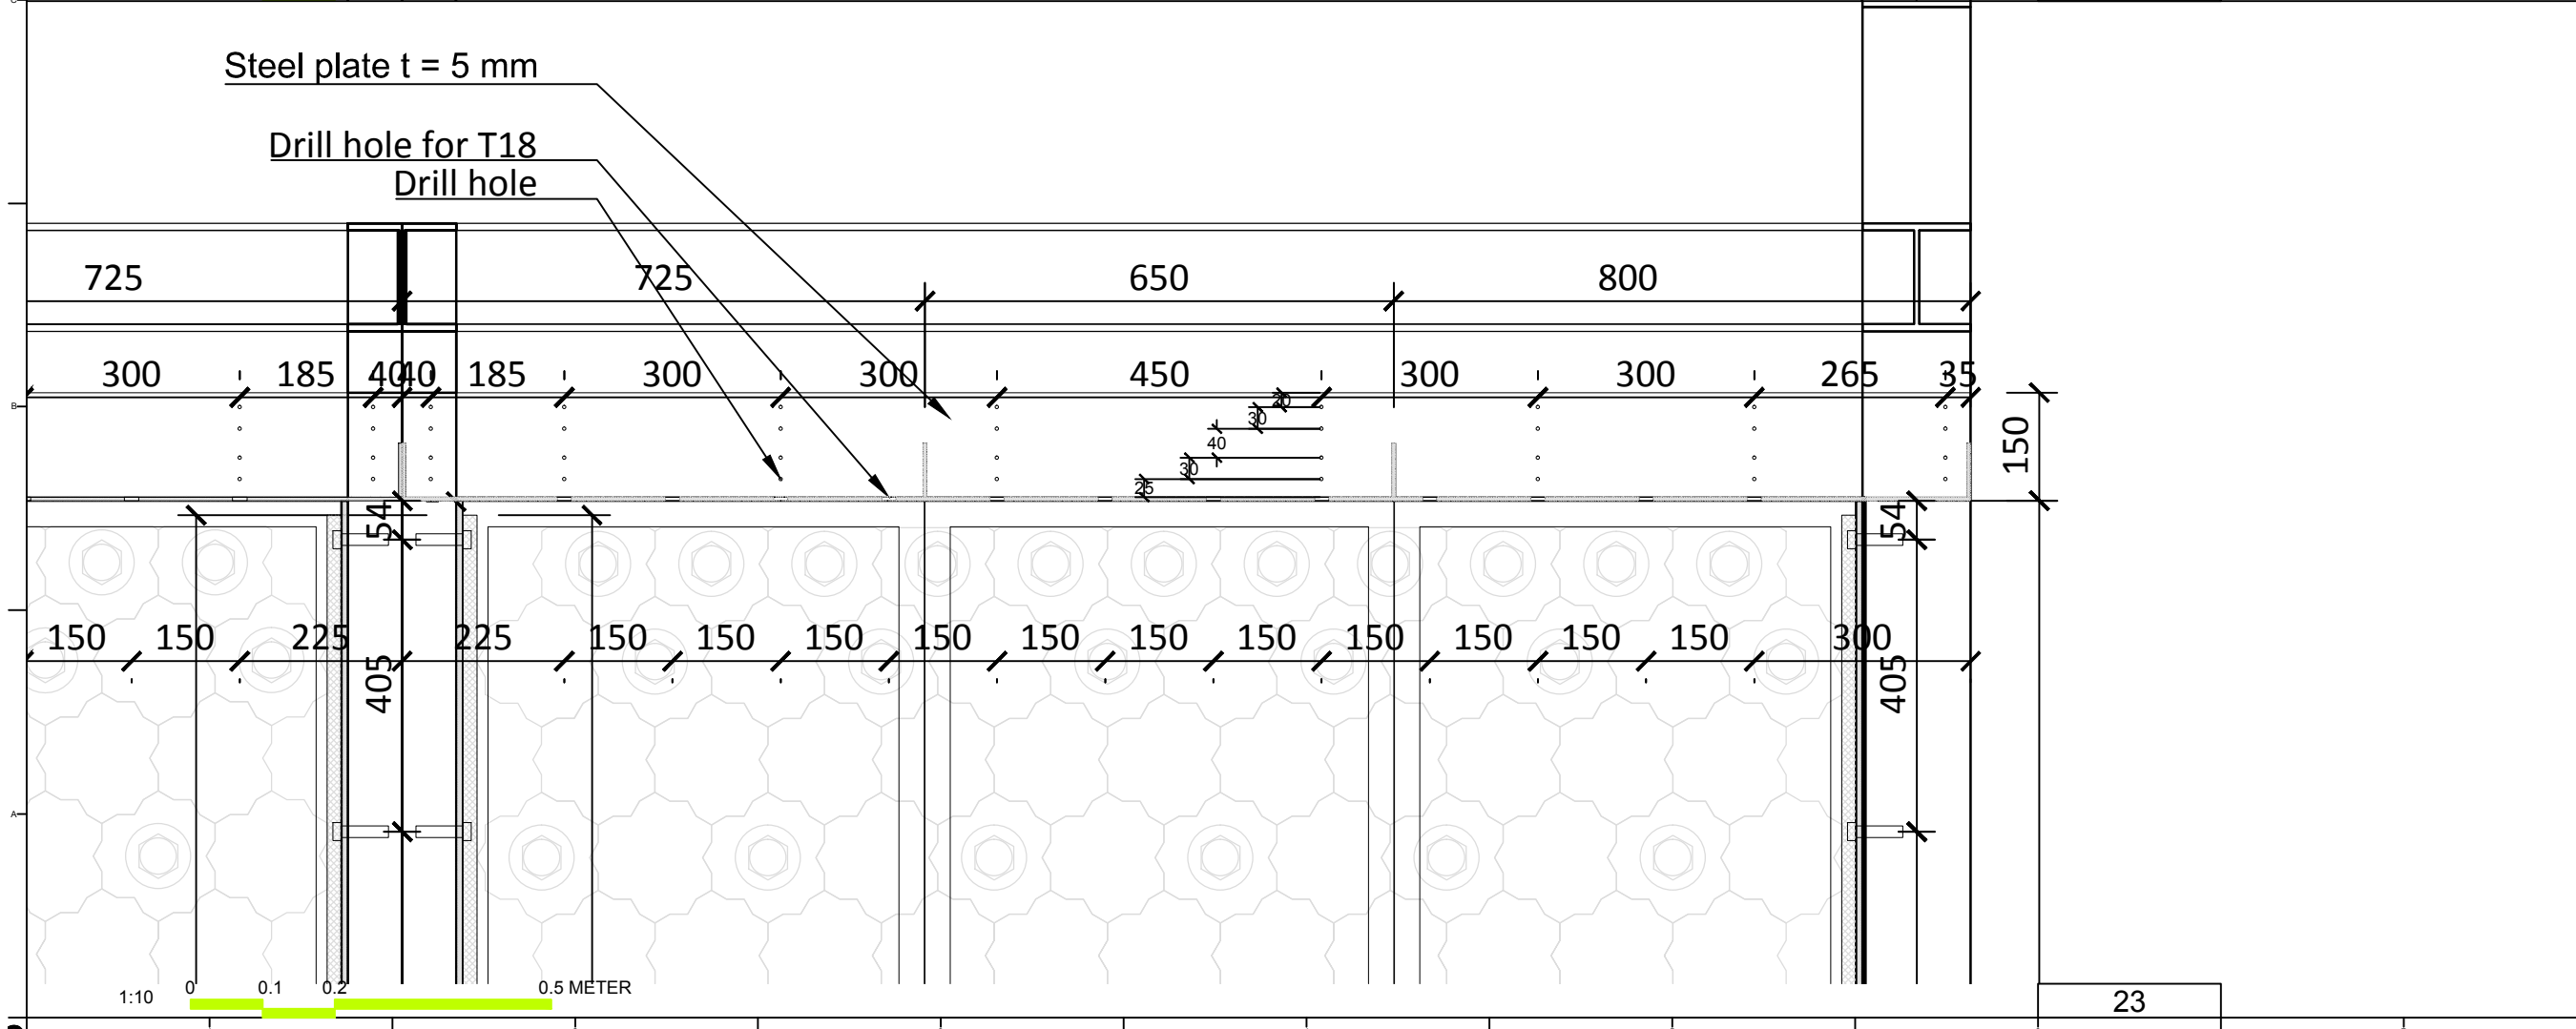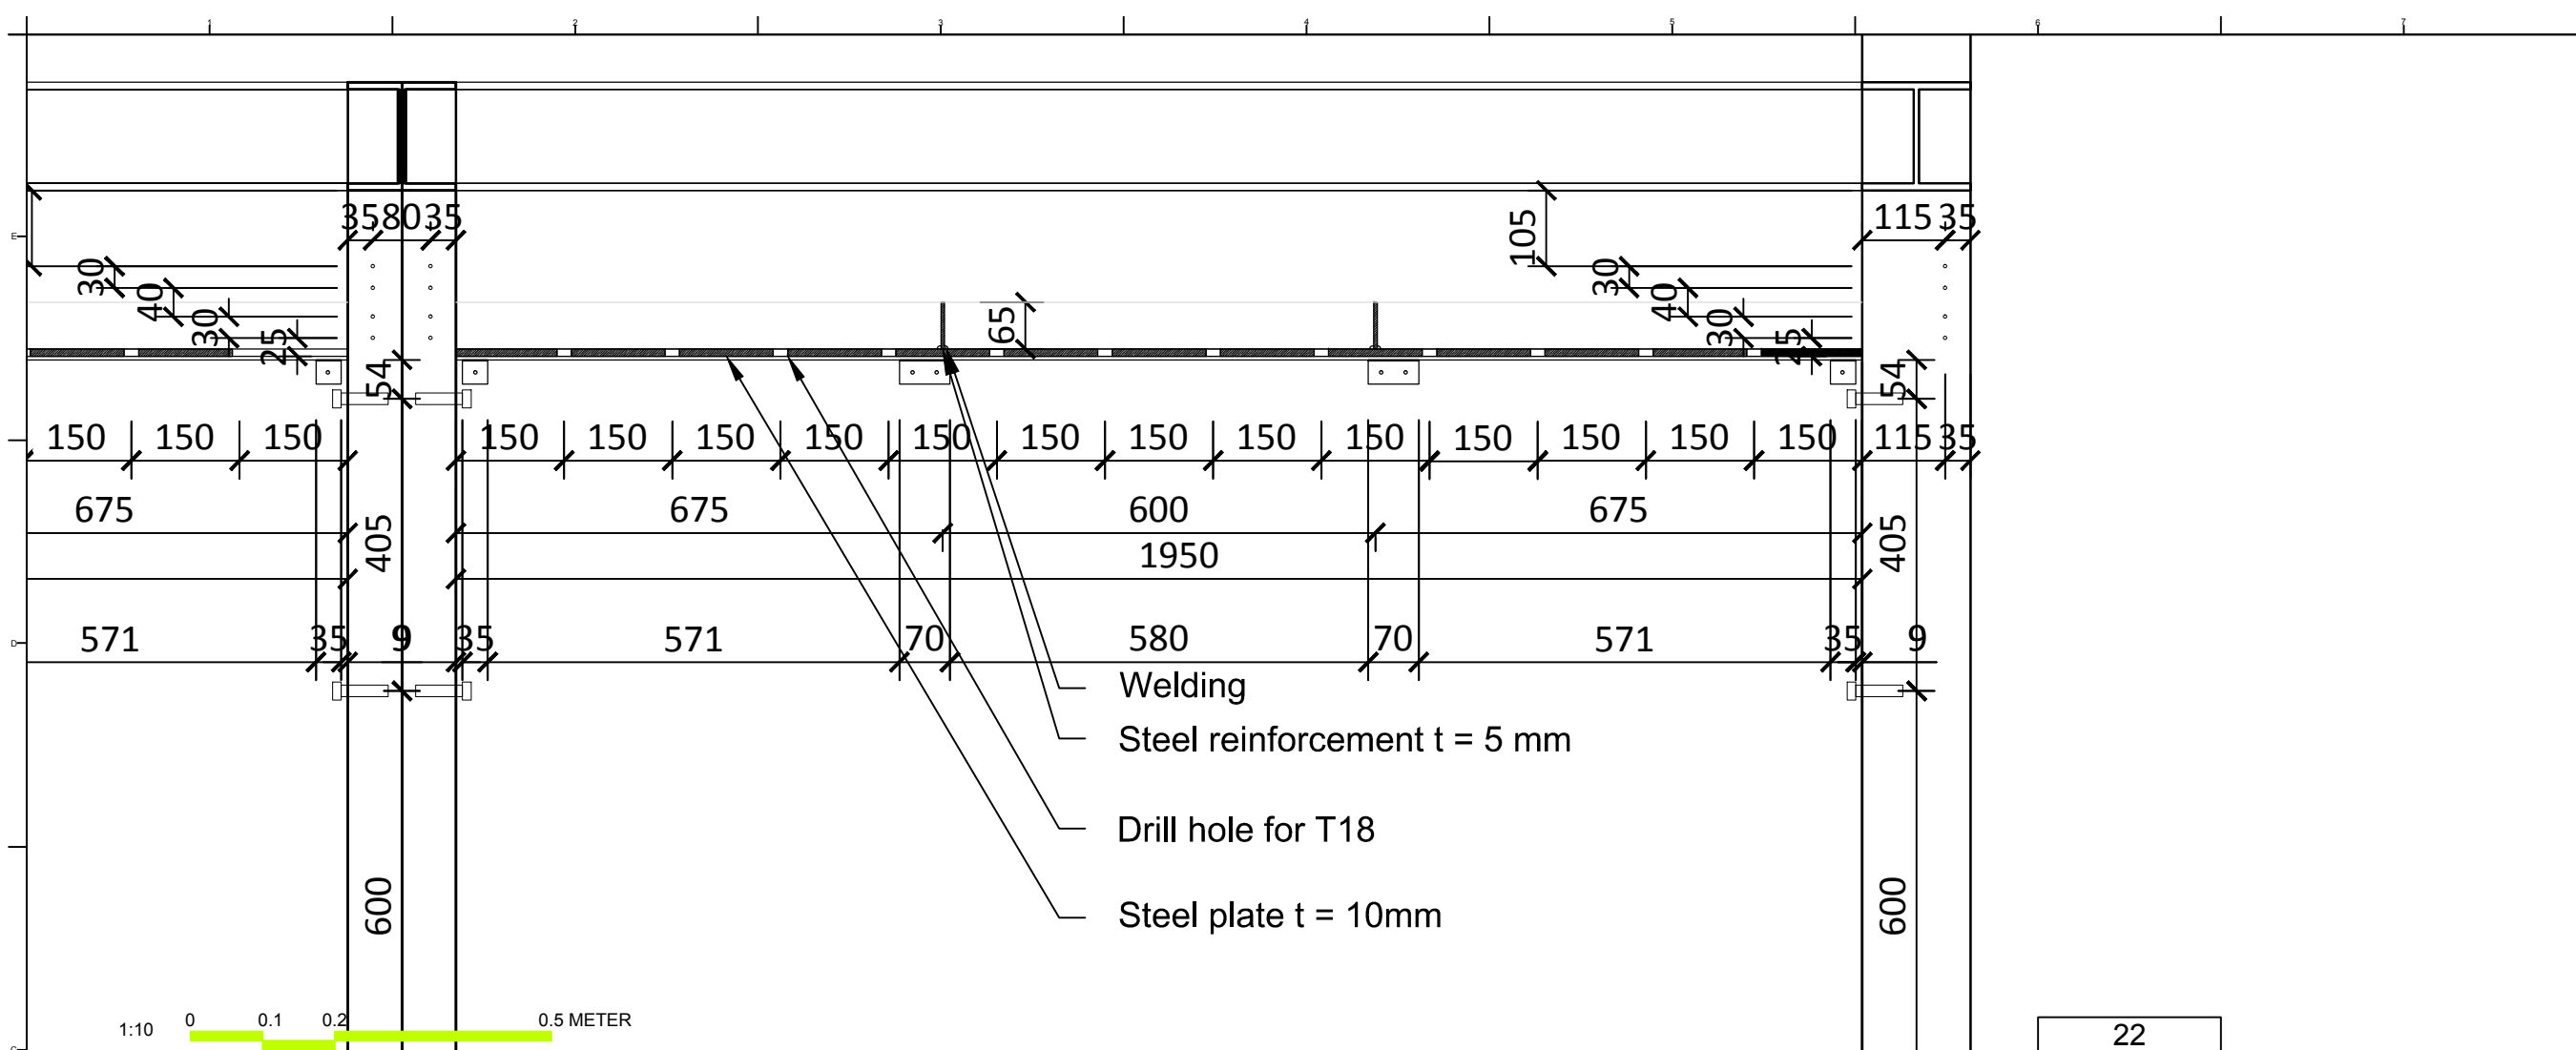



Project:



Institution:



NCTU Architecture
國立交通大學建築研究所

Team Name: NCTU/UNICODE
Address: 1001 Ta-Hsueh Road
Hsinchu City 30010
Taiwan
Contact: www.sde.tw



Consultants:

Note:

Mark	Date	Description
DN	2013/04/01	SD Submission
DN	2013/07/01	DDc Submission
ST	2013/11/01	DD Submission
ST	2014/03/03	CD Submission


Drawn by: JL
Checked by: DN
Scale: 1: 20
Unit: mm

DWG. Title: THERMAL WALL DETAILS 13

DWG. No. AR-443	PAGE 90
-----------------	---------


TEMPERATURE (°C)

LOCATION: TAIPEI, TWN

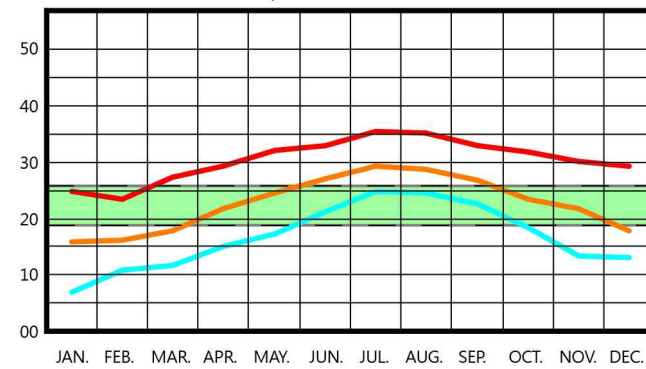

HUMIDITY (%)


LOCATION: TAIPEI, TWN

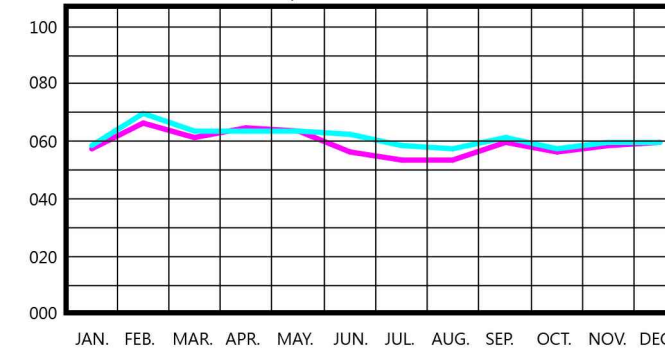

DEGREE HOURS

(HEATING, COOLING AND SOLAR)

LOCATION: TAIPEI, TWN

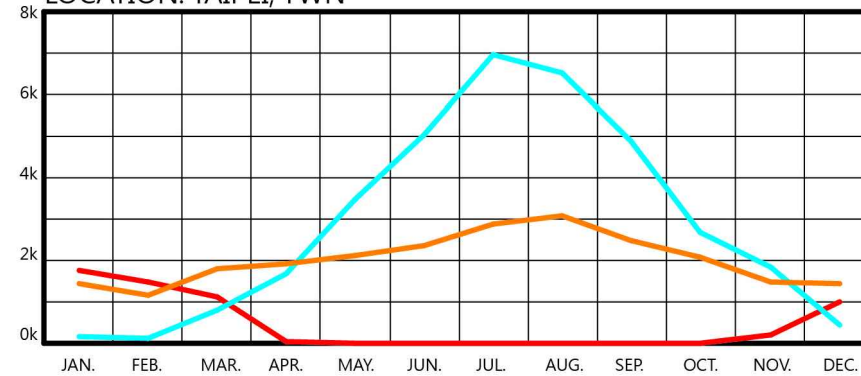

PSYCHROMETRIC CHART


LOCATION: TAIPEI, TWN

DISPLAY: Monthly Mean Minimum/Maximum

BAROMETRIC PRESSURE: 101.36 kPa

SELECTED DESIGN TECHNIQUES:

1. passive solar heating
2. thermal mass effects
3. natural ventilation
4. direct evaporative cooling

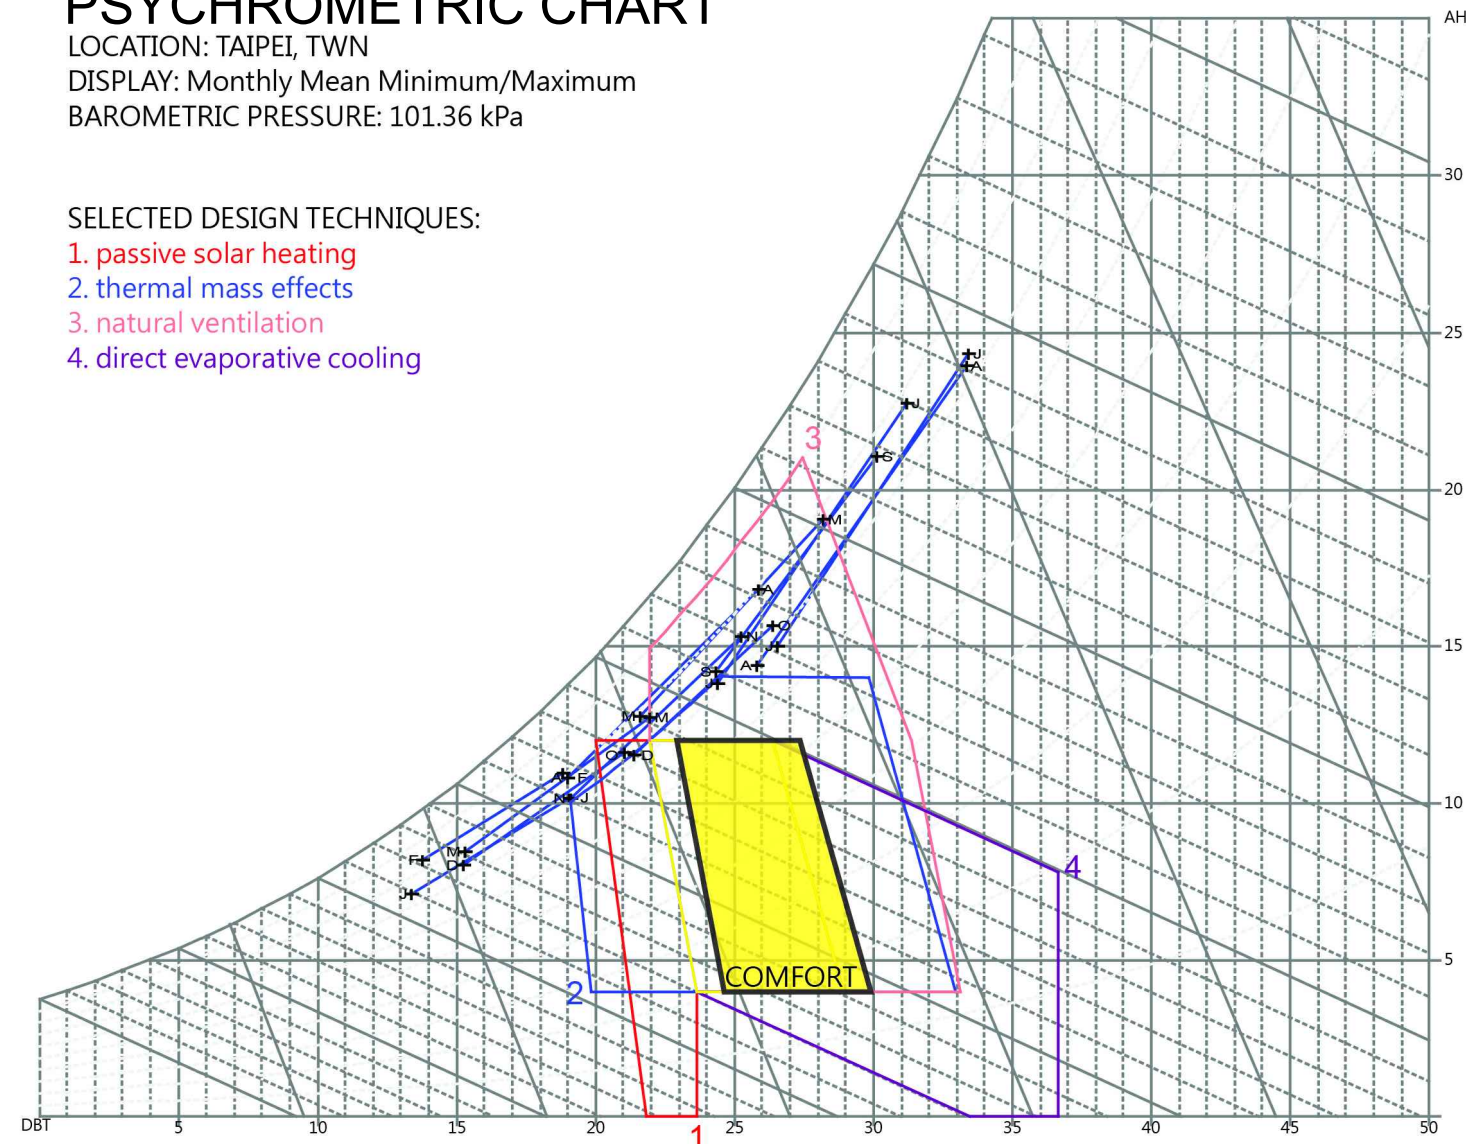

DEGREE-HOURS

ANNUAL

HEATING DEGREE-HOURS	5795
SOLAR EXCESS DEGREE-HOURS	24511
COOLING DEGREE-HOURS	34668

Project:

Institution:

NCTU Architecture
國立交通大學建築研究所

Team Name:

NCTU/UNICODE

Address:

1001 Ta-Hsueh Road
Hsinchu City 30010
Taiwan

Contact:

www.sde.tw



Consultants:


Note:

Mark	Date	Description
DN	2013/04/01	SD Submission
DN	2013/07/01	DDc Submission
ST	2013/11/01	DD Submission
ST	2014/03/03	CD Submission


Drawn by	JL
Checked by	DN
Scale	-
Unit	-

DWG. Title	
TAIPEI CLIMATE ANALYSIS	
DWG. No.	PAGE
BA-001	91

RADIATION (W/m)

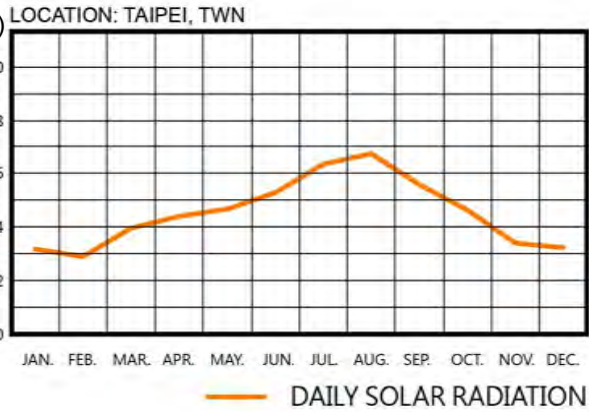


BASIC CLIMATIC CONDITION

 

- OVERHEATED PERIOD (JUN.01-SEP.21)
- UNDERHEATED PERIOD (DEC.01-MAR.21)
- COMFORTABLE PERIOD (MAR.21-JUN.01 & SEP.21-DEC.01)

SOLAR PATH DIAGRAM

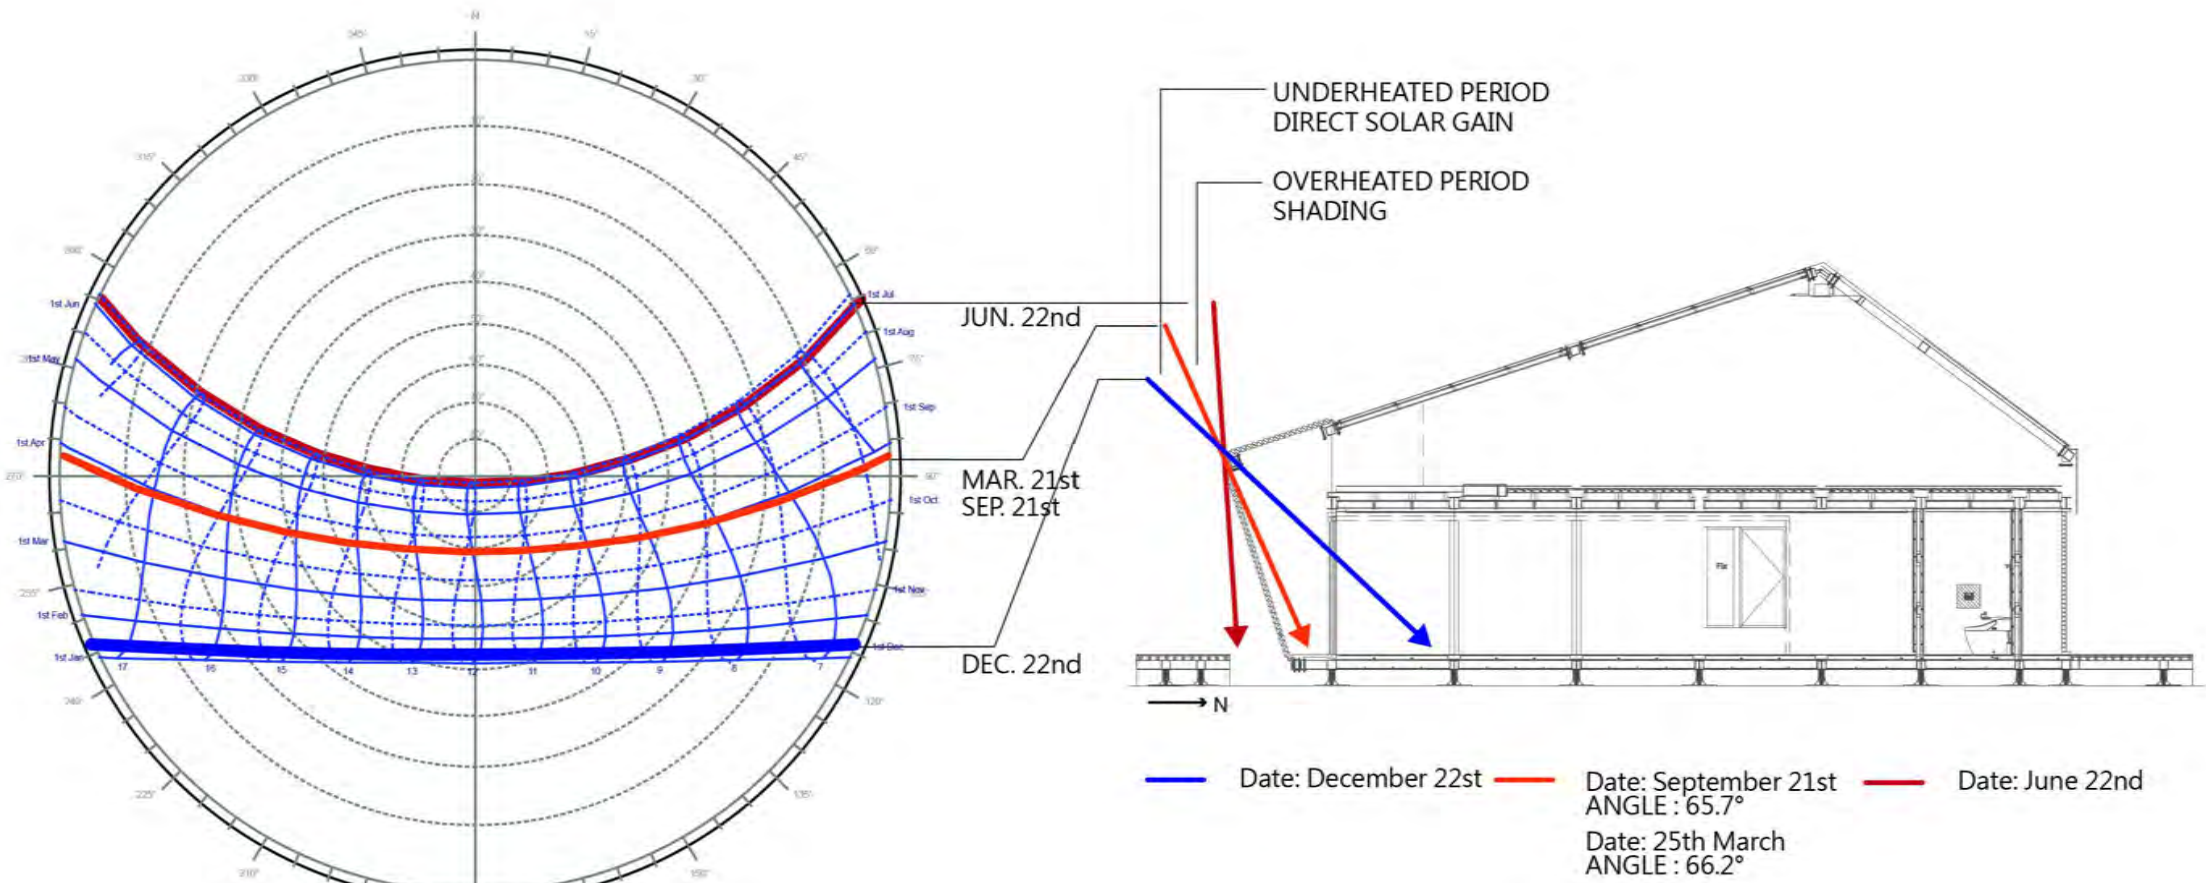

Solar Decathlon Europe

Project: **ORCHID HOUSE**

Institution: **國立交通大學**
National Chiao Tung University

NCTU Architecture
國立交通大學建築研究所

Team Name: NCTU/UNICODE
Address: 1001 Ta-Hsueh Road
Hsinchu City 30010
Taiwan
Contact: www.sde.tw

Consultants:

Note:













Mark	Date	Description
DN	2013/04/01	SD Submission
DN	2013/07/01	DDc Submission
ST	2013/11/01	DD Submission
ST	2014/03/03	CD Submission

Drawn by	JL
Checked by	DN
Scale	-
Unit	-

DWG. Title	
TAIPEI SHADING ANALYSIS	
DWG. No.	PAGE
BA-002	92

PREVALING WINDS

Wind Frequency (Hrs)
Location: TAIPEI, TWN
Date: January 1st - December 31st
Time: 00:00 - 24:00

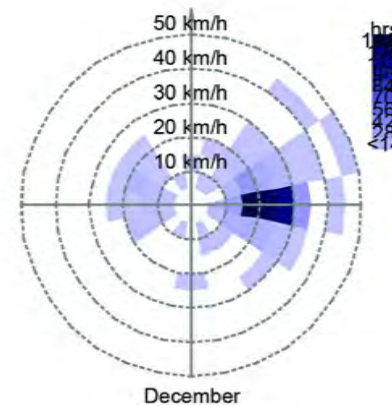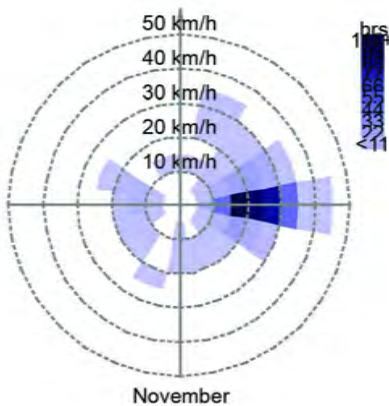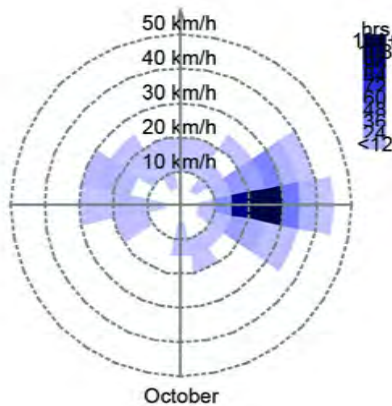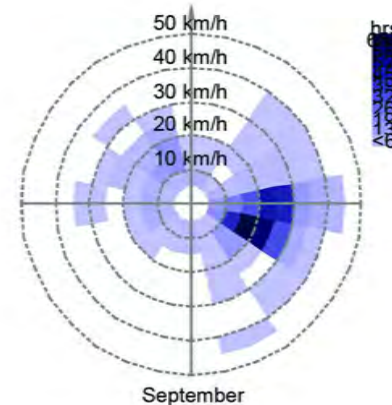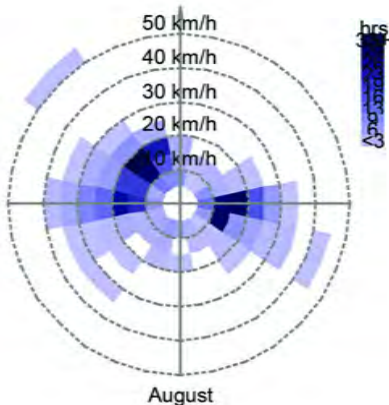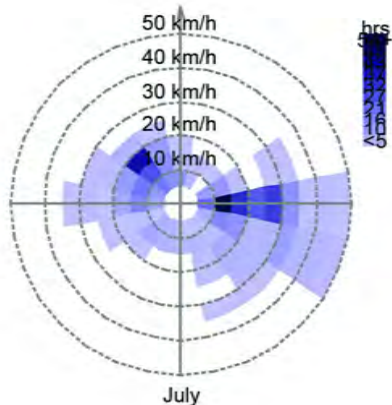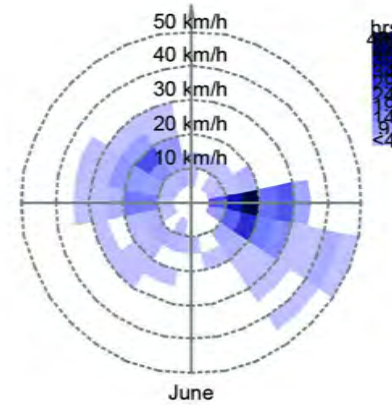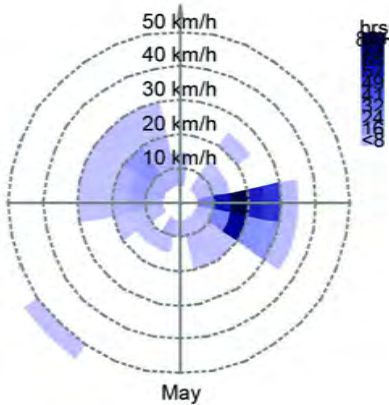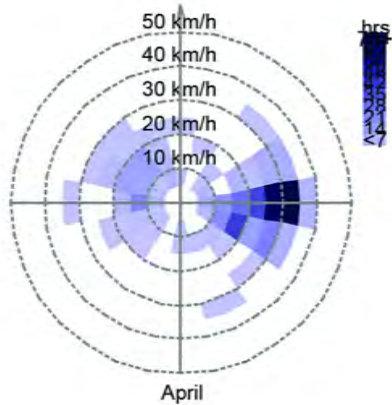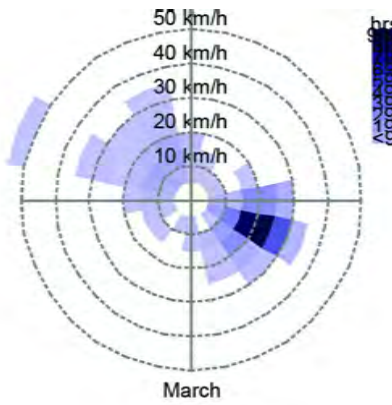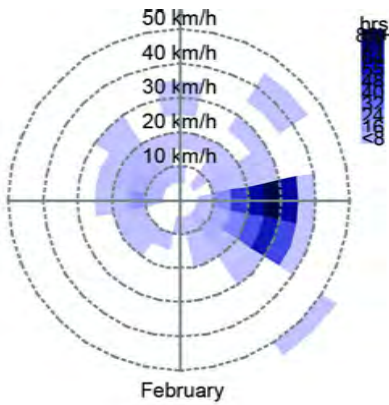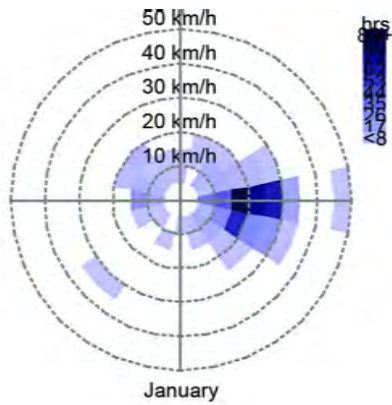

Project:



Institution:



NCTU Architecture
國立交通大學建築研究所

Team Name: NCTU/UNICODE
Address: 1001 Ta-Hsueh Road
Hsinchu City 30010
Taiwan
Contact: www.sde.tw



Consultants:

Note:


Mark	Date	Description
DN	2013/04/01	SD Submission
DN	2013/07/01	DDc Submission
ST	2013/11/01	DD Submission
ST	2014/03/03	CD Submission

Drawn by	JL
Checked by	DN
Scale	-
Unit	-

DWG. Title	
TAIPEI WIND ROSE ANALYSIS	
DWG. No.	PAGE
BA-003	93


TEMPERATURE (°C)

LOCATION: PARIS_ ORLY, FRA

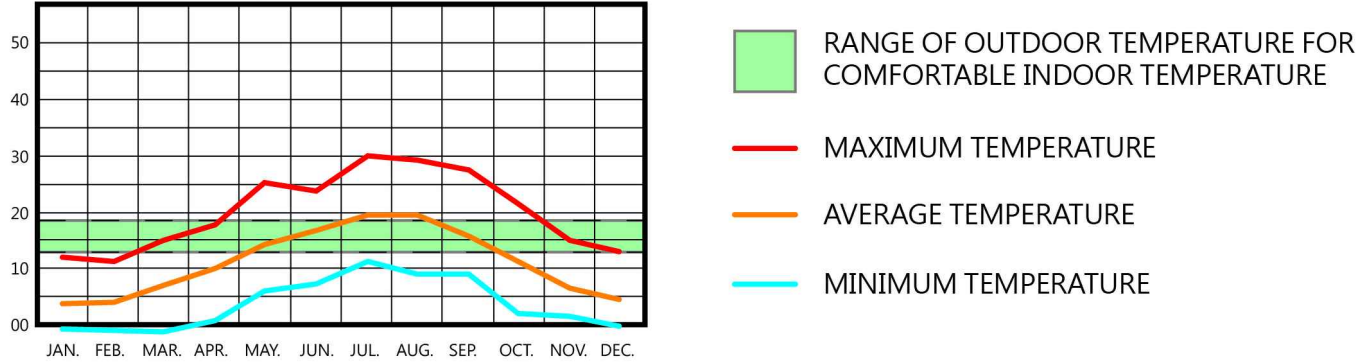

HUMIDITY (%)


LOCATION: PARIS_ ORLY, FRA

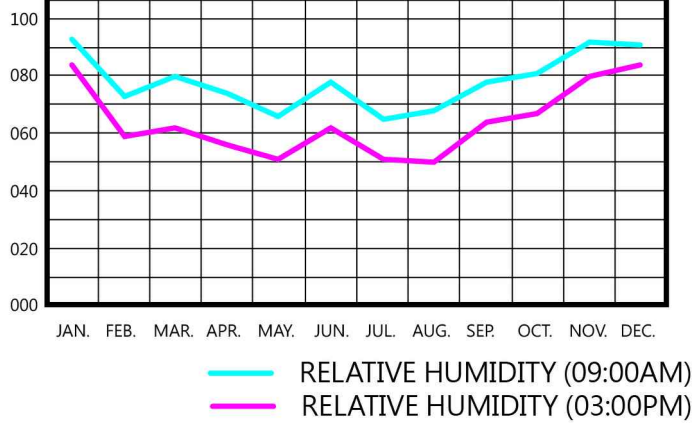

DEGREE HOURS

(HEATING, COOLING AND SOLAR)

LOCATION: PARIS_ ORLY, FRA

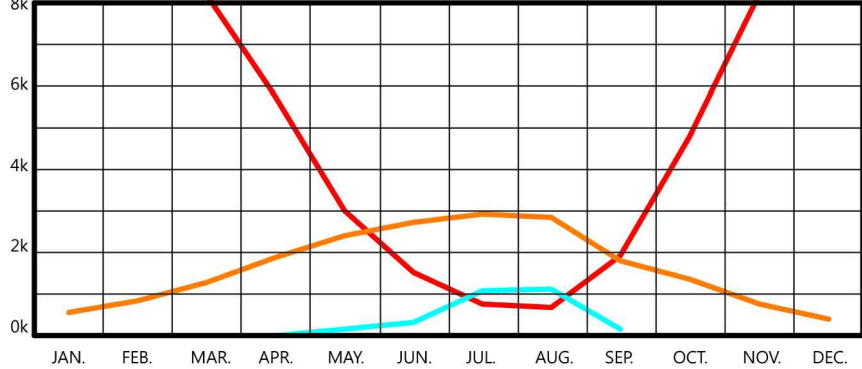

DEGREE-HOURS

ANNUAL


— HEATING DEGREE-HOURS	64193
— SOLAR EXCESS DEGREE-HOURS	19993
— COOLING DEGREE-HOURS	2929

PSYCHROMETRIC CHART

LOCATION: PARIS_ ORLY, FRA
DISPLAY: Monthly Mean Minimum/Maximum
BAROMETRIC PRESSURE: 101.36 kPa

SELECTED DESIGN TECHNIQUES:

1. passive solar heating
2. thermal mass effects
3. natural ventilation
4. direct evaporative cooling

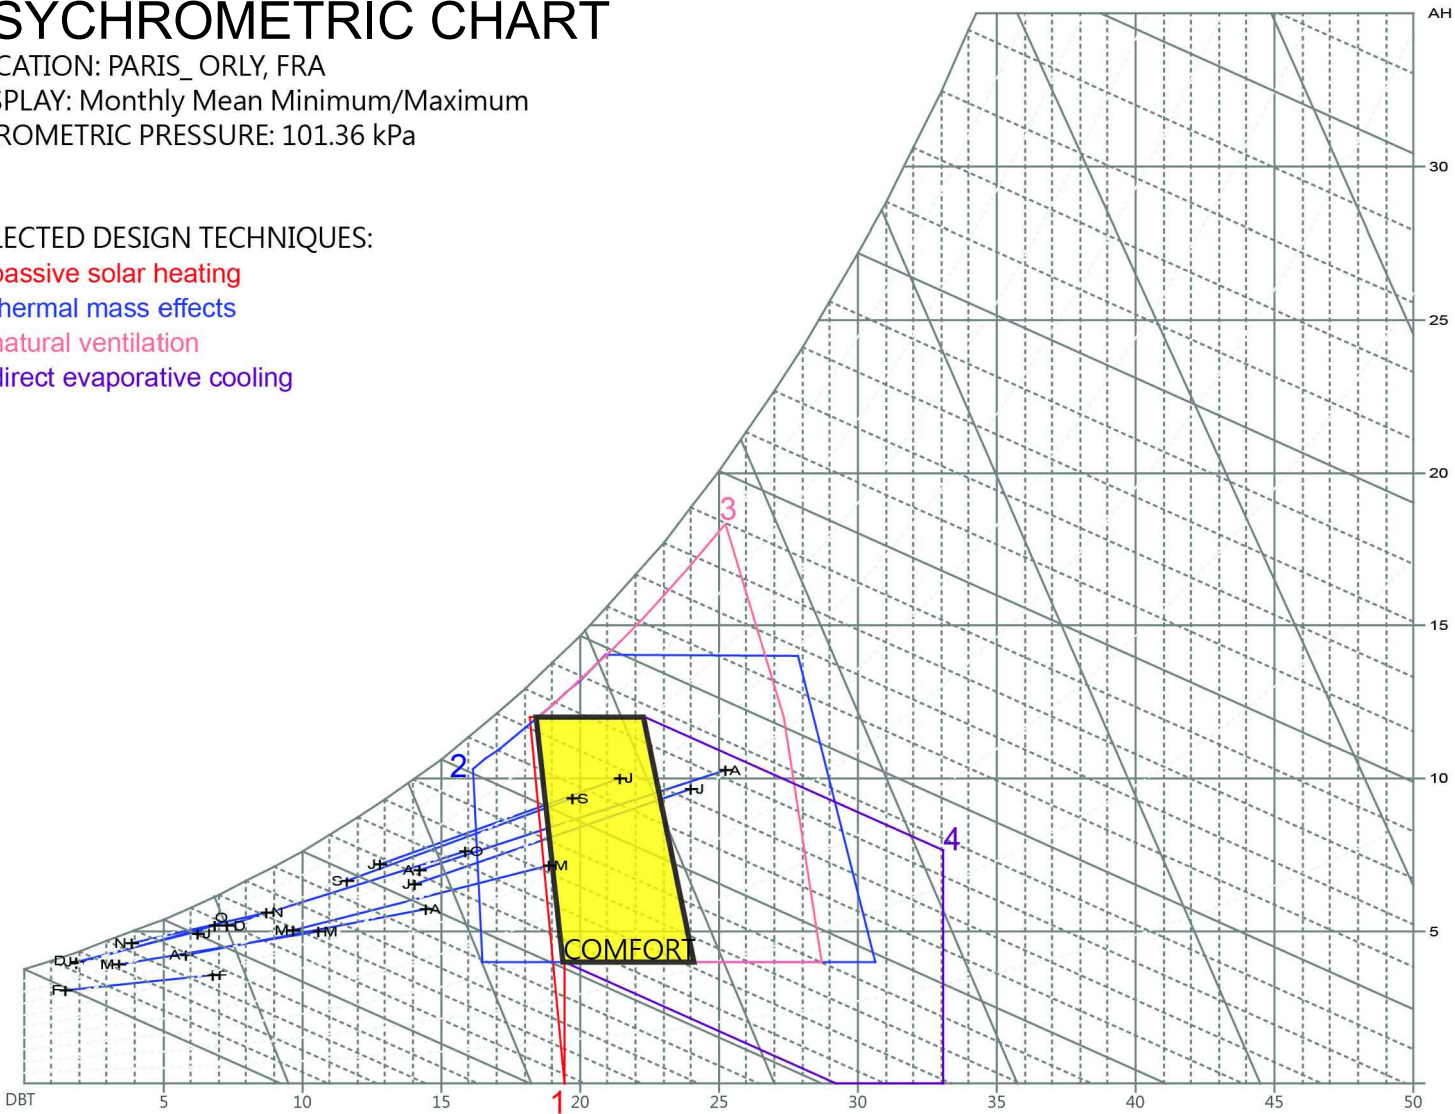

Project:



Institution:



NCTU Architecture
國立交通大學建築研究所

Team Name: NCTU/UNICODE
Address: 1001 Ta-Hsueh Road
Hsinchu City 30010
Taiwan
Contact: www.sde.tw



Consultants:


Note:

Mark	Date	Description
DN	2013/04/01	SD Submission
DN	2013/07/01	DDc Submission
ST	2013/11/01	DD Submission
ST	2014/03/03	CD Submission


Drawn by	JL
Checked by	DN
Scale	-
Unit	-

DWG. Title	
VERSAILLES CLIMATE ANALYSIS	
DWG. No.	PAGE
BA-004	94

RADIATION (W/m)

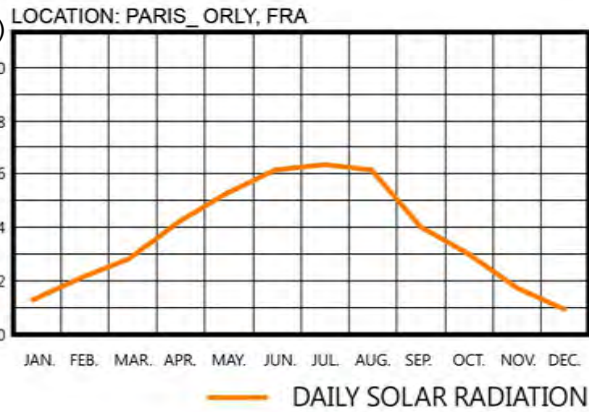


BASIC CLIMATIC CONDITION

 

- OVERHEATED PERIOD
- UNDERHEATED PERIOD
- COMFORTABLE PERIOD

SOLAR PATH DIAGRAM

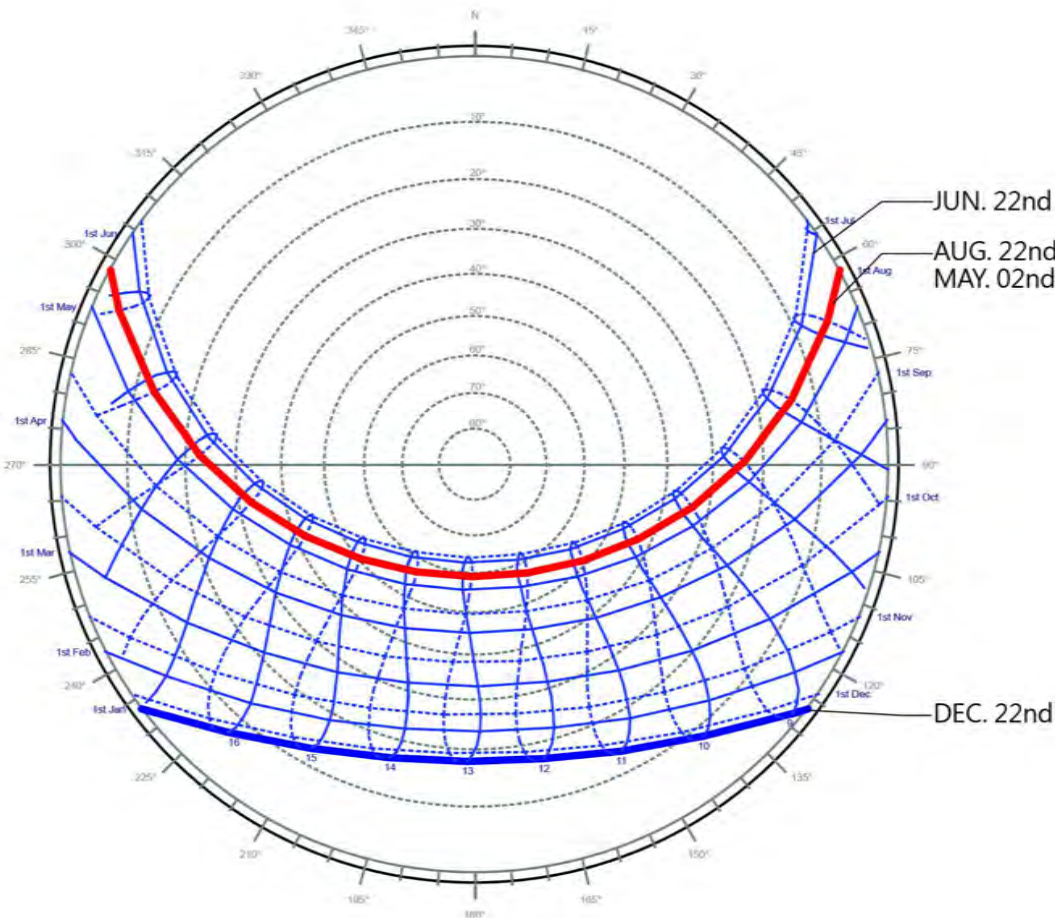

Project:



Institution:



NCTU Architecture
國立交通大學建築研究所

Team Name: NCTU/UNICODE
Address: 1001 Ta-Hsueh Road
Hsinchu City 30010
Taiwan
Contact: www.sde.tw



Consultants:

Note:













Mark	Date	Description
DN	2013/04/01	SD Submission
DN	2013/07/01	DDc Submission
ST	2013/11/01	DD Submission
ST	2014/03/03	CD Submission

Drawn by	JL
Checked by	DN
Scale	-
Unit	-

DWG. Title	
VERSAILLES SHADING ANALYSIS	
DWG. No.	PAGE
BA-005	95

PREVALING WINDS

Wind Frequency (Hrs)
Location: PARIS_ORLY, FRA
Date: 1st January - 31st December
Time: 00:00 - 24:00

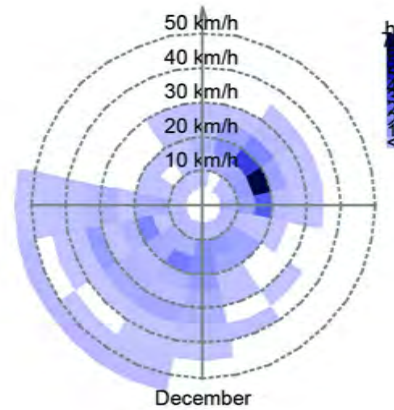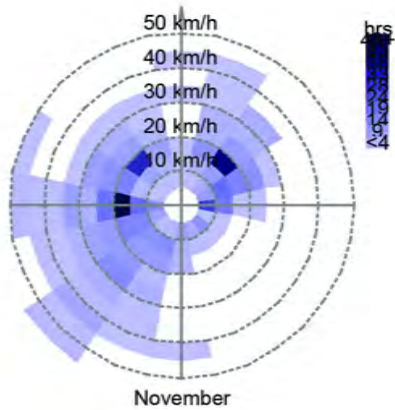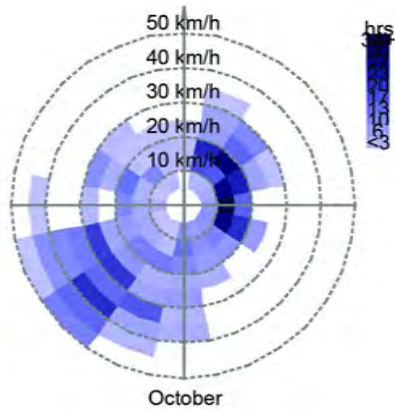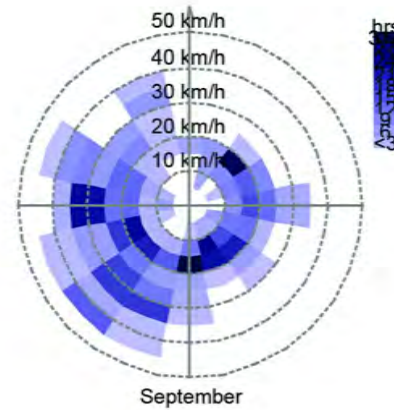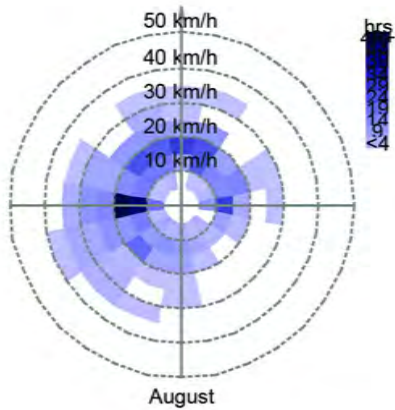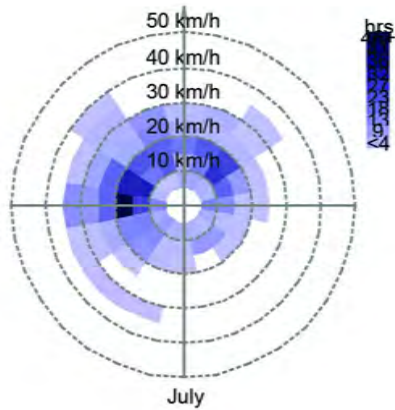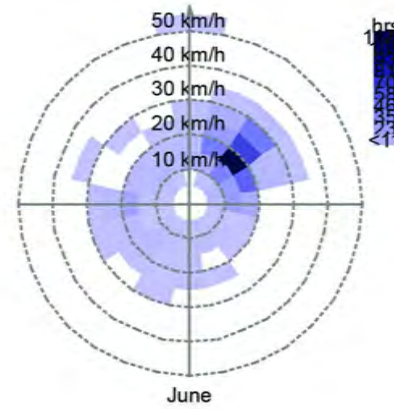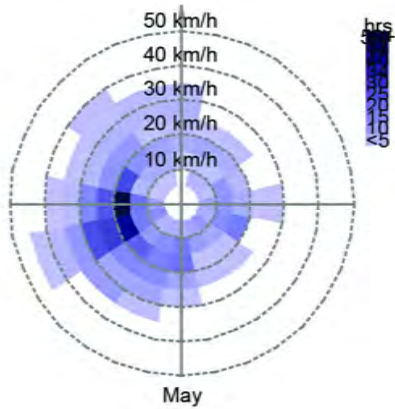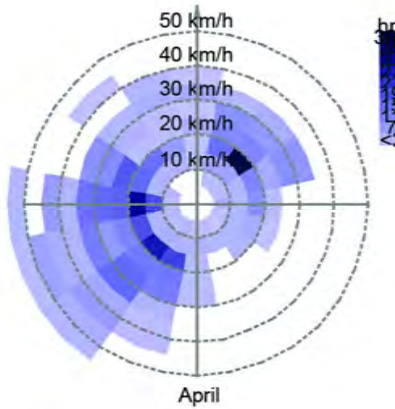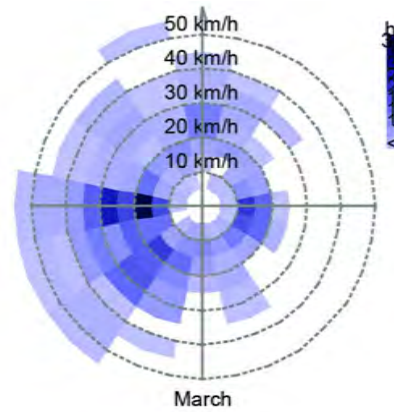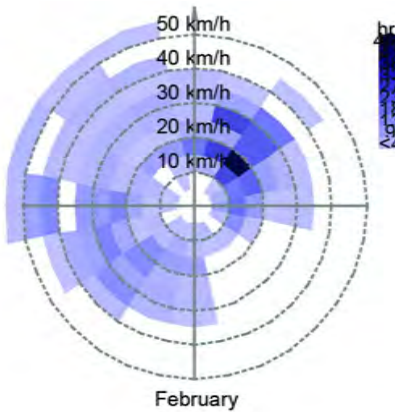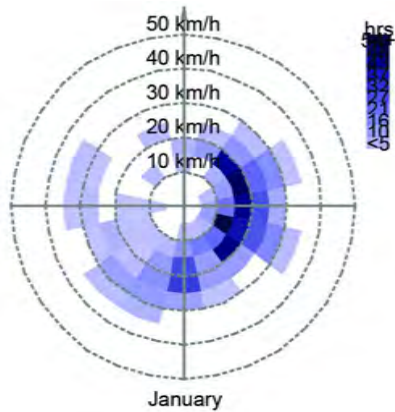

Project:



Institution:



NCTU Architecture
國立交通大學建築研究所

Team Name: NCTU/UNICODE
Address: 1001 Ta-Hsueh Road
Hsinchu City 30010
Taiwan
Contact: www.sde.tw




Consultants:

Note:

Mark	Date	Description
DN	2013/04/01	SD Submission
DN	2013/07/01	DDc Submission
ST	2013/11/01	DD Submission
ST	2014/03/03	CD Submission

Drawn by	JL
Checked by	DN
Scale	-
Unit	-

DWG. Title	
VERSAILLES WIND ROSE ANALYSIS	
DWG. No.	PAGE
BA-006	96

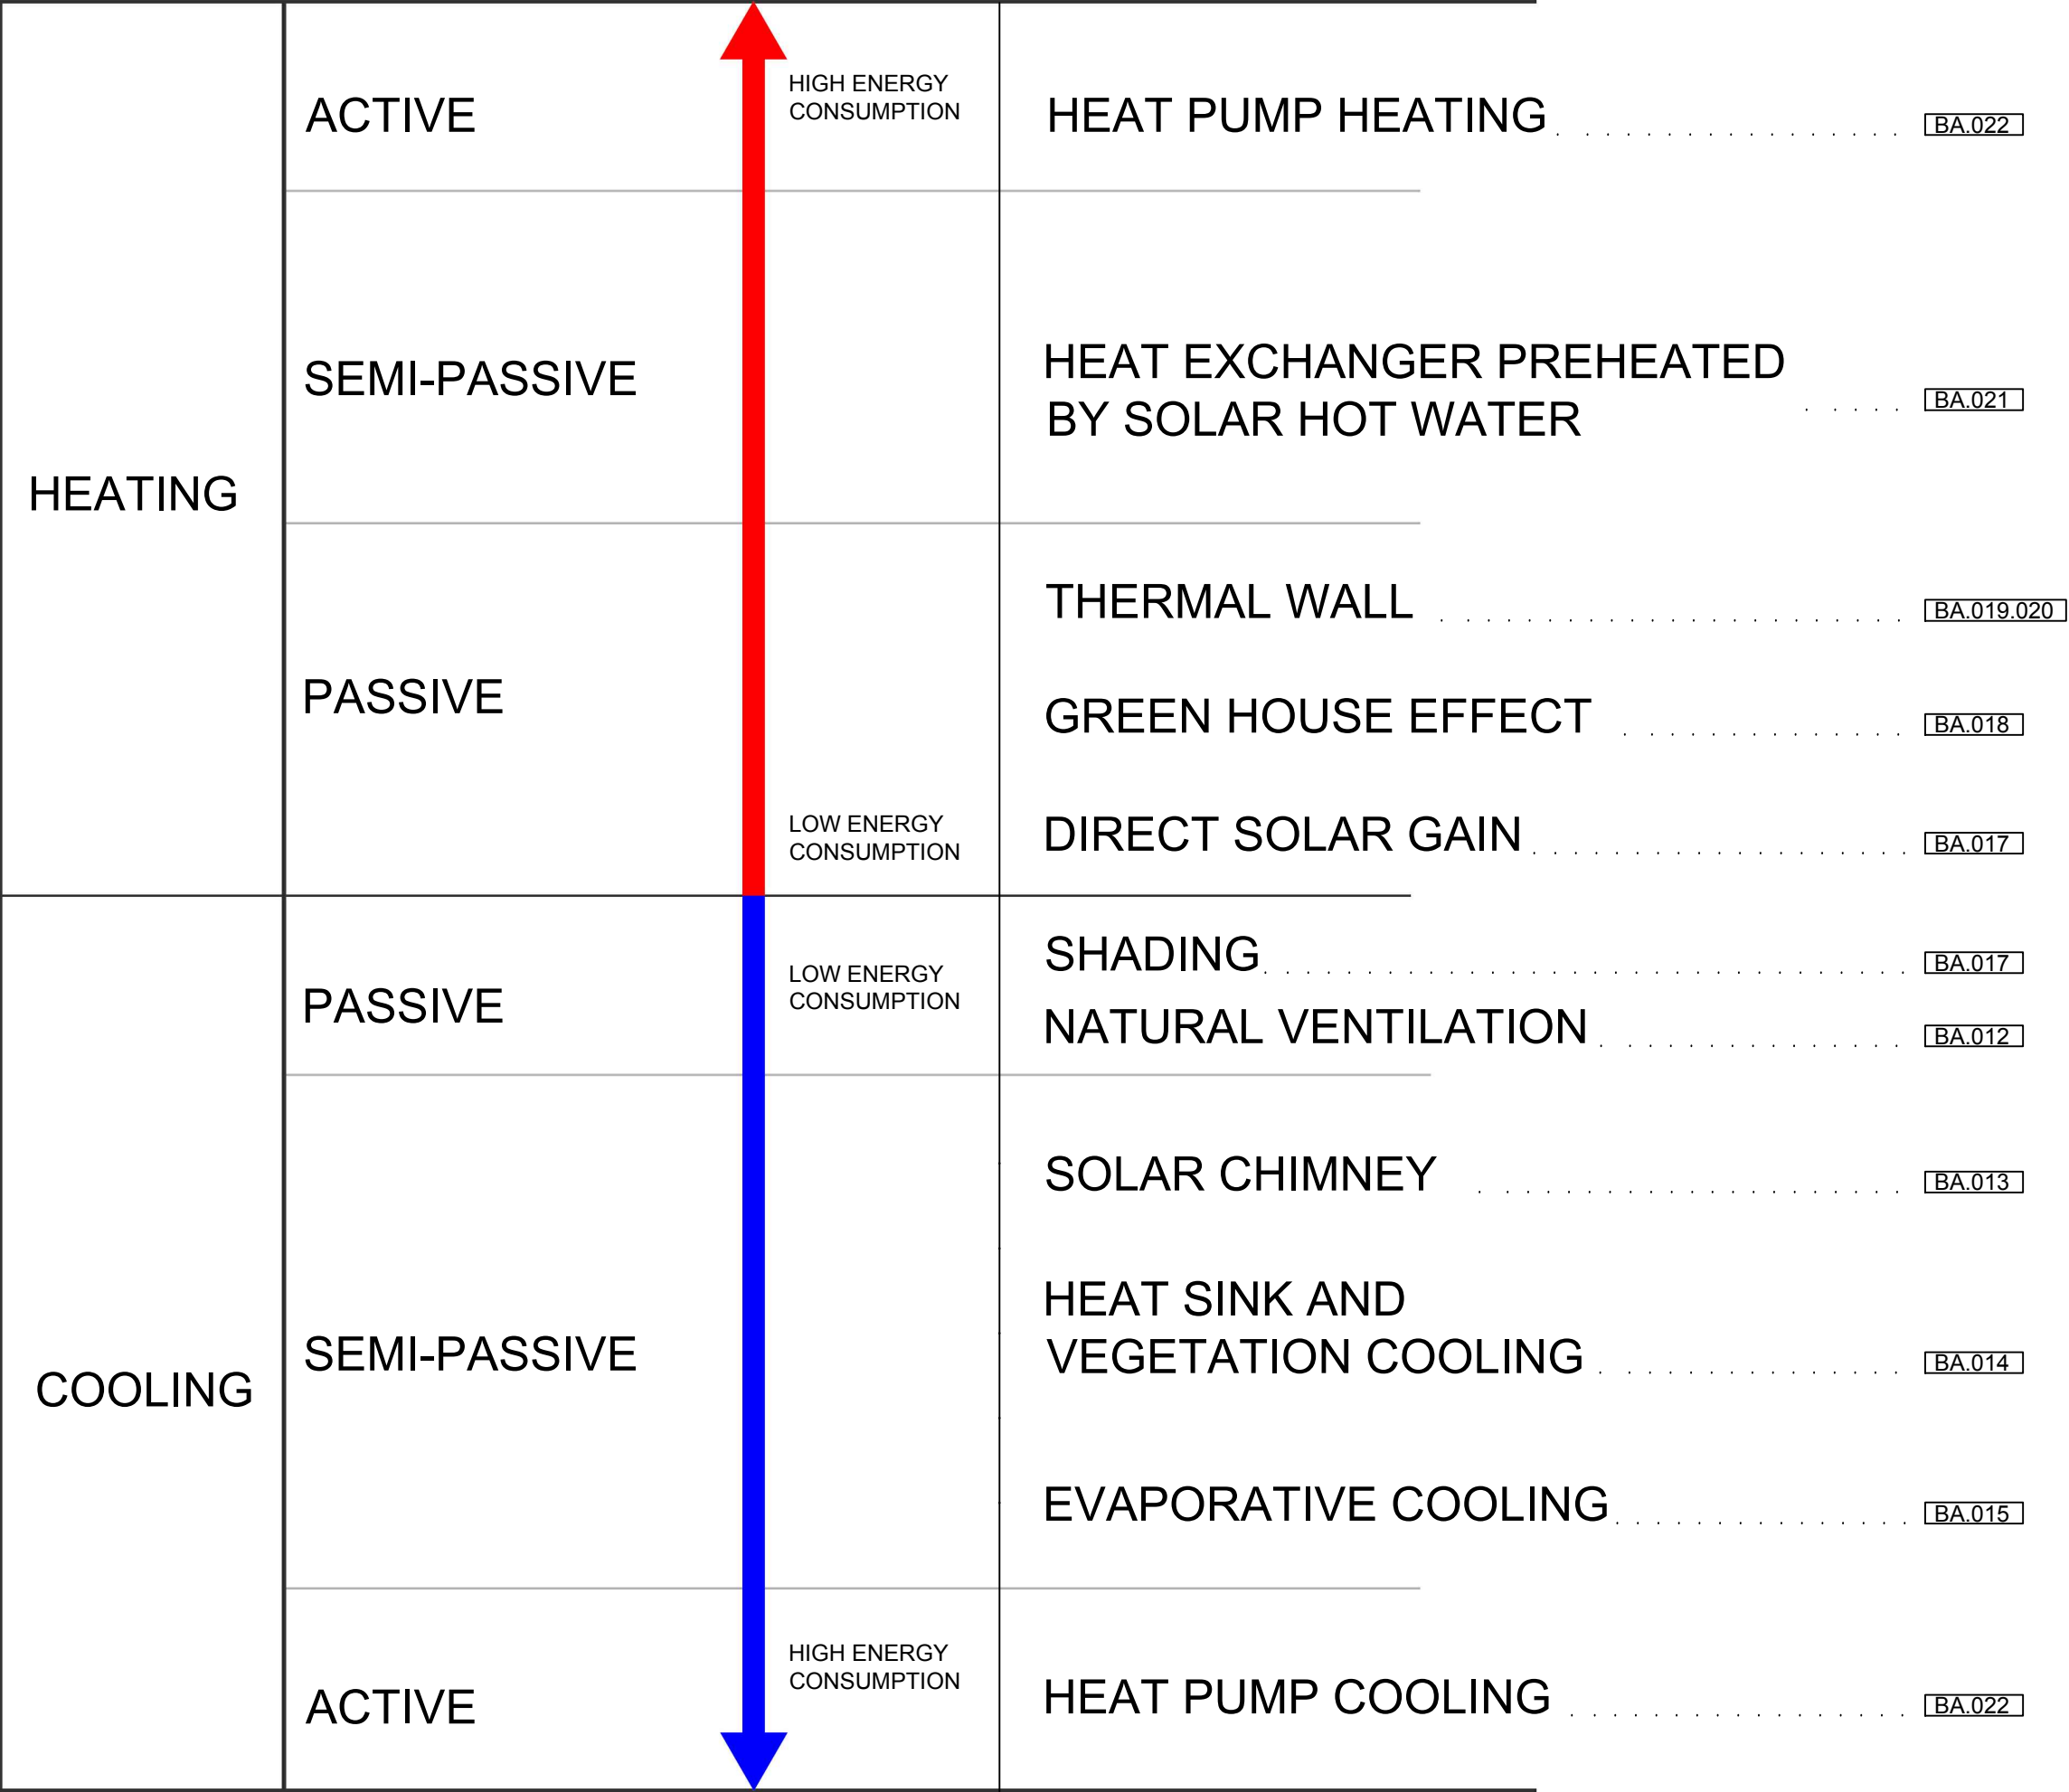

Project:



Institution:



NCTU Architecture
國立交通大學建築研究所

Team Name: NCTU/UNICODE
Address: 1001 Ta-Hsueh Road
Hsinchu City 30010
Taiwan
Contact: www.sde.tw



Consultants:

Note:

Mark	Date	Description
DN	2013/04/01	SD Submission
DN	2013/07/01	DDc Submission
ST	2013/11/01	DD Submission
ST	2014/03/03	CD Submission


Drawn by	JL
Checked by	DN
Scale	-
Unit	-

DWG. Title	
BIOCLIMATIC STRATEGIES	
DWG. No.	PAGE
BA-011	97




Mark	Date	Description
DN	2013/04/01	SD Submission
DN	2013/07/01	DDc Submission
ST	2013/11/01	DD Submission
ST	2014/03/03	CD Submission

Drawn by	JL
Checked by	LY
Scale	-
Unit	-

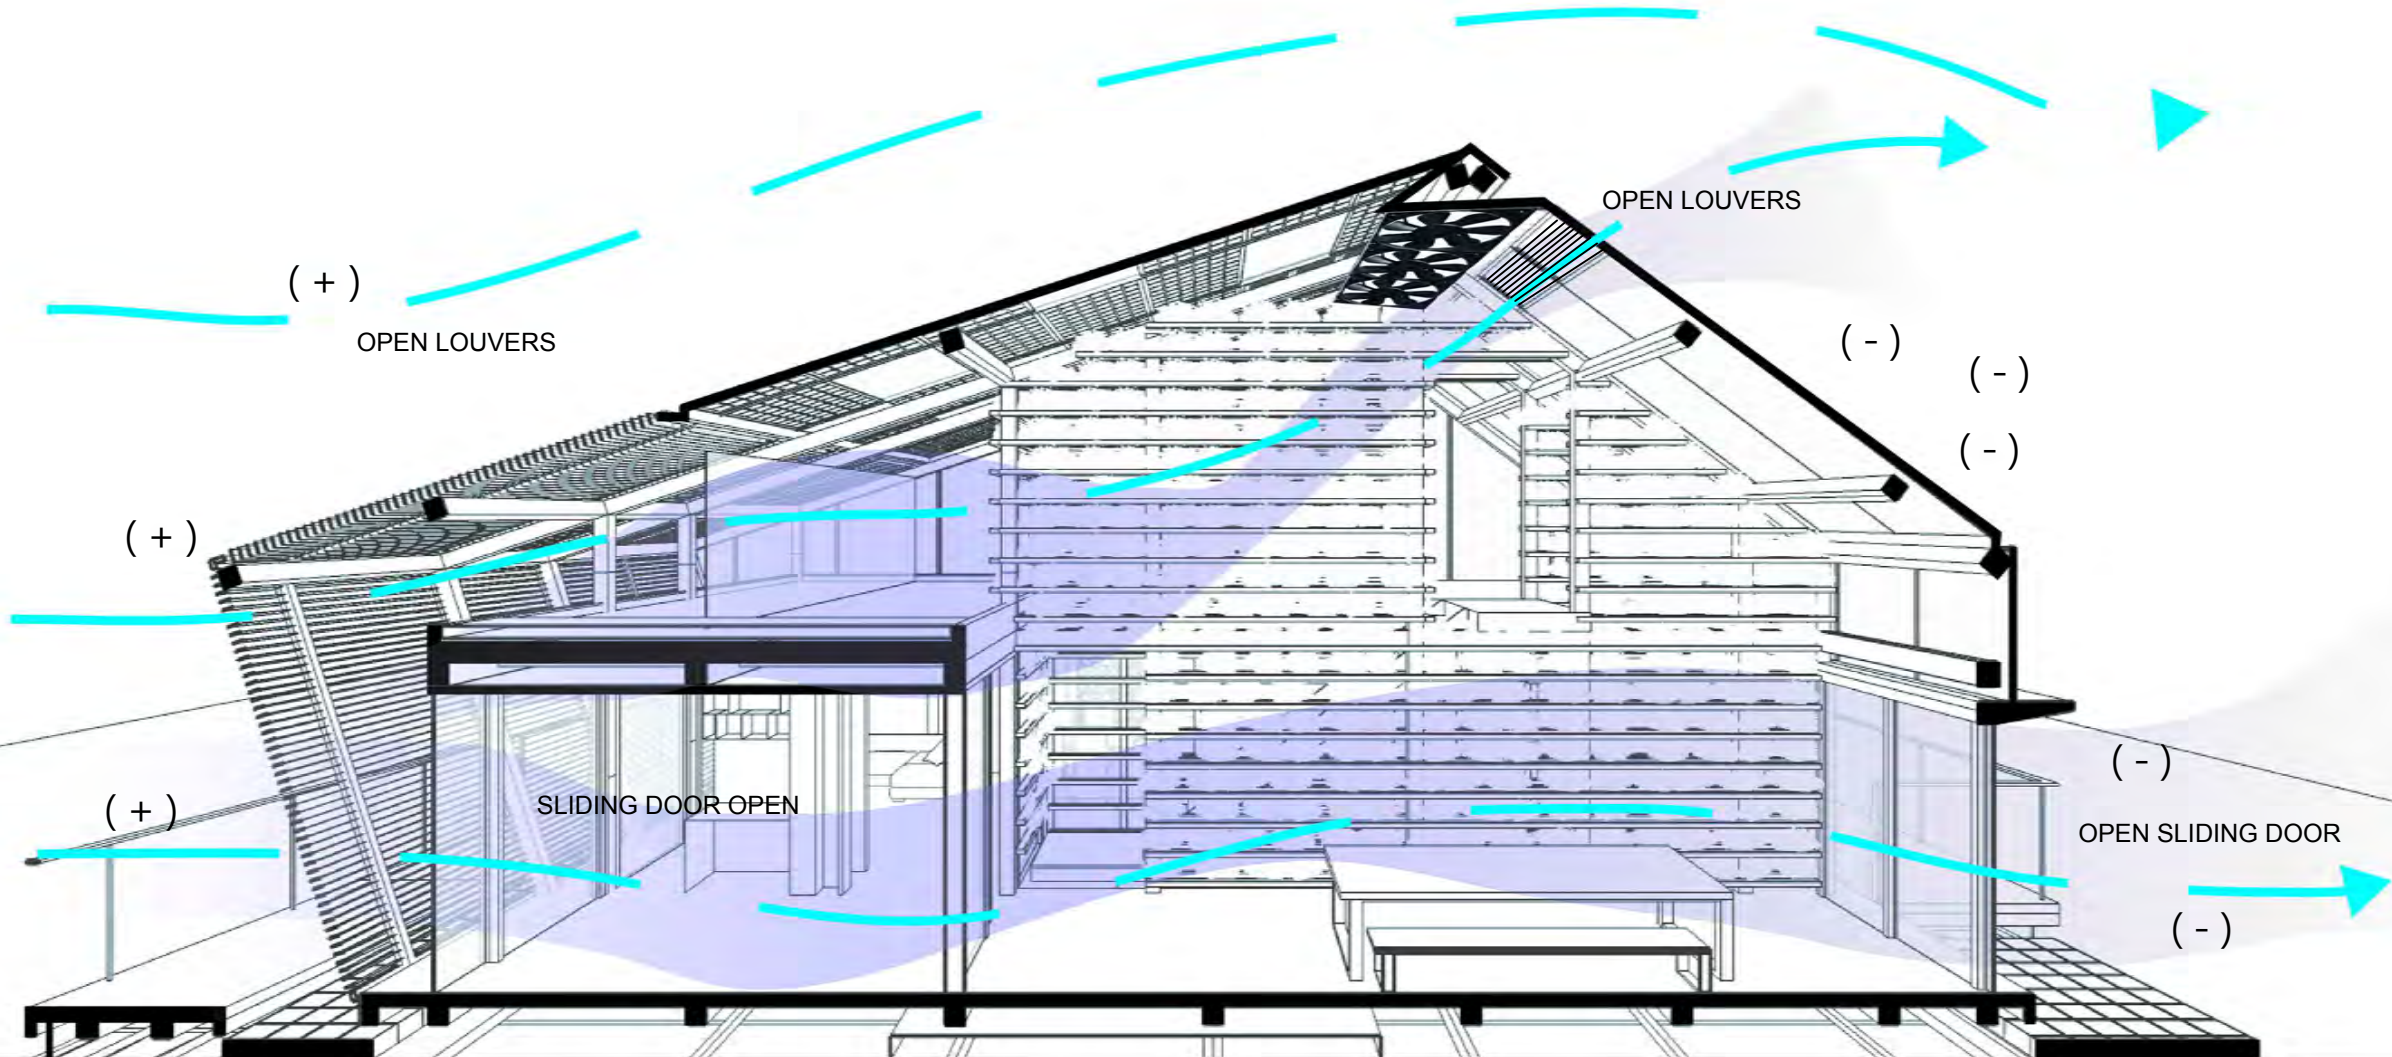


OUT DOOR TEMPERATURE UNDER 19°C
WITH WIND

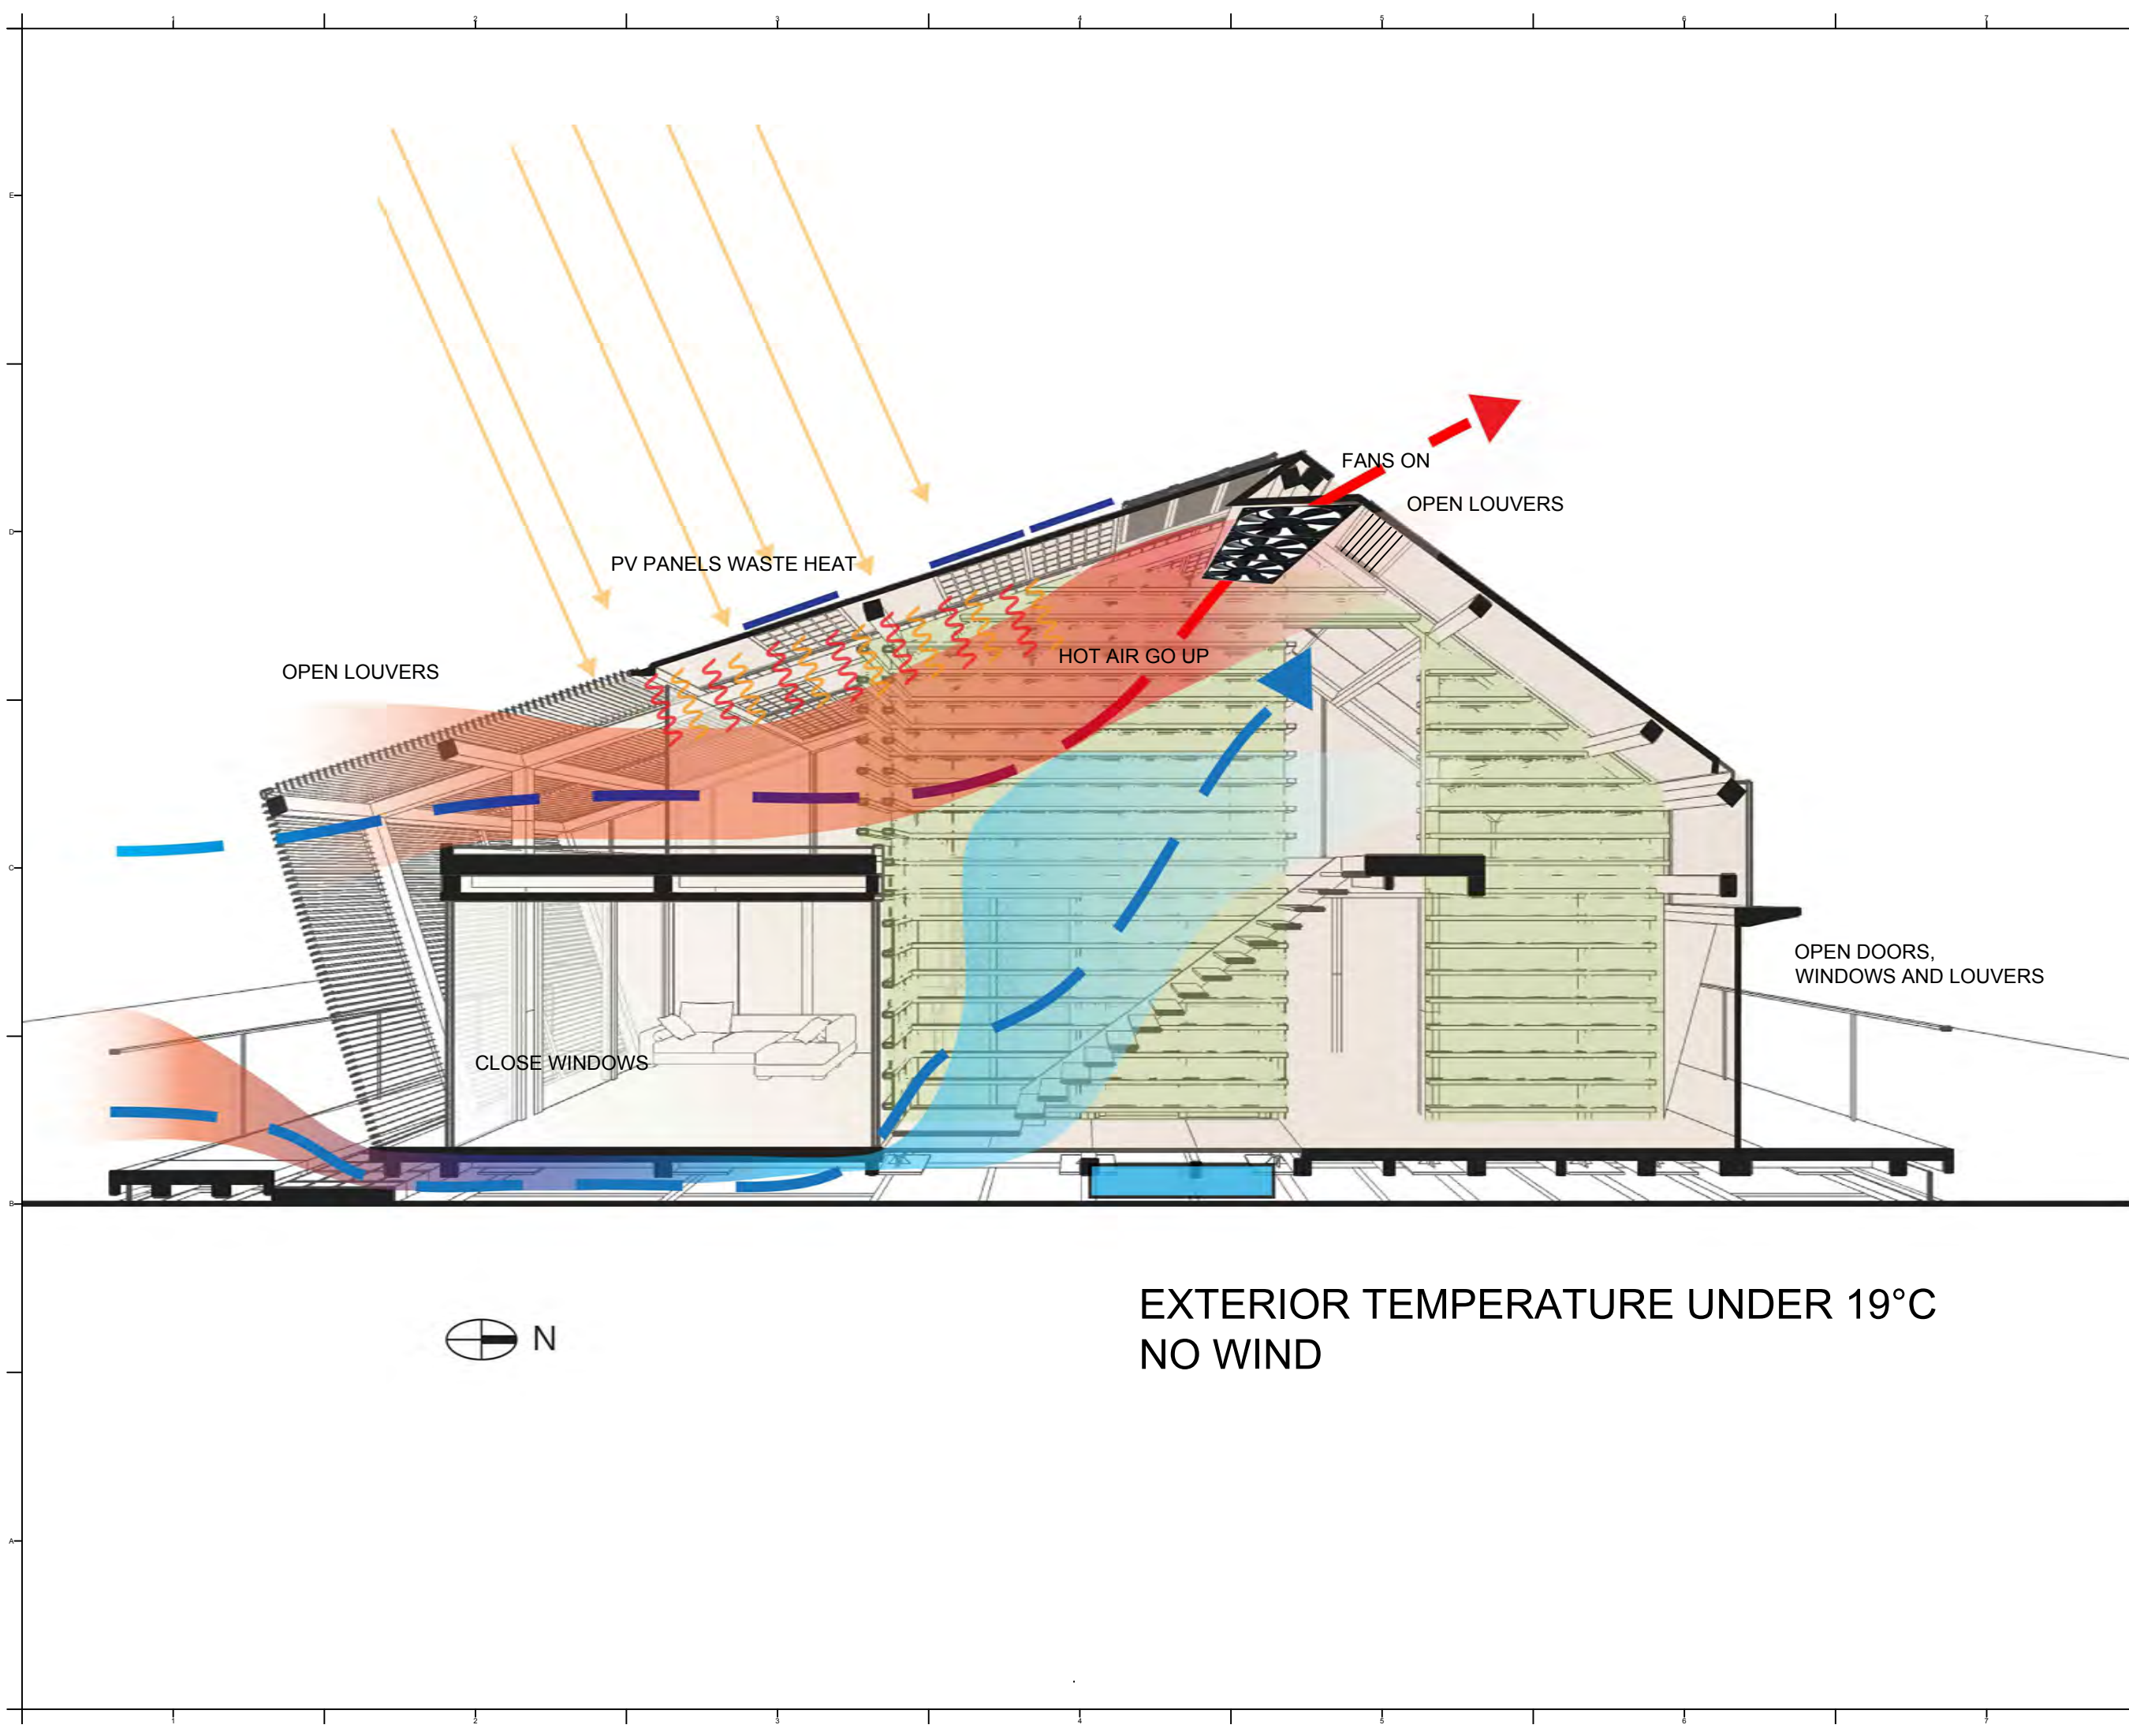

Mark	Date	Description
DN	2013/04/01	SD Submission
DN	2013/07/01	DDc Submission
ST	2013/11/01	DD Submission
ST	2014/03/03	CD Submission

Drawn by	JL
Checked by	LY
Scale	-
Unit	-

DWG. Title	
SOLAR CHIMNEY	
DWG. No.	PAGE
BA-013	99

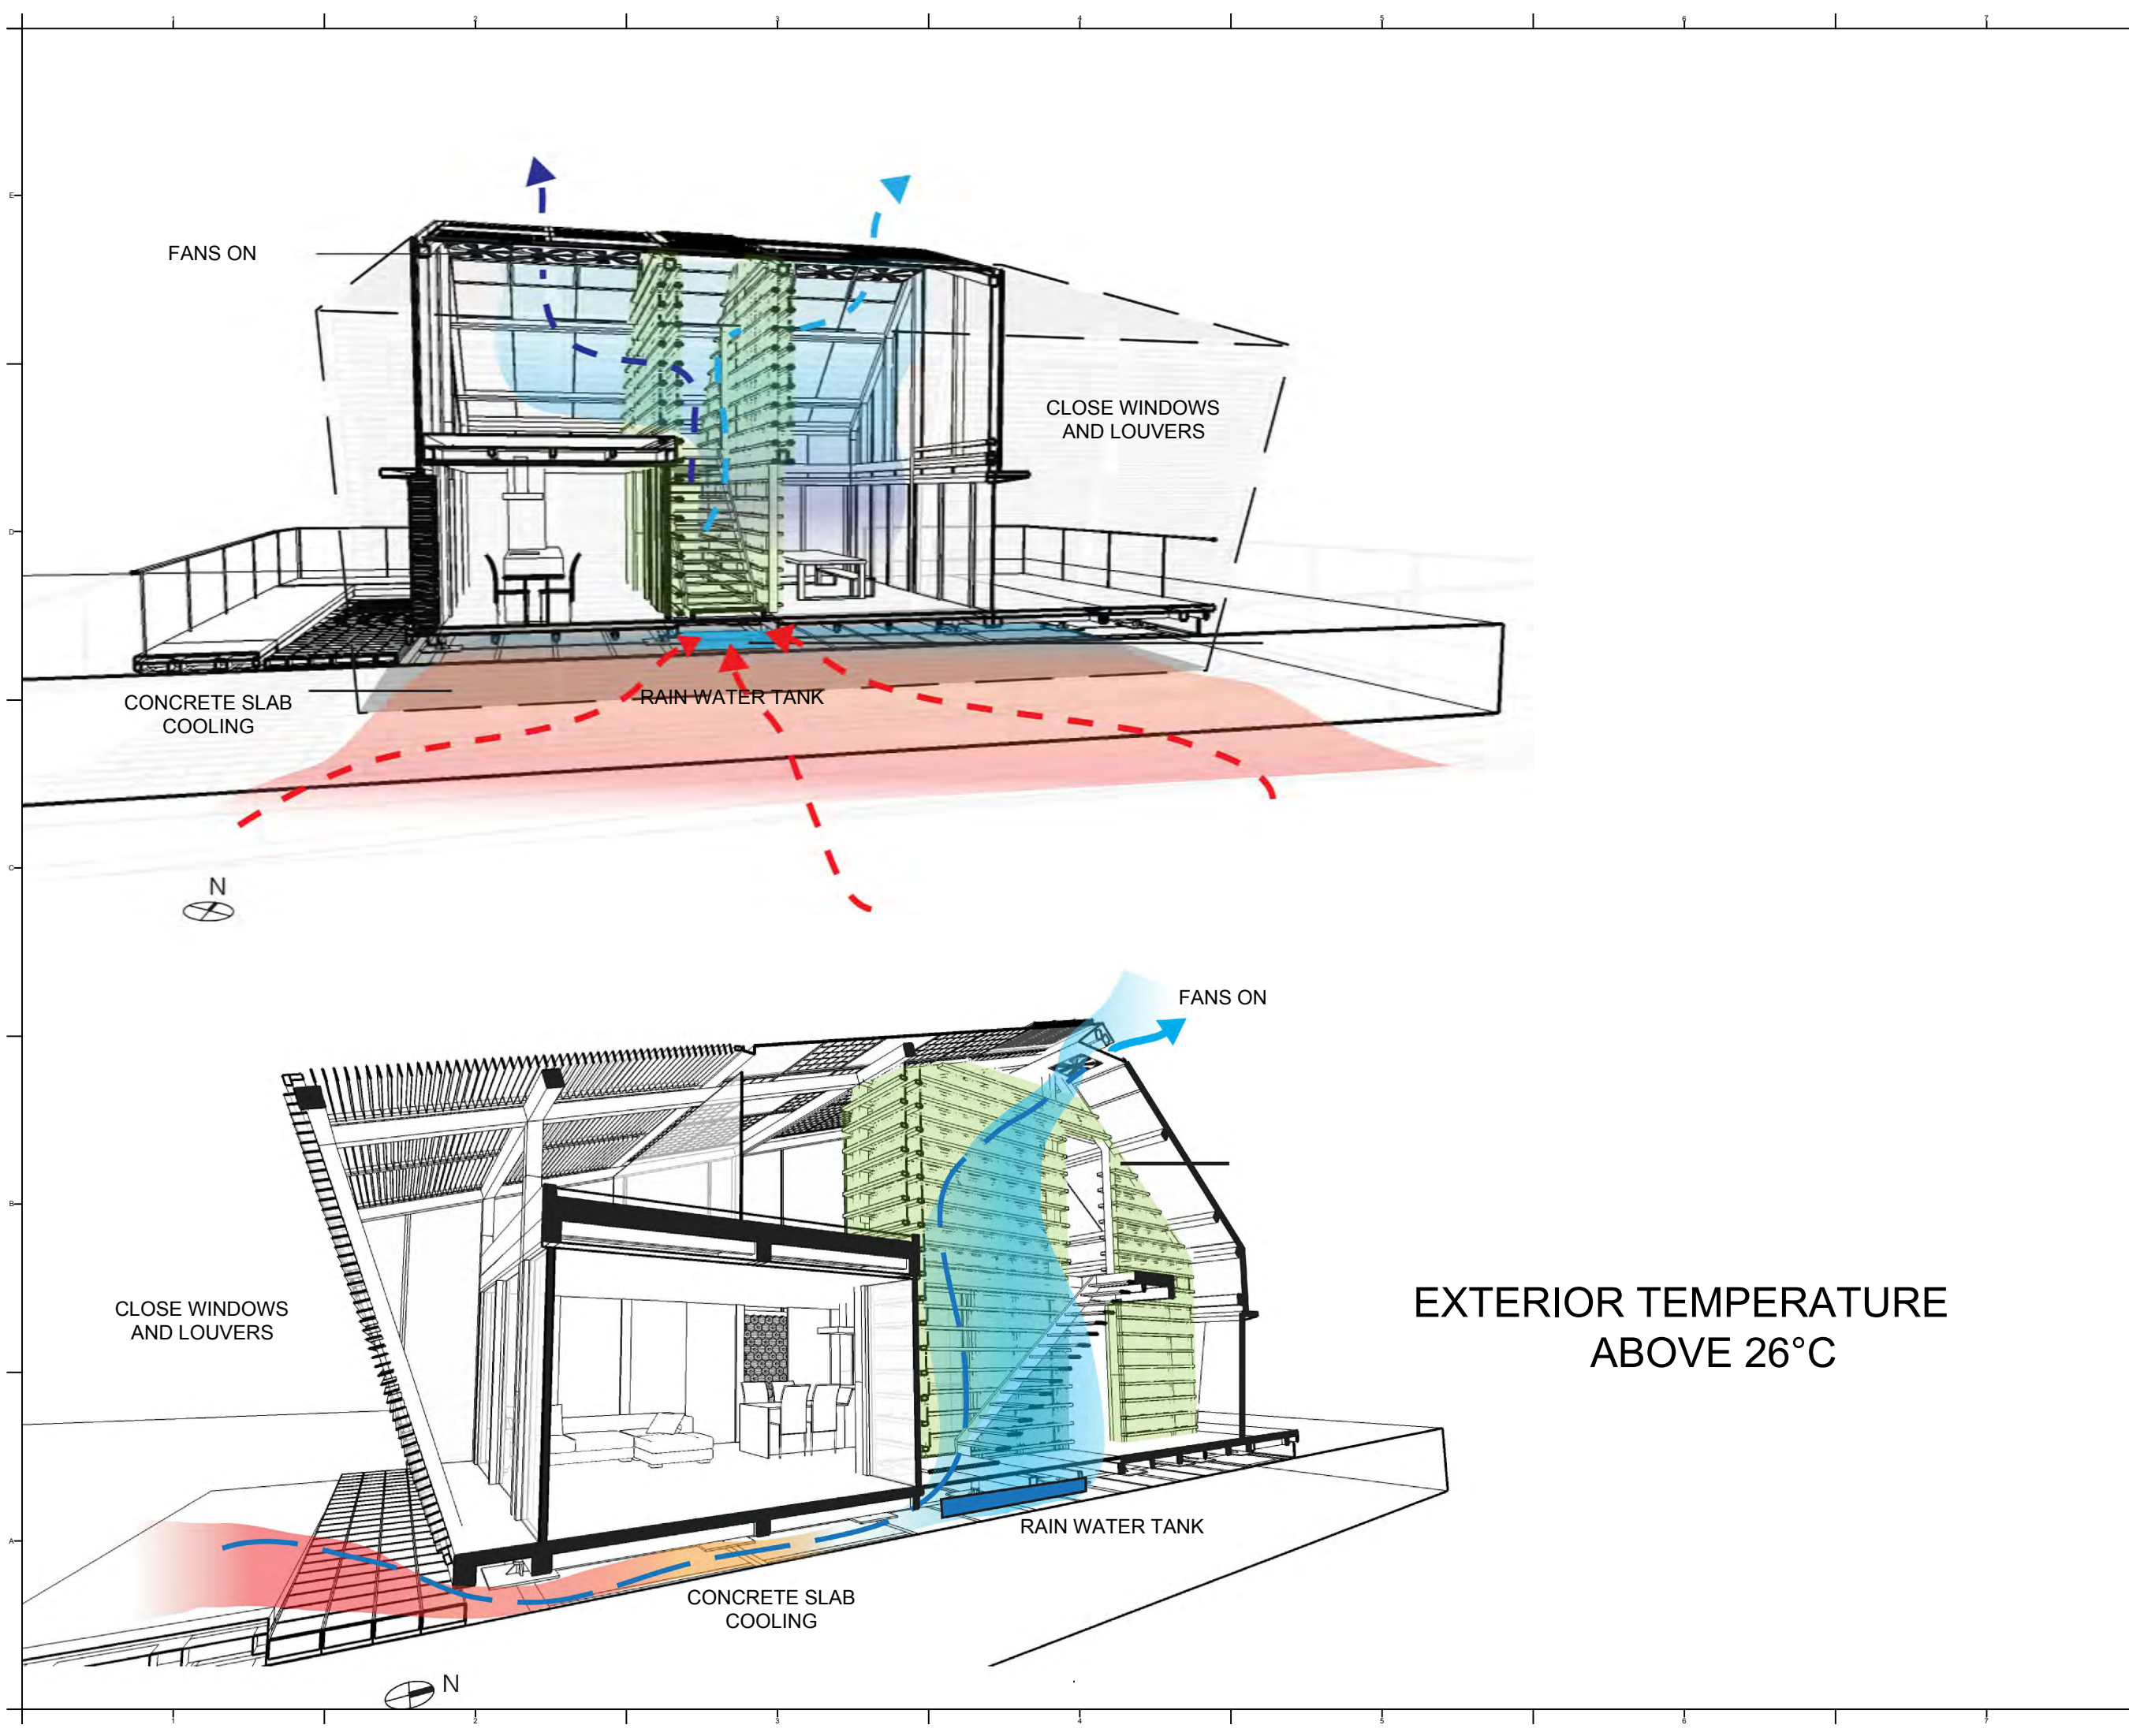


EXTERIOR TEMPERATURE
ABOVE 26°C

Mark	Date	Description
DN	2013/04/01	SD Submission
DN	2013/07/01	DDc Submission
ST	2013/11/01	DD Submission
ST	2014/03/03	CD Submission

Drawn by	JL
Checked by	LY
Scale	-
Unit	-

DWG. Title	
HEAT SINK / VEGETATION COOLING	
DWG. No.	PAGE
BA-014	100

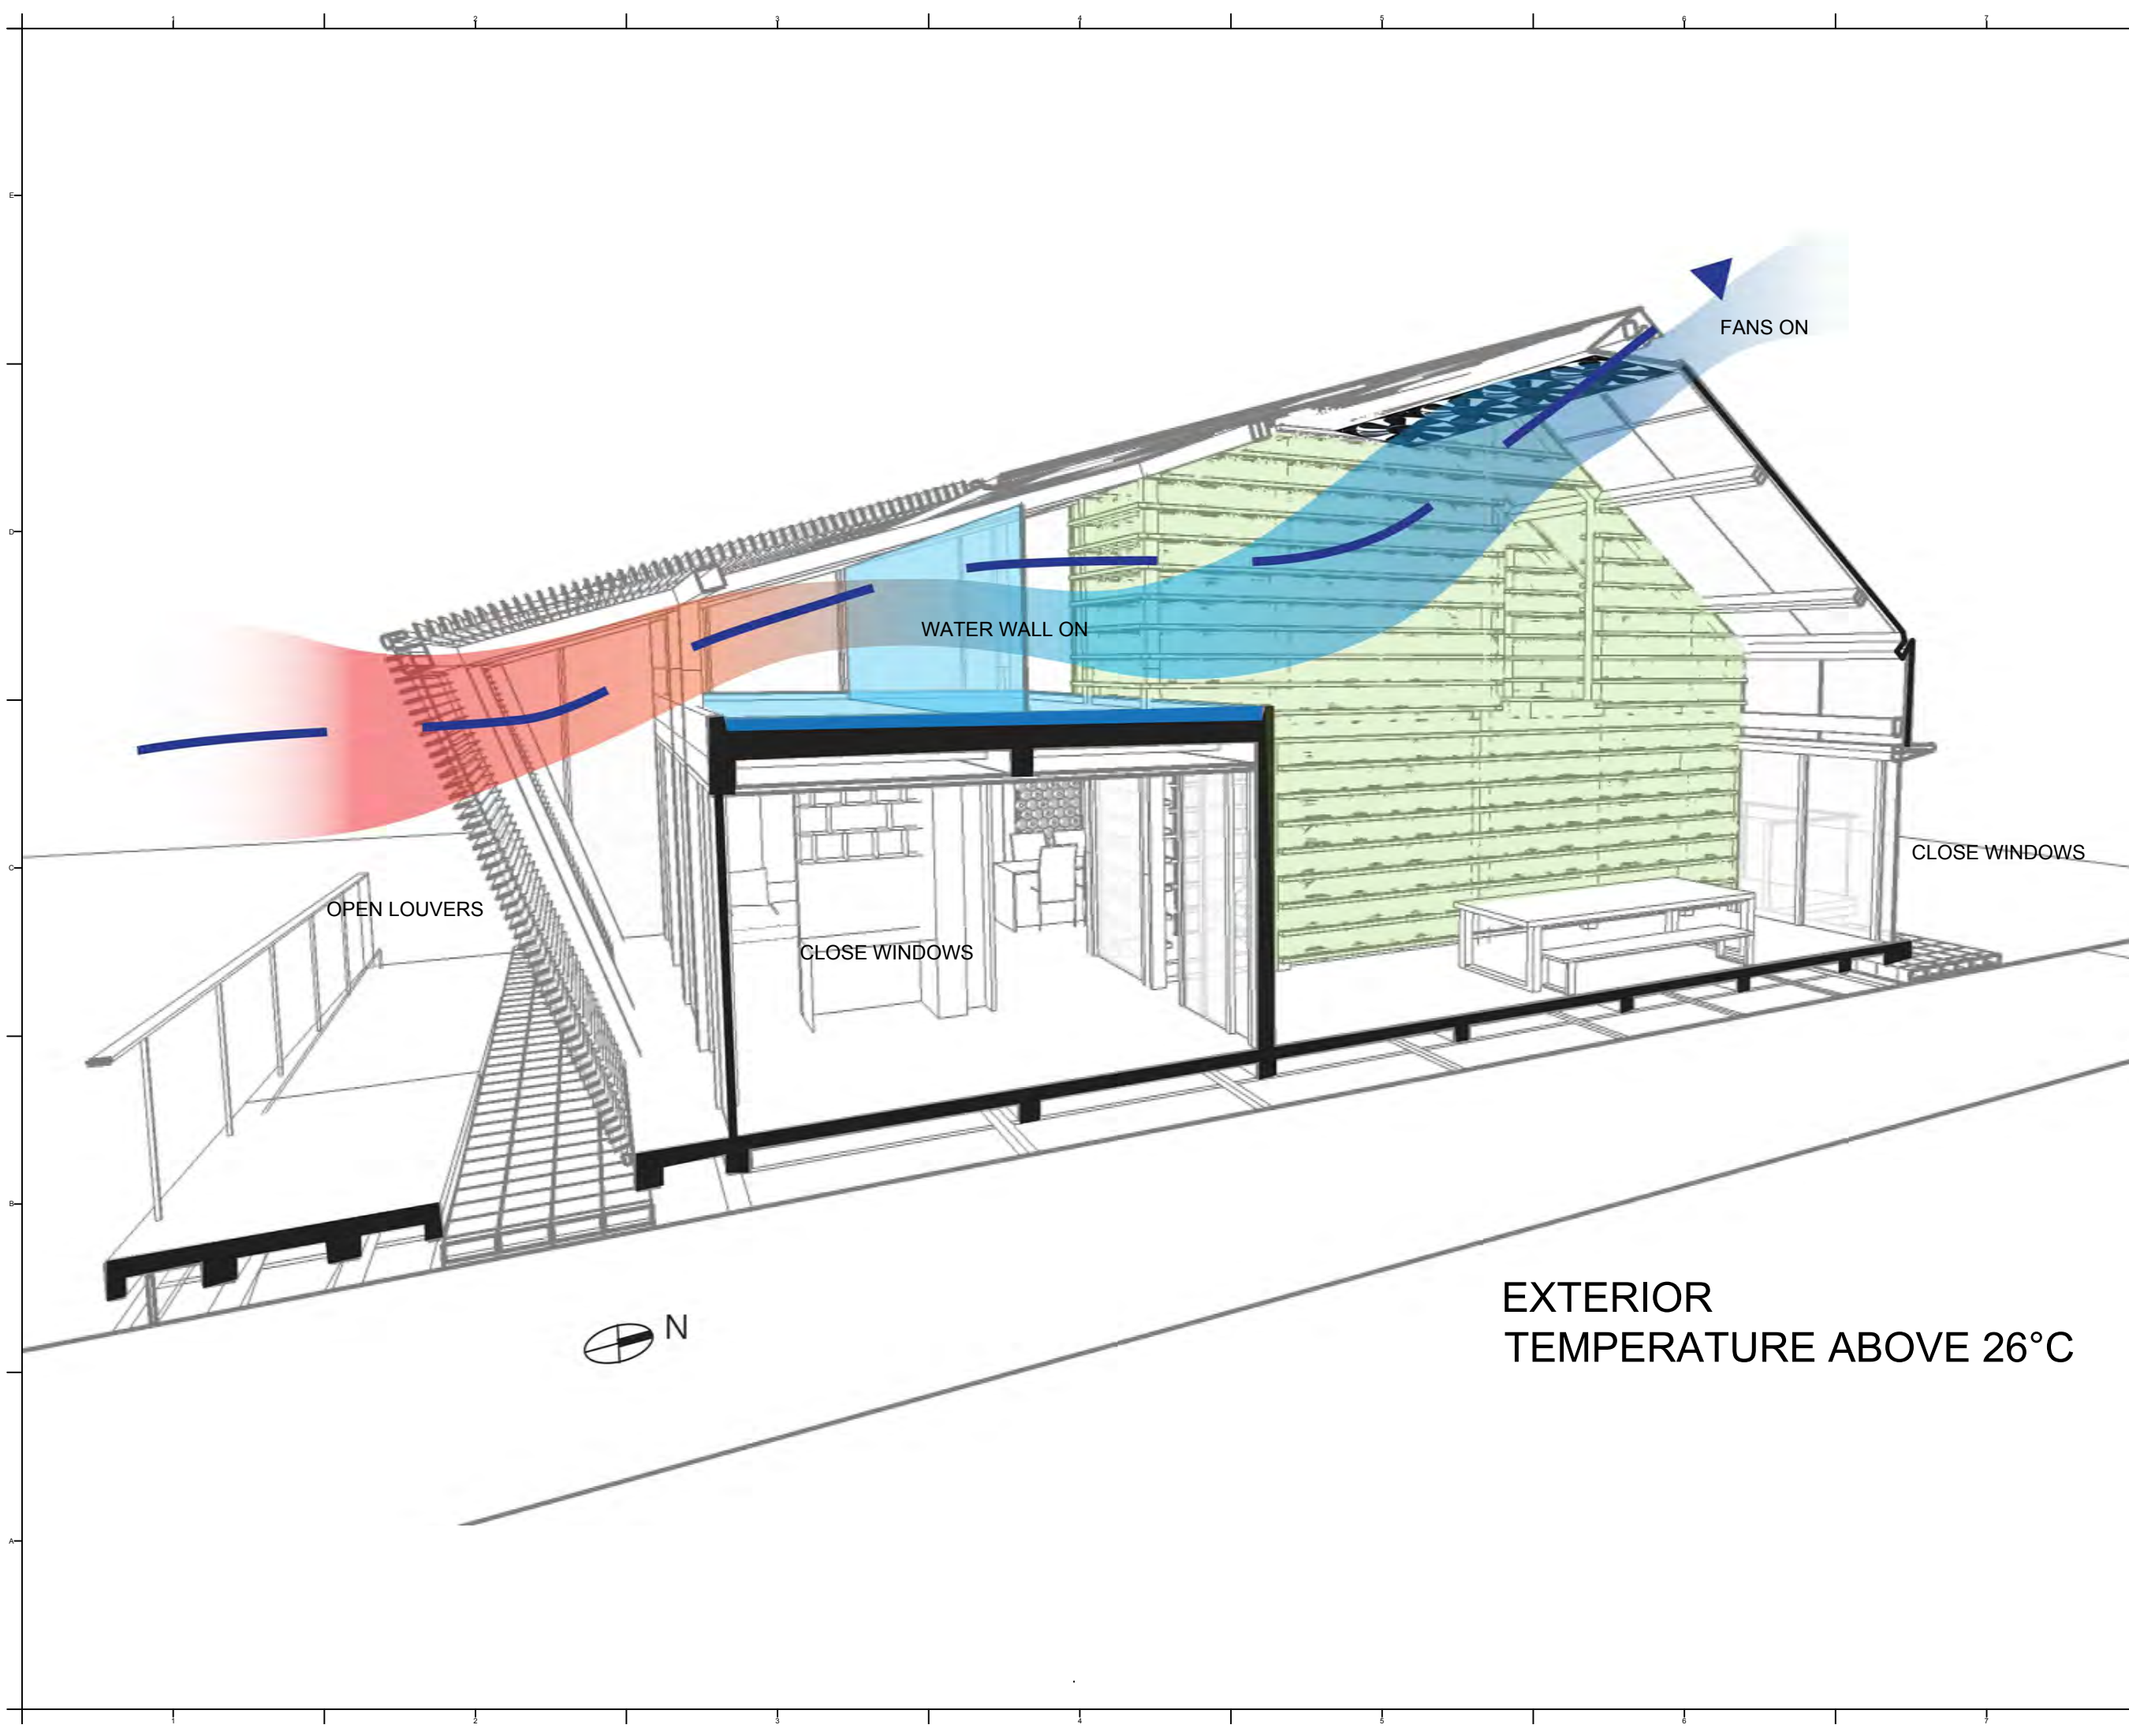

Project:



Institution:



NCTU Architecture
國立交通大學建築研究所

Team Name: NCTU/UNICODE
Address: 1001 Ta-Hsueh Road
Hsinchu City 30010
Taiwan
Contact: www.sde.tw




Consultants:

Note:

Mark	Date	Description
DN	2013/04/01	SD Submission
DN	2013/07/01	DDc Submission
ST	2013/11/01	DD Submission
ST	2014/03/03	CD Submission

Drawn by	JL
Checked by	LY
Scale	-
Unit	-

DWG. Title	
EVAPORATIVE COOLING	
DWG. No.	PAGE
BA-015	101

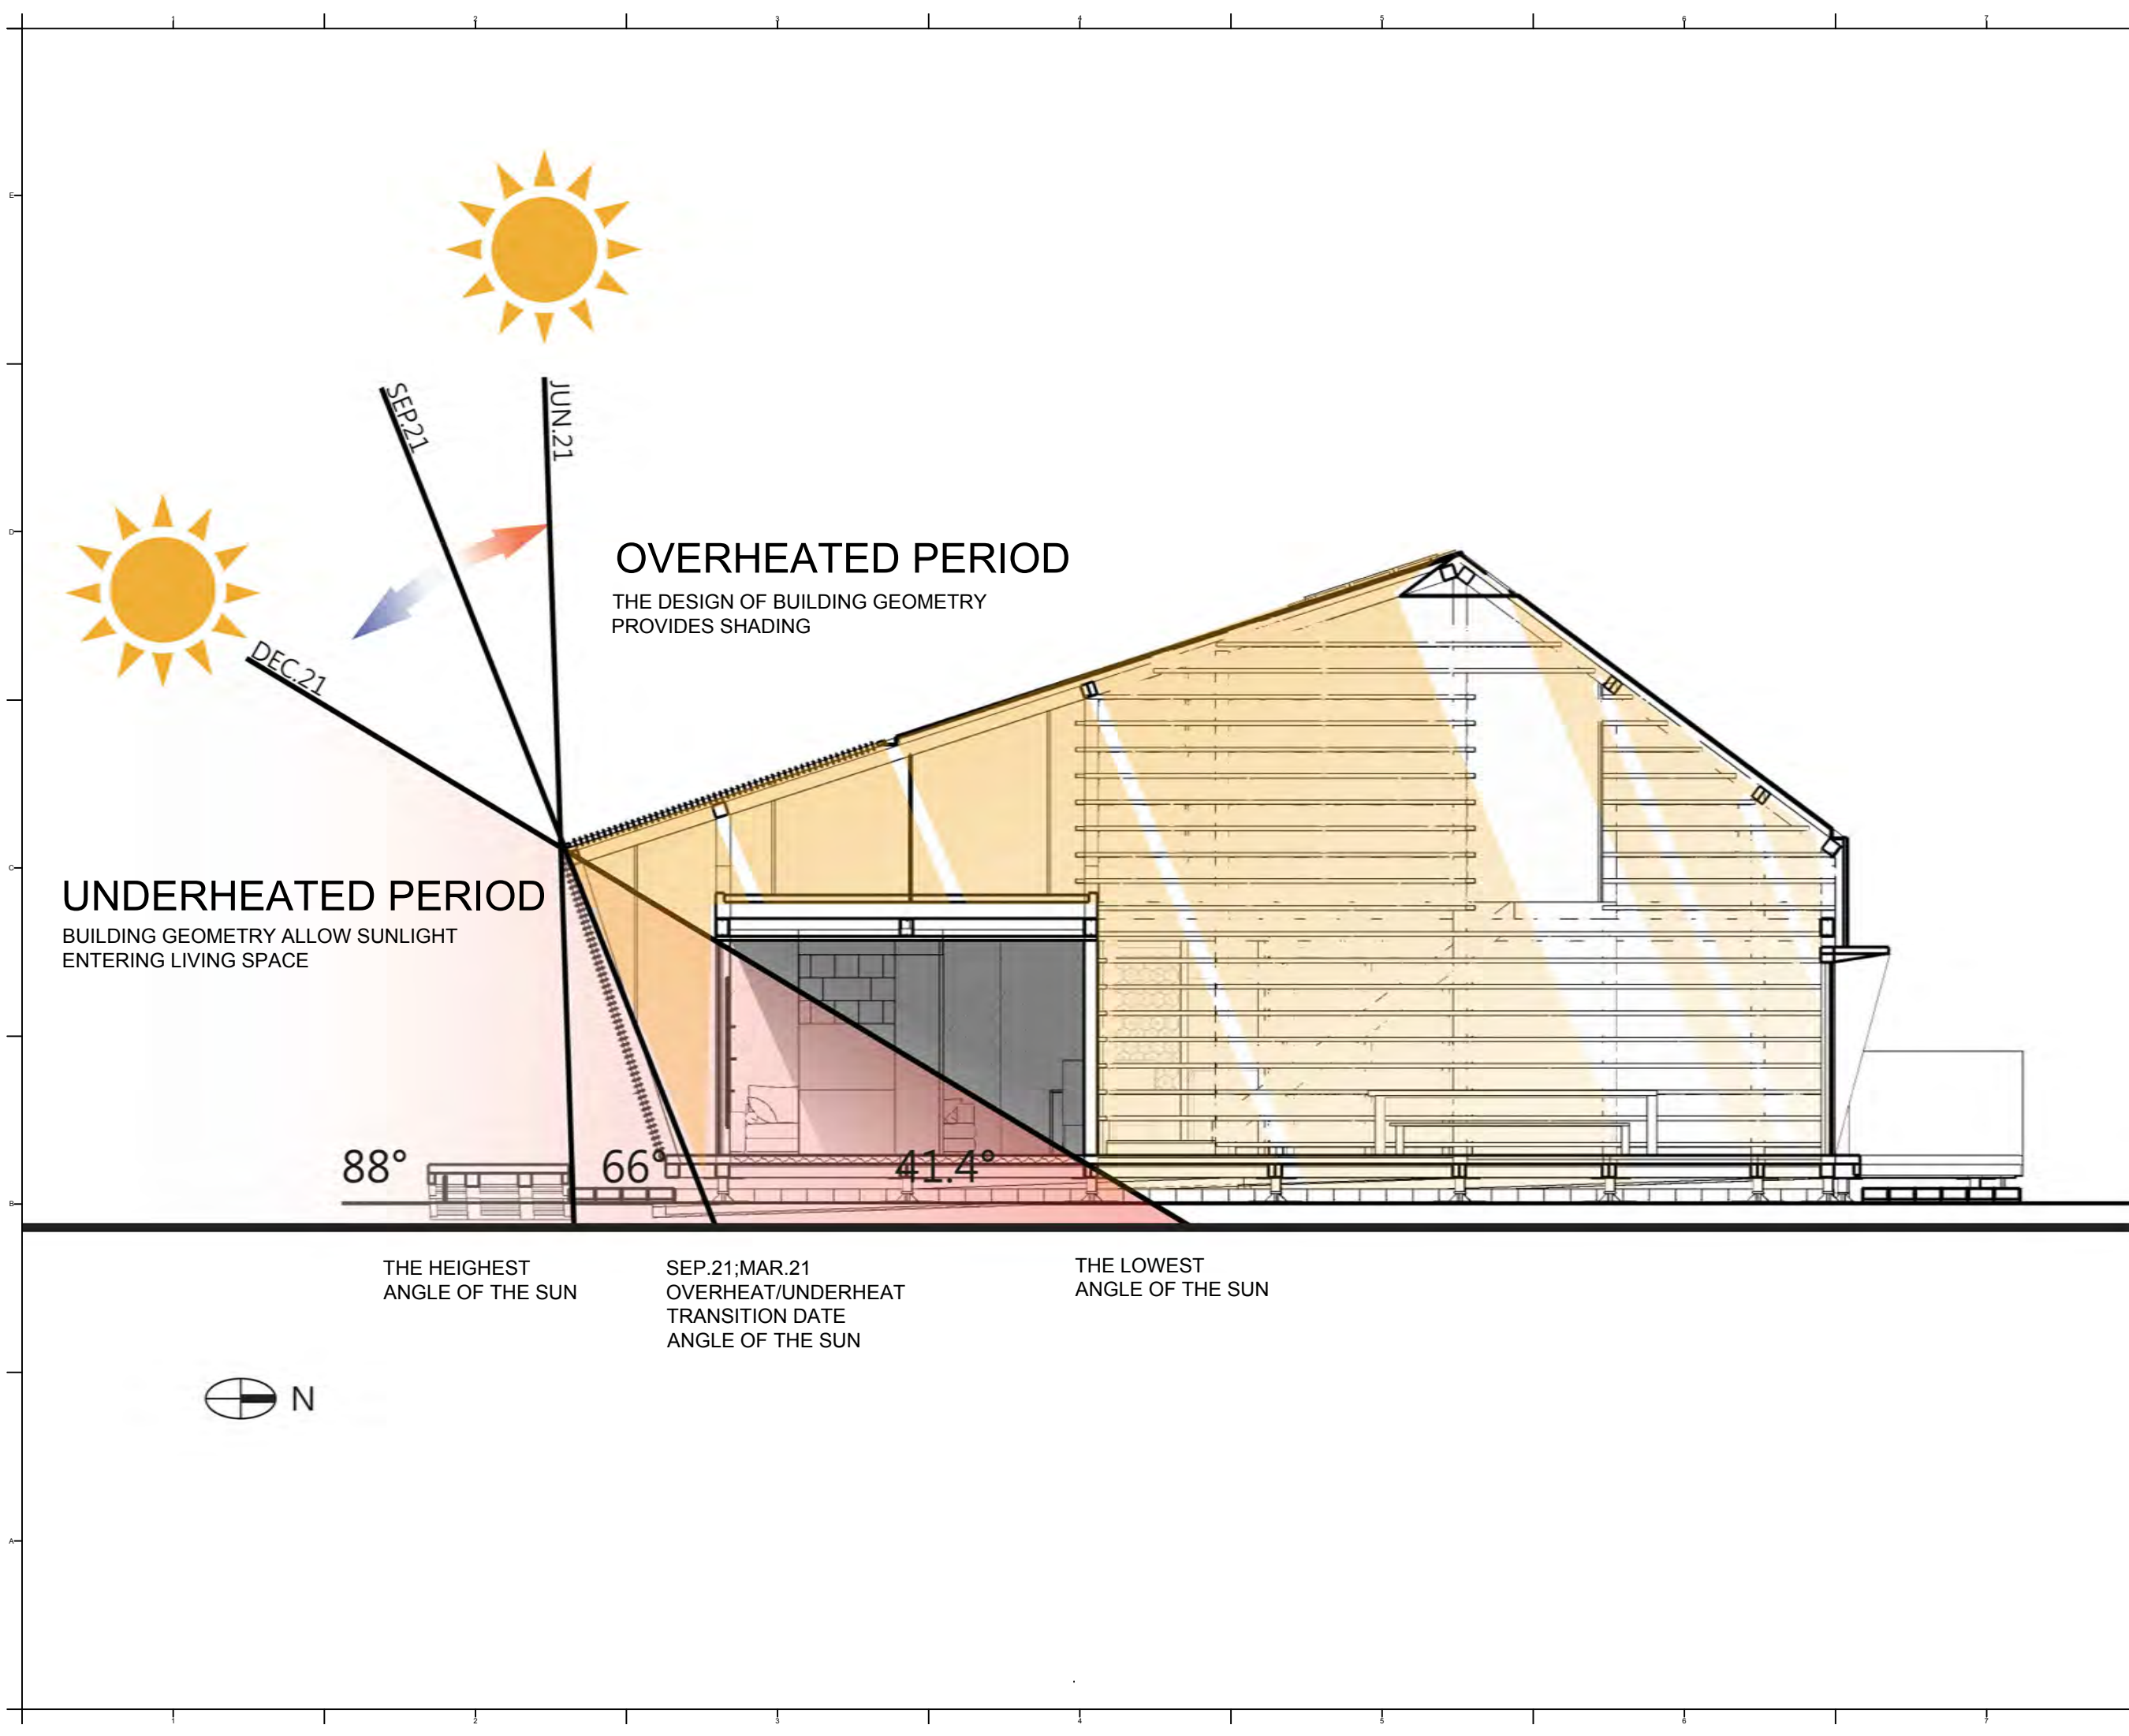


Note:

Mark	Date	Description
DN	2013/04/01	SD Submission
DN	2013/07/01	DDc Submission
ST	2013/11/01	DD Submission
ST	2014/03/03	CD Submission

Drawn by	JL
Checked by	LY
Scale	-
Unit	-

DWG. Title	
DIRECT SOLAR GAIN	
DWG. No.	PAGE
BA-016	102

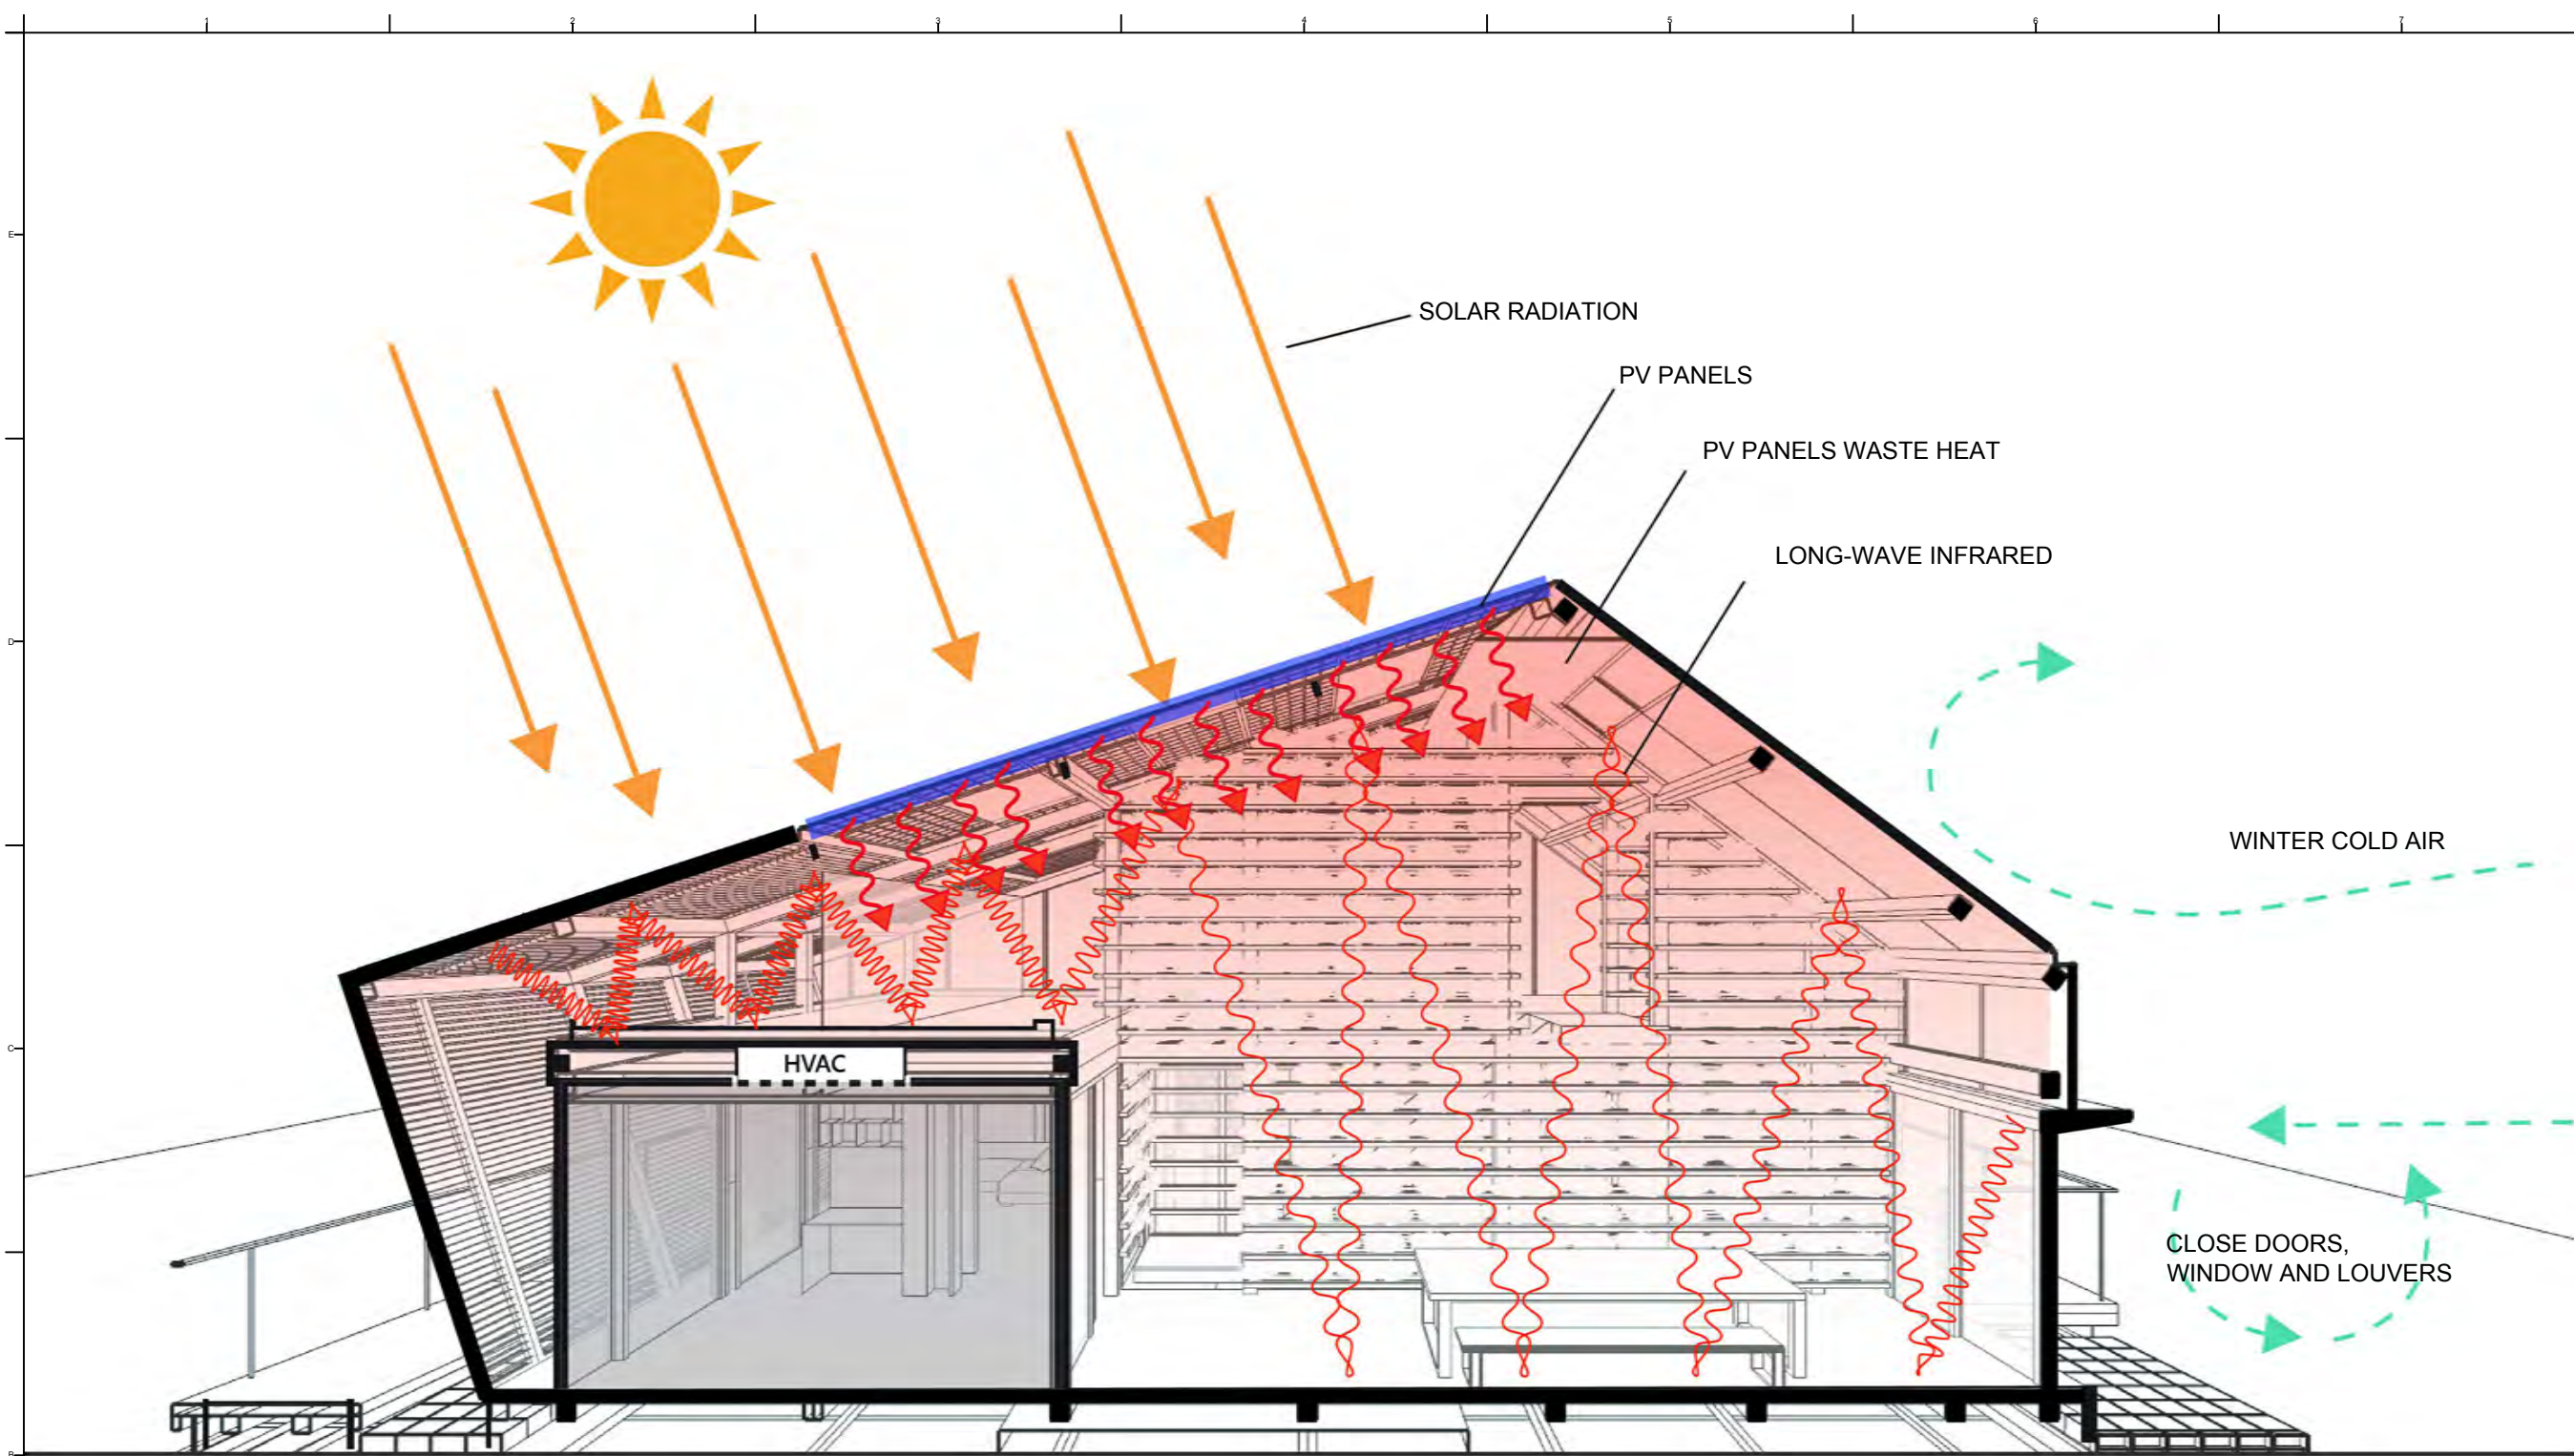


OUTDOOR TEMPERATURE
BELOW 26°C


Mark	Date	Description
DN	2013/04/01	SD Submission
DN	2013/07/01	DDc Submission
ST	2013/11/01	DD Submission
ST	2014/03/03	CD Submission

Drawn by	JL
Checked by	LY
Scale	-
Unit	-

DWG. Title	
GREEN HOUSE EFFECT	
DWG. No.	PAGE
BA-017	103

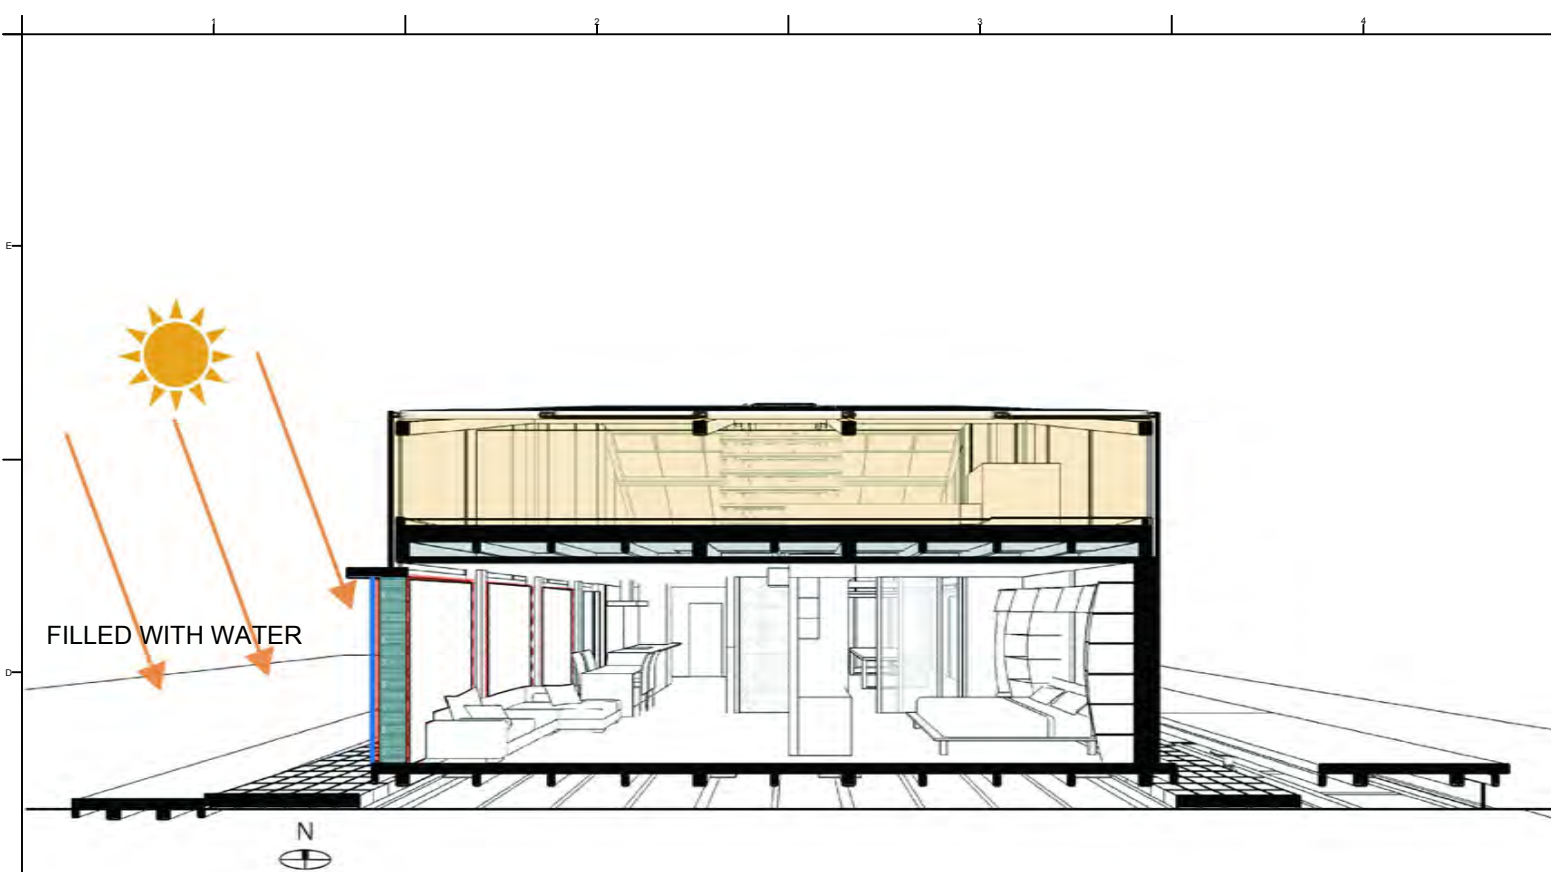



A 30cm water thermal wall is built on the west side of the house. Each bottle contains 6 liters of water. The bottles are piled to 2 meter height-wise and 3 meter length-wise. The bottles are held together and fixated to a transparent acrylic sheet on their exterior side.
The water in the thermal wall absorbs solar radiation during the day and releases heat to interior space at night.

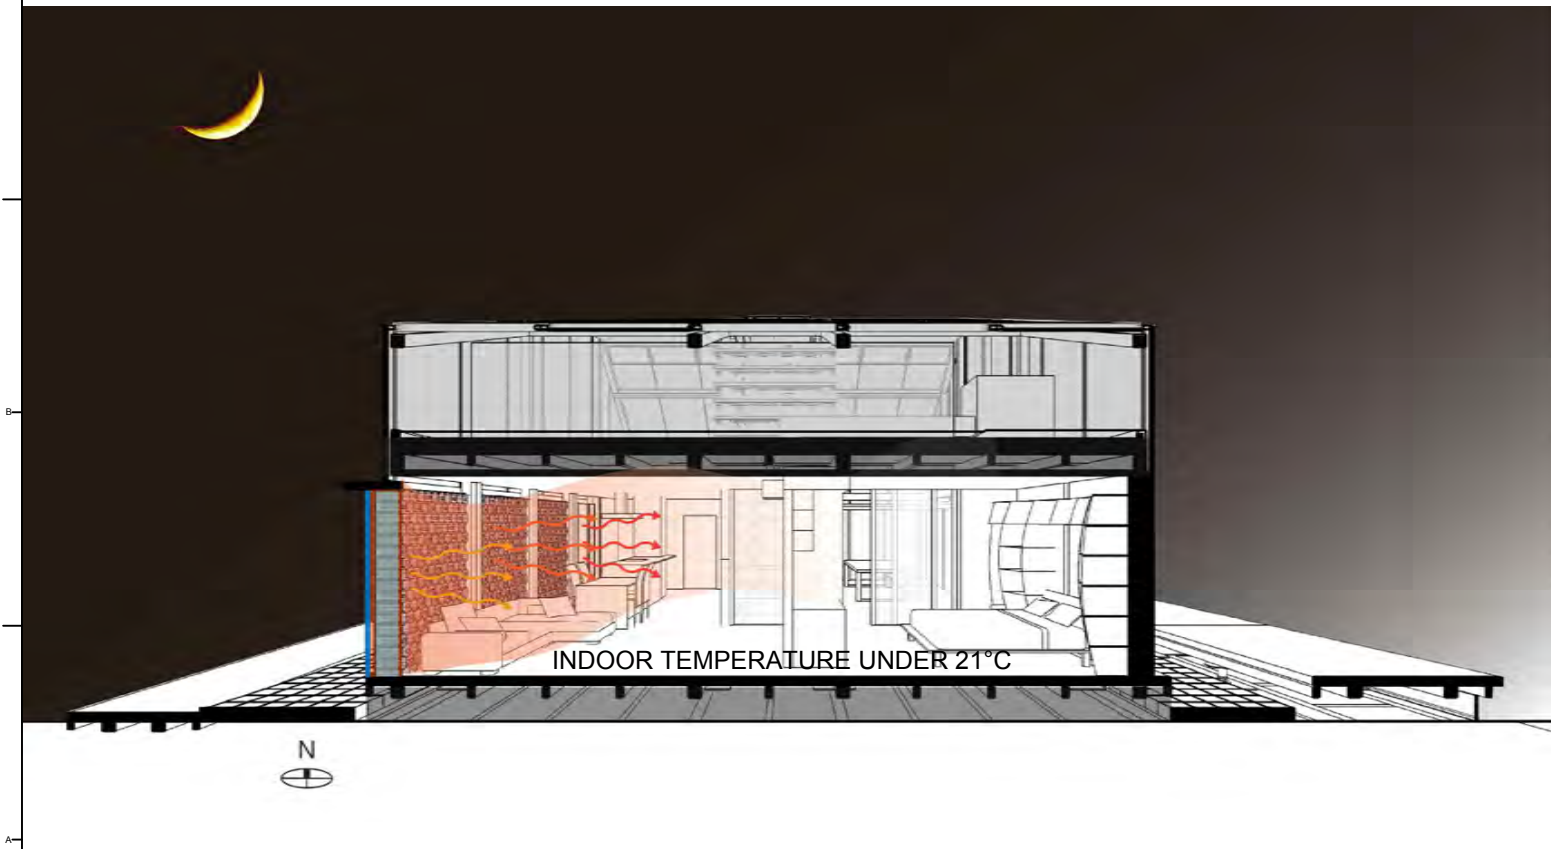

Mark	Date	Description
DN	2013/04/01	SD Submission
DN	2013/07/01	DDc Submission
ST	2013/11/01	DD Submission
ST	2014/03/03	CD Submission

Drawn by	JL
Checked by	LY
Scale	-
Unit	-

DWG. Title	
THERMAL WALL IN PARIS	
DWG. No.	PAGE
BA-018	104

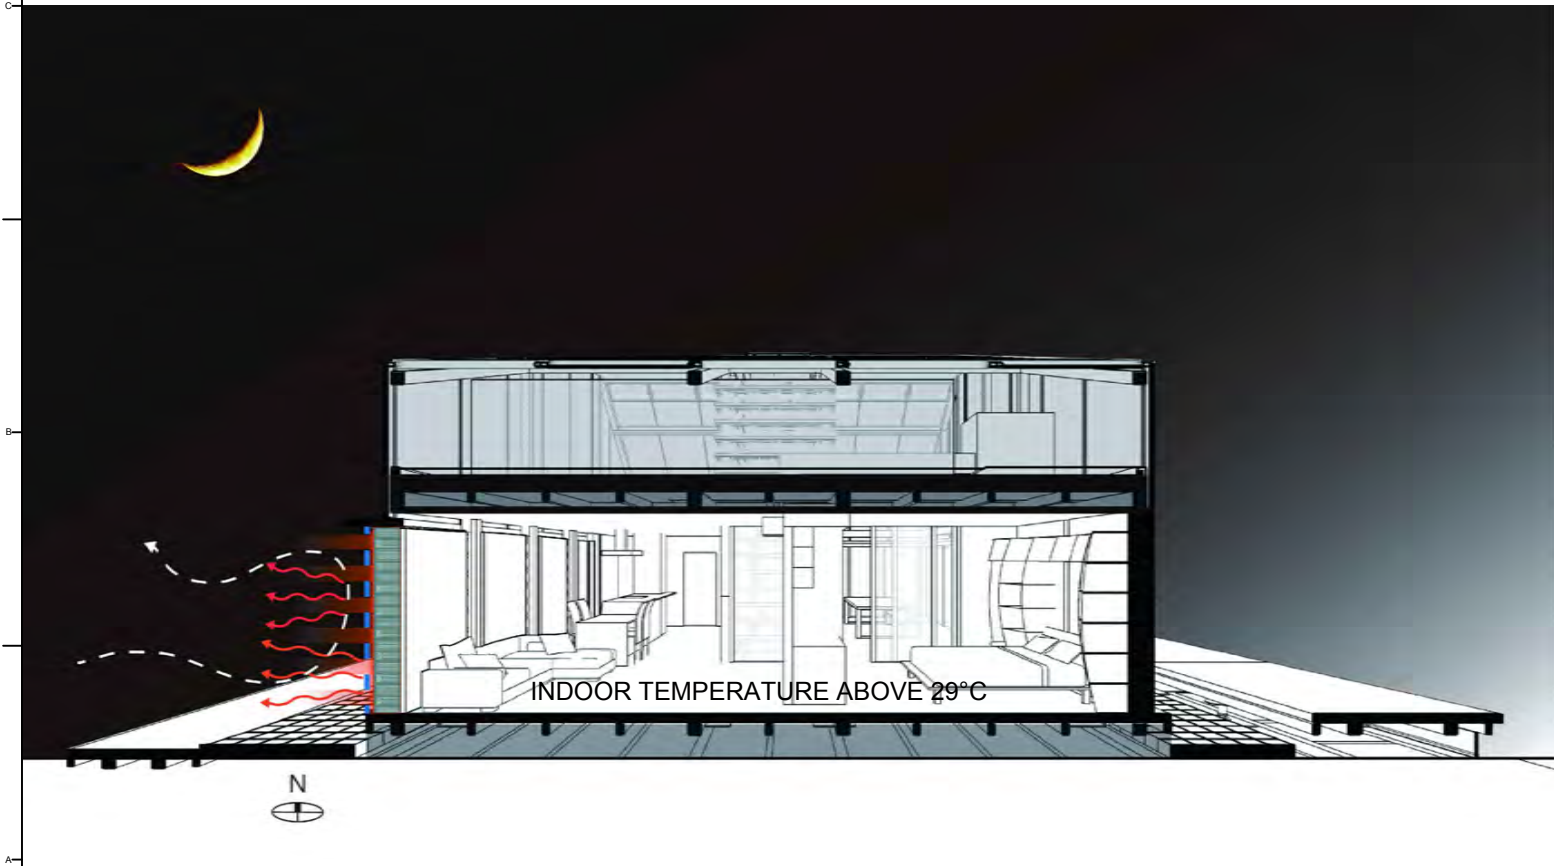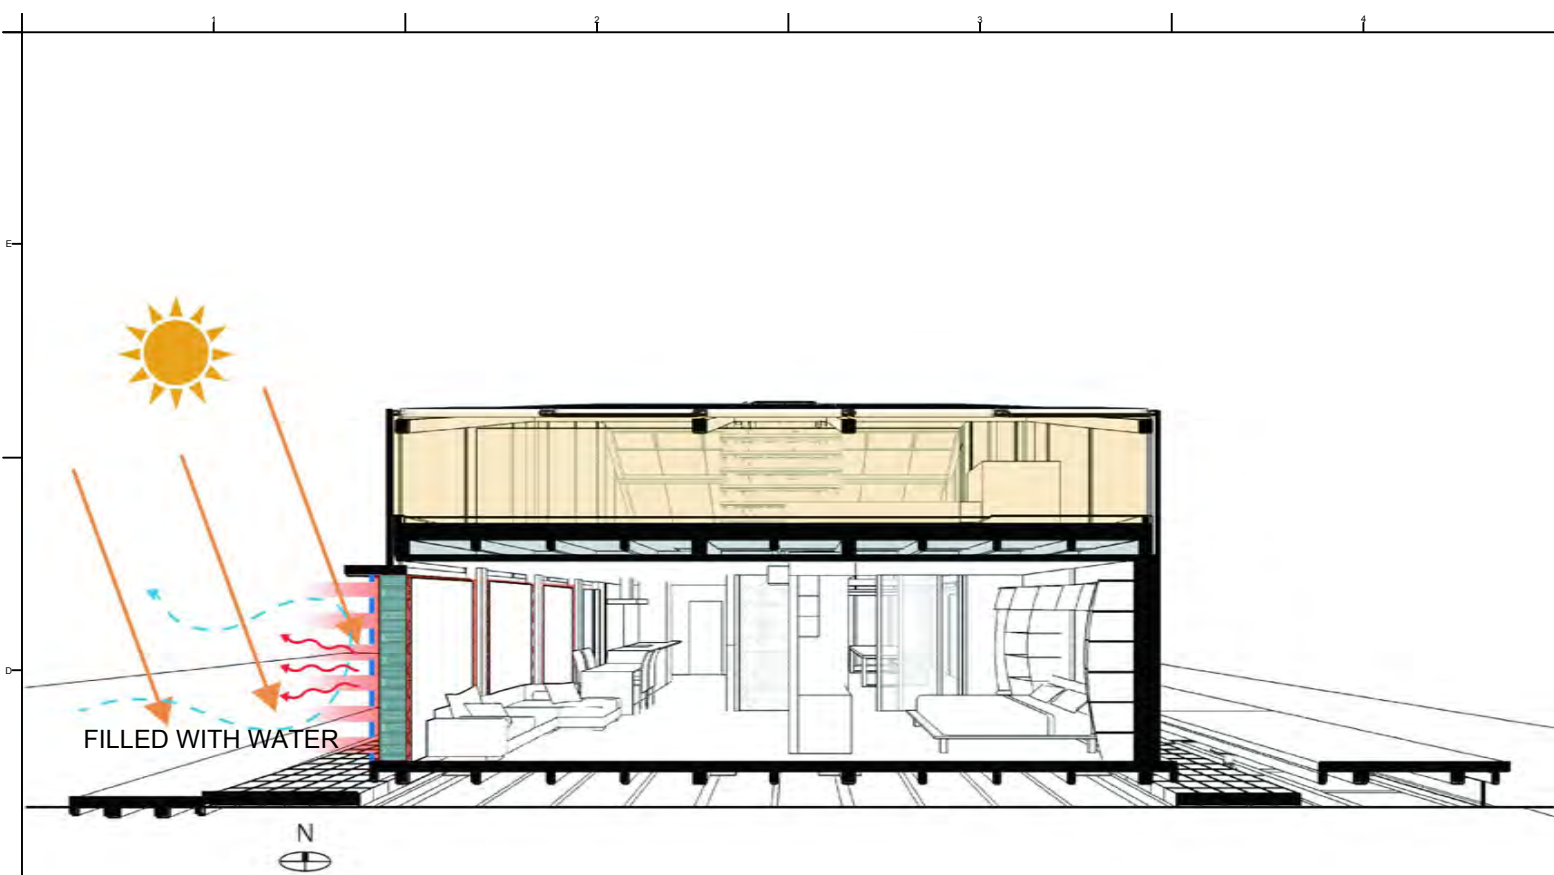

Project:



Institution:



NCTU Architecture
國立交通大學建築研究所

Team Name: NCTU/UNICODE
Address: 1001 Ta-Hsueh Road
Hsinchu City 30010
Taiwan
Contact: www.sde.tw




Consultants:

Note:

Mark	Date	Description
DN	2013/04/01	SD Submission
DN	2013/07/01	DDc Submission
ST	2013/11/01	DD Submission
ST	2014/03/03	CD Submission

Drawn by	TW
Checked by	LY
Scale	-
Unit	-

DWG. Title	
THERMAL WALL IN TAIPEI	
DWG. No.	PAGE
BA-019	105

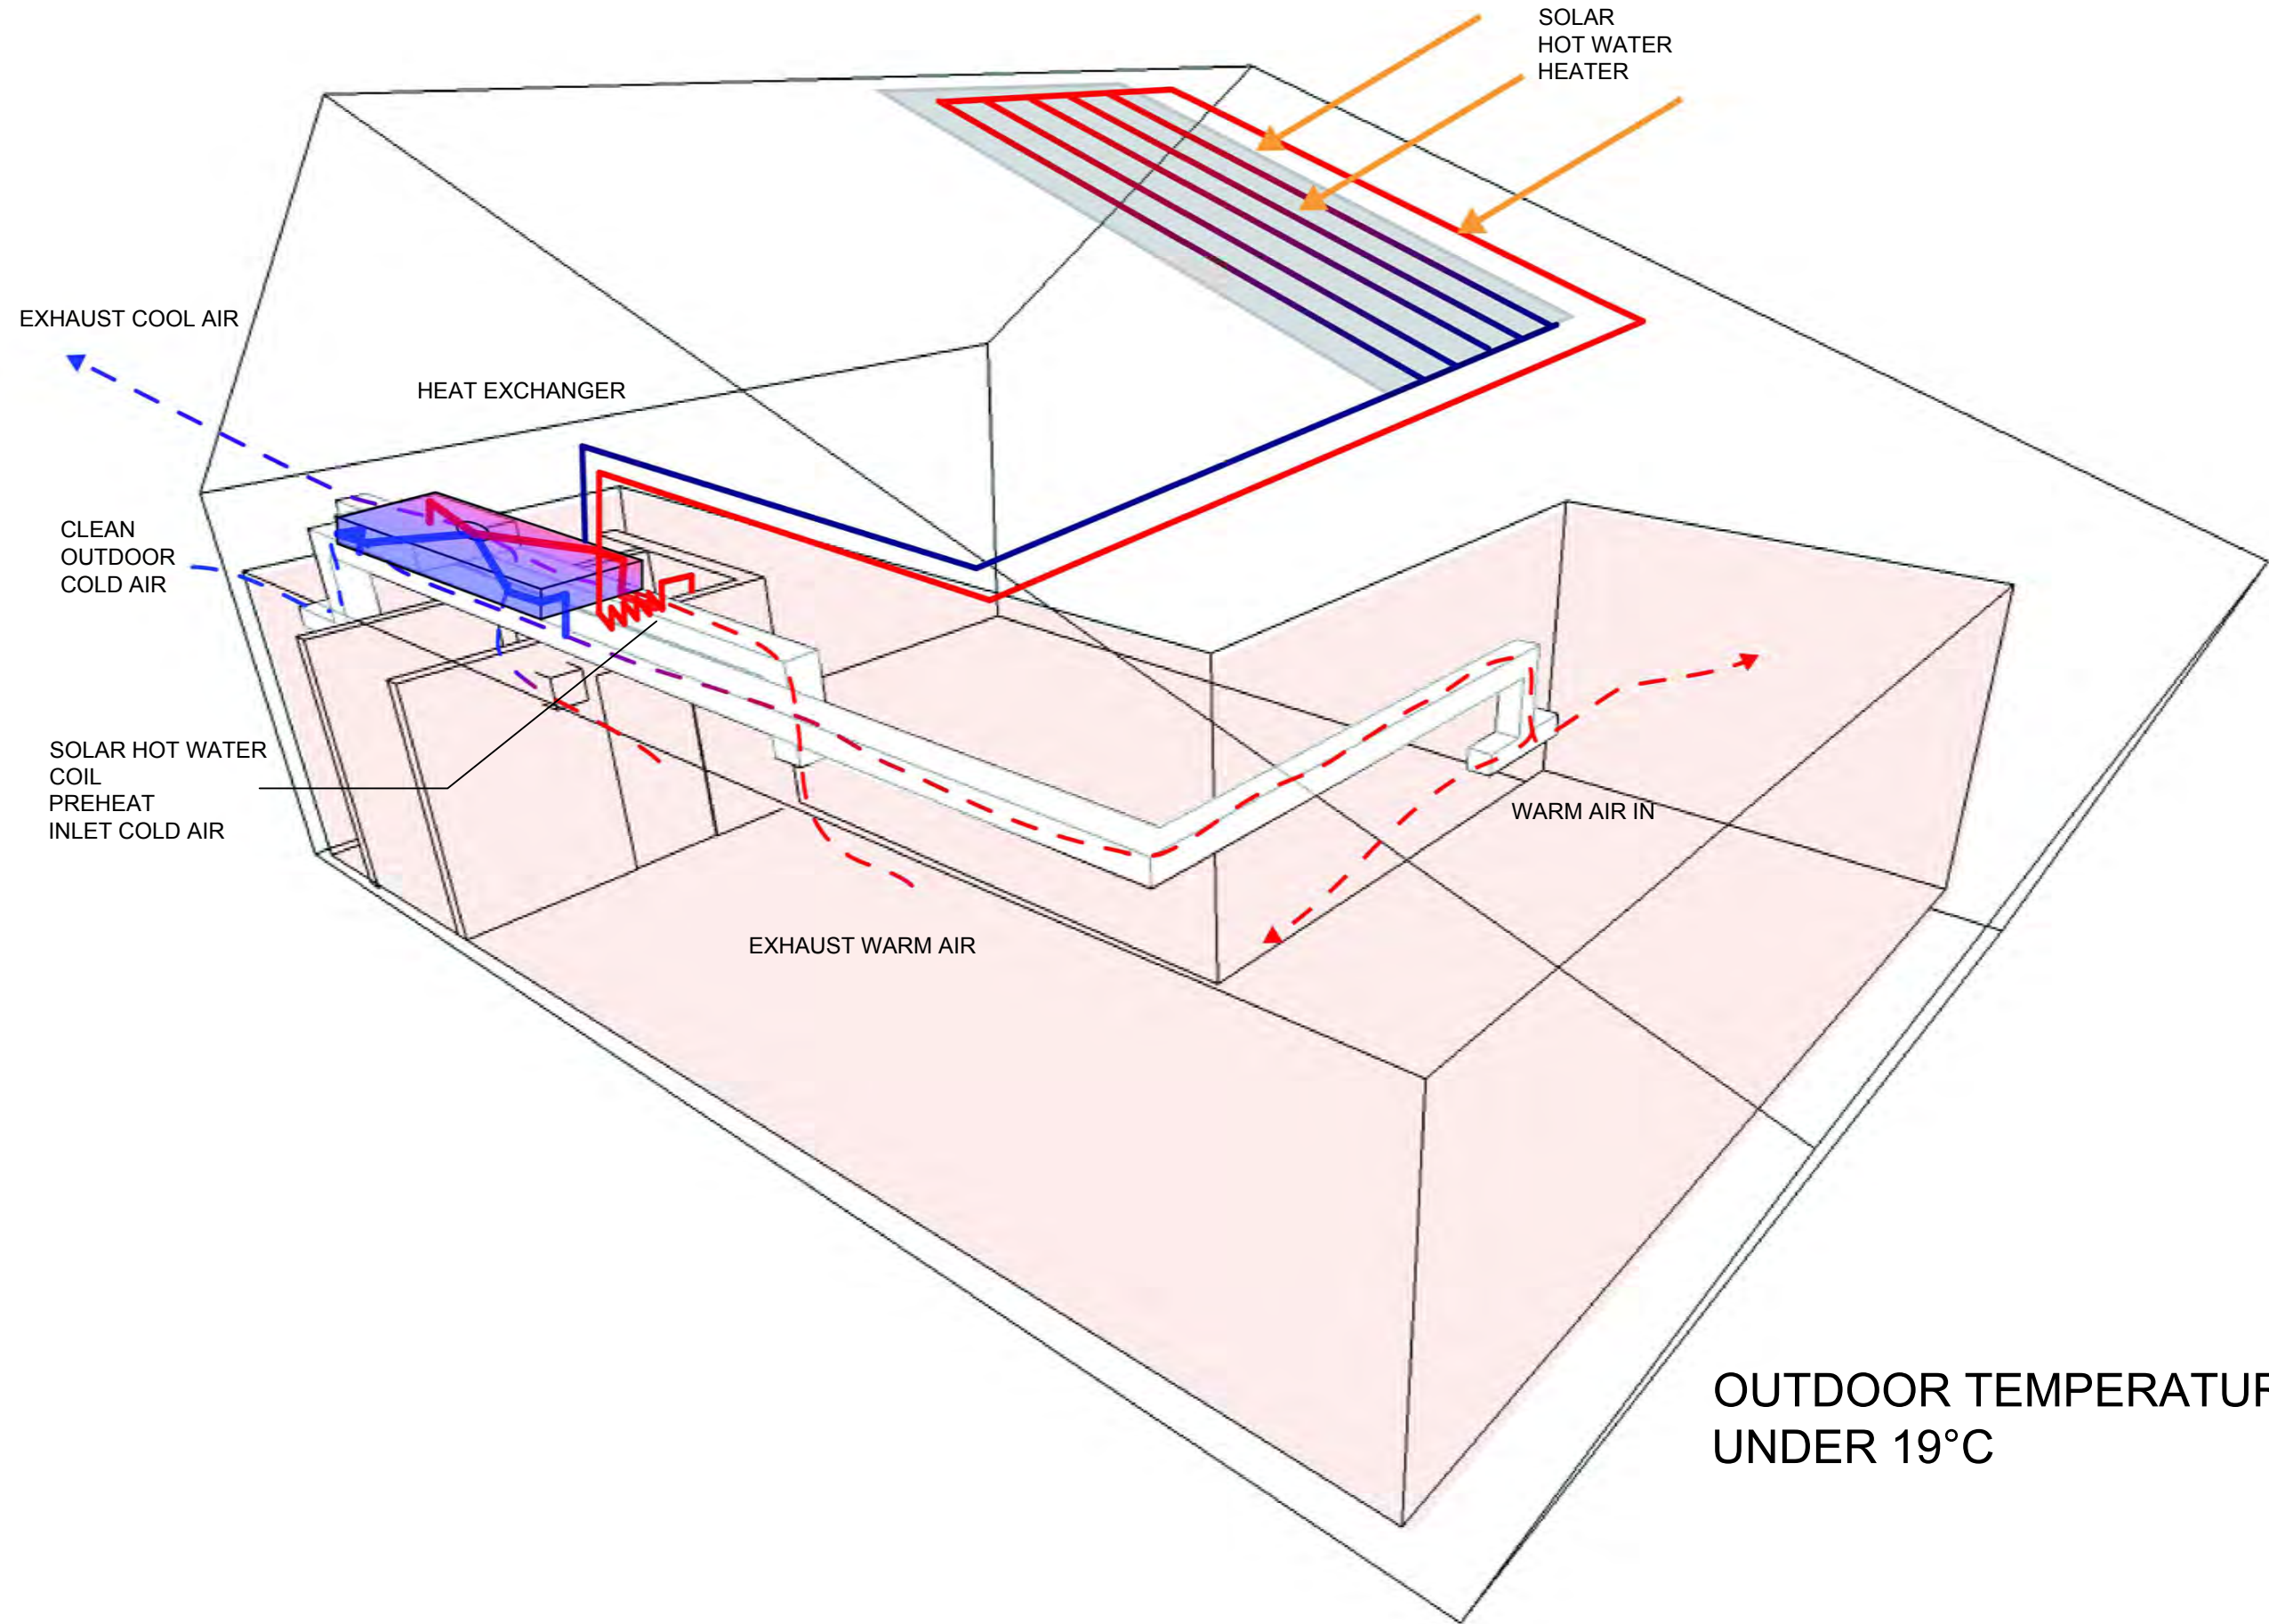


Mark	Date	Description
DN	2013/04/01	SD Submission
DN	2013/07/01	DDc Submission
ST	2013/11/01	DD Submission
ST	2014/03/03	CD Submission



Drawn by	JL
Checked by	LY
Scale	-
Unit	-

DWG. Title
HEAT EXCHANGER PREHEATED BY SOLAR HOT WATER


DWG. No.	PAGE
BA-020	106

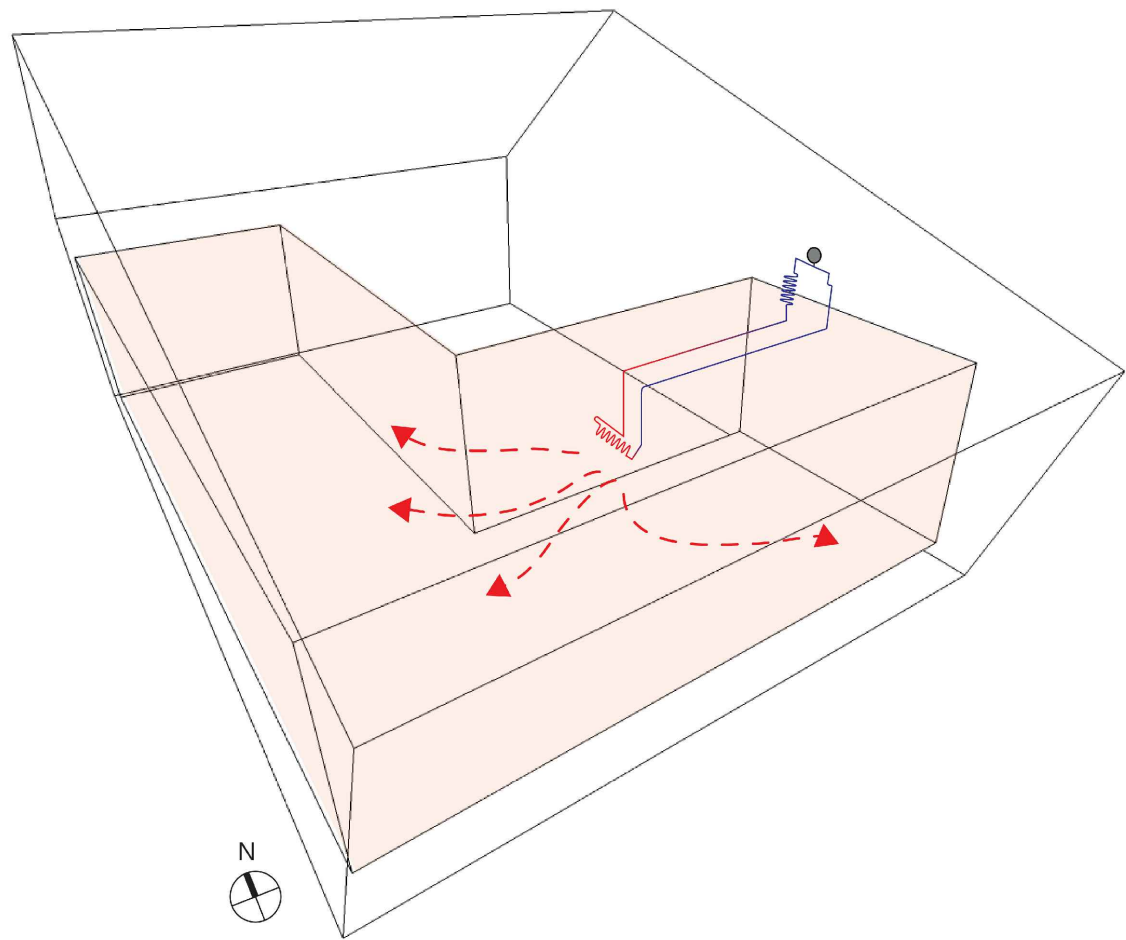

HEAT PUMP HEATING

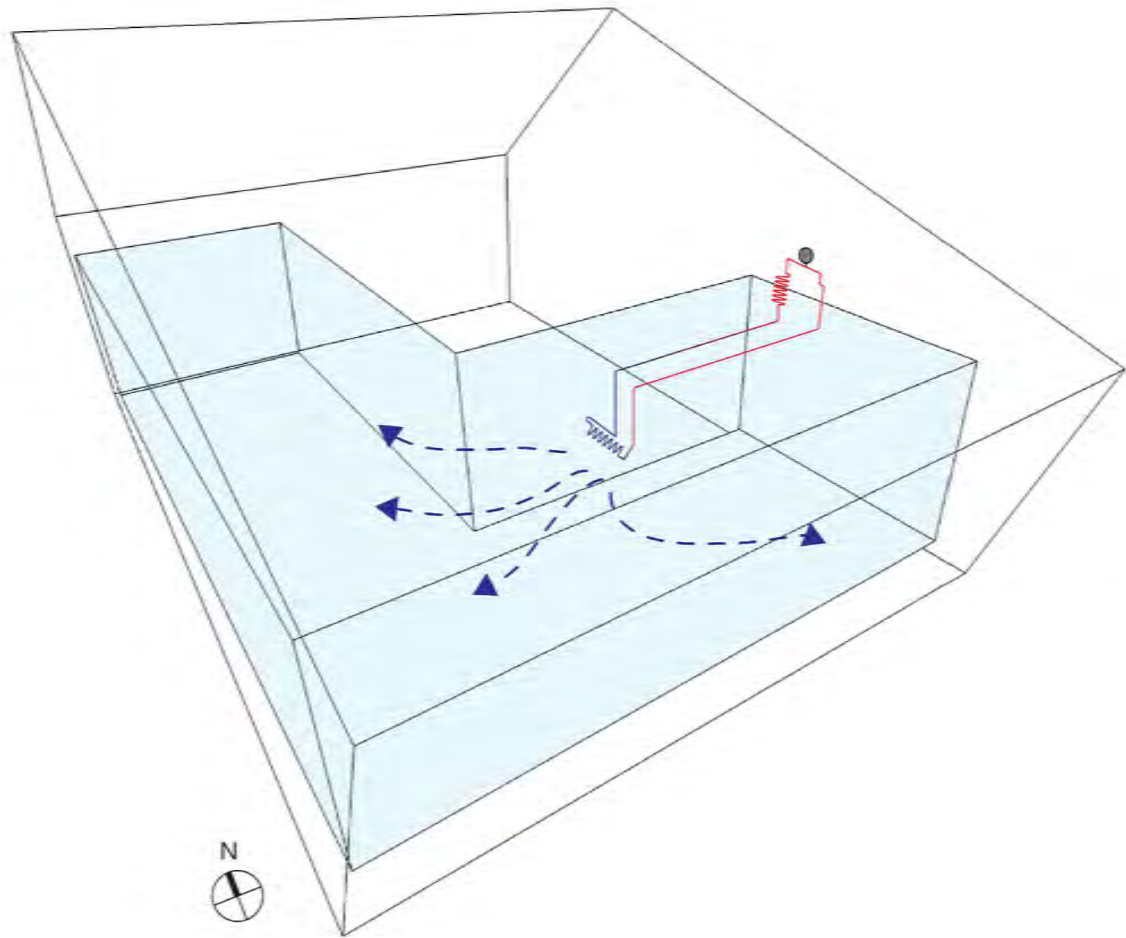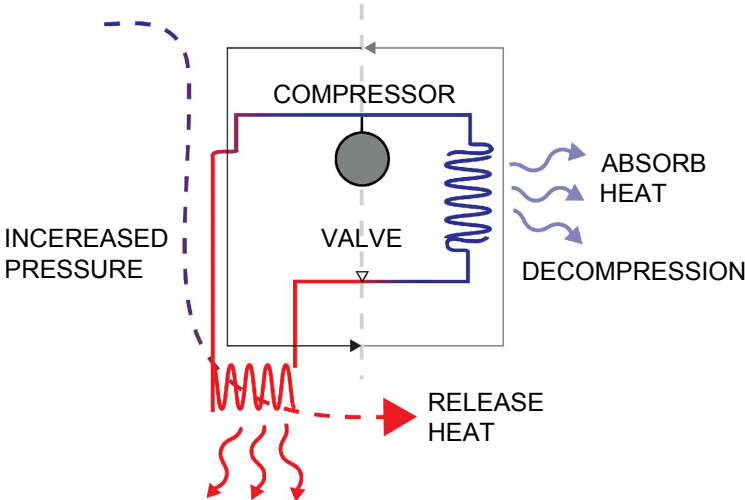

HEAT PUMP COOLING

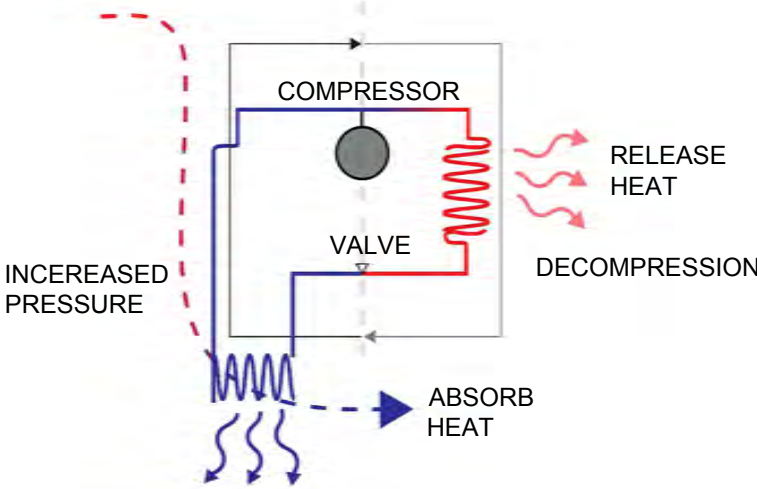

Project:



Institution:



NCTU Architecture
國立交通大學建築研究所

Team Name: NCTU/UNICODE
Address: 1001 Ta-Hsueh Road
Hsinchu City 30010
Taiwan
Contact: www.sde.tw




Consultants:

Note:

Mark	Date	Description
DN	2013/04/01	SD Submission
DN	2013/07/01	DDc Submission
ST	2013/11/01	DD Submission
ST	2014/03/03	CD Submission

Drawn by	TW
Checked by	LY
Scale	-
Unit	-

DWG. Title	
HEAT PUMP	
DWG. No.	PAGE
BA-021	107

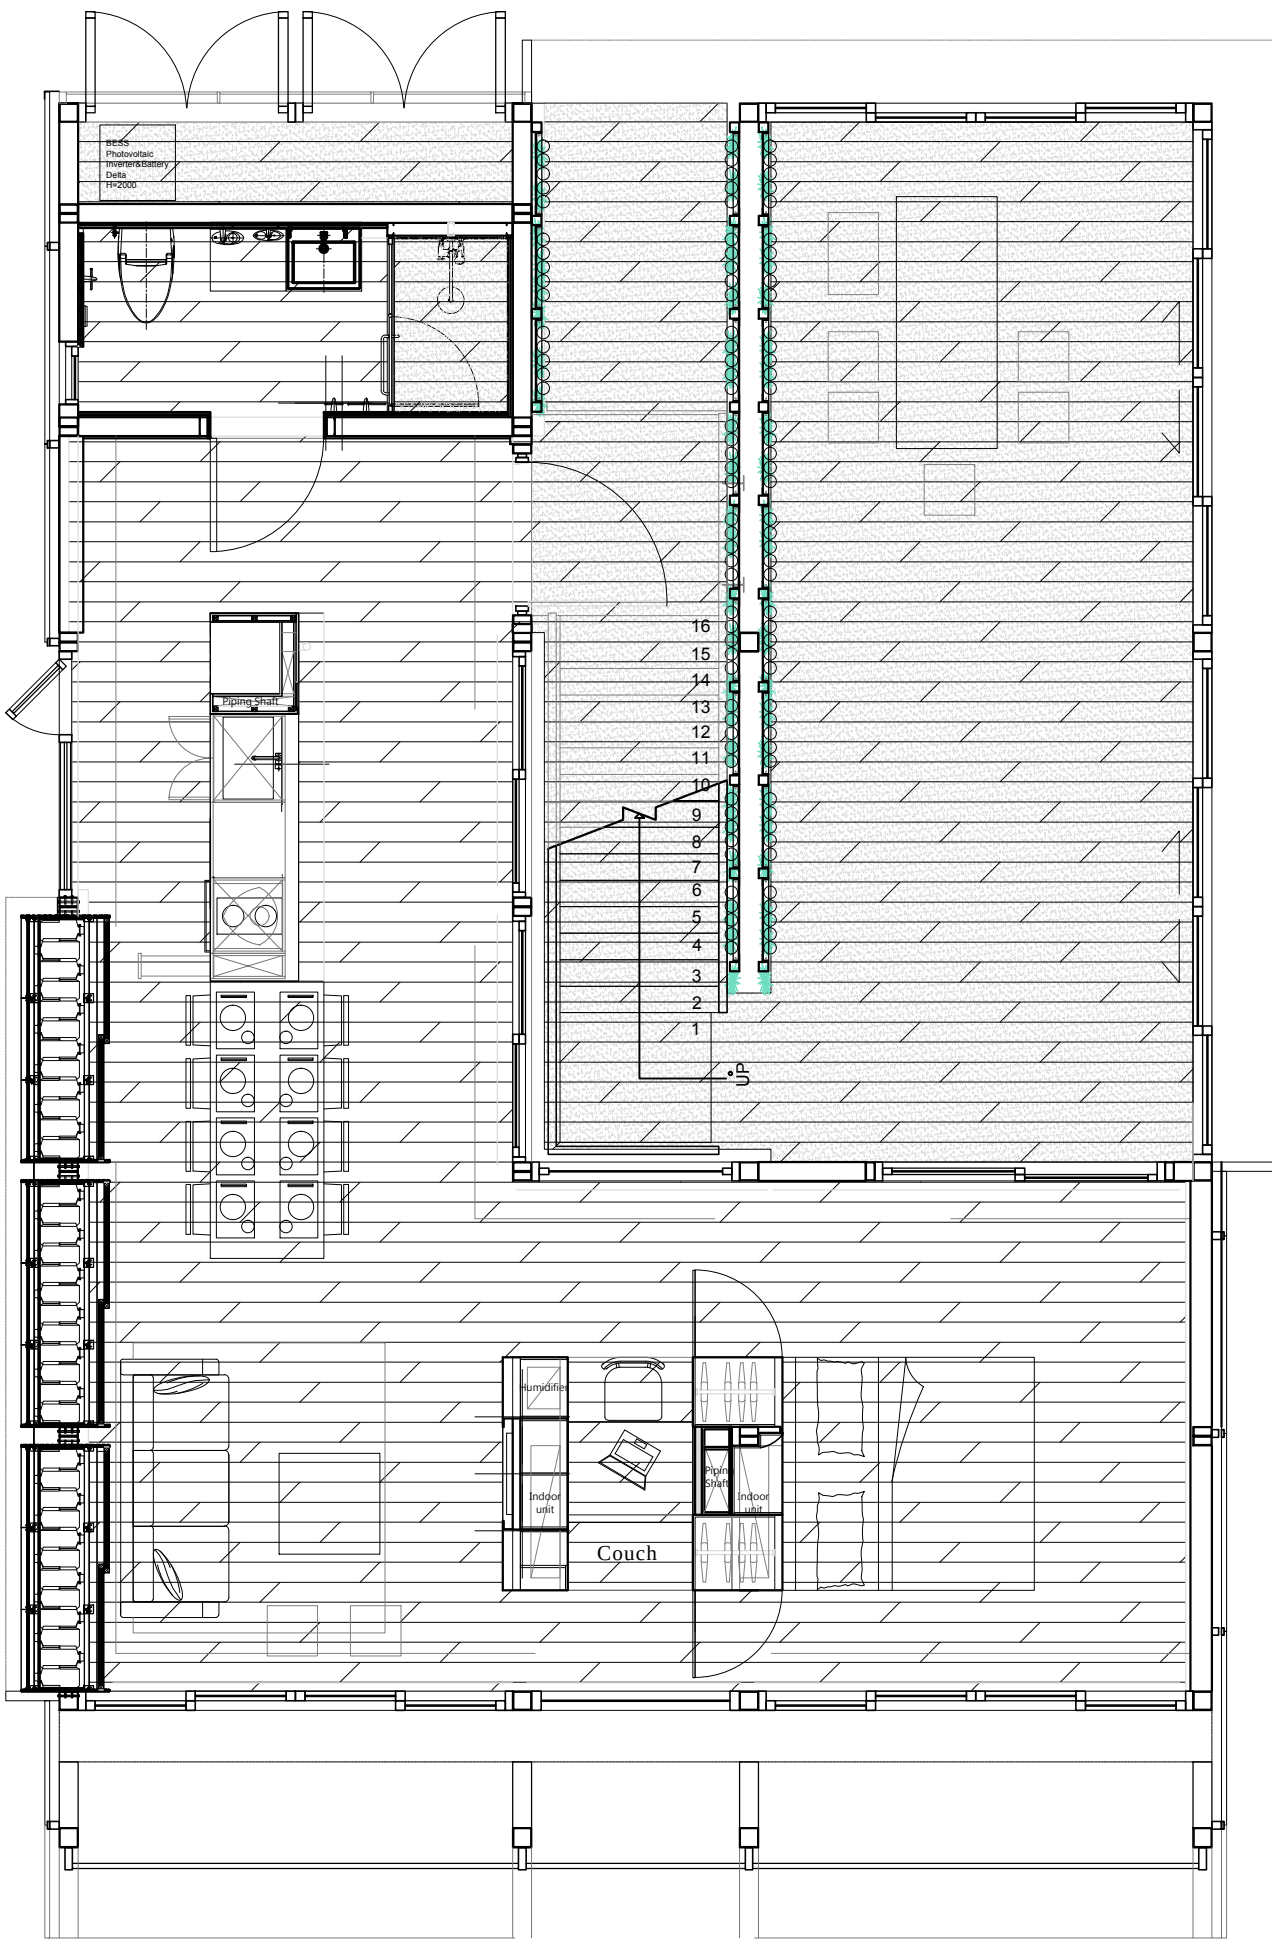

0 1 2 5 METER

LEGEND			
HATCH TYP	FLOOR TYPE	AREA	LOCATION
	KD: K3057H	51.54m²	LIVING ROOM
	KD: K3023F	3.83m²	BATHROOM
	Wood Plastic Composites	55.7m²	TERRACE / MECH. RM. SHOWER RM.



Project:



Institution:




NCTU Architectural
國立交通大學建築研究所

Team Name: NCTU/UNICOL
Address: 1001 Ta-Hsueh Rd
Hsinchu City 300
Taiwan
Contact: www.sde



Consultants:


Note:

 

Mark	Date	Description
DN	2013/04/01	SD Submission
DN	2013/07/01	DDc Submission
ST	2013/11/01	DD Submission
ST	2014/03/03	CD Submission

Drawn by
Checked by
Scale 1:
Unit r

DWG. Title	
GROUND LEVEL FLOOR	
DWG. No.	PAGE
IN-001	10

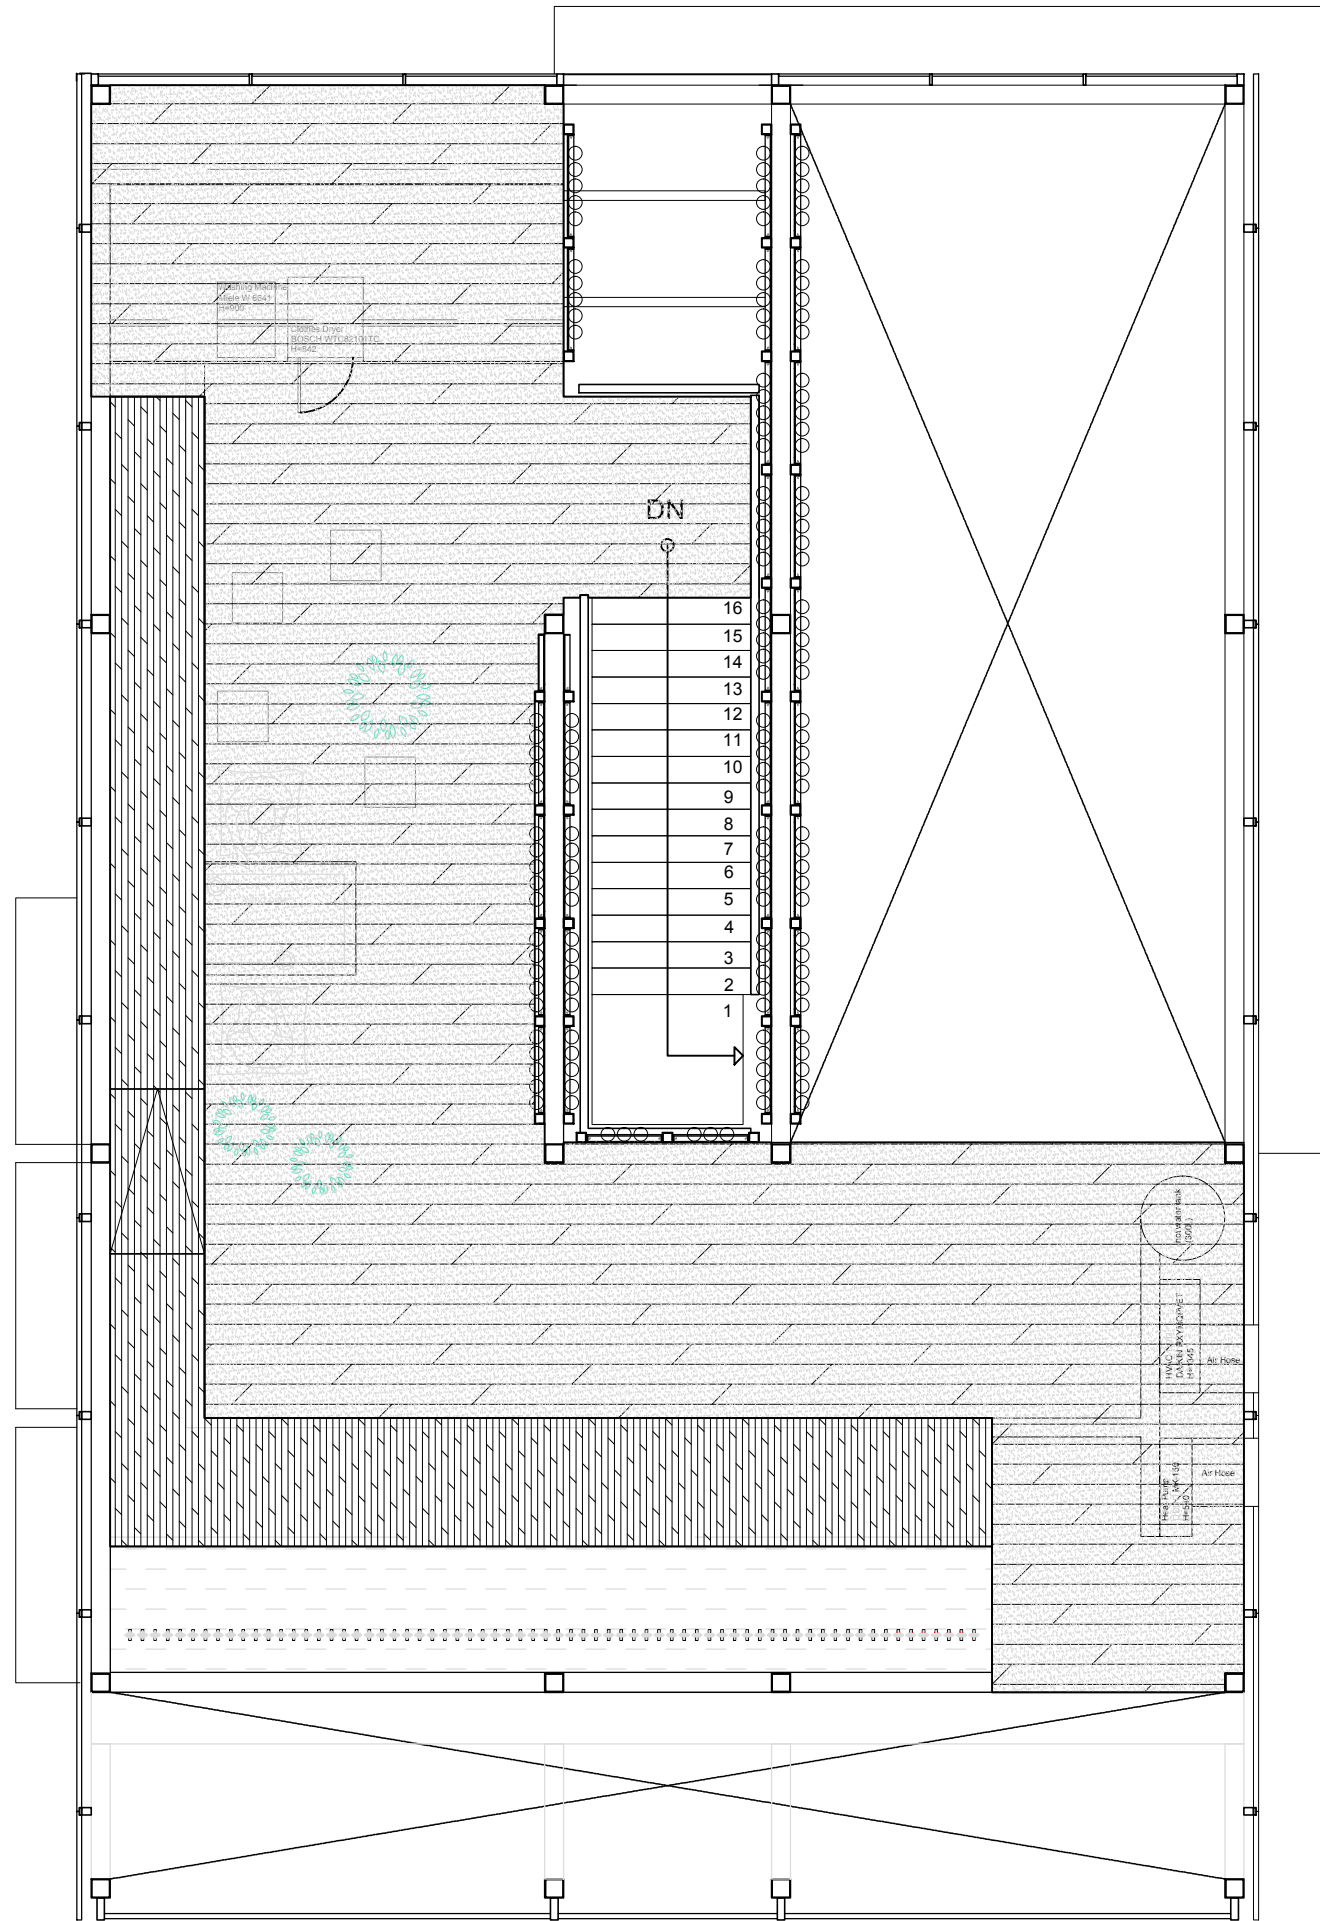

LEGEND

HATCH TYP	FLOOR TYPE	AREA
	Wood Plastic Composites	49.82m²
	Solid Wood	13.21m²
	Stainless Steel	7m²



Project:



Institution:




NCTU Architectural
國立交通大學建築研究所

Team Name: NCTU/UNICOL
Address: 1001 Ta-Hsueh Rd.
Hsinchu City 300
Taiwan
Contact: www.sde



Consultants:

Note:

 

Mark	Date	Description
DN	2013/04/01	SD Submission
DN	2013/07/01	DDc Submission
ST	2013/11/01	DD Submission
ST	2014/03/03	CD Submission

Drawn by

Checked by

Scale 1:

Unit r


DWG. Title

MEZZANINE LEVEL
FLOOR

DWG. No. PAGI

IN-002

10

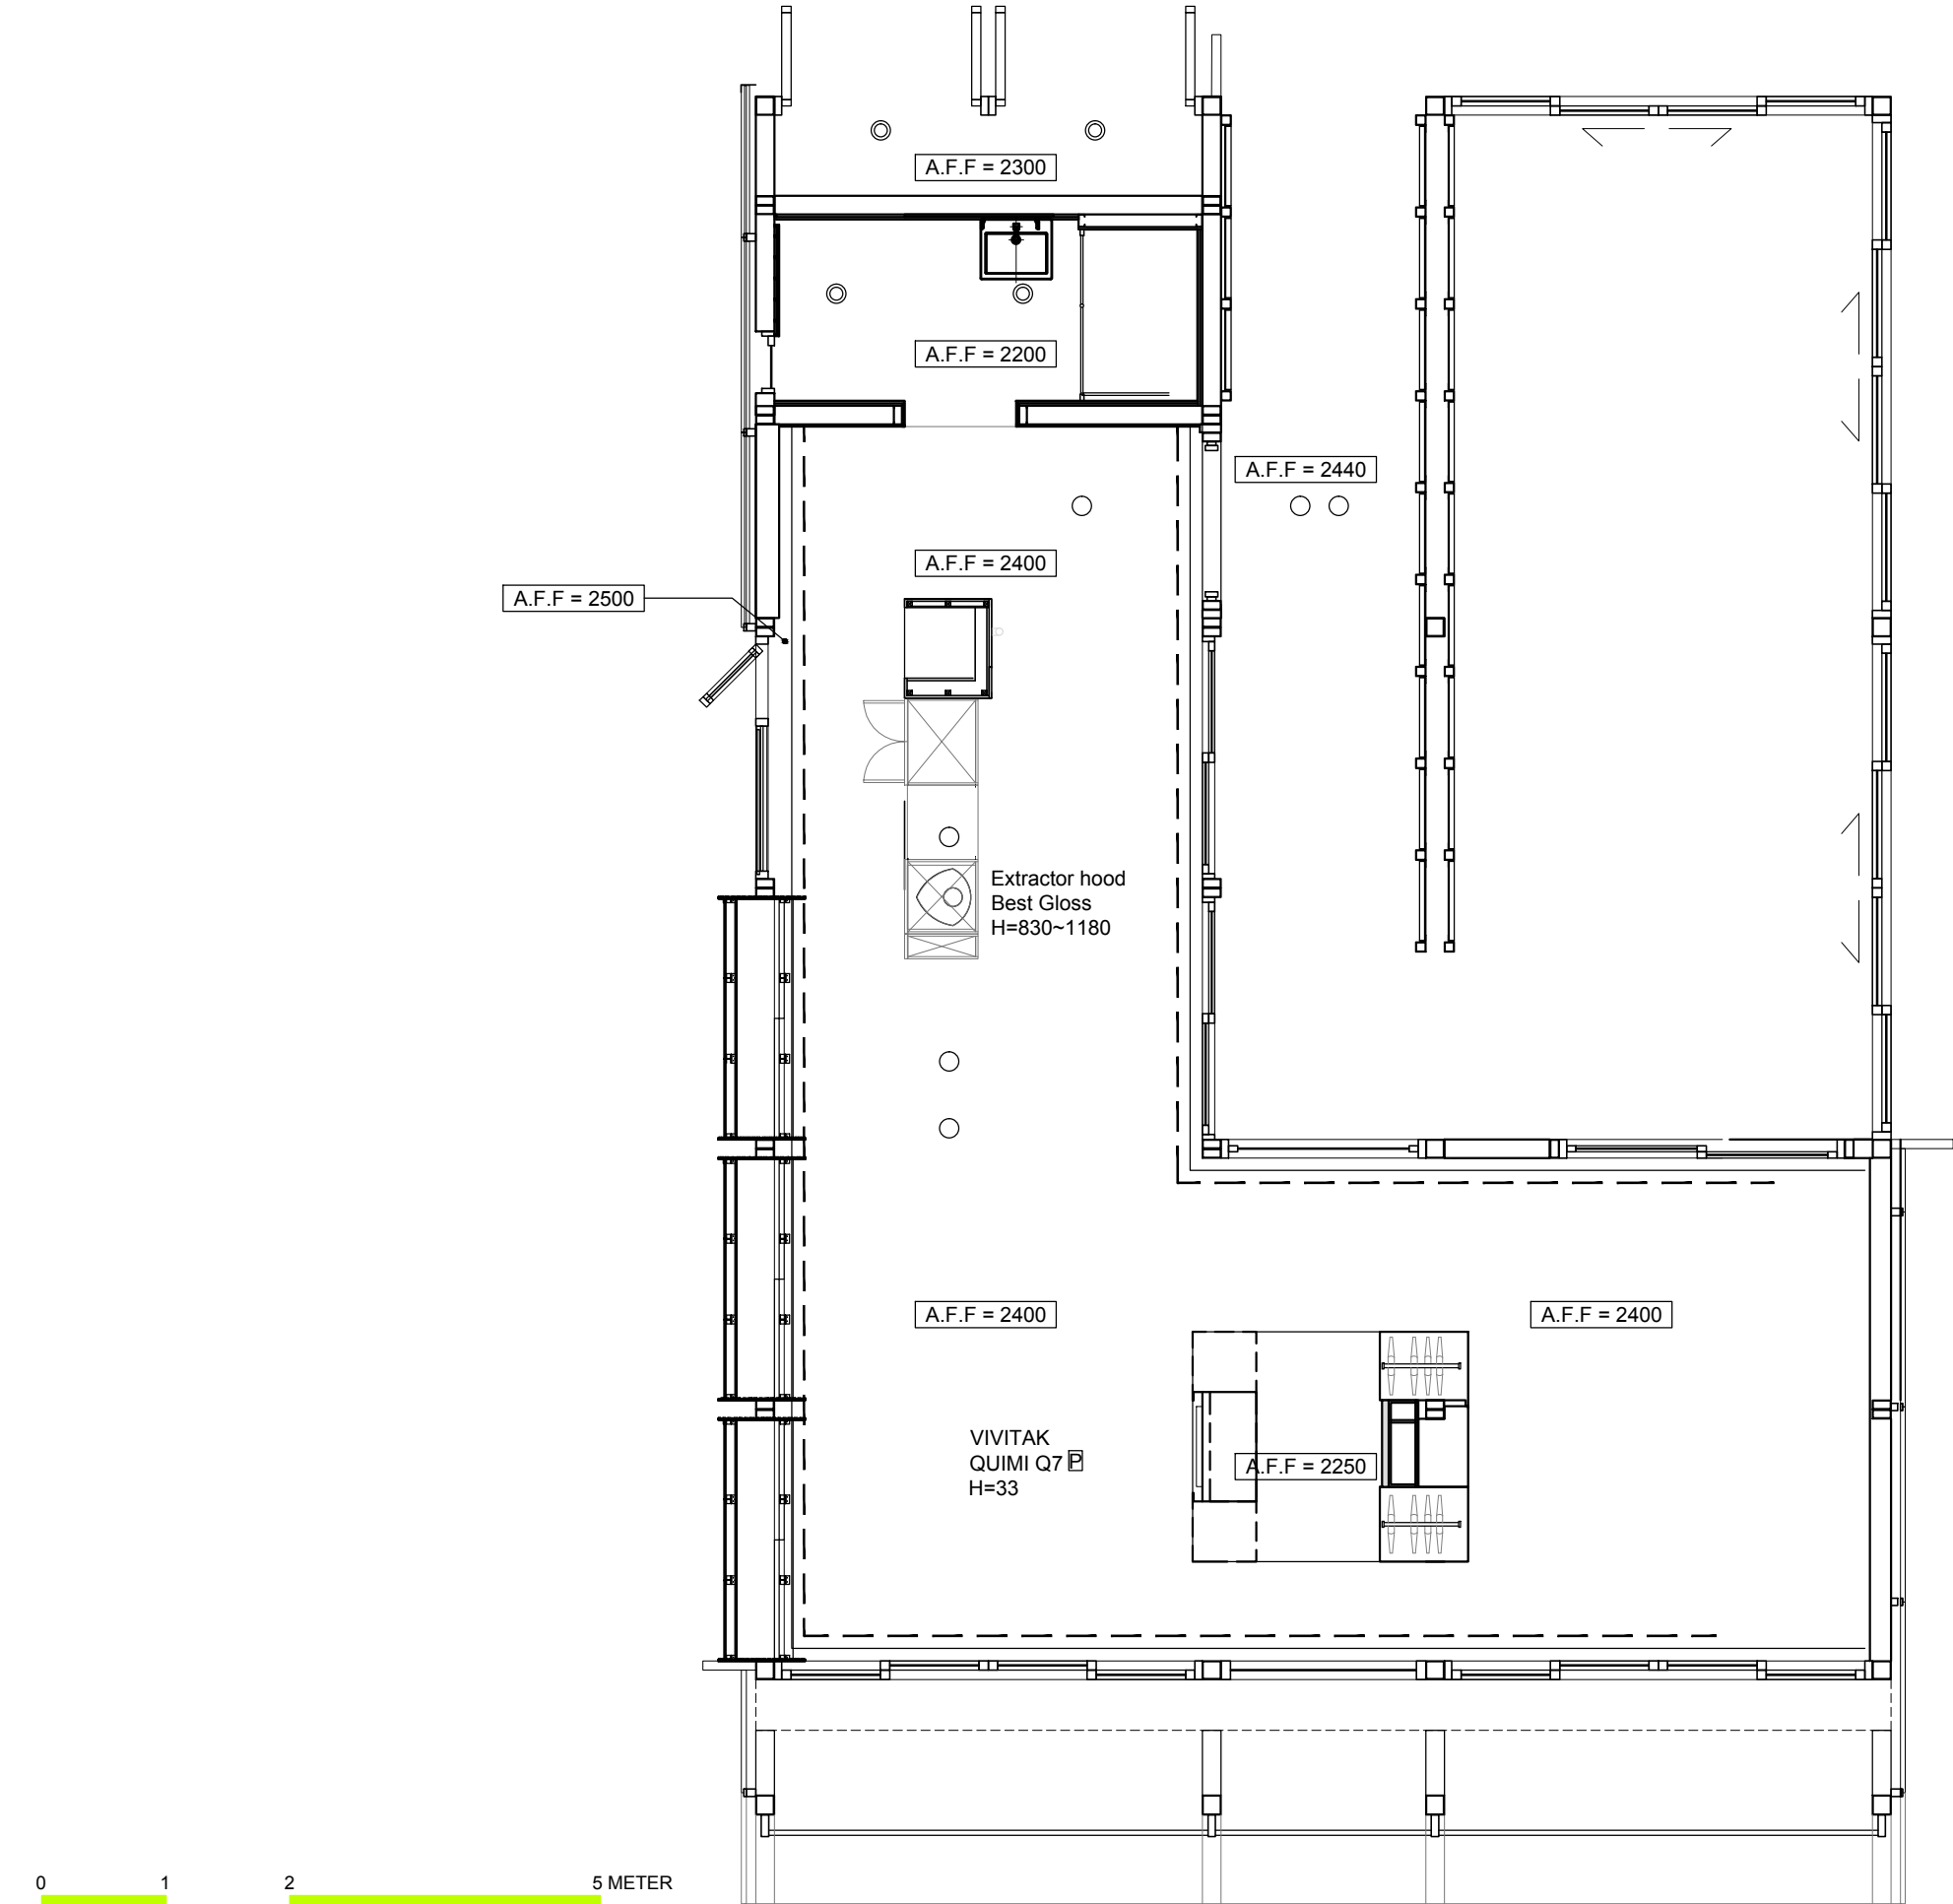

LEGEND	
HATCH TYP	TYPE
	DOWN LIGHT
	WATERPROOFED DOWN LIGHT
	LED STRIP LIGHT




NCTU Architectural
國立交通大學建築研究所

Team Name: NCTU/UNICORN
Address: 1001 Ta-Hsueh Rd
Hsinchu City 300
Taiwan
Contact: www.sde.tw

Consultants:




Note:

 

Mark	Date	Description
DN	2013/04/01	SD Submission
DN	2013/07/01	DDc Submission
ST	2013/11/01	DD Submission
ST	2014/03/03	CD Submission

Drawn by _____
Checked by _____
Scale _____ 1:
Unit _____

DWG. Title	
REFLECTED CEILING	
DWG. No.	PAGE
IN-101	11

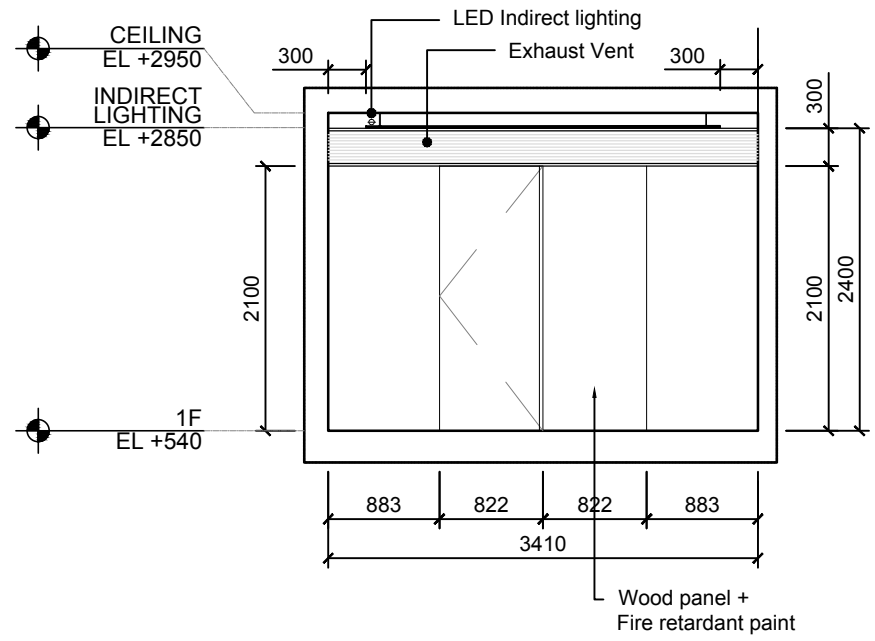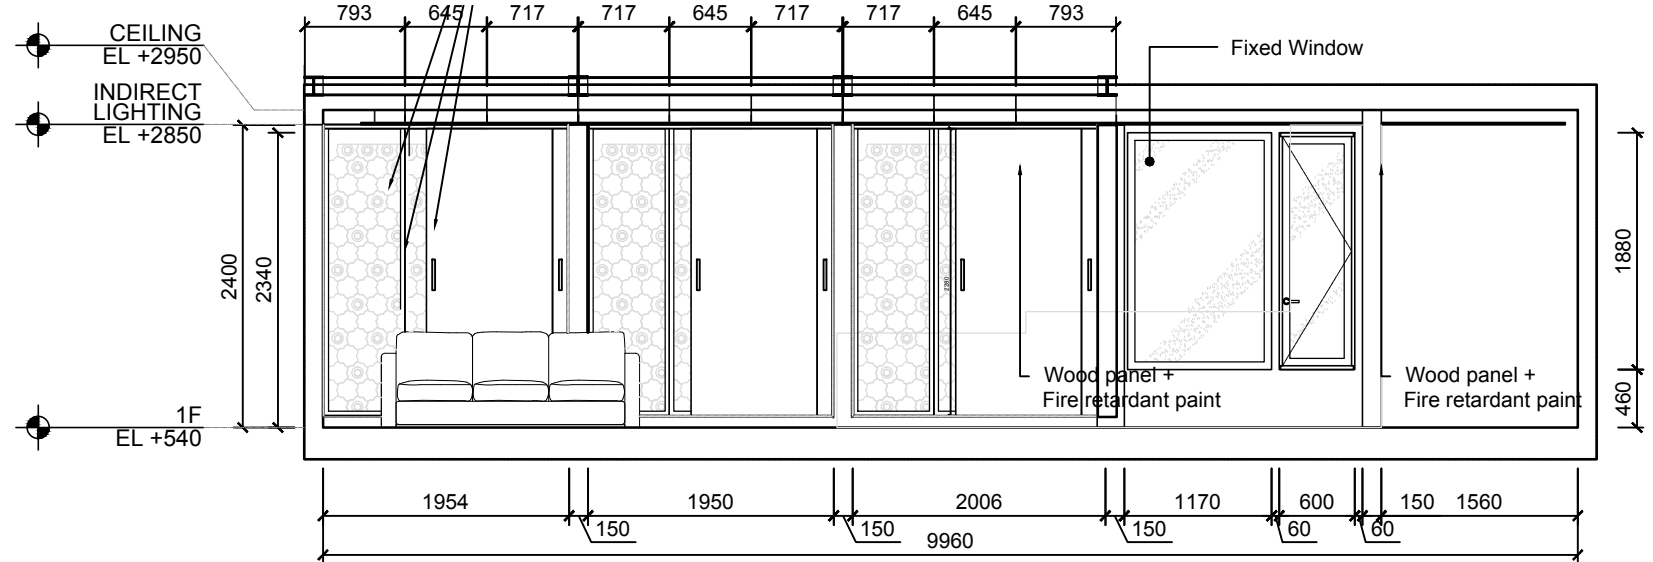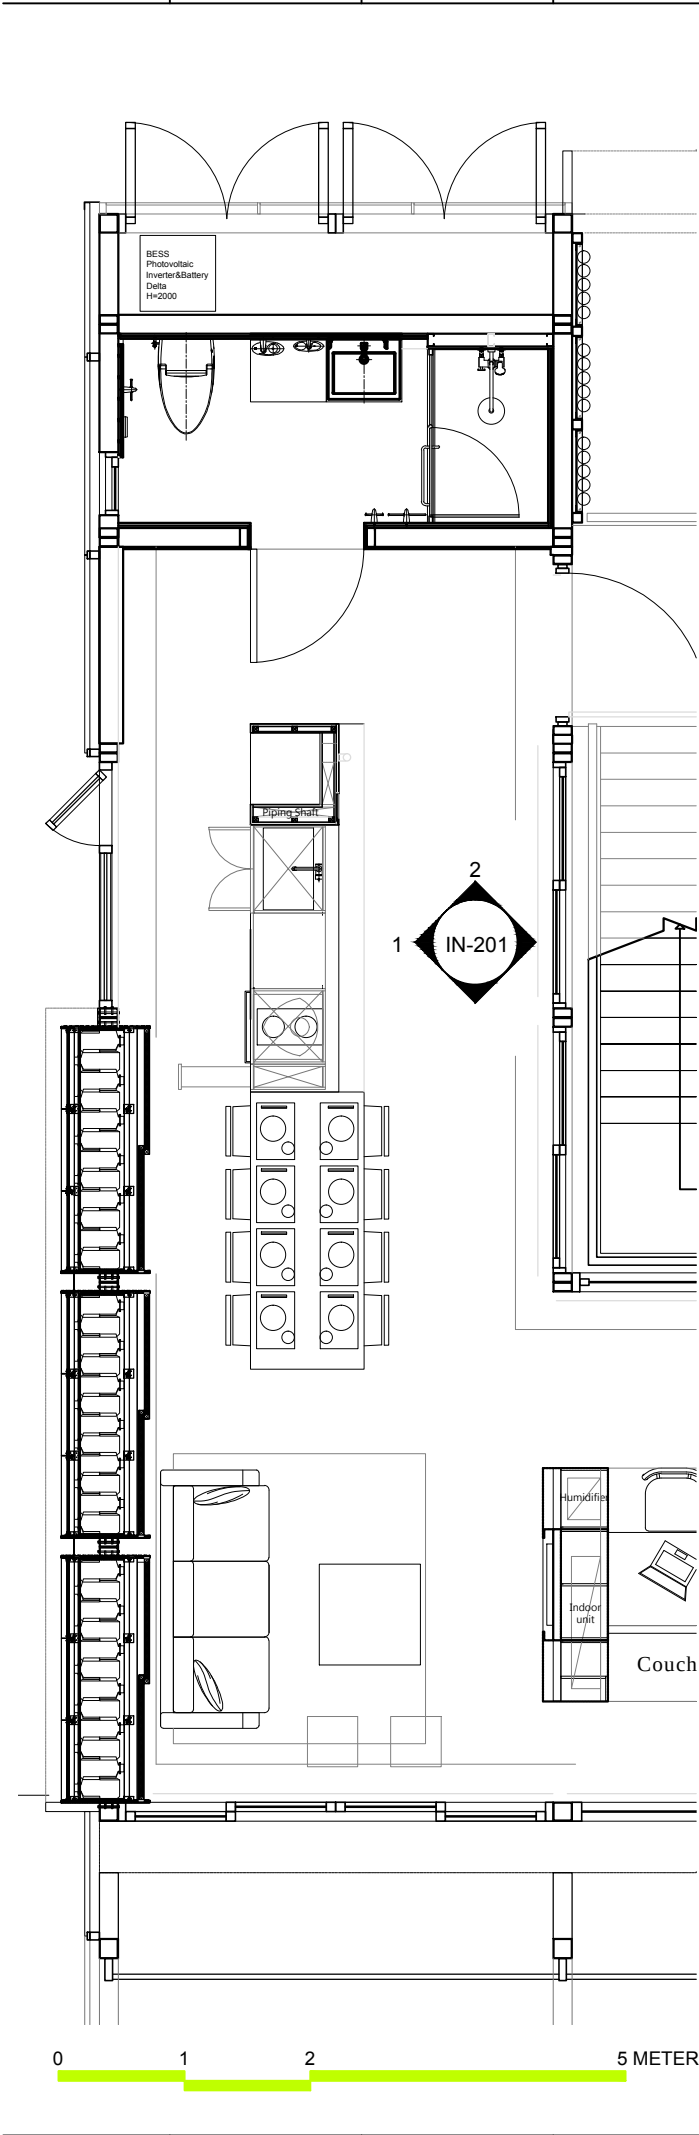

NCTU Architectural
國立交通大學建築研究所

Team Name: NCTU/UNICO
Address: 1001 Ta-Hsueh Rd
Hsinchu City 300
Taiwan
Contact: www.sde



Consultants:



Note:

Mark	Date	Description
DN	2013/04/01	SD Submission
DN	2013/07/01	DDc Submission
ST	2013/11/01	DD Submission
ST	2014/03/03	CD Submission


Drawn by
Checked by
Scale 1:
Unit r

DWG. Title
INTERIOR ELEVATIONS

DWG. No. IN-201 **PAGE** 11

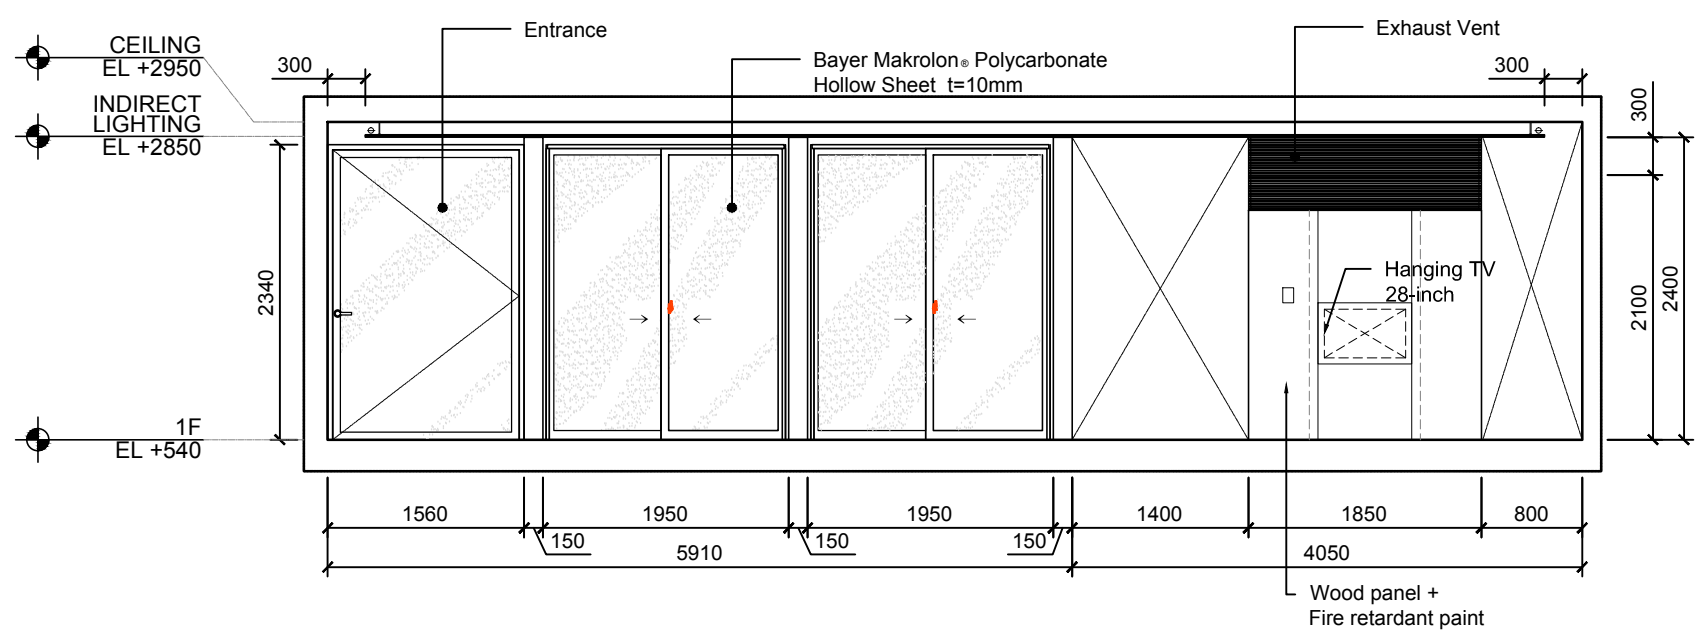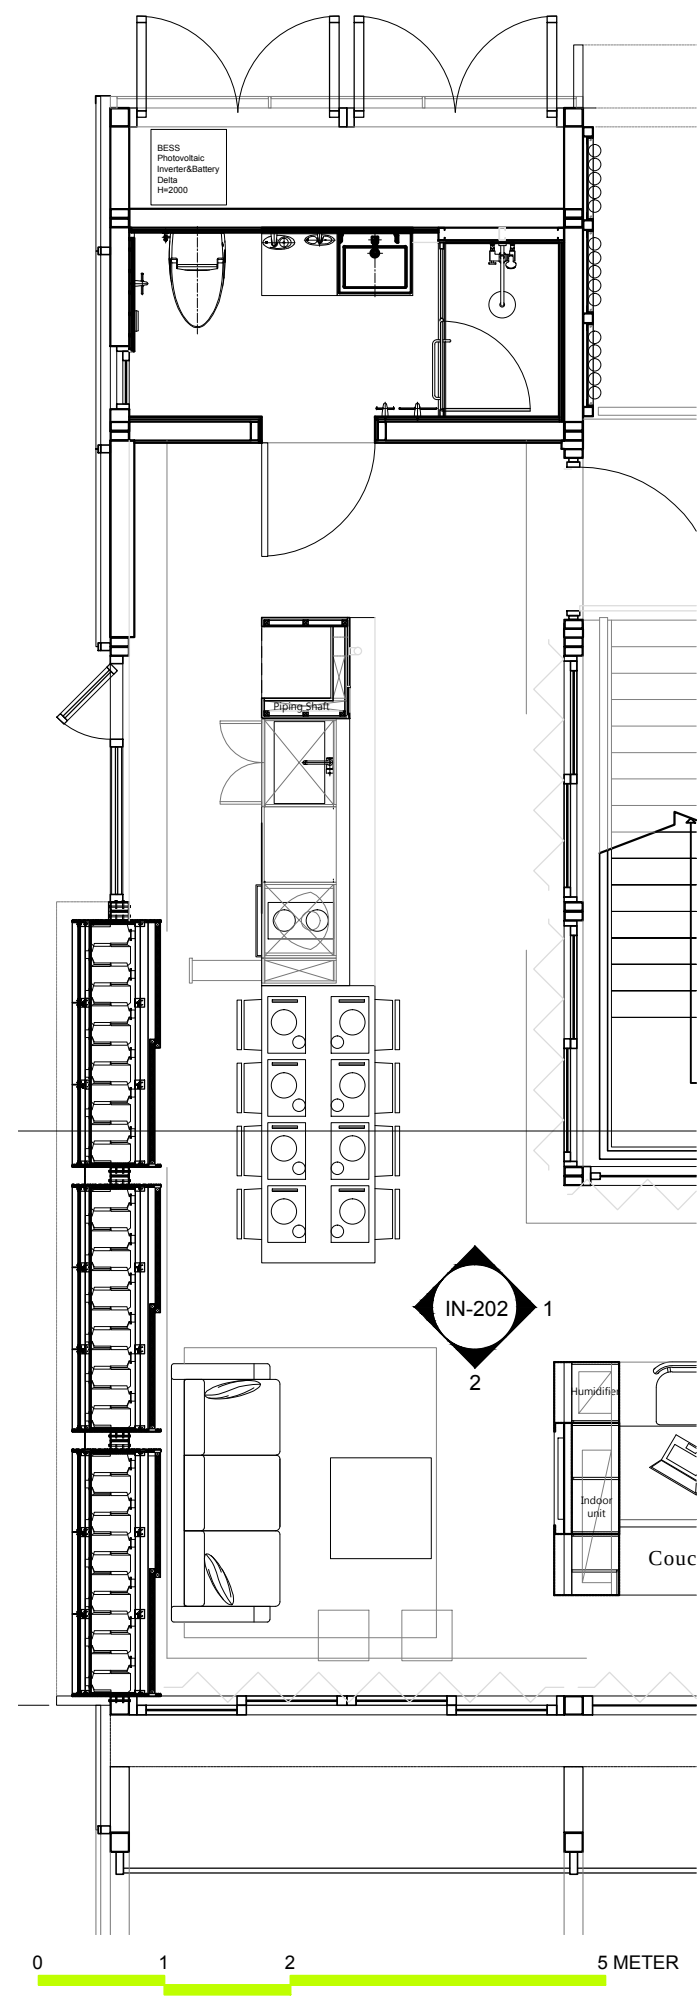

1

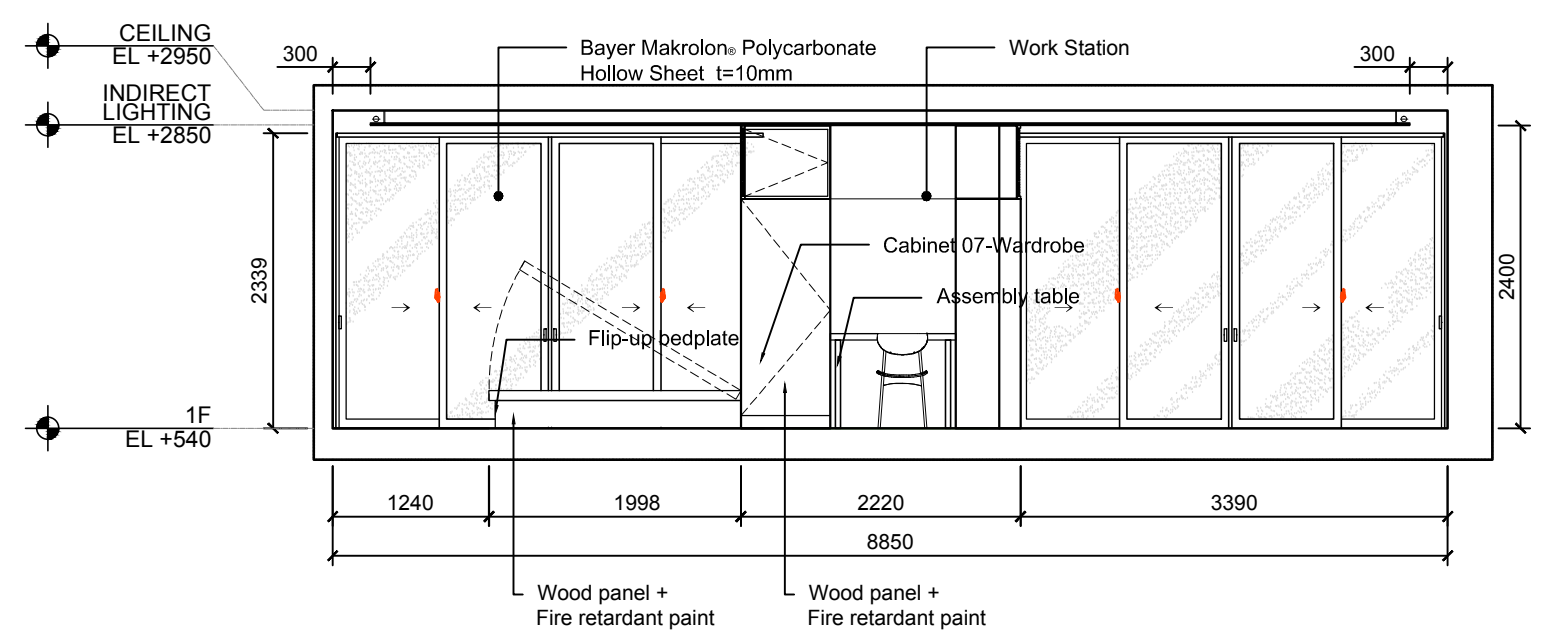

2



NCTU Architectural
國立交通大學建築研究所

Team Name: NCTU/UNICO
Address: 1001 Ta-Hsueh Rd
Hsinchu City 300
Taiwan
Contact: www.sde





Consultants:

Note:

Mark	Date	Description
DN	2013/04/01	SD Submission
DN	2013/07/01	DDc Submission
ST	2013/11/01	DD Submission
ST	2014/03/03	CD Submission

Drawn by
Checked by
Scale 1:
Unit m

DWG. Title
INTERIOR ELEVATIONS:
DWG. No. IN-202 **PAGE** 11

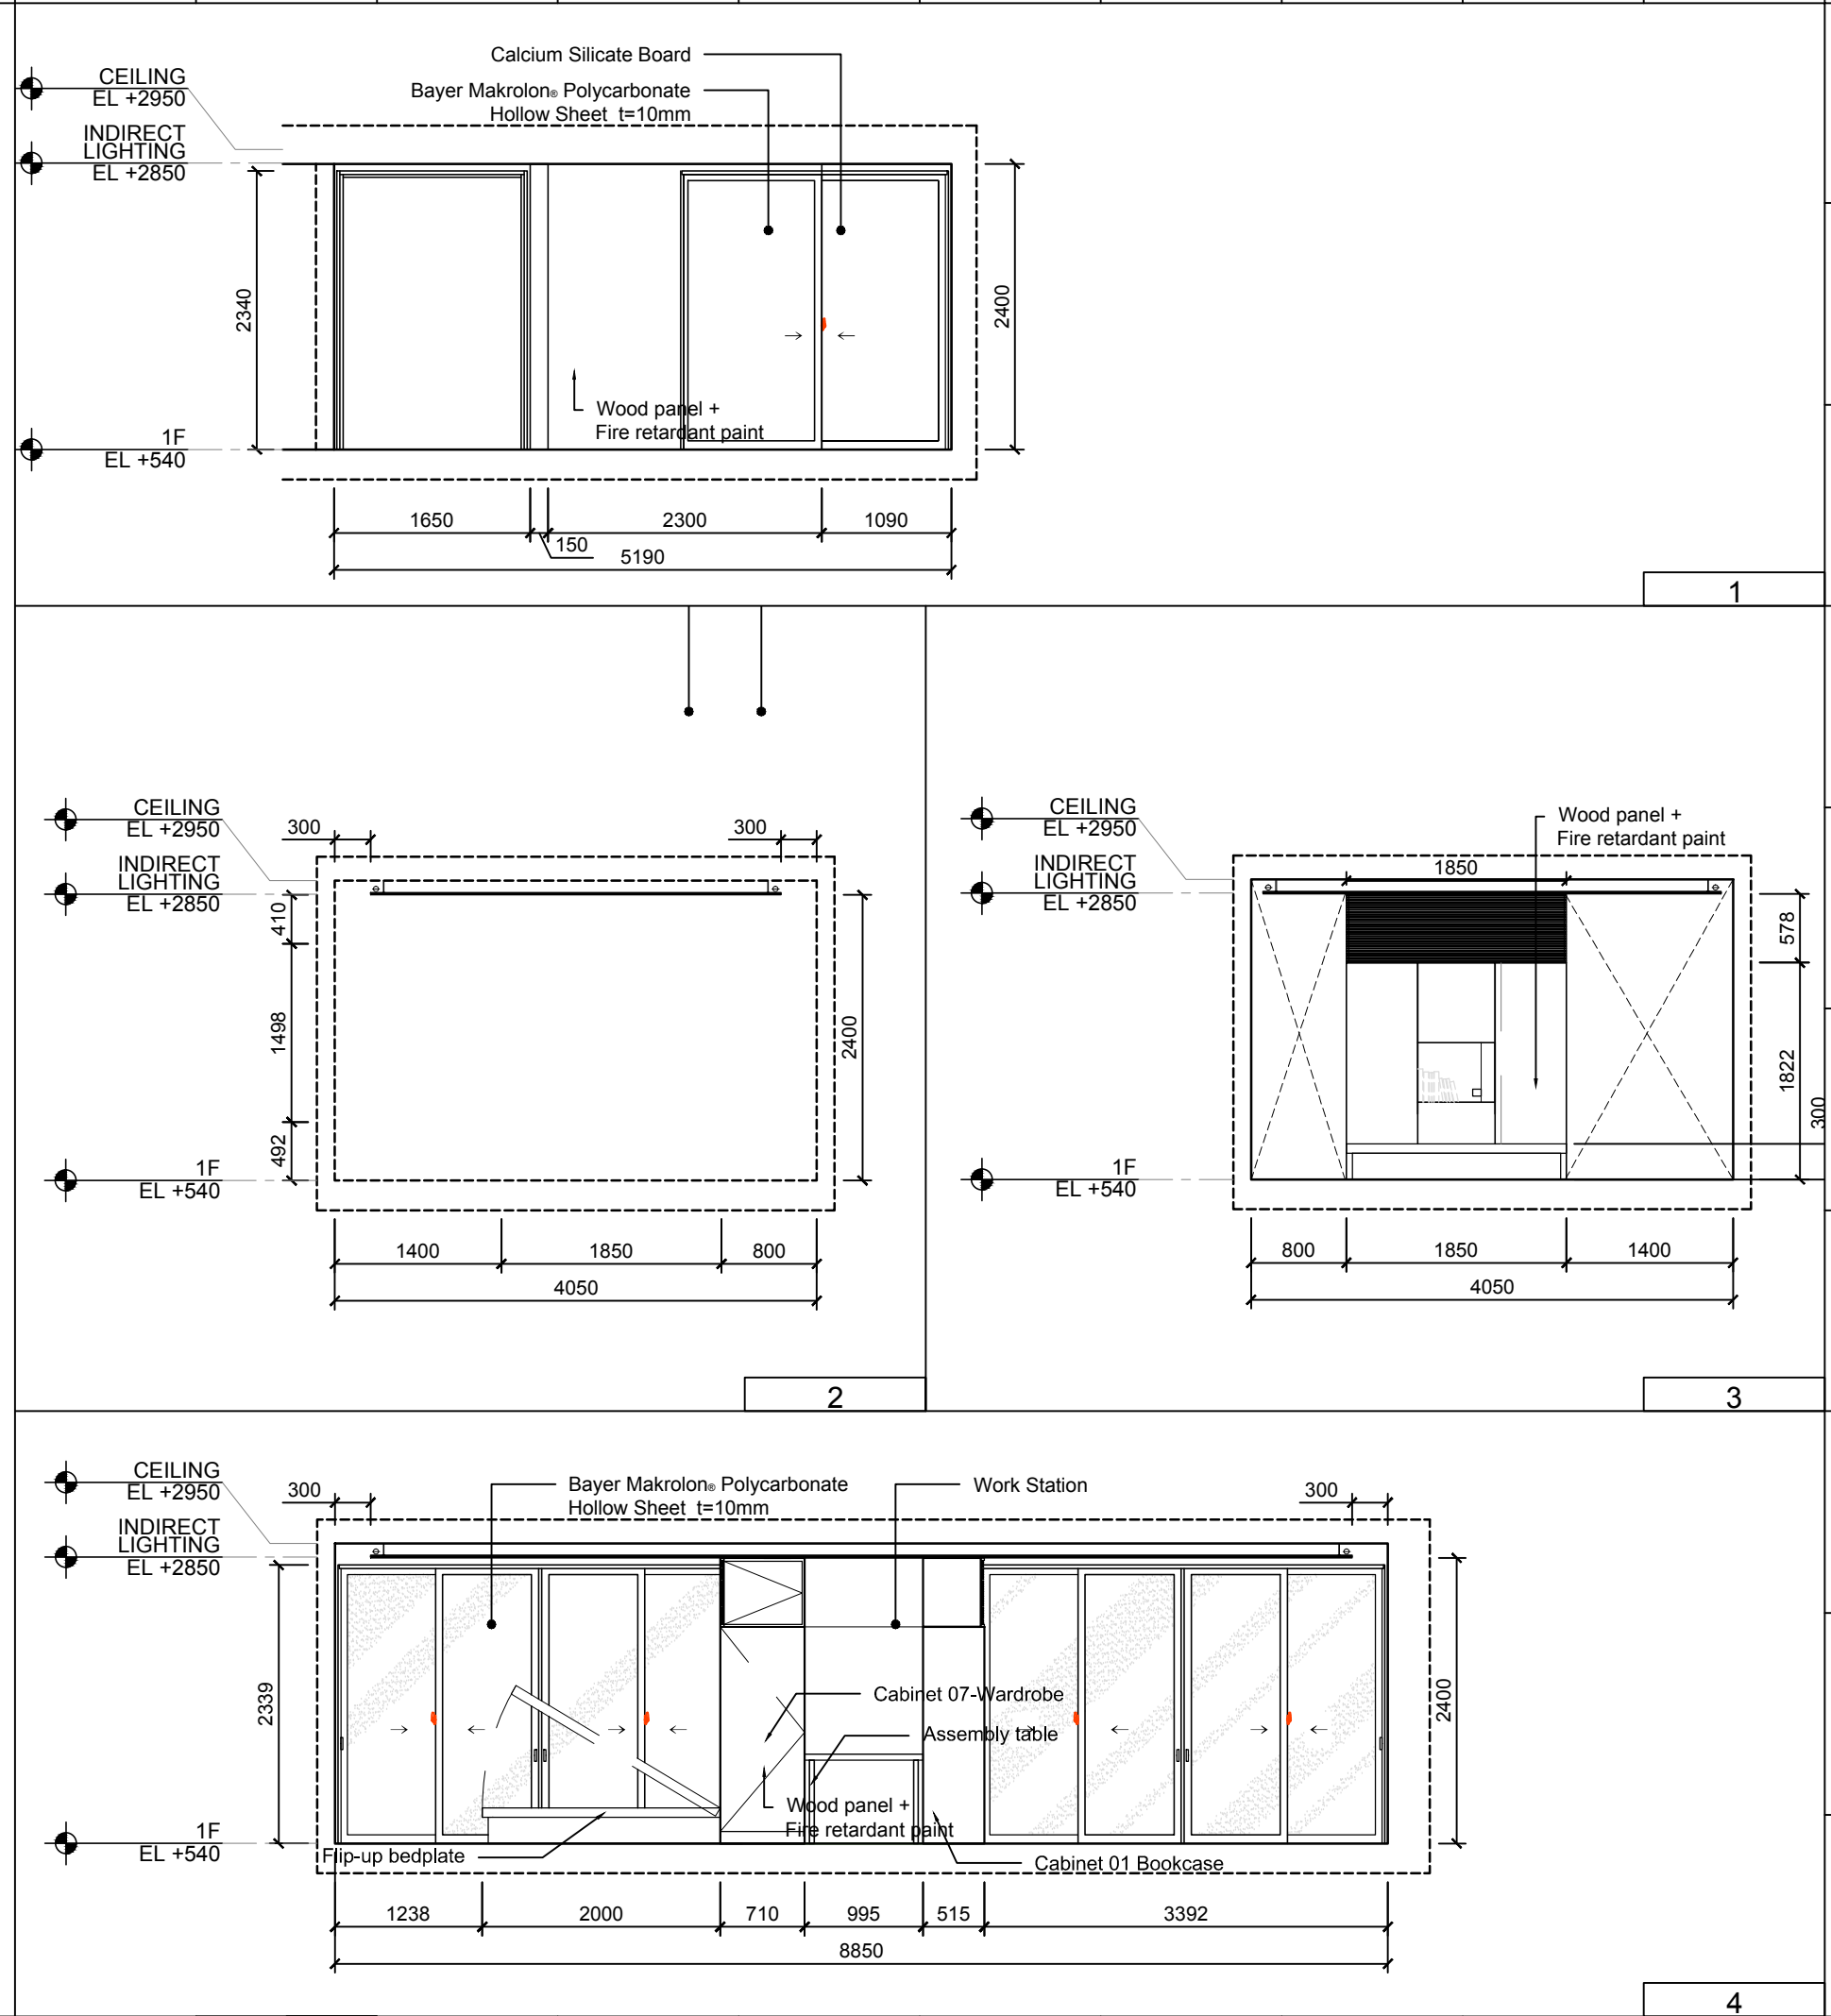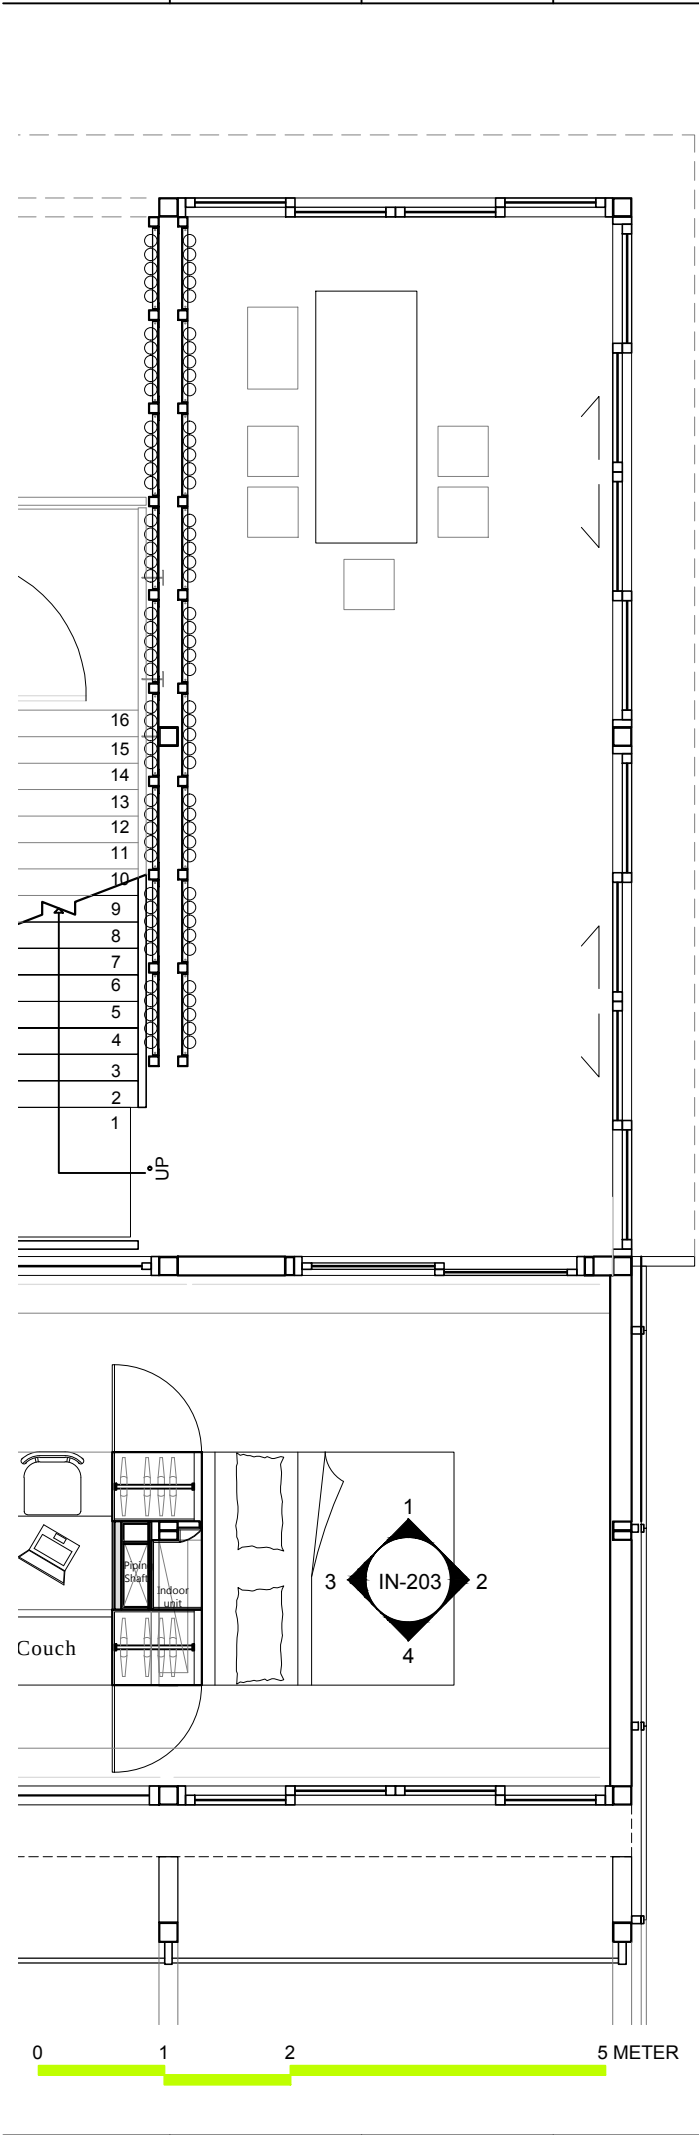

Solar Decathlon Europe

ORCHID HOUSE

NCTU Architectural
國立交通大學建築研究所

Project:

Institution:

Team Name: NCTU/UNICO

Address: 1001 Ta-Hsueh Rd
Hsinchu City 300
Taiwan

Contact: www.sde

Consultants:

Note:

Mark	Date	Description
DN	2013/04/01	SD Submission
DN	2013/07/01	DDc Submission
ST	2013/11/01	DD Submission
ST	2014/03/03	CD Submission

Drawn by

Checked by




Scale 1:

Unit

DWG. Title

INTERIOR ELEVATIONS :

DWG. No.	PAGE
IN-203	11

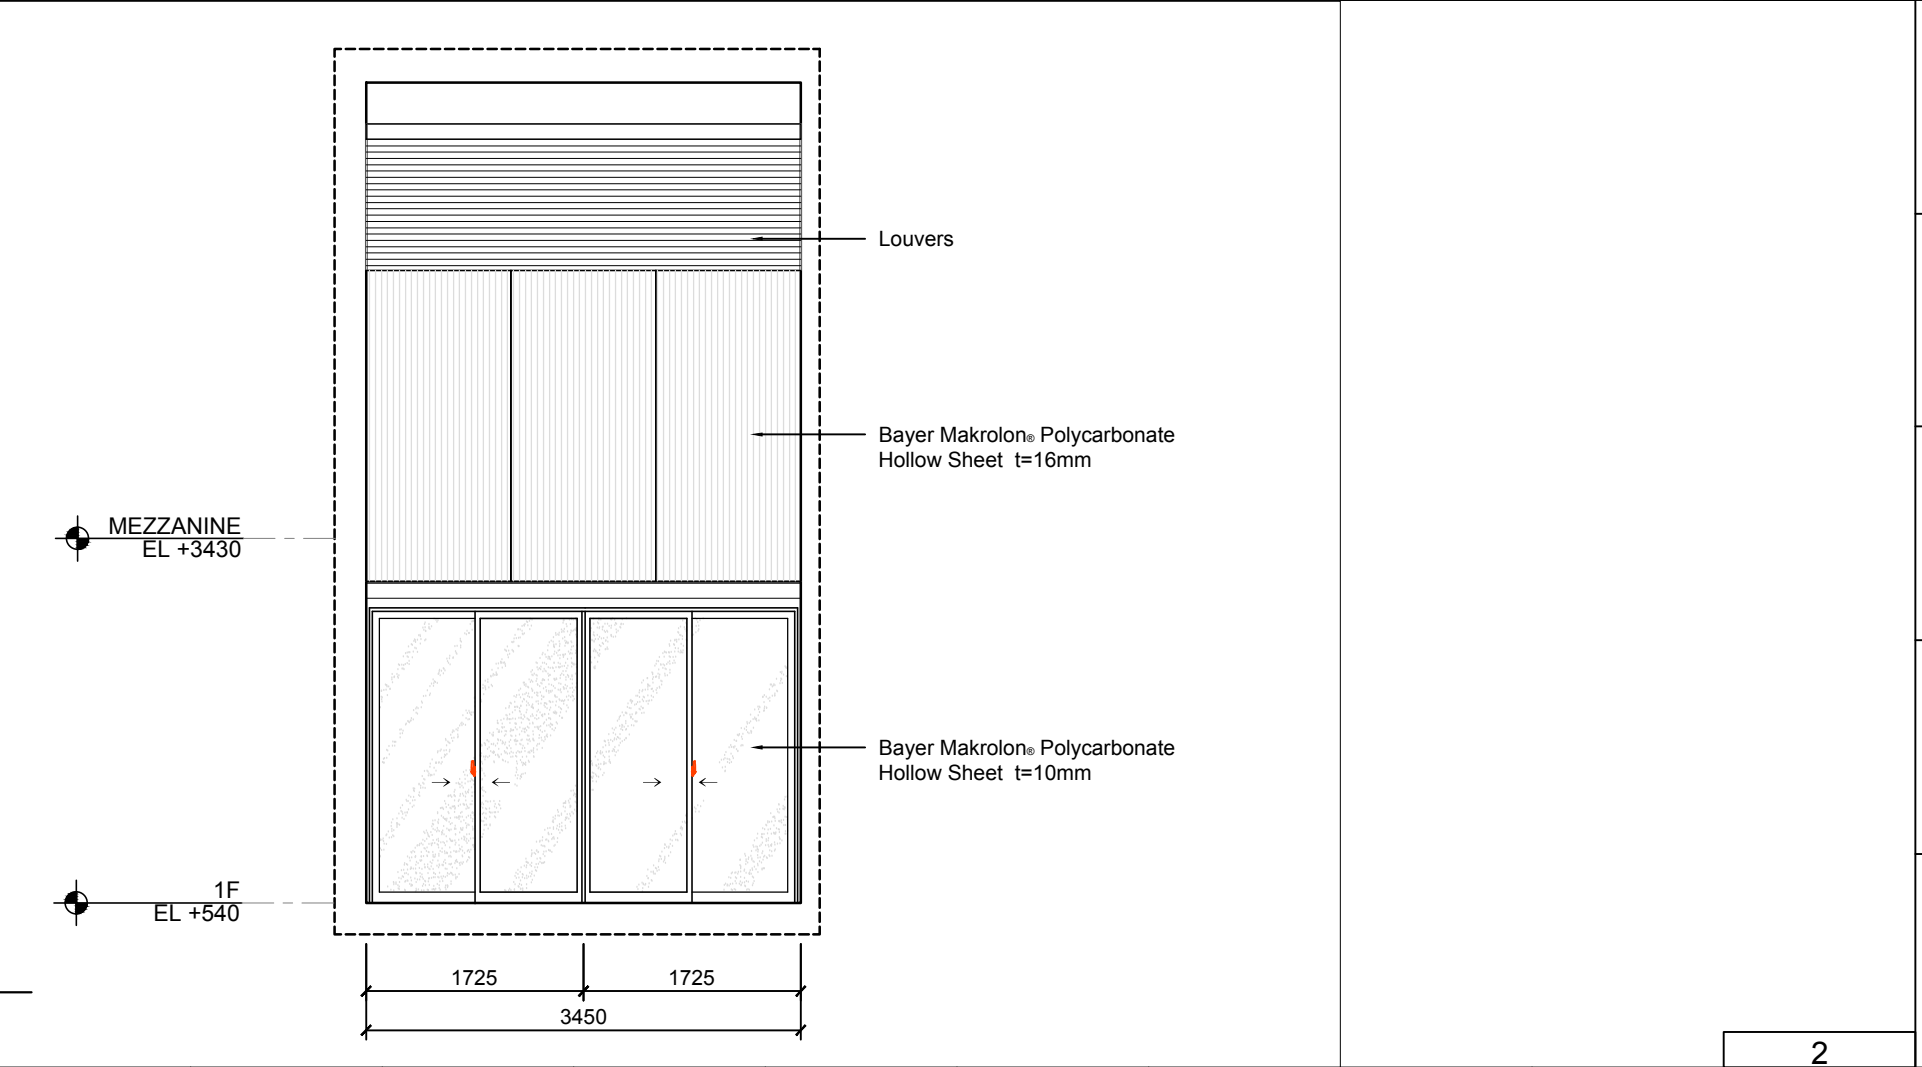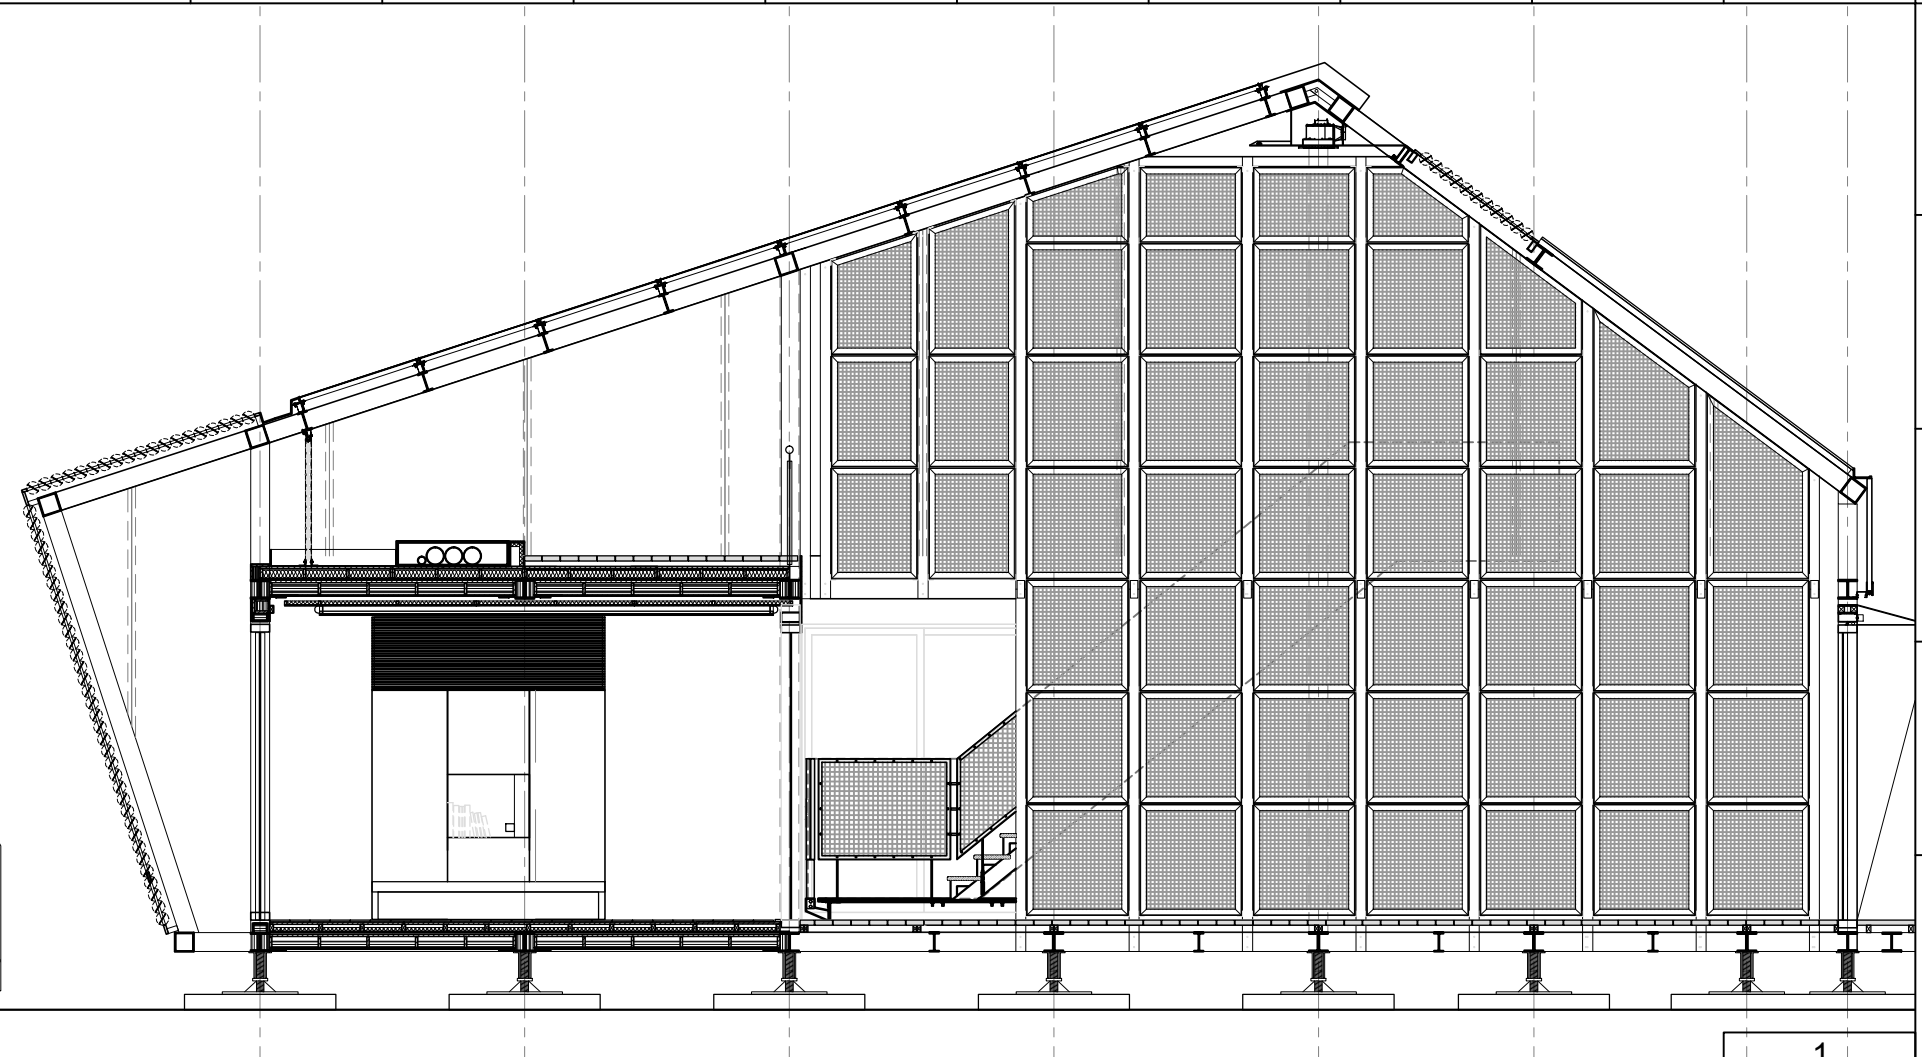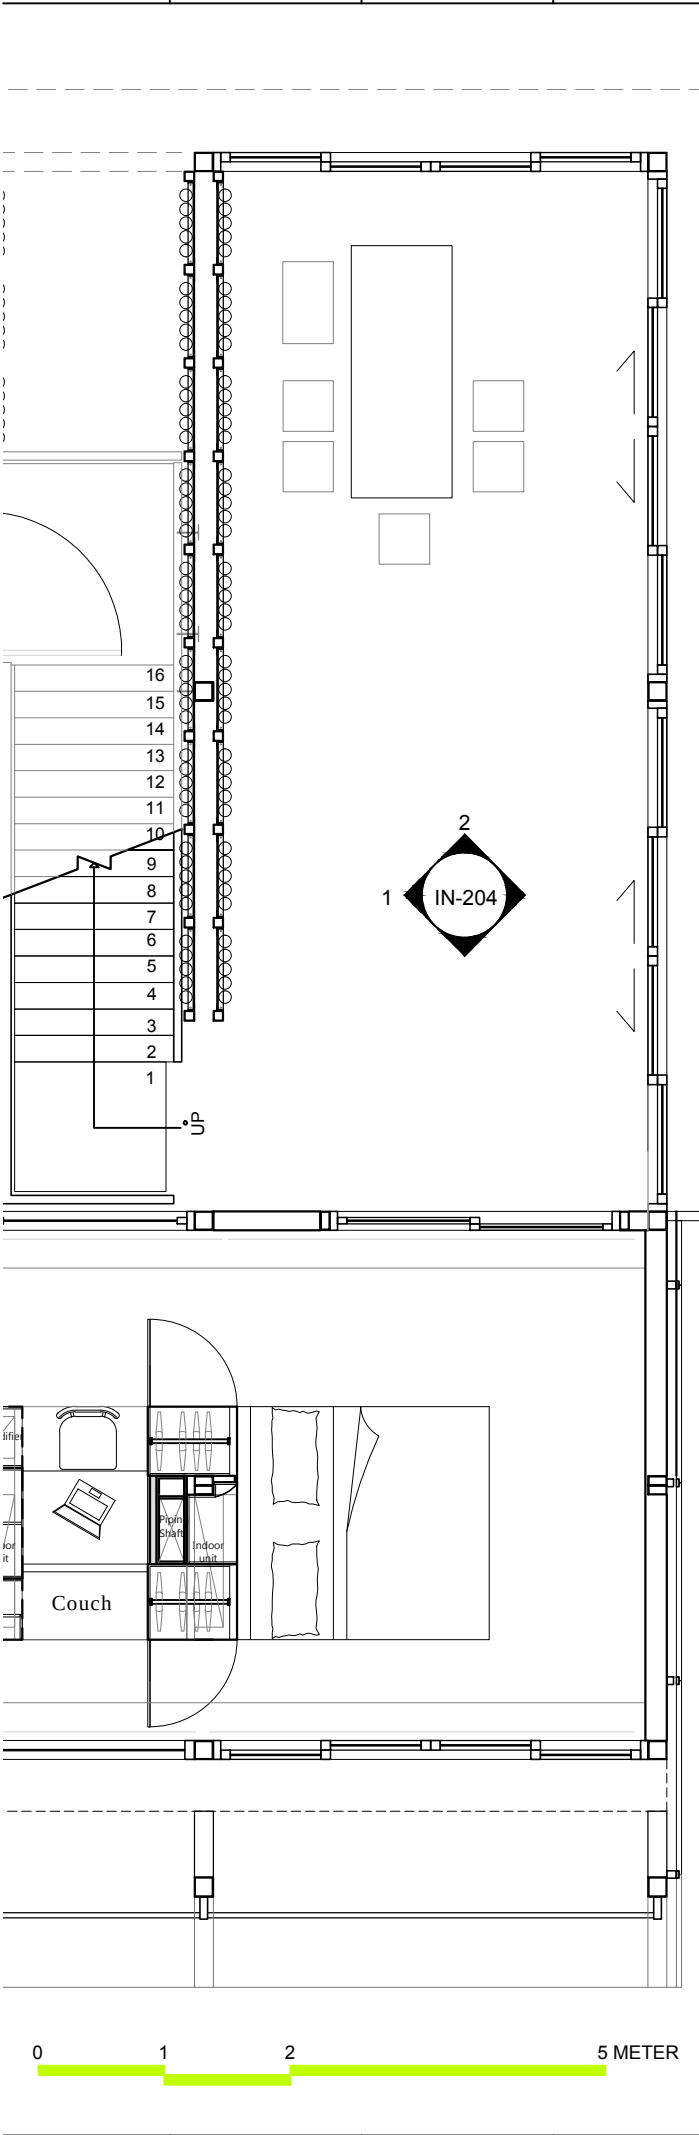

Project:



Institution:



NCTU Architectural
國立交通大學建築研究所

Team Name: NCTU/UNICO


Address: 1001 Ta-Hsueh Rd
Hsinchu City 300
Taiwan

Contact: www.sde



Consultants:

Note:

 

Mark	Date	Description
DN	2013/04/01	SD Submission
DN	2013/07/01	DDc Submission
ST	2013/11/01	DD Submission
ST	2014/03/03	CD Submission

Drawn by

Checked by

Scale 1:

Unit

DWG. Title





INTERIOR ELEVATIONS

DWG. No.

IN-204


PAGE

11

 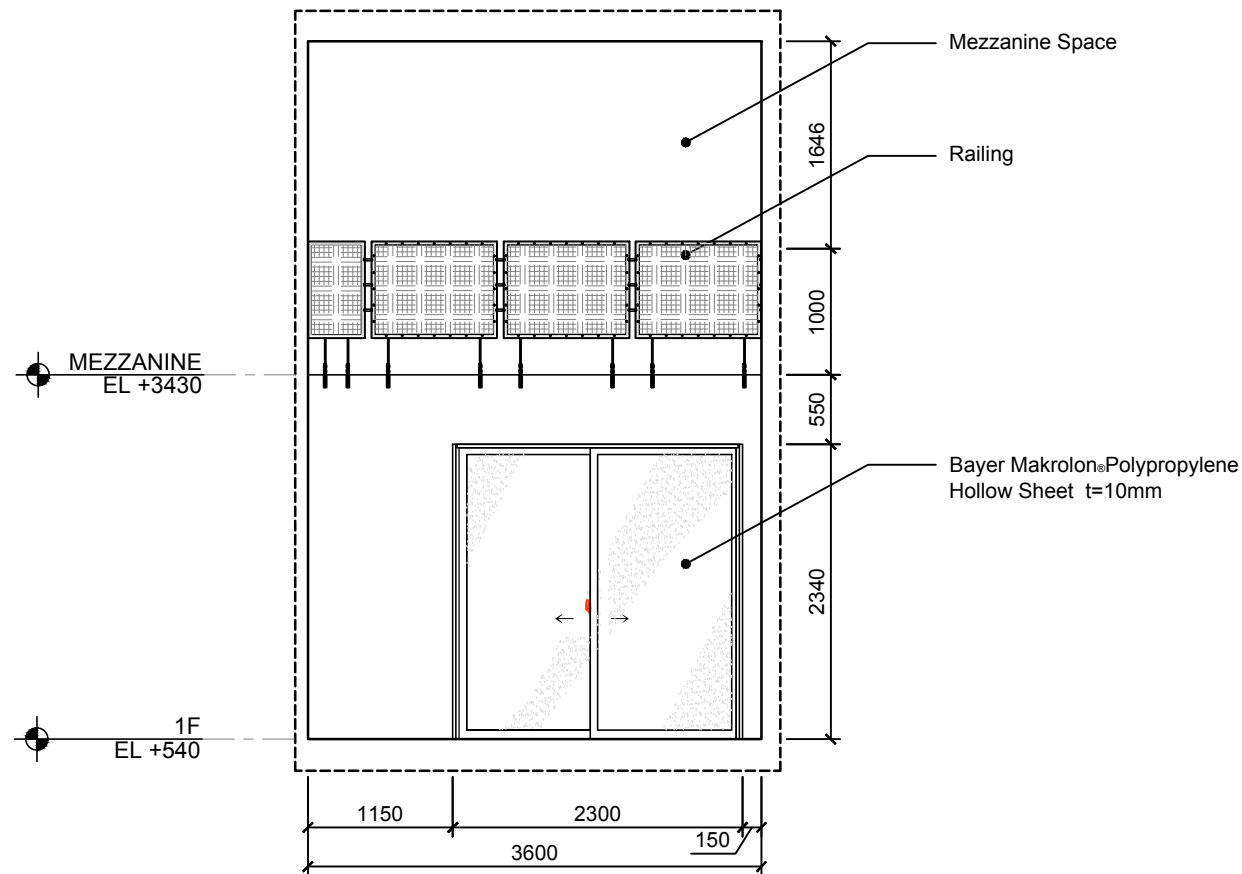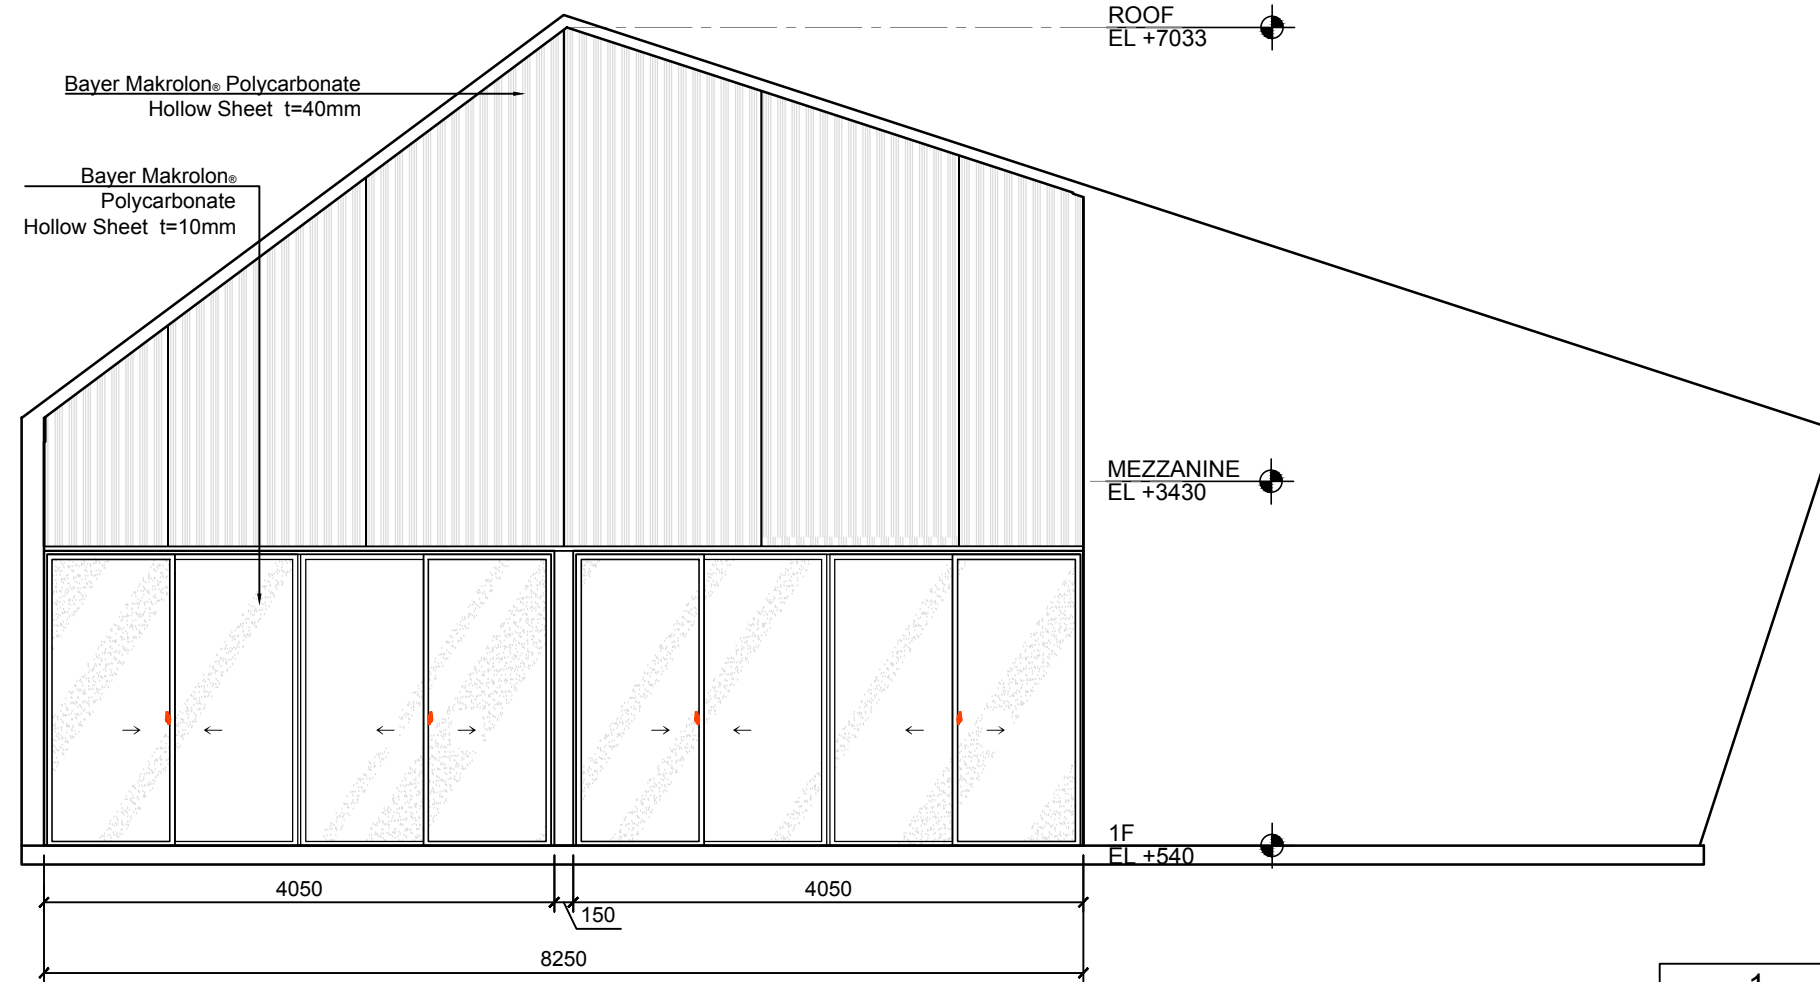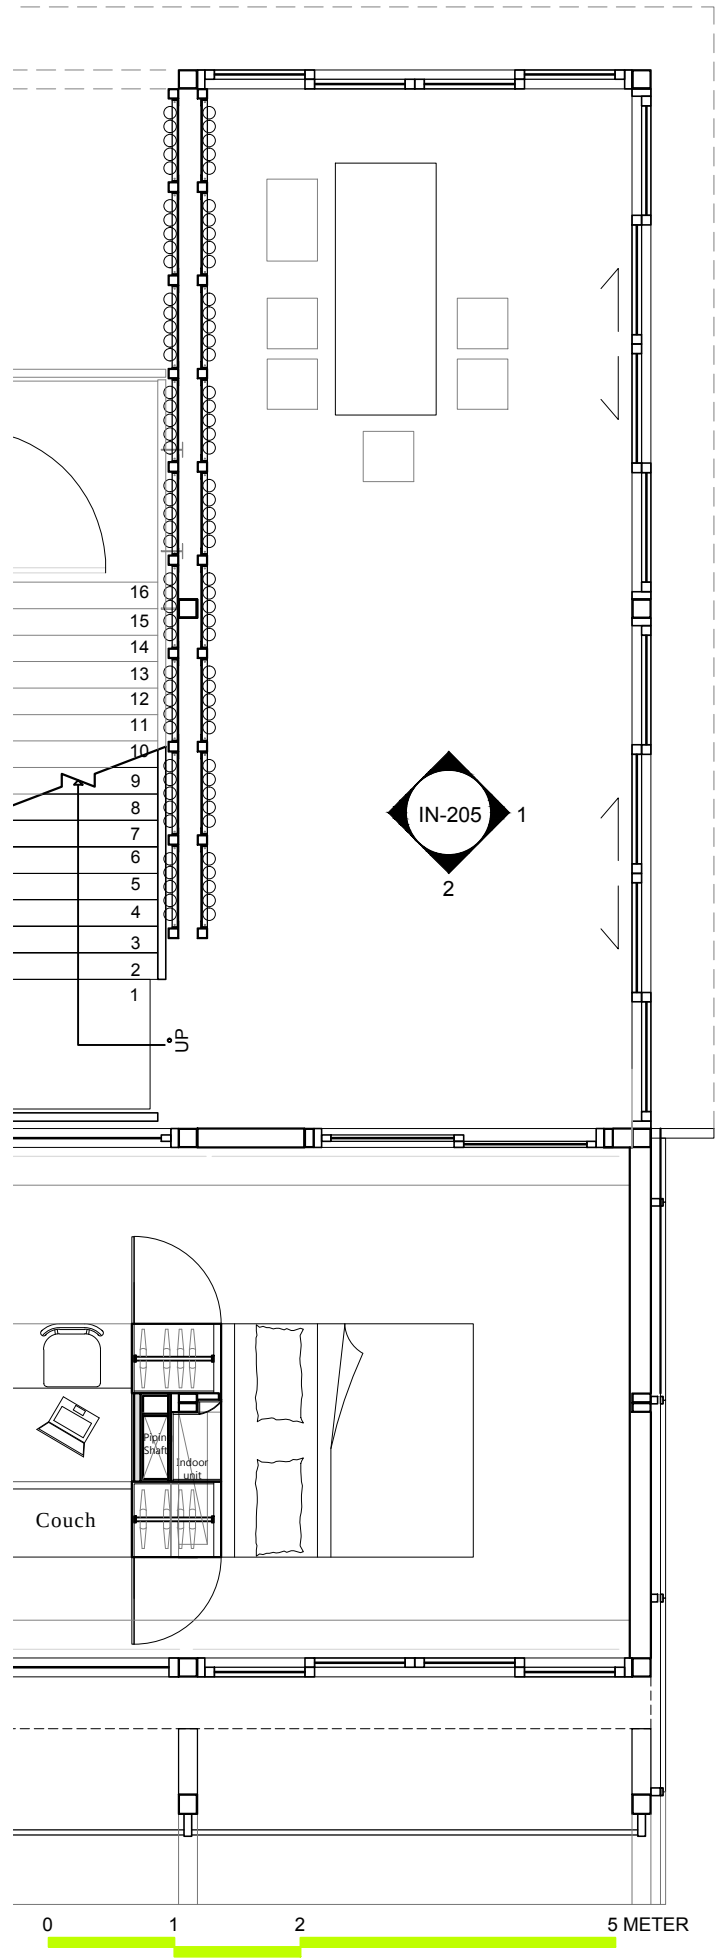

Mark	Date	Description
DN	2013/04/01	SD Submission
DN	2013/07/01	DD Submission
ST	2013/11/01	DD Submission
ST	2014/03/03	CD Submission

Drawn by	
Checked by	
Scale	1:
Unit	mm

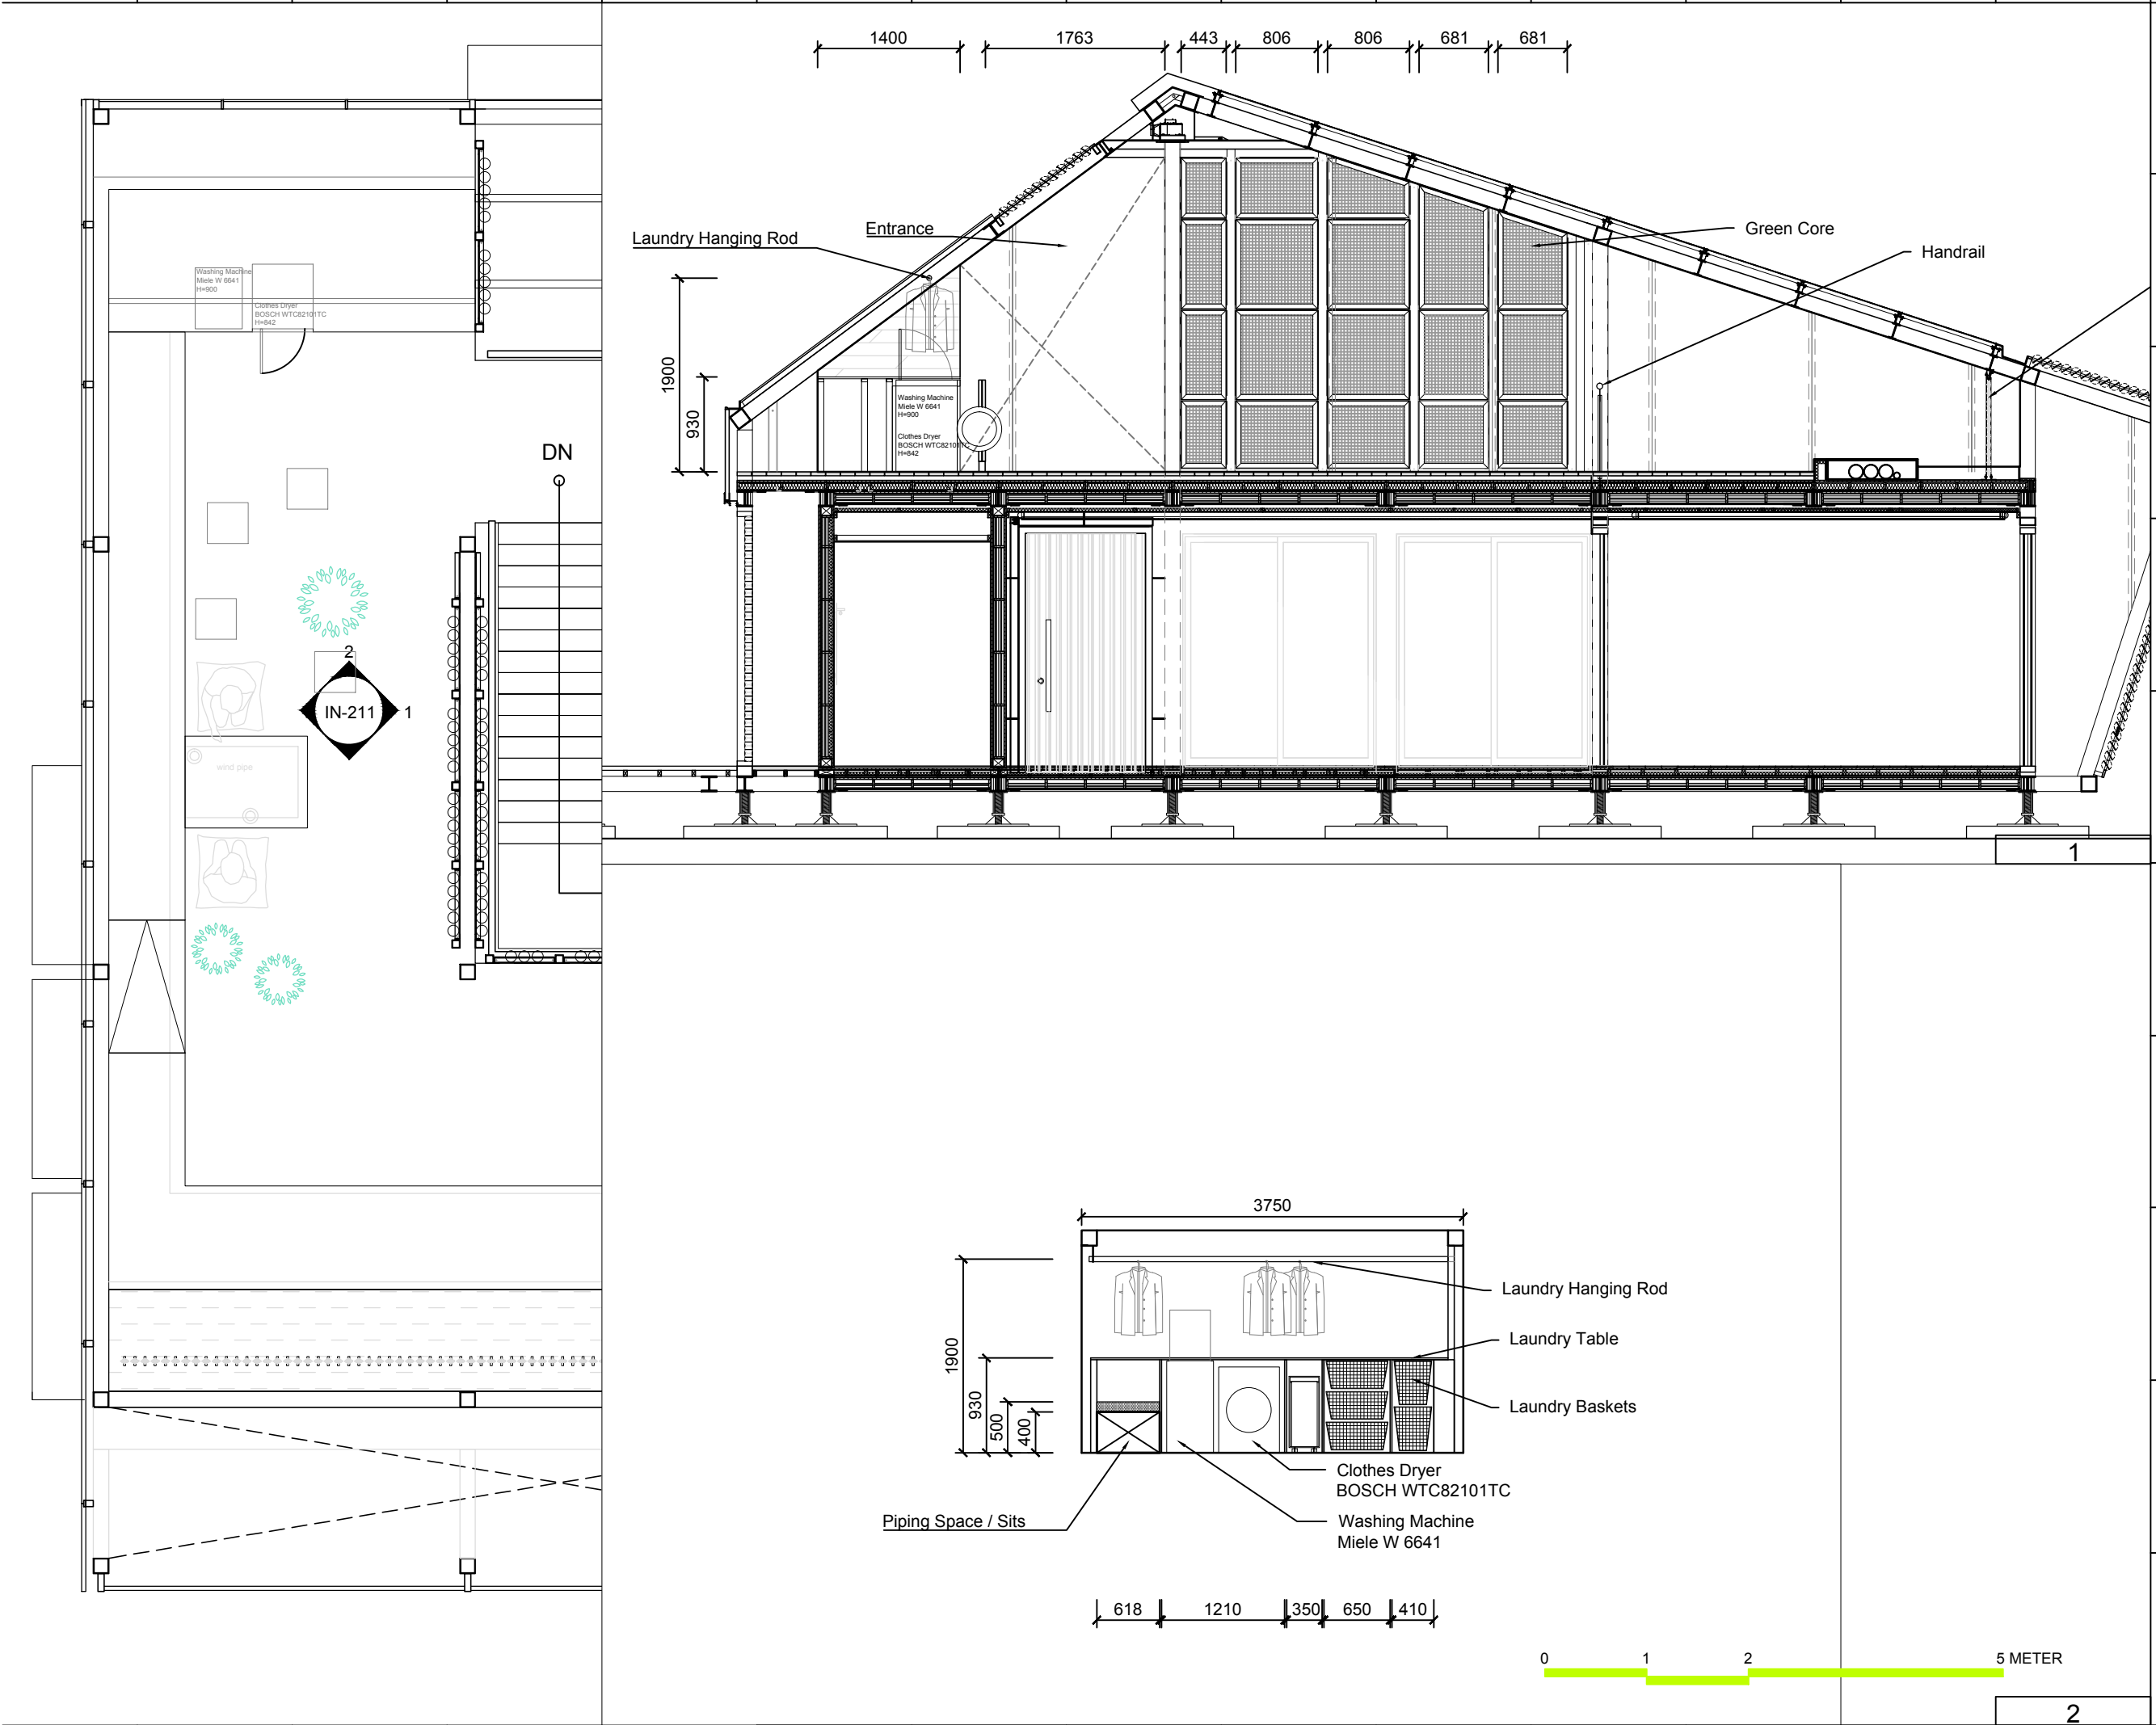



Solar Decathlon Europe

Project:



ORCHID HOUSE

Institution:



NCTU Architectural Research
國立交通大學建築研究所

Team Name:

NCTU/UNICO

Address:

1001 Ta-Hsueh Rd.
Hsinchu City 300
Taiwan

Contact:

www.sde

Consultants:

Note:

Mark	Date	Description
DN	2013/04/01	SD Submission
DN	2013/07/01	DDc Submission
ST	2013/11/01	DD Submission
ST	2014/03/03	CD Submission

Drawn by

Checked by

Scale

1:

Unit

r

DWG. Title




INTERIOR ELEVATIONS (

DWG. No.

IN-211

PAGE

11

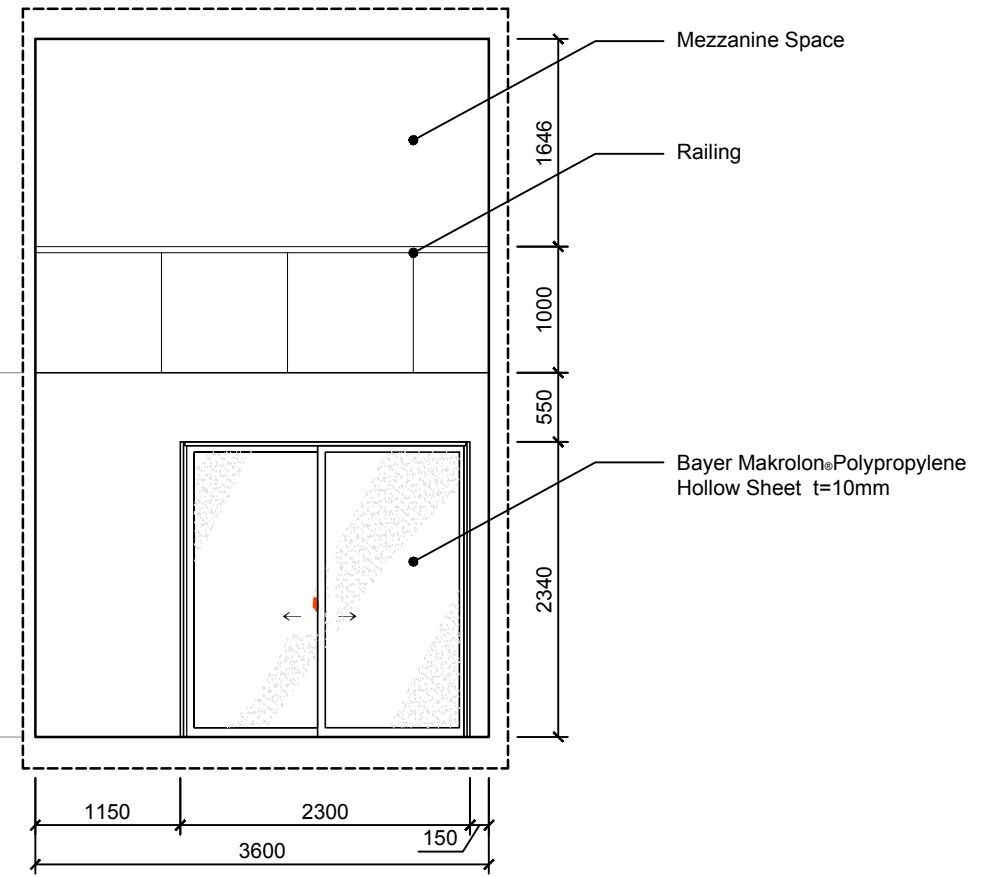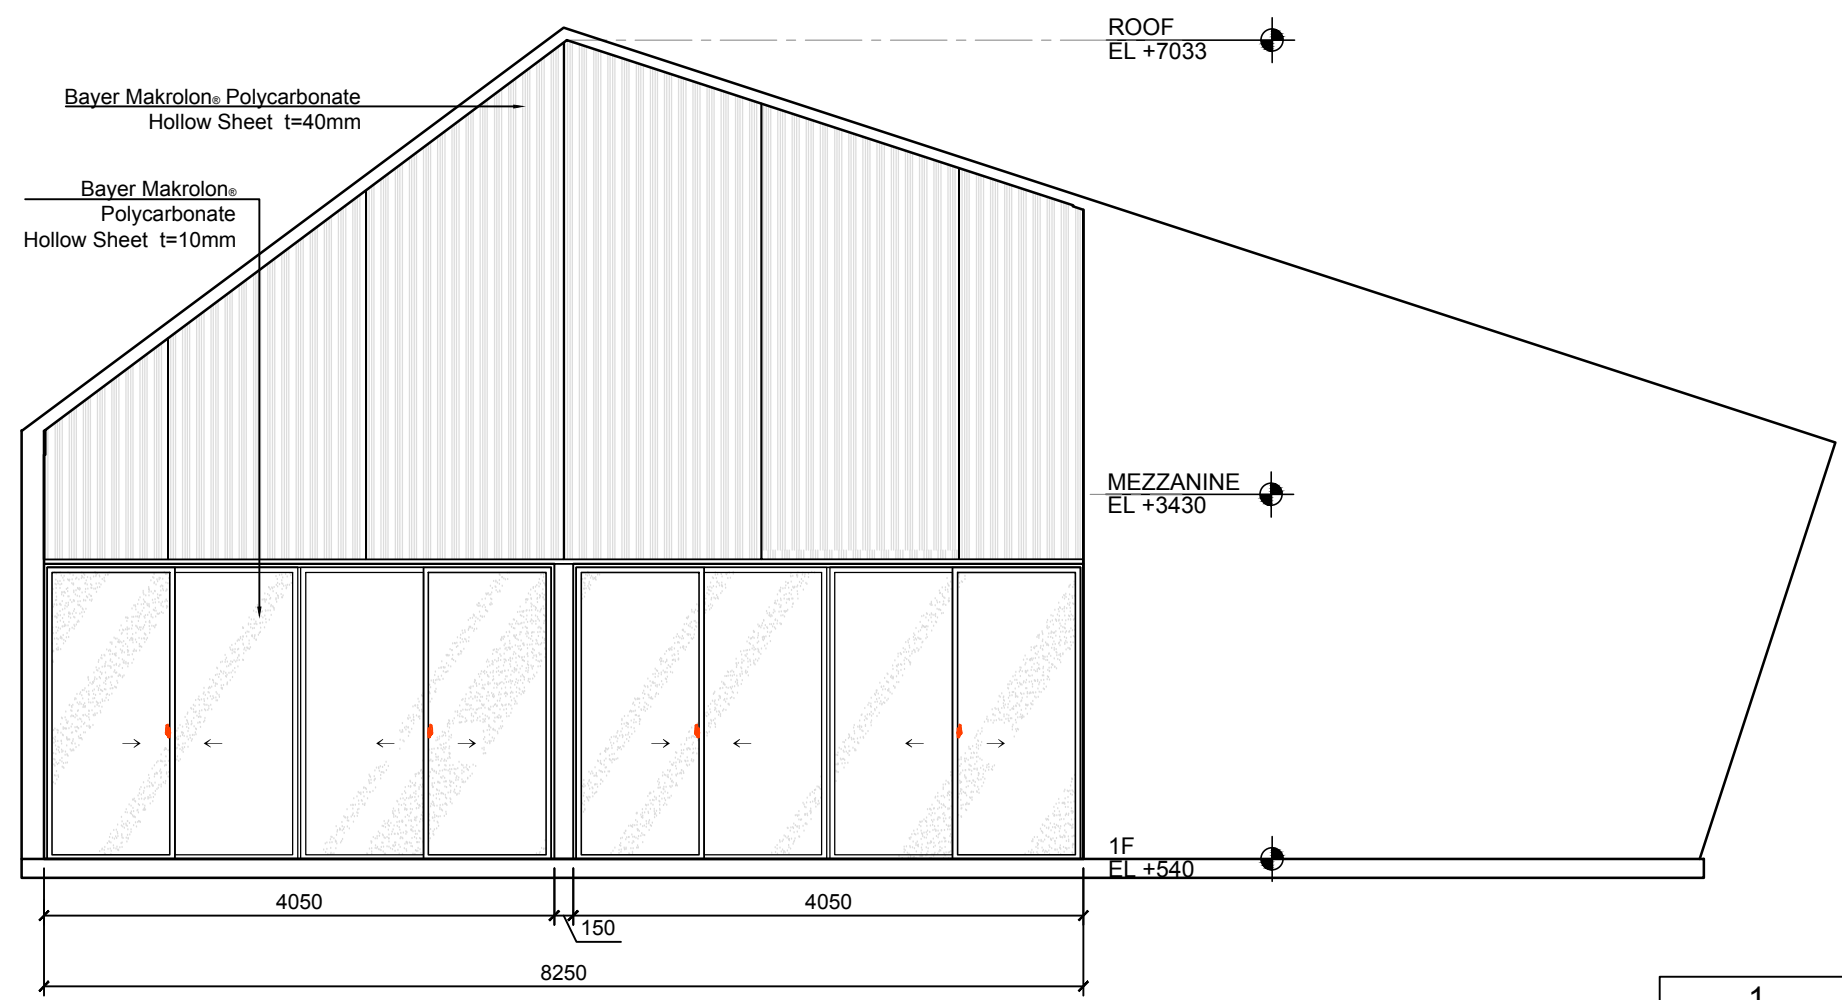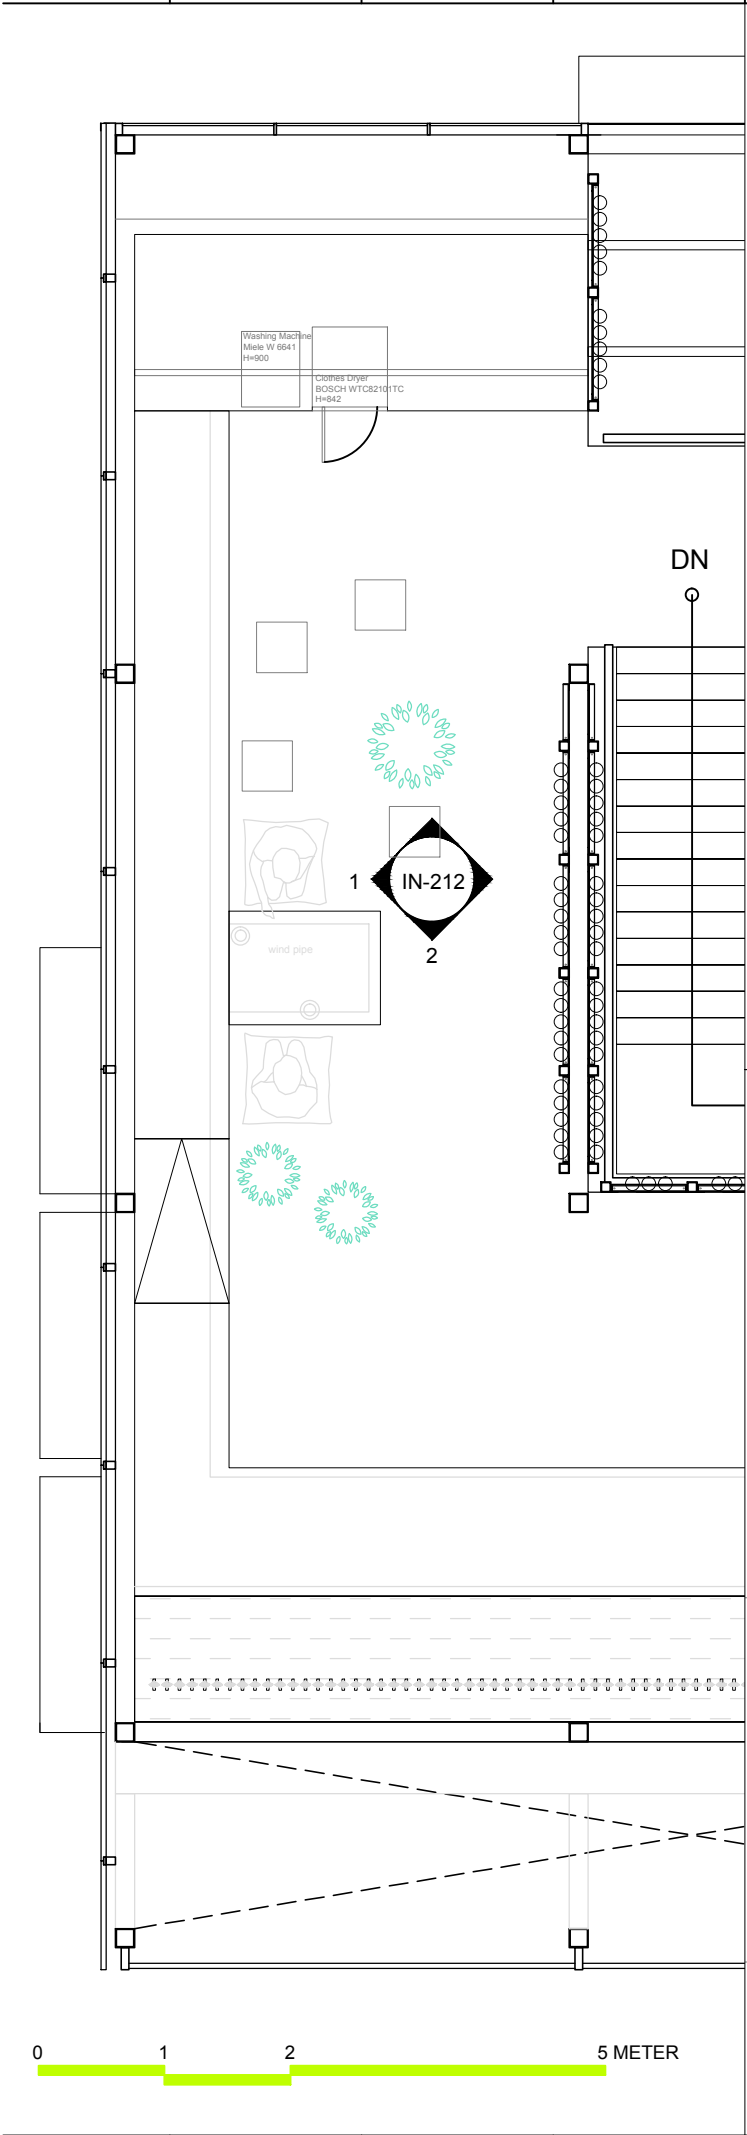

NCTU Architectural
國立交通大學建築研究所

Team Name: NCTU/UNICO
Address: 1001 Ta-Hsueh Rd
Hsinchu City 300
Taiwan
Contact: www.sde



Consultants:


Note:

Mark	Date	Description
DN	2013/04/01	SD Submission
DN	2013/07/01	DDc Submission
ST	2013/11/01	DD Submission
ST	2014/03/03	CD Submission

Drawn by
Checked by
Scale 1:
Unit m

DWG. Title
INTERIOR ELEVATIONS

DWG. No. IN-212 **PAGE** 11

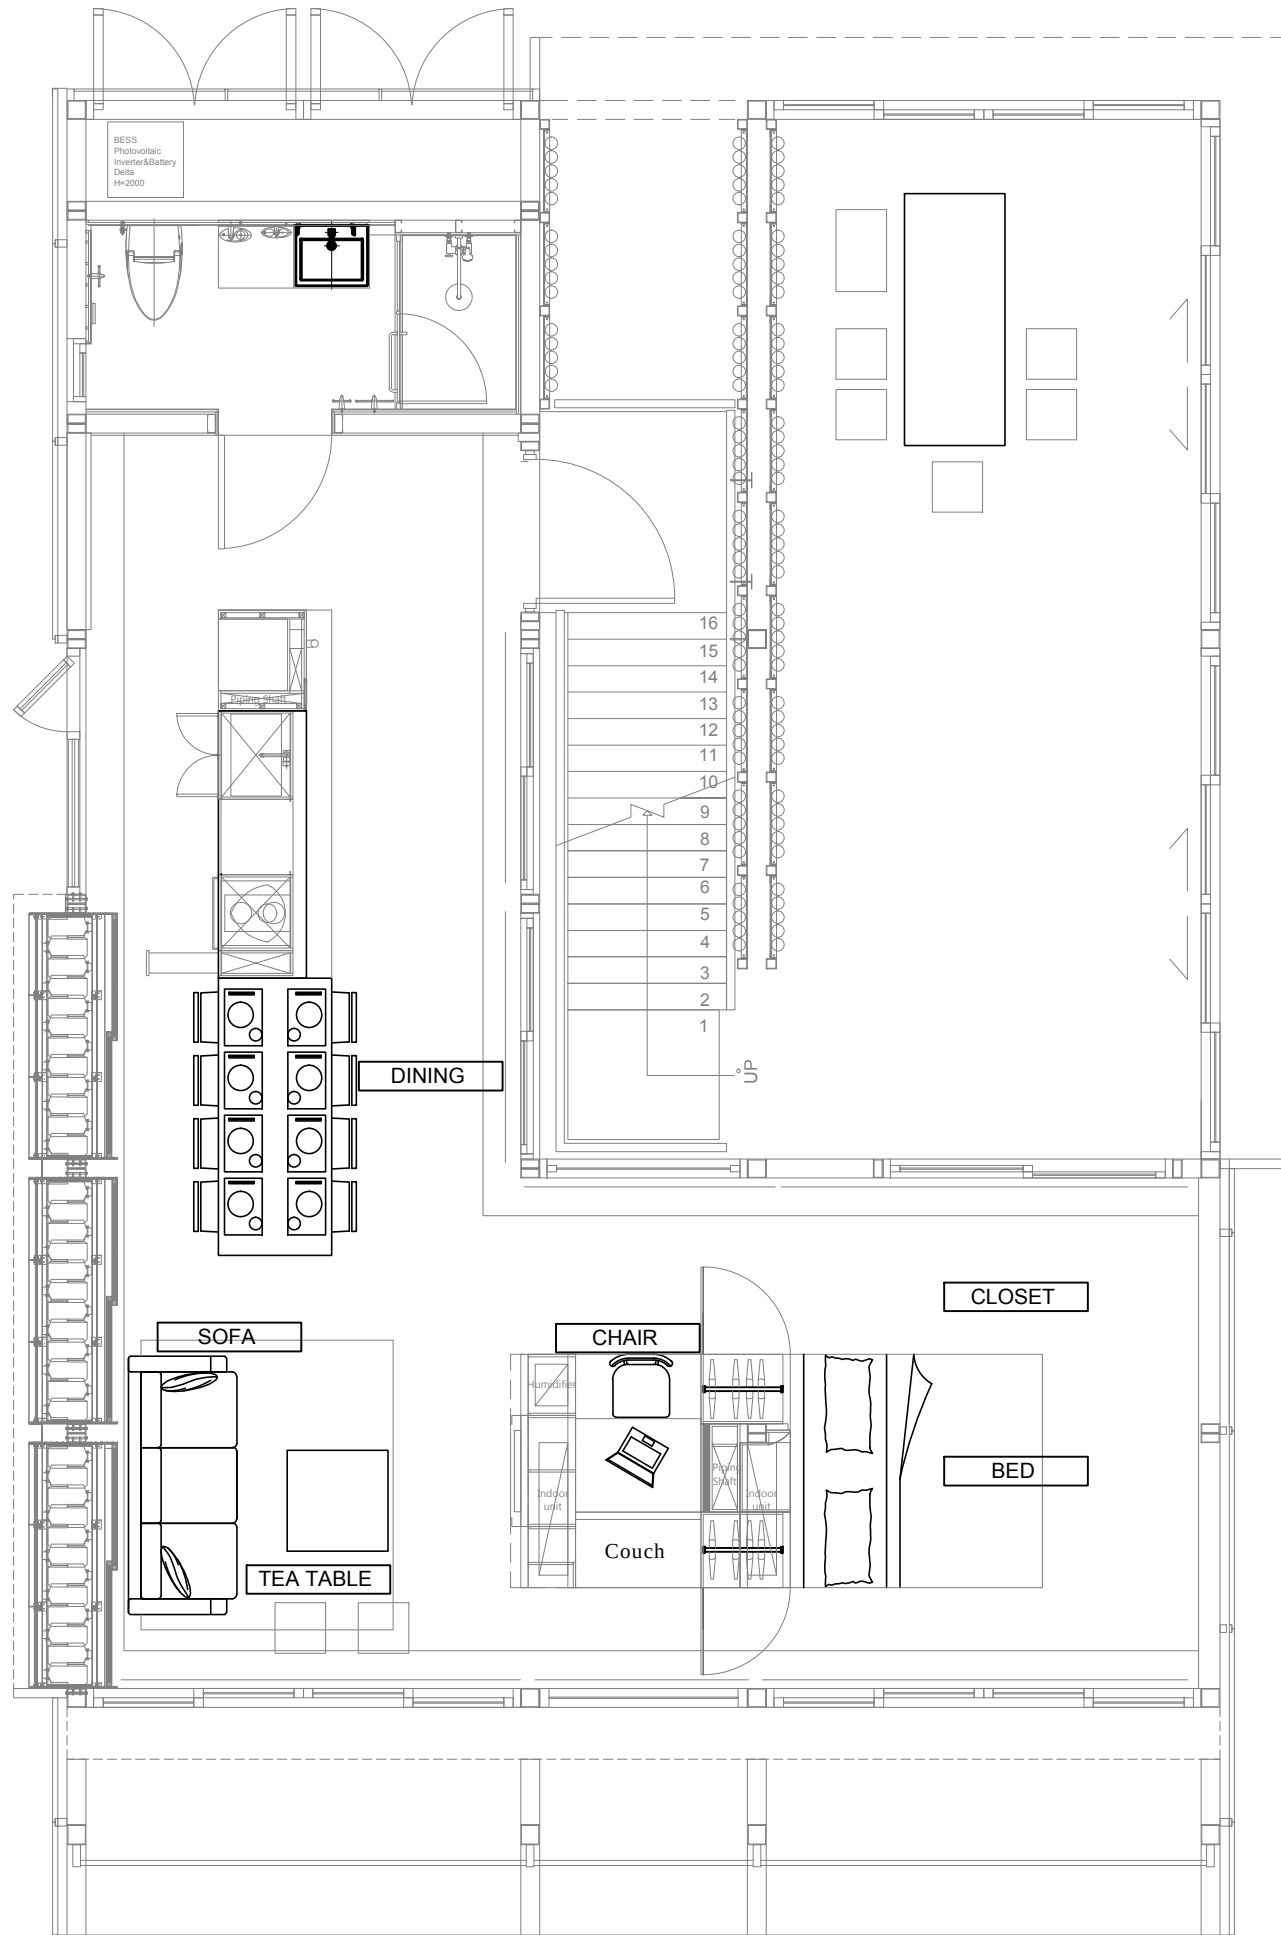

FURNITURE LIST		
TYPE	IMAGE	SIZE(L*W*H) mm
DINING CHAIR		430*420*760 (seat height:430)
SOFA		2050*860*760 (seat height:380)
TEA TABLE		1050*580*380
BED		1910*2040*950
WORK CHAIR		580*610*720 (seat height:410)
CLOSET	SEE DWG. IN-413	



Project:



Institution:




NCTU Architectural
國立交通大學建築研究所

Team Name: NCTU/UNICO
Address: 1001 Ta-Hsueh Rd.
Hsinchu City 300
Taiwan
Contact: www.sde



Consultants:

Note:

 


Mark	Date	Description
DN	2013/04/01	SD Submission
DN	2013/07/01	DDc Submission
ST	2013/11/01	DD Submission
ST	2014/03/03	CD Submission

Drawn by	1
Checked by	1
Scale	1:
Unit	r

DWG. Title
**GROUND FLOOR
FURNISHINGS**

DWG. No. **IN-301** PAGE **11**

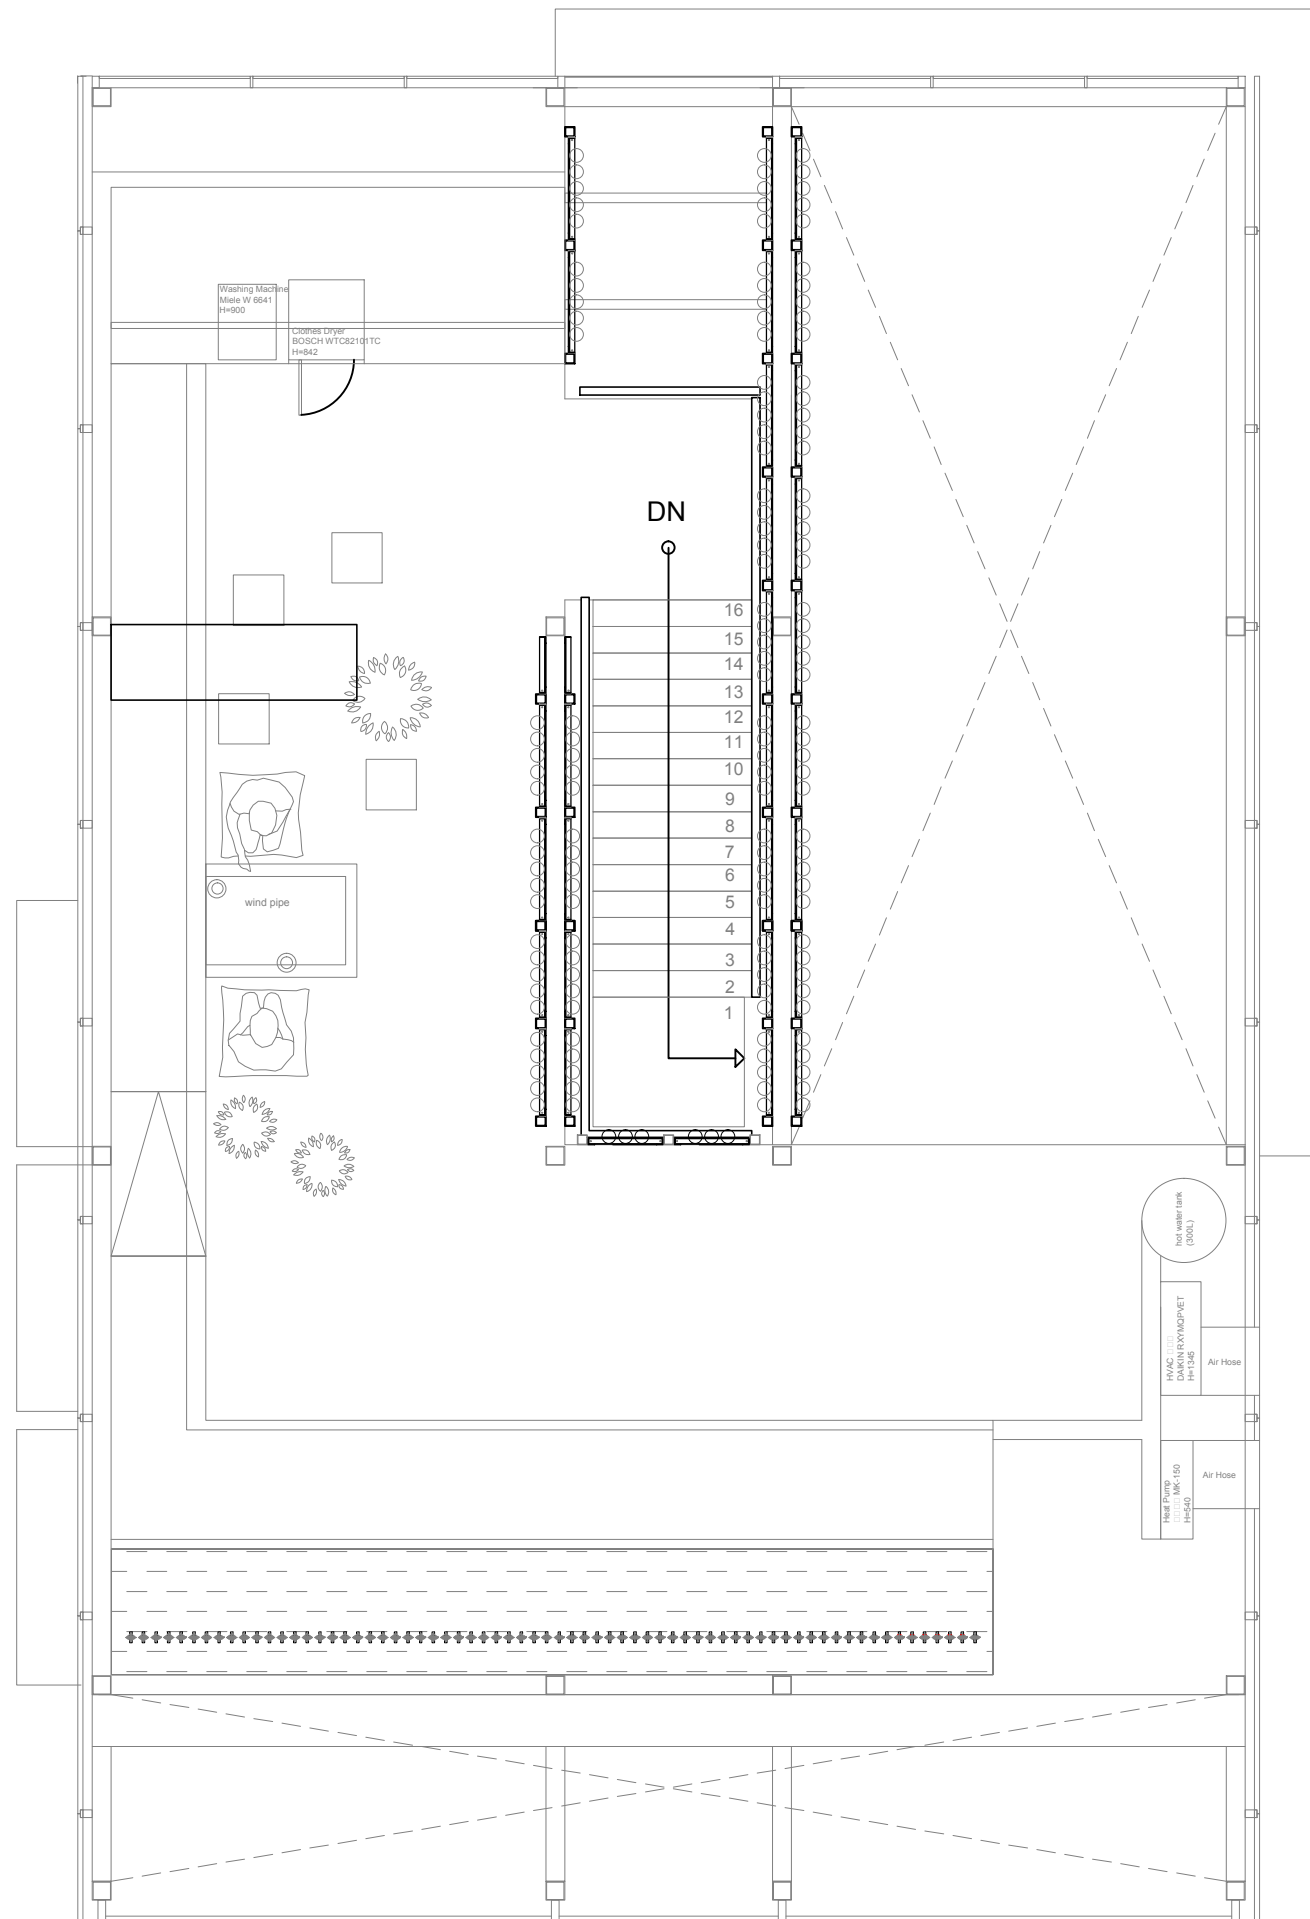

0 1 2 5 METER



Project:



Institution:



NCTU Architectural
國立交通大學建築研究所

Team Name: NCTU/UNICO


Address: 1001 Ta-Hsueh Rd.
Hsinchu City 300
Taiwan

Contact: www.sde



Consultants:

Note:

 

Mark	Date	Description
DN	2013/04/01	SD Submission
DN	2013/07/01	DDc Submission
ST	2013/11/01	DD Submission
ST	2014/03/03	CD Submission

Drawn by

Checked by

Scale 1:

Unit


DWG. Title

MEZZANINE FLOOR
FURNISHINGS

DWG. No. PAGI

IN-302

11

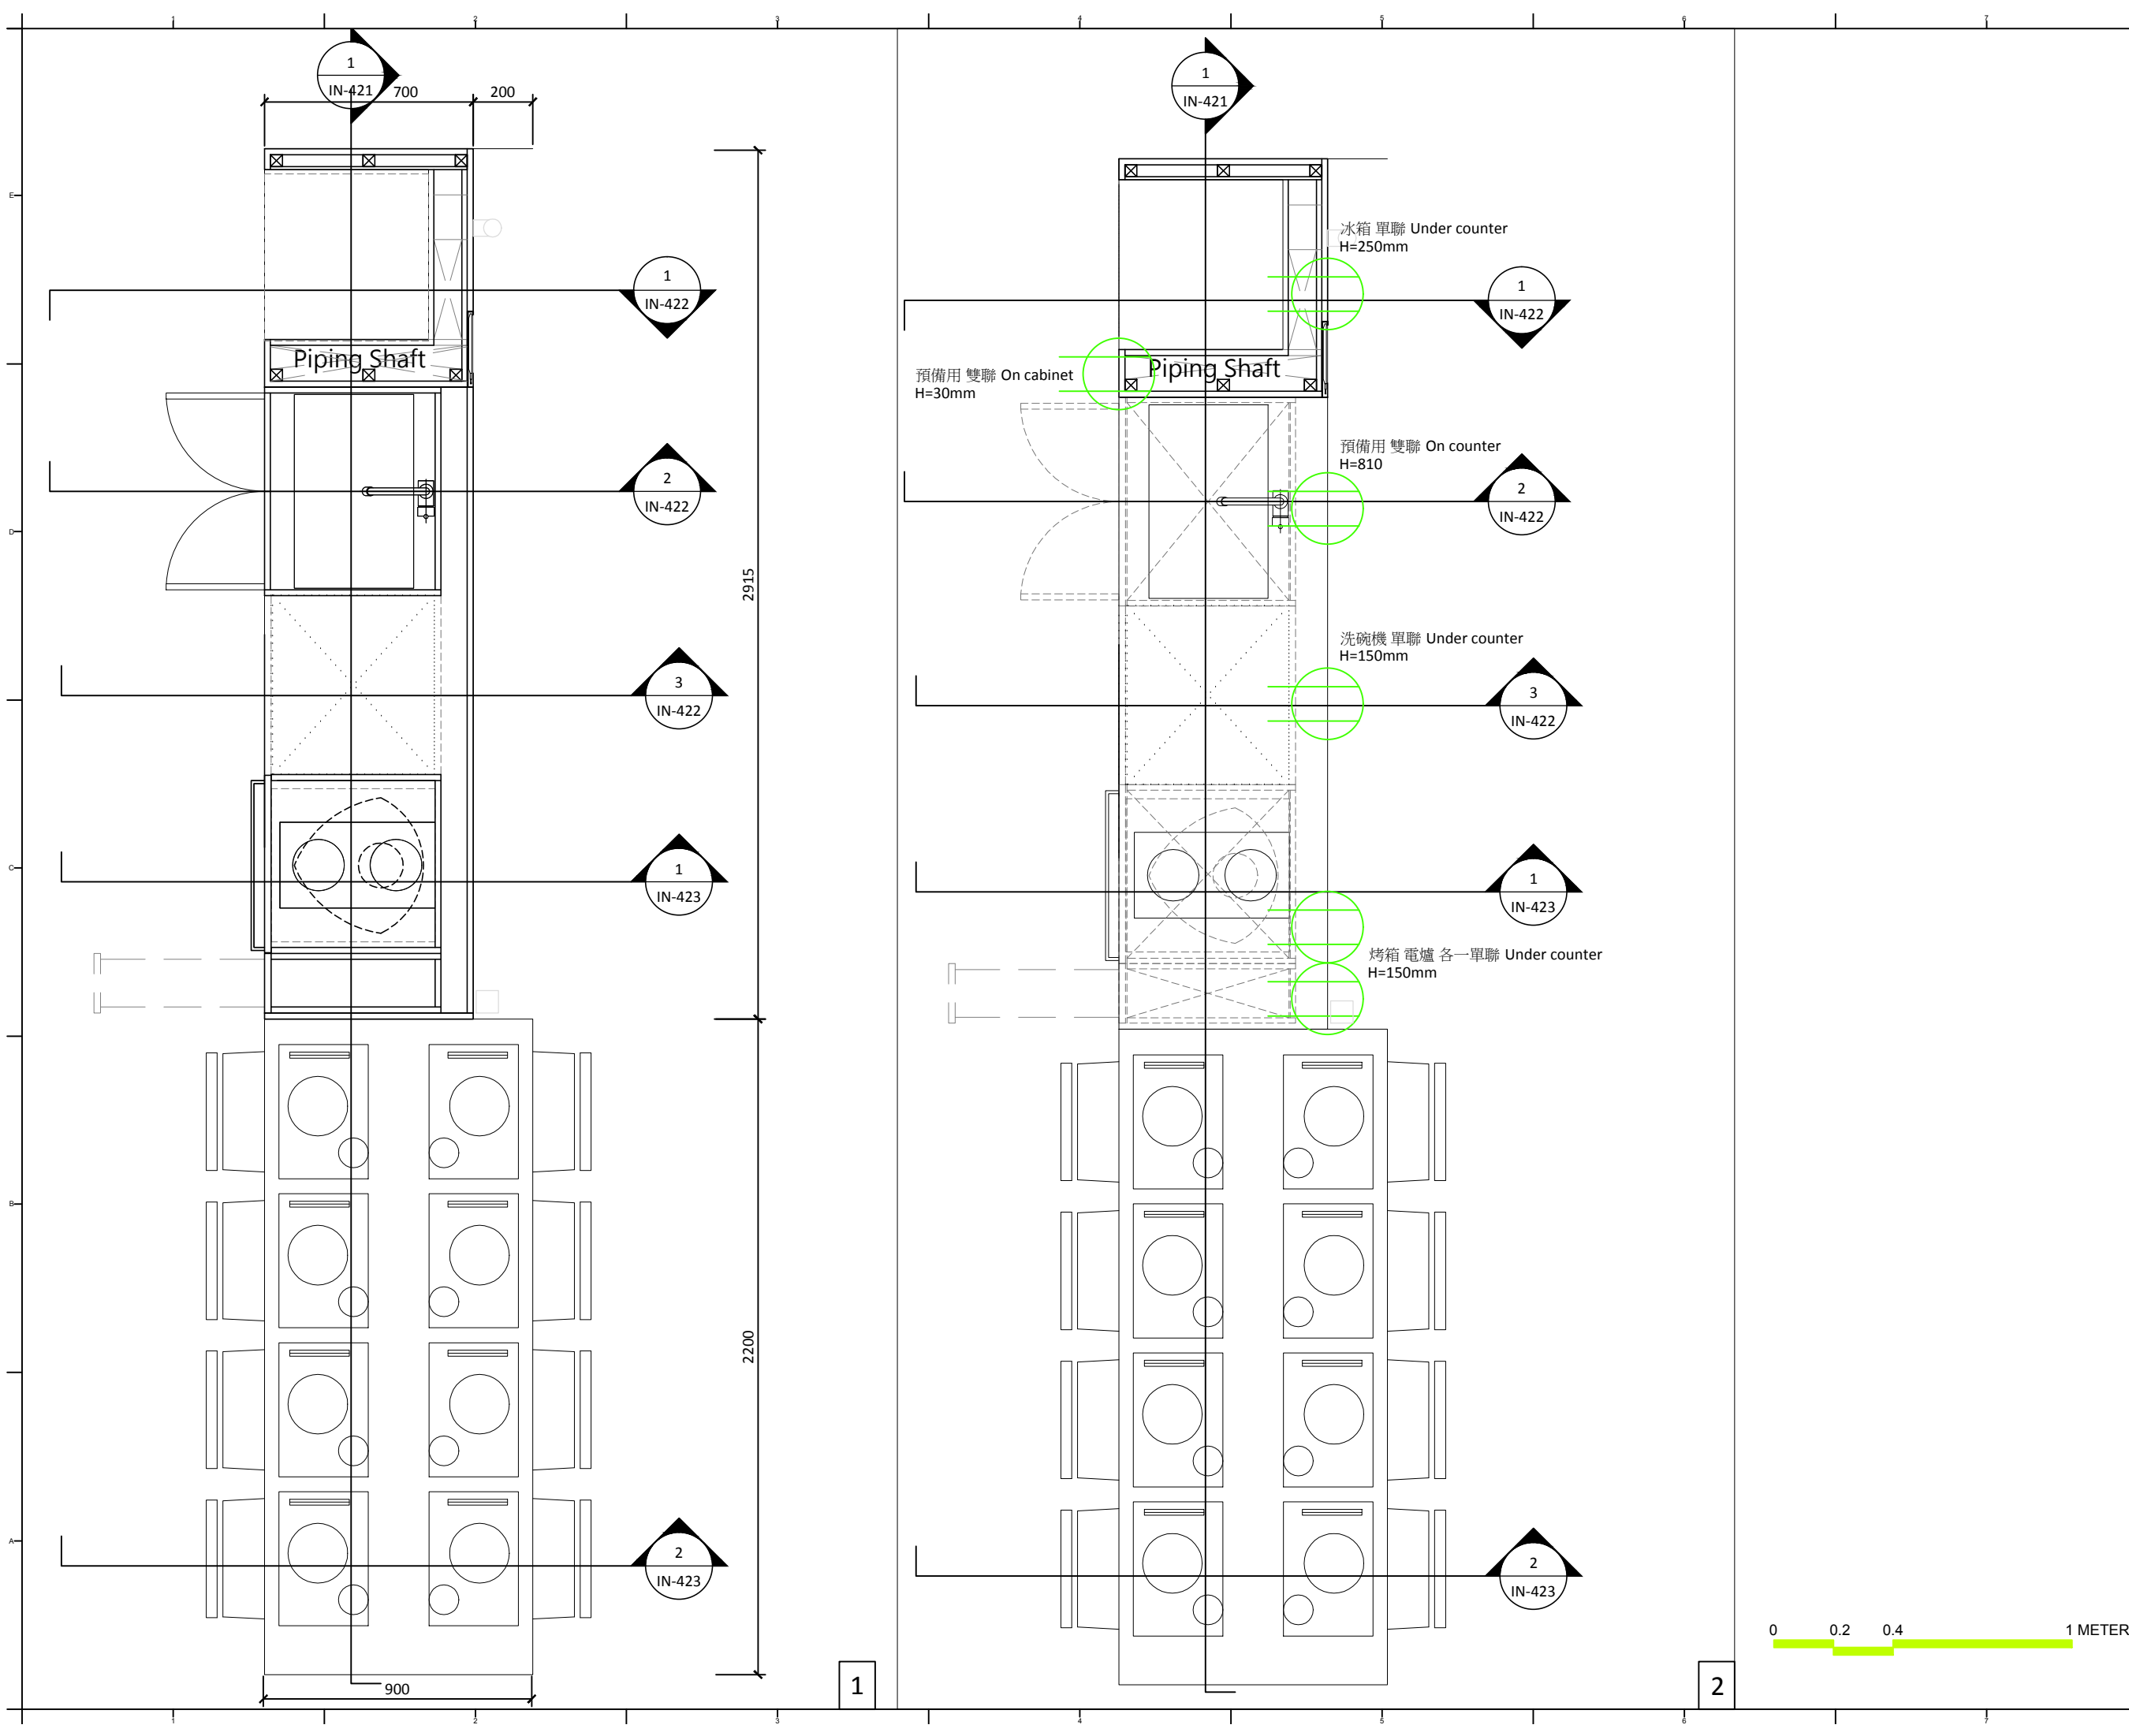

NCTU Architecture
國立交通大學建築研究所

Team Name: NCTU/UNICODE
Address: 1001 Ta-Hsueh Road
Hsinchu City 30010
Taiwan
Contact: www.sde.tw


Consultants:

Note:

Mark	Date	Description
DN	2013/04/01	SD Submission
DN	2013/07/01	DDc Submission
ST	2013/11/01	DD Submission
ST	2014/03/03	CD Submission

Drawn by	CF
Checked by	-
Scale	1:20
Unit	mm

DWG. Title	
KITCHEN PLAN 2	
DWG. No.	PAGE
IN-402	121

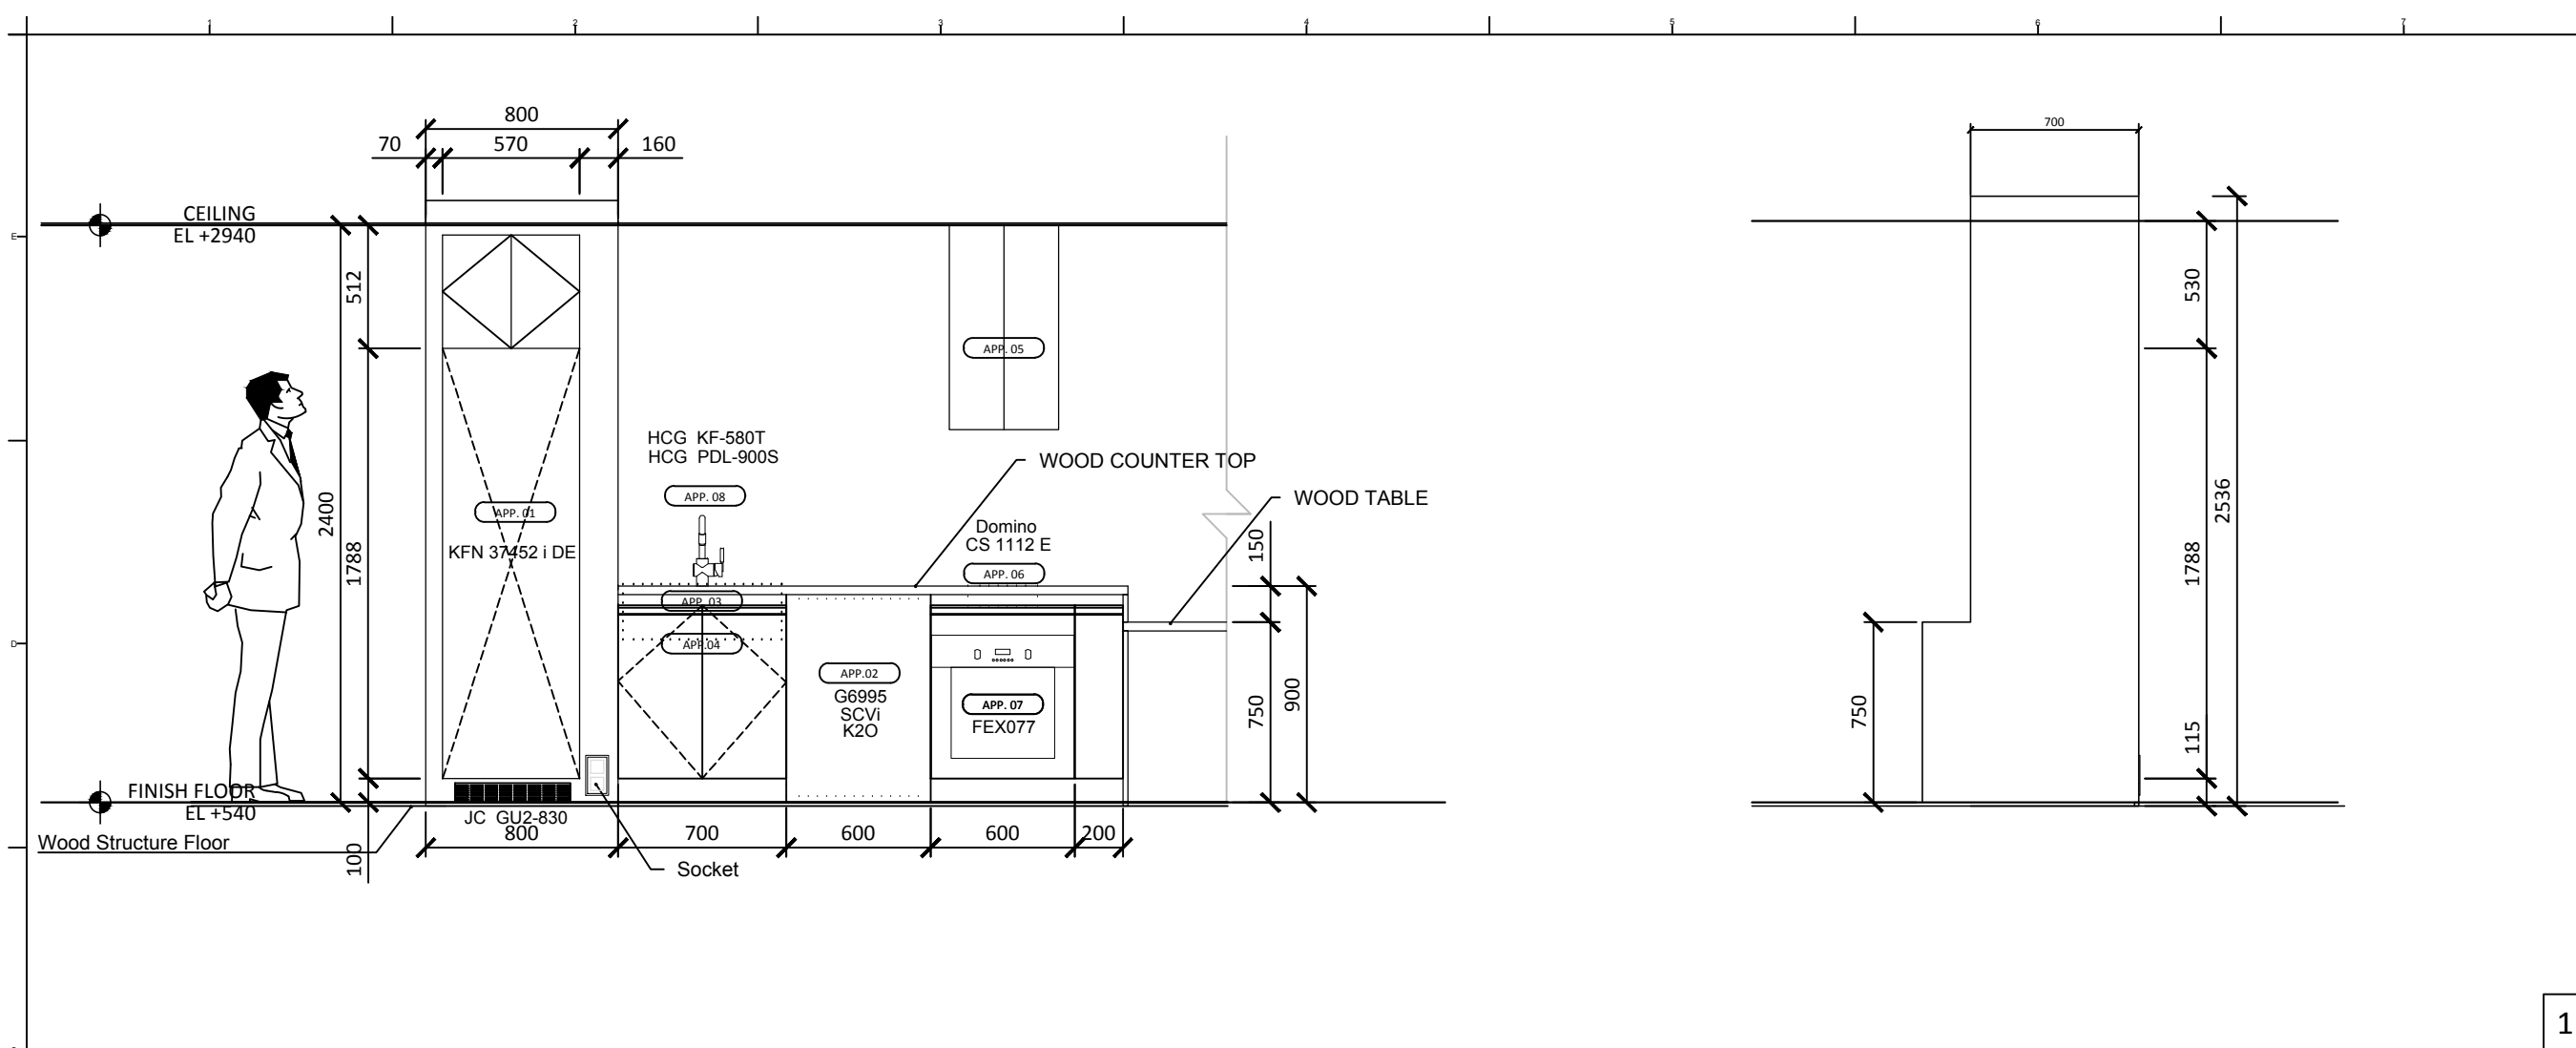

Project:


Institution:

NCTU Architecture
國立交通大學建築研究所

Team Name: NCTU/UNICODE
Address: 1001 Ta-Hsueh Road
Hsinchu City 30010
Taiwan
Contact: www.sde.tw

Consultants:

1

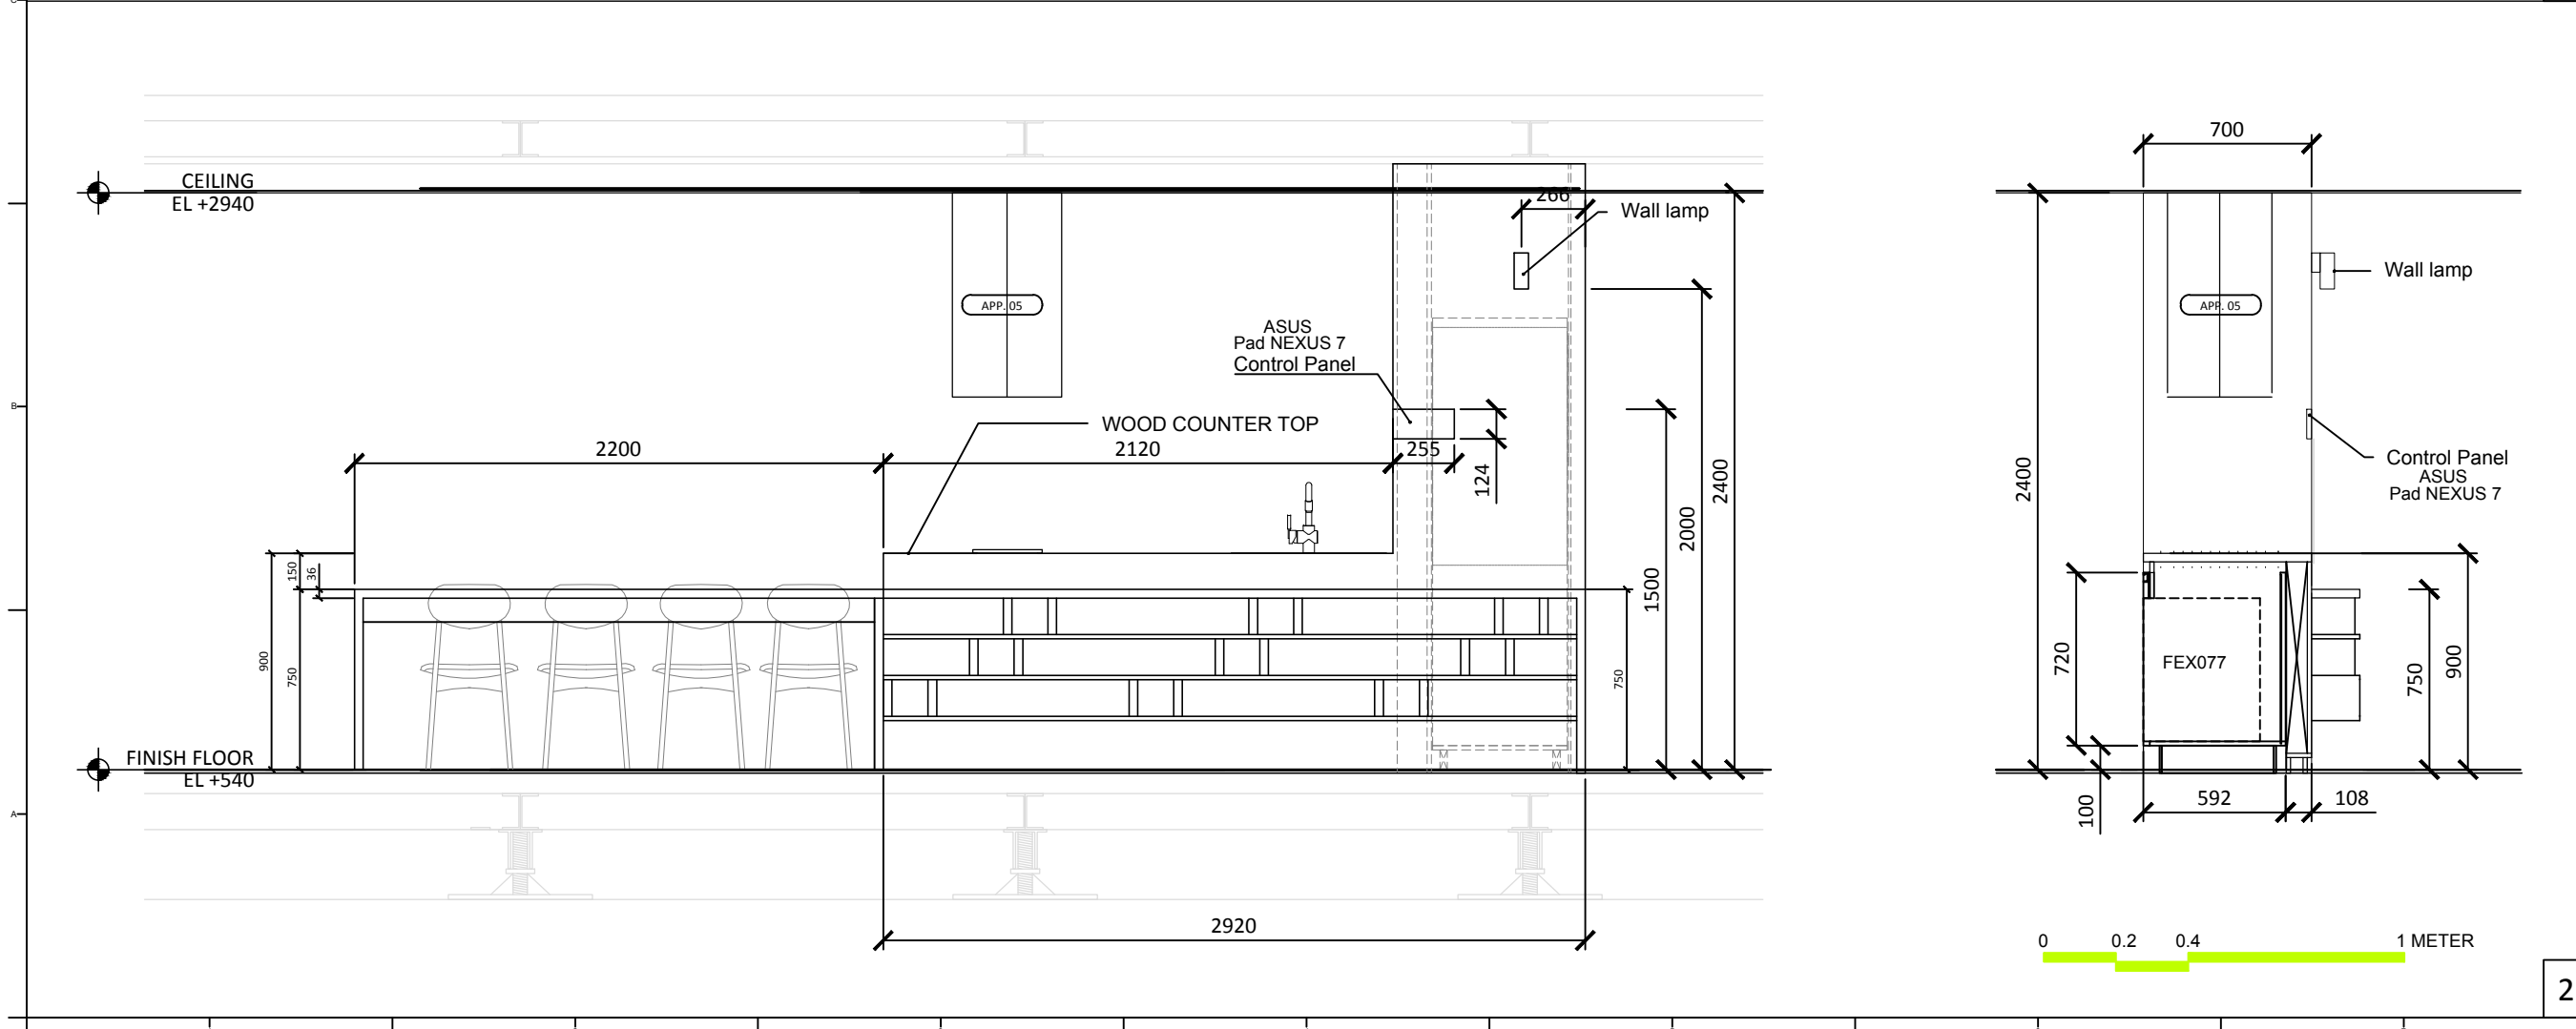

Note:


Mark	Date	Description
DN	2013/04/01	SD Submission
DN	2013/07/01	DDc Submission
ST	2013/11/01	DD Submission
ST	2014/03/03	CD Submission

Drawn by: CF
Checked by: -
Scale: 1:30
Unit: mm

DWG. Title: KITCHEN ELEVATIONS

DWG. No.: IN-411
PAGE: 122

2

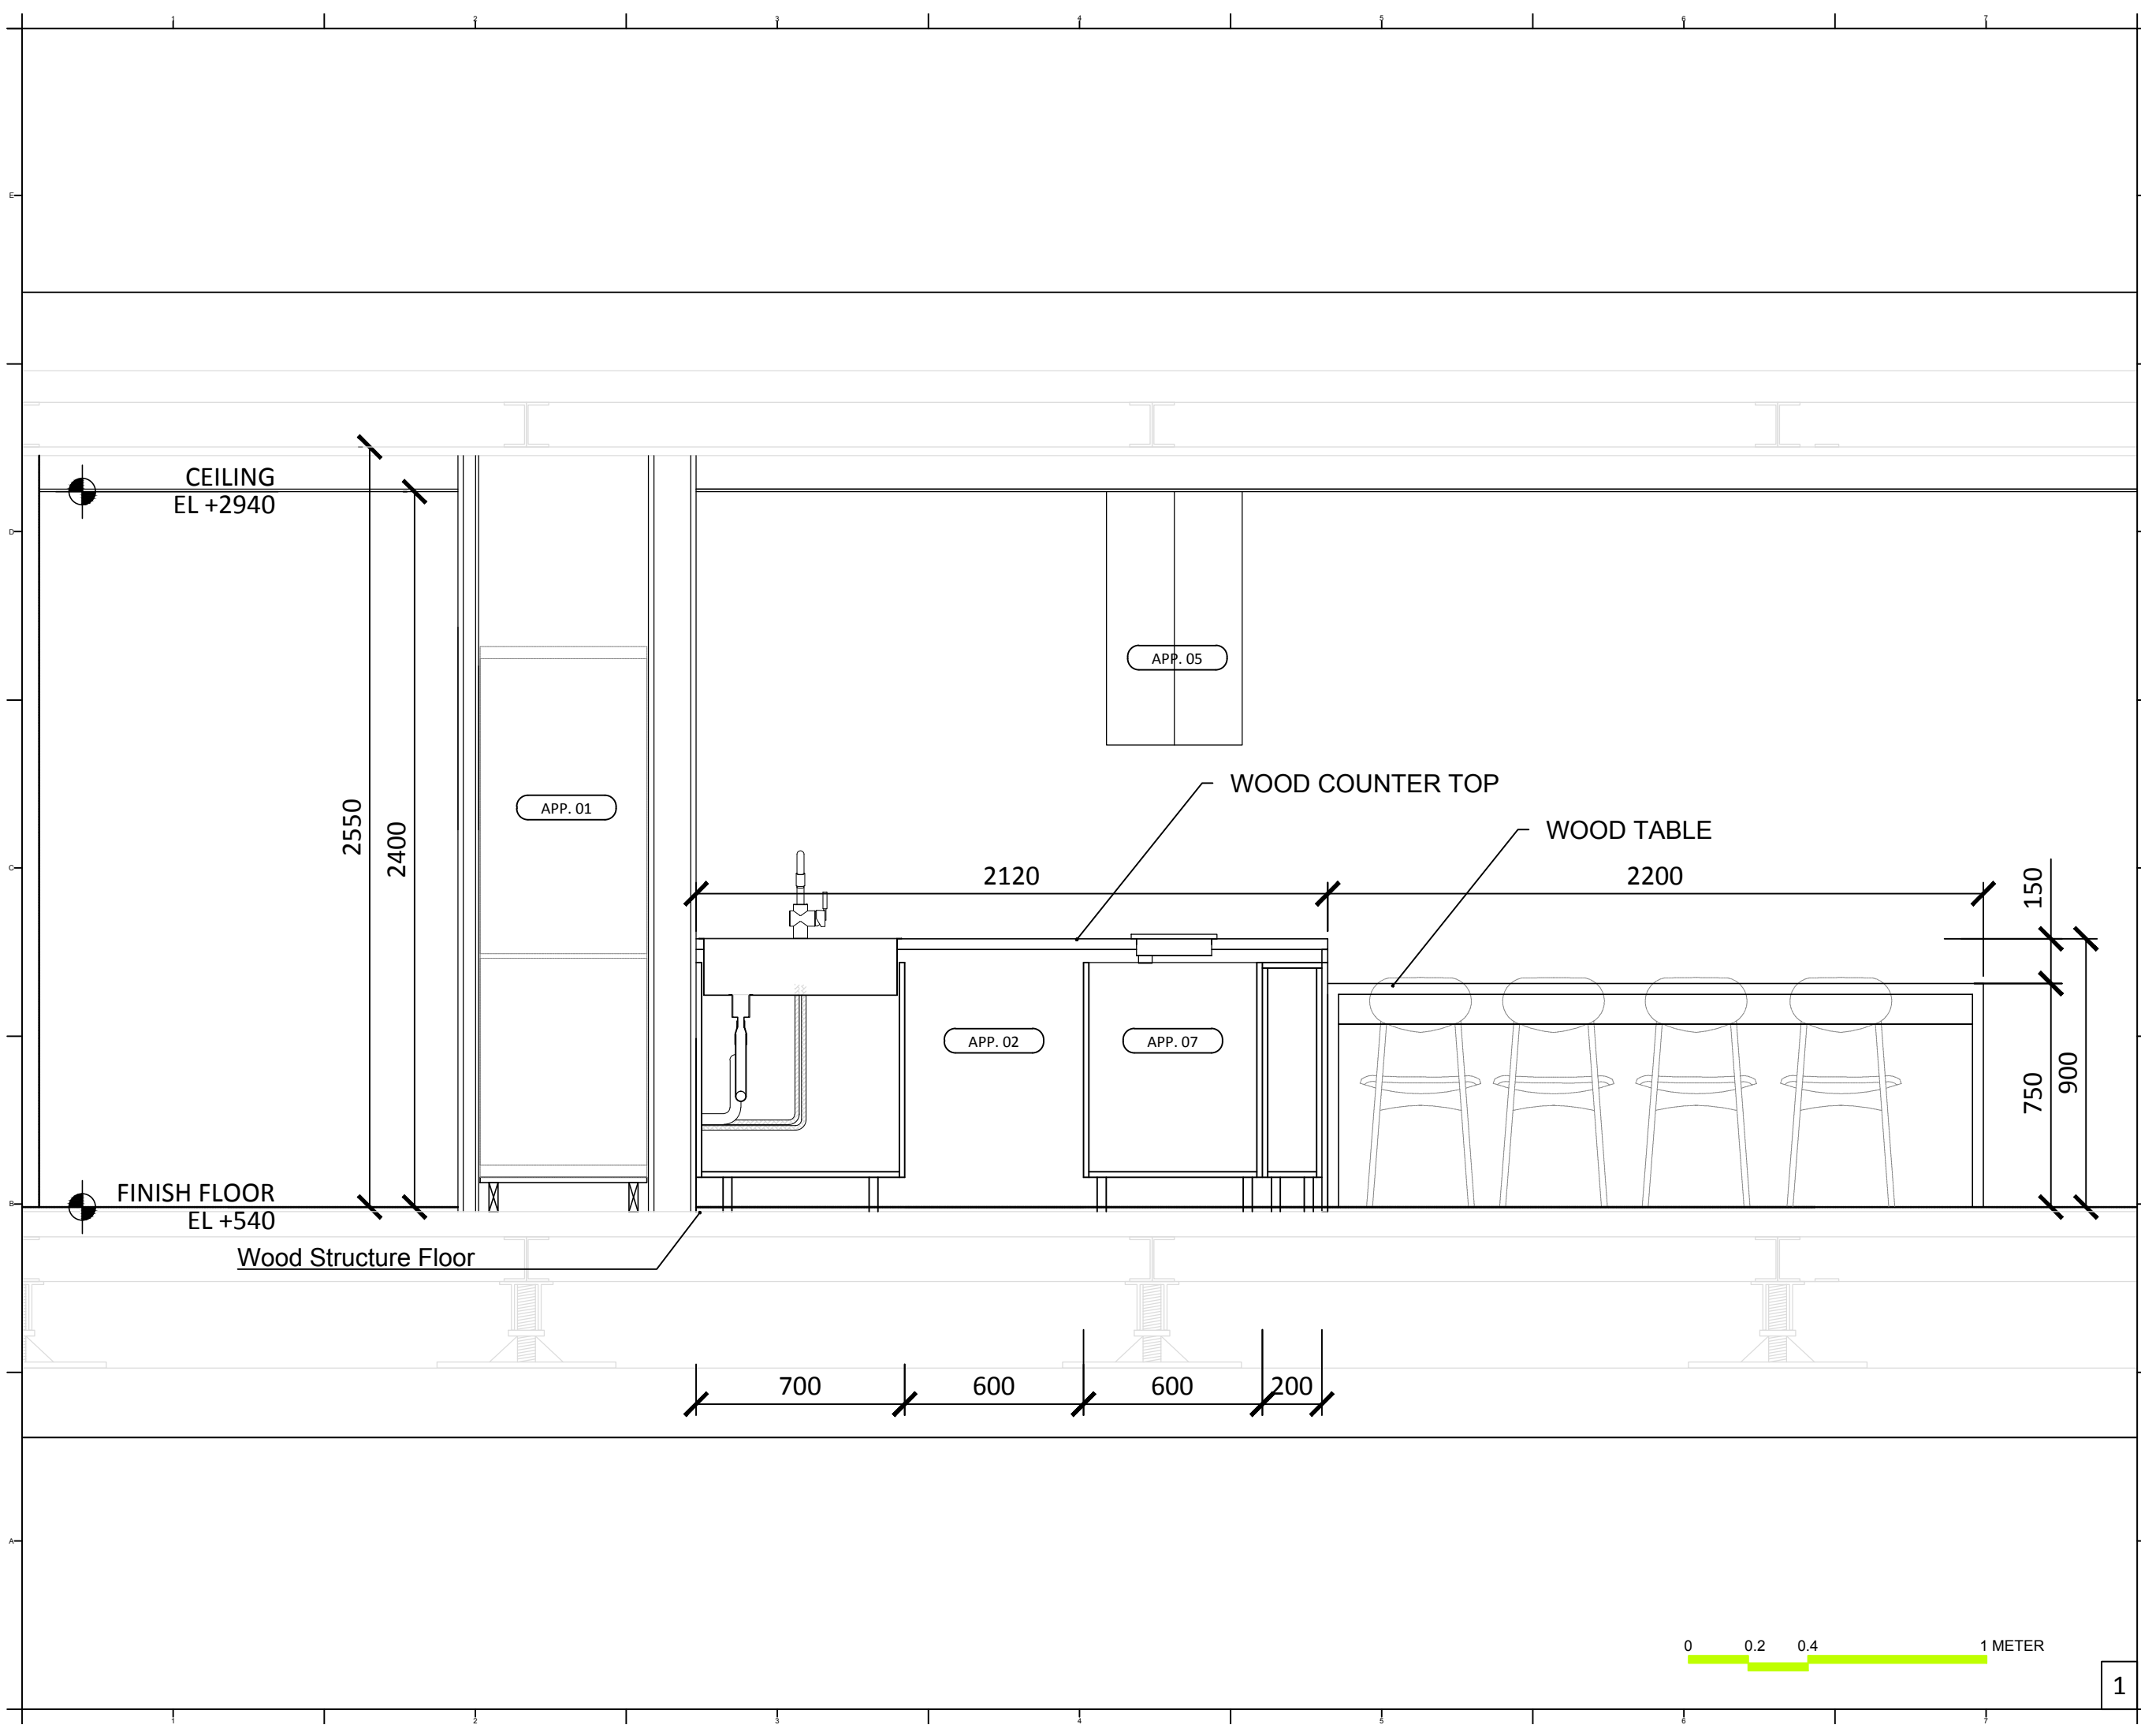

Project:



Institution:



NCTU Architecture
國立交通大學建築研究所

Team Name: NCTU/UNICODE
Address: 1001 Ta-Hsueh Road
Hsinchu City 30010
Taiwan
Contact: www.sde.tw



Consultants:

Note:

Mark	Date	Description
DN	2013/04/01	SD Submission
DN	2013/07/01	DDc Submission
ST	2013/11/01	DD Submission
ST	2014/03/03	CD Submission

Drawn by	CF
Checked by	-
Scale	1:20
Unit	mm




DWG. Title	
KITCHEN SECTION 1	
DWG. No.	PAGE
IN-421	123





Mark	Date	Description
DN	2013/04/01	SD Submission
DN	2013/07/01	DDc Submission
ST	2013/11/01	DD Submission
ST	2014/03/03	CD Submission

Drawn by	CF
Checked by	-
Scale	1:20
Unit	mm

DWG. Title	
KITCHEN SECTION 2	
DWG. No.	PAGE
IN-422	124

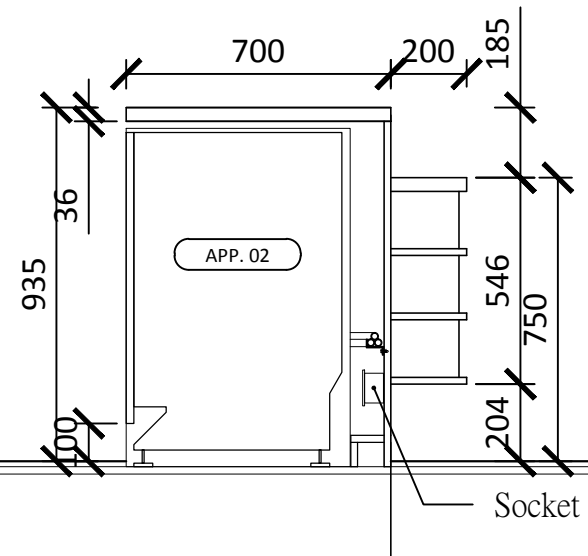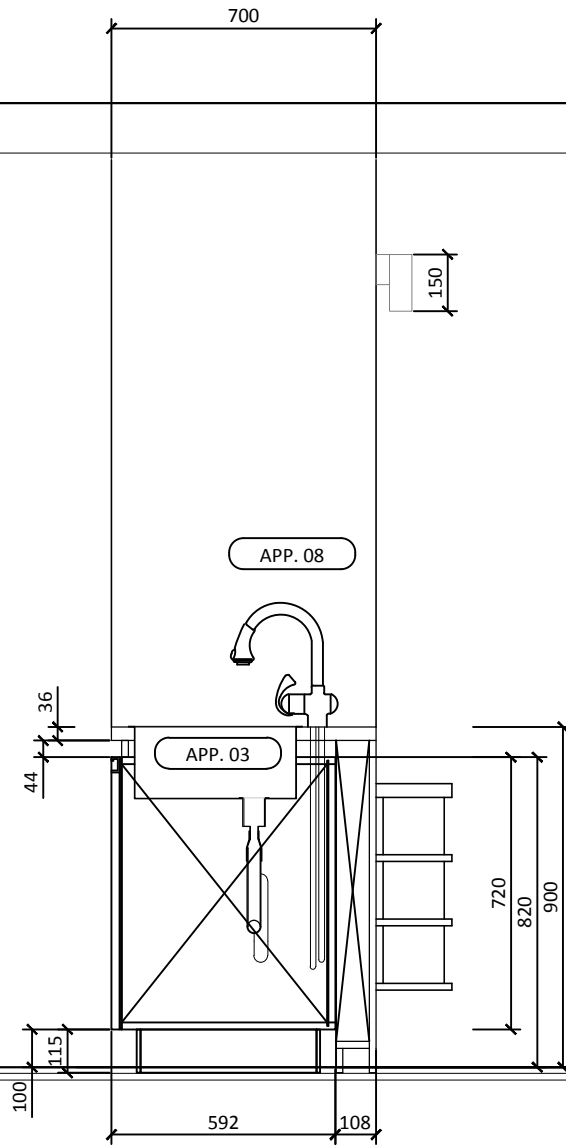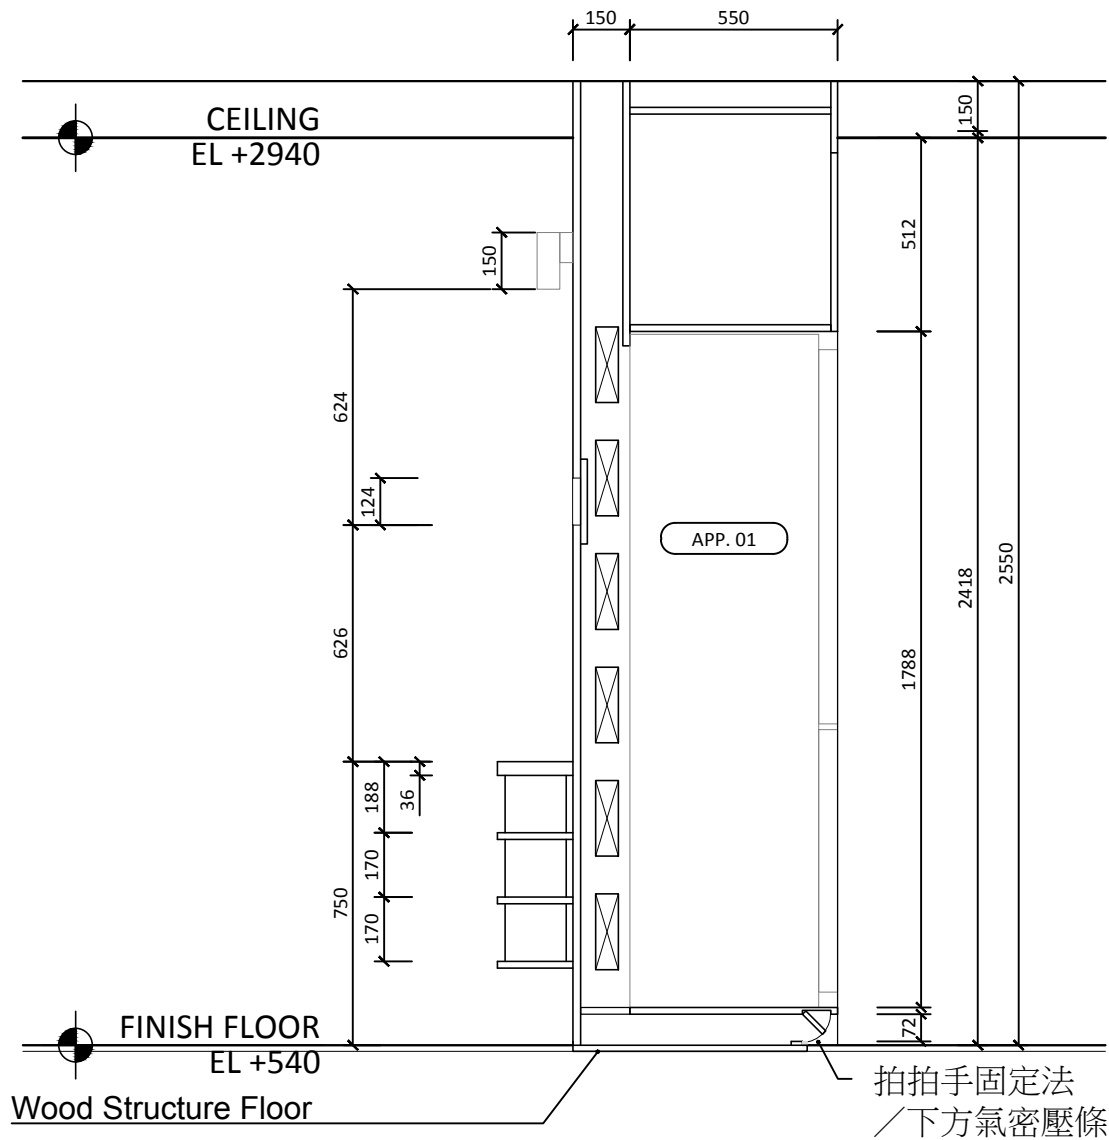

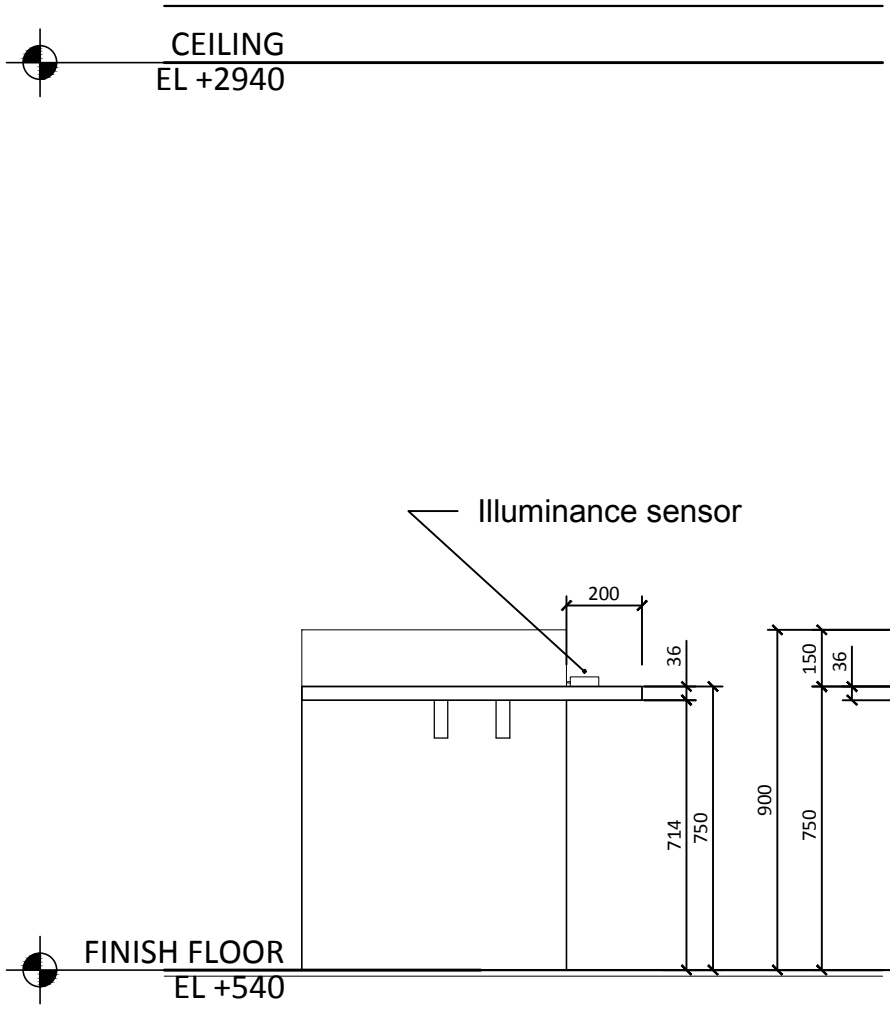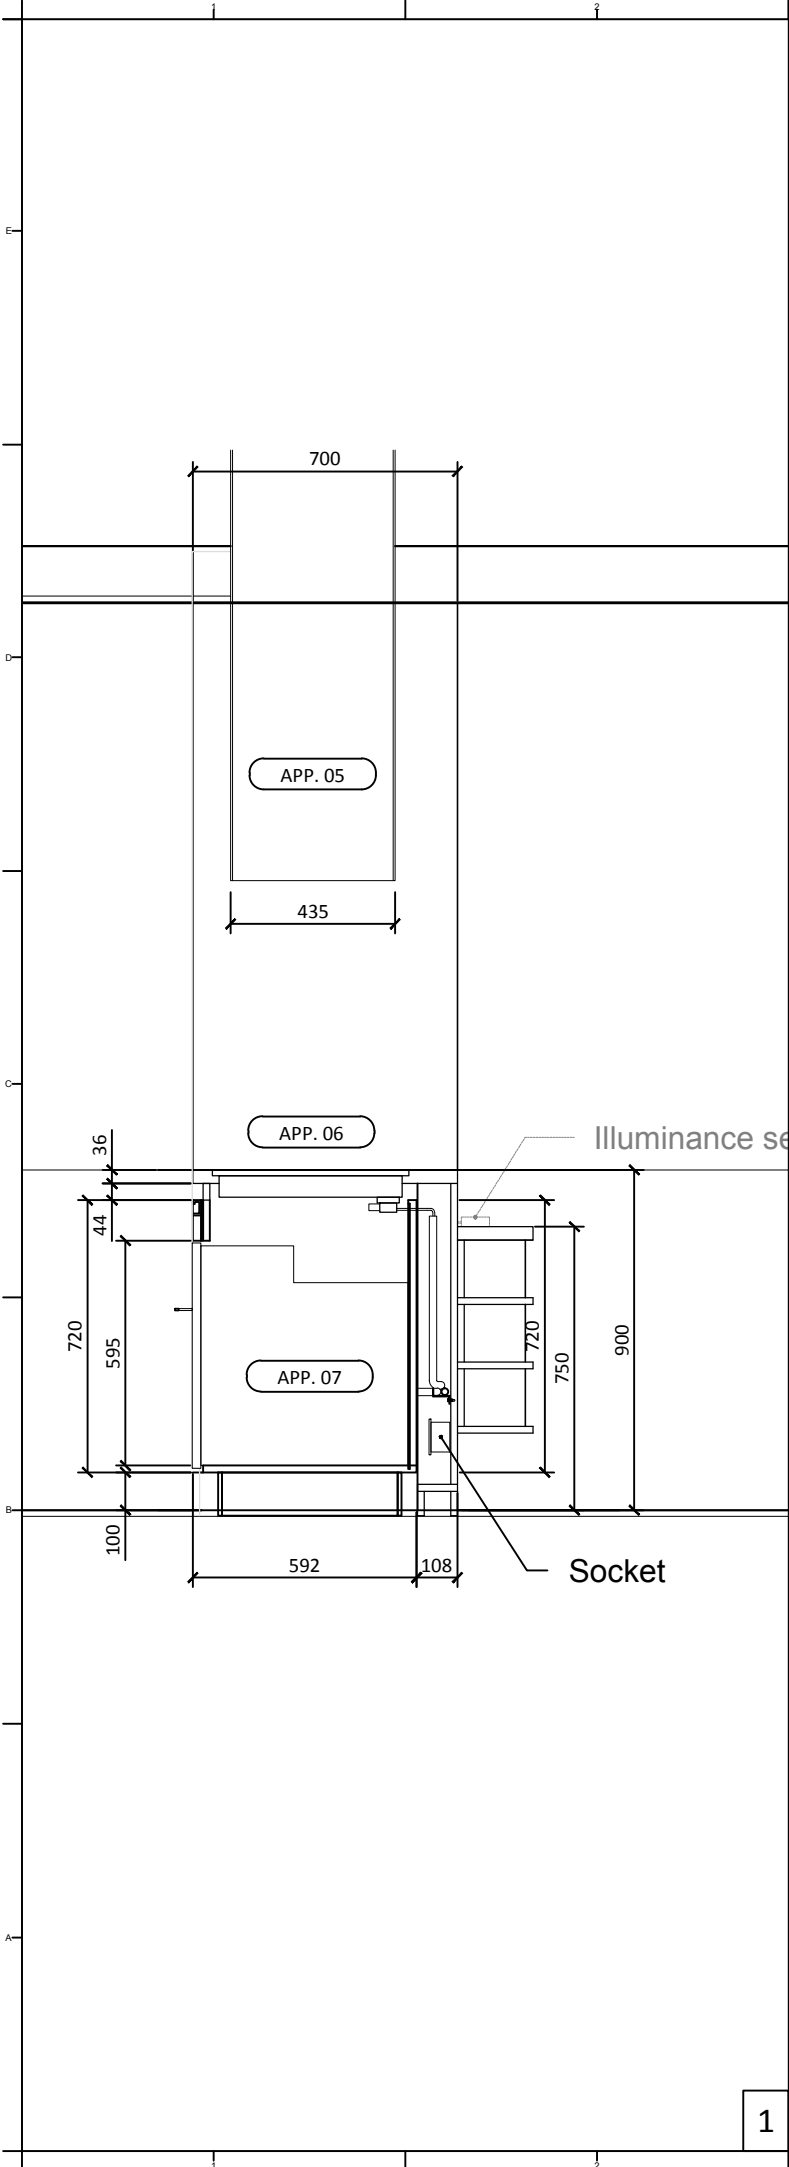

Project:



Institution:



NCTU Architecture
國立交通大學建築研究所

Team Name:

NCTU/UNICODE

Address:

1001 Ta-Hsueh Road
Hsinchu City 30010
Taiwan

Contact:

www.sde.tw



Consultants:


Note:

Mark	Date	Description
DN	2013/04/01	SD Submission
DN	2013/07/01	DDc Submission
ST	2013/11/01	DD Submission
ST	2014/03/03	CD Submission

Drawn by	CF
Checked by	-
Scale	1:20
Unit	mm

DWG. Title
KITCHEN SECTION 3

DWG. No.	PAGE
IN-423	125

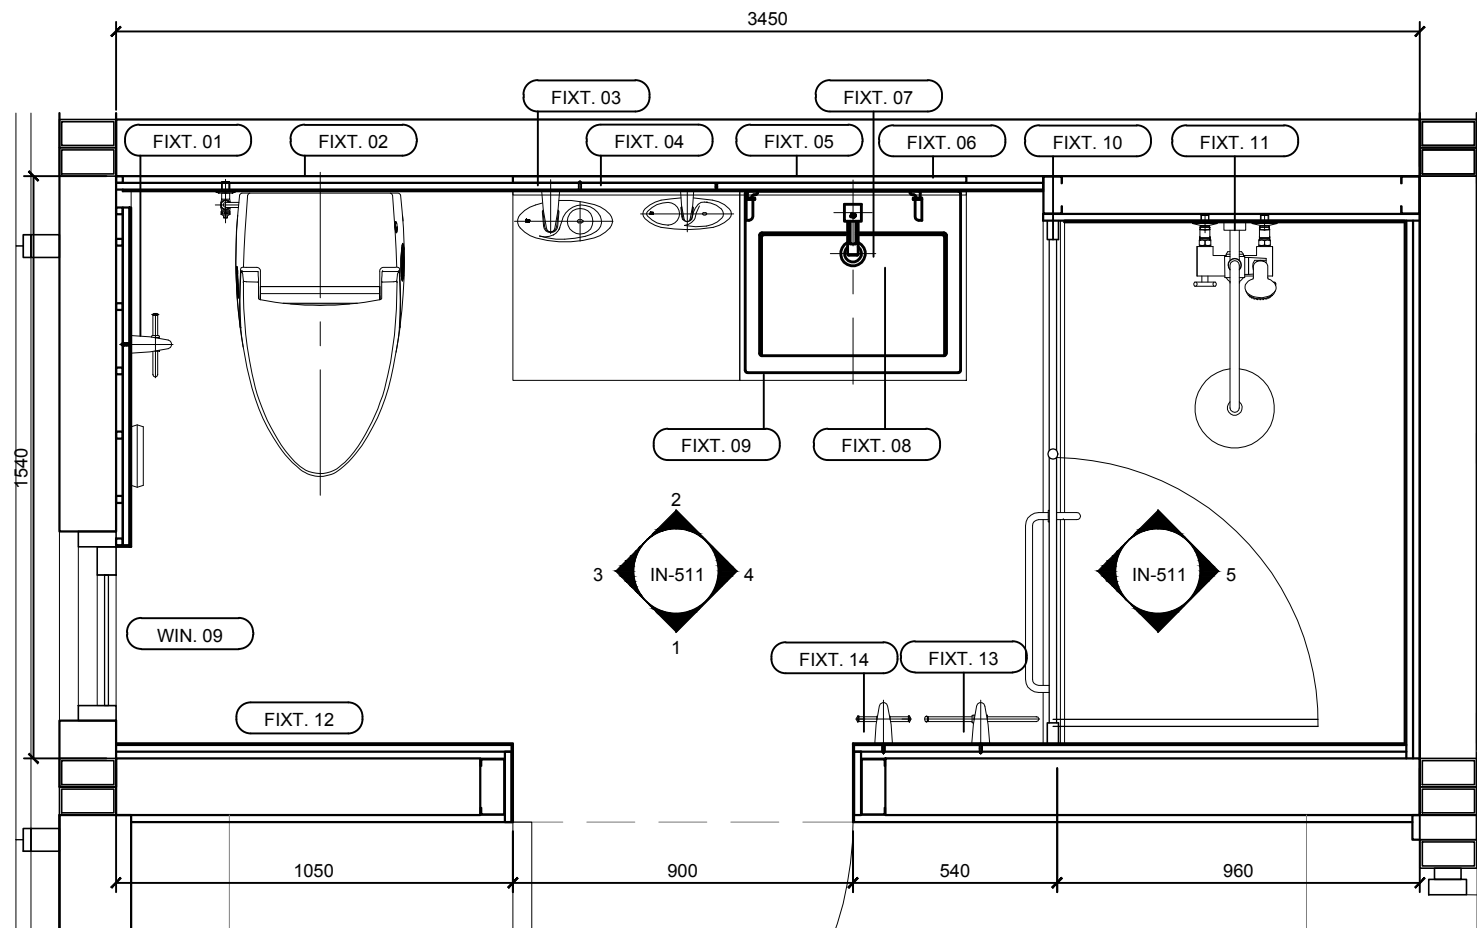

FIXED FURNITURE LIST					
FIXT. No	TYPE	BRAND	LOCATION	SIZE (W*D*H)	TYPE
FIXT. 01	TOILET PAPER HOLDER	HCG	BATHROOM	170x10x135	BA208
FIXT. 02	INTELLIGENT TOLJET	HCG	BATHROOM	800x460x625	C3016
FIXT. 03	CABINET	HCG	BATHROOM	1500x500x700	LCP400-4115NP
FIXT. 04	MIRROR	HCG	BATHROOM	1200x800x80	BA2826
FIXT. 05	TUMBLER HOLDER	HCG	BATHROOM	245x130x105	BA202
FIXT. 06	SOAP DISH	HCG	BATHROOM	300x140x105	BA207
FIXT. 07	TEMPERATURE CONTROL FAUCET	HCG	BATHROOM	235x60x180	LF3167PT(AW)
FIXT. 08	DRAINAGE TAKEOVER	HCG	BATHROOM		LF725L-B1
FIXT. 09	SINK	HCG	BATHROOM	480x570x155	L400SAdb-4115N
FIXT. 10	ACCESSIBLE SHOWER DOOR	HCG	BATHROOM	1541x50x2200	SK2W1619
FIXT. 11	SMART SHOWER COLUM	HCG	BATHROOM	500x190x1400	ST8786
FIXT. 12	SHOWER WALL	HCG	BATHROOM	897x1797x4	STANDARD 4142
FIXT. 13	DOUBLE TOWEL RACK	HCG	BATHROOM	300x110x160	BA203
FIXT. 14	CLOTH HOOK	HCG	BATHROOM	145x110x105	BA206

FIXT. 01	FIXT. 02	FIXT. 03	FIXT. 04	FIXT. 05	FIXT. 06
FIXT. 07	FIXT. 08	FIXT. 09	FIXT. 10	FIXT. 11	FIXT. 12
FIXT. 13	FIXT. 14				



NCTU Architectural
國立交通大學建築研究所



Team Name: NCTU/UNICOI
Address: 1001 Ta-Hsueh Rd
Hsinchu City 300
Taiwan
Contact: www.sde

Consultants:

Note:

Mark	Date	Description
DN	2013/04/01	SD Submission
DN	2013/07/01	DDc Submission
ST	2013/11/01	DD Submission
ST	2014/03/03	CD Submission

Drawn by
Checked by
Scale 1:
Unit r

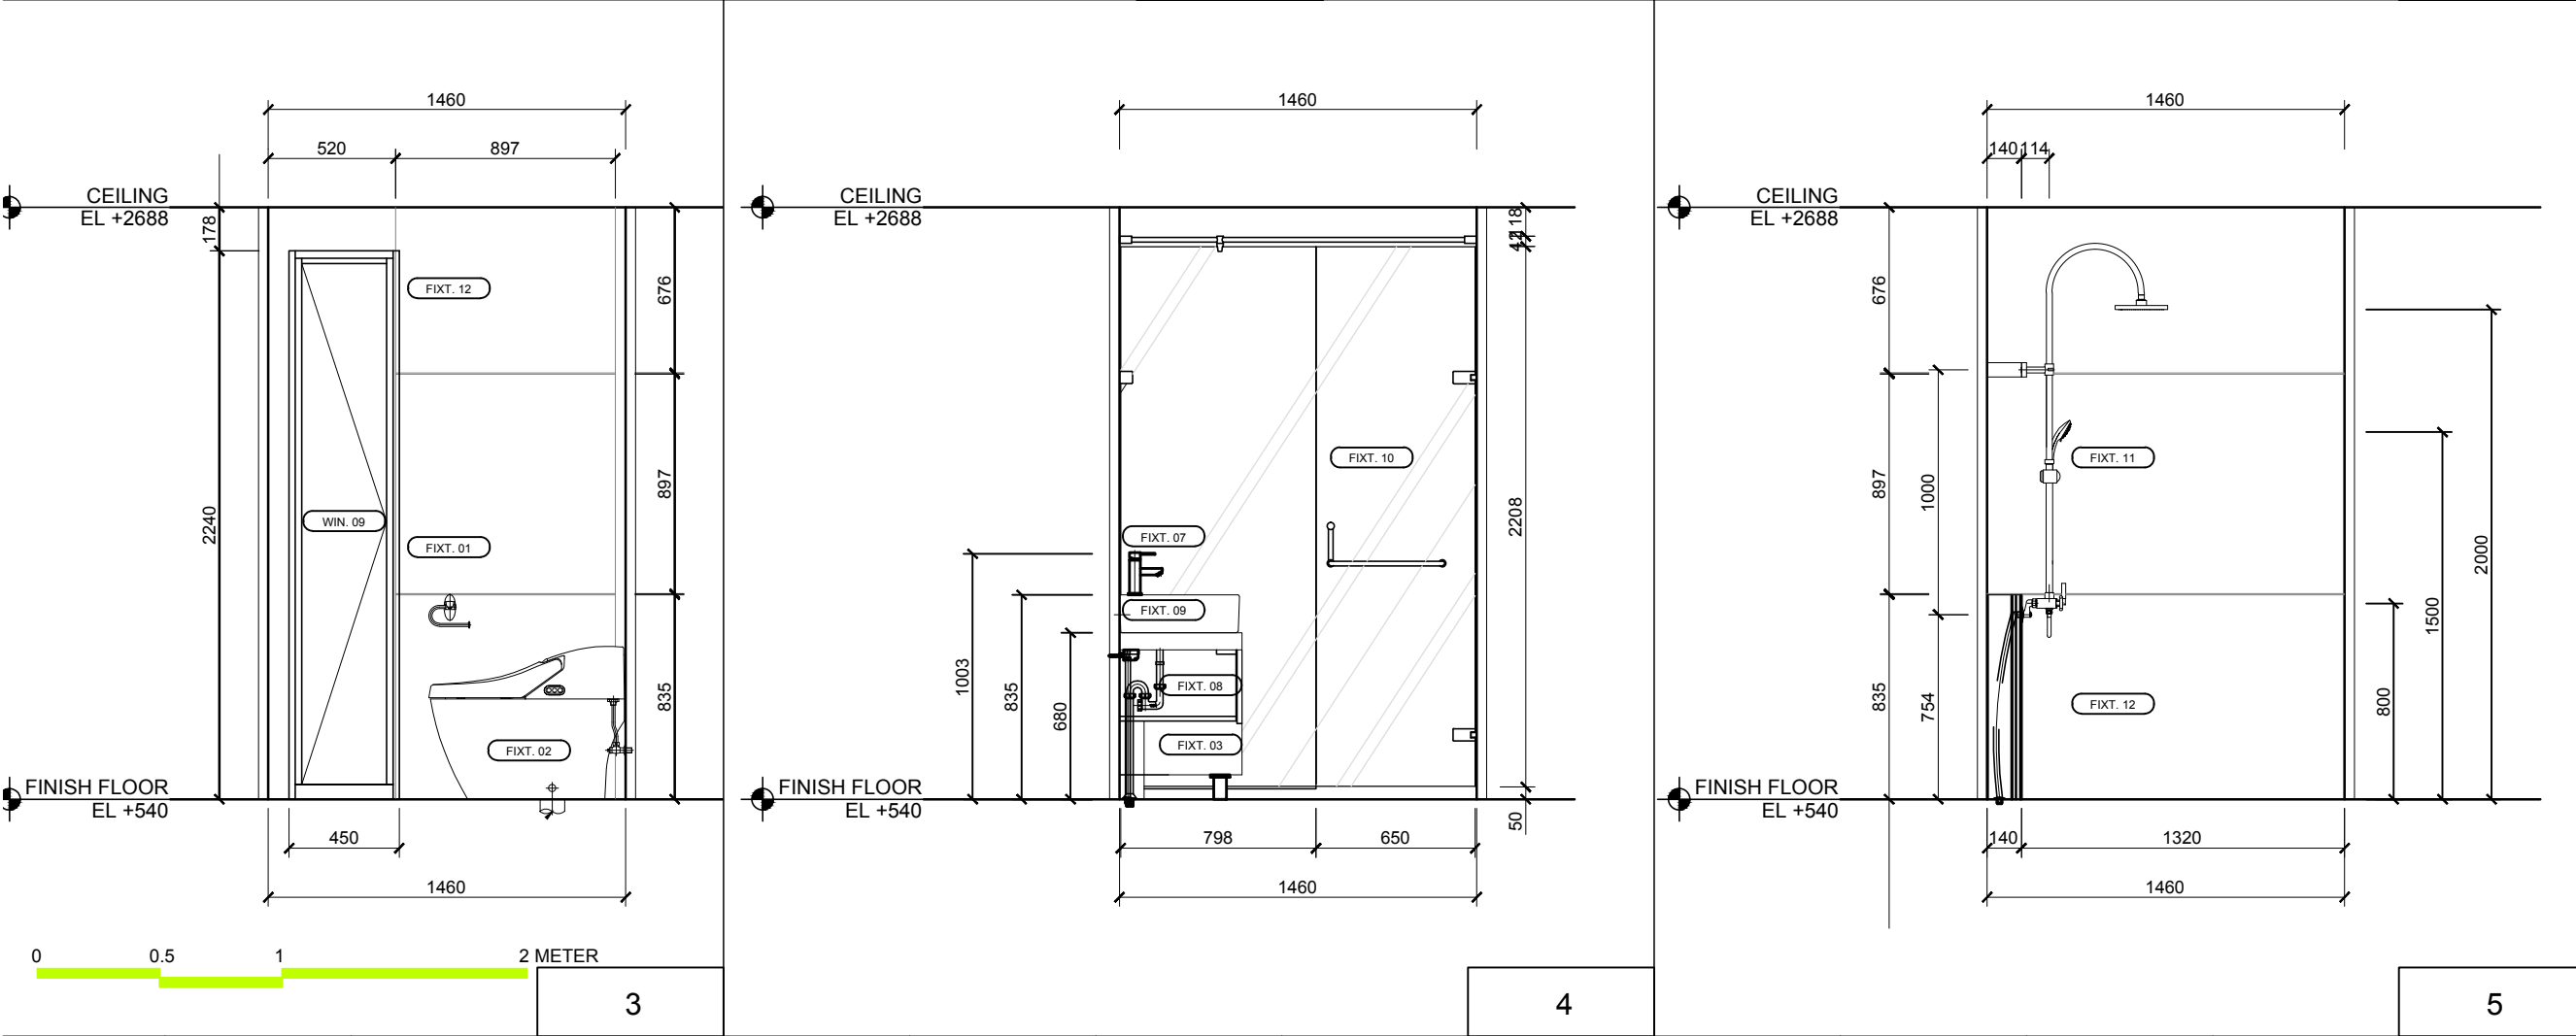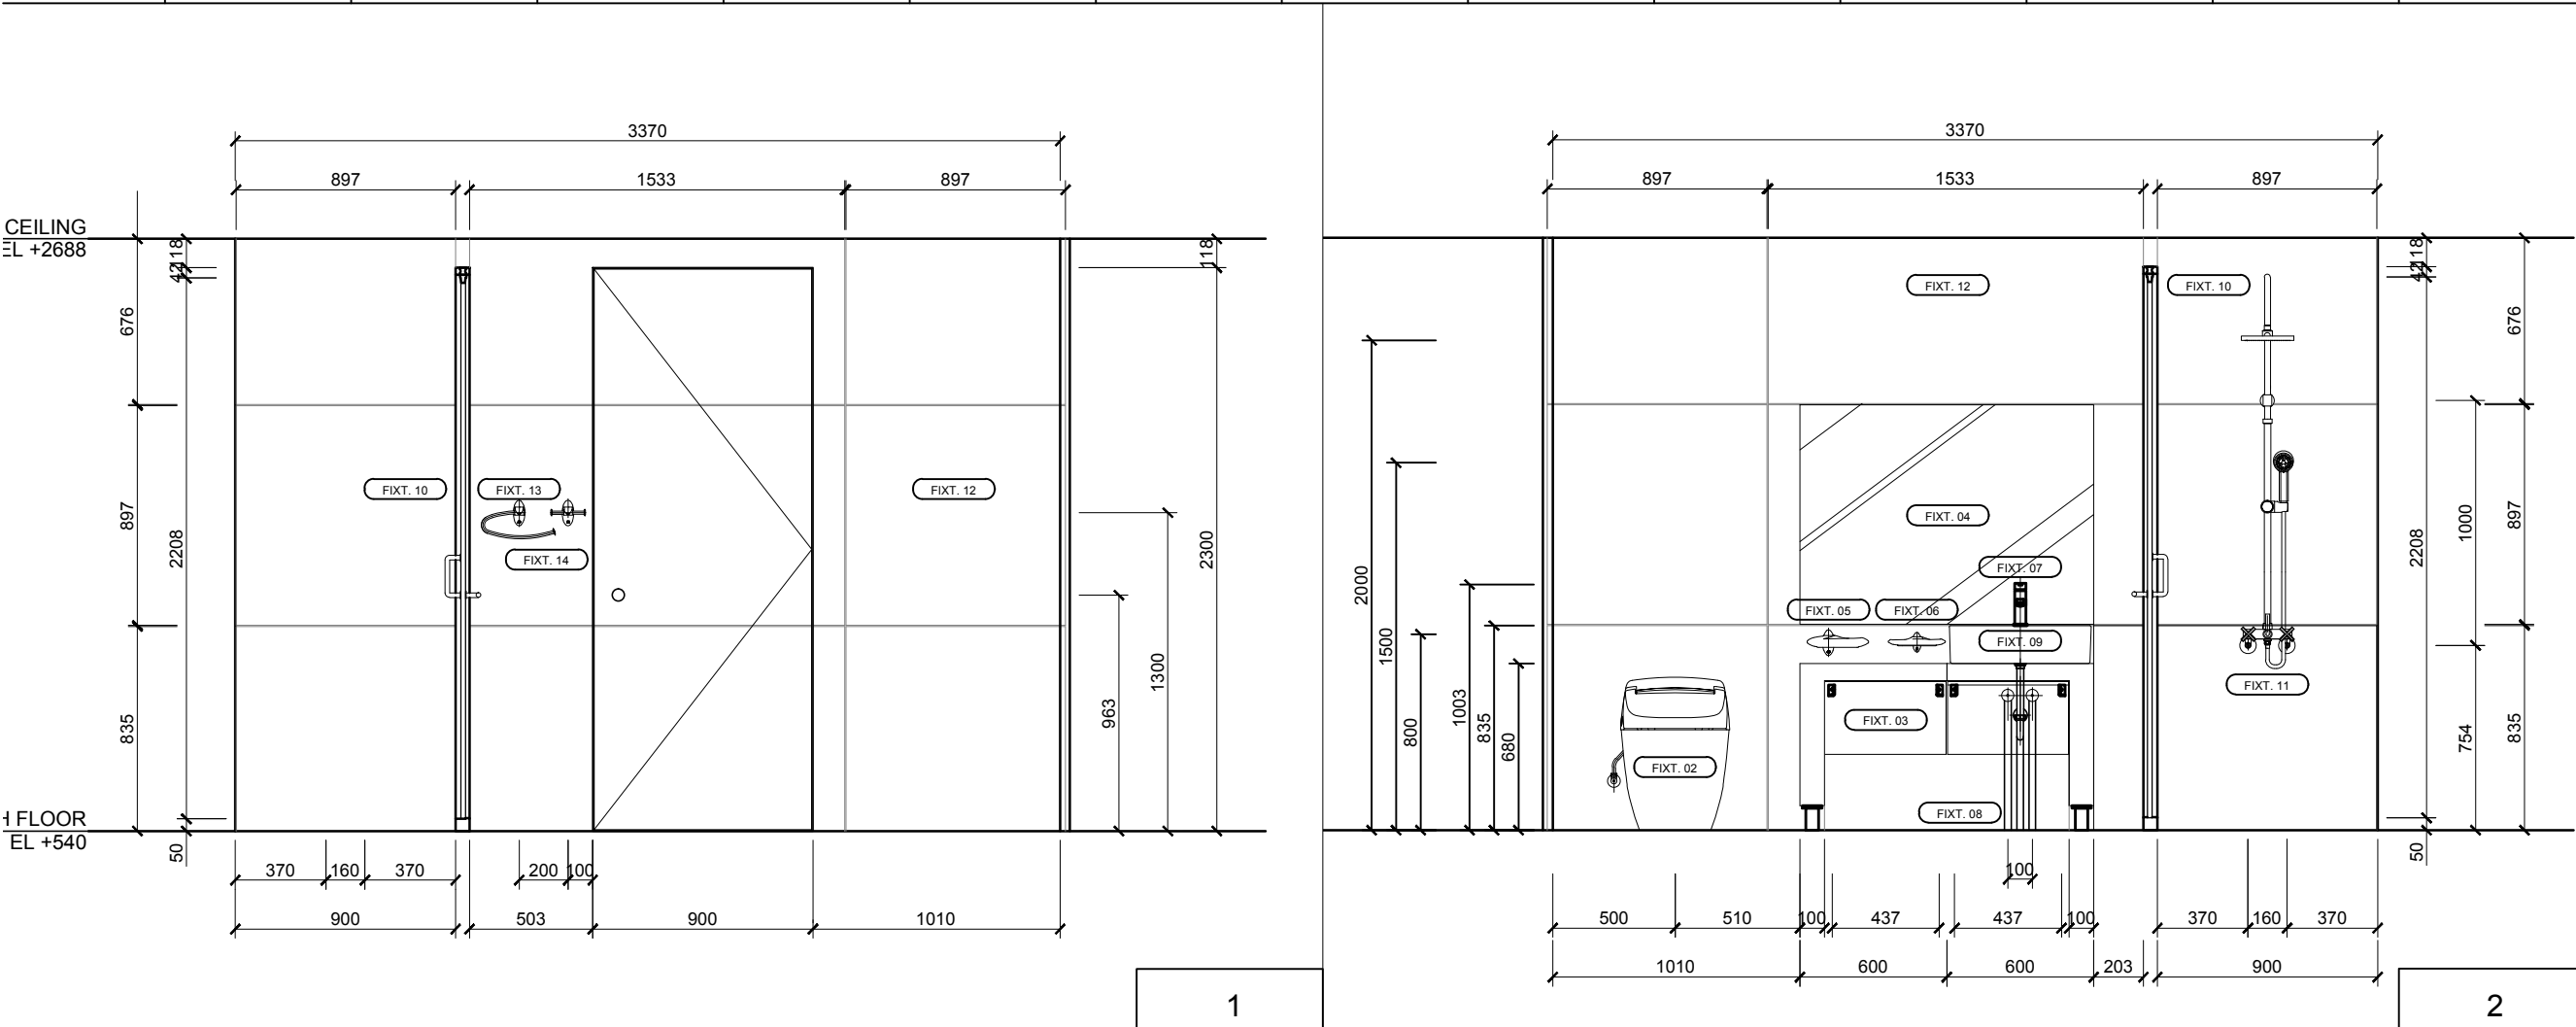



**Solar
Decathlon
Europe**

Project:



**ORCHID
HOUSE**

Institution:



國立交通大學
National Chiao Tung University

NCTU Architectural
國立交通大學建築研究所

Team Name: NCTU/UNICO

Address: 1001 Ta-Hsueh Rd.
Hsinchu City 300
Taiwan

Contact: www.sde



Consultants:

Note:

Mark	Date	Description
DN	2013/04/01	SD Submission
DN	2013/07/01	DDc Submission
ST	2013/11/01	DD Submission
ST	2014/03/03	CD Submission

Drawn by _____

Checked by _____

Scale _____ 1: _____

Unit _____ r _____

DWG. Title

BATHROOM ELEVATION:

DWG. No. **IN-511** PAGE **12**



Mark	Date	Description
DN	2013/04/01	SD Submission
DN	2013/07/01	DDc Submission
ST	2013/11/01	DD Submission
ST	2014/03/03	CD Submission

Drawn by	TW
Checked by	DN
Scale	-
Unit	-

DWG. Title INTERIOR RENDERING ENTRANCE	
DWG. No. IN-601	PAGE 128



Mark	Date	Description
DN	2013/04/01	SD Submission
DN	2013/07/01	DDc Submission
ST	2013/11/01	DD Submission
ST	2014/03/03	CD Submission

Drawn by	TW
Checked by	DN
Scale	-
Unit	-

DWG. Title INTERIOR RENDERING LIVING ROOM	
DWG. No. IN-602	PAGE 129



Project:

Institution:

NCTU Architecture
國立交通大學建築研究所

Team Name:

NCTU/UNICODE

Address:

1001 Ta-Hsueh Road
Hsinchu City 30010
Taiwan

Contact:

www.sde.tw



Consultants:

Note:

Mark	Date	Description
DN	2013/04/01	SD Submission
DN	2013/07/01	DDc Submission
ST	2013/11/01	DD Submission
ST	2014/03/03	CD Submission

Drawn by	TW
Checked by	DN
Scale	-
Unit	-


DWG. Title	
INTERIOR RENDERING 2ND FLOOR	
DWG. No.	PAGE
IN-603	130



Mark	Date	Description
DN	2013/04/01	SD Submission
DN	2013/07/01	DDc Submission
ST	2013/11/01	DD Submission
ST	2014/03/03	CD Submission

Drawn by	TW
Checked by	DN
Scale	-
Unit	-

DWG. Title INTERIOR RENDERING VIEW FROM TERRACE	
DWG. No. IN-604	PAGE 131

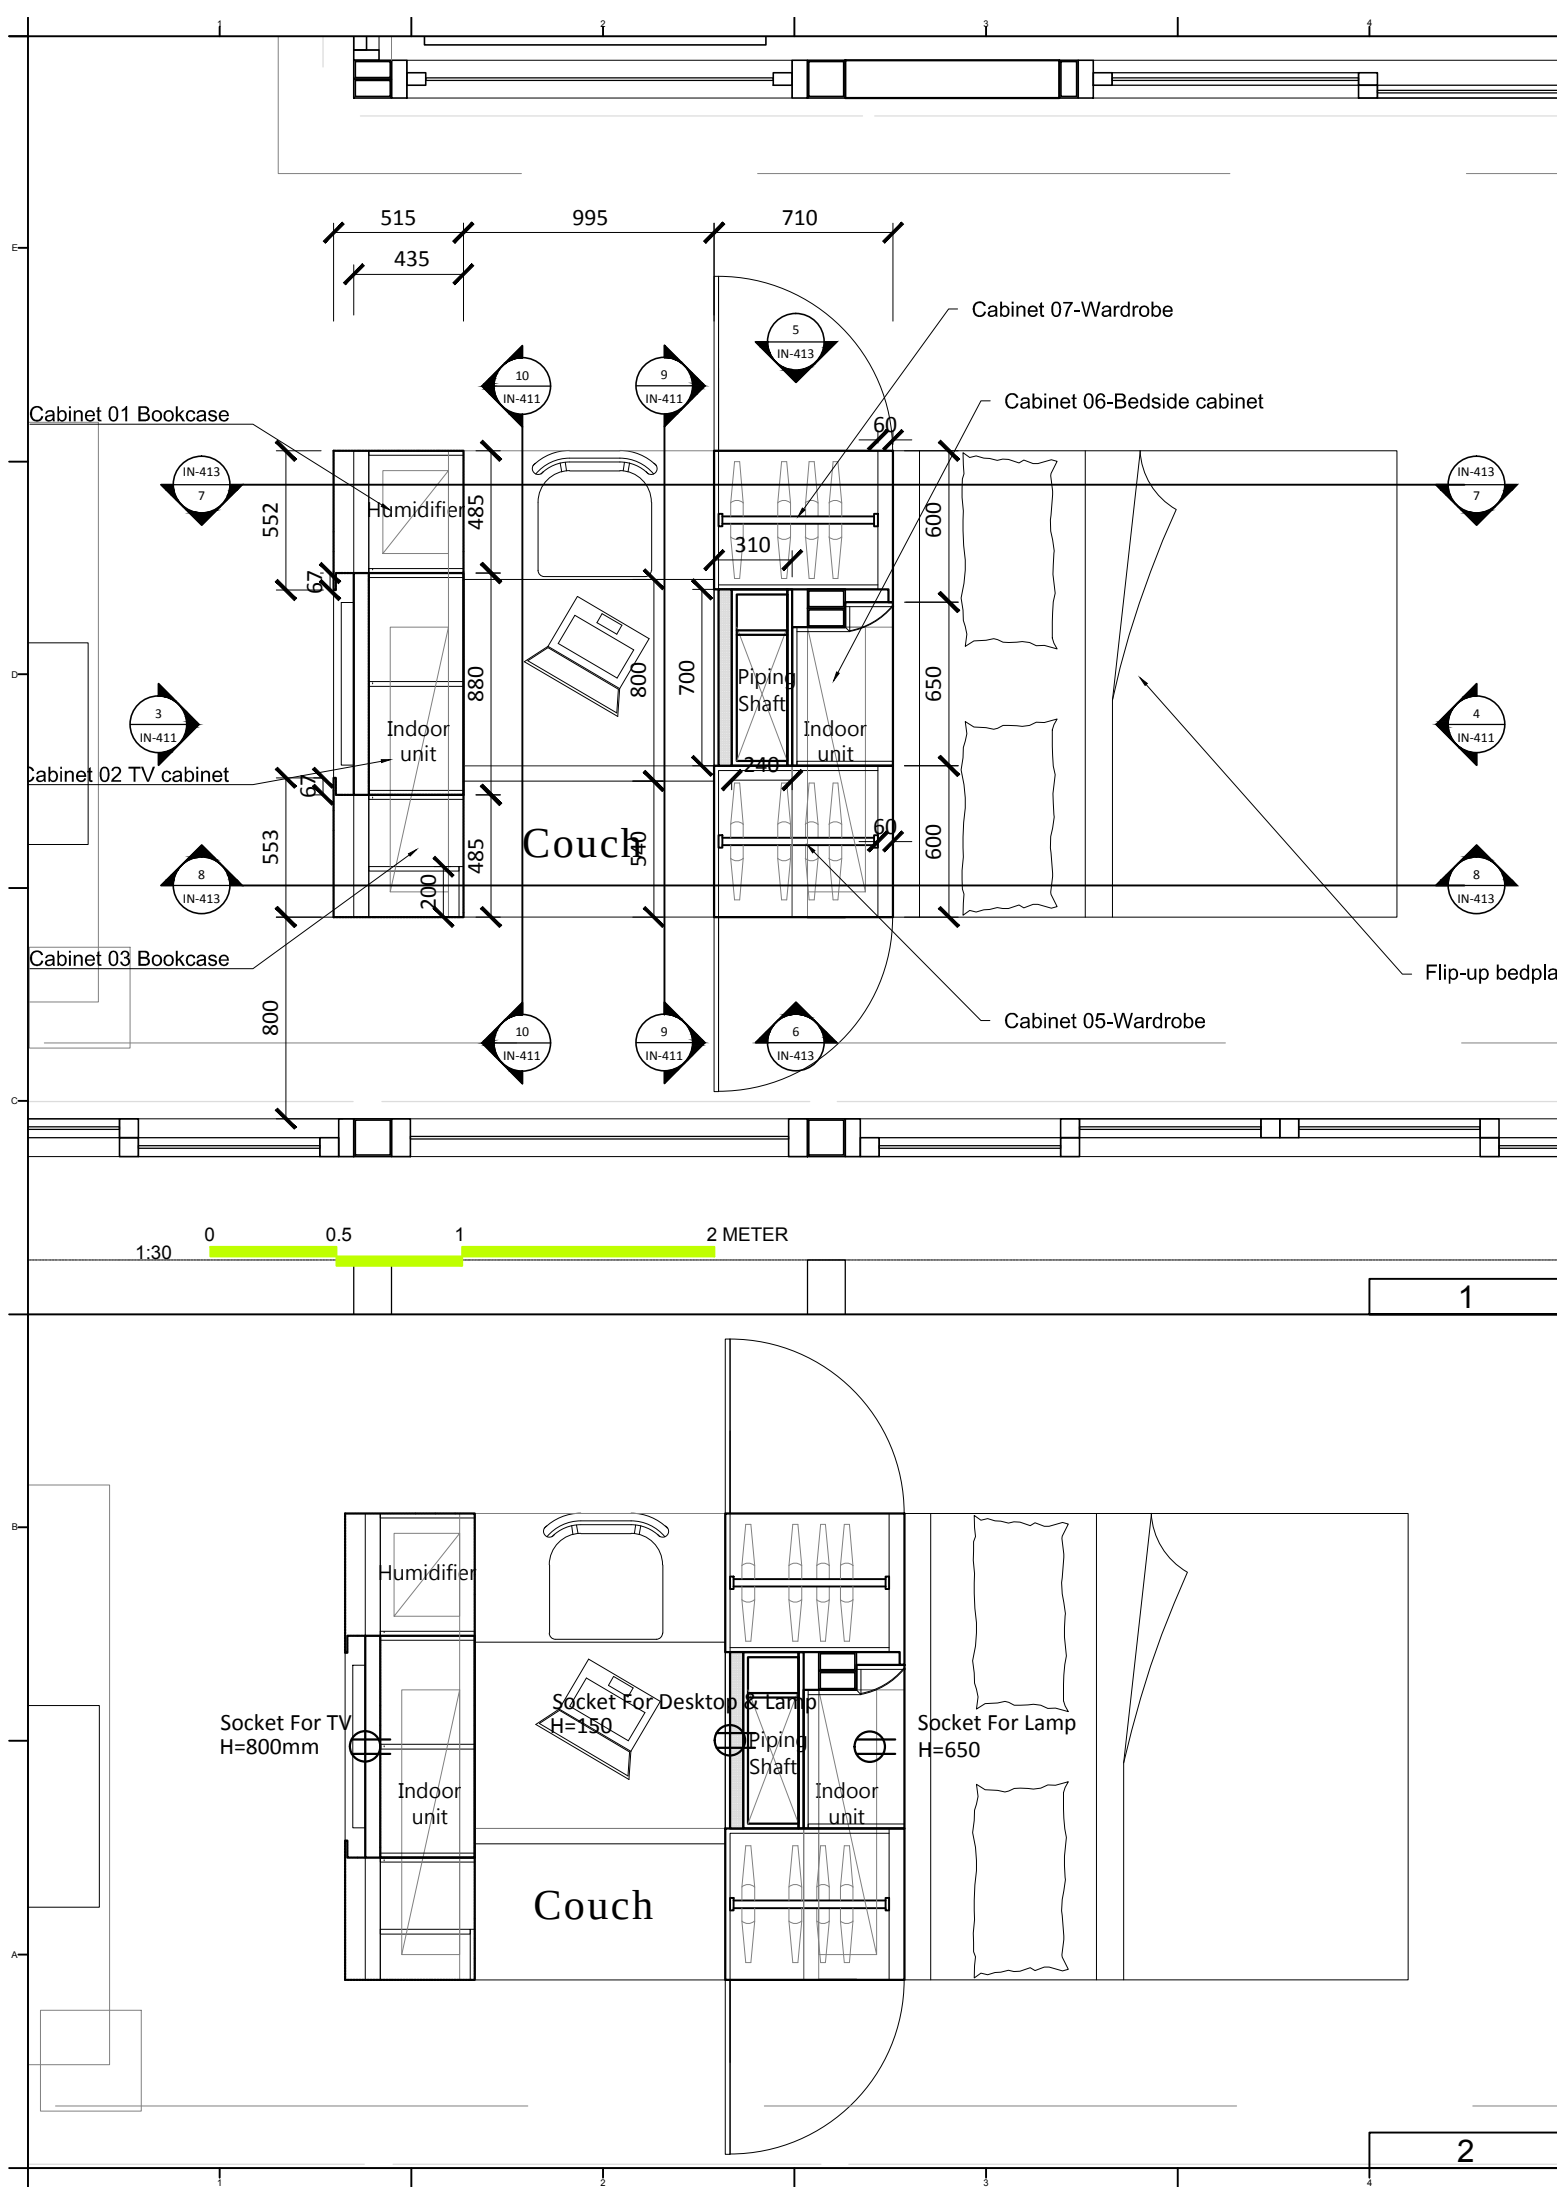

Project:



Institution:



NCTU Architecture
國立交通大學建築研究所

Team Name: NCTU/UNICODE
Address: 1001 Ta-Hsueh Road
Hsinchu City 30010
Taiwan
Contact: www.sde.tw



Consultants:

Note:

Mark	Date	Description
DN	2013/04/01	SD Submission
DN	2013/07/01	DDc Submission
ST	2013/11/01	DD Submission
ST	2014/03/03	CD Submission

Drawn by	JL
Checked by	DN
Scale	1:30
Unit	mm

DWG. Title	
WORKSTATION PLAN	
DWG. No.	PAGE
IN-701	132

Project:



Institution:




NCTU Architecture
國立交通大學建築研究所

Team Name: NCTU/UNICODE
Address: 1001 Ta-Hsueh Road
Hsinchu City 30010
Taiwan
Contact: www.sde.tw



Consultants:





Note:

 


Mark	Date	Description
DN	2013/04/01	SD Submission
DN	2013/07/01	DDc Submission
ST	2013/11/01	DD Submission
ST	2014/03/03	CD Submission





Drawn by	JL
Checked by	DN
Scale	1:30
Unit	mm


DWG. Title	
WORKSTATION ELEVATION	
DWG. No.	PAGE
IN-711	133

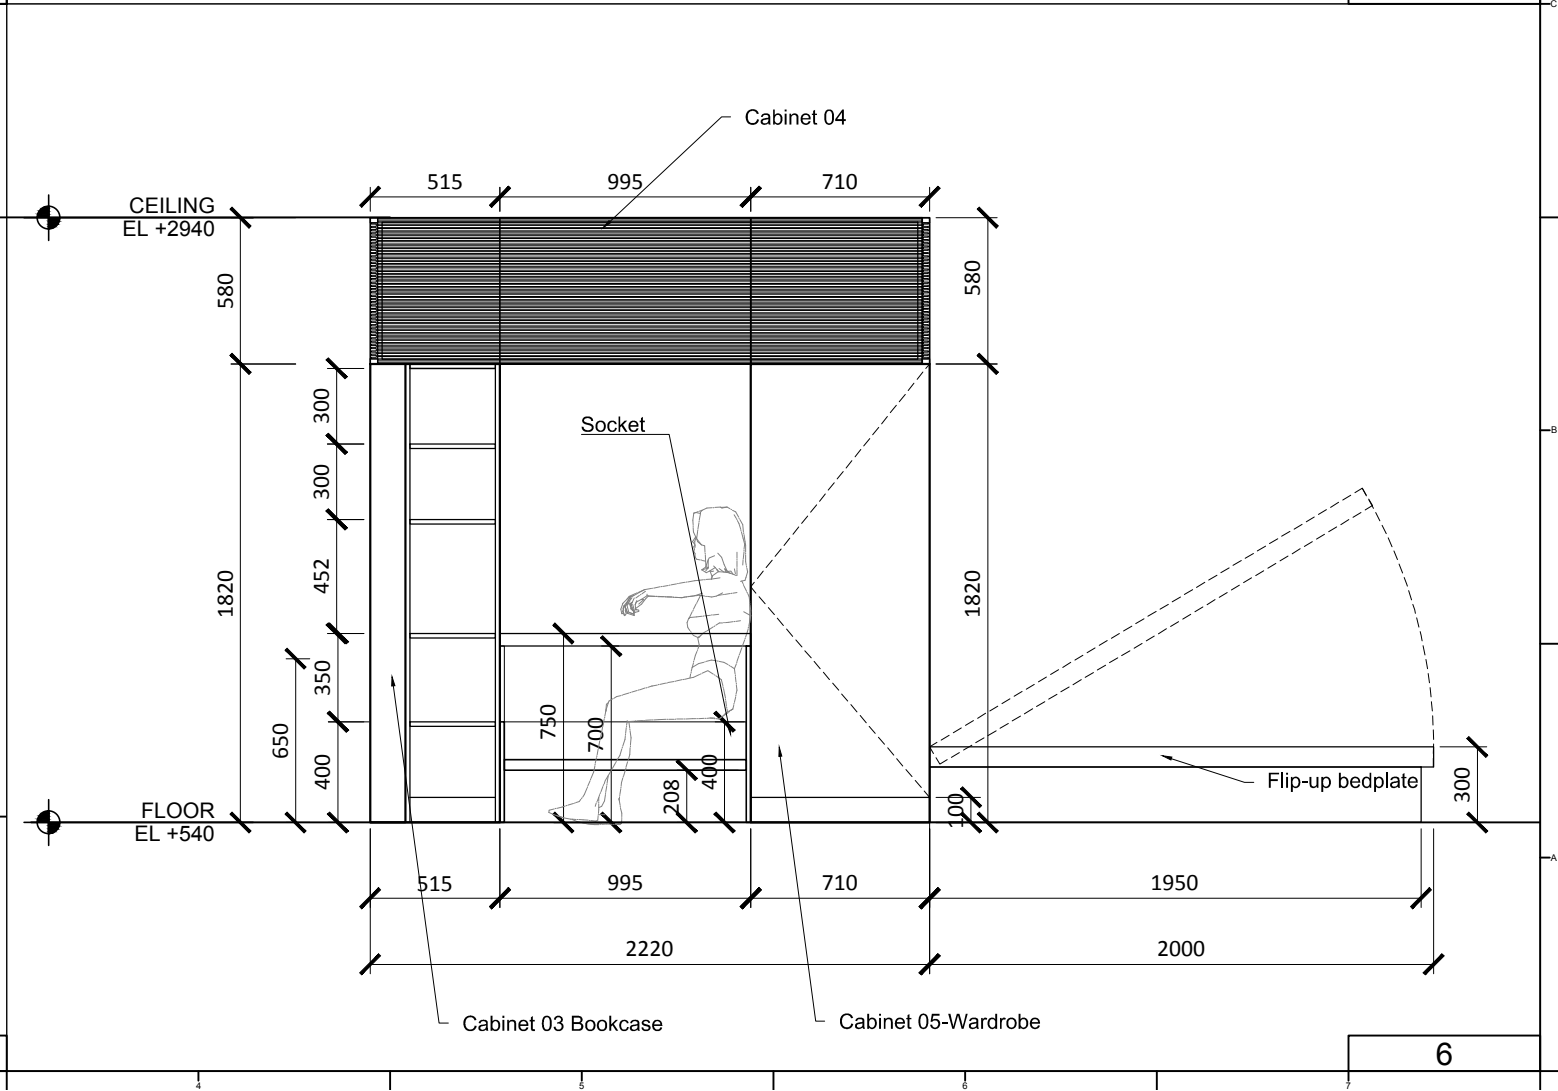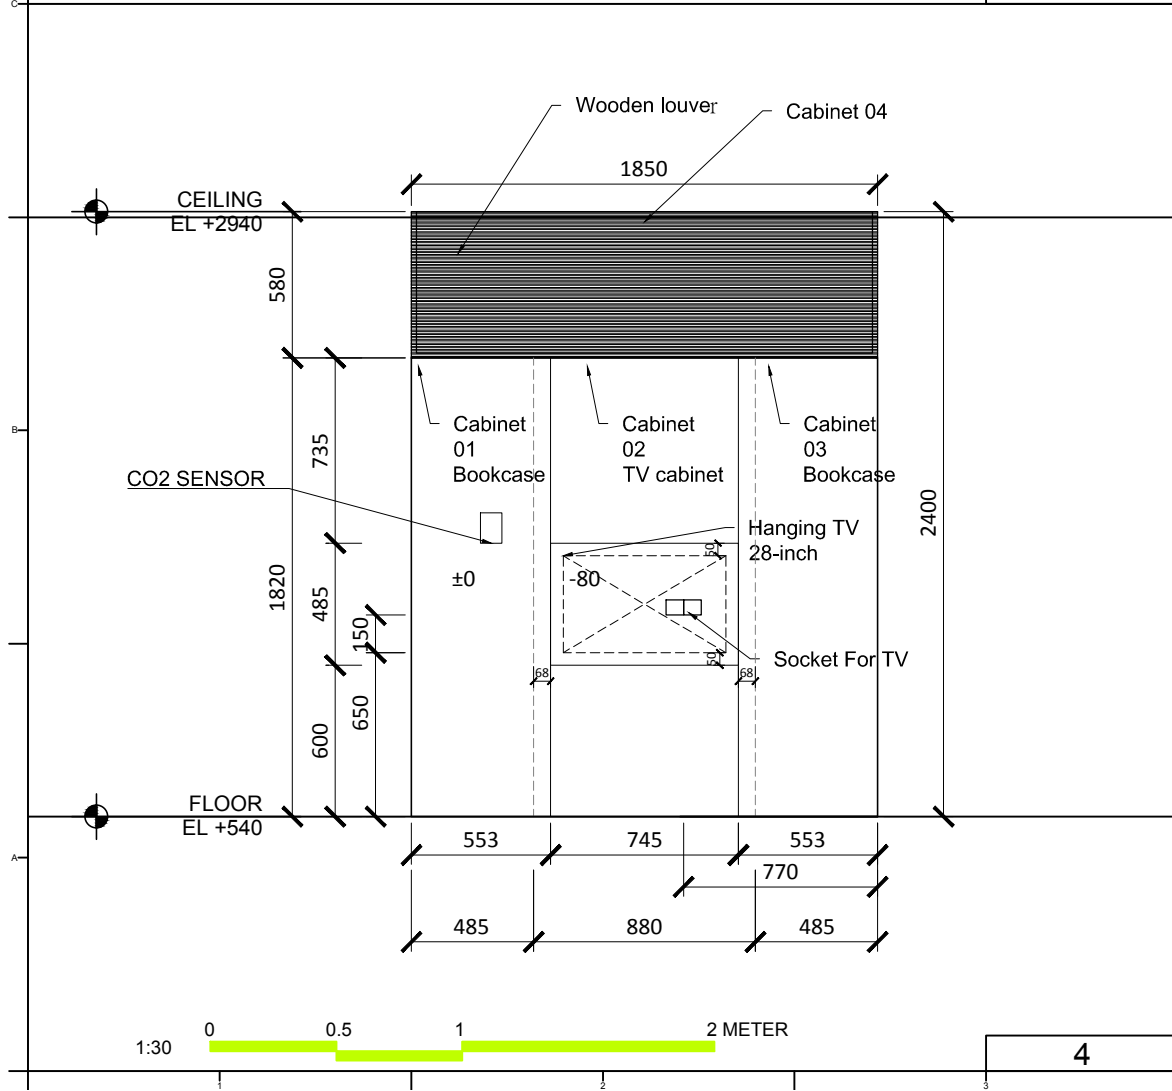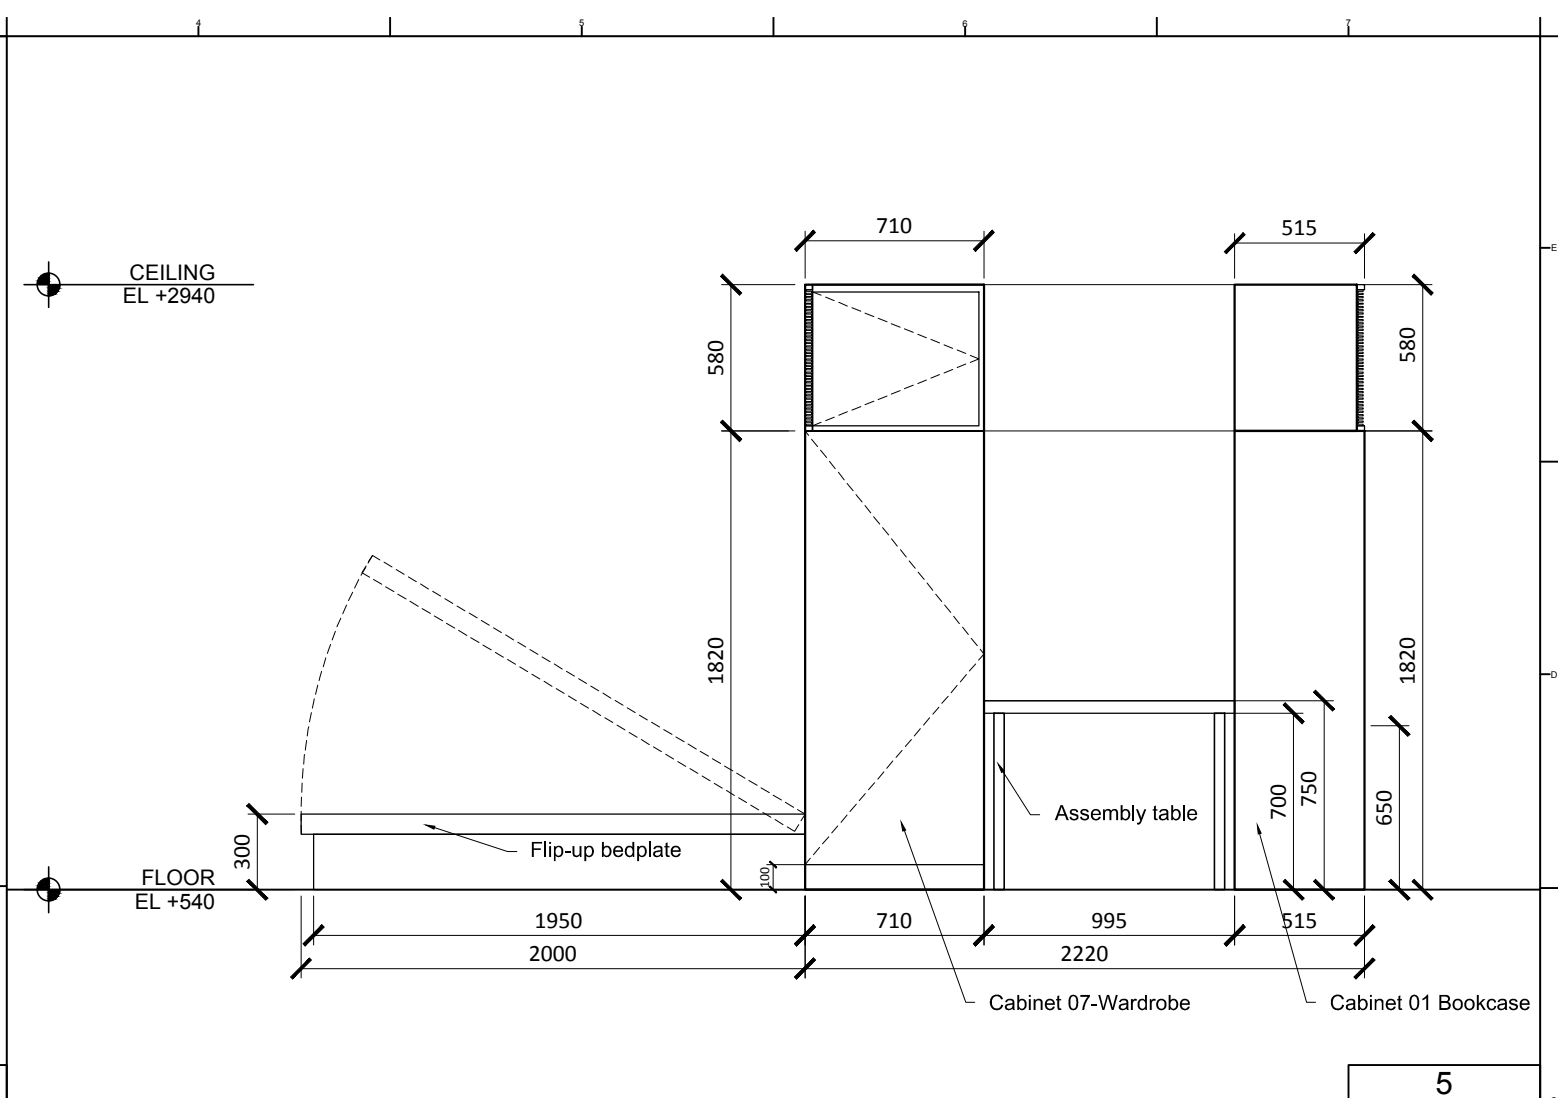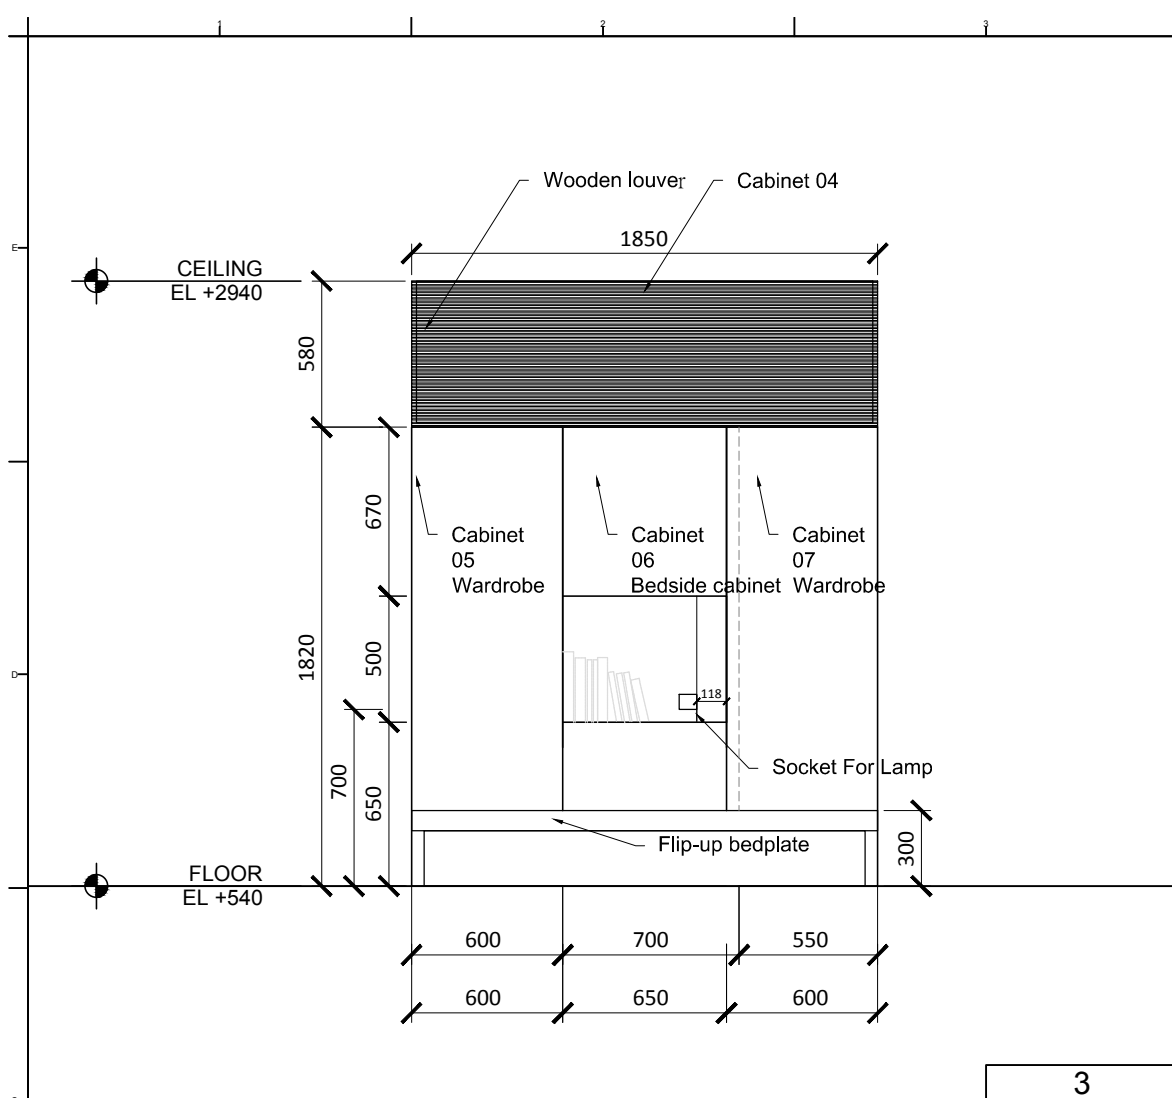

 

Mark	Date	Description
DN	2013/04/01	SD Submission
DN	2013/07/01	DDc Submission
ST	2013/11/01	DD Submission
ST	2014/03/03	CD Submission

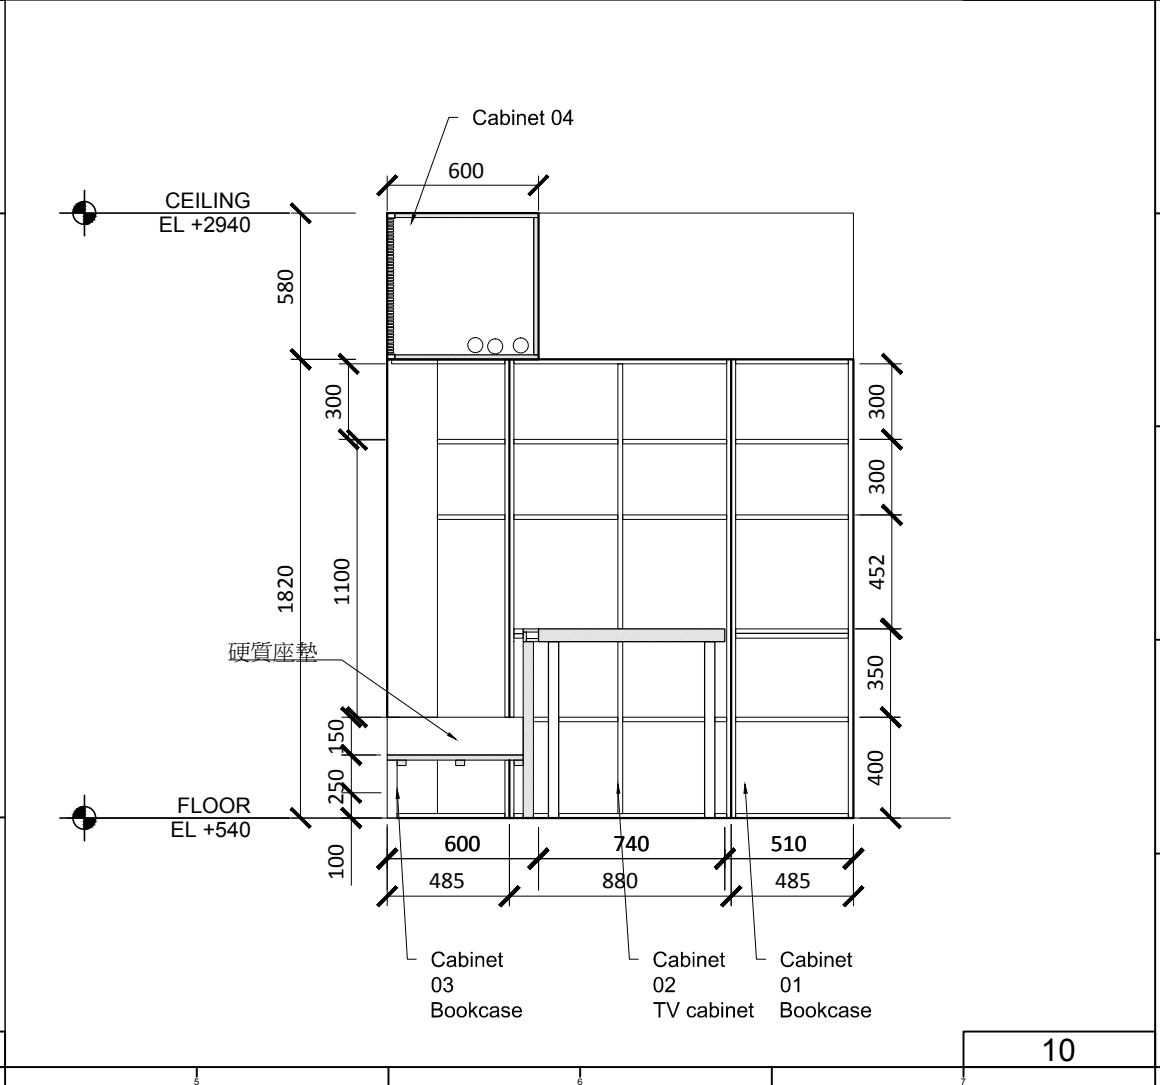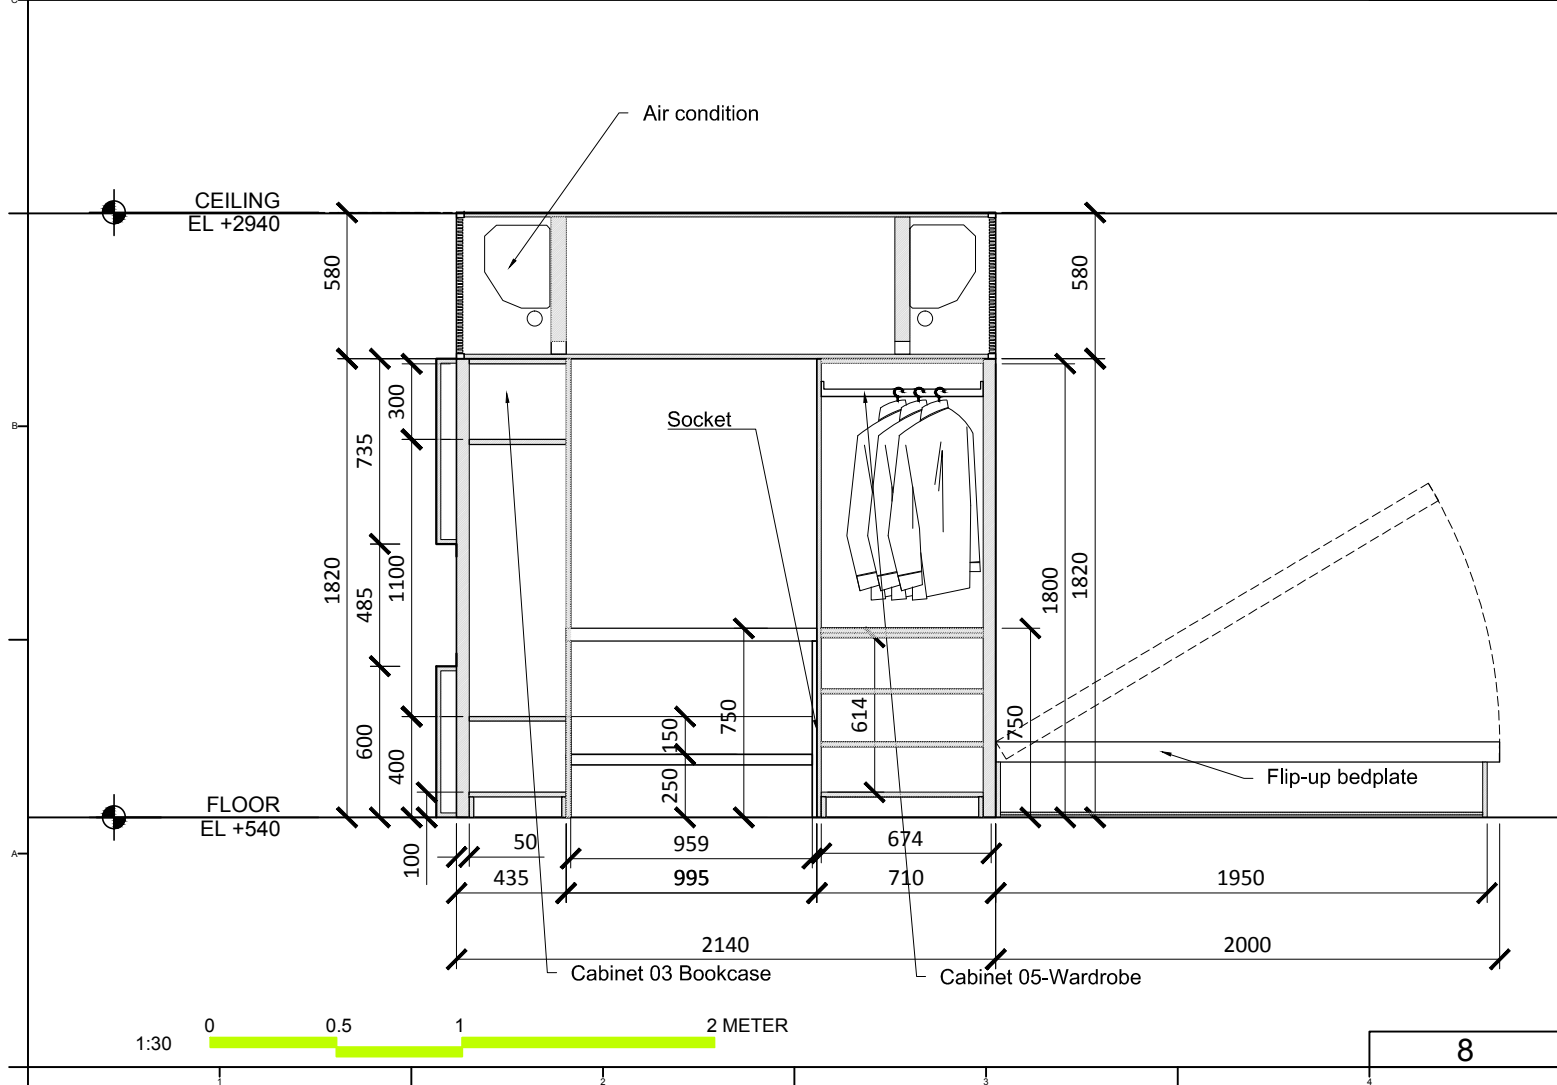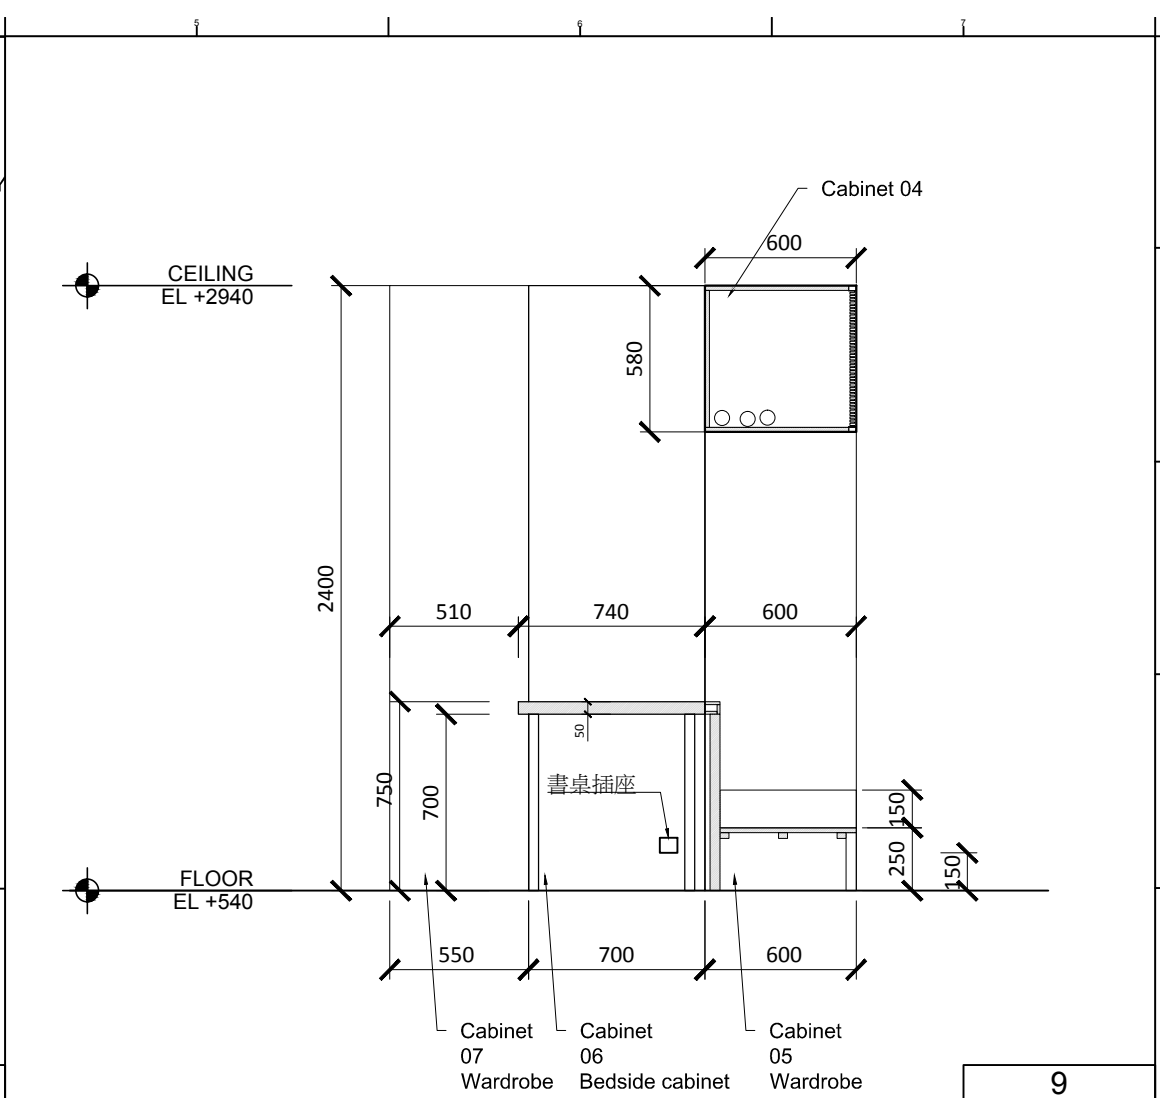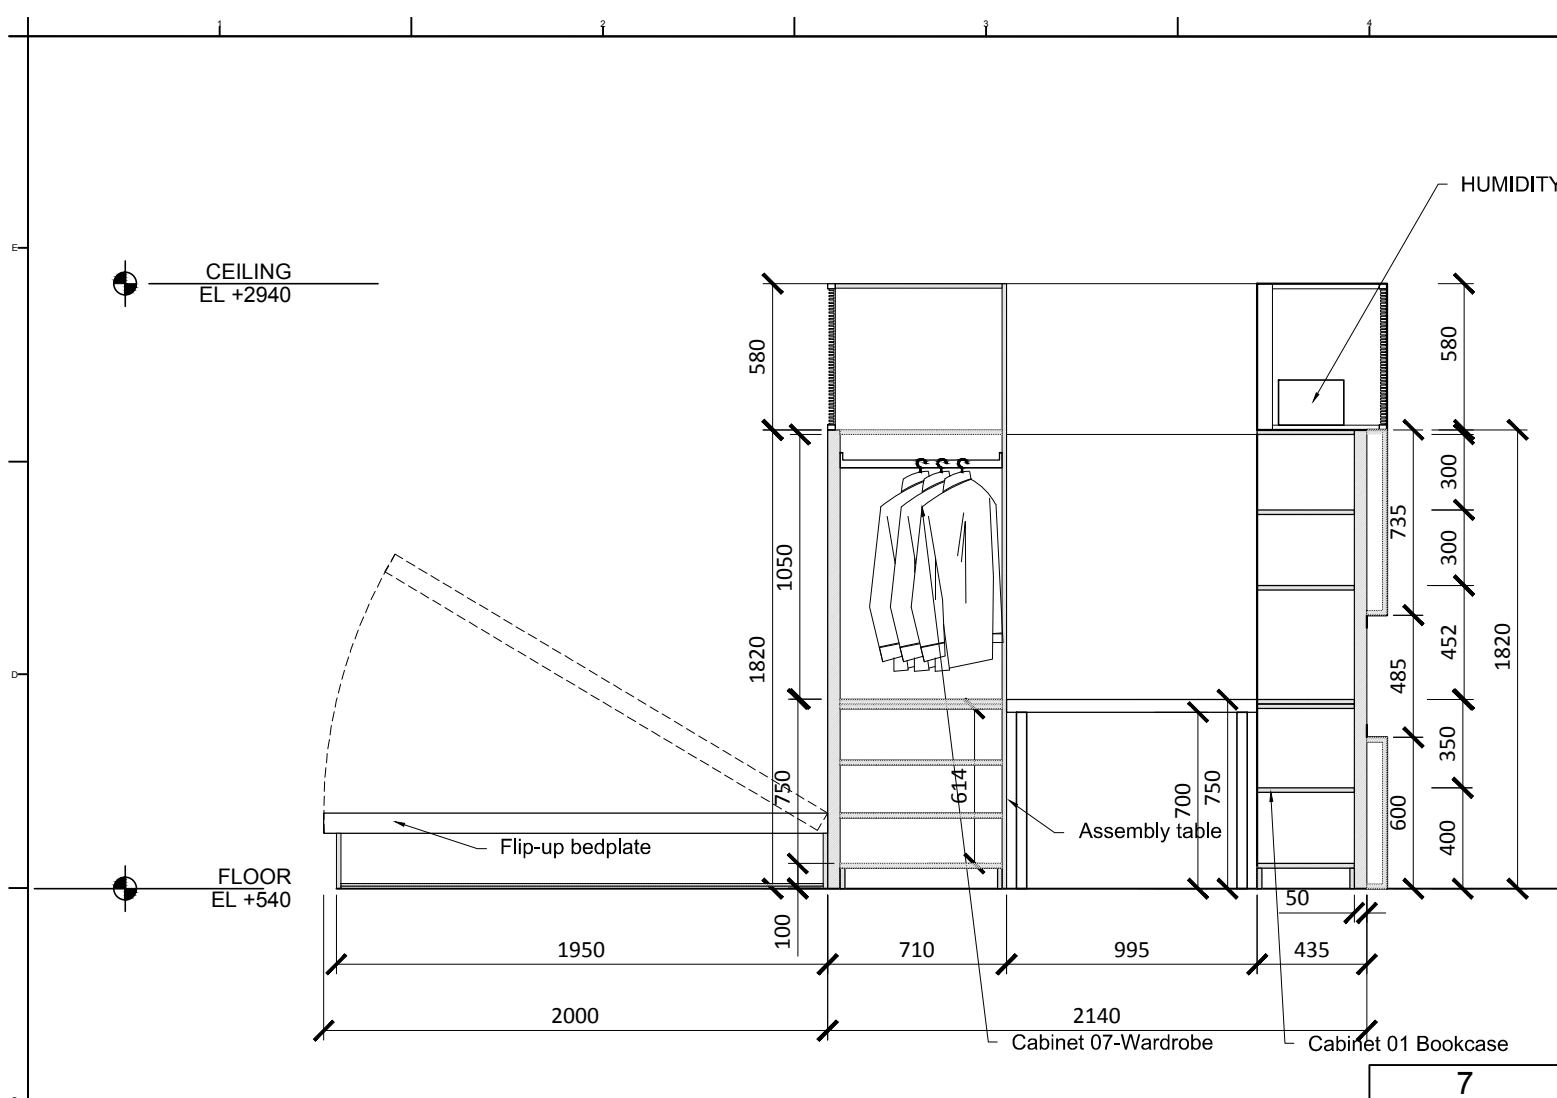

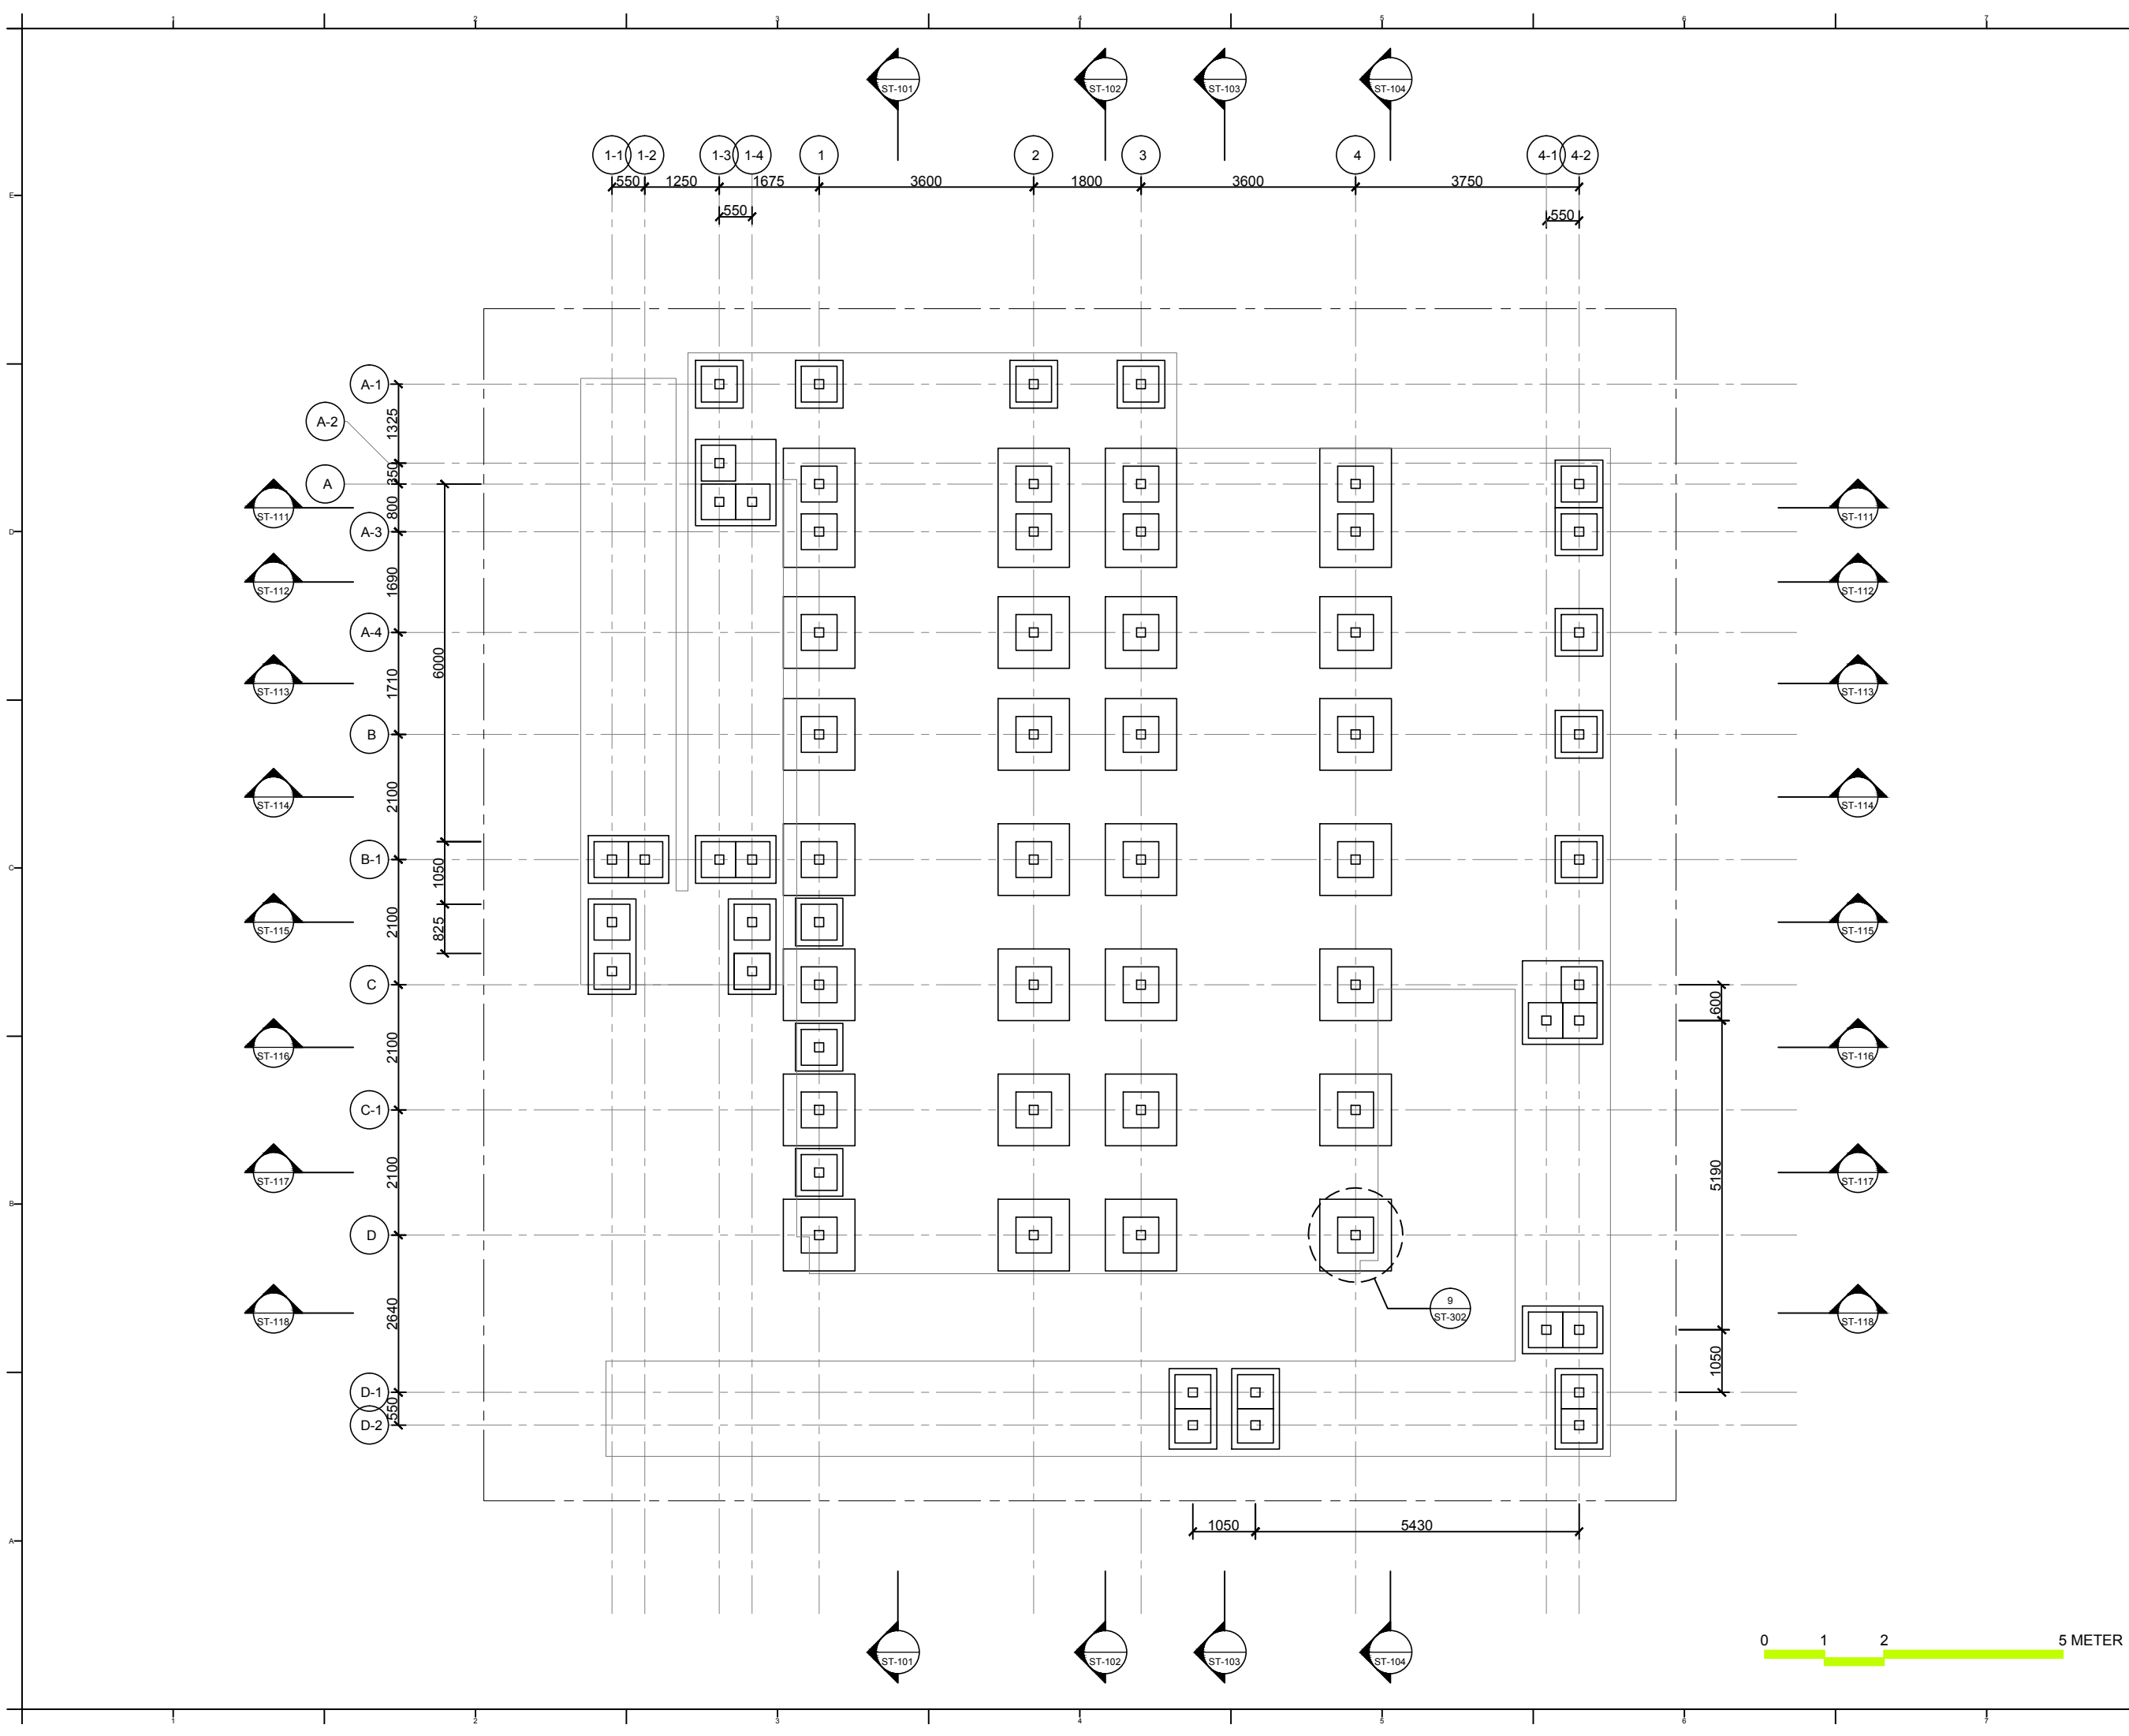

Project:



Institution:



NCTU Architecture
國立交通大學建築研究所

Team Name: NCTU/UNICODE

Address: 1001 Ta-Hsueh Road
Hsinchu City 30010
Taiwan


Contact: www.sde.tw



Consultants:



Note:

 

Mark	Date	Description
DN	2013/04/01	SD Submission
DN	2013/07/01	DDc Submission
ST	2013/11/01	DD Submission
ST	2014/03/03	CD Submission

Drawn by ST

Checked by DN

Scale 1:100

Unit mm

DWG. Title

FOUNDATION PLAN AND
DETAILS


DWG. No.

ST-001

PAGE

135

0 1 2 5 METER

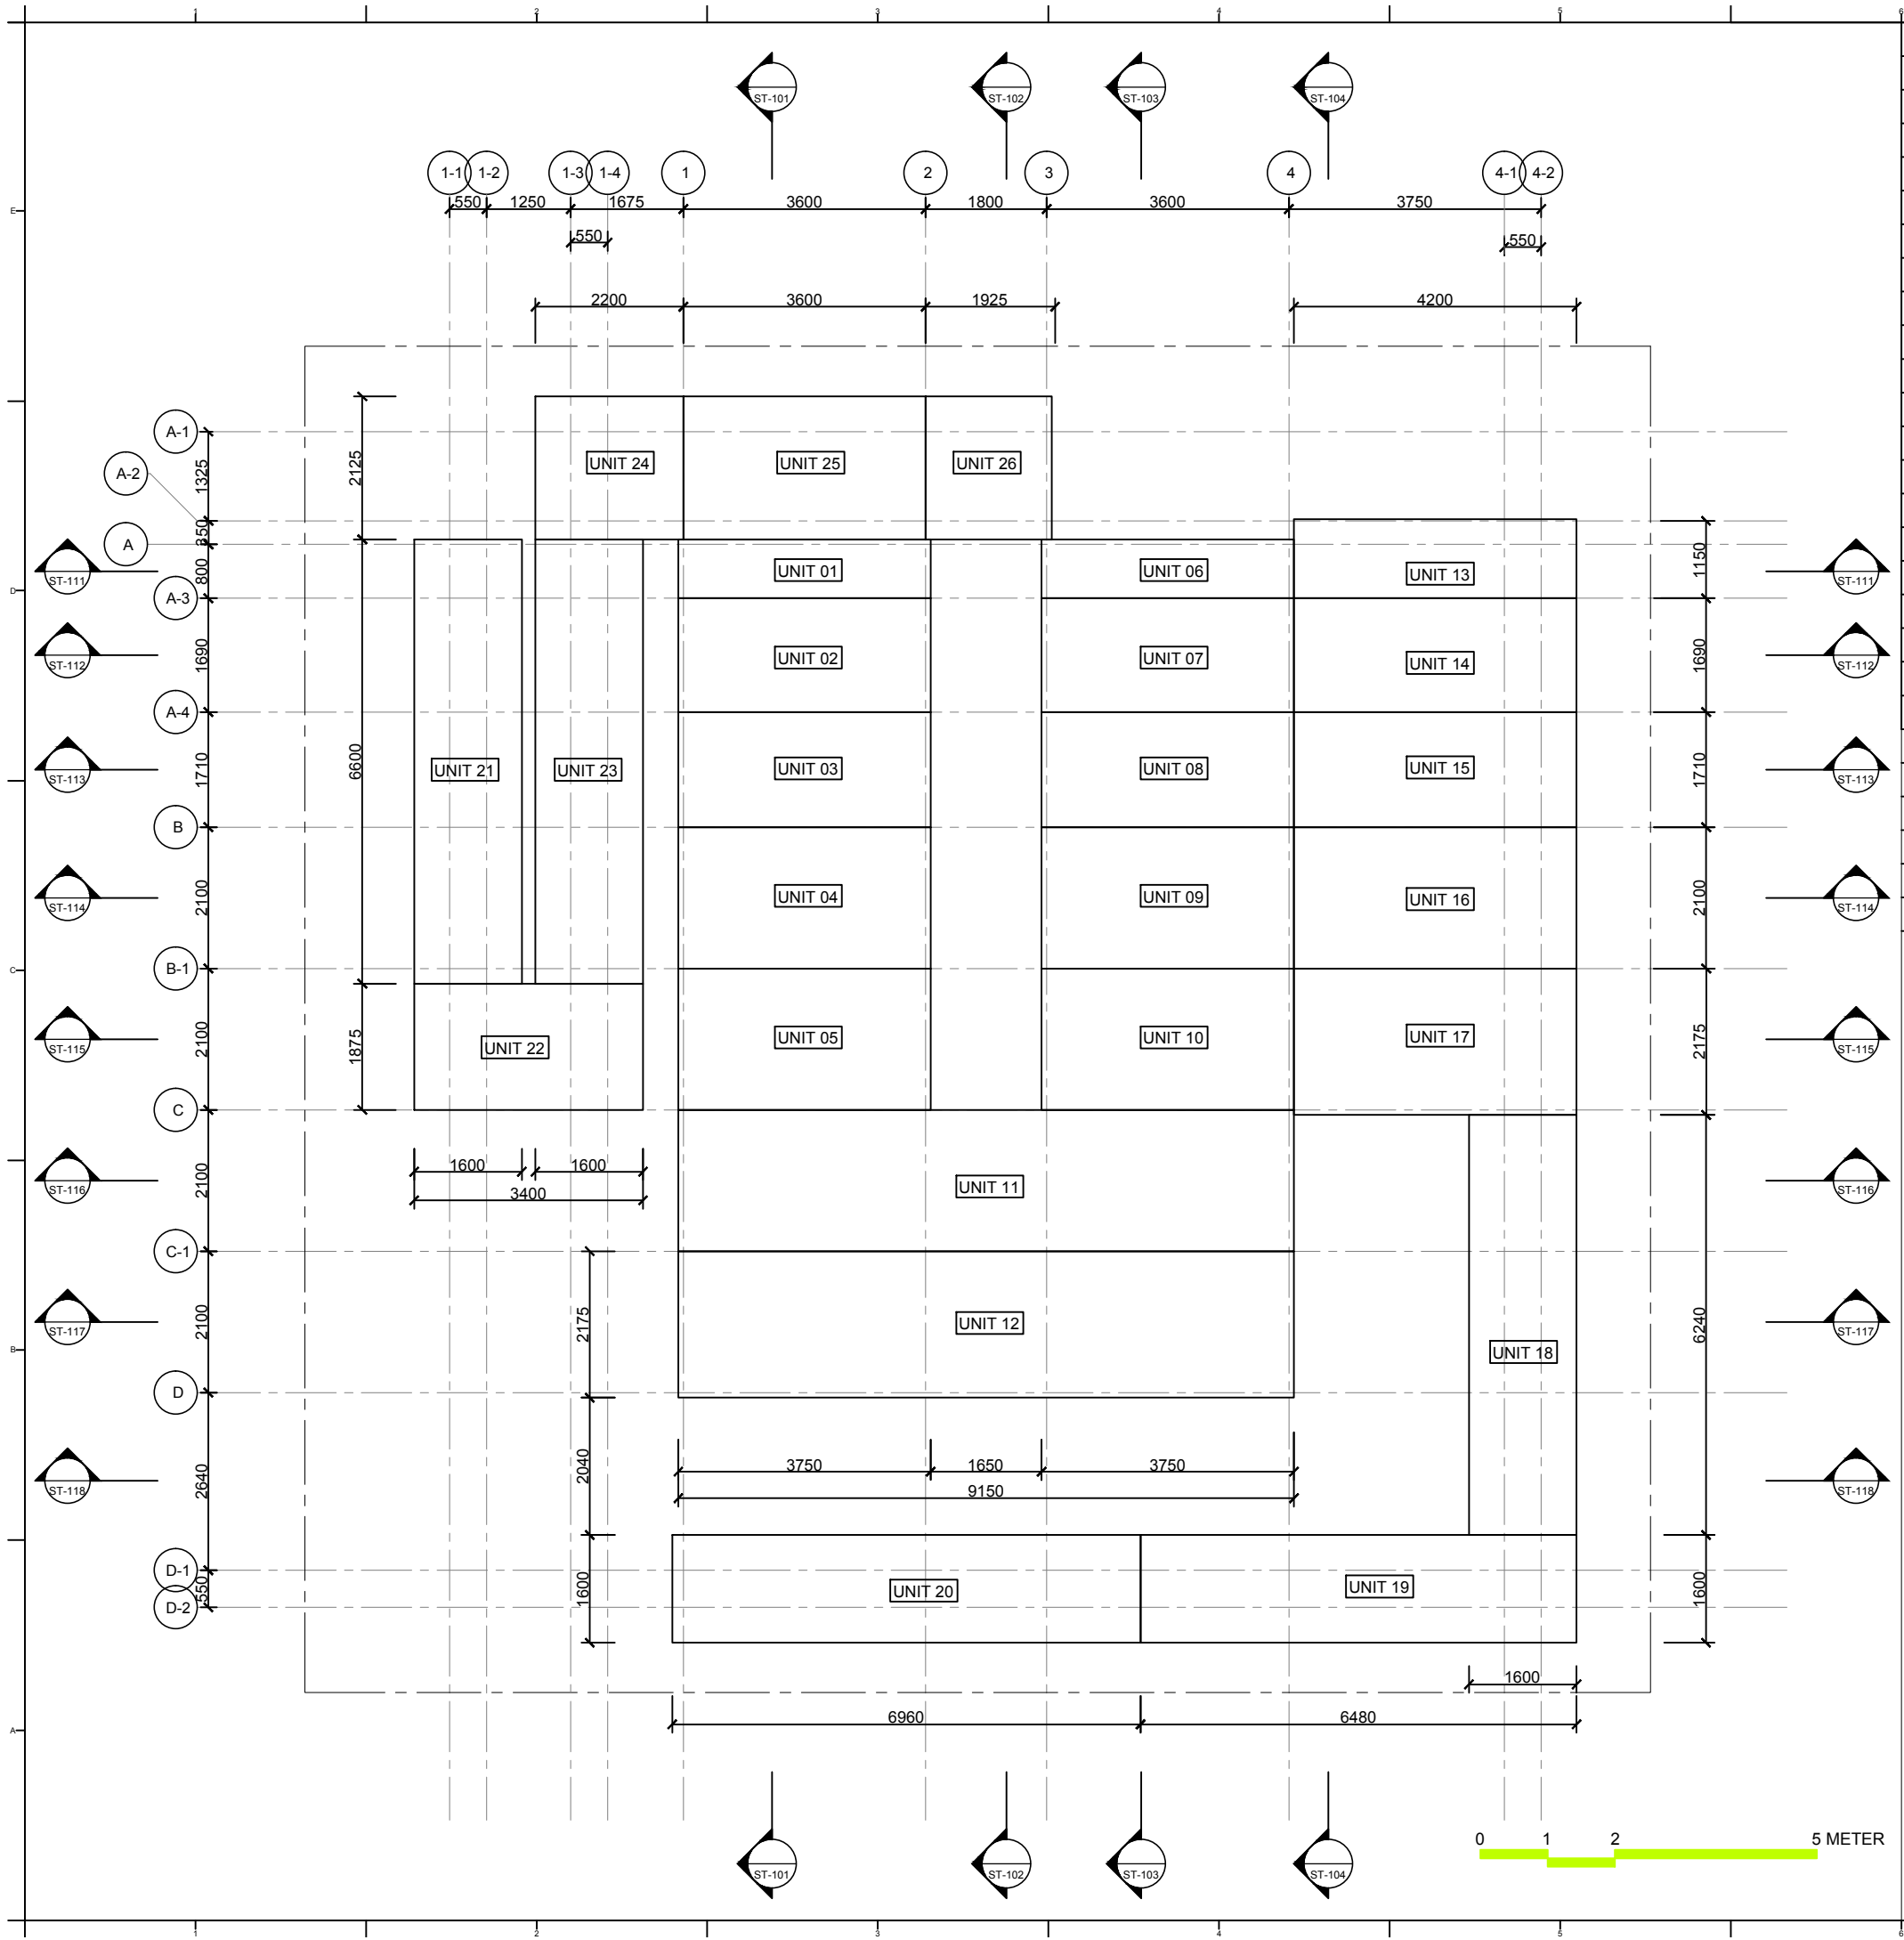

UNIT No.	Size (L x W x D)
UNIT 01	3750 x 875 x 150
UNIT 02	3750 x 1690 x 150
UNIT 03	3750 x 1710 x 150
UNIT 04	3750 x 2100 x 150
UNIT 05	3750 x 2100 x 150
UNIT 06	3750 x 875 x 150
UNIT 07	3750 x 1690 x150
UNIT 08	3750 x 1710 x 150
UNIT 09	3750 x 2100 x 150
UNIT 10	3750 x 2100 x 150
UNIT 11	9150 x 2100 x 150
UNIT 12	9150 x 2175 x 150
UNIT 13	4200 x 1150 x 150
UNIT 14	4200 x 1690 x 150
UNIT 15	4200 x 1710 x 150
UNIT 16	4200 x 2100 x 150
UNIT 17	4200 x 2175 x 150
UNIT 18	6240 x 1600 x 150
UNIT 19	6480 x 1600 x 150
UNIT 20	6960 x 1600 x 150
UNIT 21	6600 x 1600 x 150
UNIT 22	3400 x 1875 x 150
UNIT 23	6600 x 1600 x 150
UNIT 24	2200 x 2125 x 150
UNIT 25	3600 x 2125 x 150
UNIT 26	2125 x 1925 x 150



Project:



Institution:



NTU Architecture
國立交通大學建築研究所

Team Name: NCTU/UNICODE

Address: 1001 Ta-Hsueh Road
Hsinchu City 30010
Taiwan

Contact: www.sde.tw



Consultants:



Note:

Mark	Date	Description
DN	2013/04/01	SD Submission
DN	2013/07/01	DDc Submission
ST	2013/11/01	DD Submission
ST	2014/03/03	CD Submission

Drawn by ST

Checked by DN



Scale 1:100



Unit mm

DWG. Title

STRUCTURAL FLOOR UNITS

DWG. No.	PAGE
ST-002	136

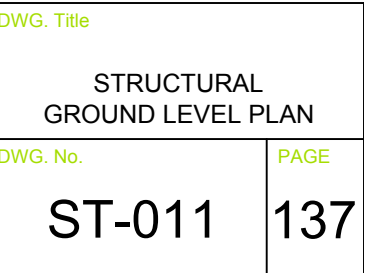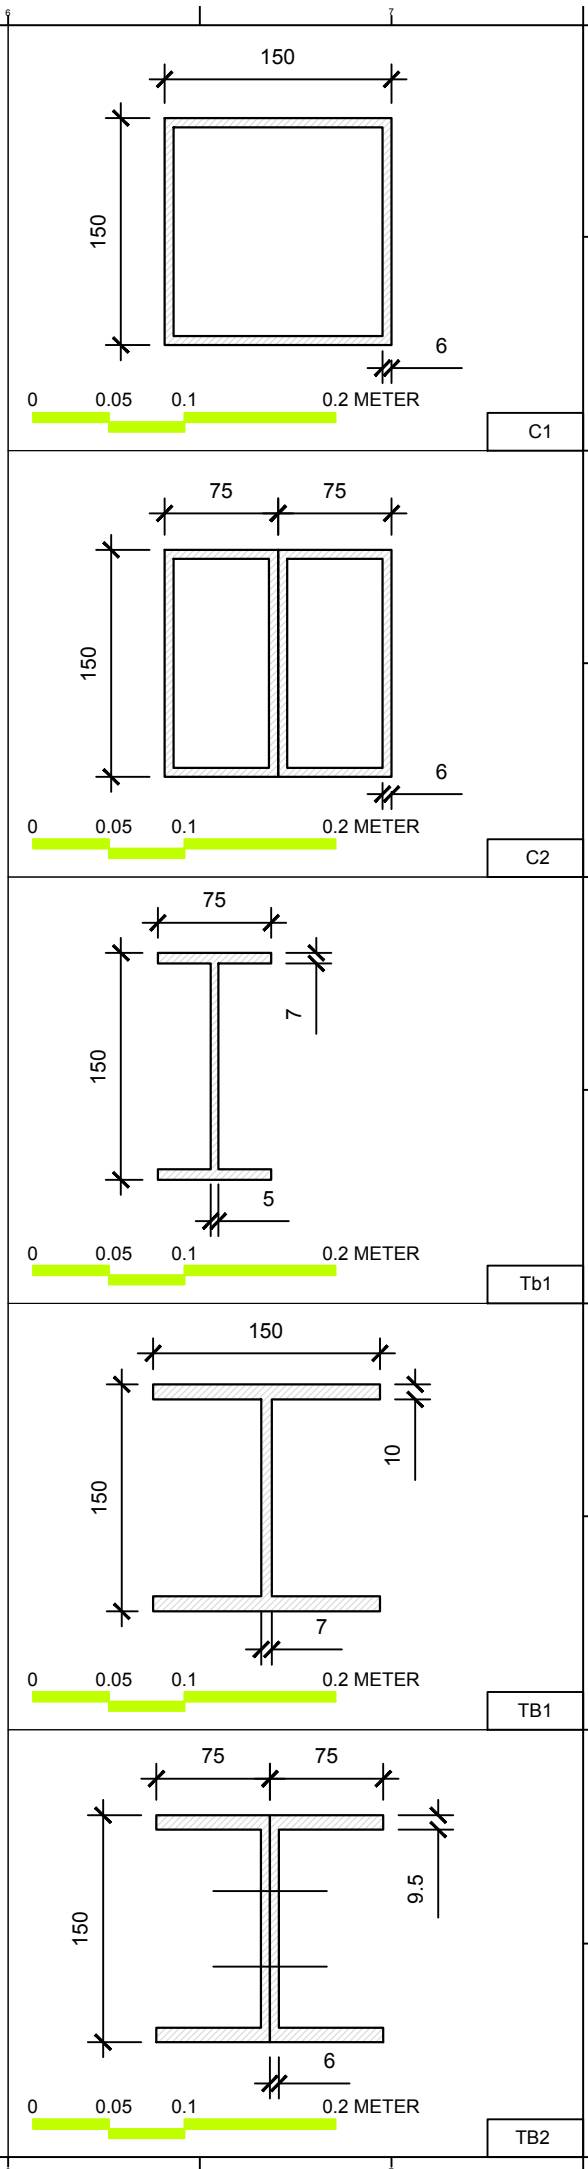

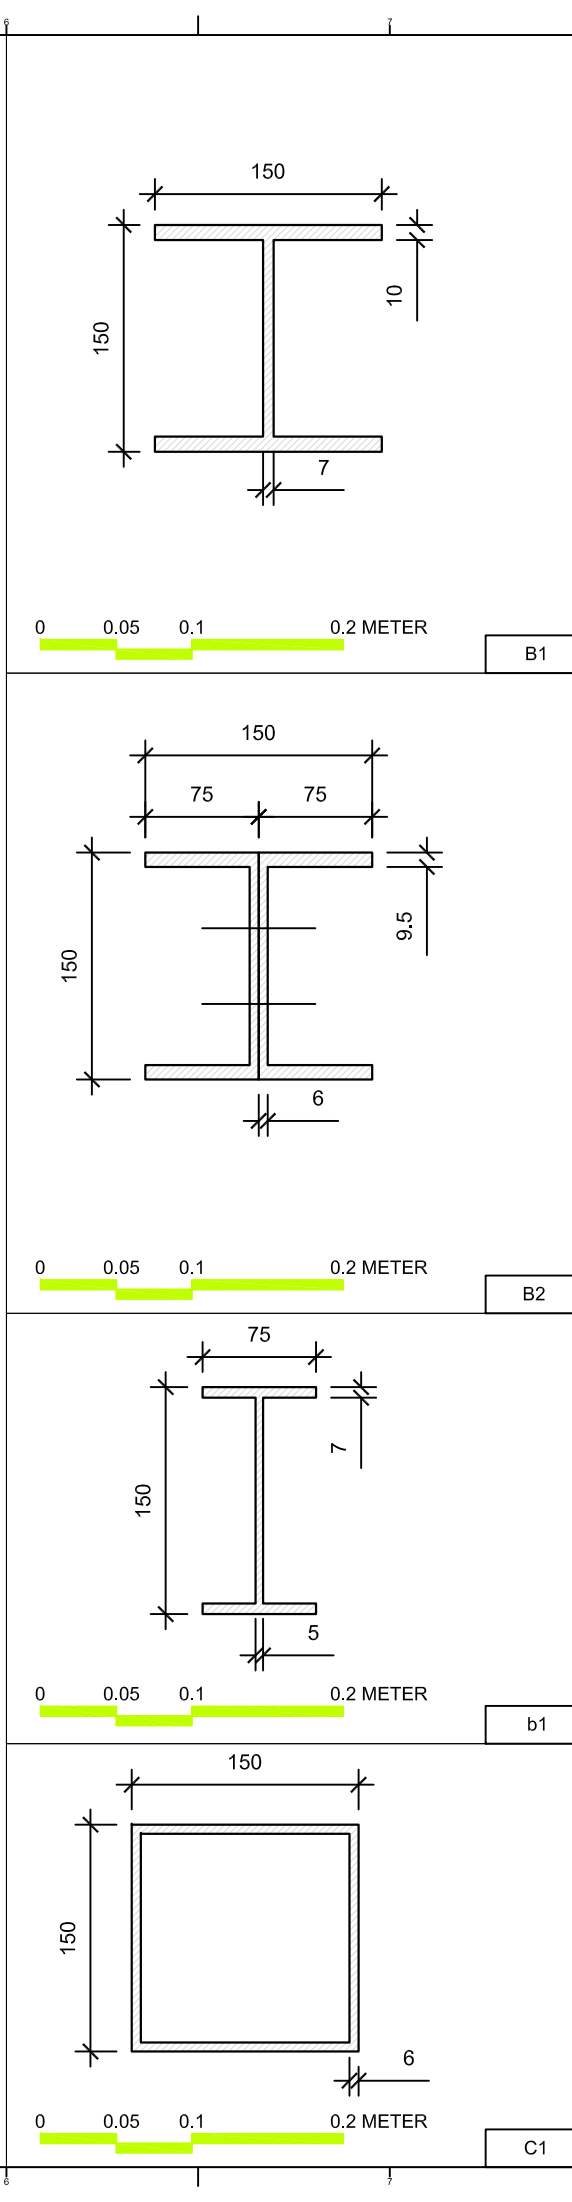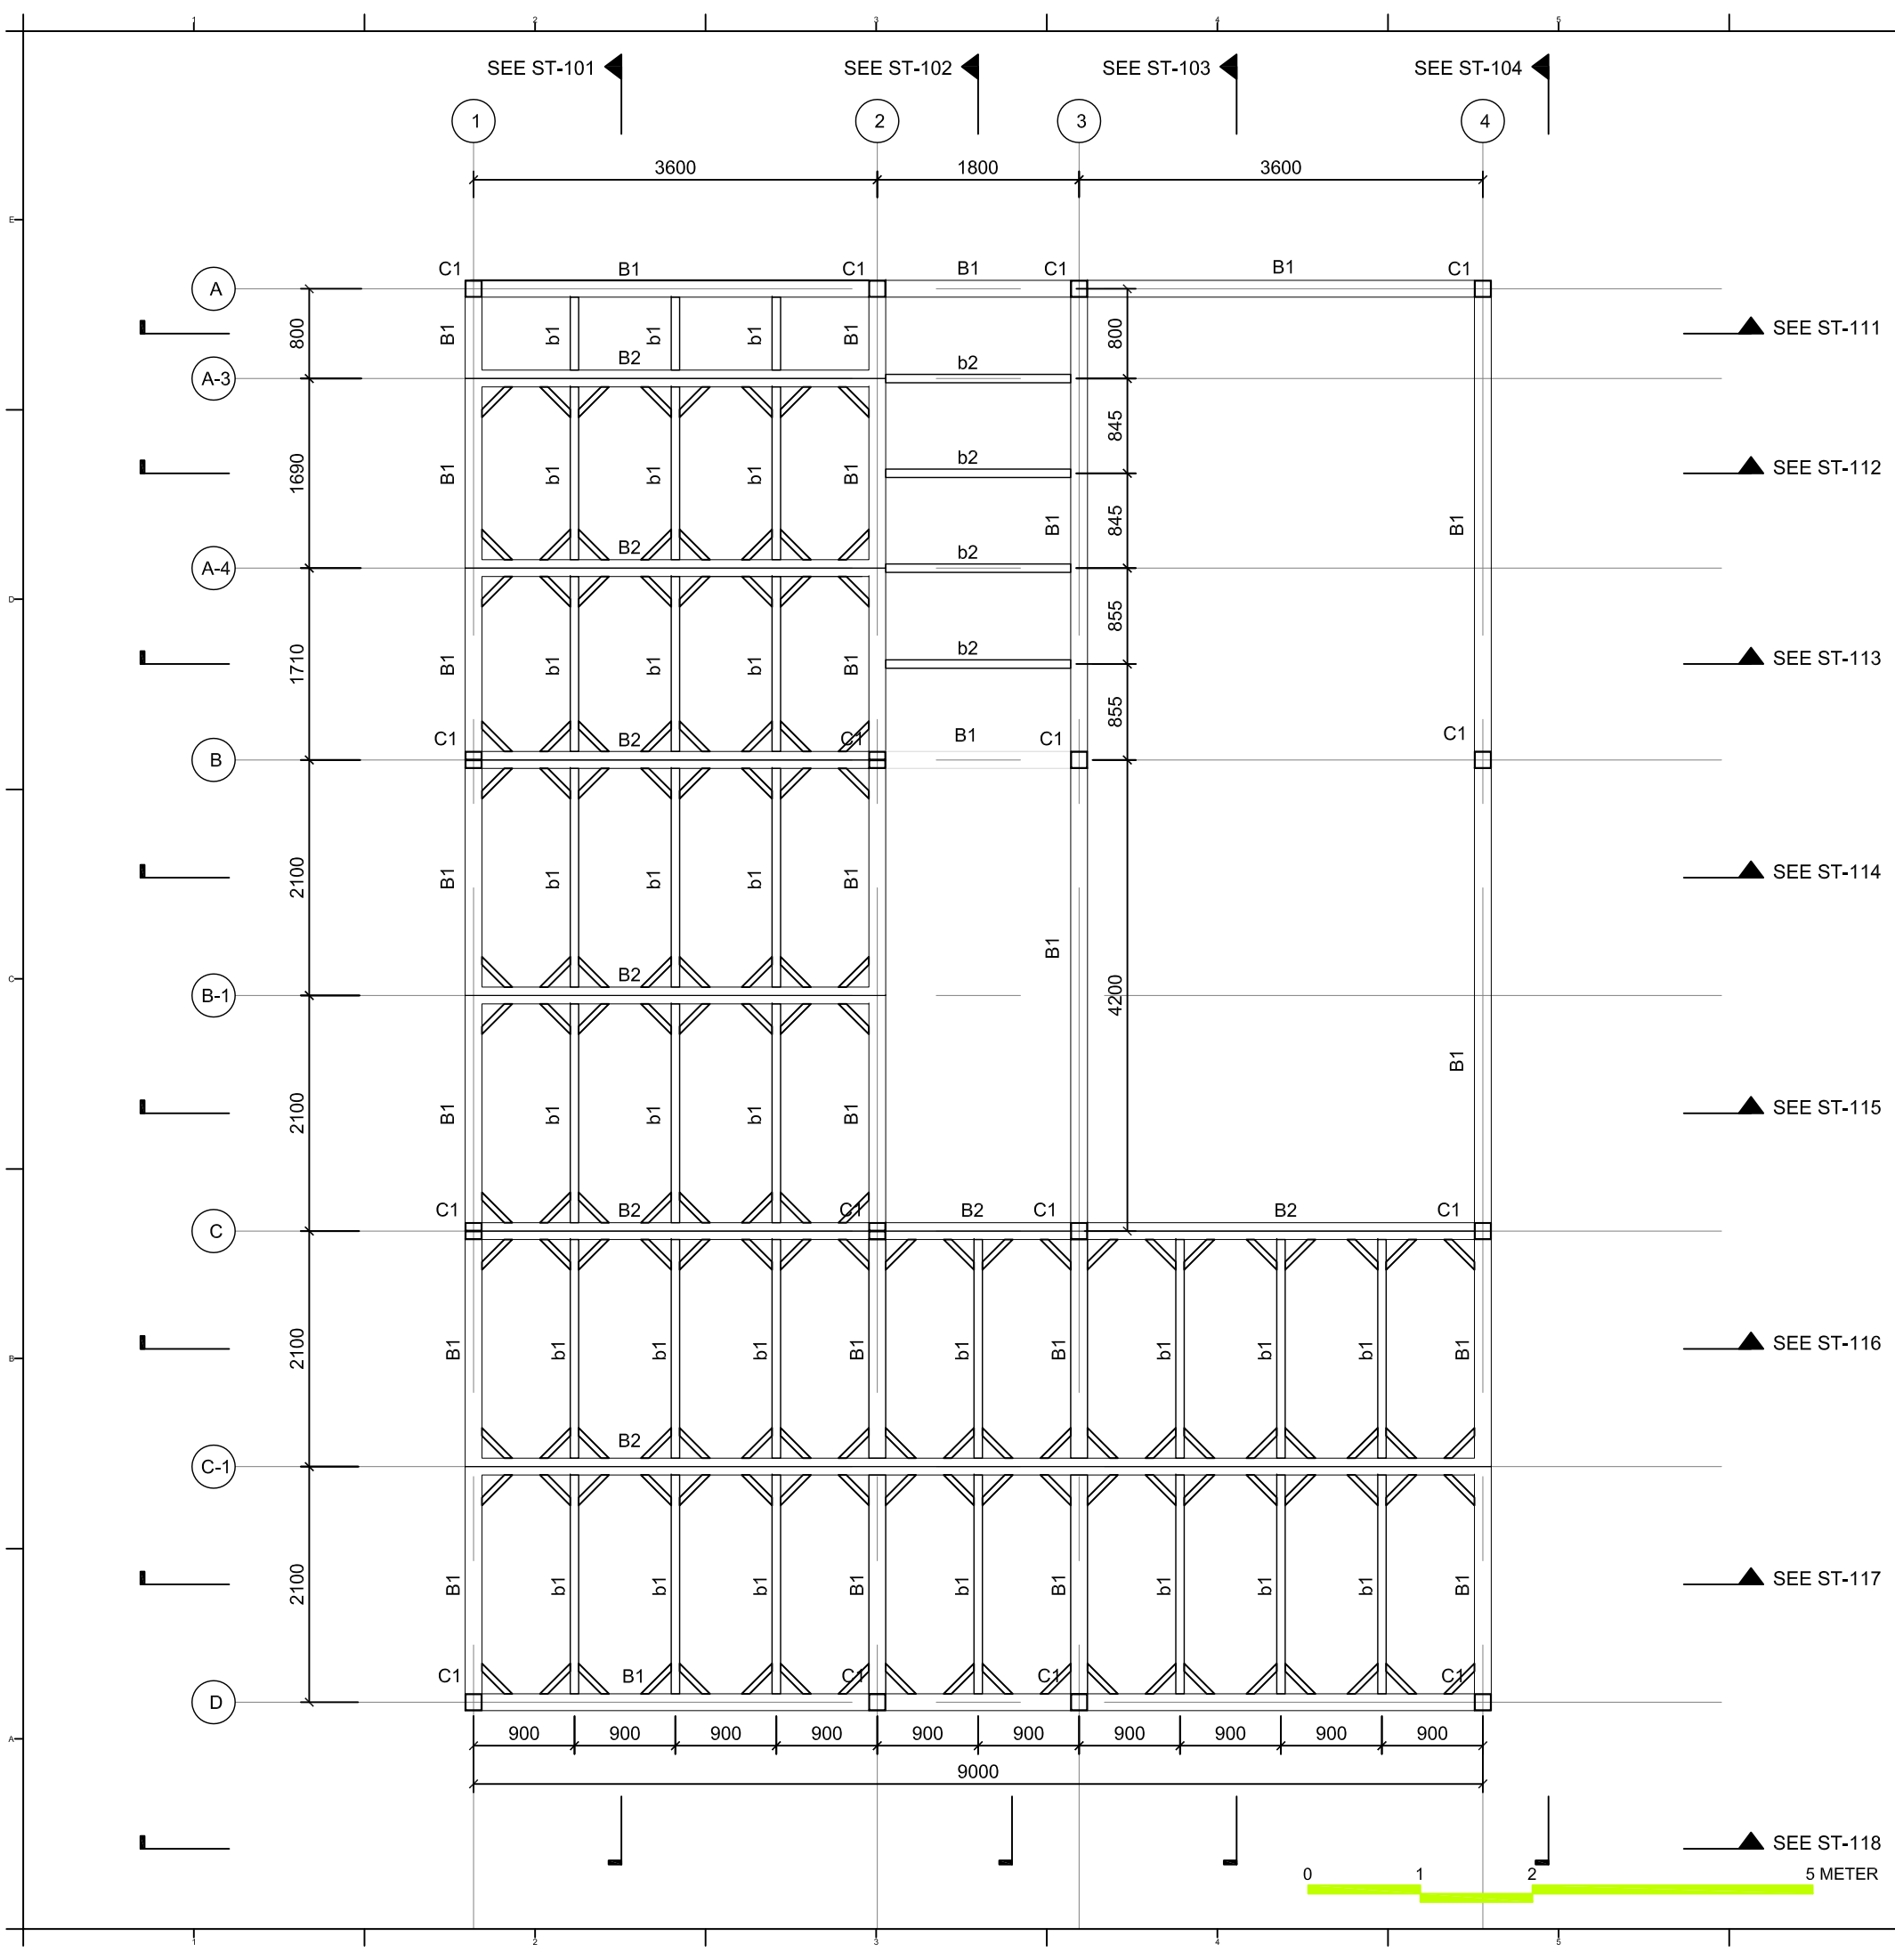



Project:



Institution:



NCTU Architecture
國立交通大學建築研究所

Team Name: NCTU/UNICODE
Address: 1001 Ta-Hsueh Road
Hsinchu City 30010
Taiwan
Contact: www.sde.tw



Consultants:





Note:

Mark	Date	Description
DN	2013/04/01	SD Submission
DN	2013/07/01	DDc Submission
ST	2013/11/01	DD Submission
ST	2014/03/03	CD Submission

Drawn by	ST
Checked by	DN
Scale	1:60
Unit	mm

DWG. Title	
STRUCTURAL MEZZANINE LEVEL PLAN	
DWG. No.	PAGE
ST-012	138

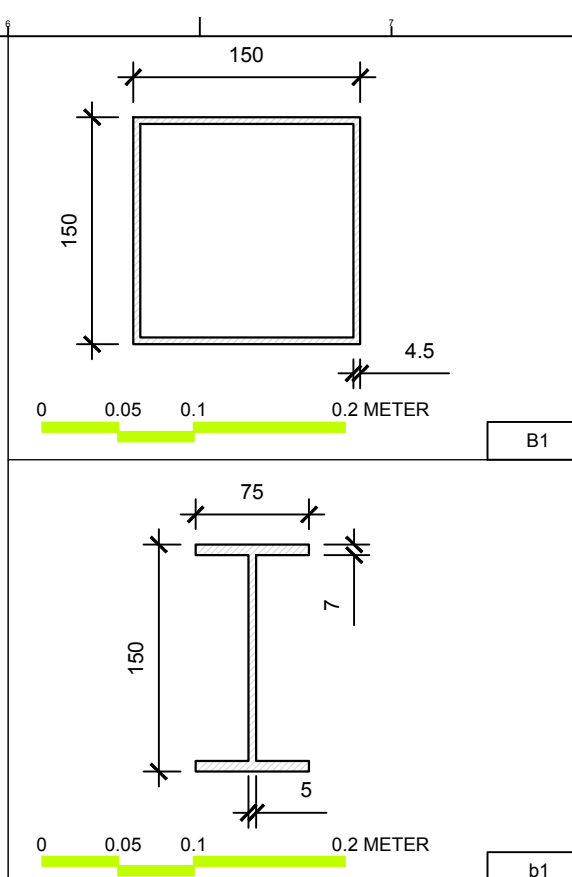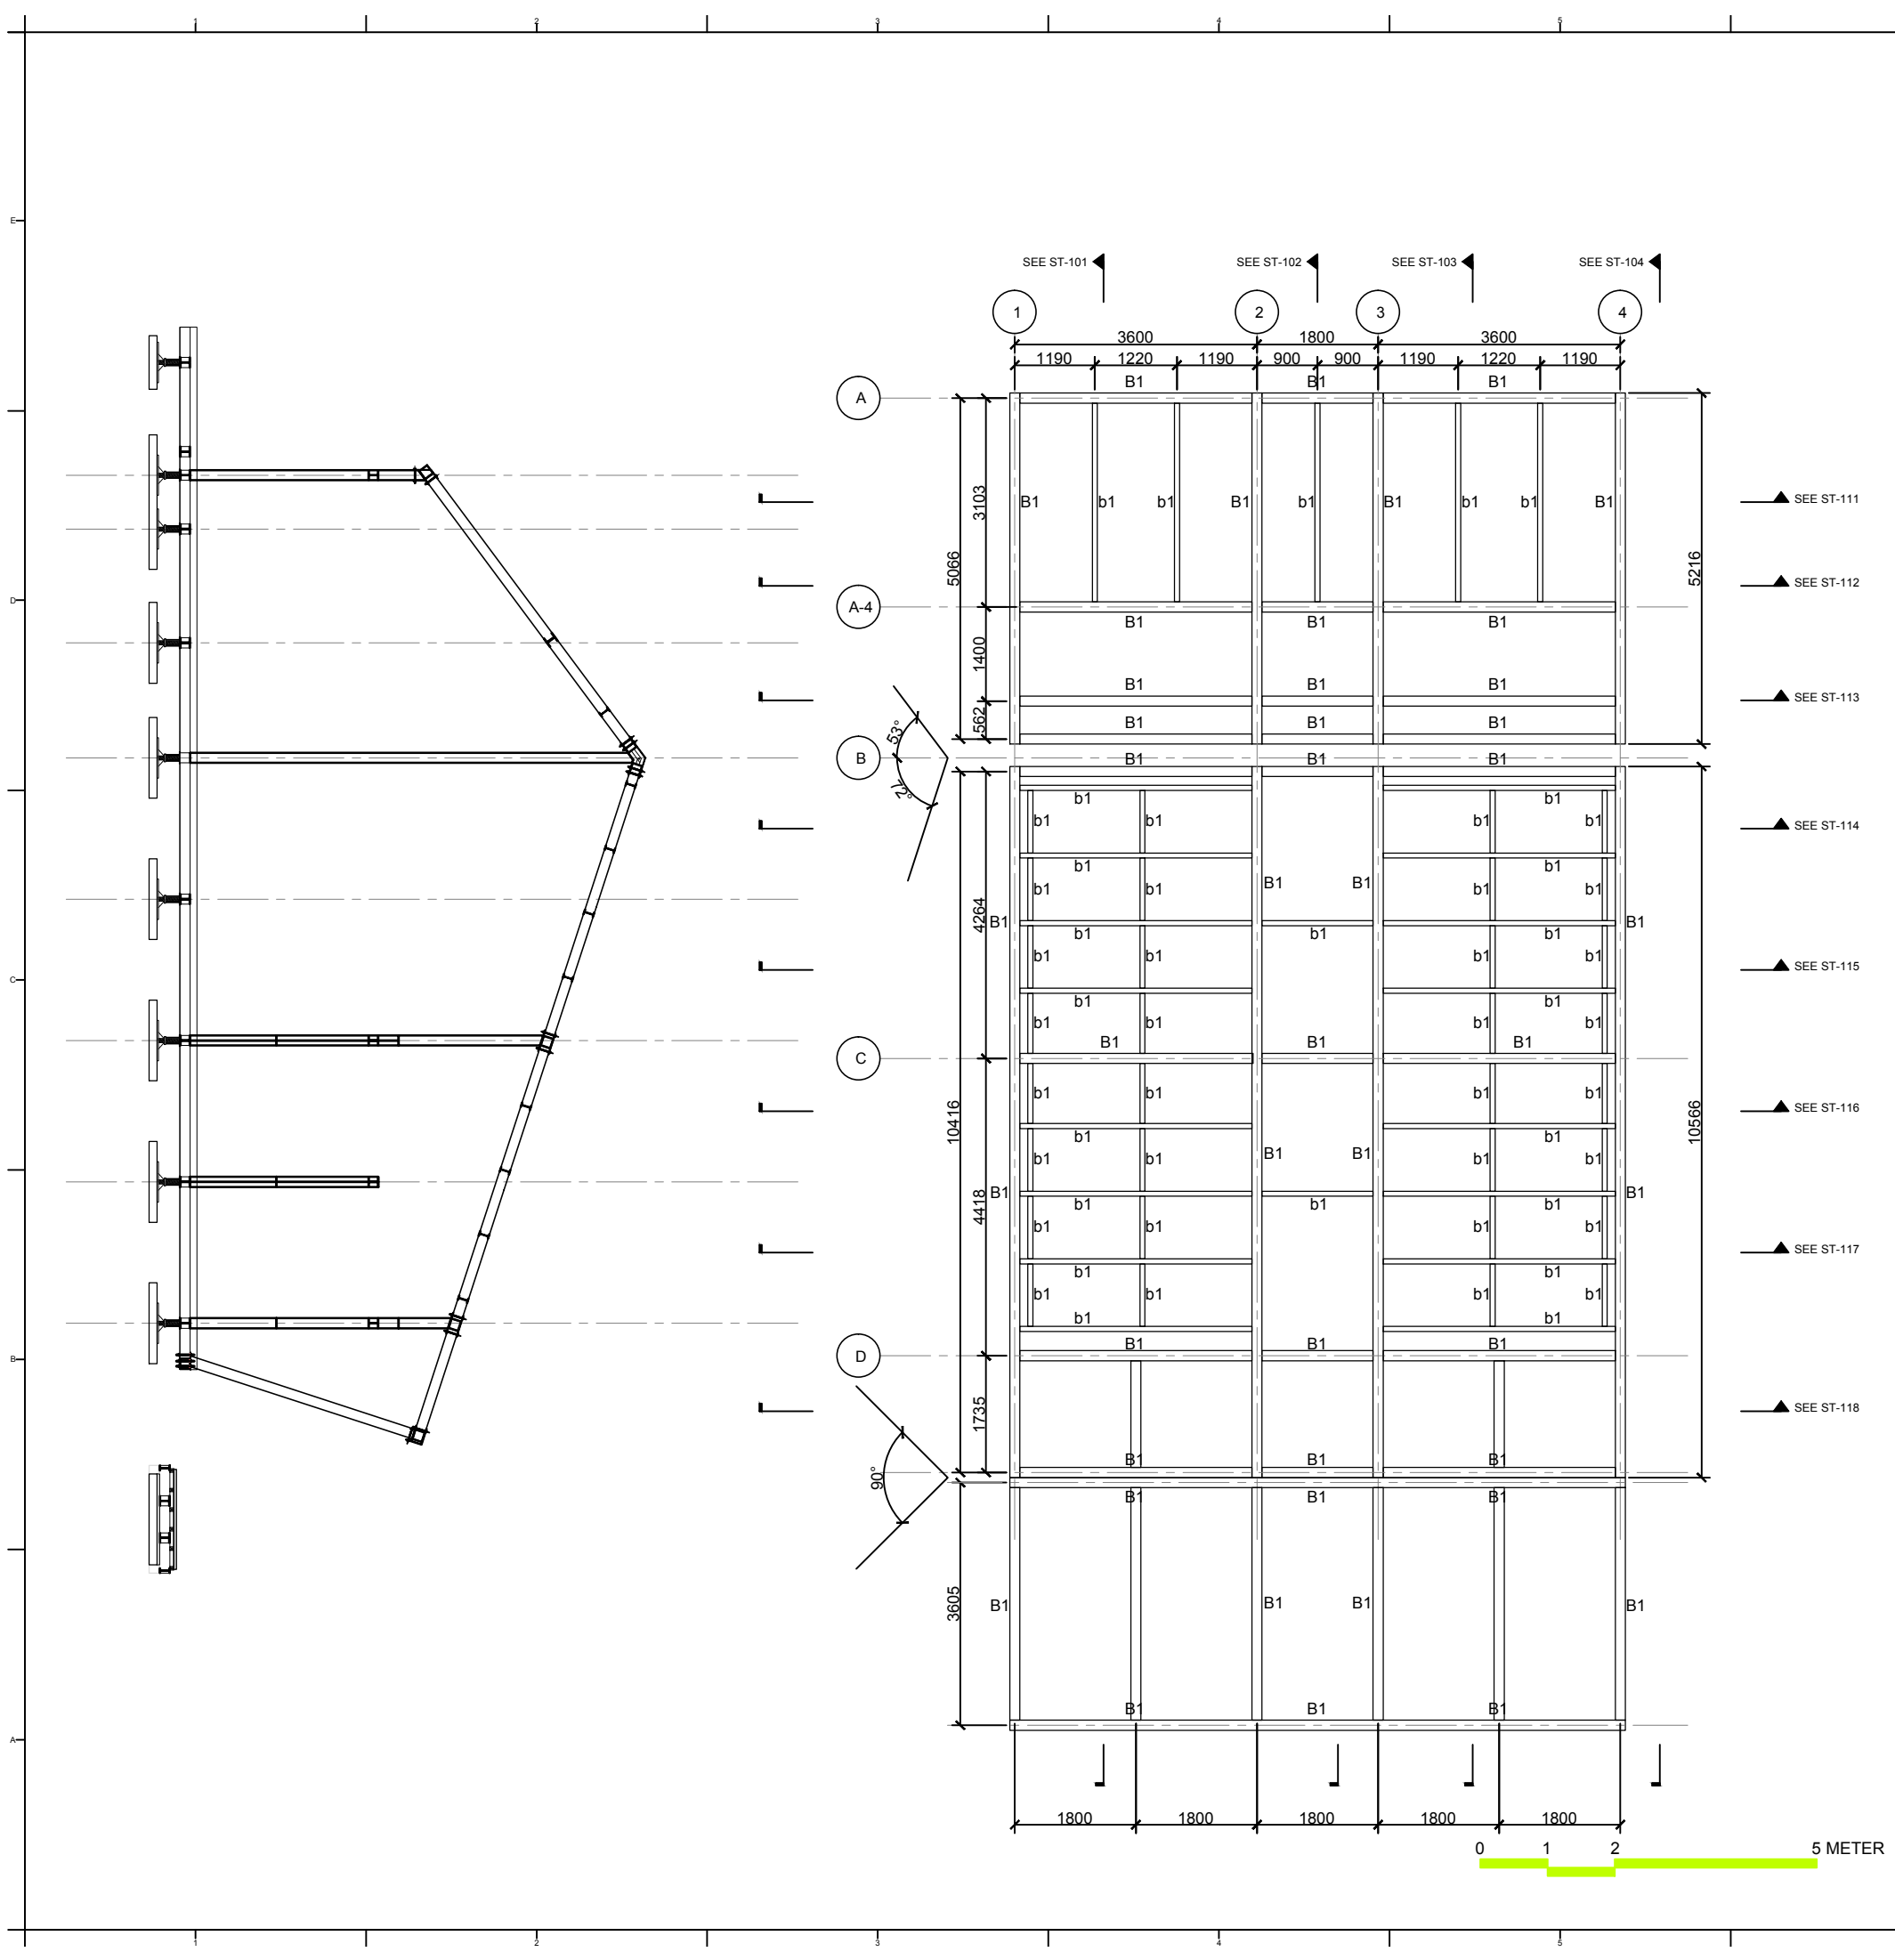



Project:



Institution:



NCTU Architecture
國立交通大學建築研究所

Team Name: NCTU/UNICODE
Address: 1001 Ta-Hsueh Road
Hsinchu City 30010
Taiwan
Contact: www.sde.tw



Consultants:



Note:

Mark	Date	Description
DN	2013/04/01	SD Submission
DN	2013/07/01	DDc Submission
ST	2013/11/01	DD Submission
ST	2014/03/03	CD Submission

Drawn by	ST
Checked by	DN
Scale	1:100
Unit	mm

DWG. Title	
STRUCTURAL ROOF PLAN	
DWG. No.	PAGE
ST-021	139

Project:



Institution:



NCTU Architecture
國立交通大學建築研究所

Team Name:

NCTU/UNICODE

Address:

1001 Ta-Hsueh Road
Hsinchu City 30010
Taiwan

Contact:

www.sde.tw



Consultants:




Note:

Mark	Date	Description
DN	2013/04/01	SD Submission
DN	2013/07/01	DDc Submission
ST	2013/11/01	DD Submission
ST	2014/03/03	CD Submission

Drawn by	ST
Checked by	DN
Scale	1:60
Unit	mm

DWG. Title
**STRUCTURAL
LONGITUDINAL SECTIONS
FRAME 1**

DWG. No.	PAGE
ST-101	140

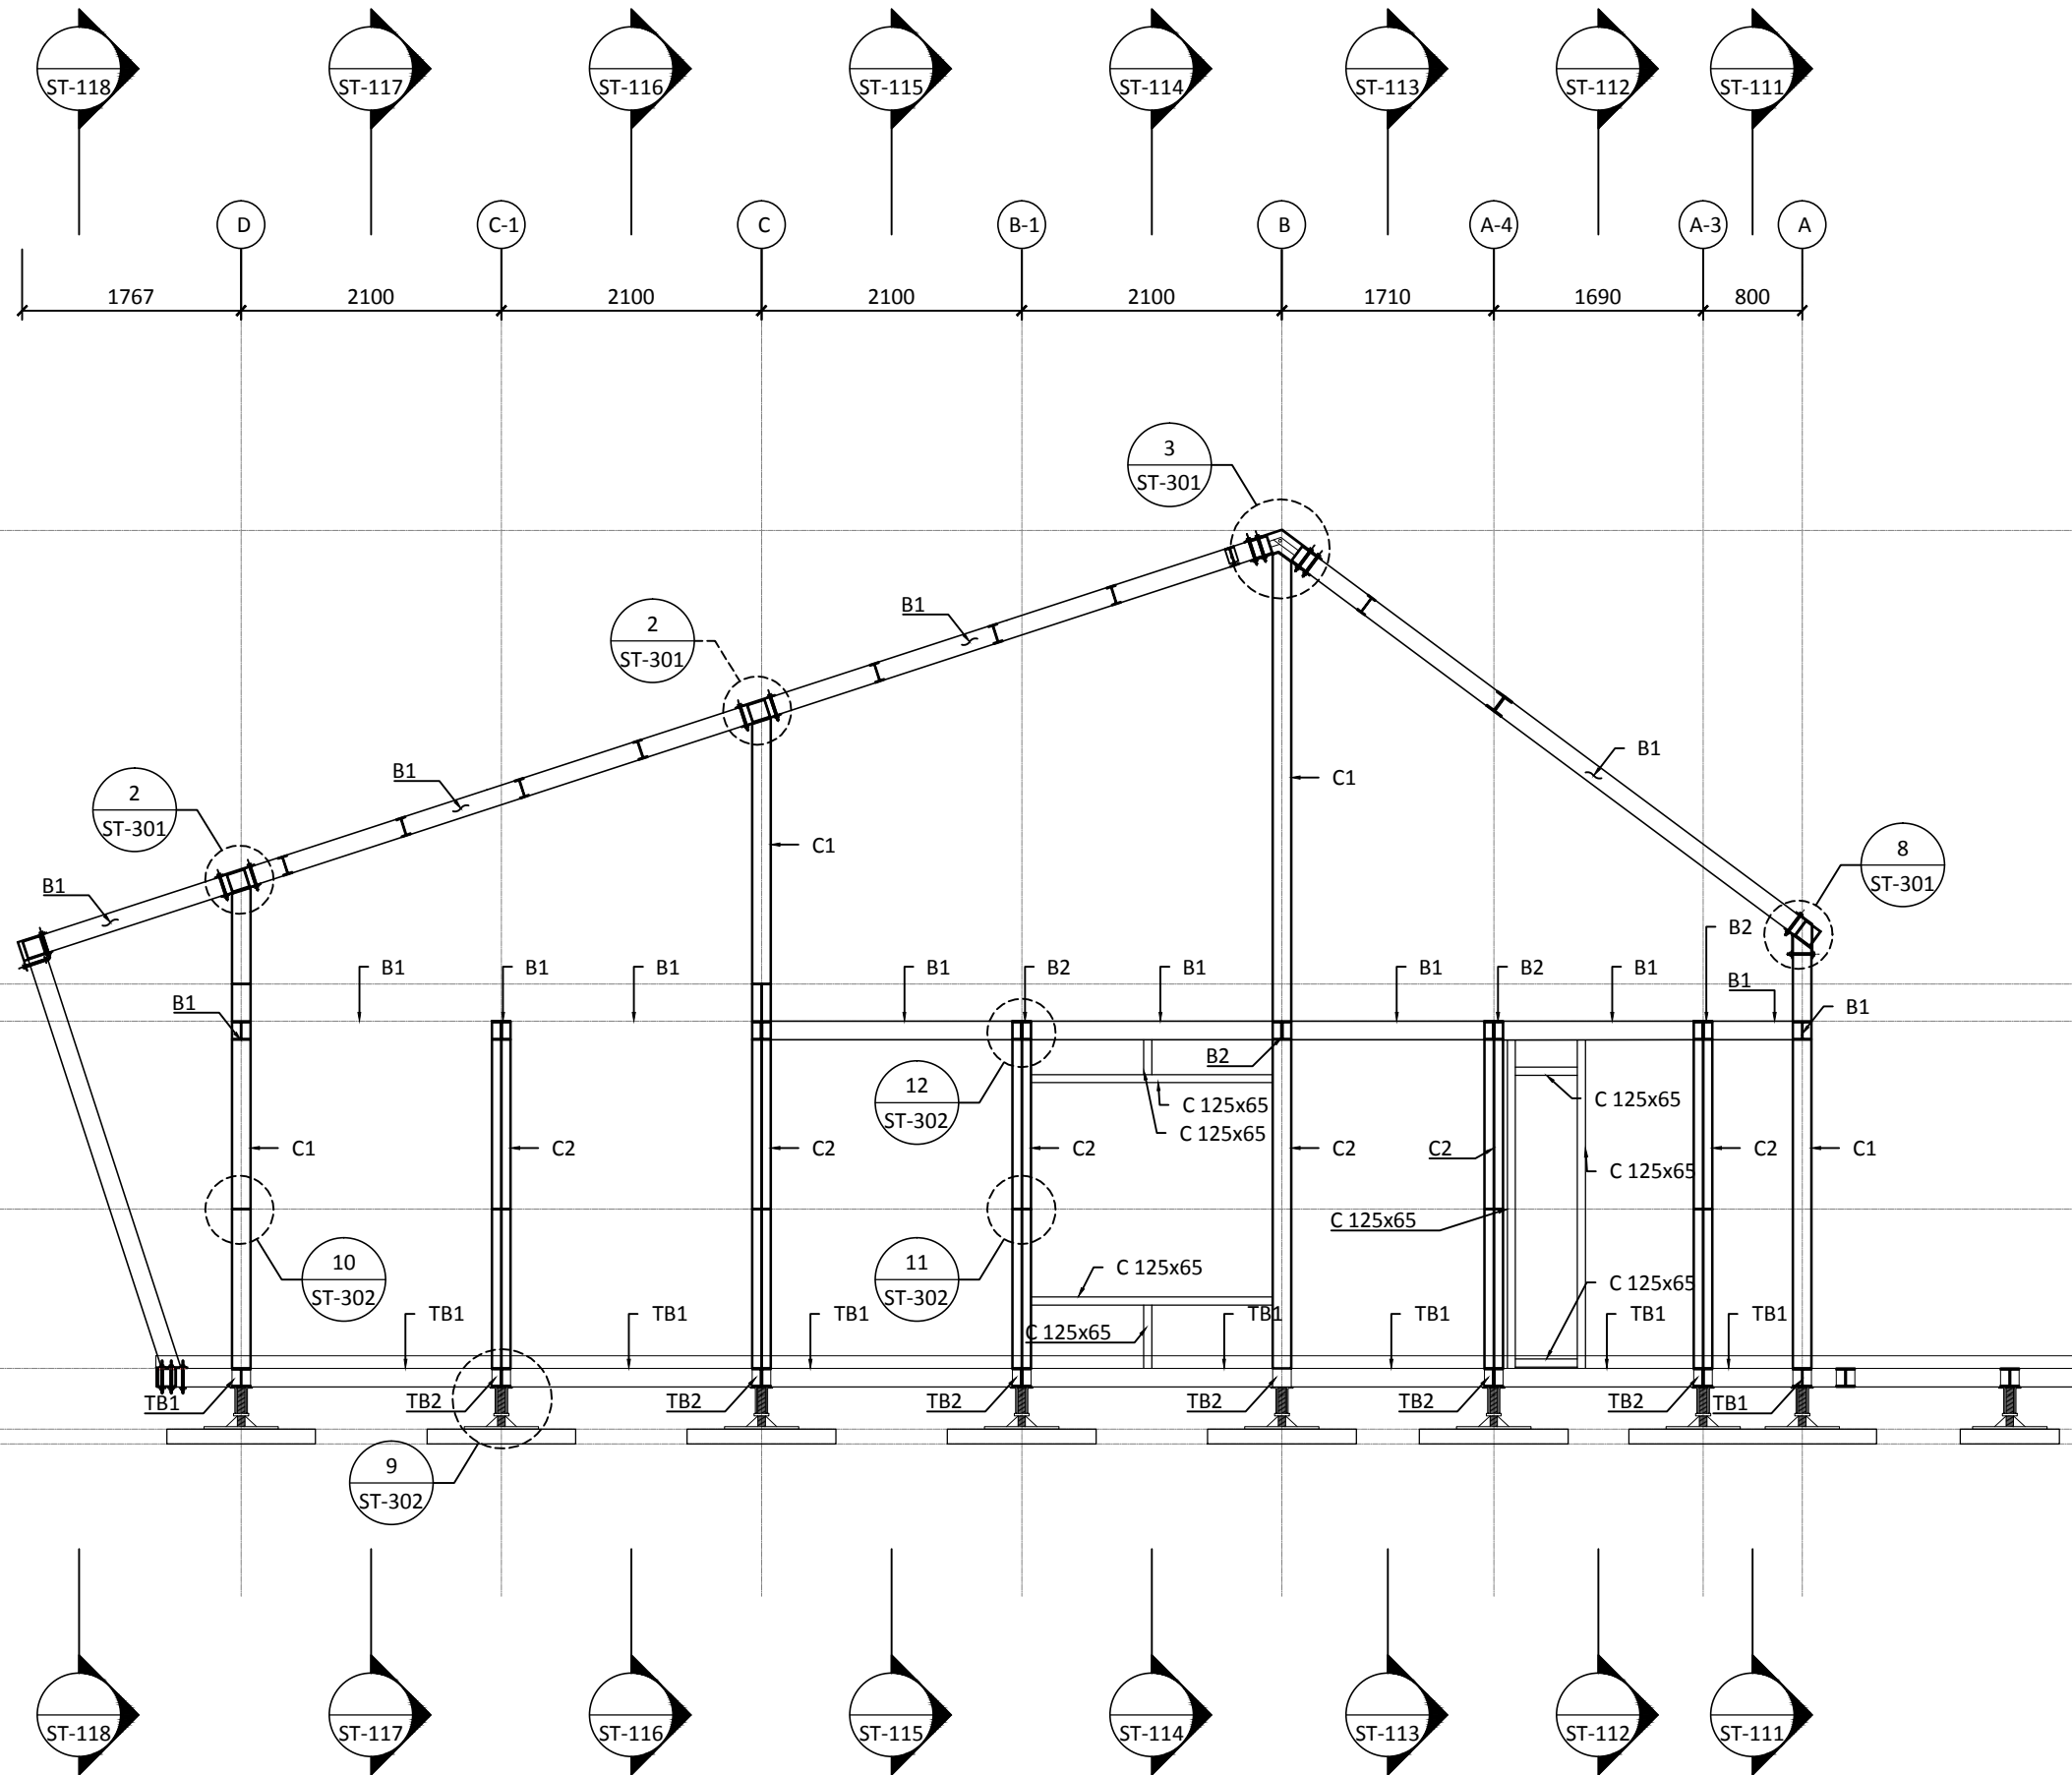

0 1 2 5 METER

Project:



Institution:



NCTU Architecture
國立交通大學建築研究所

Team Name:

NCTU/UNICODE

Address:

1001 Ta-Hsueh Road
Hsinchu City 30010
Taiwan

Contact:

www.sde.tw



Consultants:




Note:

Mark	Date	Description
DN	2013/04/01	SD Submission
DN	2013/07/01	DDc Submission
ST	2013/11/01	DD Submission
ST	2014/03/03	CD Submission

Drawn by	ST
Checked by	DN
Scale	1:60
Unit	mm

DWG. Title
**STRUCTURAL
LONGITUDINAL SECTIONS
FRAME 2**

DWG. No.	PAGE
ST-102	141

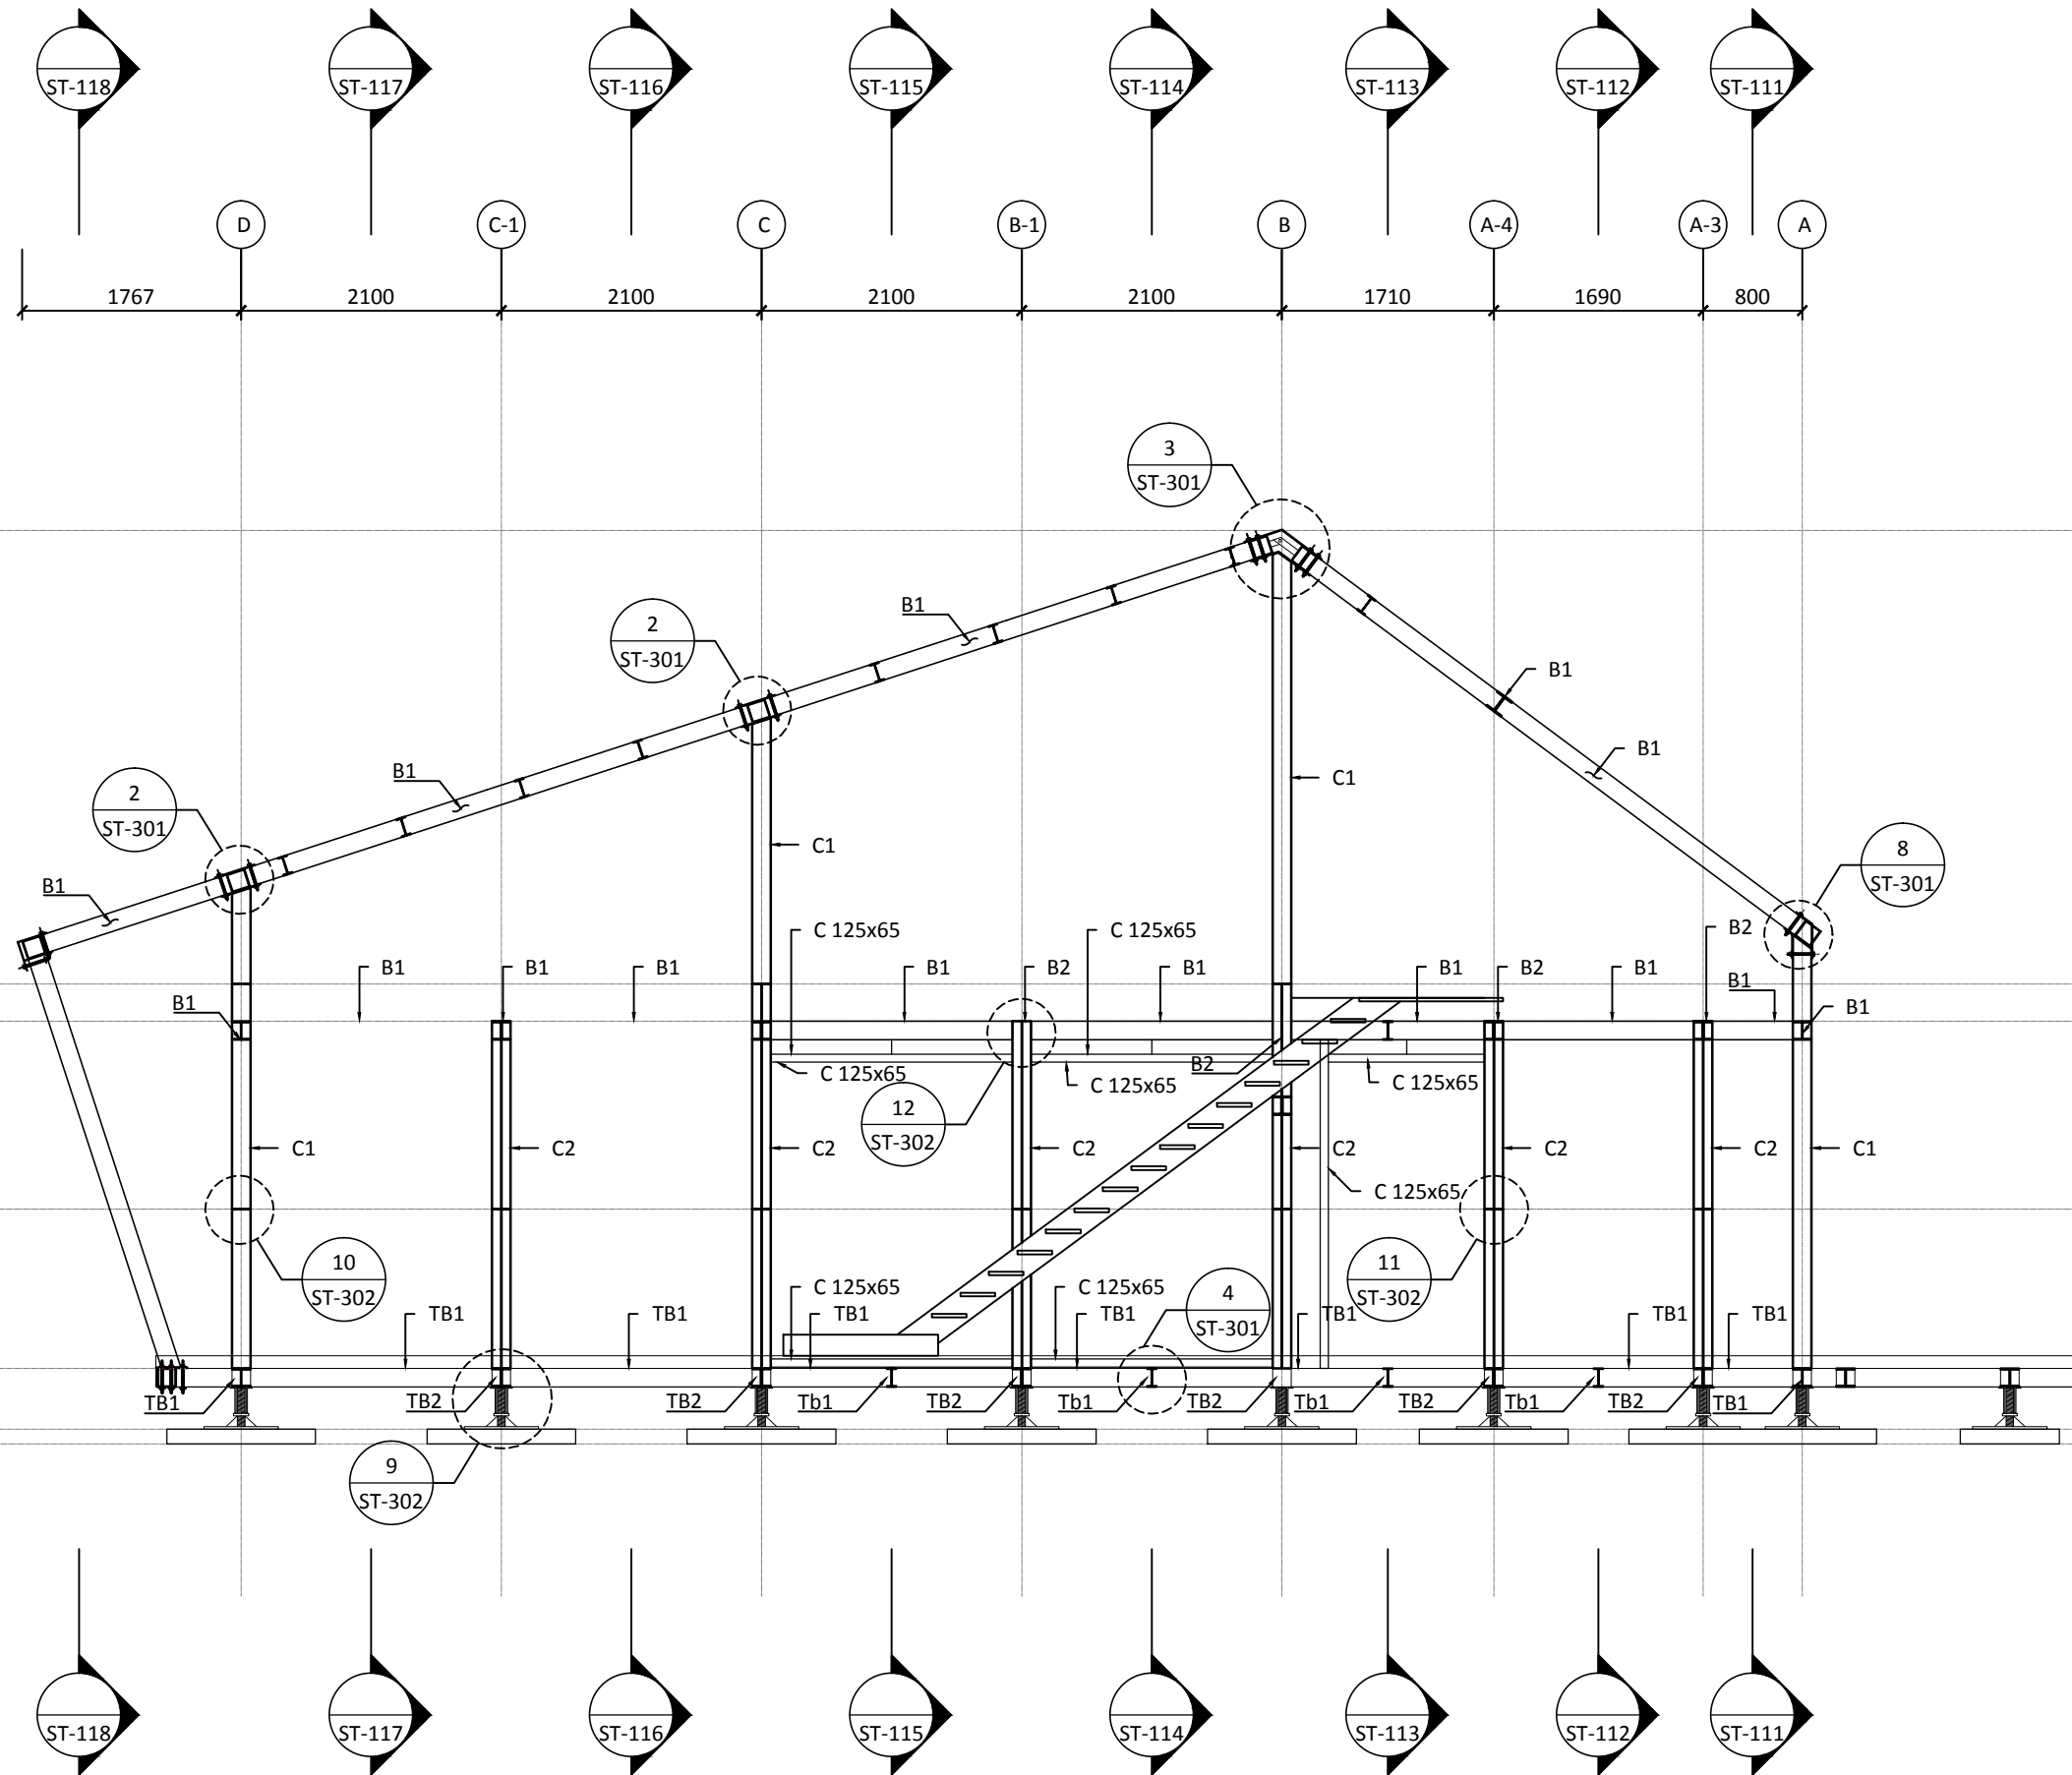

Project:



Institution:



NCTU Architecture
國立交通大學建築研究所

Team Name:

NCTU/UNICODE

Address:

1001 Ta-Hsueh Road
Hsinchu City 30010
Taiwan

Contact:

www.sde.tw



Consultants:




Note:

Mark	Date	Description
DN	2013/04/01	SD Submission
DN	2013/07/01	DDc Submission
ST	2013/11/01	DD Submission
ST	2014/03/03	CD Submission

Drawn by	ST
Checked by	DN
Scale	1:60
Unit	mm

DWG. Title
**STRUCTURAL
LONGITUDINAL SECTIONS
FRAME 3**

DWG. No.	PAGE
ST-103	142

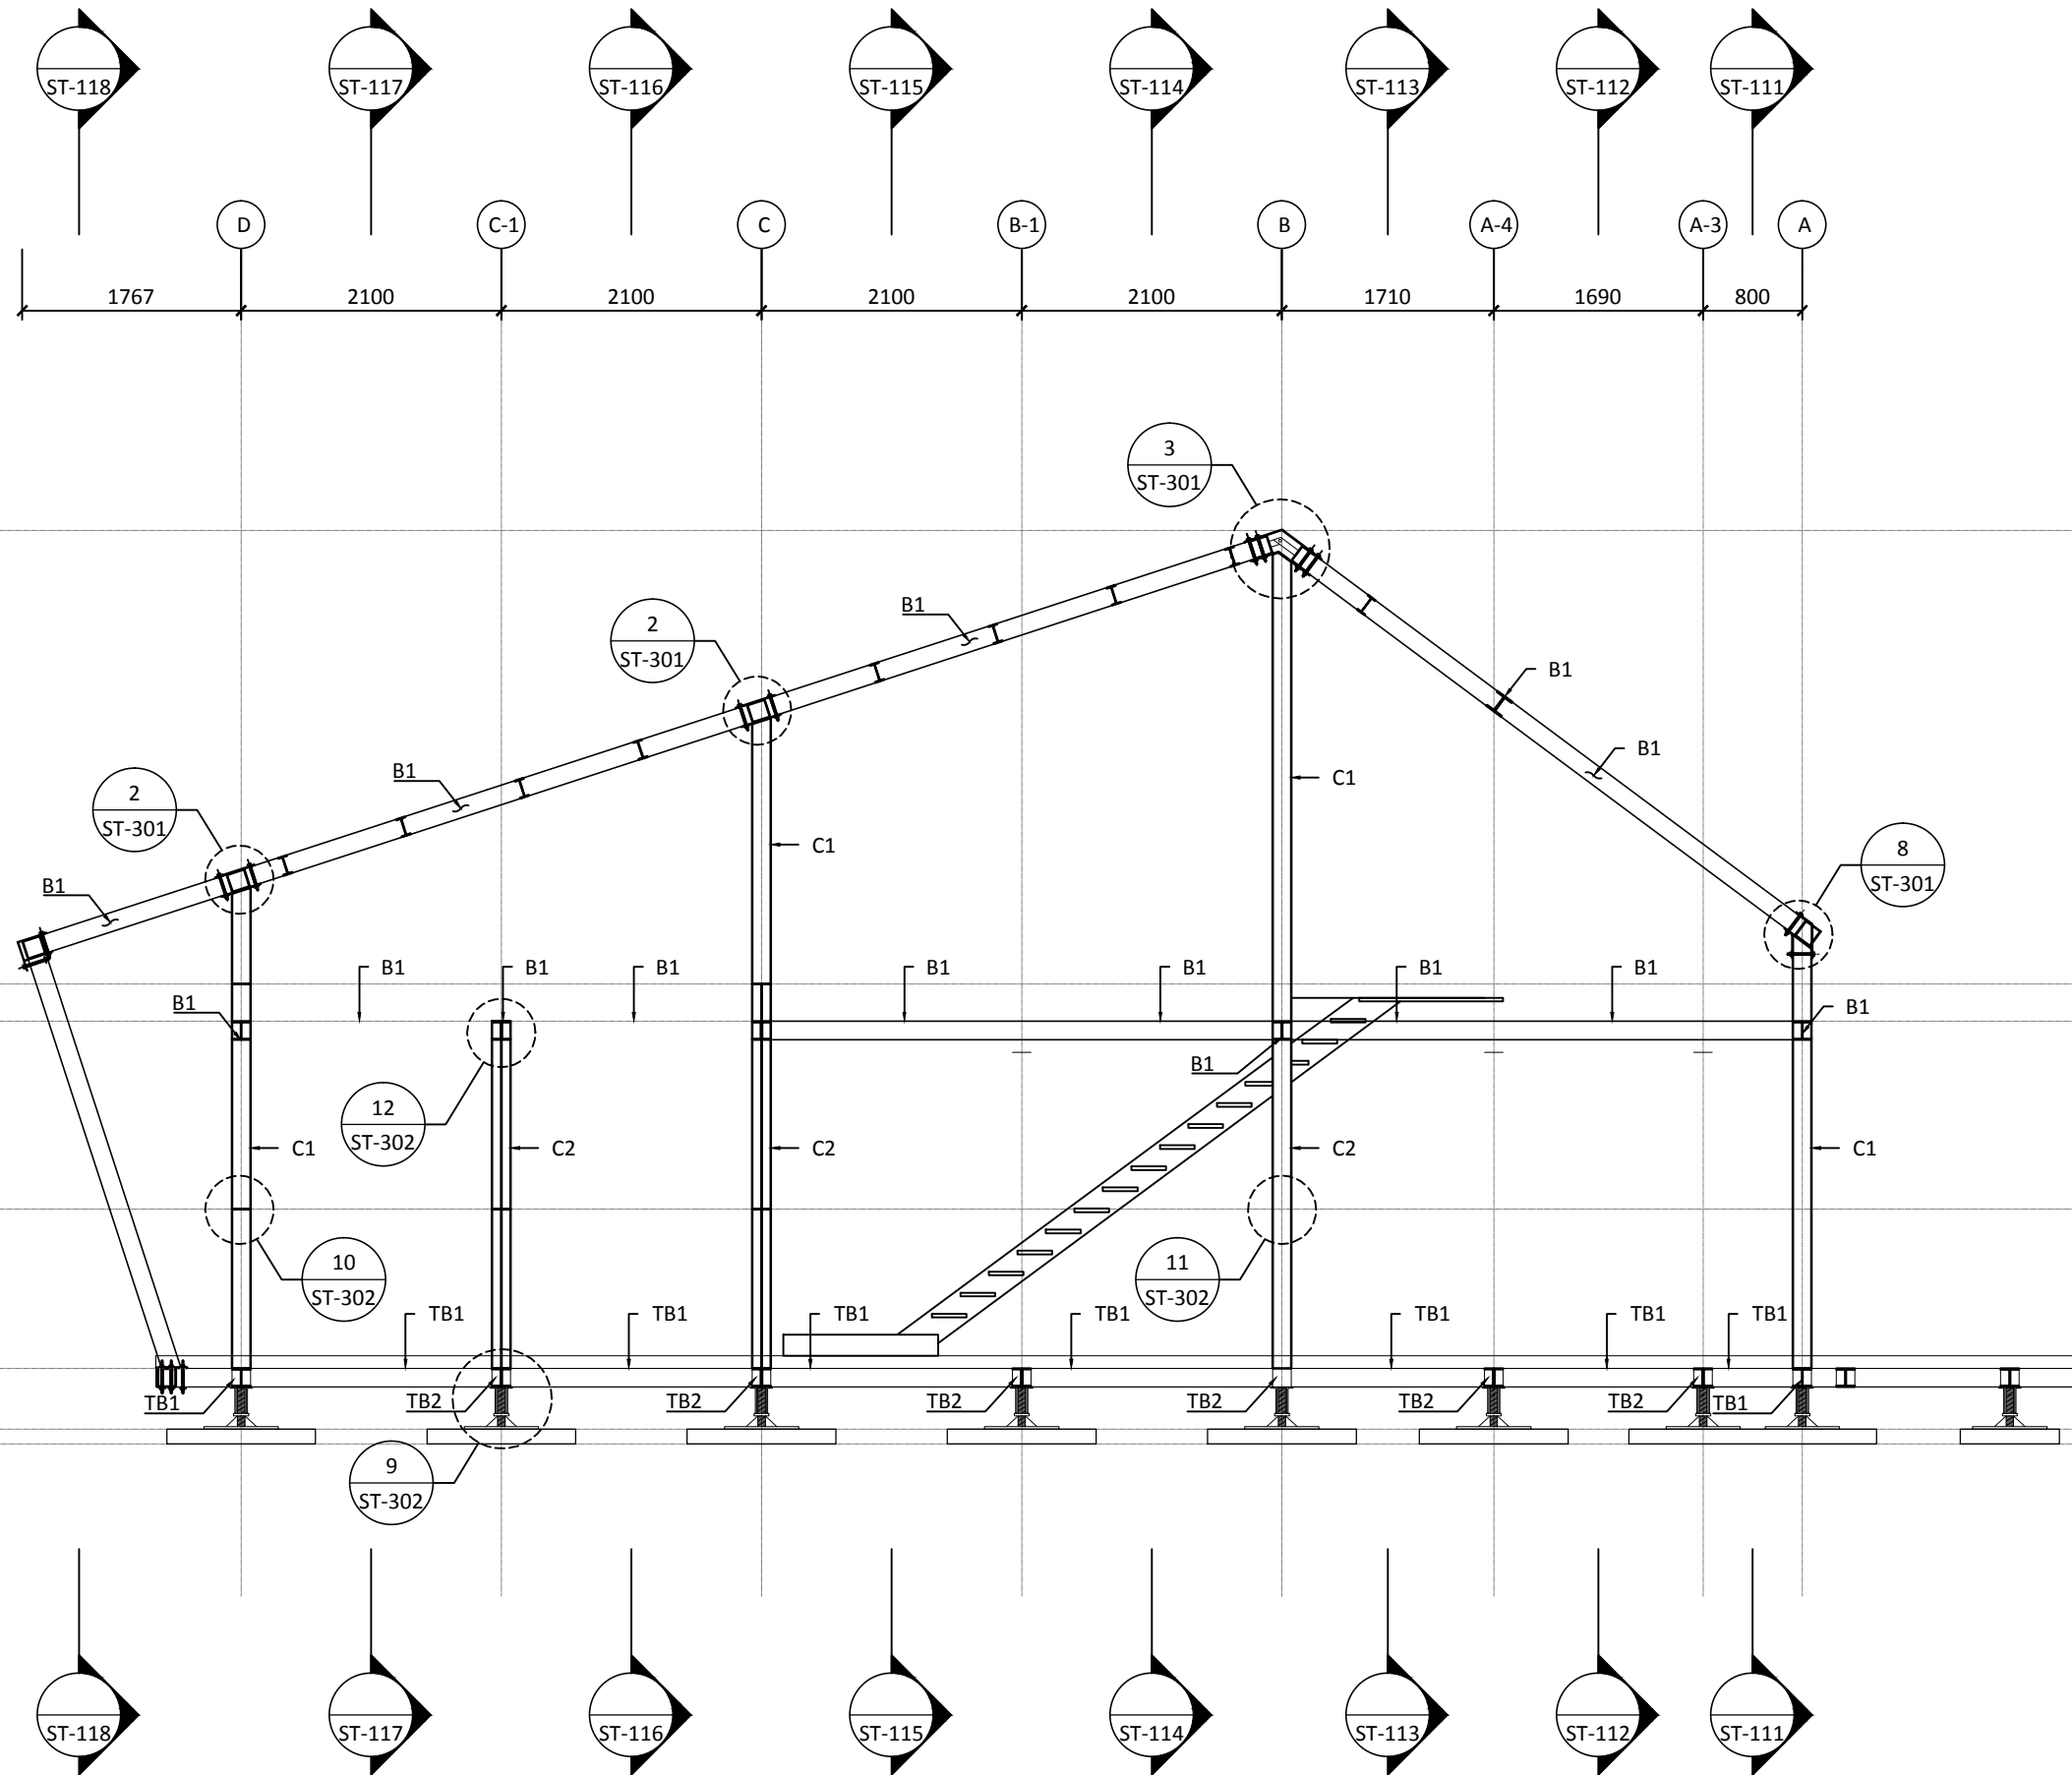

0 1 2 5 METER

Project:



Institution:



NCTU Architecture
國立交通大學建築研究所

Team Name:

NCTU/UNICODE

Address:

1001 Ta-Hsueh Road
Hsinchu City 30010
Taiwan

Contact:

www.sde.tw



Consultants:




Note:

Mark	Date	Description
DN	2013/04/01	SD Submission
DN	2013/07/01	DDc Submission
ST	2013/11/01	DD Submission
ST	2014/03/03	CD Submission

Drawn by	ST
Checked by	DN
Scale	1:60
Unit	mm

DWG. Title
**STRUCTURAL
LONGITUDINAL SECTIONS
FRAME 4**

DWG. No.	PAGE
ST-104	143

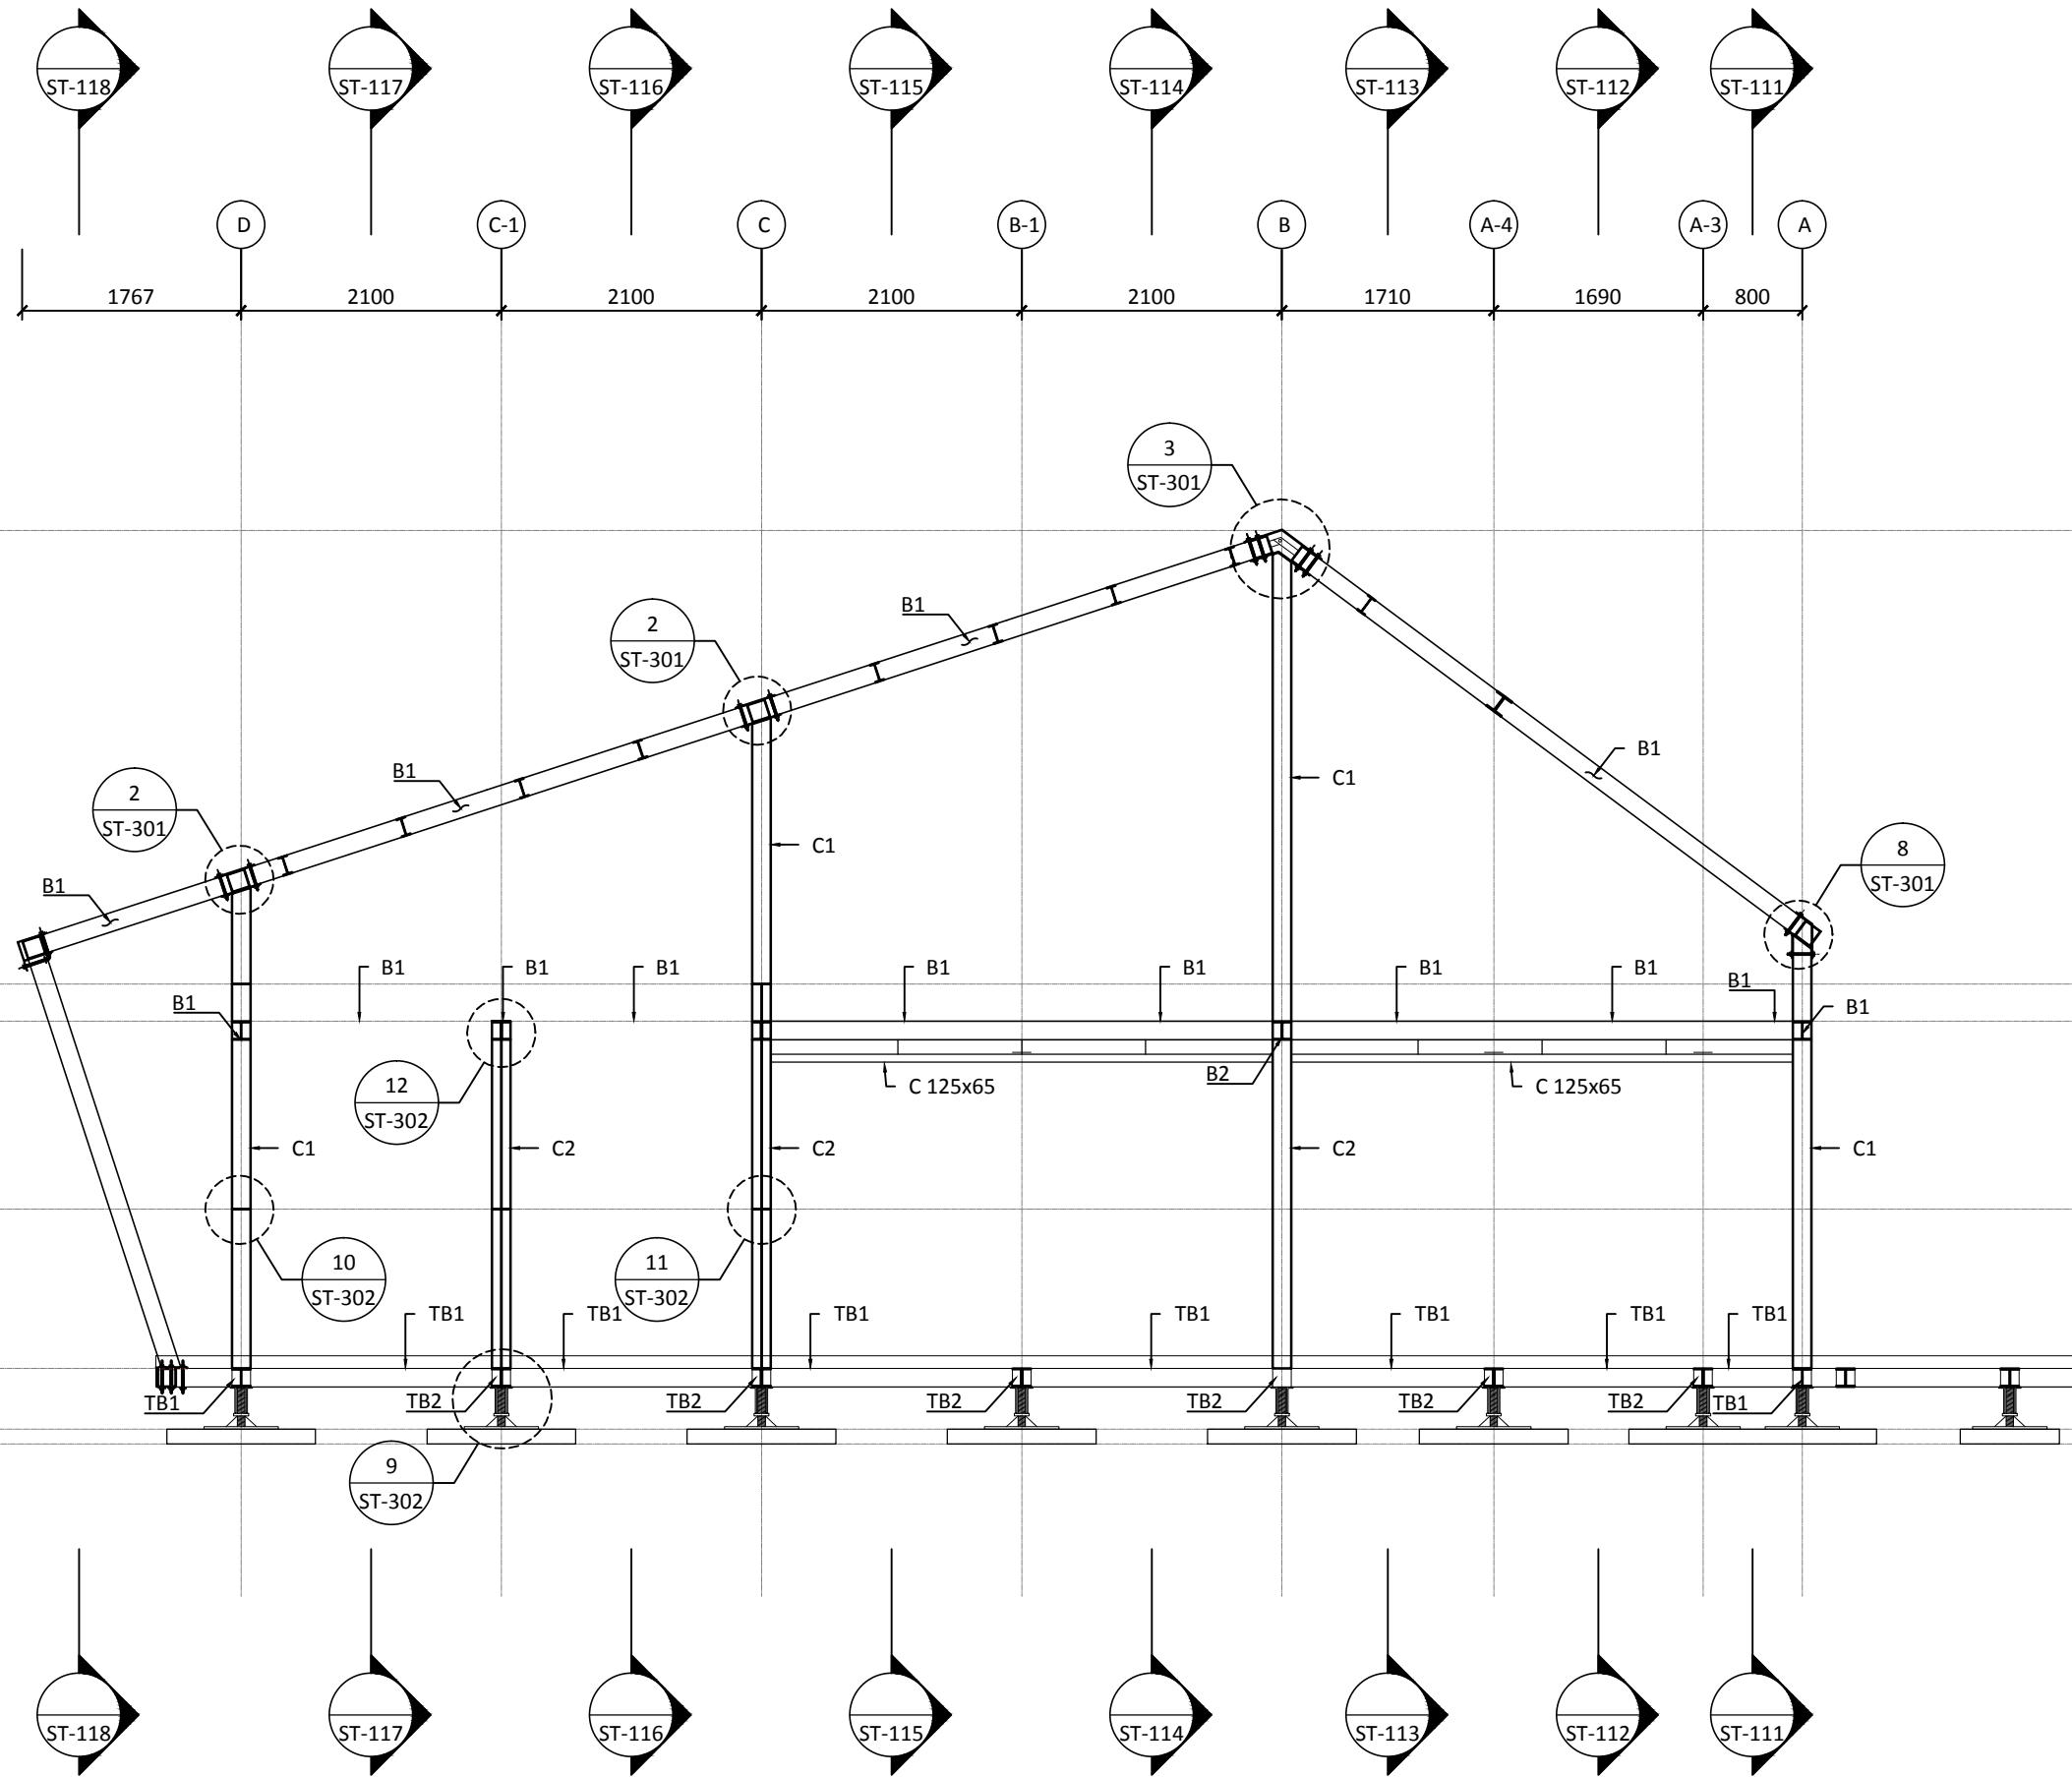

0 1 2 5 METER

Project:



Institution:



NCTU Architecture
國立交通大學建築研究所

Team Name:

NCTU/UNICODE

Address:

1001 Ta-Hsueh Road
Hsinchu City 30010
Taiwan

Contact:

www.sde.tw



Consultants:




Note:

Mark	Date	Description
DN	2013/04/01	SD Submission
DN	2013/07/01	DDc Submission
ST	2013/11/01	DD Submission
ST	2014/03/03	CD Submission


Drawn by	ST
Checked by	DN
Scale	1:60
Unit	mm


DWG. Title
**STRUCTURAL
TRANSVERSAL SECTIONS
FRAME A**

DWG. No.	PAGE
ST-111	144

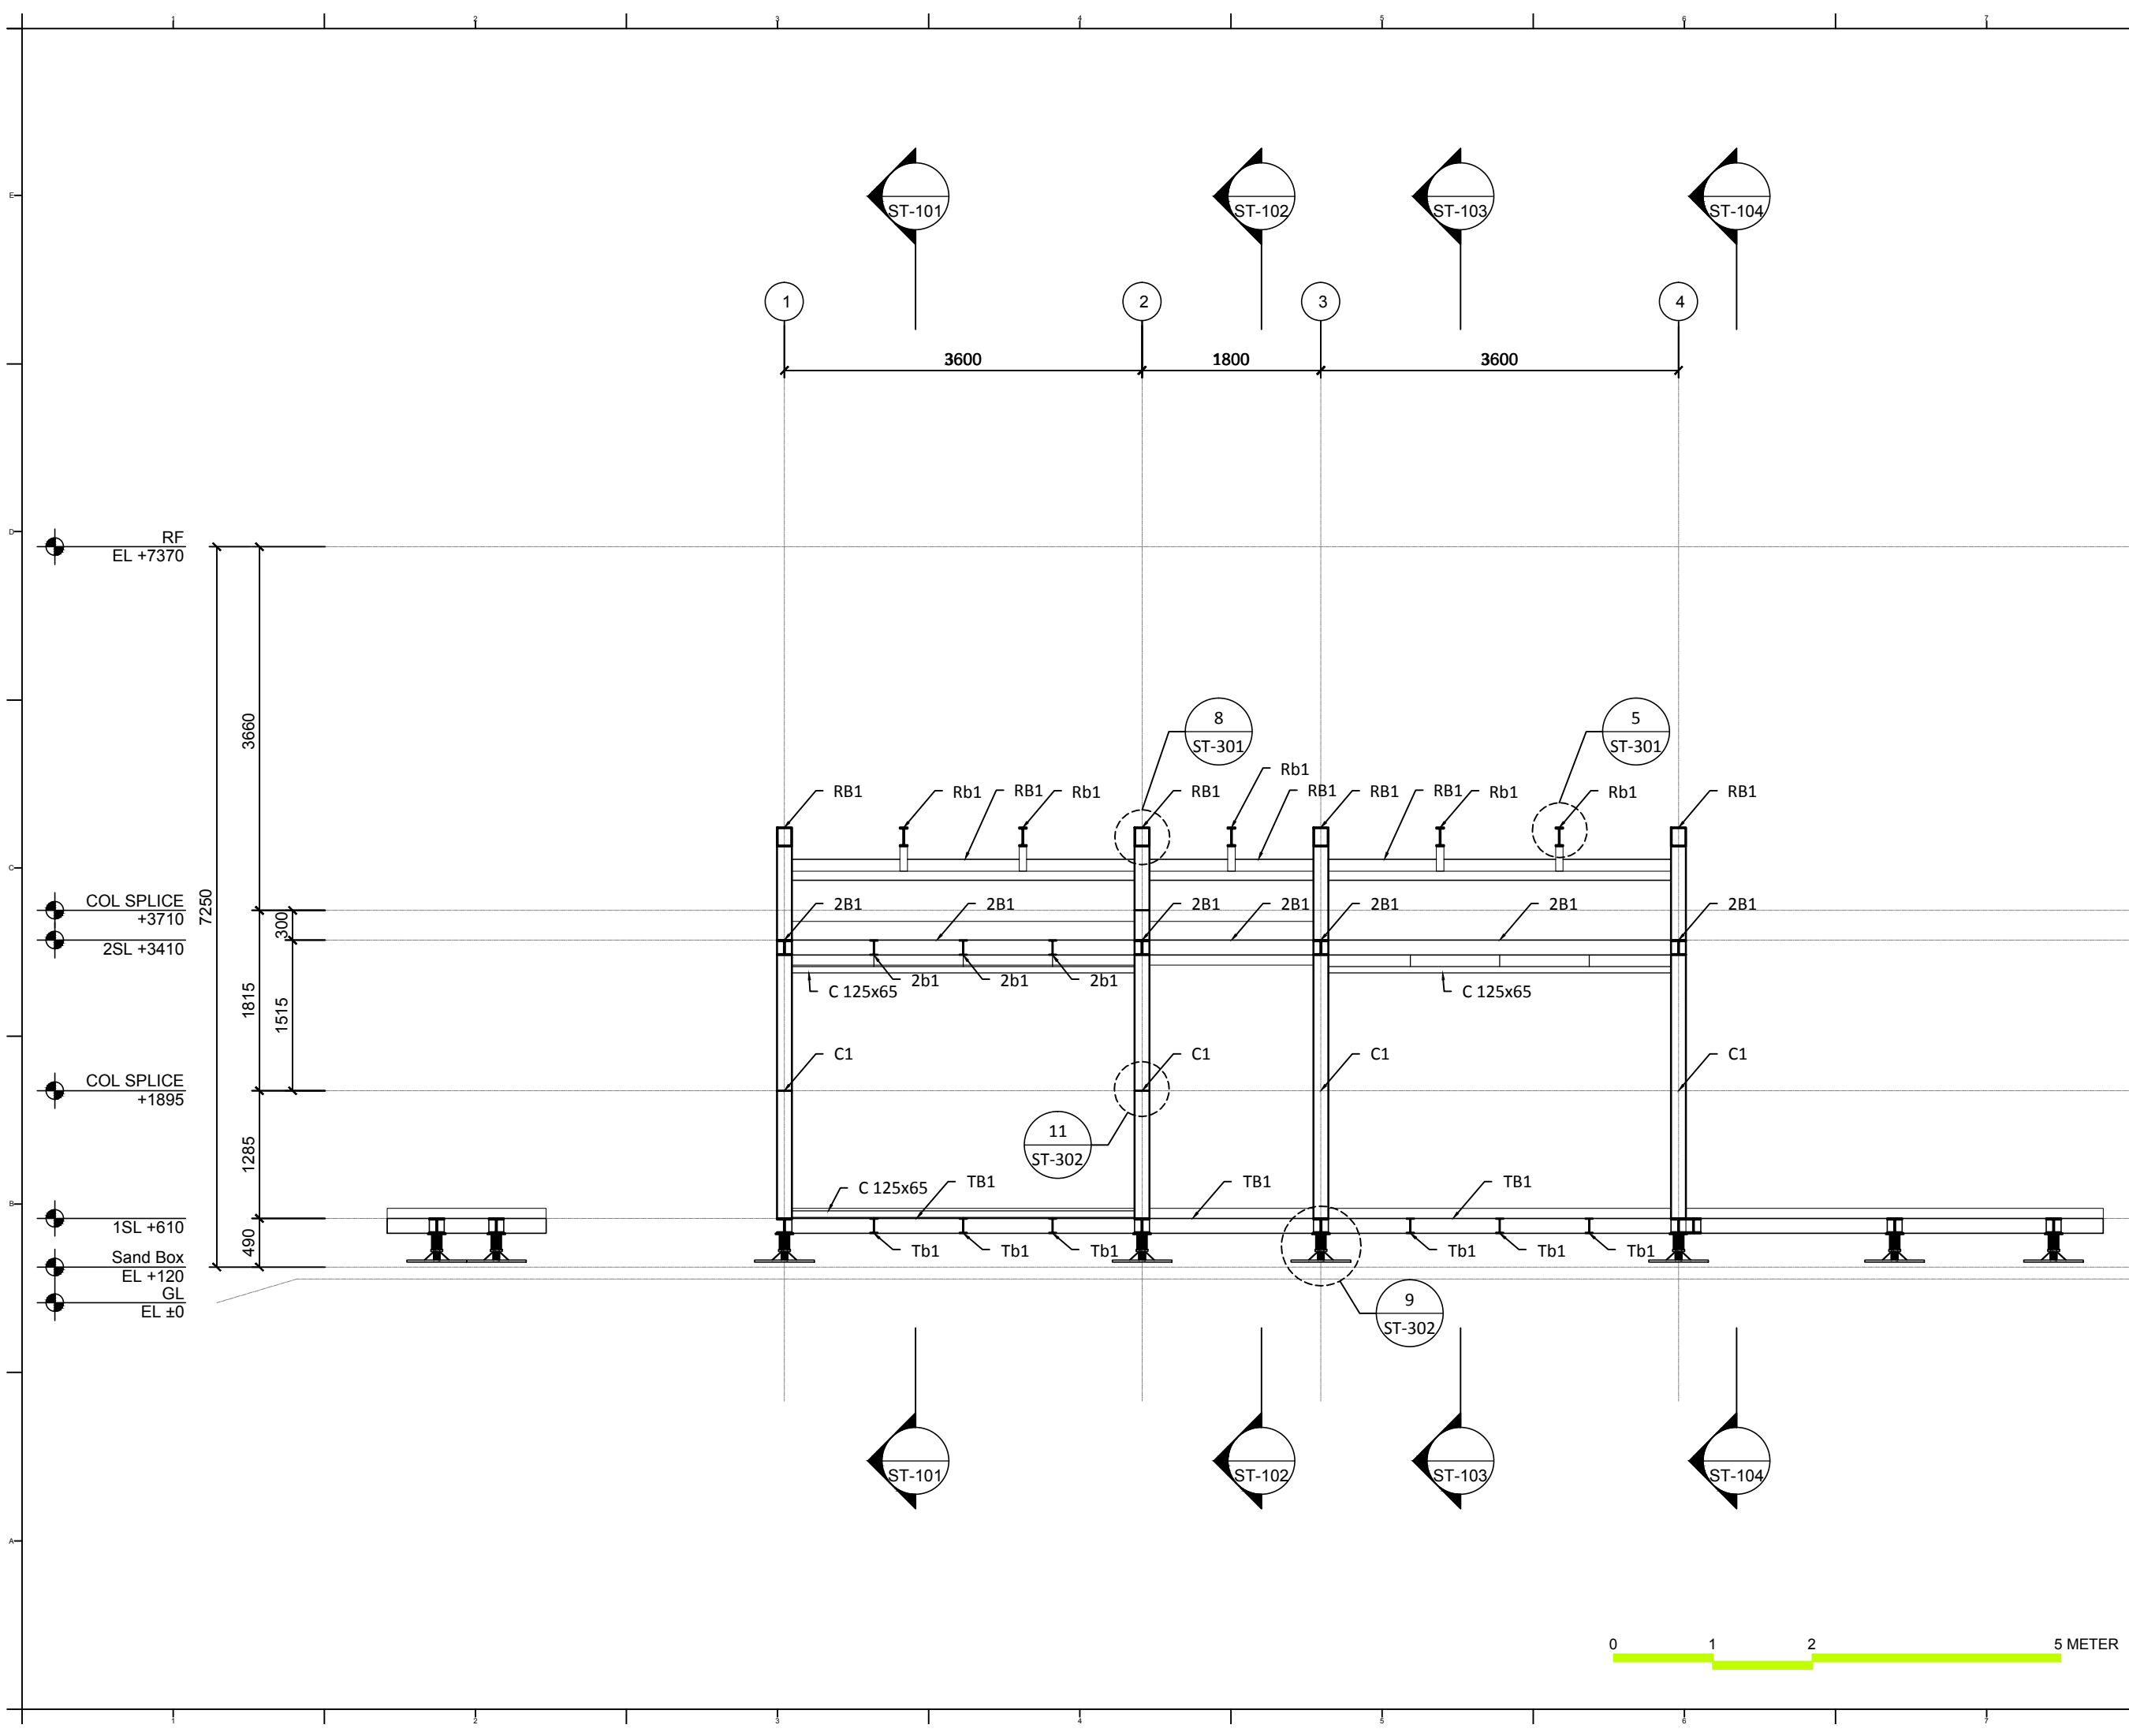



 

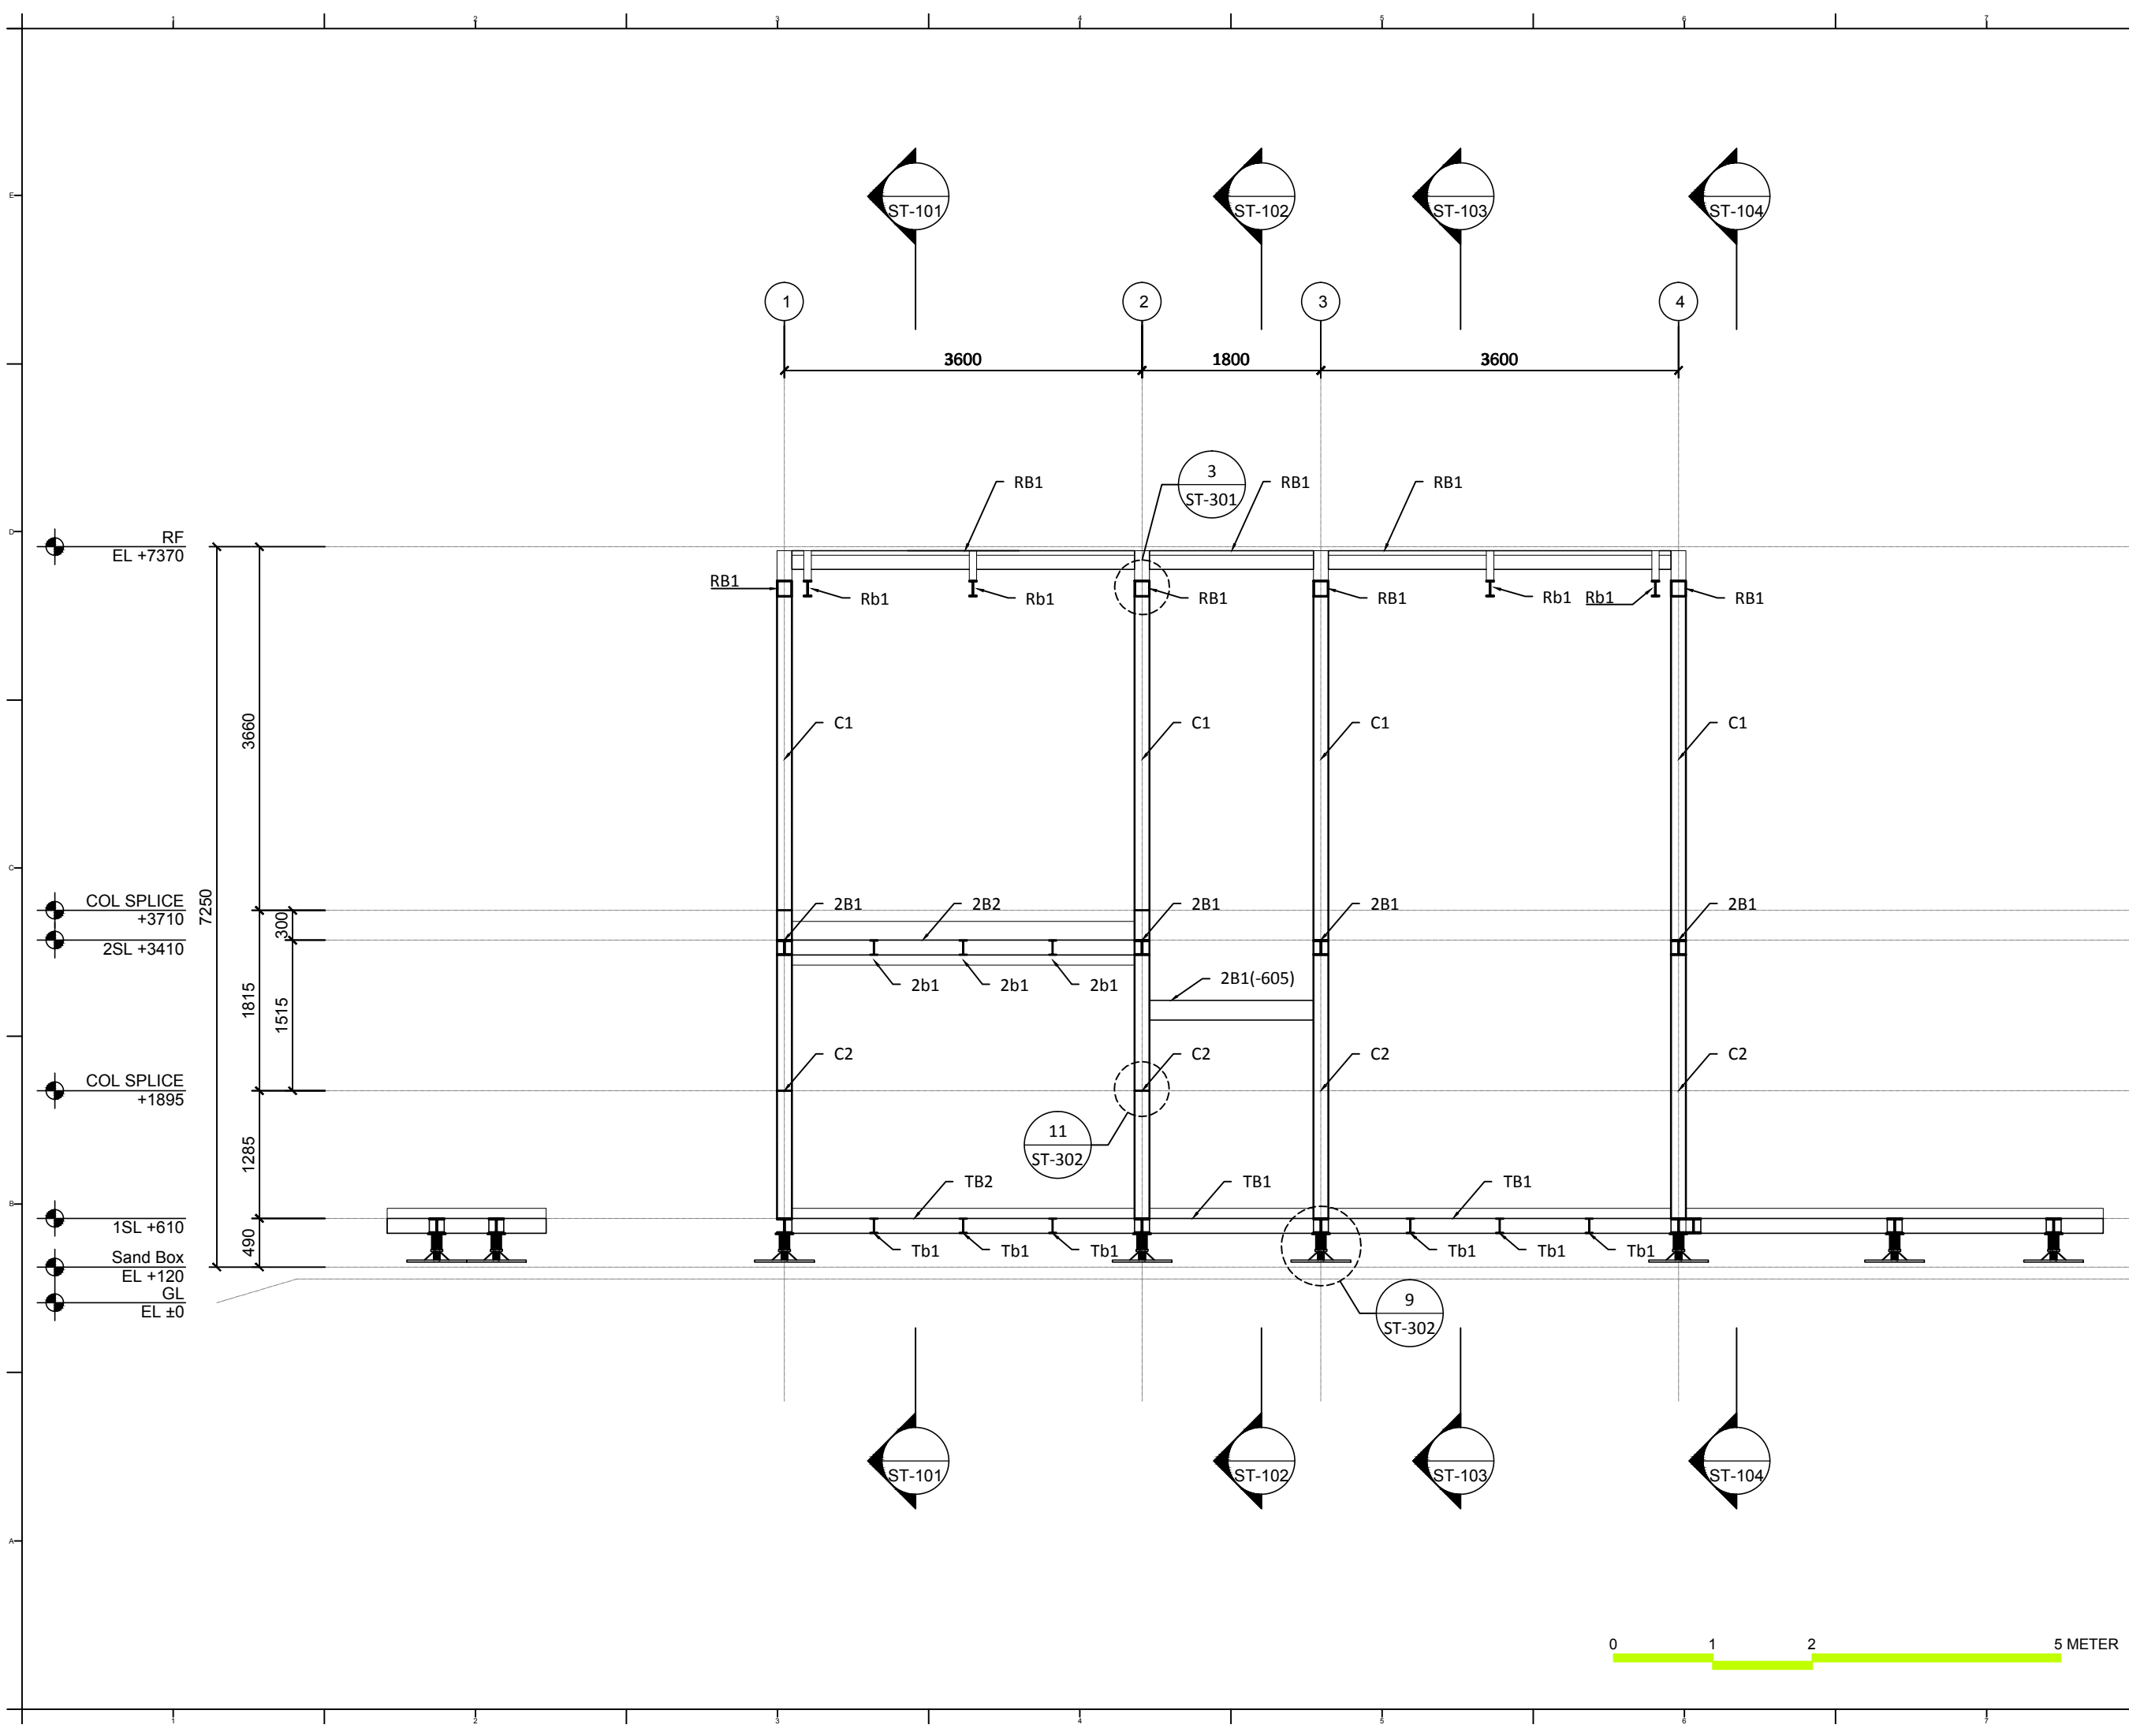

Project:



Institution:



NCTU Architecture
國立交通大學建築研究所

Team Name:

NCTU/UNICODE

Address:

1001 Ta-Hsueh Road
Hsinchu City 30010
Taiwan

Contact:

www.sde.tw



Consultants:




Note:

Mark	Date	Description
DN	2013/04/01	SD Submission
DN	2013/07/01	DDc Submission
ST	2013/11/01	DD Submission
ST	2014/03/03	CD Submission

Drawn by	ST
Checked by	DN
Scale	1:60
Unit	mm

DWG. Title
**STRUCTURAL
TRANSVERSAL SECTIONS
FRAME B**

DWG. No.	PAGE
ST-114	147

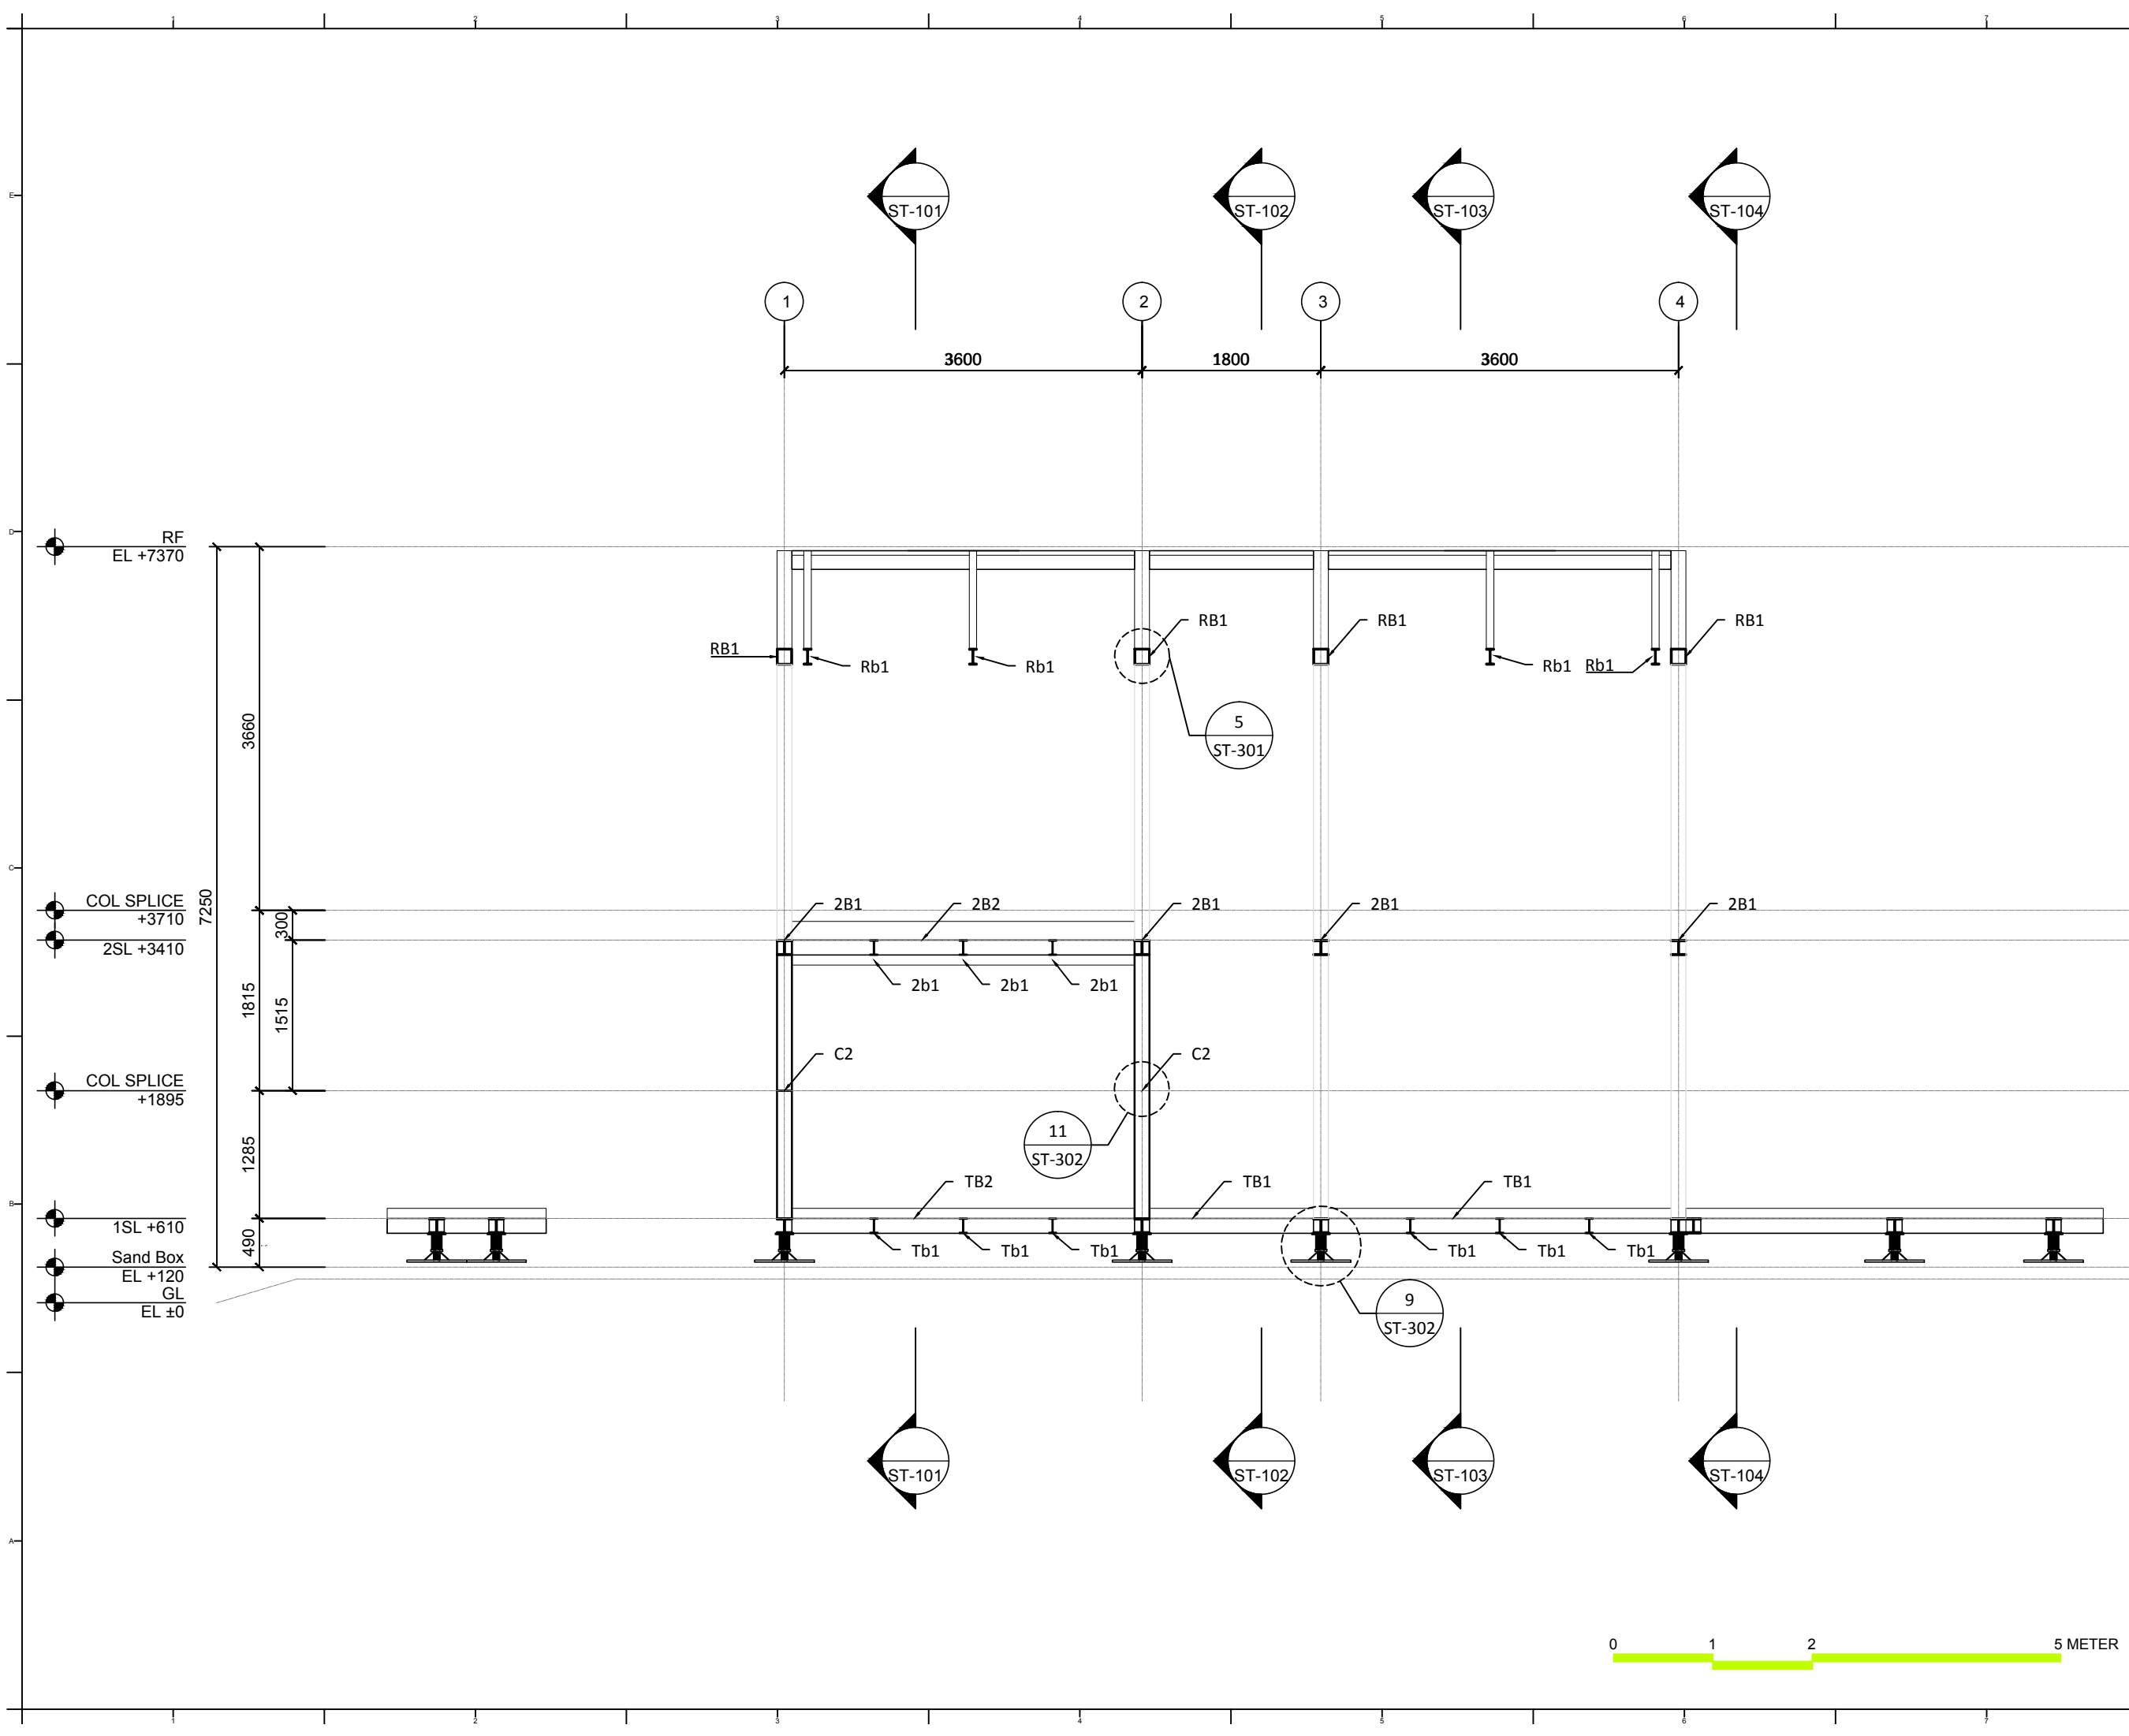

NCTU Architecture
國立交通大學建築研究所

Team Name: NCTU/UNICODE
Address: 1001 Ta-Hsueh Road
Hsinchu City 30010
Taiwan
Contact: www.sde.tw



Note:

Mark	Date	Description
DN	2013/04/01	SD Submission
DN	2013/07/01	DDc Submission
ST	2013/11/01	DD Submission
ST	2014/03/03	CD Submission



Drawn by	ST
Checked by	DN
Scale	1:60
Unit	mm

DWG. Title

STRUCTURAL
TRANSVERSAL SECTIONS
FRAME B-1

DWG. No.	PAGE
ST-115	148



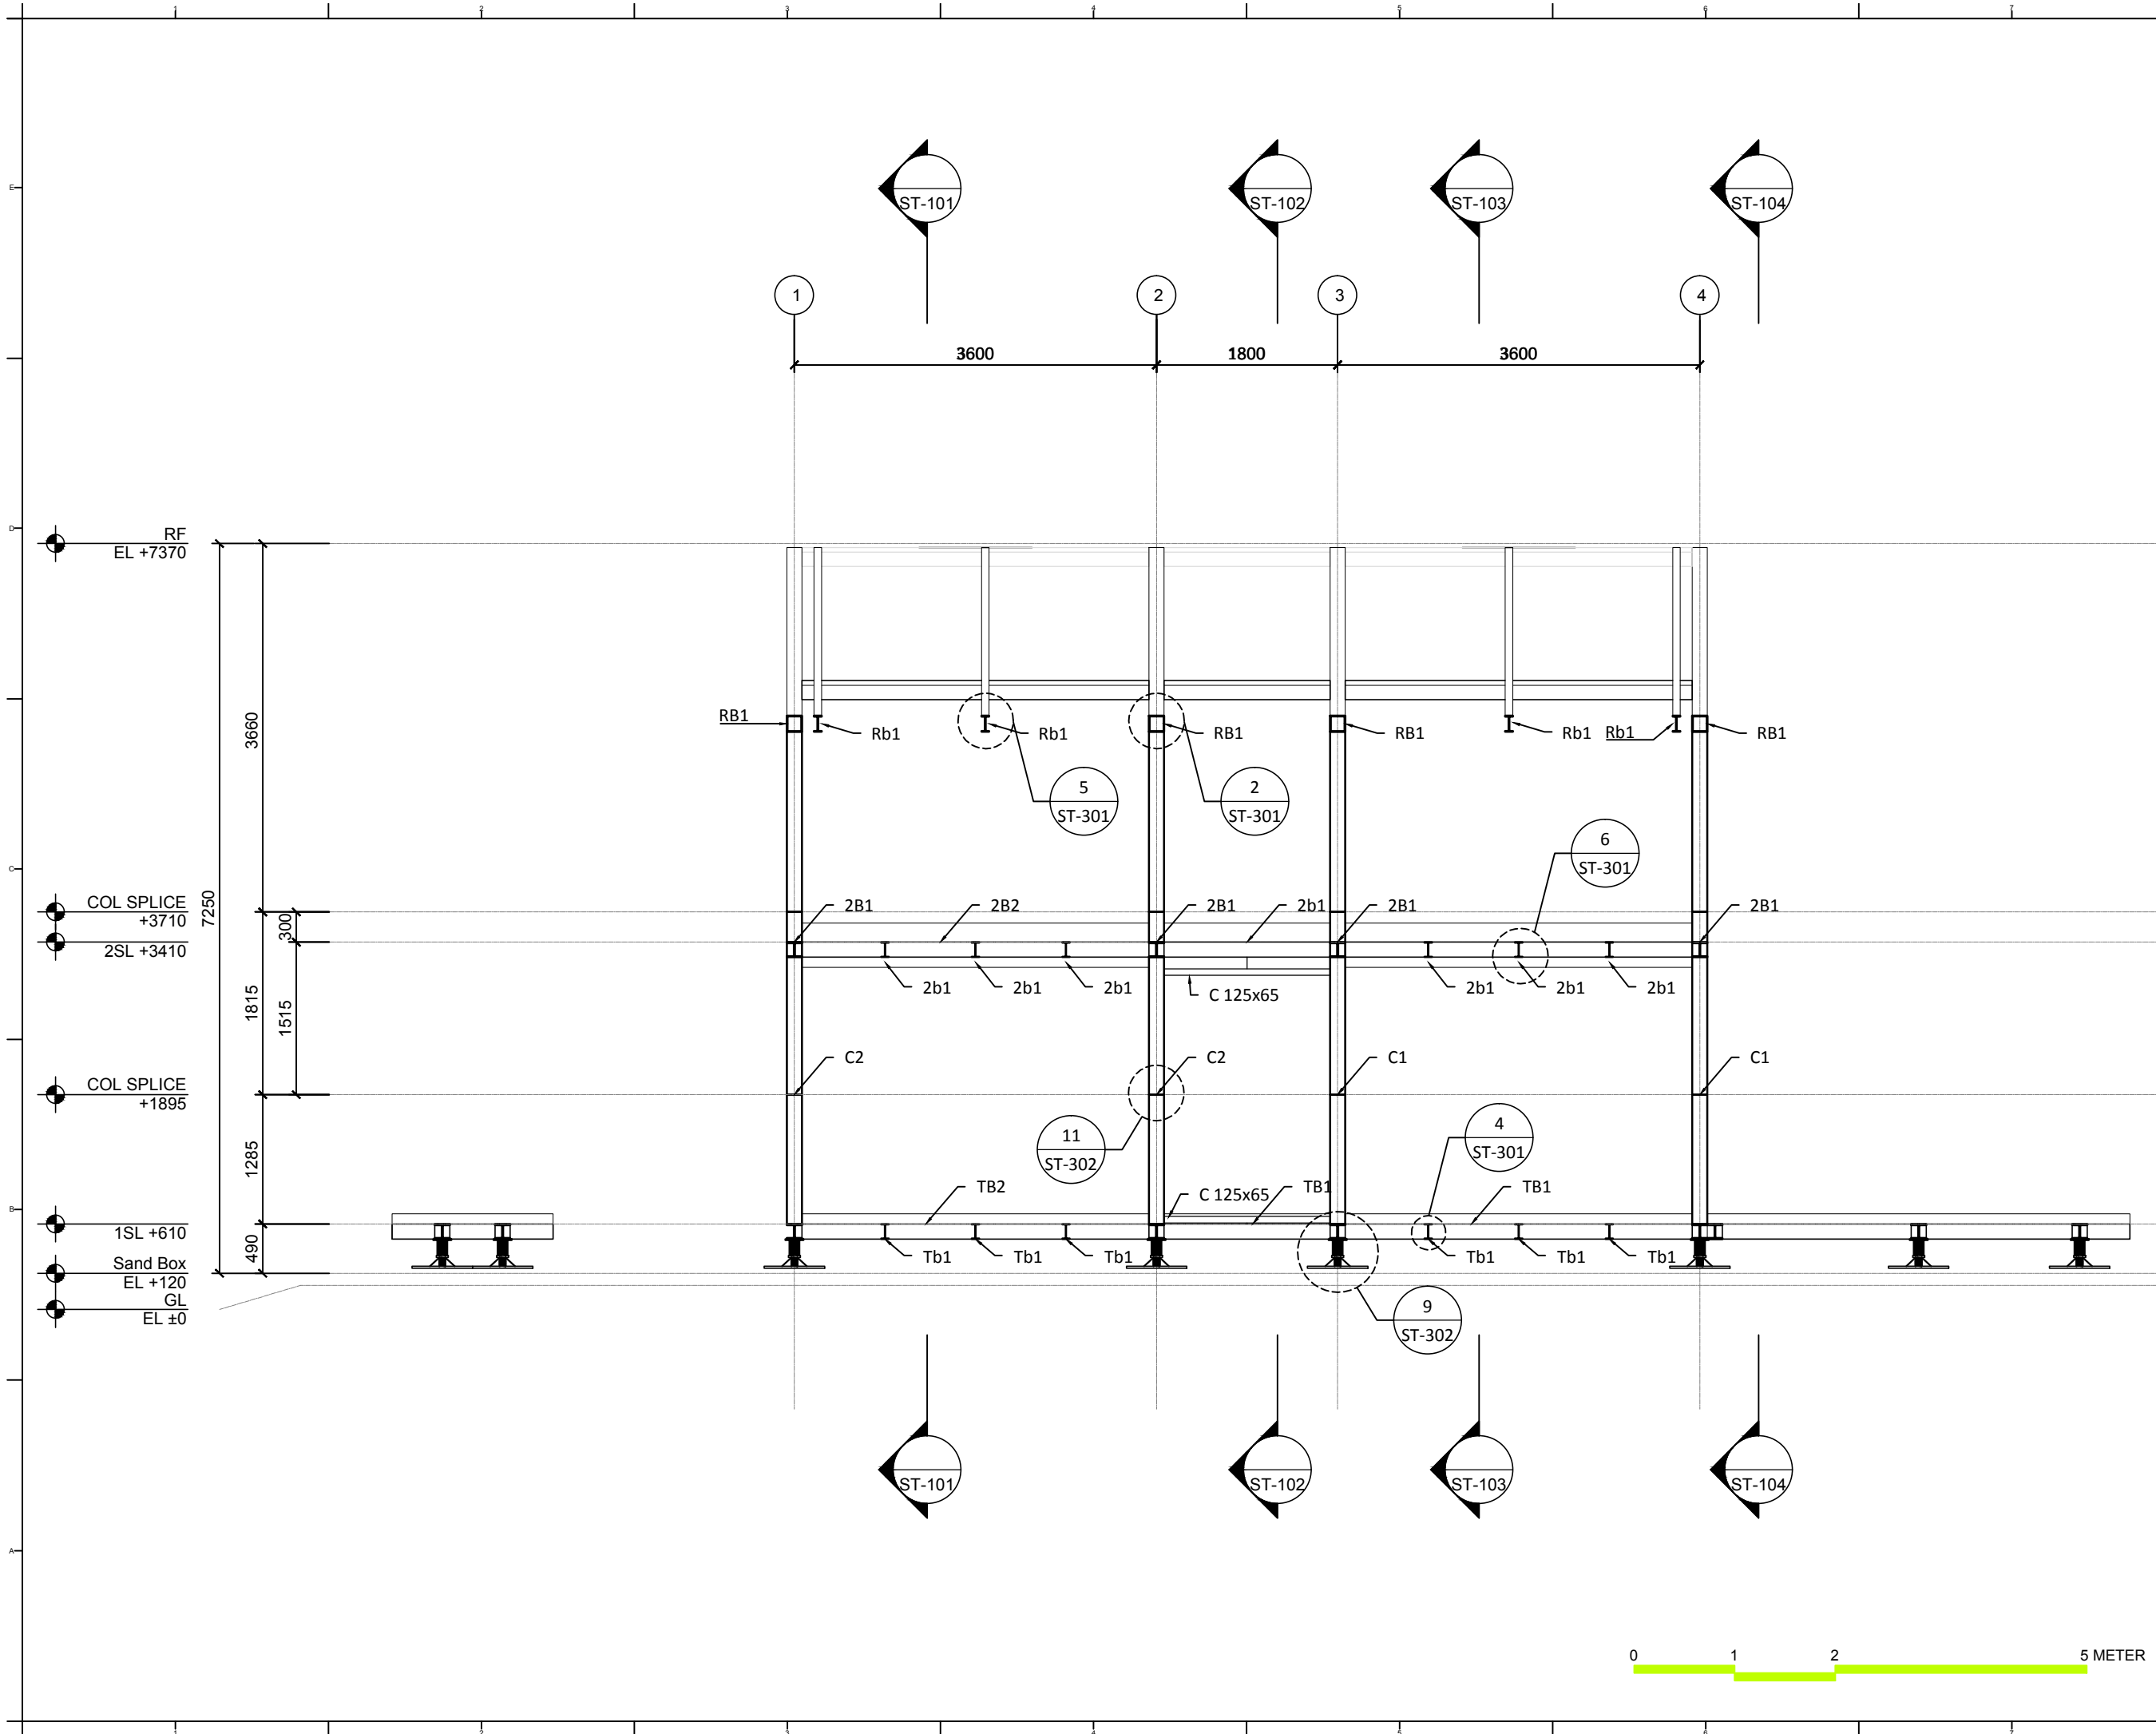 

Project:



Institution:



NCTU Architecture
國立交通大學建築研究所

Team Name:

NCTU/UNICODE

Address:

1001 Ta-Hsueh Road
Hsinchu City 30010
Taiwan

Contact:

www.sde.tw



Consultants:




Note:

Mark	Date	Description
DN	2013/04/01	SD Submission
DN	2013/07/01	DDc Submission
ST	2013/11/01	DD Submission
ST	2014/03/03	CD Submission

Drawn by	ST
Checked by	DN
Scale	1:60
Unit	mm

DWG. Title
**STRUCTURAL
TRANSVERSAL SECTIONS
FRAME C-1**

DWG. No.	PAGE
ST-117	150

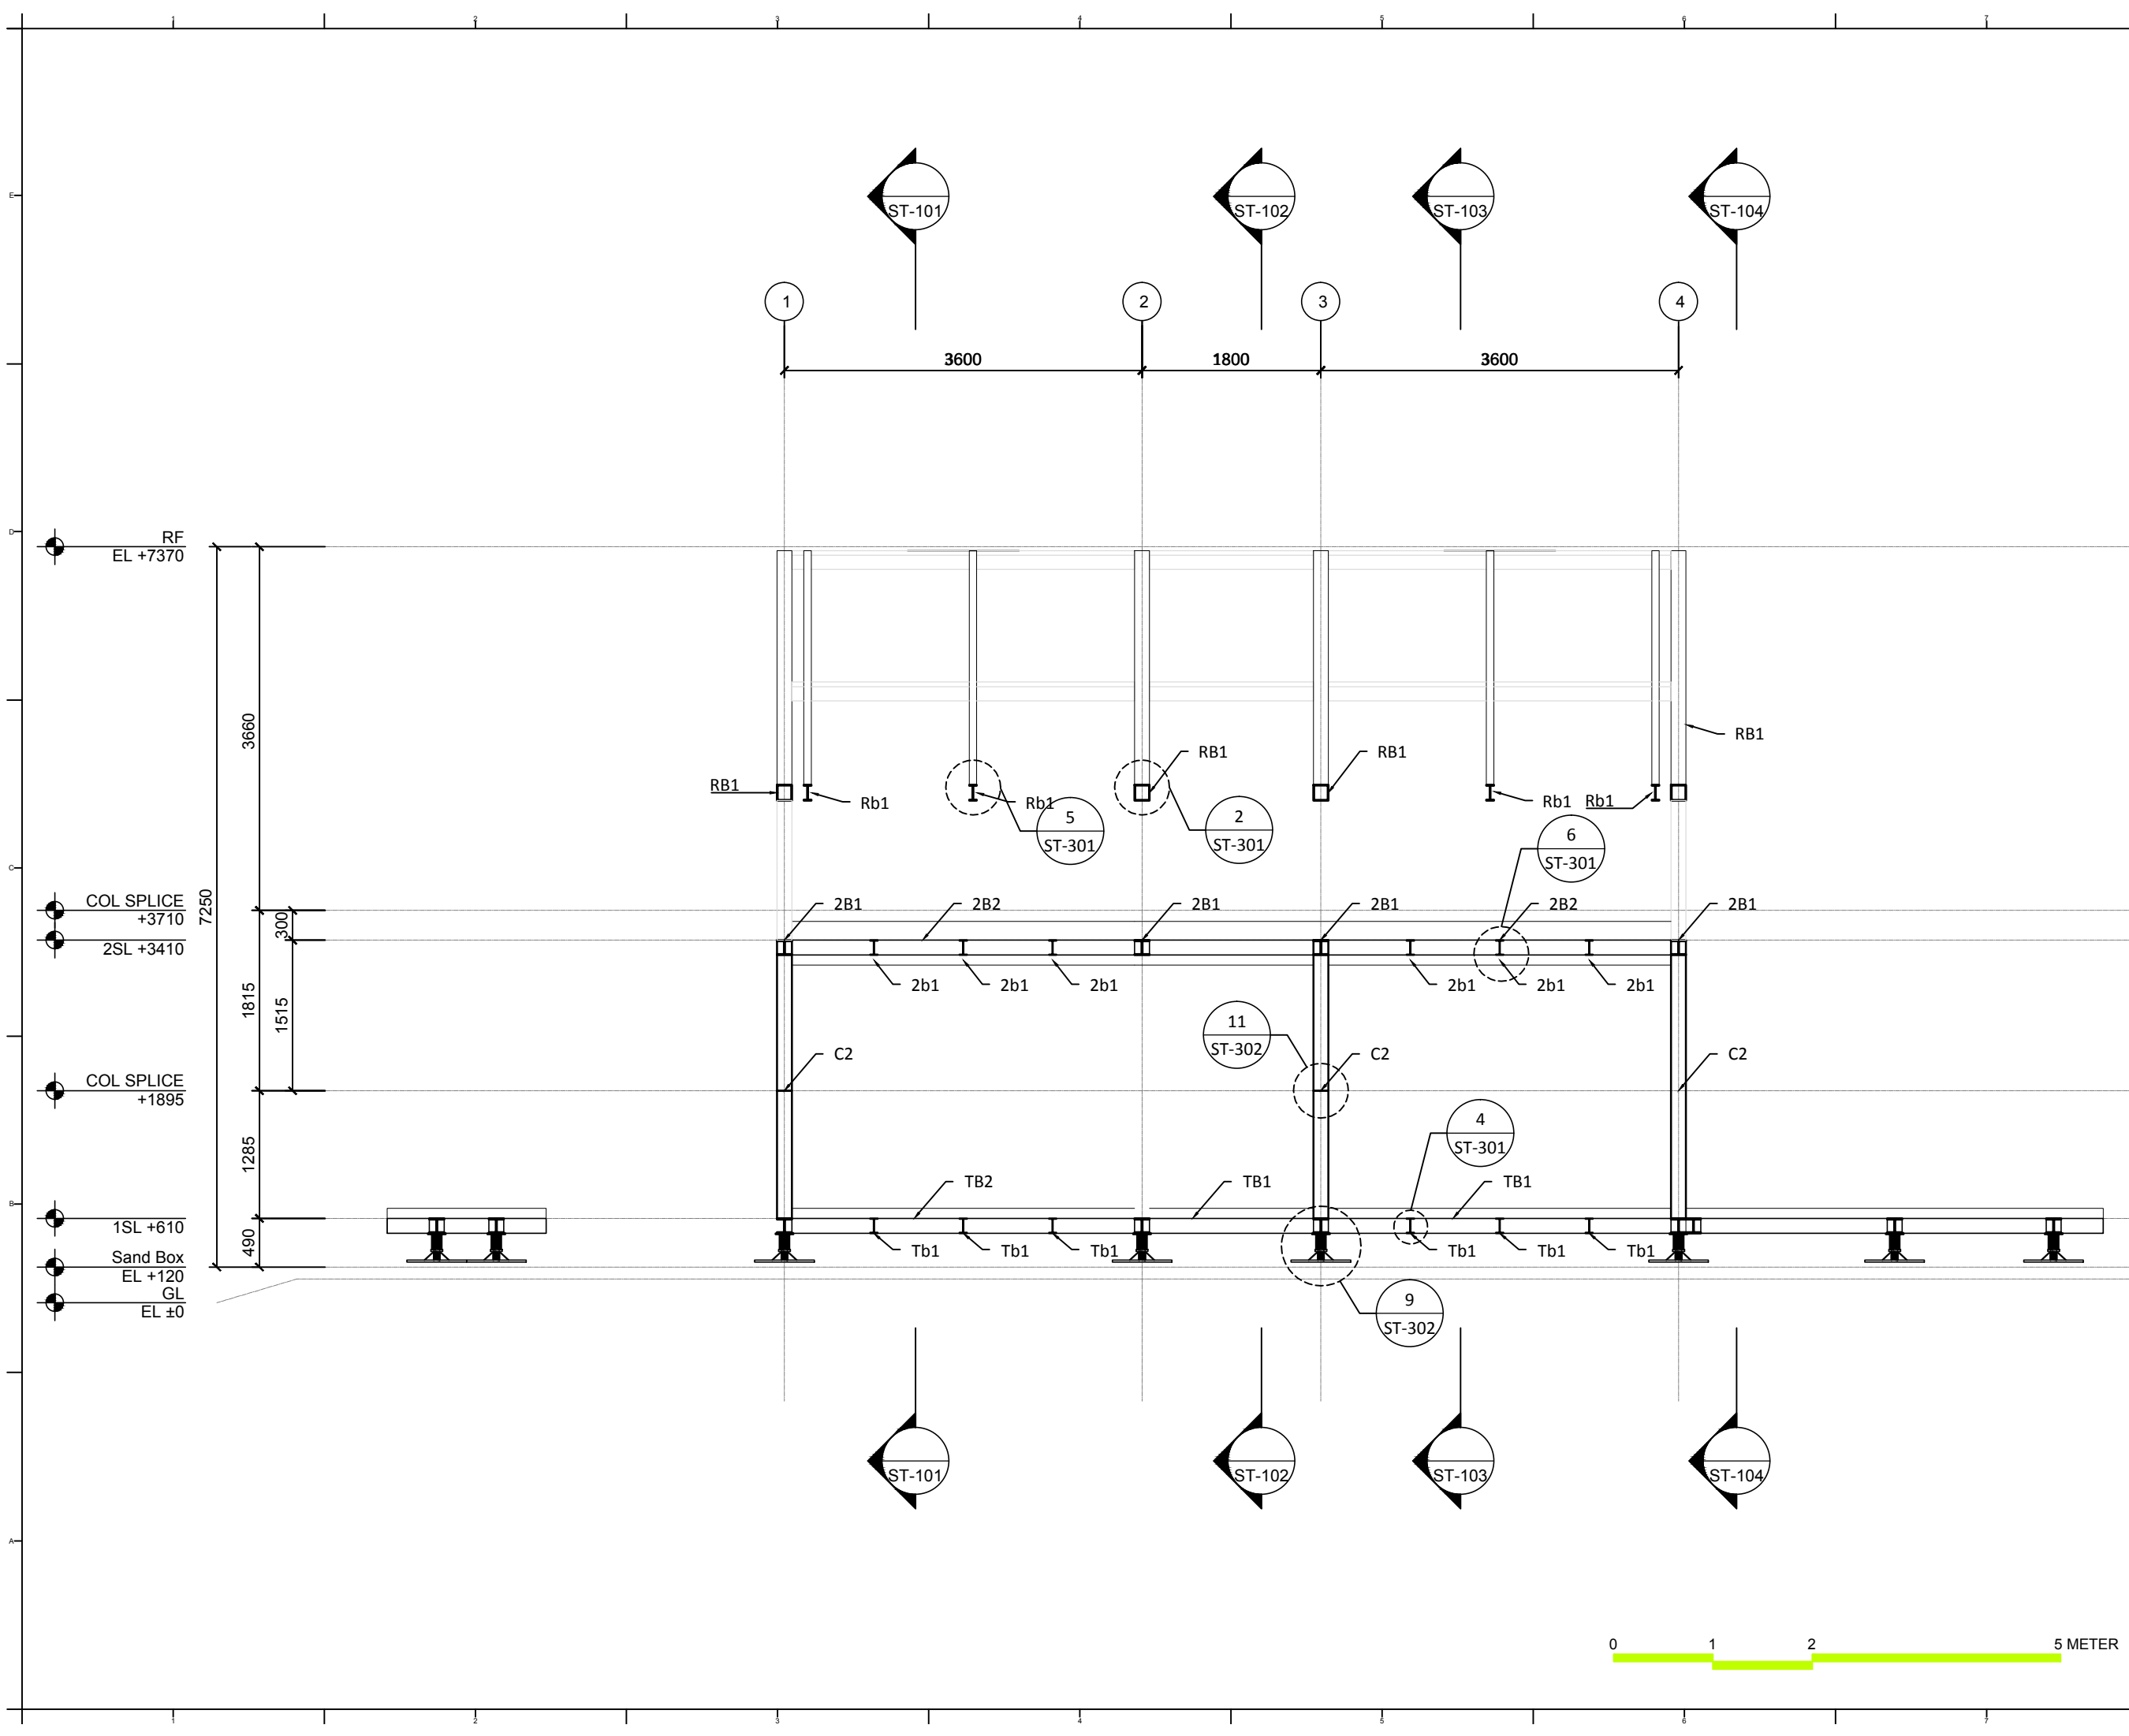

Project:



Institution:



NCTU Architecture
國立交通大學建築研究所

Team Name:

NCTU/UNICODE

Address:

1001 Ta-Hsueh Road
Hsinchu City 30010
Taiwan

Contact:

www.sde.tw



Consultants:




Note:


Mark	Date	Description
DN	2013/04/01	SD Submission
DN	2013/07/01	DDc Submission
ST	2013/11/01	DD Submission
ST	2014/03/03	CD Submission

Drawn by	ST
Checked by	DN
Scale	1:60
Unit	mm

DWG. Title
**STRUCTURAL
TRANSVERSAL SECTIONS
FRAME D**

DWG. No.	PAGE
ST-118	151

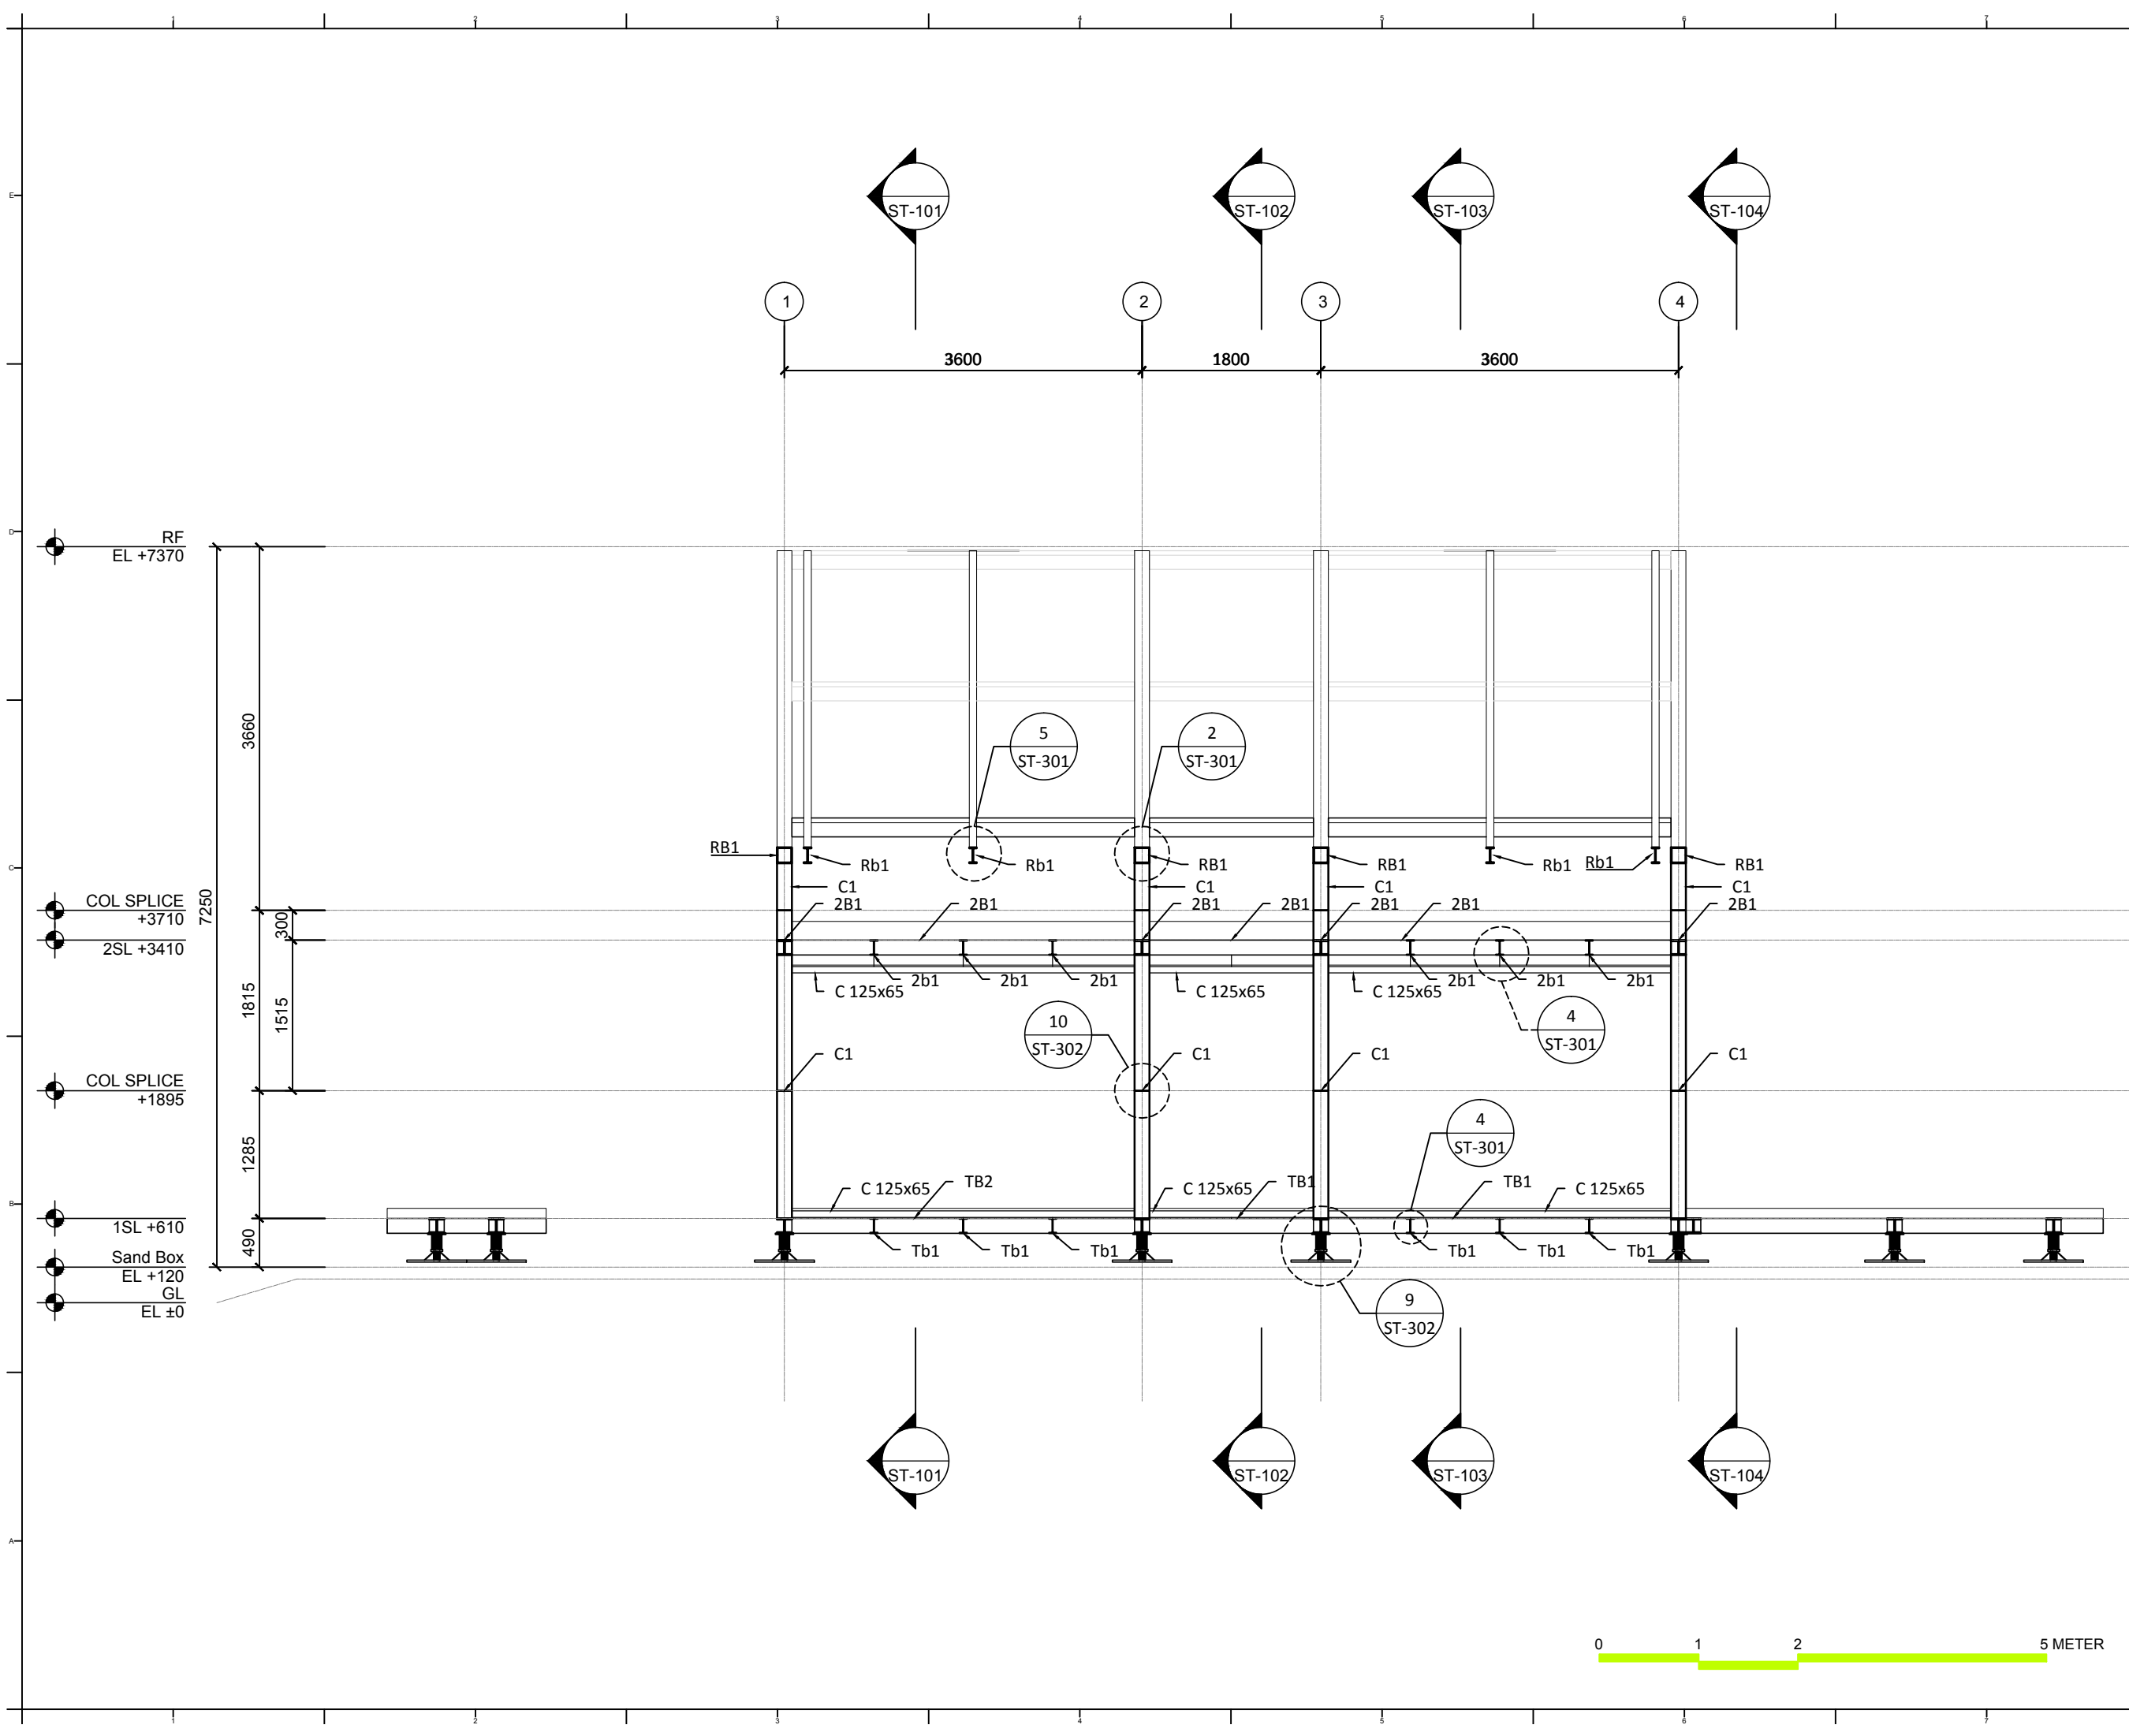

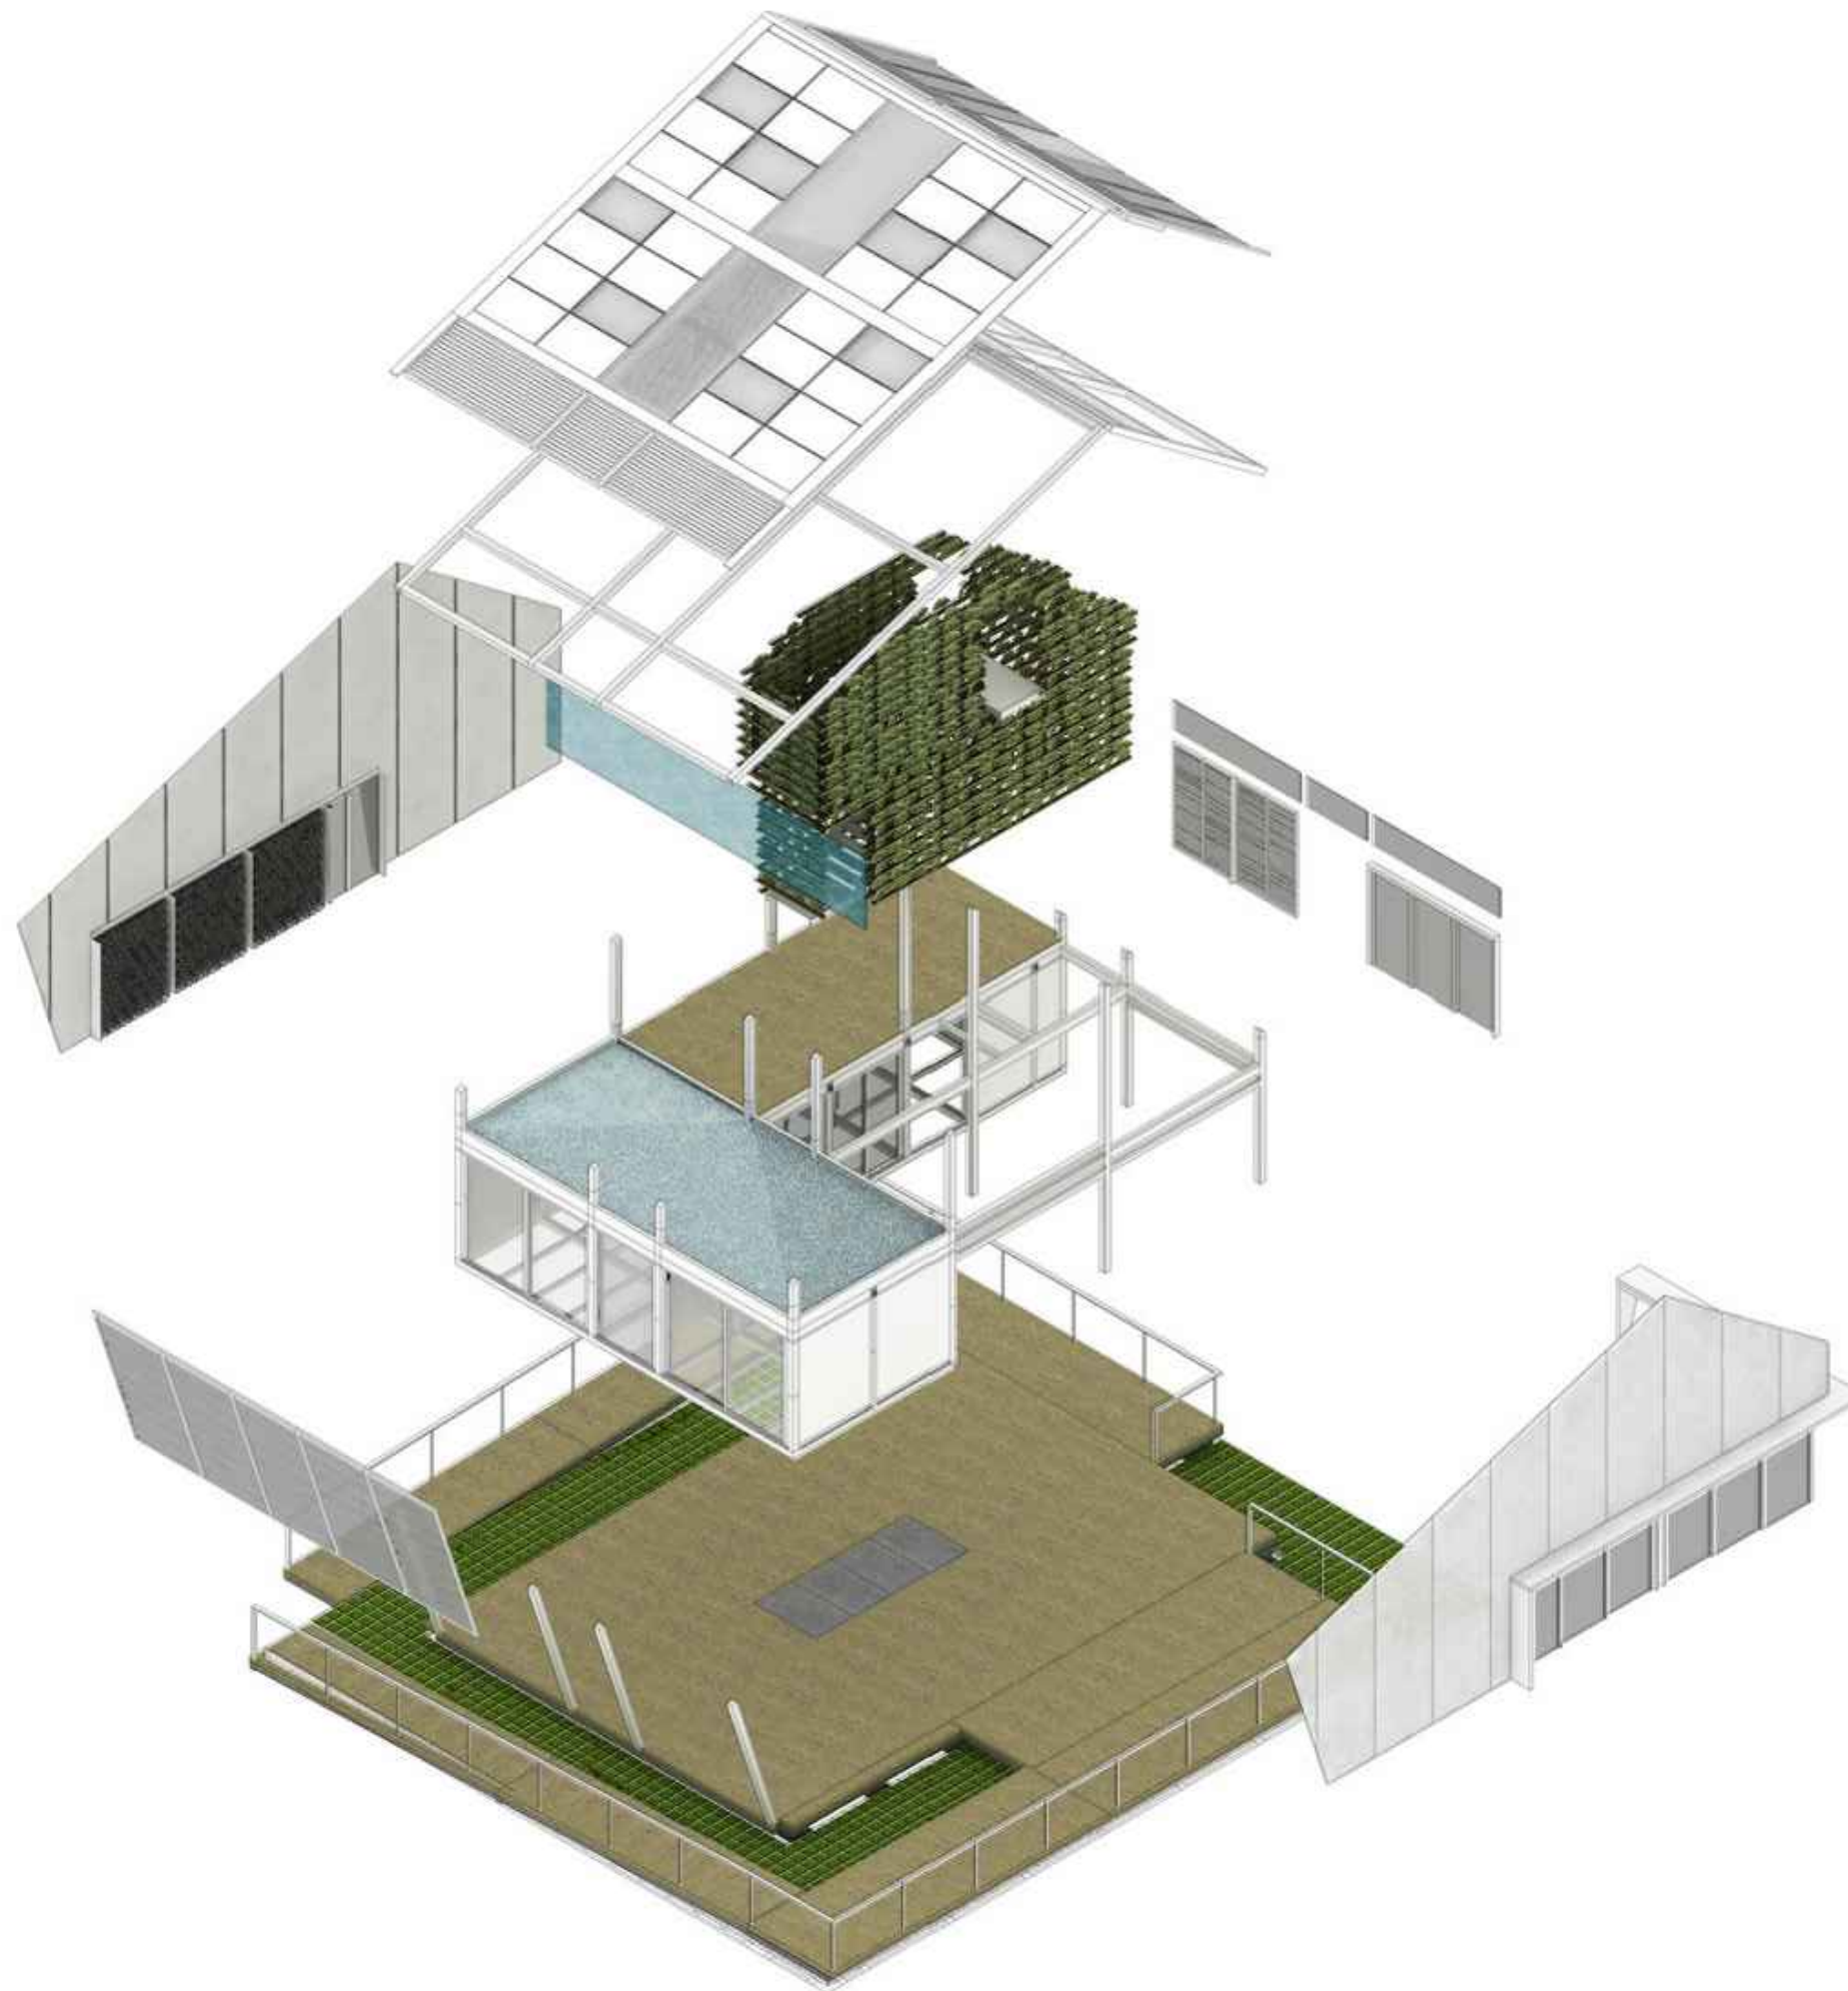

Project:



Institution:



NCTU Architecture
國立交通大學建築研究所

Team Name: NCTU/UNICODE
Address: 1001 Ta-Hsueh Road
Hsinchu City 30010
Taiwan
Contact: www.sde.tw



Consultants:



Note:

Mark	Date	Description
DN	2013/04/01	SD Submission
DN	2013/07/01	DDc Submission
ST	2013/11/01	DD Submission
ST	2014/03/03	CD Submission

Drawn by	CF
Checked by	DN
Scale	-
Unit	-

DWG. Title	
STRUCTURAL BLOW UPS	
DWG. No.	PAGE
ST-201	152



Note:

Mark	Date	Description
DN	2013/04/01	SD Submission
DN	2013/07/01	DDc Submission
ST	2013/11/01	DD Submission
ST	2014/03/03	CD Submission

Drawn by CF

Checked by	DN
------------	----

Scale 1:20

Unit mm

DWG. Title

















STRUCTURAL DETAILS

DWG. No.


PAGE

ST-301

153

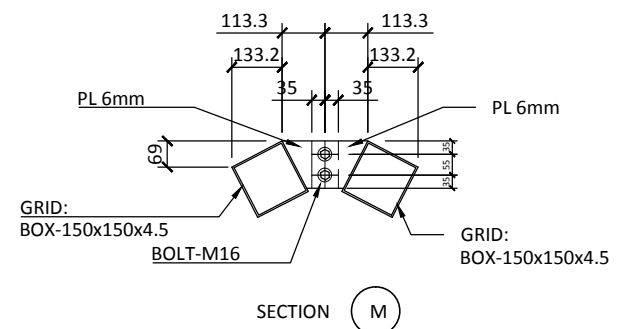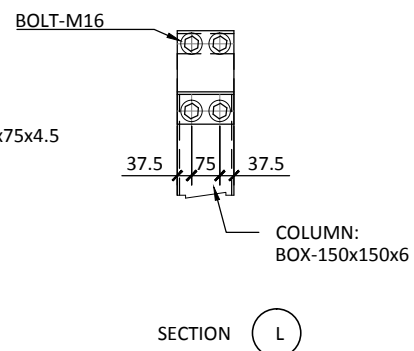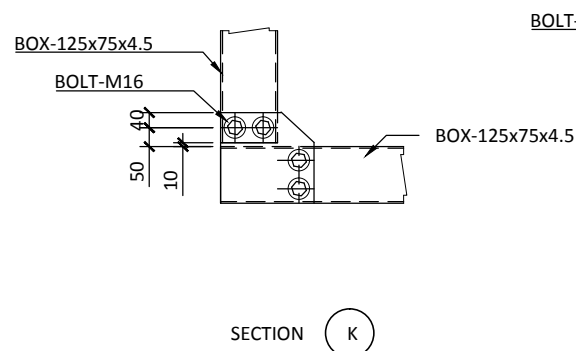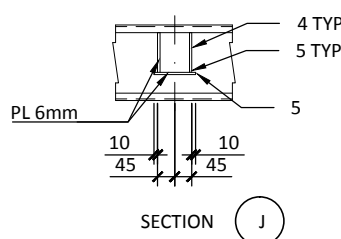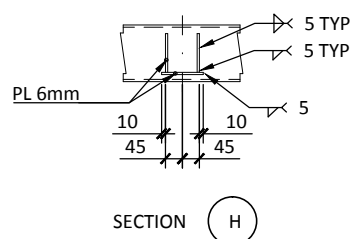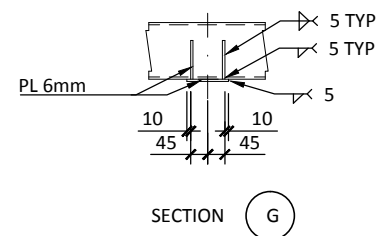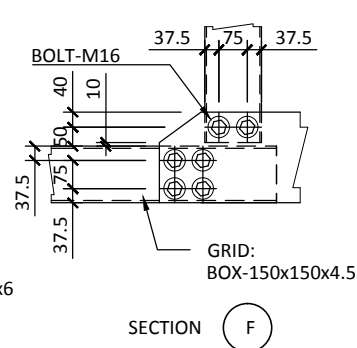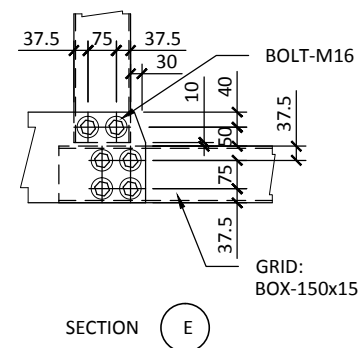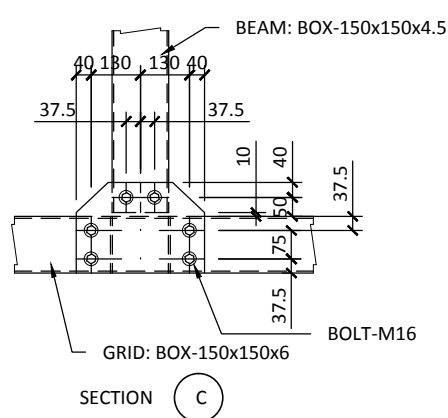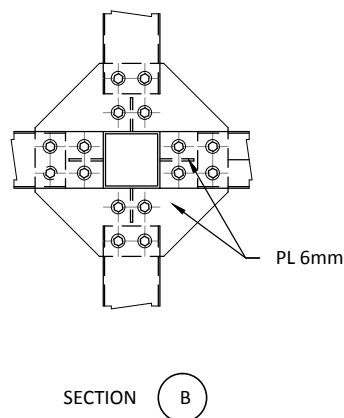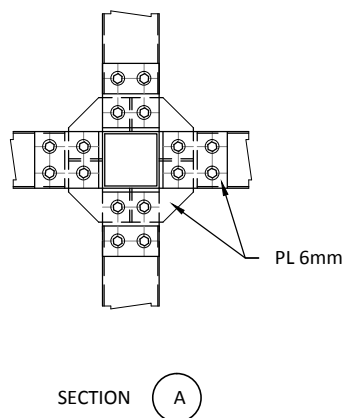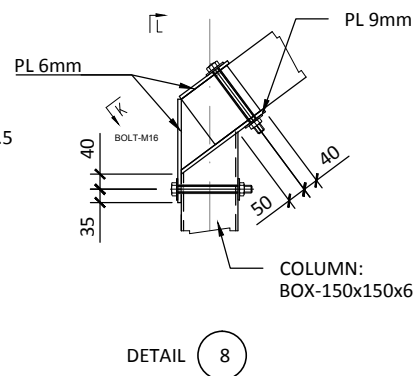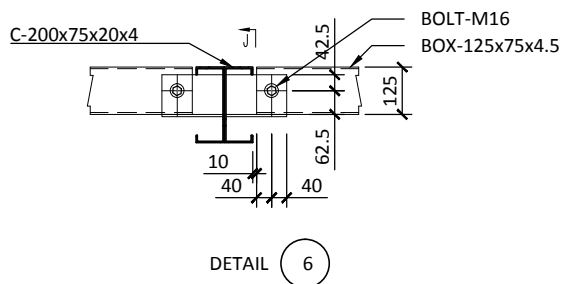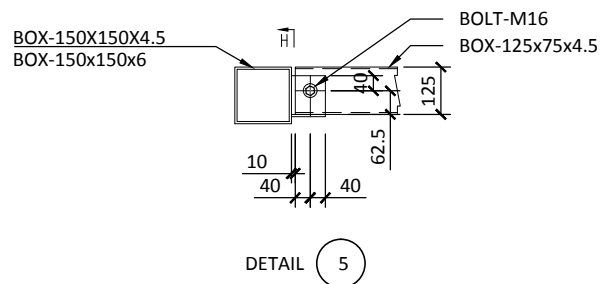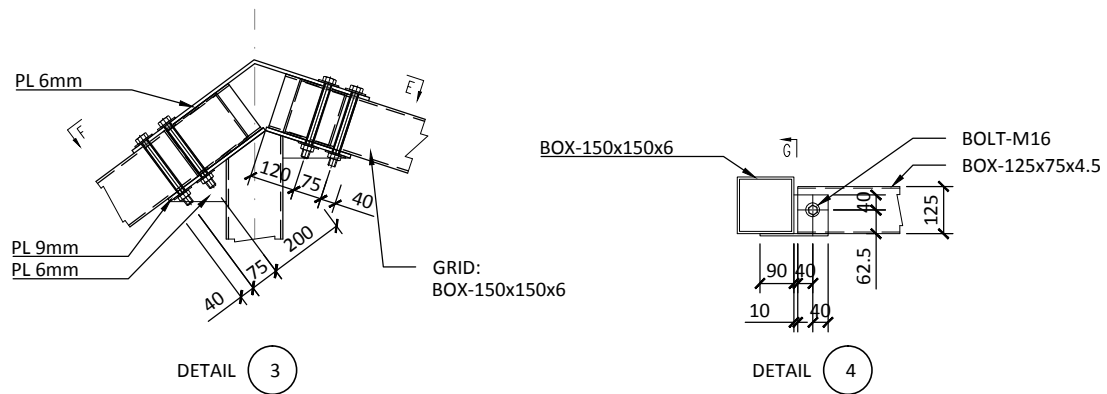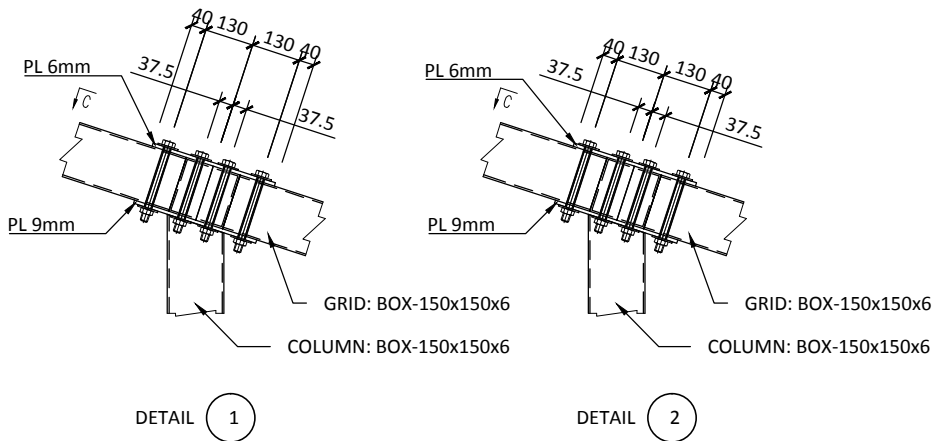



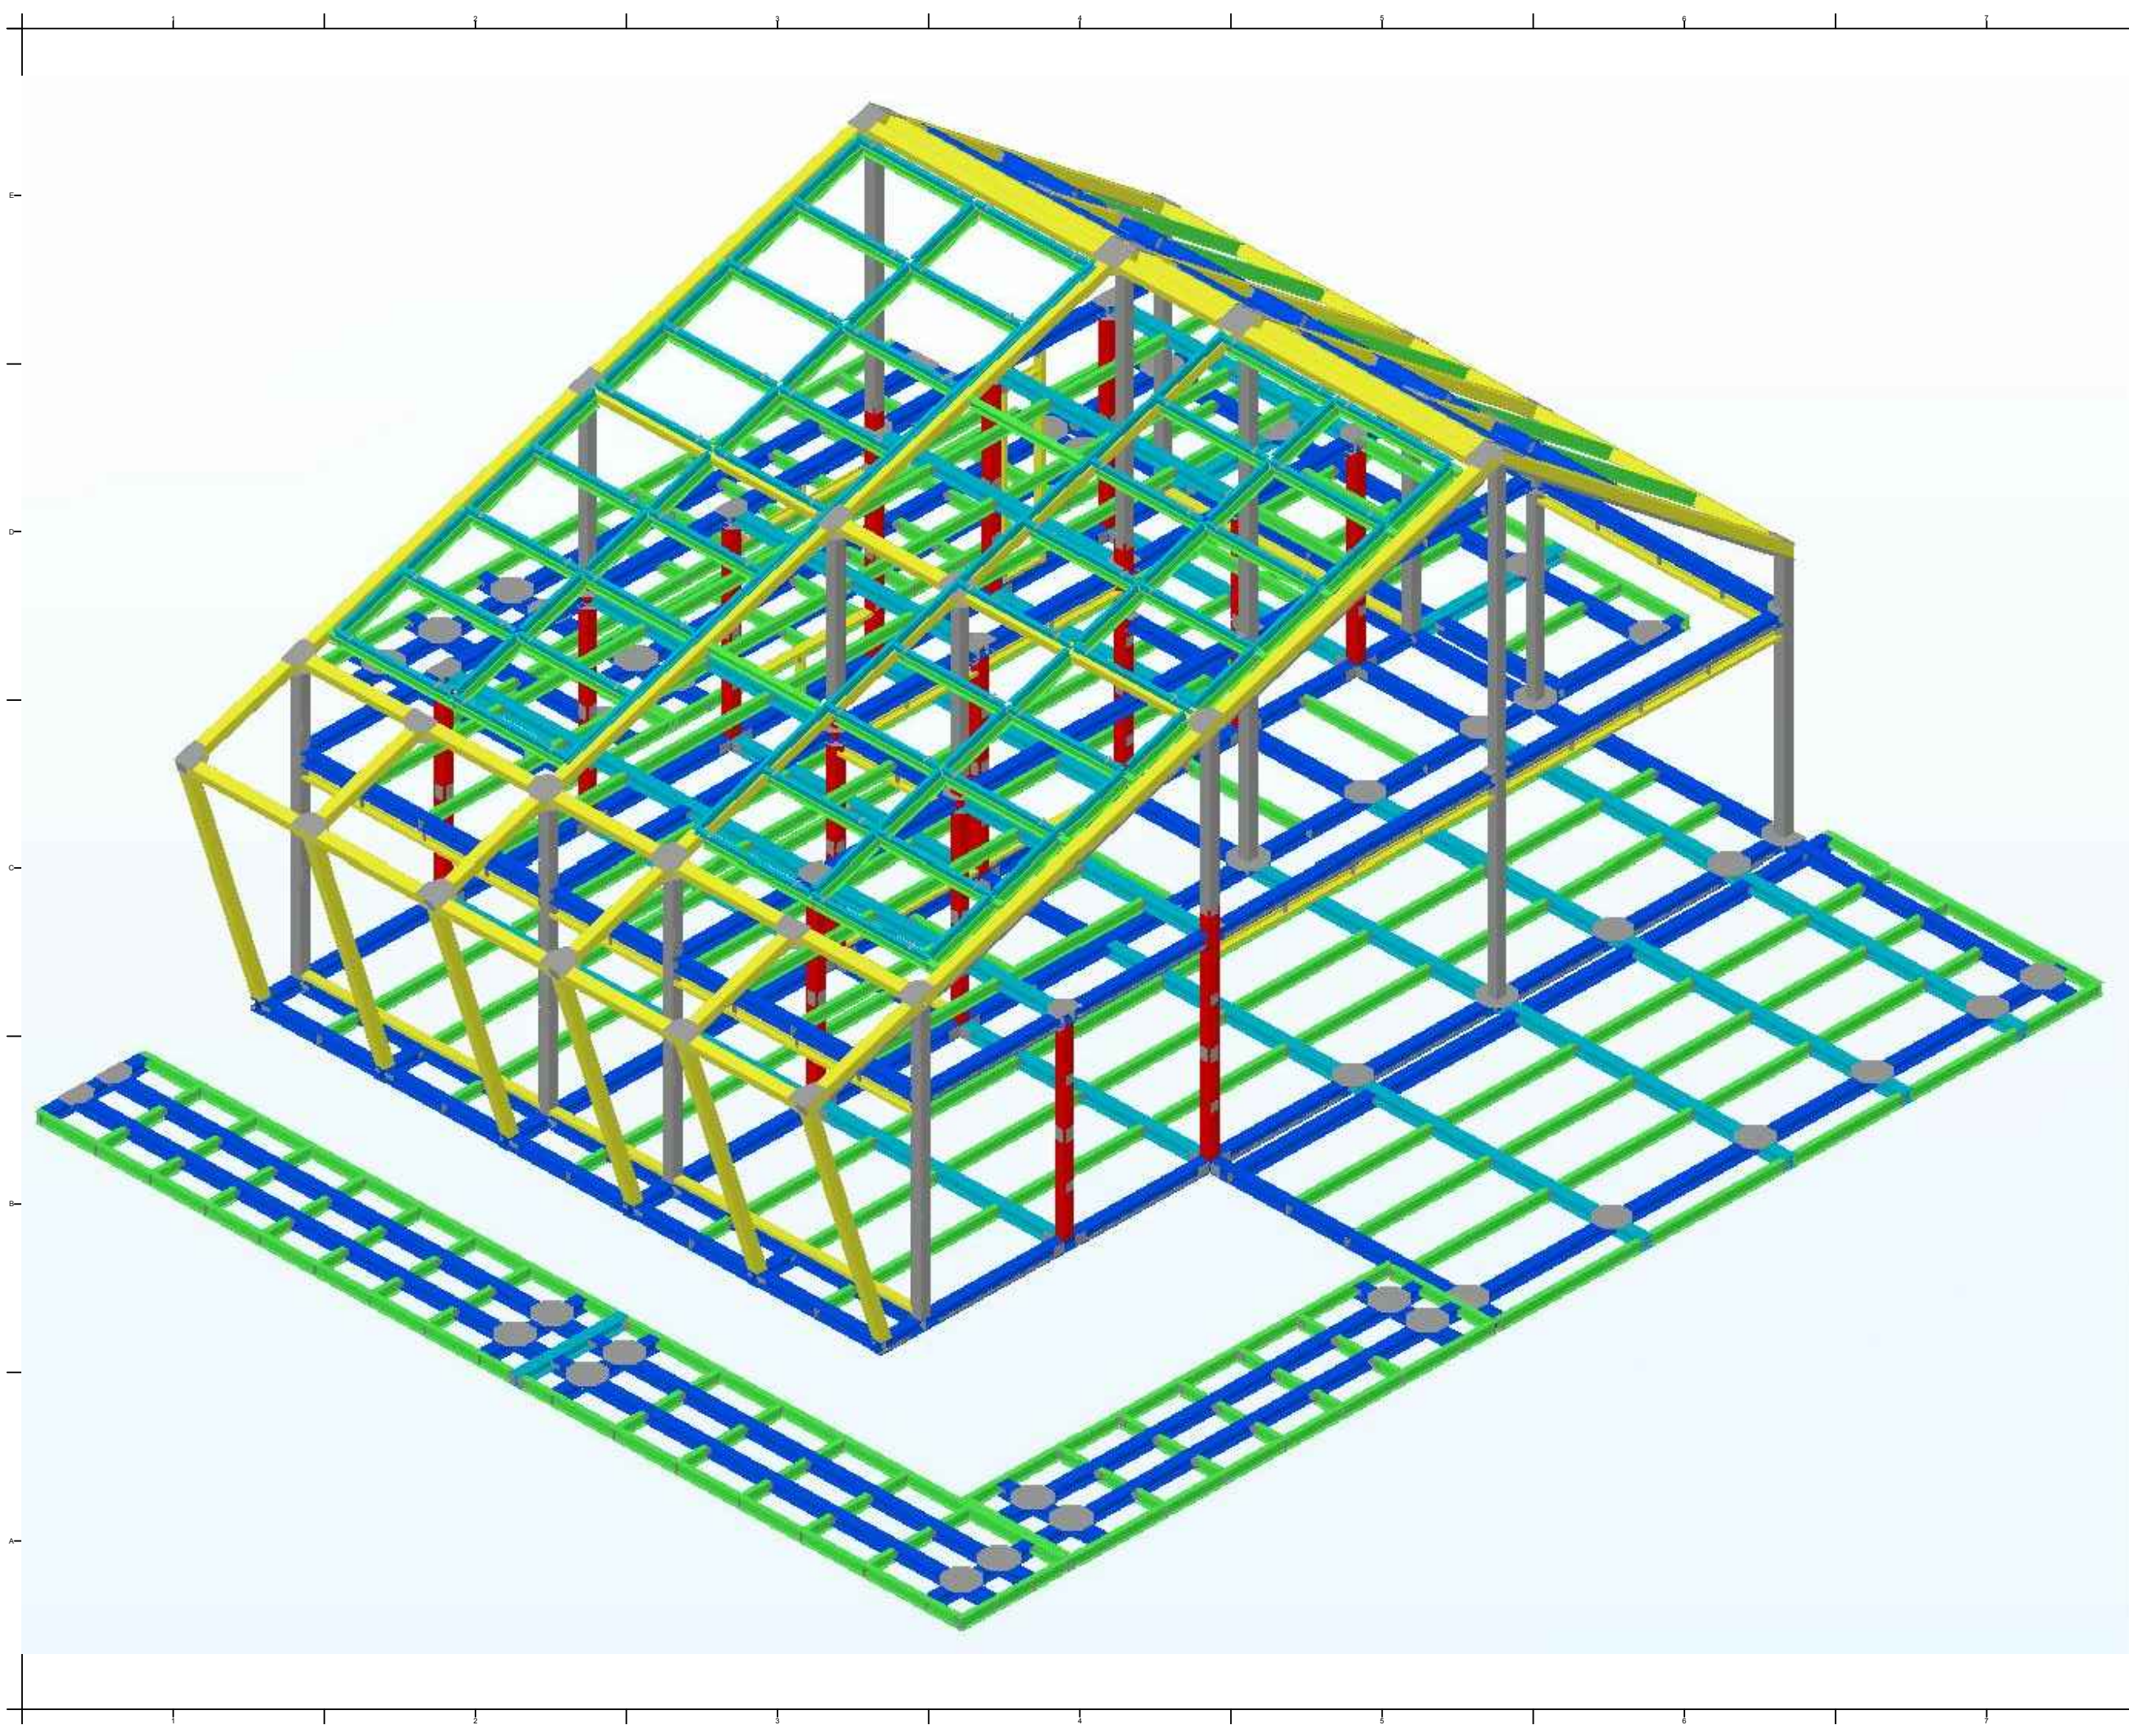

Project:



Institution:



NCTU Architecture
國立交通大學建築研究所

Team Name: NCTU/UNICODE
Address: 1001 Ta-Hsueh Road
Hsinchu City 30010
Taiwan
Contact: www.sde.tw



Consultants:




Note:

Mark	Date	Description
DN	2013/04/01	SD Submission
DN	2013/07/01	DDc Submission
ST	2013/11/01	DD Submission
ST	2014/03/03	CD Submission

Drawn by	ST
Checked by	DN
Scale	N/A
Unit	N/A

DWG. Title	
STRUCTURAL AXON	
DWG. No.	PAGE
ST-401	155

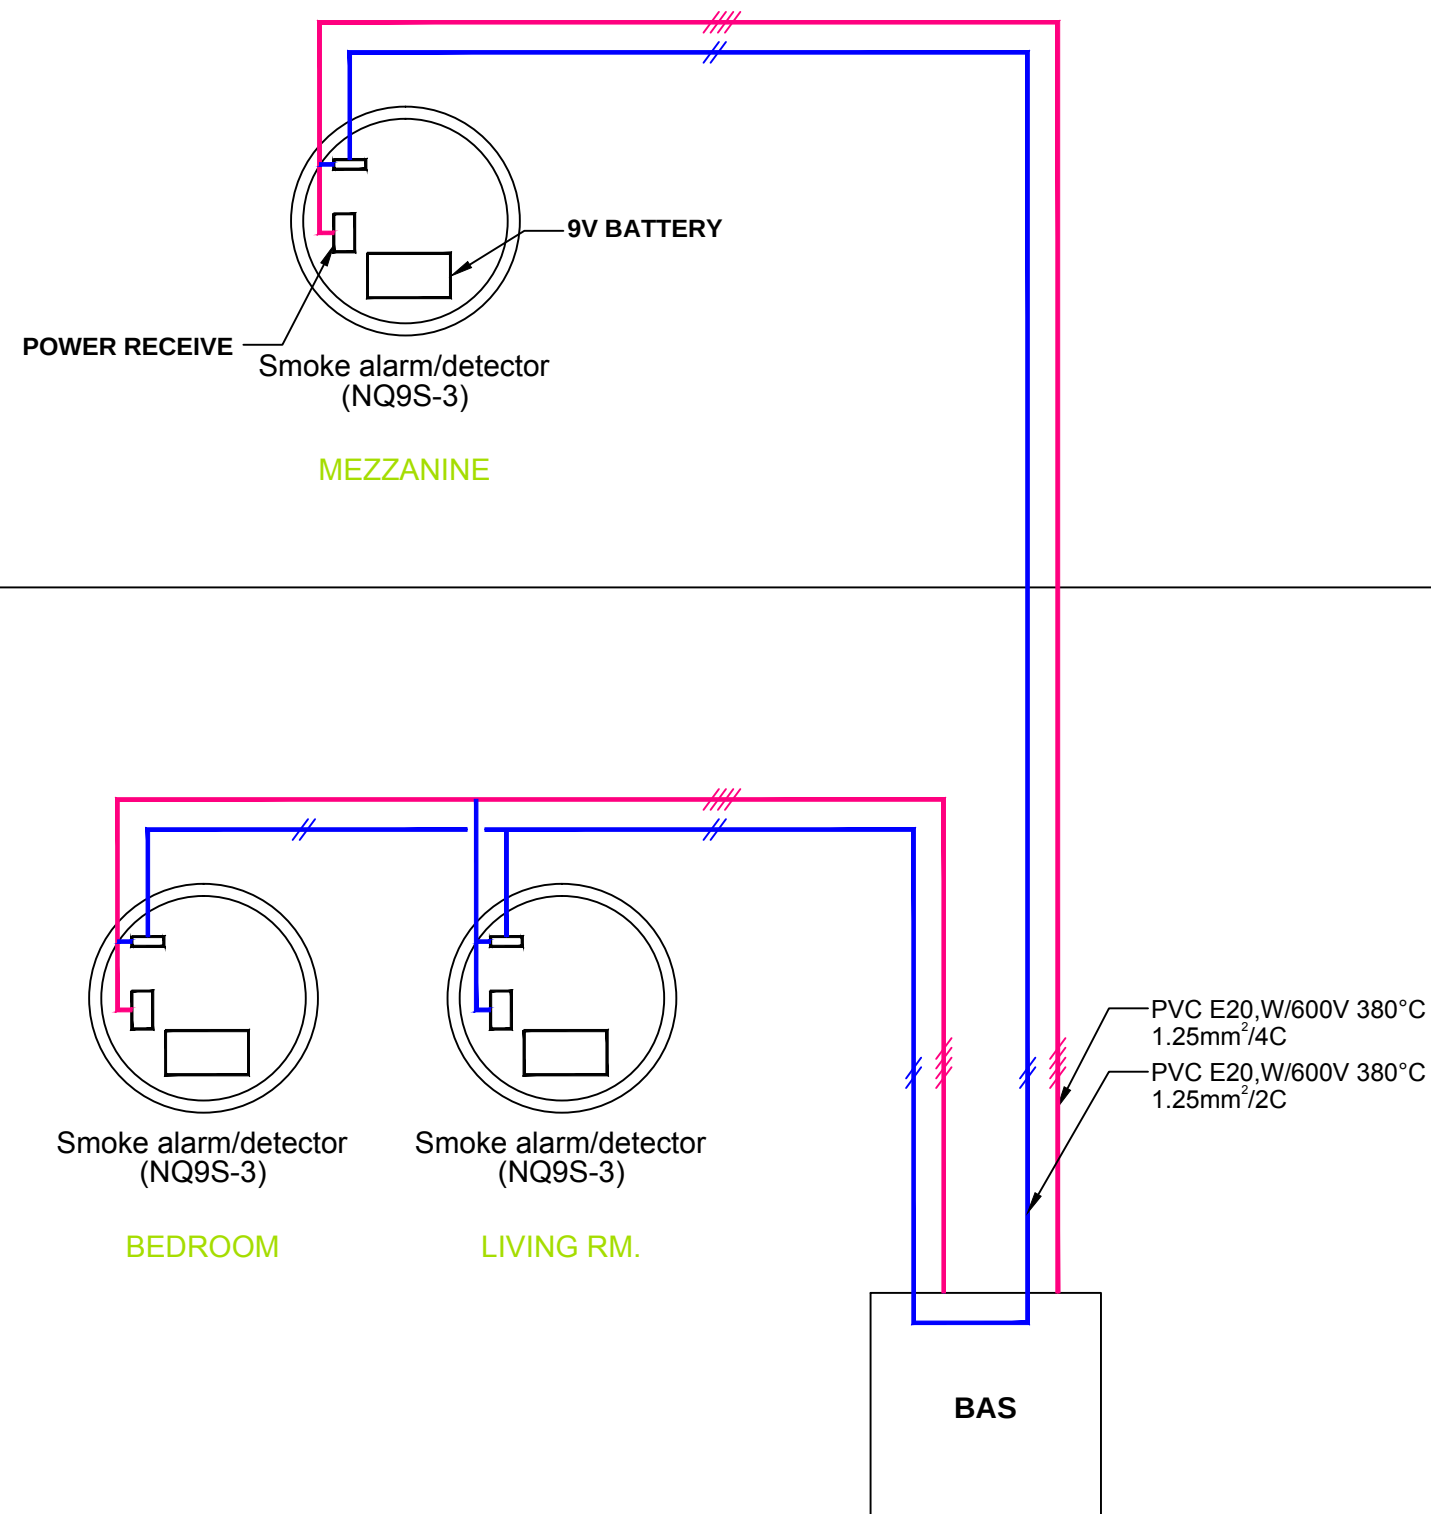

Project:



Institution:



NCTU Architecture
國立交通大學建築研究所

Team Name: NCTU/UNICODE

Address: 1001 Ta-Hsueh Road
Hsinchu City 30010
Taiwan

Contact: www.sde.tw



Consultants:



Note:

Mark	Date	Description
DN	2013/04/01	SD Submission
DN	2013/07/01	DDc Submission
ST	2013/11/01	DD Submission
ST	2014/03/03	CD Submission

Drawn by HU

Checked by CHESTER

Scale -

Unit -


DWG. Title

**FIRE PROTECTION
DETAIL**

DWG. No. PAGE

FP-001

156

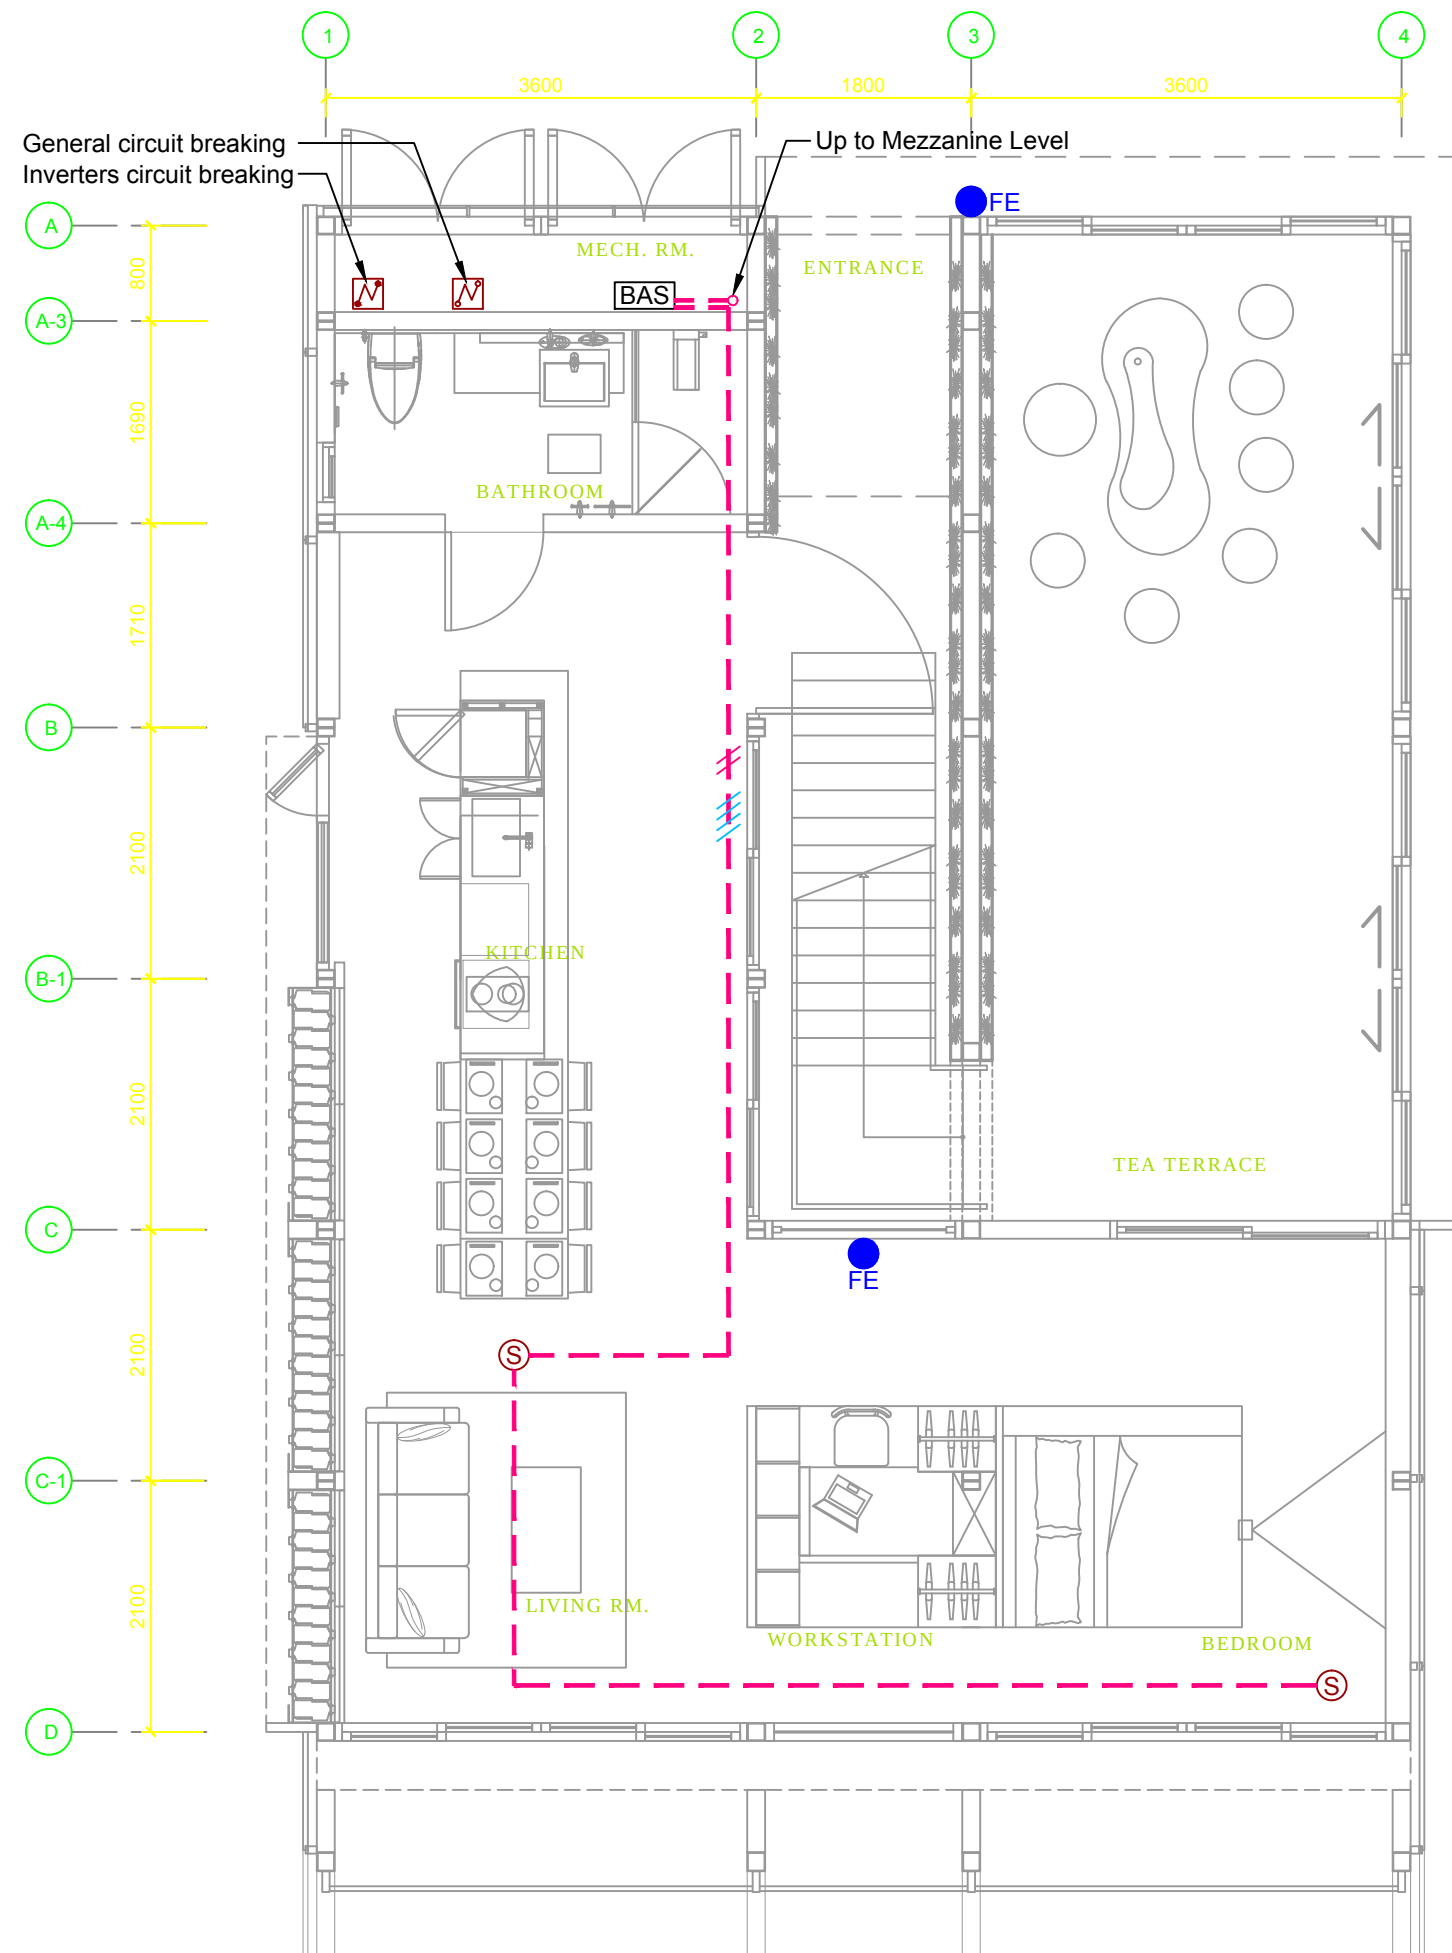

--- PVC E20,W/600V 380°C
1.25mm²/4C,1.25mm²/2C

Smoke Alarm/Detector
NQ9S-3 :
-DC 9V Battery
-Alarm Contacts
-Interlock with all detectors
when alarm of any detector
-AC 220V

Fire Extinguisher
ABC-EN3-4K :
21A/113B/C efficiency

Power cut ON/OFF
General circuit
breaking

Power cut ON/OFF
Inverters circuit
breaking



Project:



Institution:



NCTU Architecture
國立交通大學建築研究所

Team Name: NCTU/UNICODE

Address: 1001 Ta-Hsueh Road
Hsinchu City 30010
Taiwan

Contact: www.sde.tw



Consultants:



Note:

Mark	Date	Description
DN	2013/04/01	SD Submission
DN	2013/07/01	DDc Submission
ST	2013/11/01	DD Submission
ST	2014/03/03	CD Submission

Drawn by HU

Checked by CHESTER

Scale 1:60

Unit mm


DWG. Title

**FIRE PROTECTION
GROUND LEVEL**

DWG. No. PAGE

FP-002

157

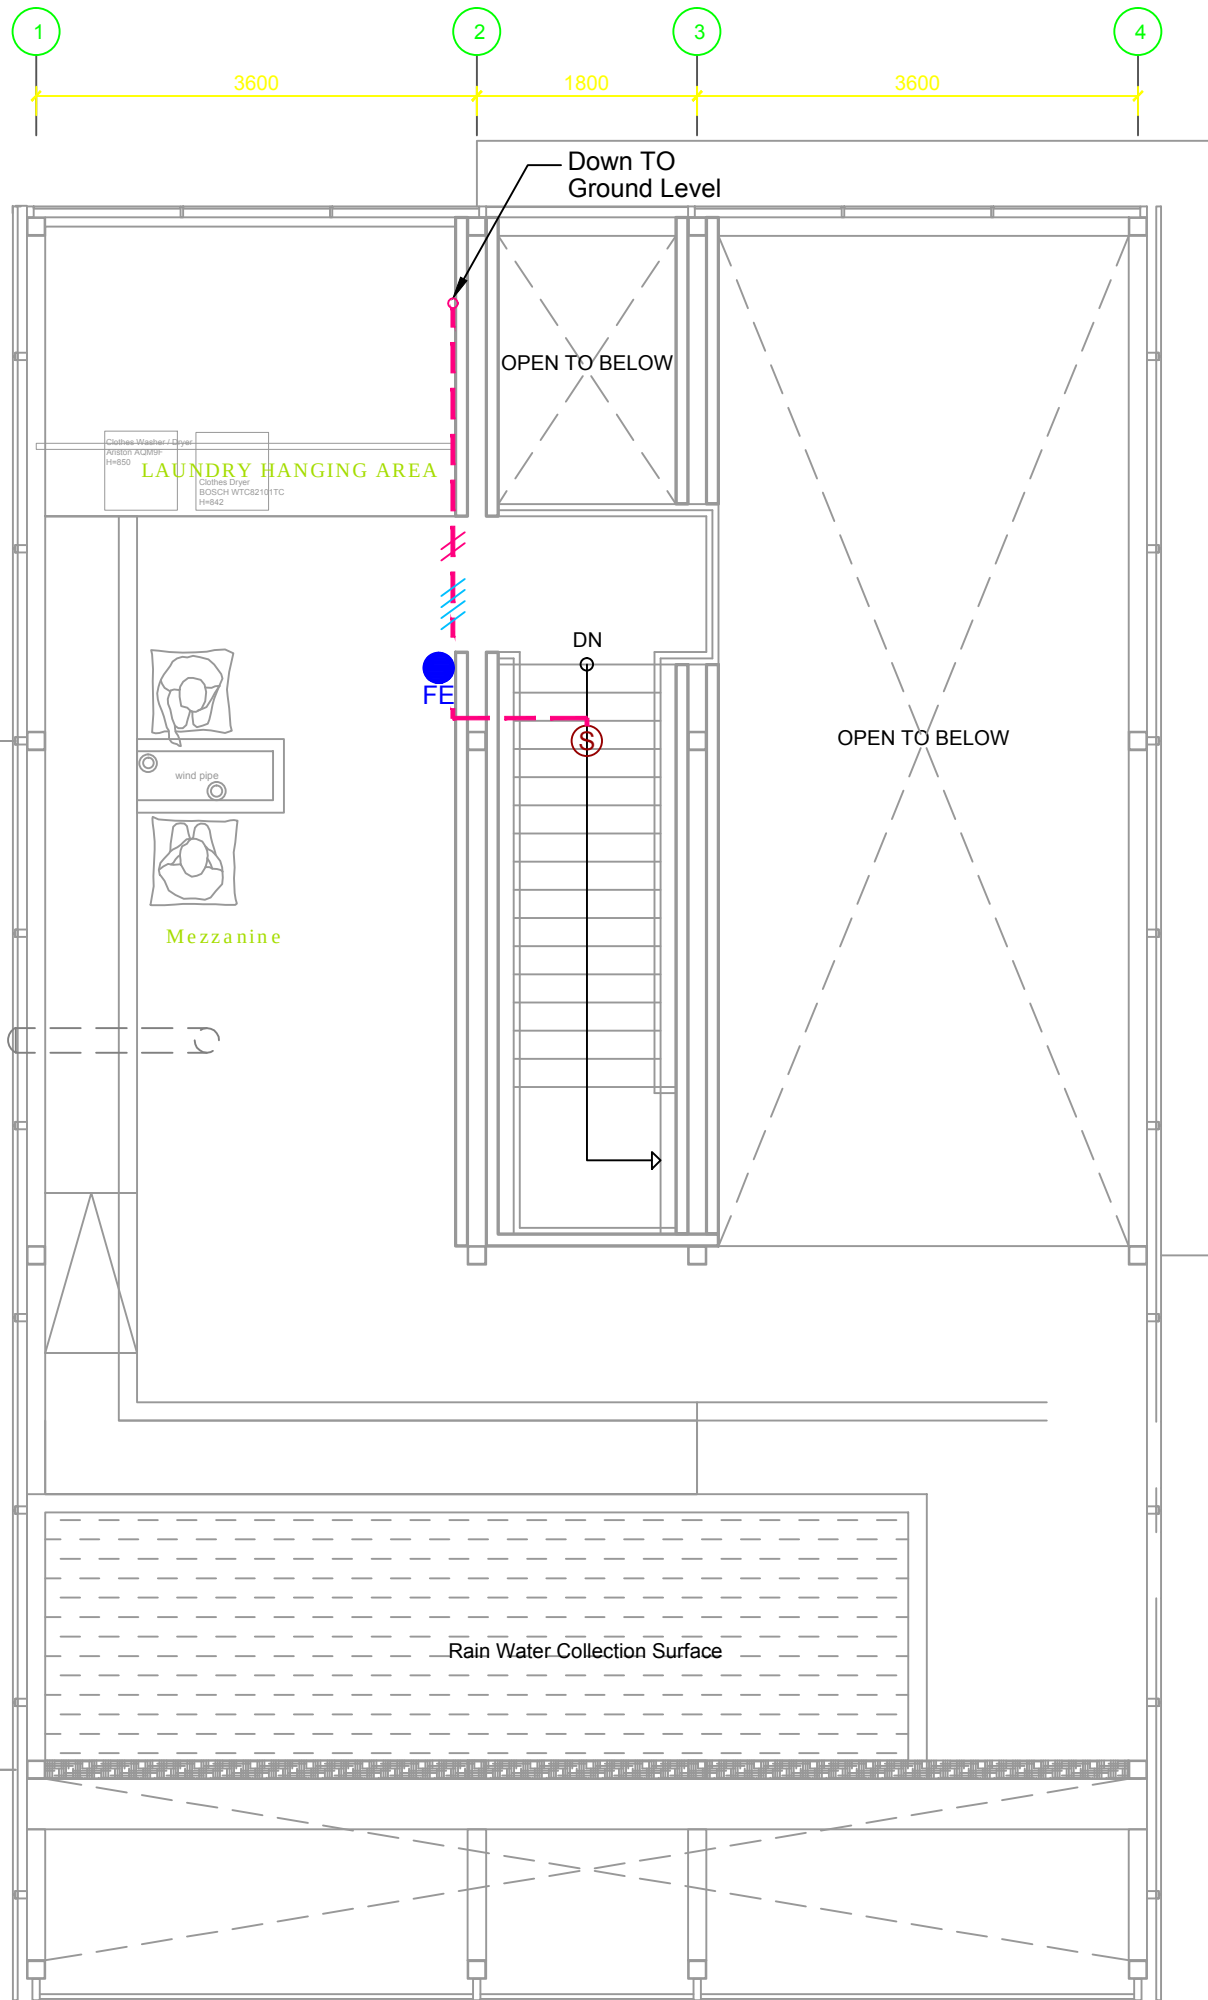

-  PVC E20, W/600V 380°C 1.25mm²/4C, 1.25mm²/2C
-  **Smoke Alarm/Detector**
NQ9S-3 :
-DC 9V Battery
-Alarm Contacts
-Interlock with all detectors when alarm of any detector
-AC 220V
-  **Fire Extinguisher**
ABC-EN3-4K :
21A/113B/C efficiency



NCTU Architecture
國立交通大學建築研究所

Team Name: NCTU/UNICODE
Address: 1001 Ta-Hsueh Road
Hsinchu City 30010
Taiwan
Contact: www.sde.tw




Note:

Mark	Date	Description
DN	2013/04/01	SD Submission
DN	2013/07/01	DDc Submission
ST	2013/11/01	DD Submission
ST	2014/03/03	CD Submission

Drawn by	HU
Checked by	CHESTER
Scale	1:60
Unit	mm

DWG. Title	
FIRE PROTECTION MEZZANINE LEVEL	
DWG. No.	PAGE
FP-003	158

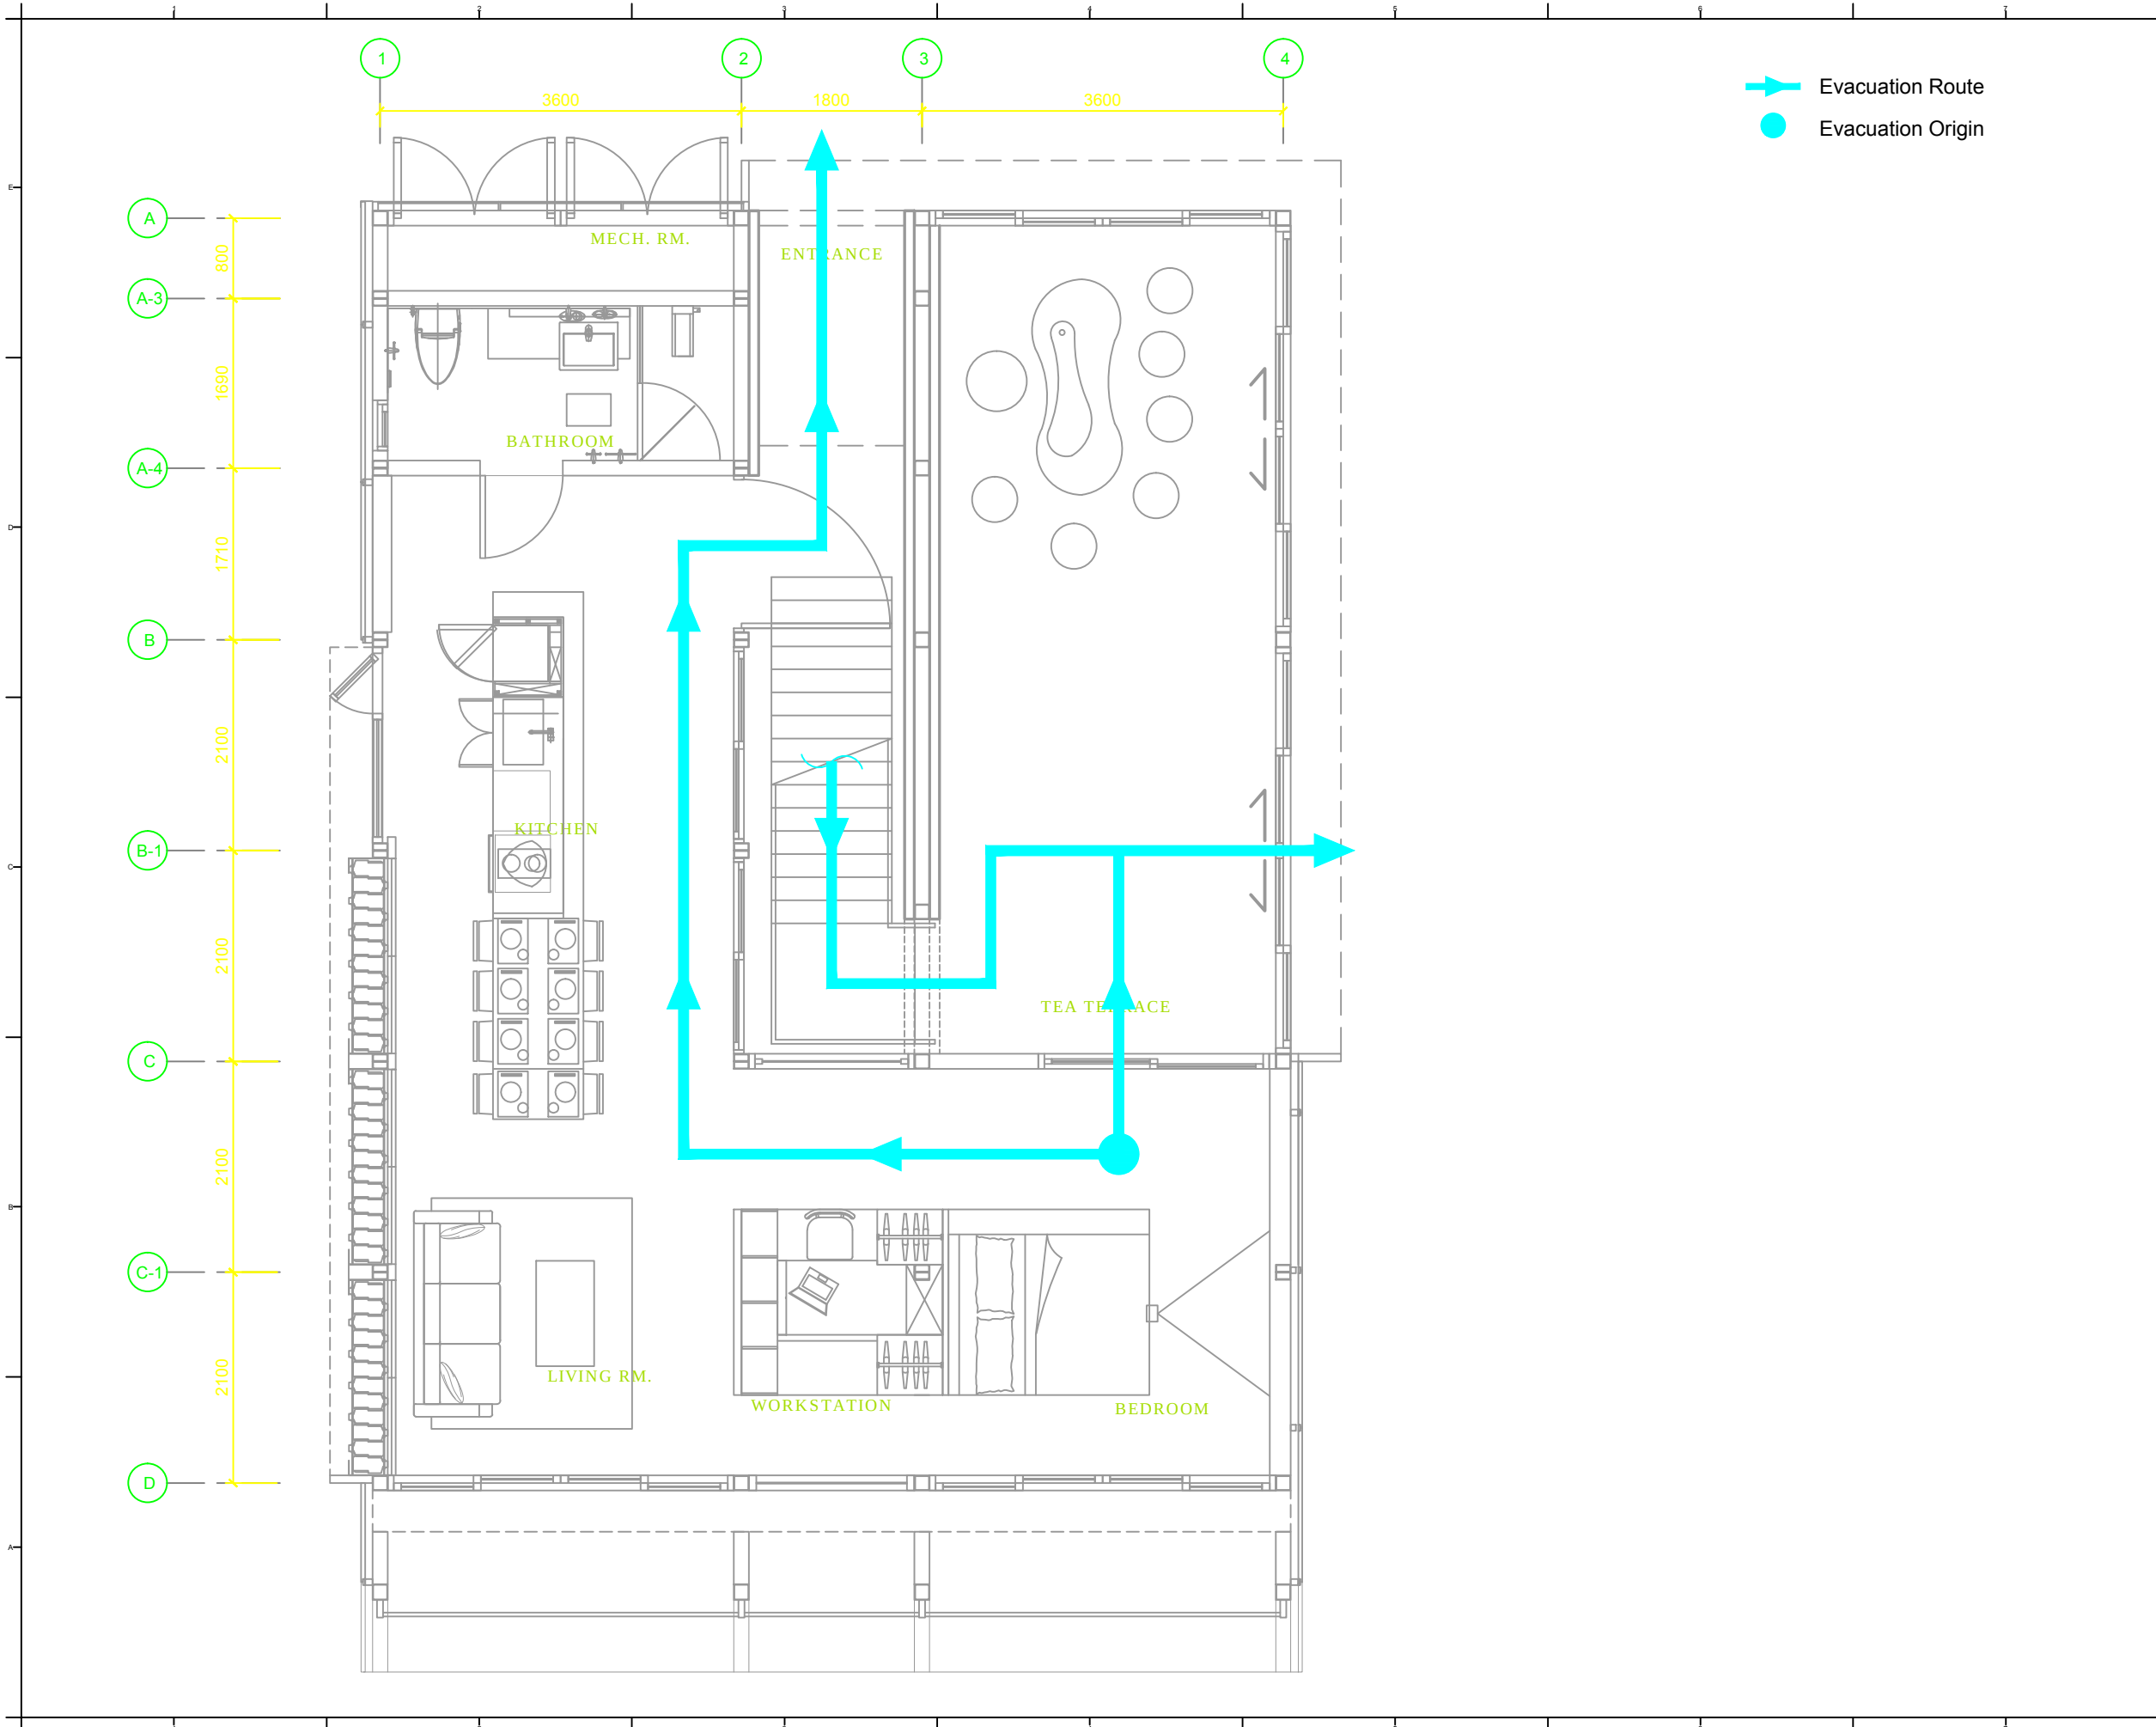

Evacuation Route
Evacuation Origin



Team Name: NCTU/UNICODE
Address: 1001 Ta-Hsueh Road
Hsinchu City 30010
Taiwan
Contact: www.sde.tw




Note:

Mark	Date	Description
DN	2013/04/01	SD Submission
DN	2013/07/01	DDc Submission
ST	2013/11/01	DD Submission
ST	2014/03/03	CD Submission

Drawn by	HU
Checked by	CHESTER
Scale	1:60
Unit	mm

DWG. Title FIRE PROTECTION EVACUATION PATH GROUND LEVEL	
DWG. No. FP-004	PAGE 159

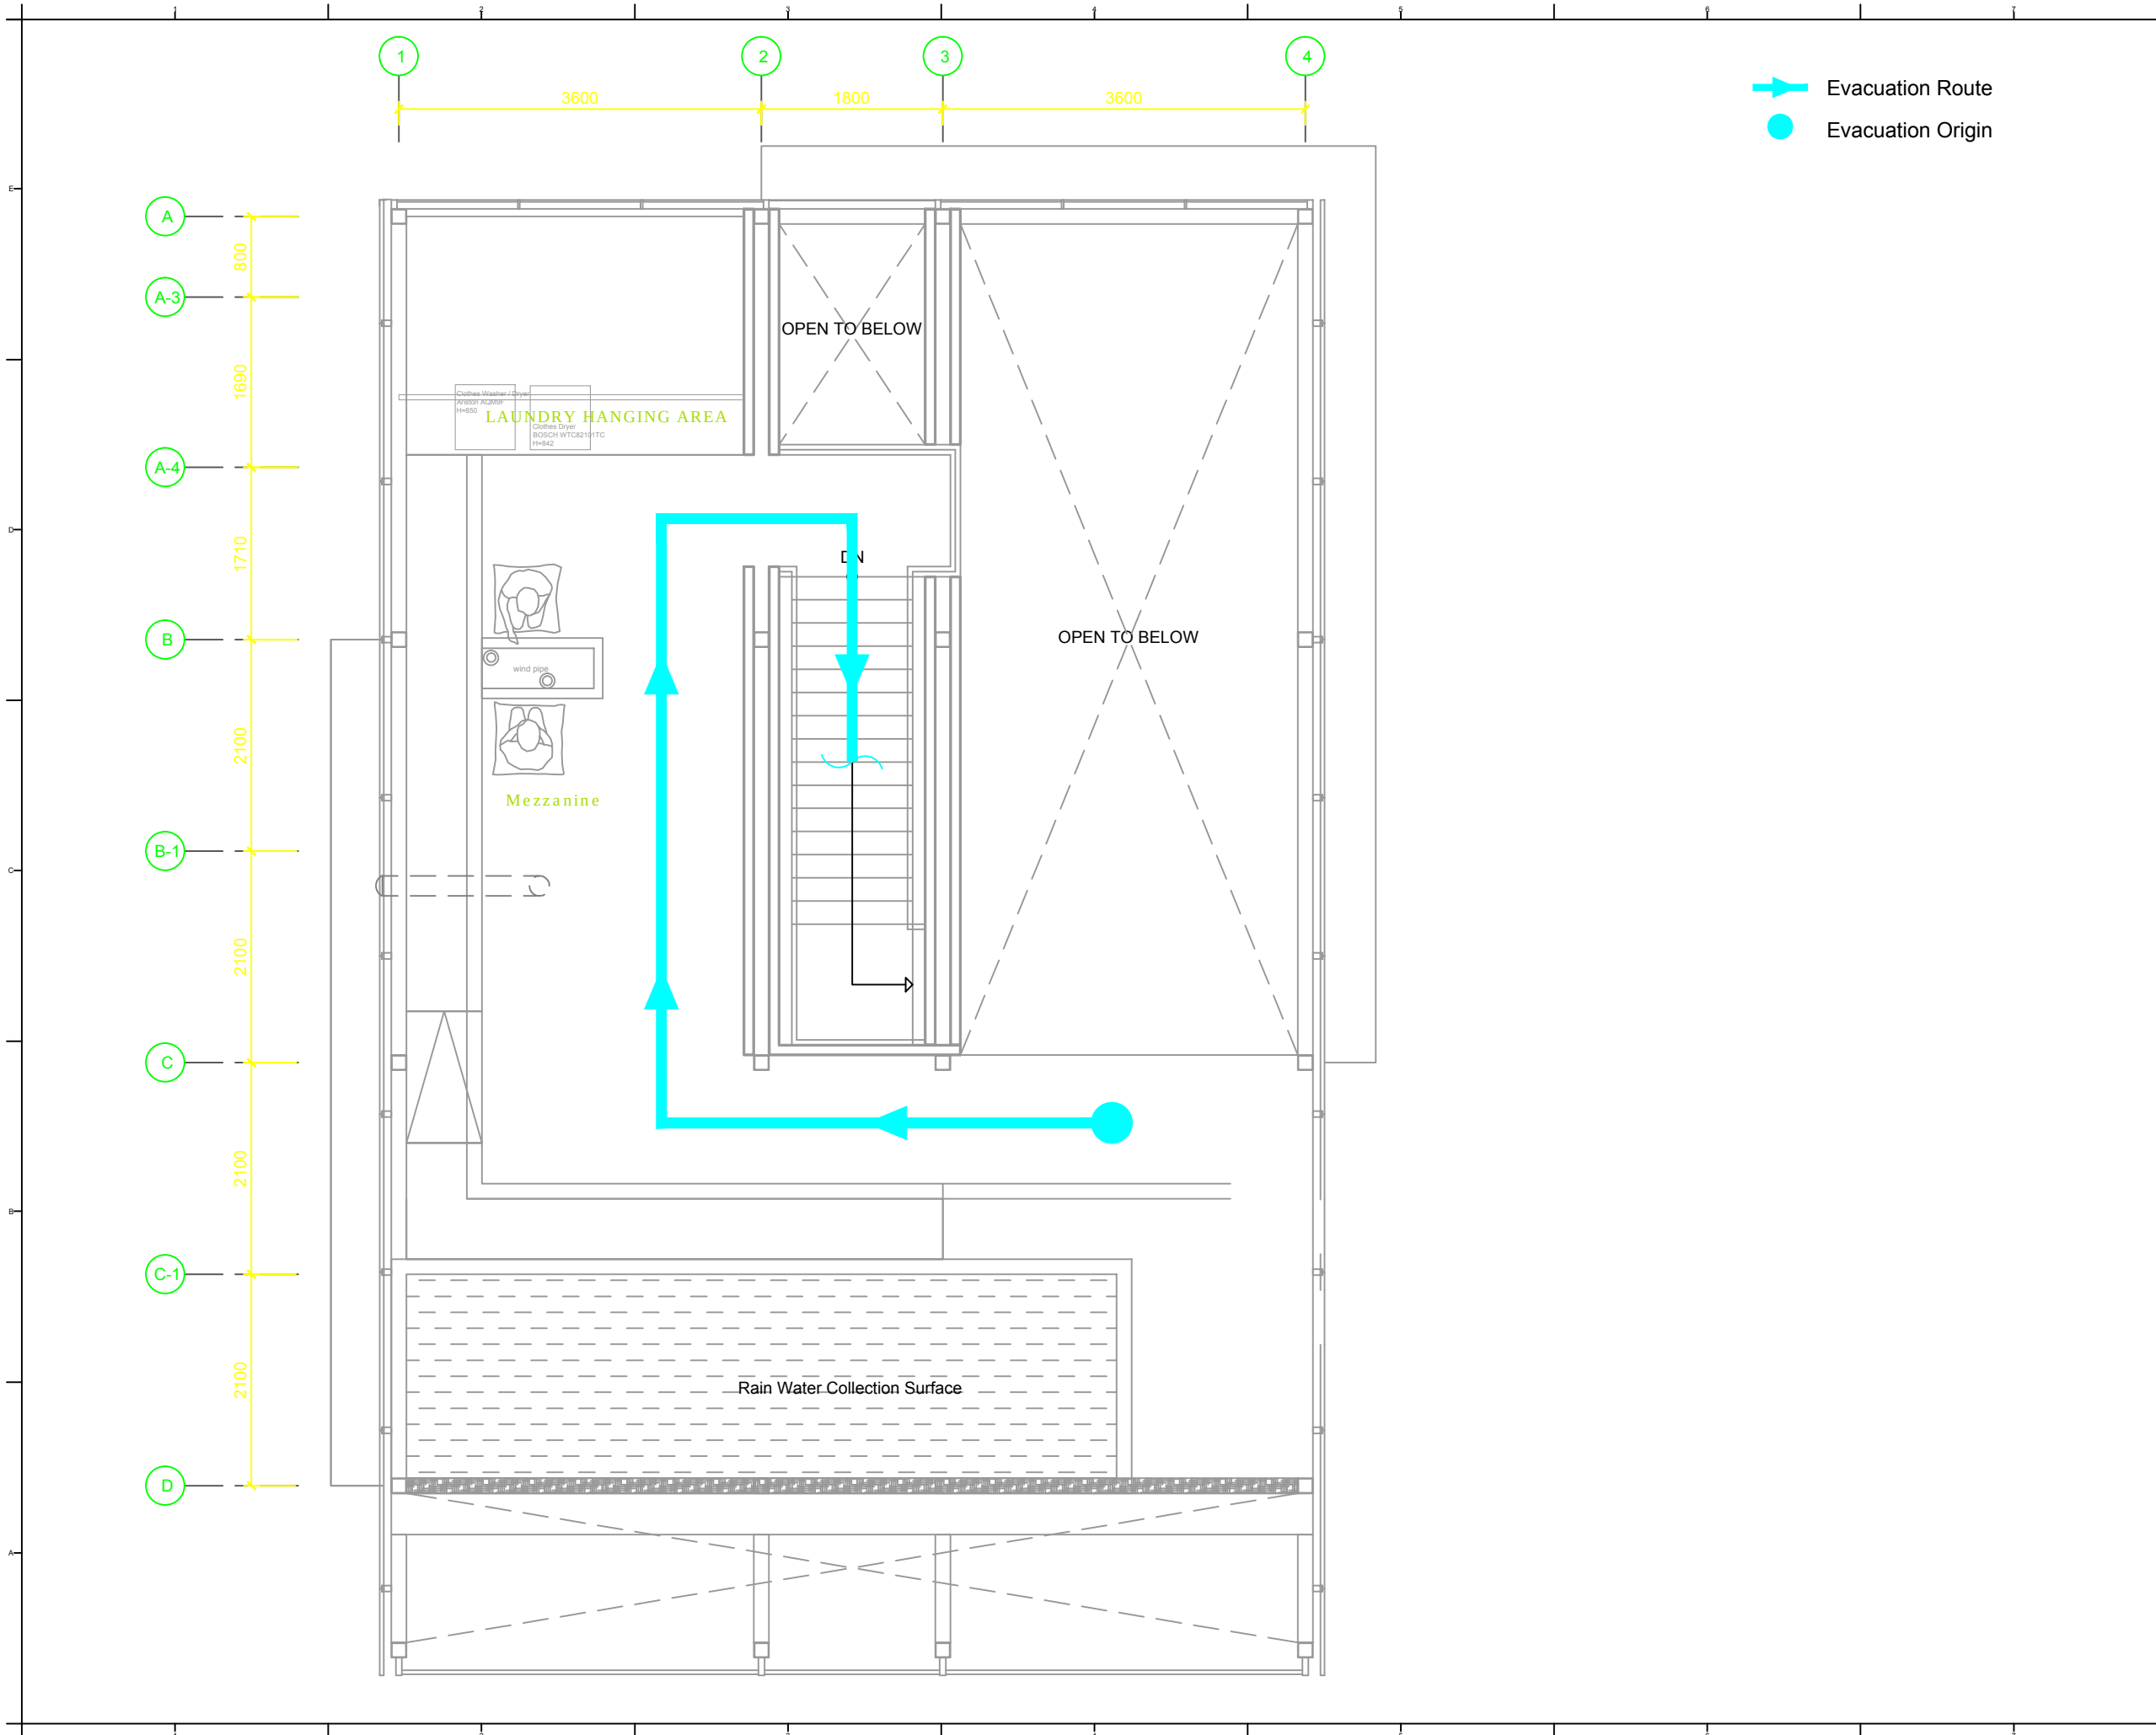



**Solar
Decathlon
Europe**

Project:



**ORCHID
HOUSE**

Institution:



國立交通大學
National Chiao Tung University

NCTU Architecture
國立交通大學建築研究所

Team Name: NCTU/UNICODE

Address: 1001 Ta-Hsueh Road
Hsinchu City 30010
Taiwan

Contact: www.sde.tw



Consultants:



uis
United Integrated Services

Note:



Mark	Date	Description
DN	2013/04/01	SD Submission
DN	2013/07/01	DDc Submission
ST	2013/11/01	DD Submission
ST	2014/03/03	CD Submission

Drawn by HU

Checked by CHESTER

Scale 1:60


Unit mm

DWG. Title

**FIRE PROTECTION
EVACUATION PATH
MEZZANINE LEVEL**

DWG. No. **FP-005**

PAGE **160**

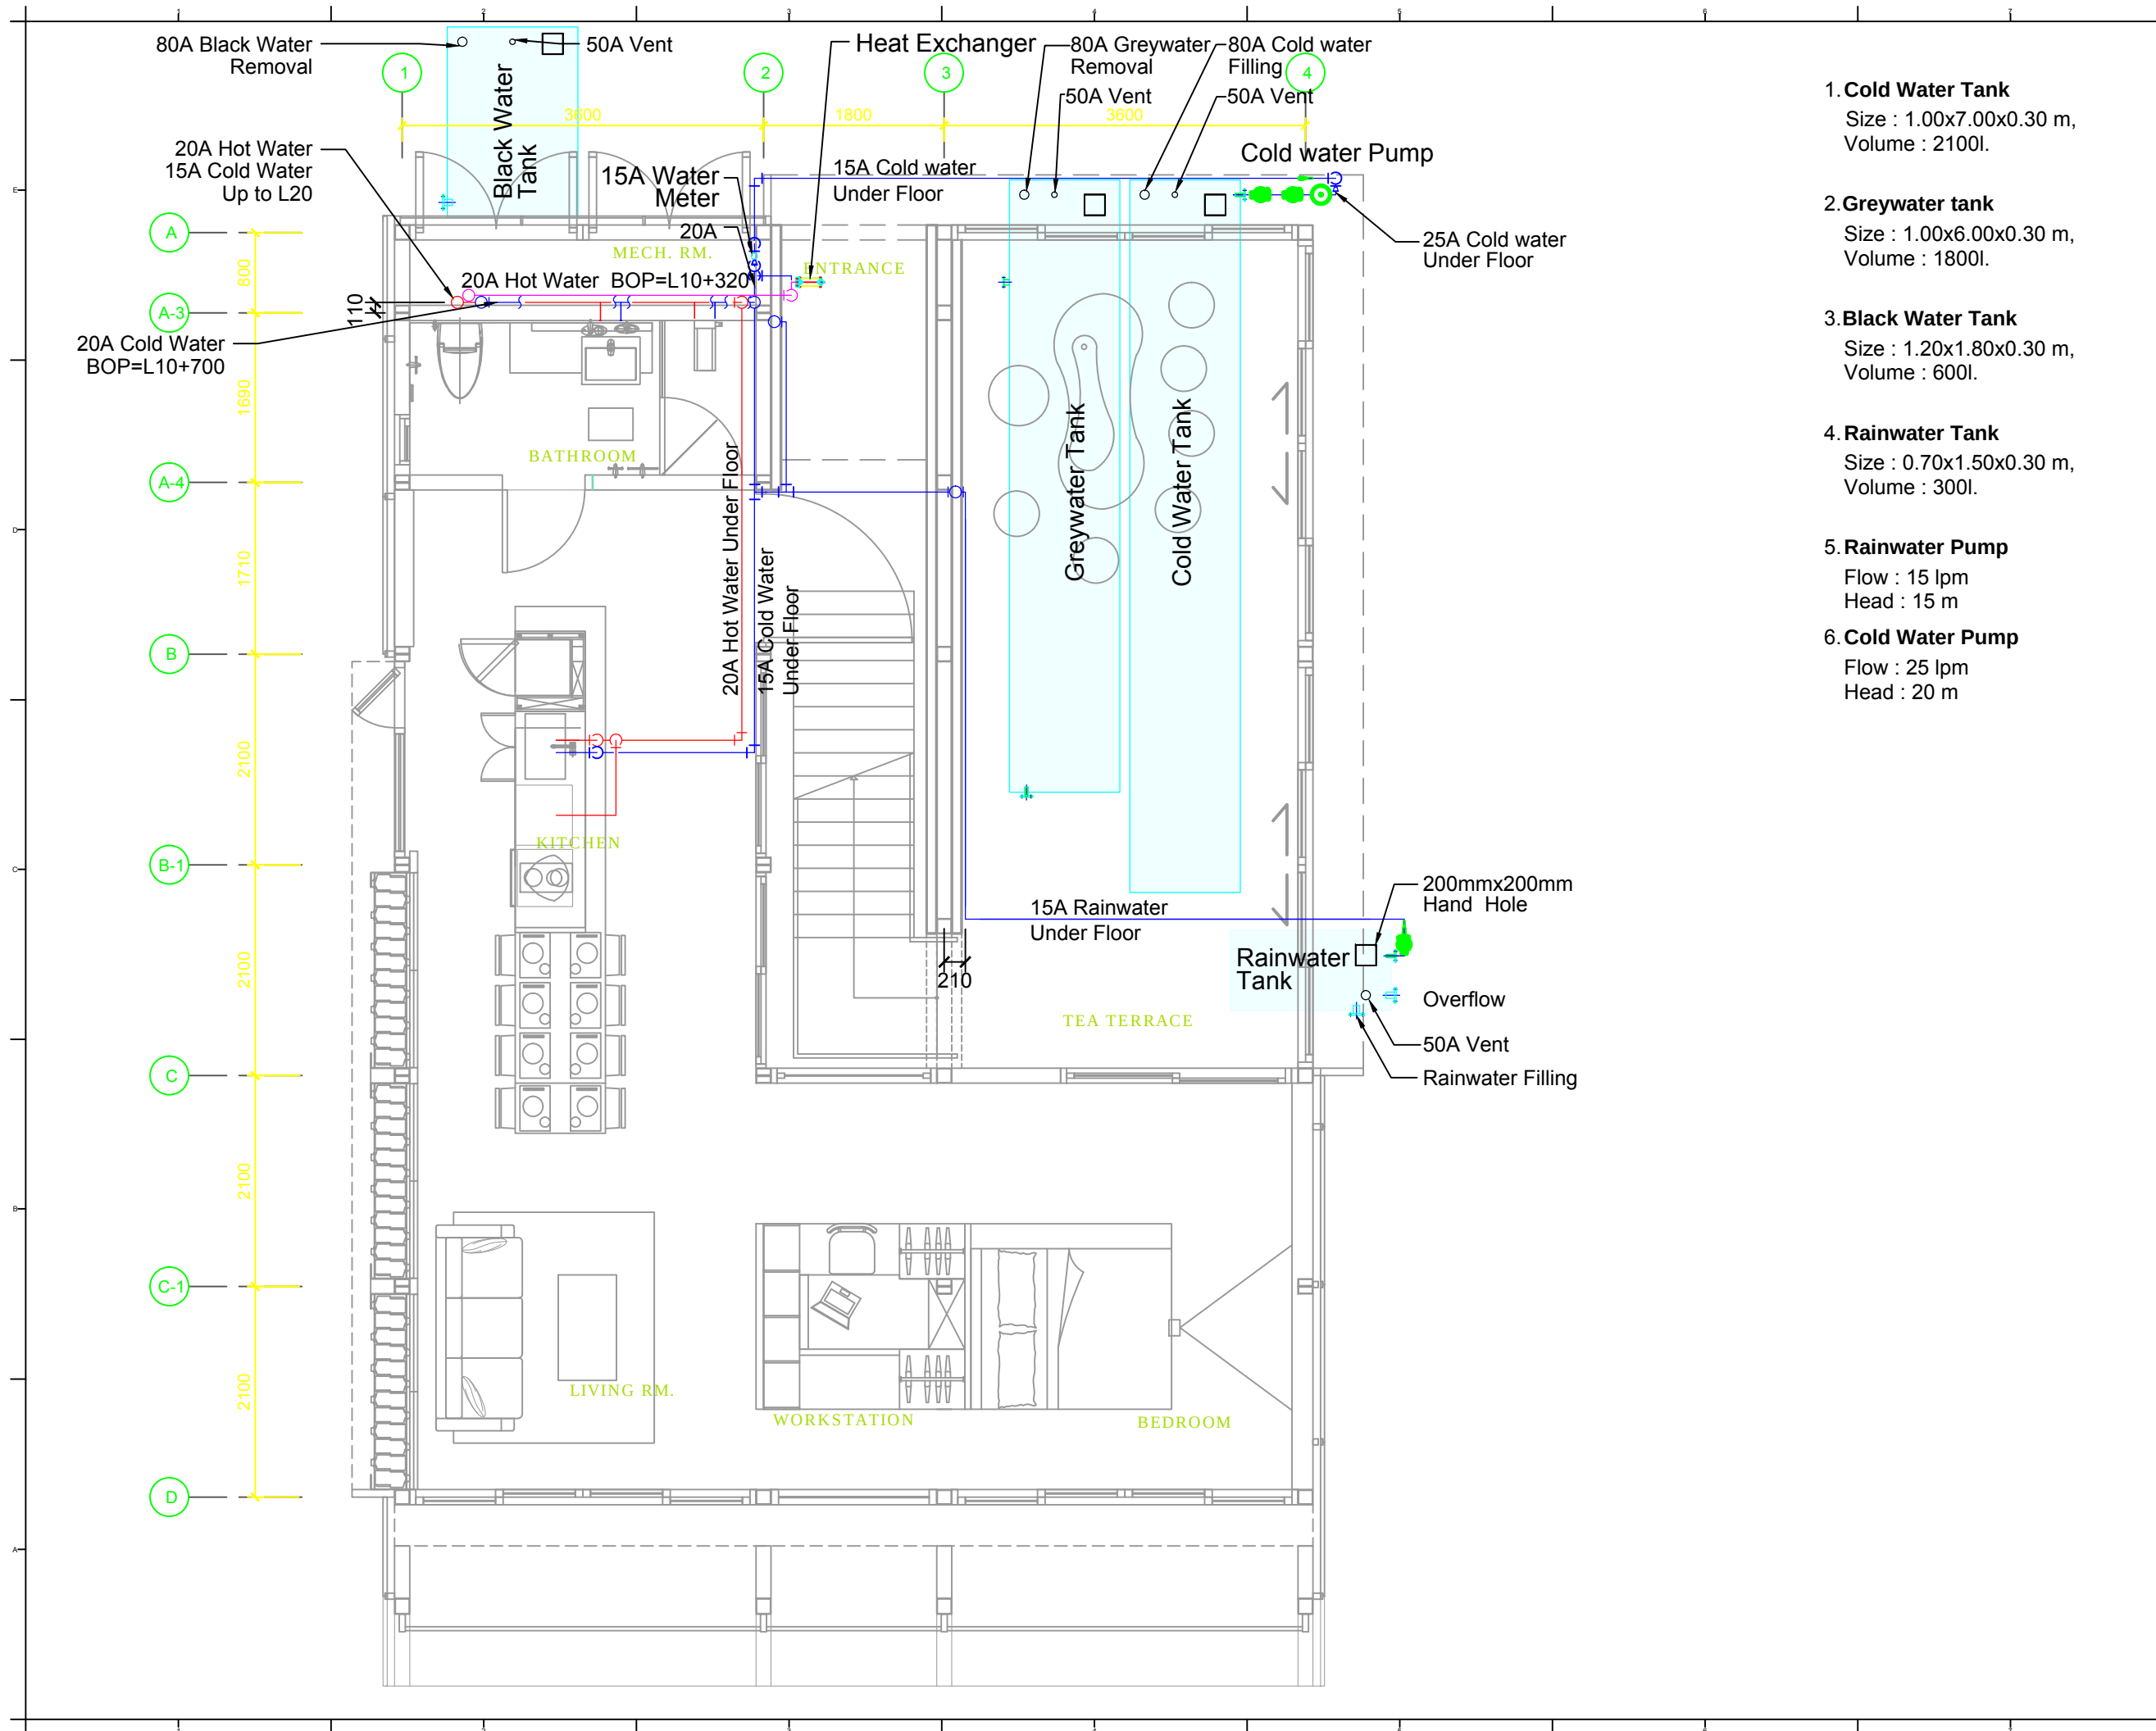

- 1. Cold Water Tank
Size : 1.00x7.00x0.30 m,
Volume : 2100l.
- 2. Greywater tank
Size : 1.00x6.00x0.30 m,
Volume : 1800l.
- 3. Black Water Tank
Size : 1.20x1.80x0.30 m,
Volume : 600l.
- 4. Rainwater Tank
Size : 0.70x1.50x0.30 m,
Volume : 300l.
- 5. Rainwater Pump
Flow : 15 lpm
Head : 15 m
- 6. Cold Water Pump
Flow : 25 lpm
Head : 20 m



Solar Decathlon Europe



ORCHID HOUSE



國立交通大學
National Chiao Tung University

NCTU Architecture
國立交通大學建築研究所

Team Name: NCTU/UNICODE
Address: 1001 Ta-Hsueh Road
Hsinchu City 30010
Taiwan
Contact: www.sde.tw



Consultants:



Note:



Mark	Date	Description
DN	2013/04/01	SD Submission
DN	2013/07/01	DDc Submission
ST	2013/11/01	DD Submission
ST	2014/03/03	CD Submission

Drawn by MH

Checked by -


Scale 1:60

Unit mm

DWG. Title
**PLUMBING SUPPLY AND
REMOVAL
GROUND LEVEL PLAN**

DWG. No. **PL-001**

PAGE **161**

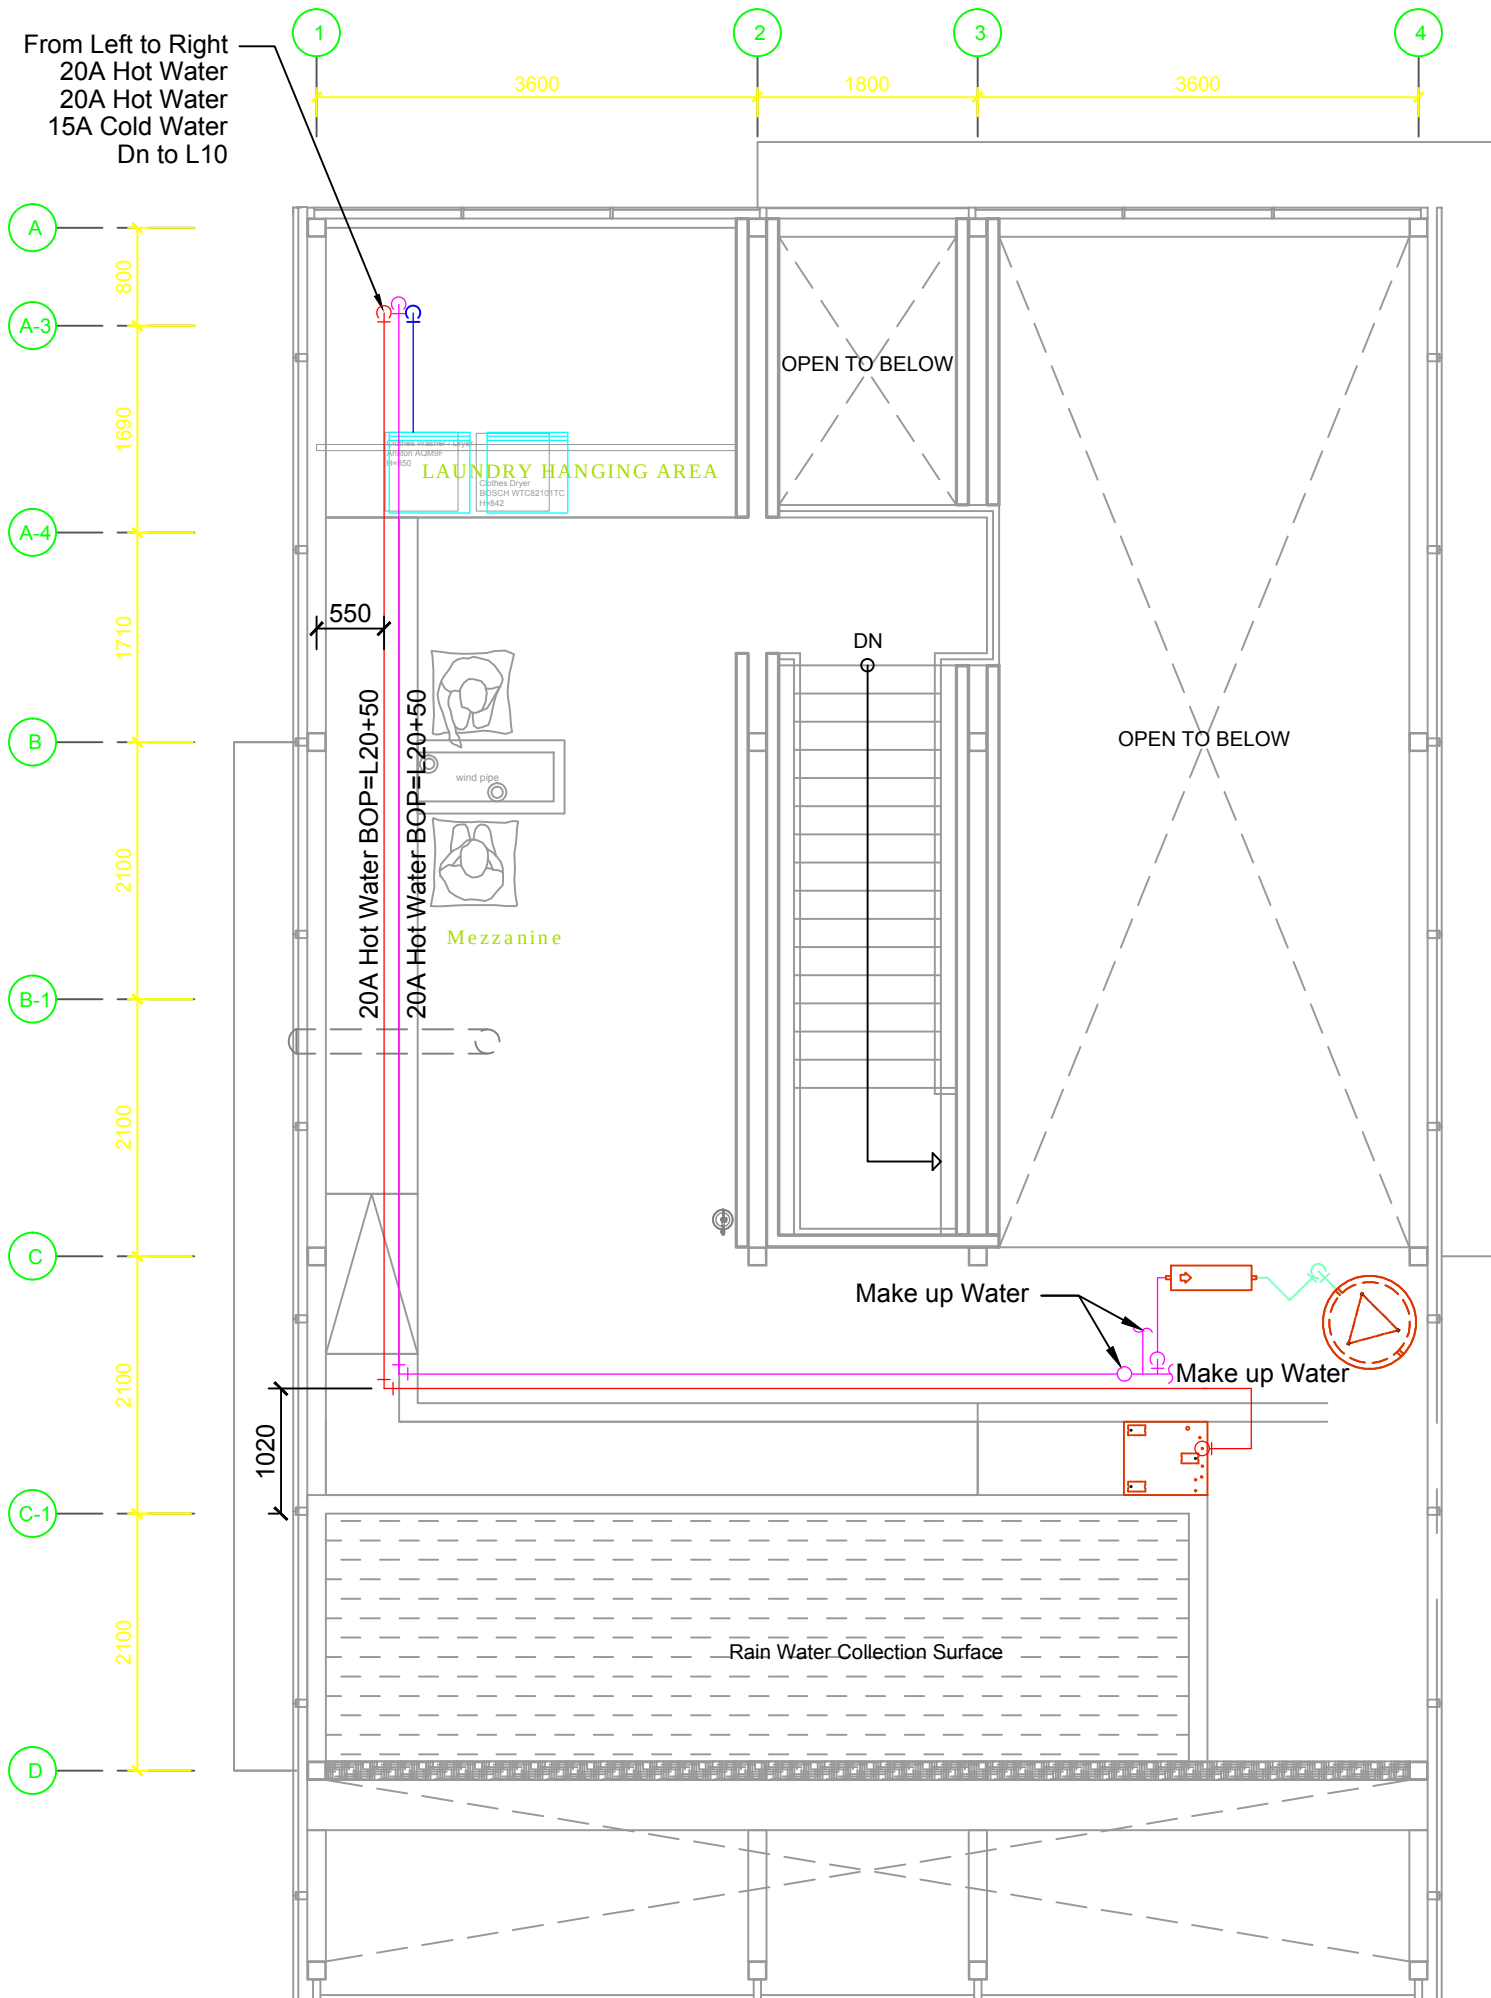

- 1. Cold Water Tank**
Size : 1.00x7.00x0.30 m,
Volume : 2100l.
- 2. Greywater tank**
Size : 1.00x6.00x0.30 m,
Volume : 1800l.
- 3. Black Water Tank**
Size : 1.20x1.80x0.30 m,
Volume : 600l.
- 4. Rainwater Tank**
Size : 0.70x1.50x0.30 m,
Volume : 300l.
- 5. Rainwater Pump**
Flow : 15 lpm
Head : 15 m
- 6. Cold Water Pump**
Flow : 25 lpm
Head : 20 m



Project:



Institution:



NCTU Architecture
國立交通大學建築研究所

Team Name: NCTU/UNICODE

Address: 1001 Ta-Hsueh Road
Hsinchu City 30010
Taiwan


Contact: www.sde.tw



Consultants:



Note:

 

Mark	Date	Description
DN	2013/04/01	SD Submission
DN	2013/07/01	DDc Submission
ST	2013/11/01	DD Submission
ST	2014/03/03	CD Submission

Drawn by MH

Checked by -

Scale 1:60


Unit mm

DWG. Title
**PLUMBING SUPPLY AND
REMOVAL
MEZZANINE LEVEL PLAN**

DWG. No. PAGE

PL-002

162

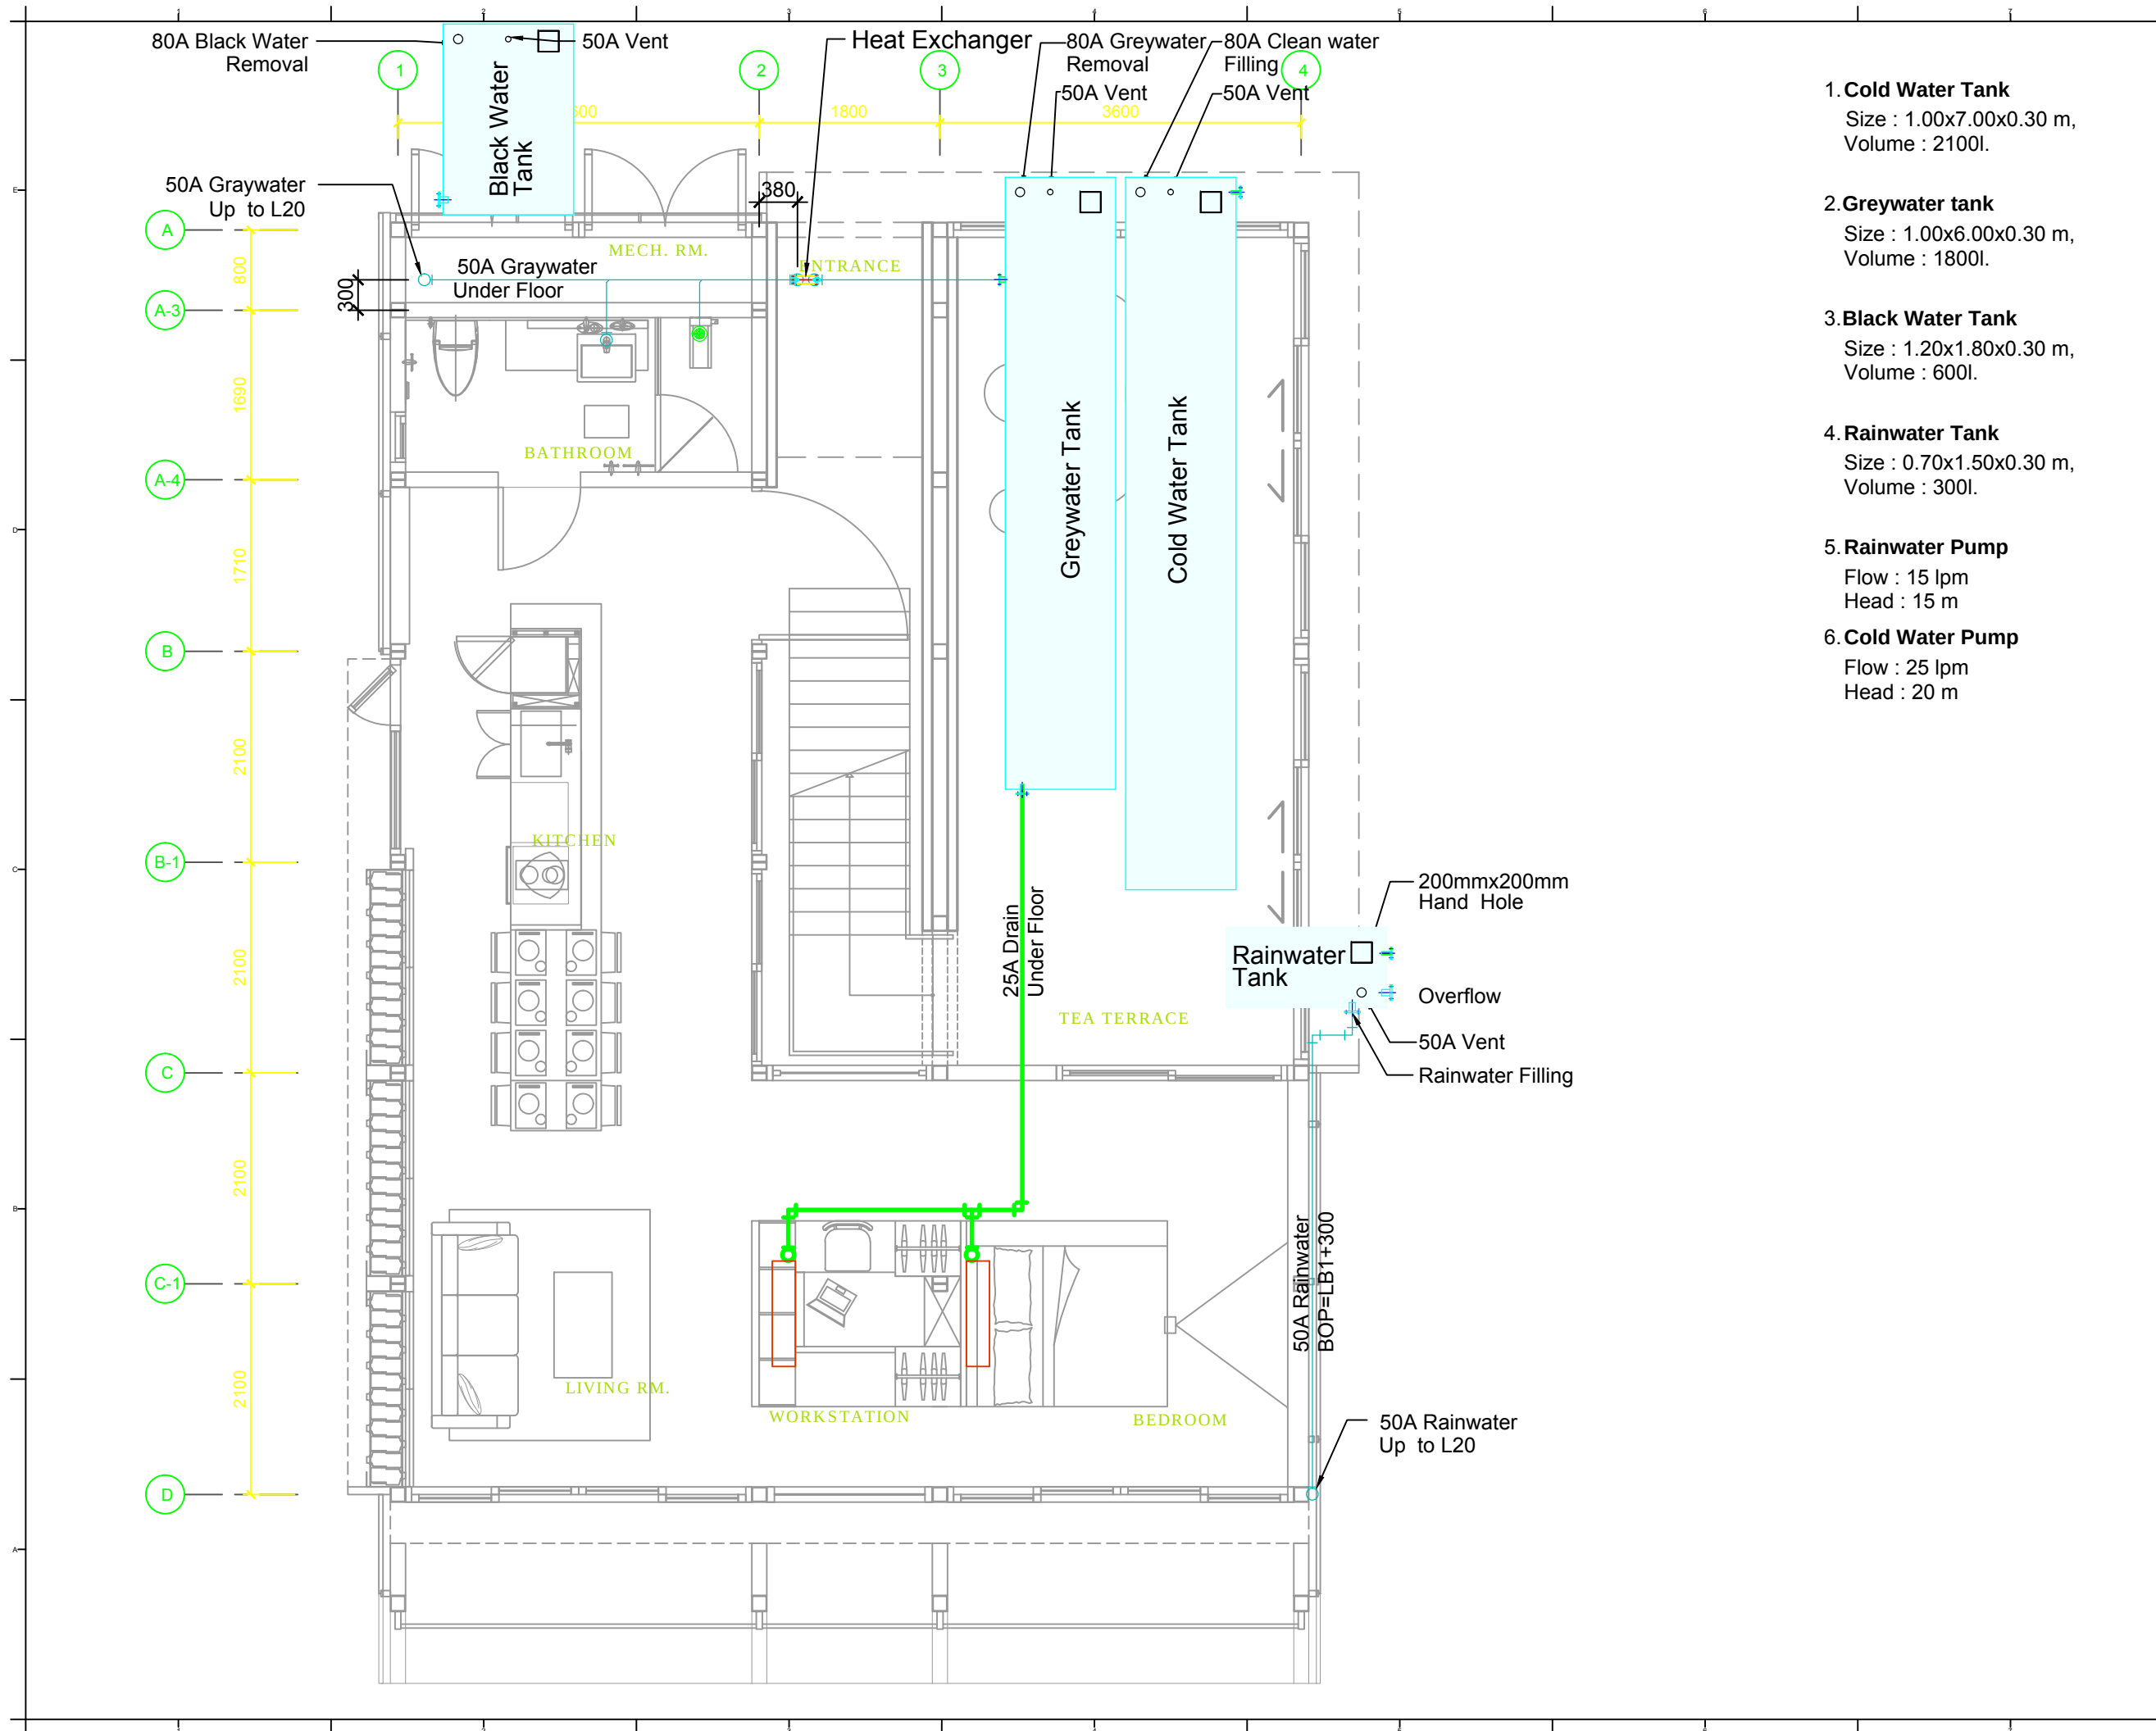

1. Cold Water Tank
Size : 1.00x7.00x0.30 m,
Volume : 2100l.
2. Greywater tank
Size : 1.00x6.00x0.30 m,
Volume : 1800l.
3. Black Water Tank
Size : 1.20x1.80x0.30 m,
Volume : 600l.
4. Rainwater Tank
Size : 0.70x1.50x0.30 m,
Volume : 300l.
5. Rainwater Pump
Flow : 15 lpm
Head : 15 m
6. Cold Water Pump
Flow : 25 lpm
Head : 20 m



Project:



Institution:



NCTU Architecture
國立交通大學建築研究所

Team Name: NCTU/UNICODE

Address: 1001 Ta-Hsueh Road
Hsinchu City 30010
Taiwan


Contact: www.sde.tw



Consultants:




Note:

 

Mark	Date	Description
DN	2013/04/01	SD Submission
DN	2013/07/01	DDc Submission
ST	2013/11/01	DD Submission
ST	2014/03/03	CD Submission

Drawn by	MH
Checked by	-
Scale	1:60
Unit	mm

DWG. Title GRAY WATER GROUND LEVEL	
DWG. No. PL-011	PAGE 163

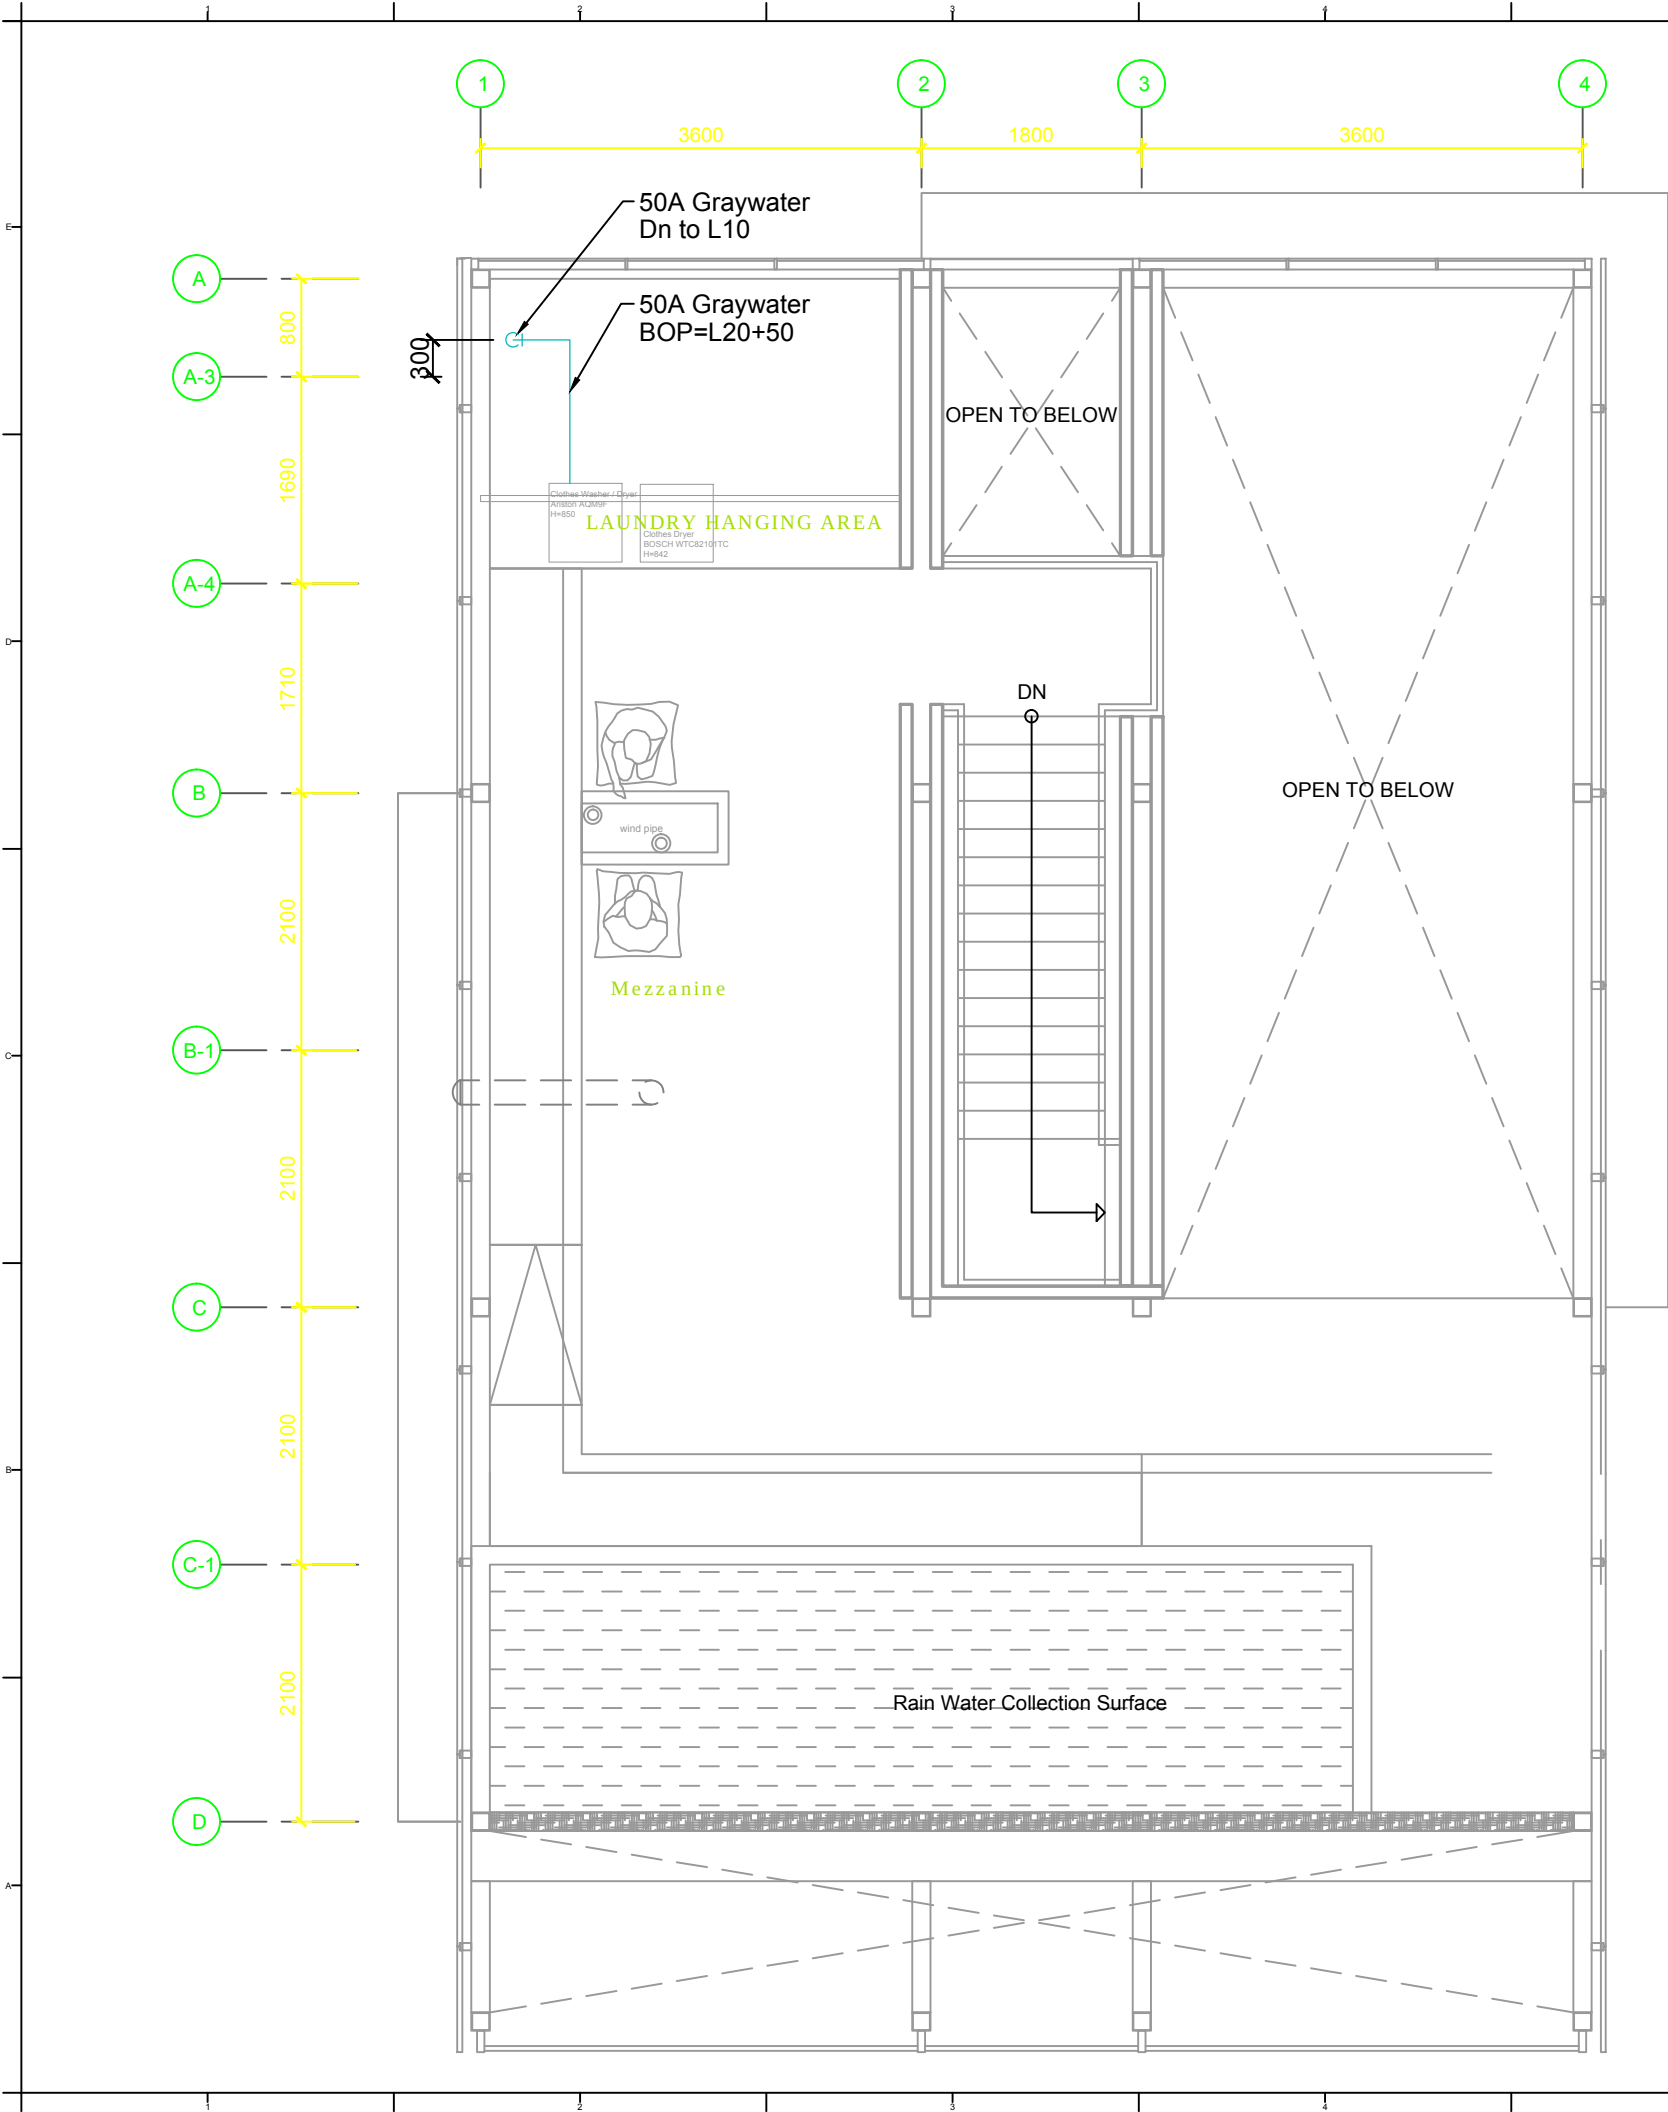

Project:



Institution:



NCTU Architecture
國立交通大學建築研究所

Team Name: NCTU/UNICODE

Address: 1001 Ta-Hsueh Road
Hsinchu City 30010
Taiwan


Contact: www.sde.tw



Consultants:



Note:

 

Mark	Date	Description
DN	2013/04/01	SD Submission
DN	2013/07/01	DDc Submission
ST	2013/11/01	DD Submission
ST	2014/03/03	CD Submission

Drawn by MH

Checked by -

Scale 1:60


Unit mm

DWG. Title
**GRAY WATER
MEZZANINE LEVEL**

DWG. No. PAGE

PL-012

164

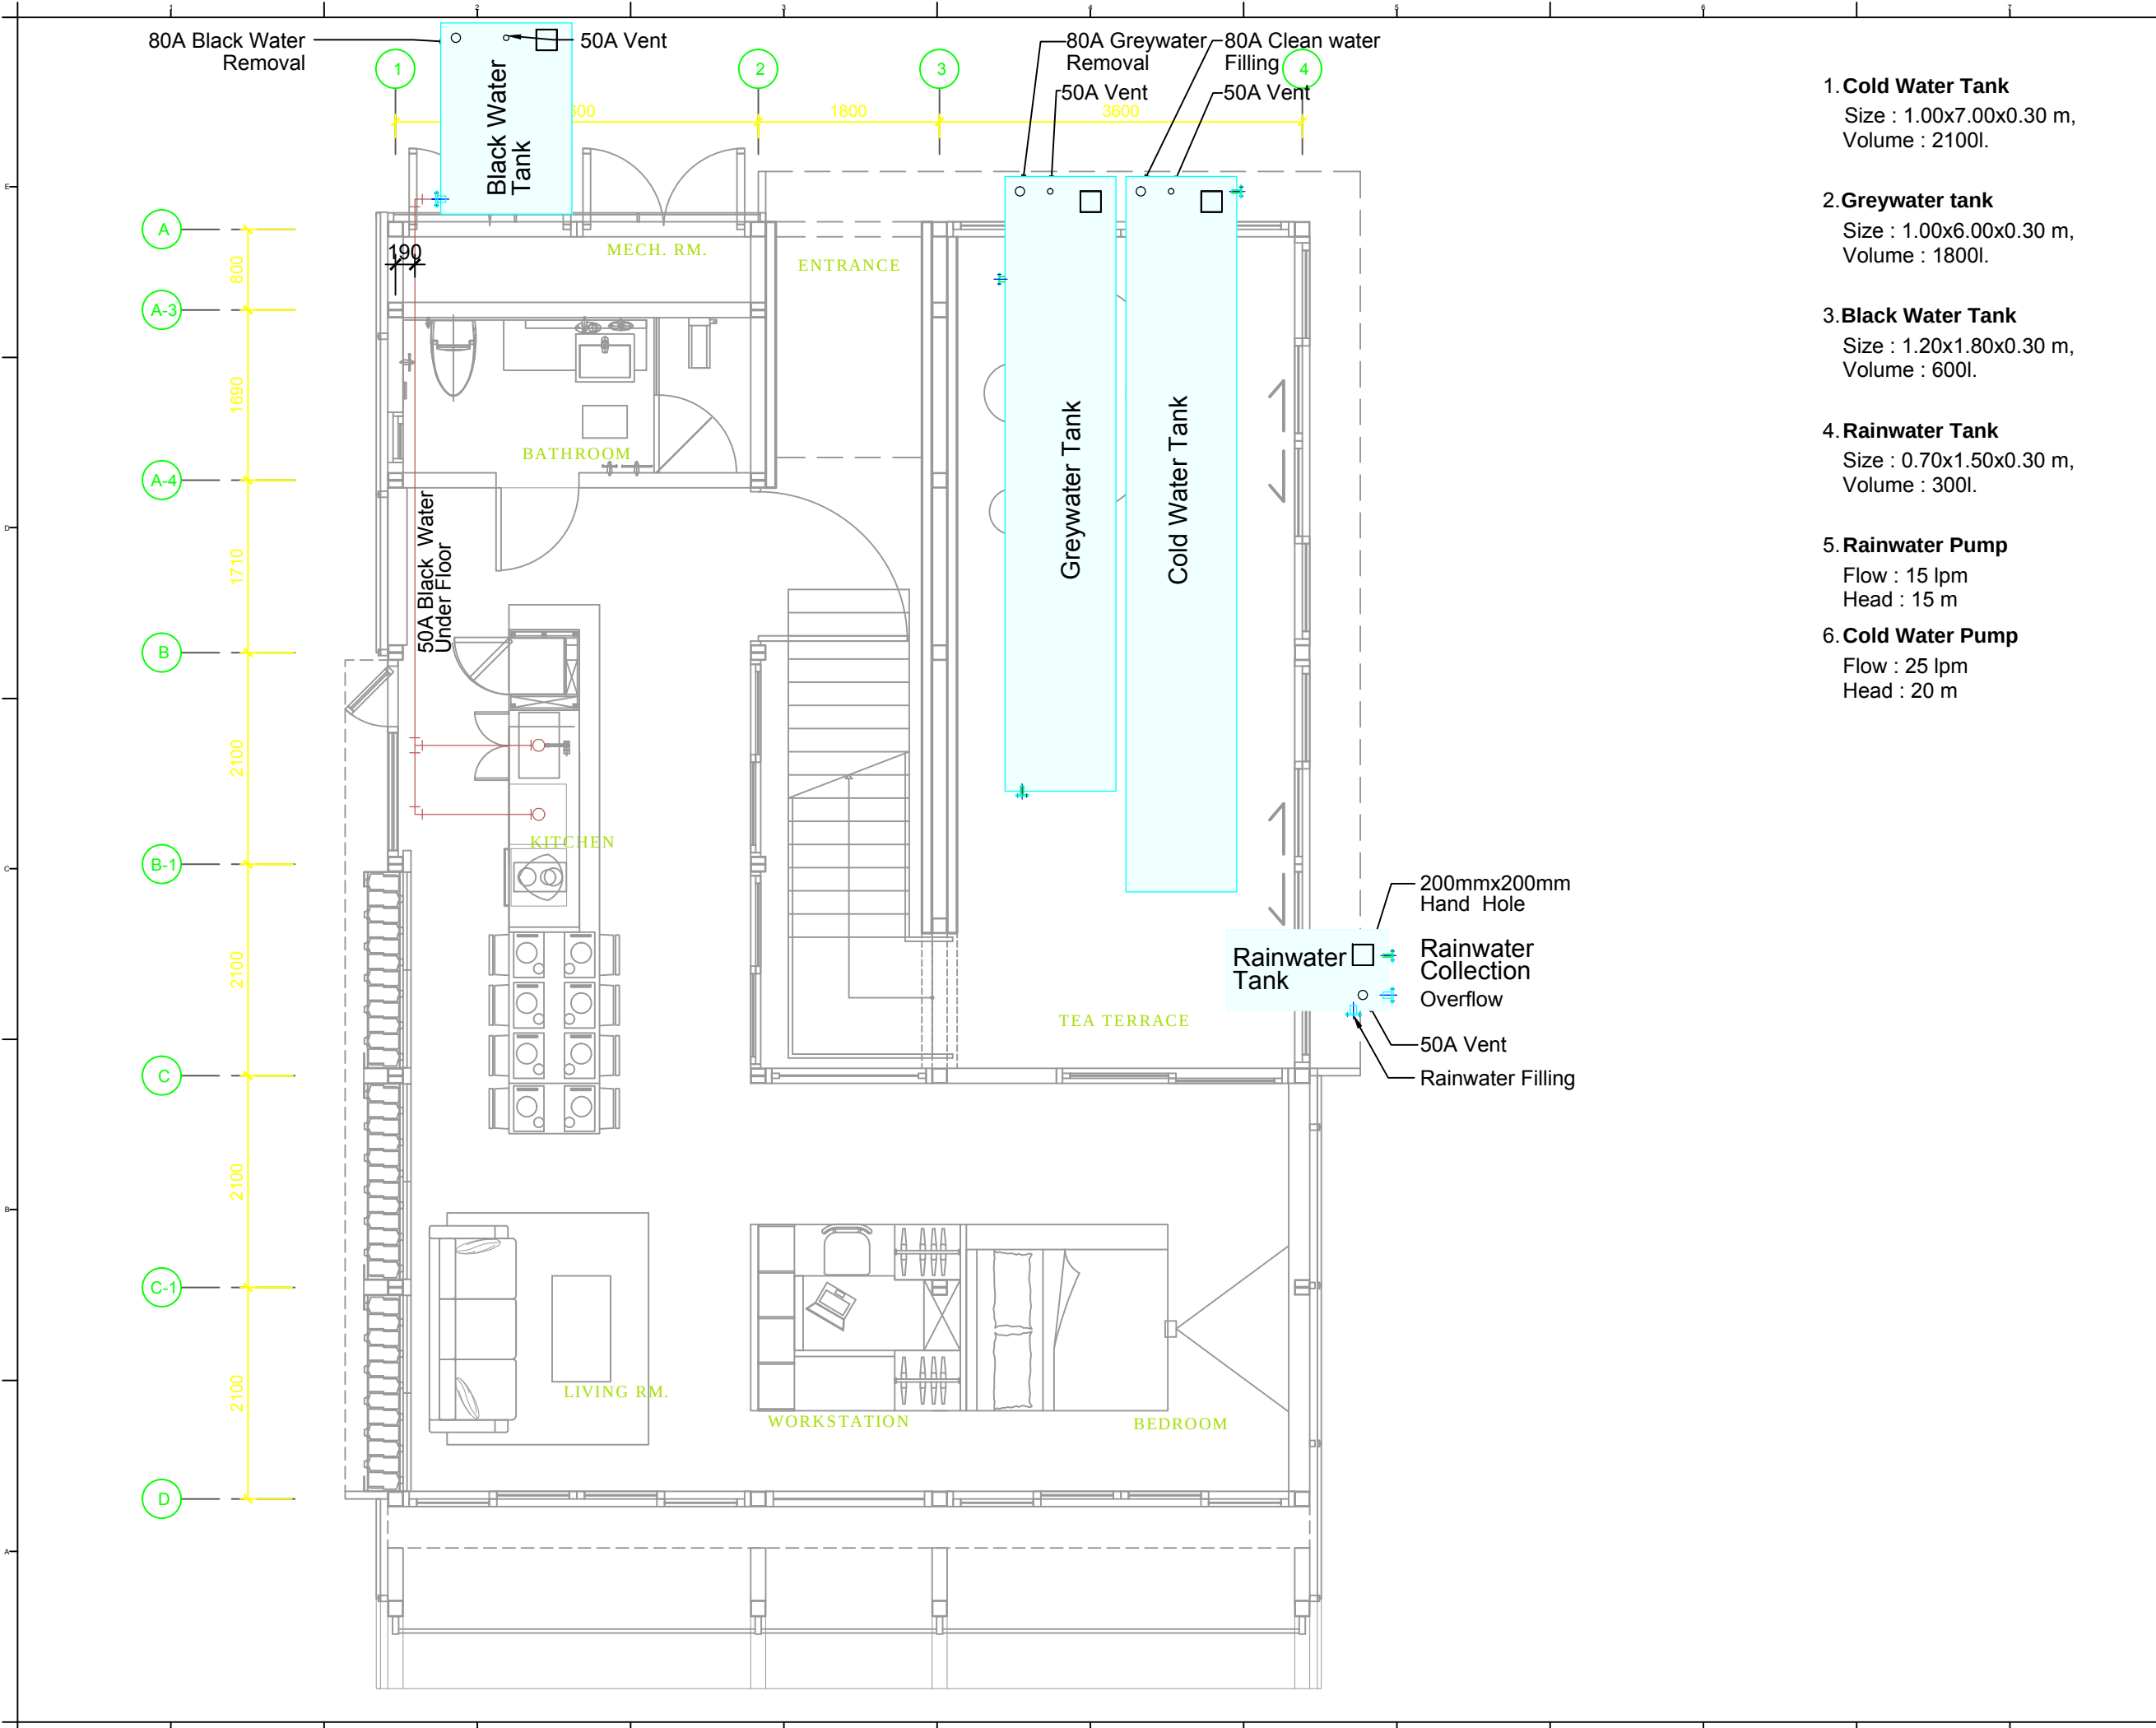

- 1. Cold Water Tank
Size : 1.00x7.00x0.30 m,
Volume : 2100l.
- 2. Greywater tank
Size : 1.00x6.00x0.30 m,
Volume : 1800l.
- 3. Black Water Tank
Size : 1.20x1.80x0.30 m,
Volume : 600l.
- 4. Rainwater Tank
Size : 0.70x1.50x0.30 m,
Volume : 300l.
- 5. Rainwater Pump
Flow : 15 lpm
Head : 15 m
- 6. Cold Water Pump
Flow : 25 lpm
Head : 20 m

Project:

Institution:

國立交通大學
National Chiao Tung University

NCTU Architecture
國立交通大學建築研究所

Team Name: NCTU/UNICODE
Address: 1001 Ta-Hsueh Road
Hsinchu City 30010
Taiwan
Contact: www.sde.tw


Consultants:

Note:

Mark	Date	Description
DN	2013/04/01	SD Submission
DN	2013/07/01	DDc Submission
ST	2013/11/01	DD Submission
ST	2014/03/03	CD Submission

Drawn by	MH
Checked by	-
Scale	1:60
Unit	mm

DWG. Title	
DRAIN / WASTE / VENT	
DWG. No.	PAGE
PL-021	165

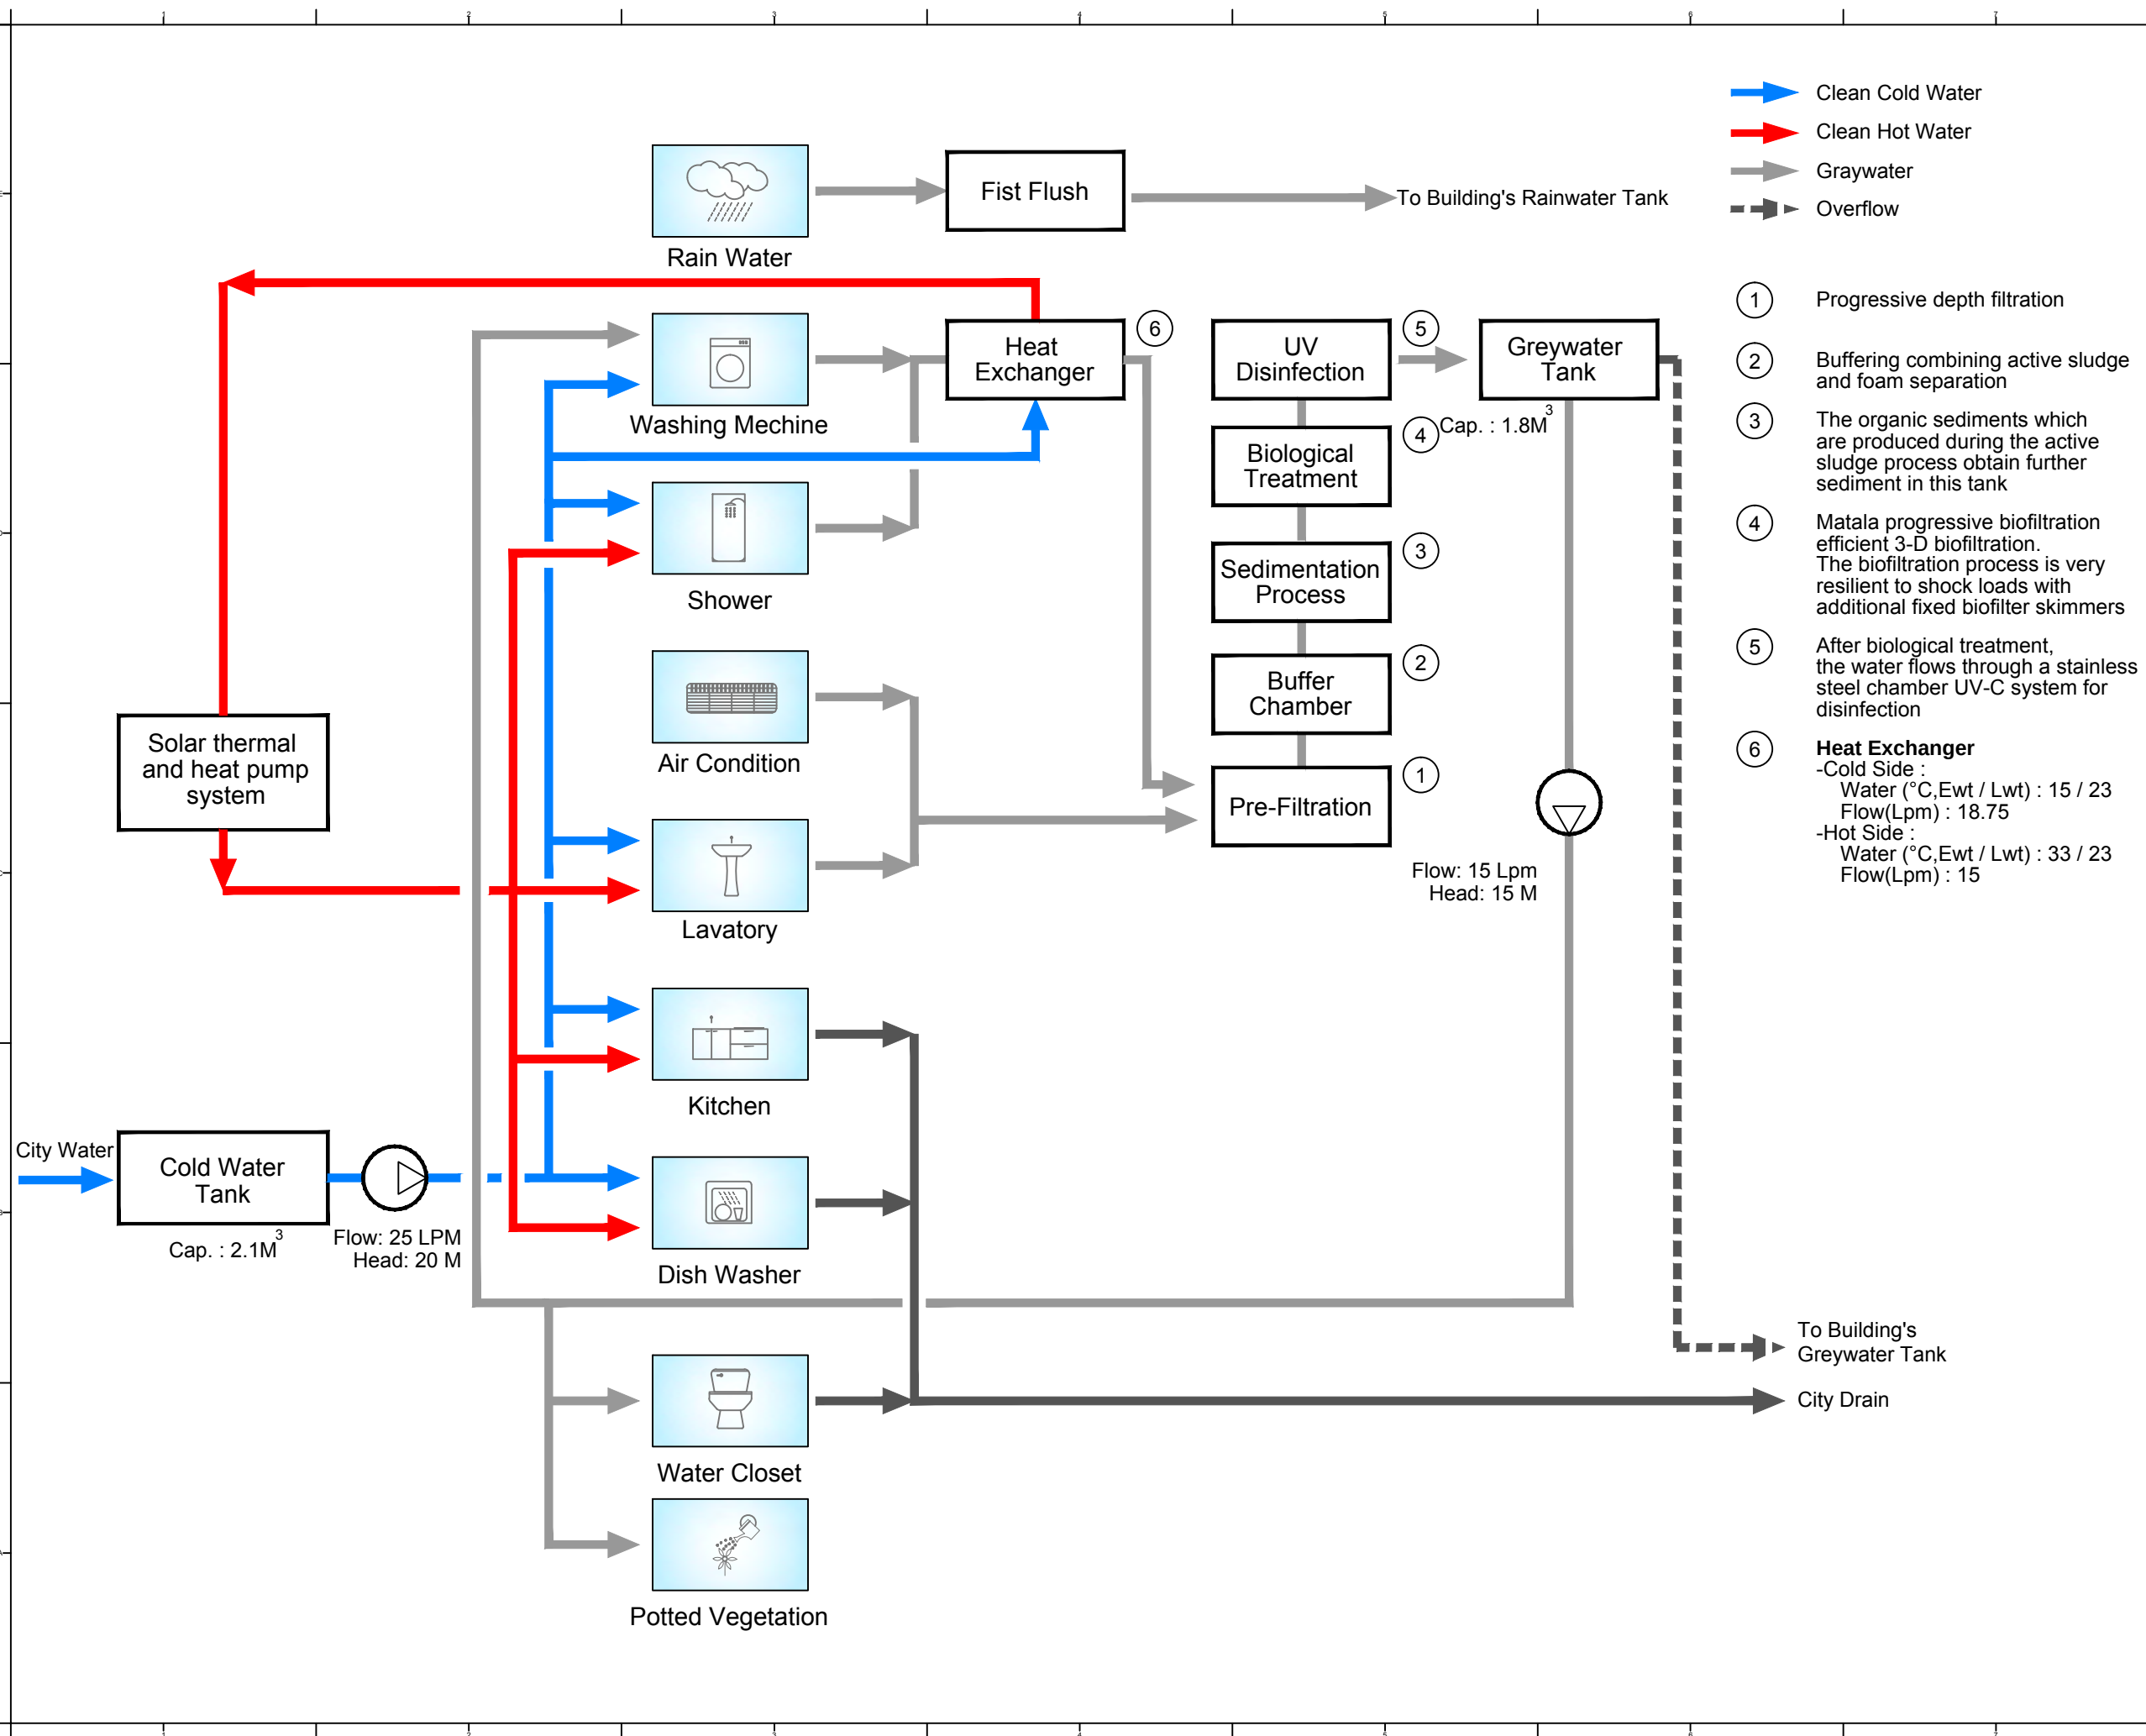

Project:

Institution:

NCTU Architecture
國立交通大學建築研究所

Team Name: NCTU/UNICODE
Address: 1001 Ta-Hsueh Road
Hsinchu City 30010
Taiwan
Contact: www.sde.tw

Consultants:


Note:

Mark	Date	Description
DN	2013/04/01	SD Submission
DN	2013/07/01	DDc Submission
ST	2013/11/01	DD Submission
ST	2014/03/03	CD Submission

Drawn by: MH
Checked by: -
Scale: -
Unit: -

DWG. Title: SCHEMATIC DIAGRAM IN TAIWAN

DWG. No. PL-101	PAGE 166
-----------------	----------

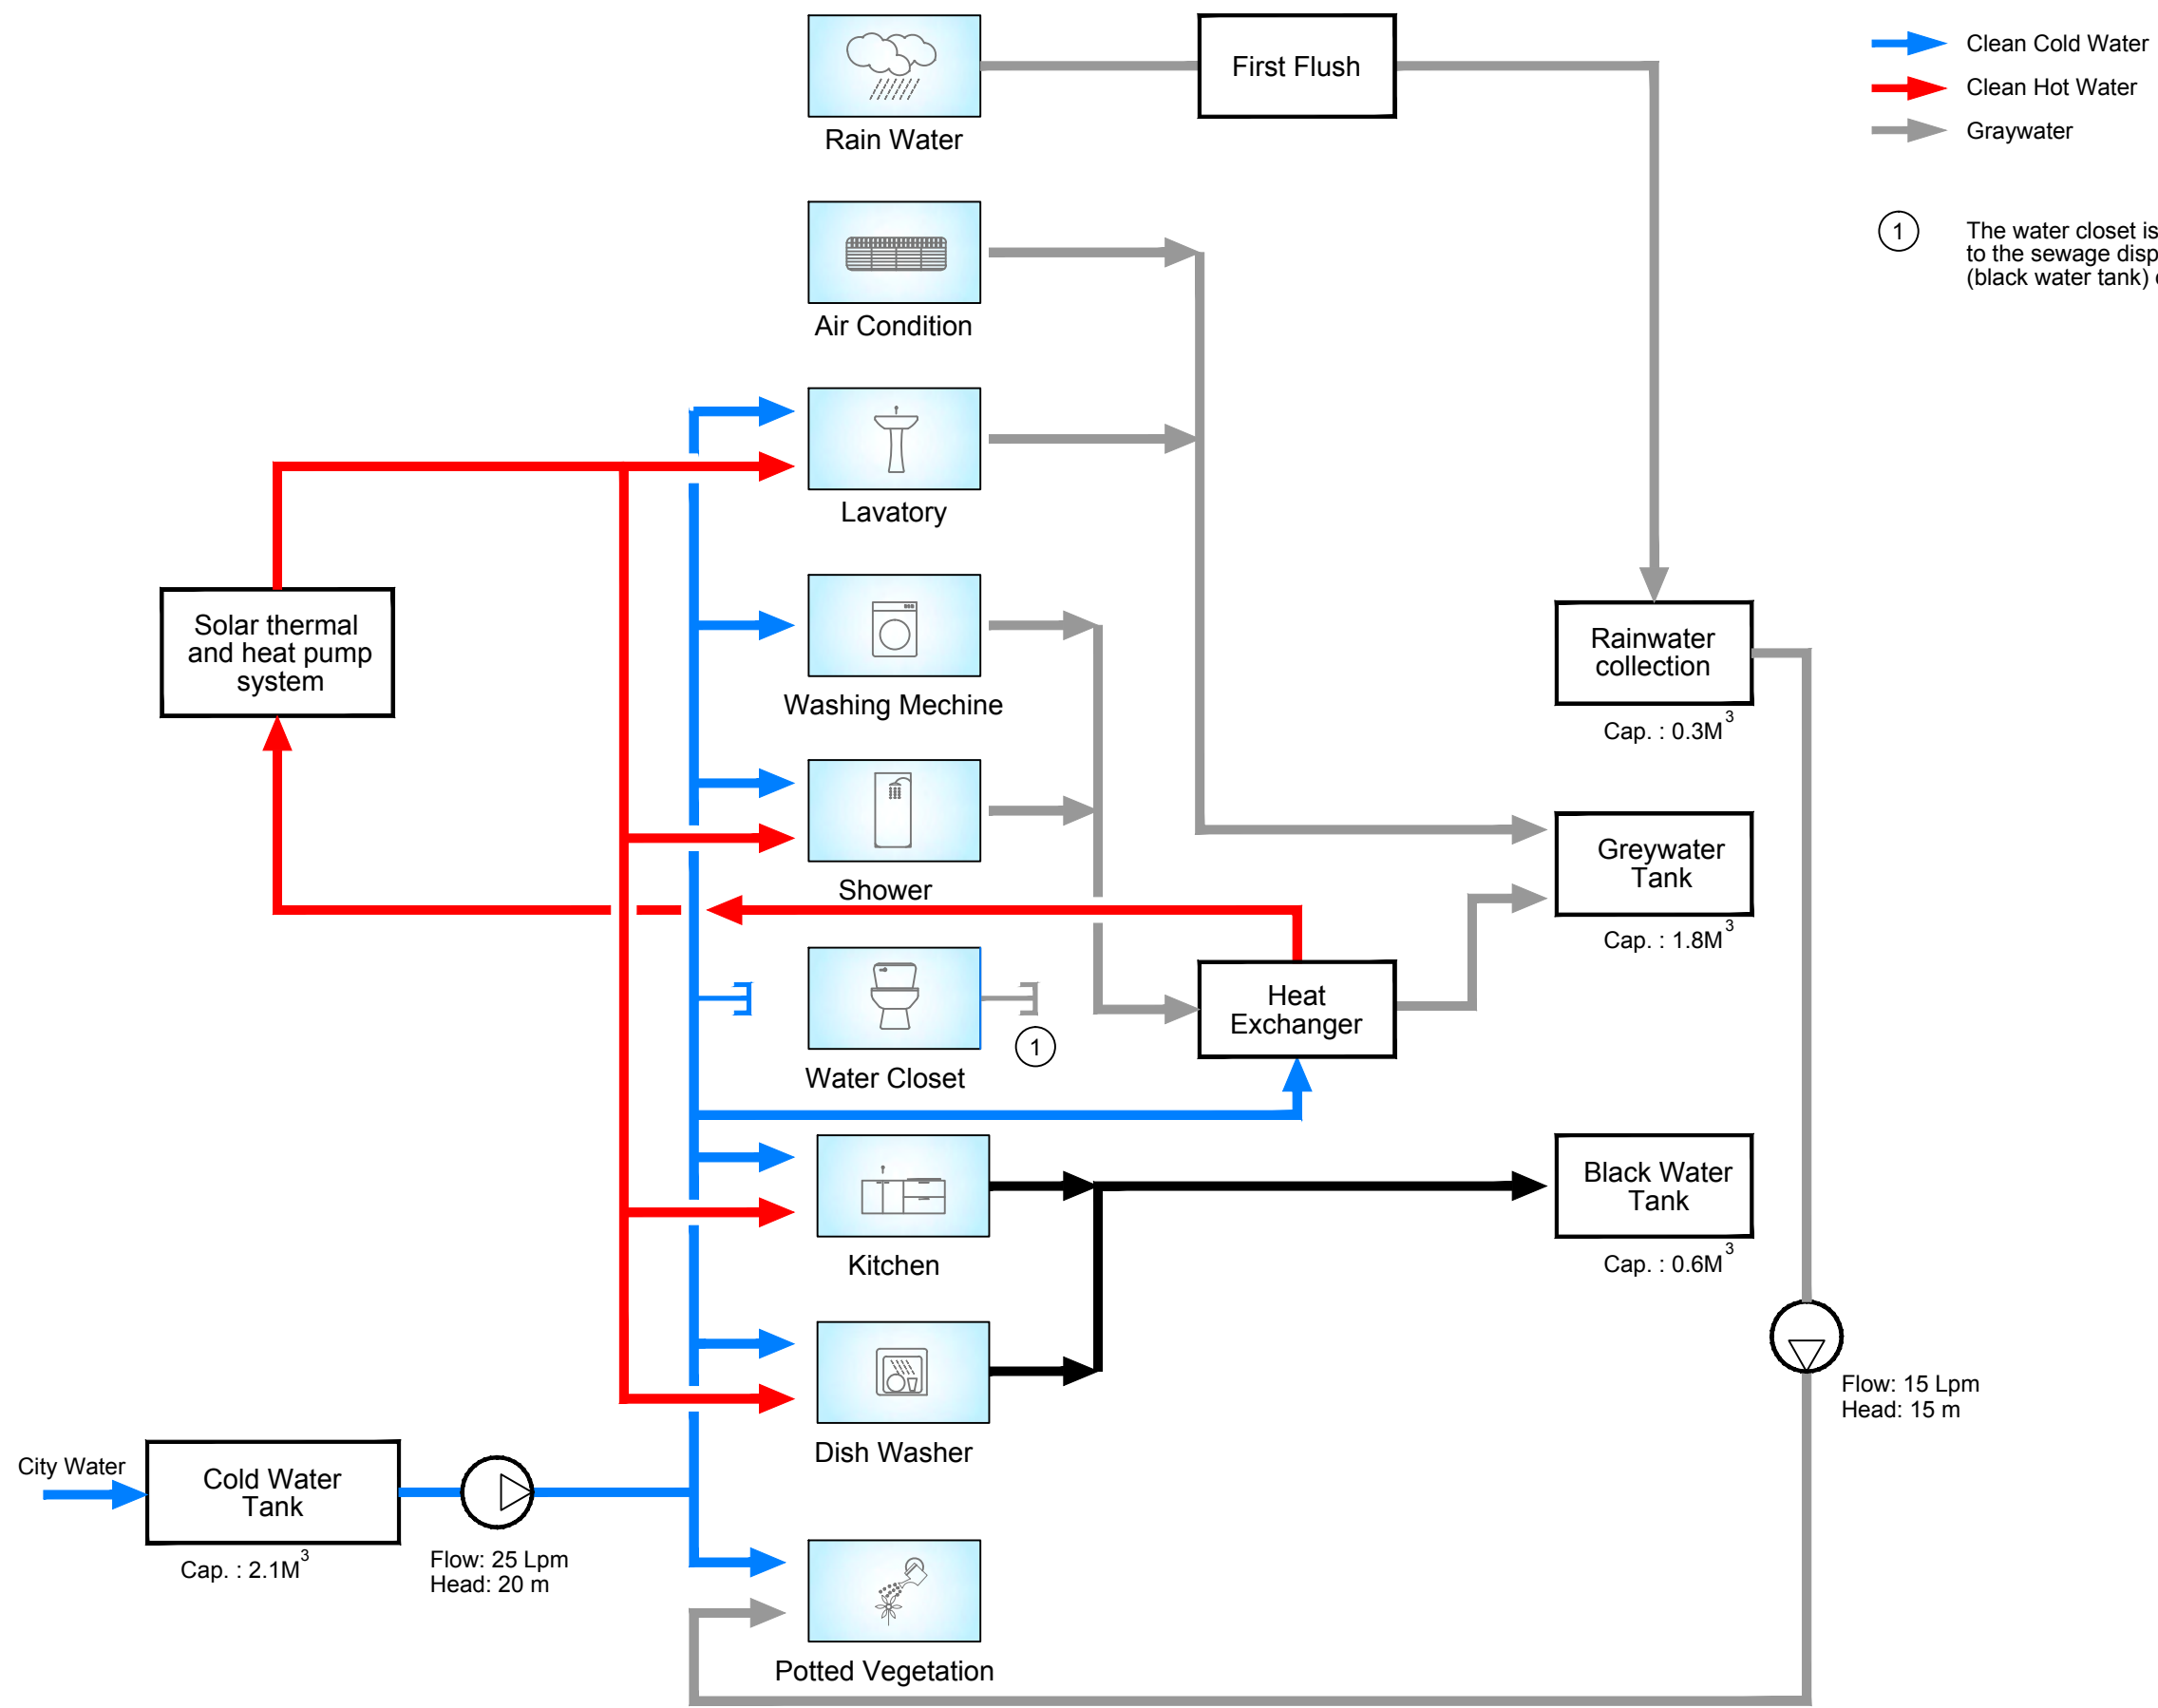

Project:

Institution:

國立交通大學
National Chiao Tung University

NCTU Architecture
 國立交通大學建築研究所

Team Name: NCTU/UNICODE
Address: 1001 Ta-Hsueh Road
 Hsinchu City 30010
 Taiwan
Contact: www.sde.tw

Consultants:

United Integrated Services


Note:

Mark	Date	Description
DN	2013/04/01	SD Submission
DN	2013/07/01	DDc Submission
ST	2013/11/01	DD Submission
ST	2014/03/03	CD Submission

Drawn by MH
Checked by -
Scale -
Unit -

DWG. Title
 SCHEMATIC DIAGRAM
 IN COMPETITION

DWG. No. PL-102 **PAGE** 167

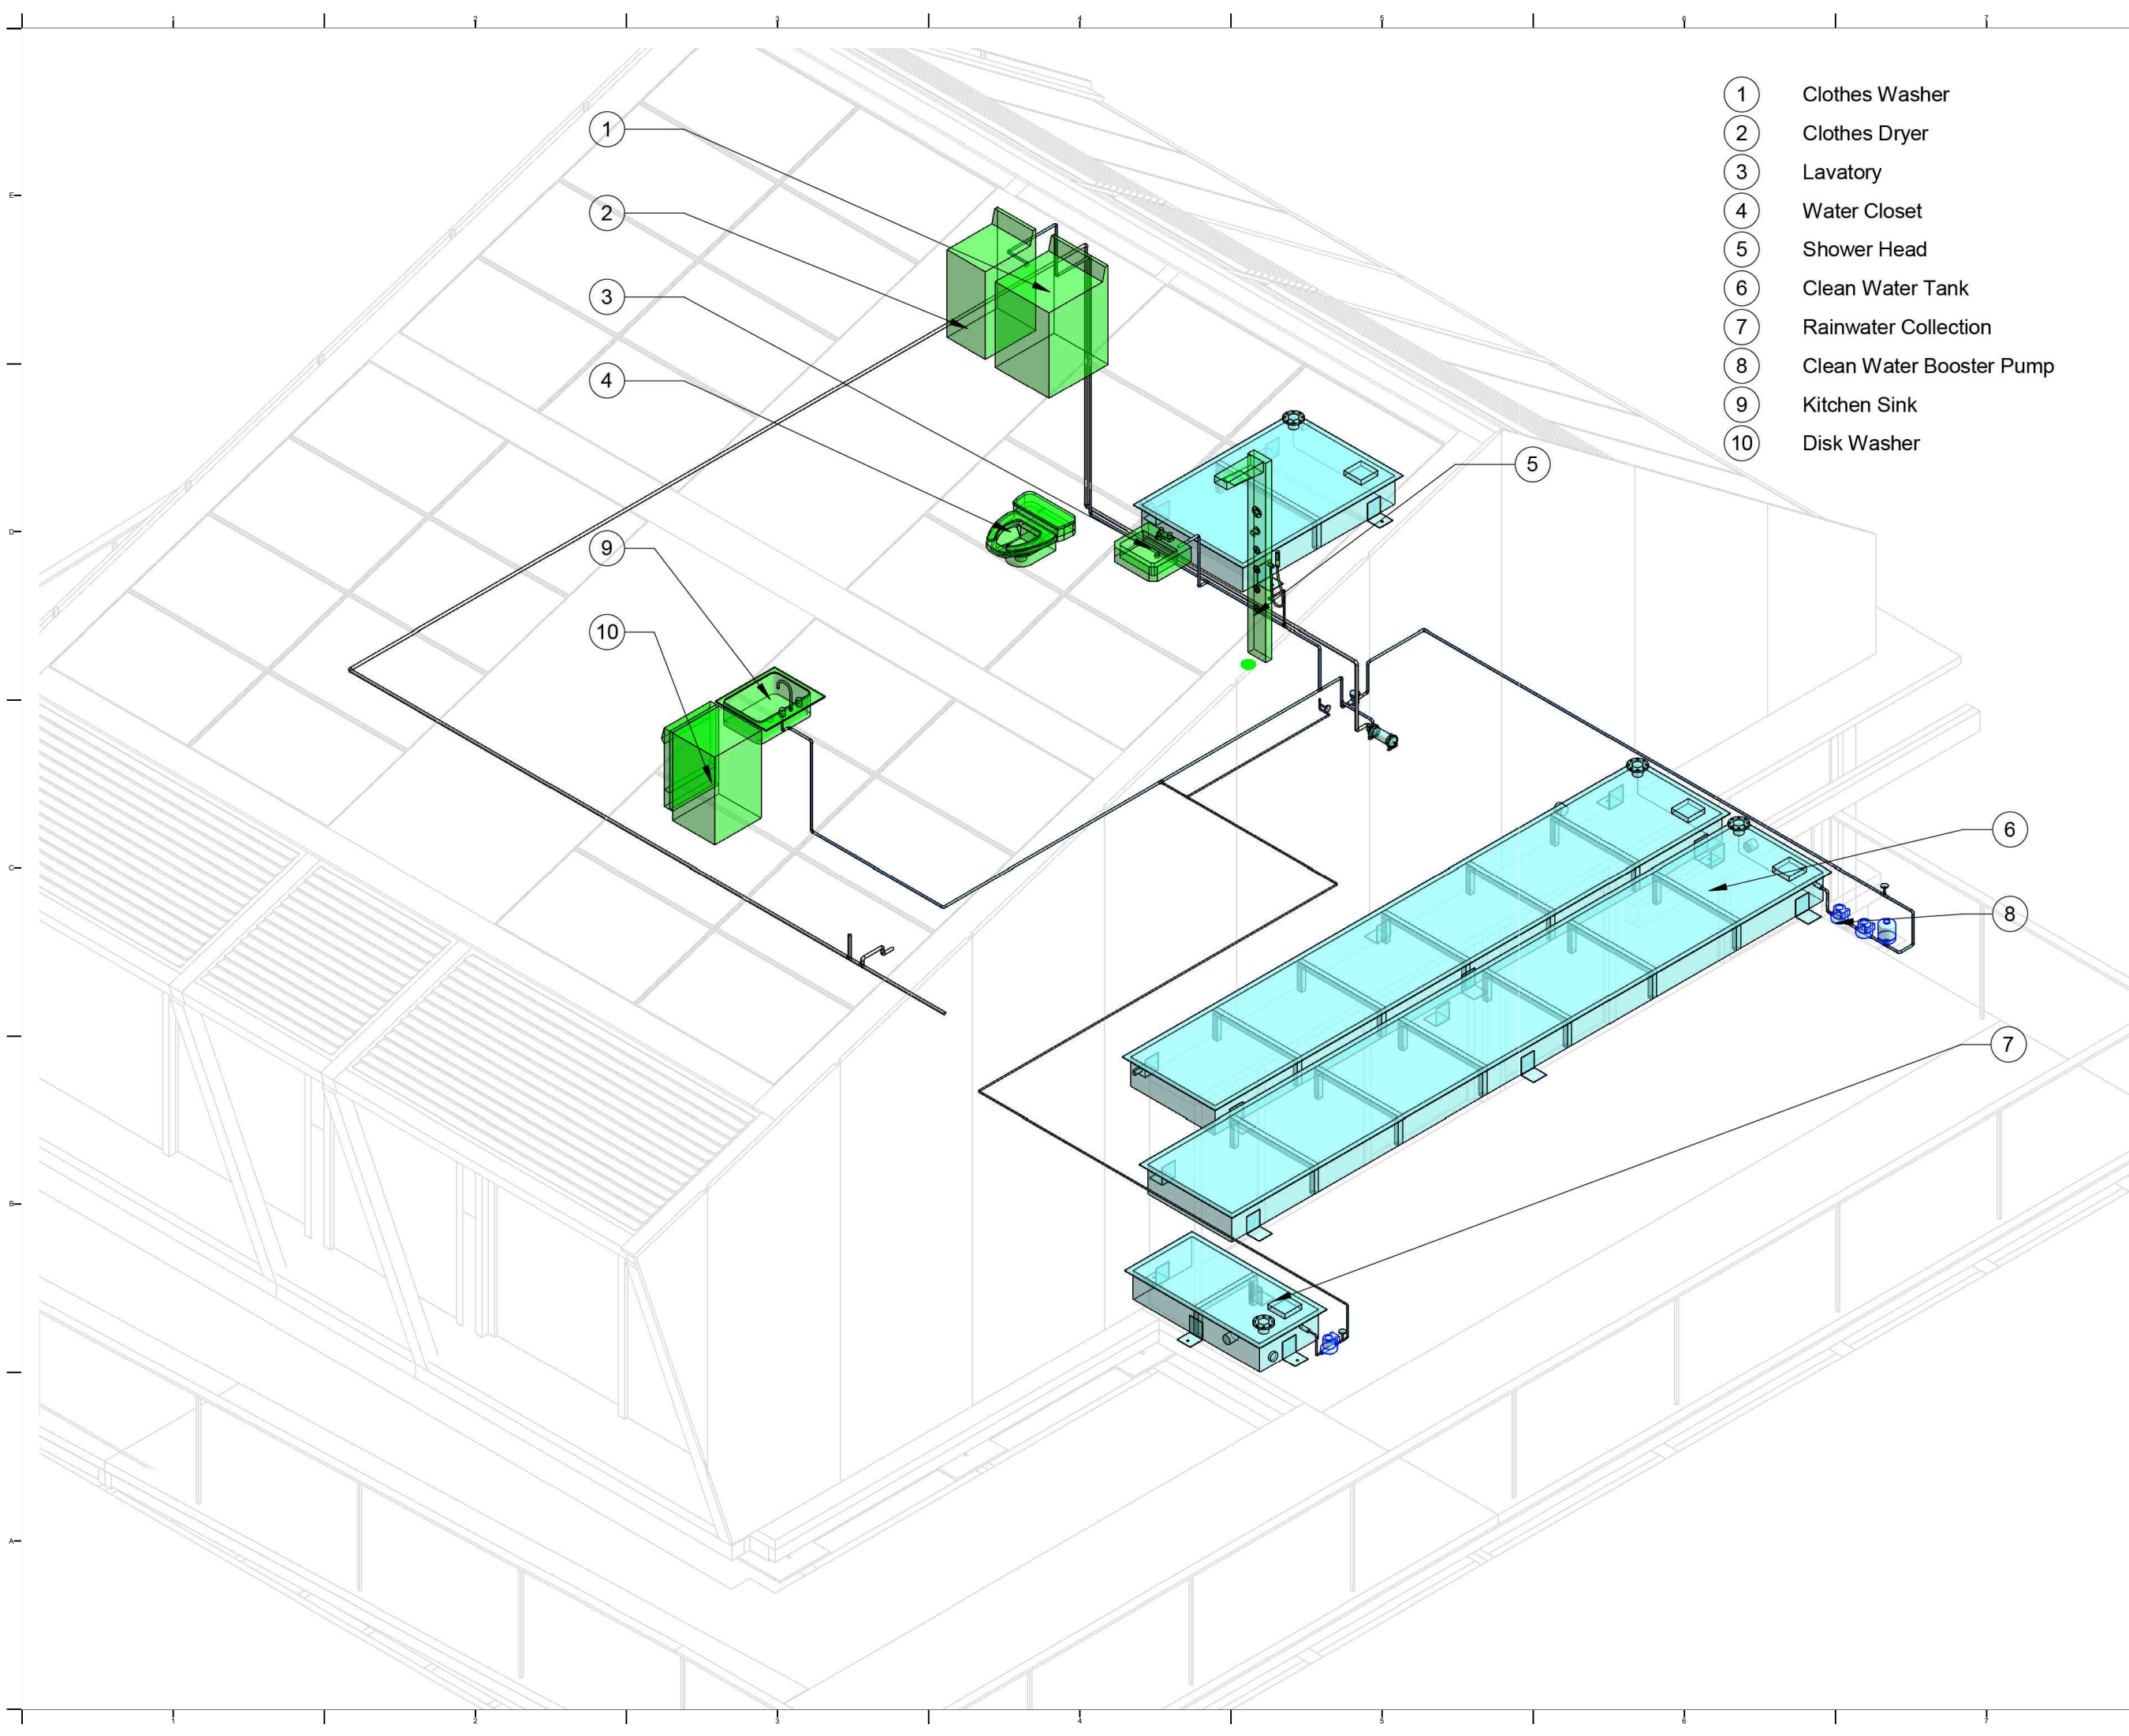

- 1 Clothes Washer
- 2 Clothes Dryer
- 3 Lavatory
- 4 Water Closet
- 5 Shower Head
- 6 Clean Water Tank
- 7 Rainwater Collection
- 8 Clean Water Booster Pump
- 9 Kitchen Sink
- 10 Disk Washer



Project:



Institution:



NCTU Architecture
國立交通大學建築研究所

Team Name: NCTU/UNICODE
Address: 1001 Ta-Hsueh Road
Hsinchu City 30010
Taiwan
Contact: www.sde.tw



Consultants:




Note:

Mark	Date	Description
DN	2013/04/01	SD Submission
DN	2013/07/01	DDc Submission
ST	2013/11/01	DD Submission
ST	2014/03/03	CD Submission

Drawn by	MH
Checked by	-
Scale	-
Unit	-

DWG. Title
**SUPPLY AND REMOVAL
CLEAN WATER ISOMETRIC**

DWG. No.	PAGE
PL-201	168

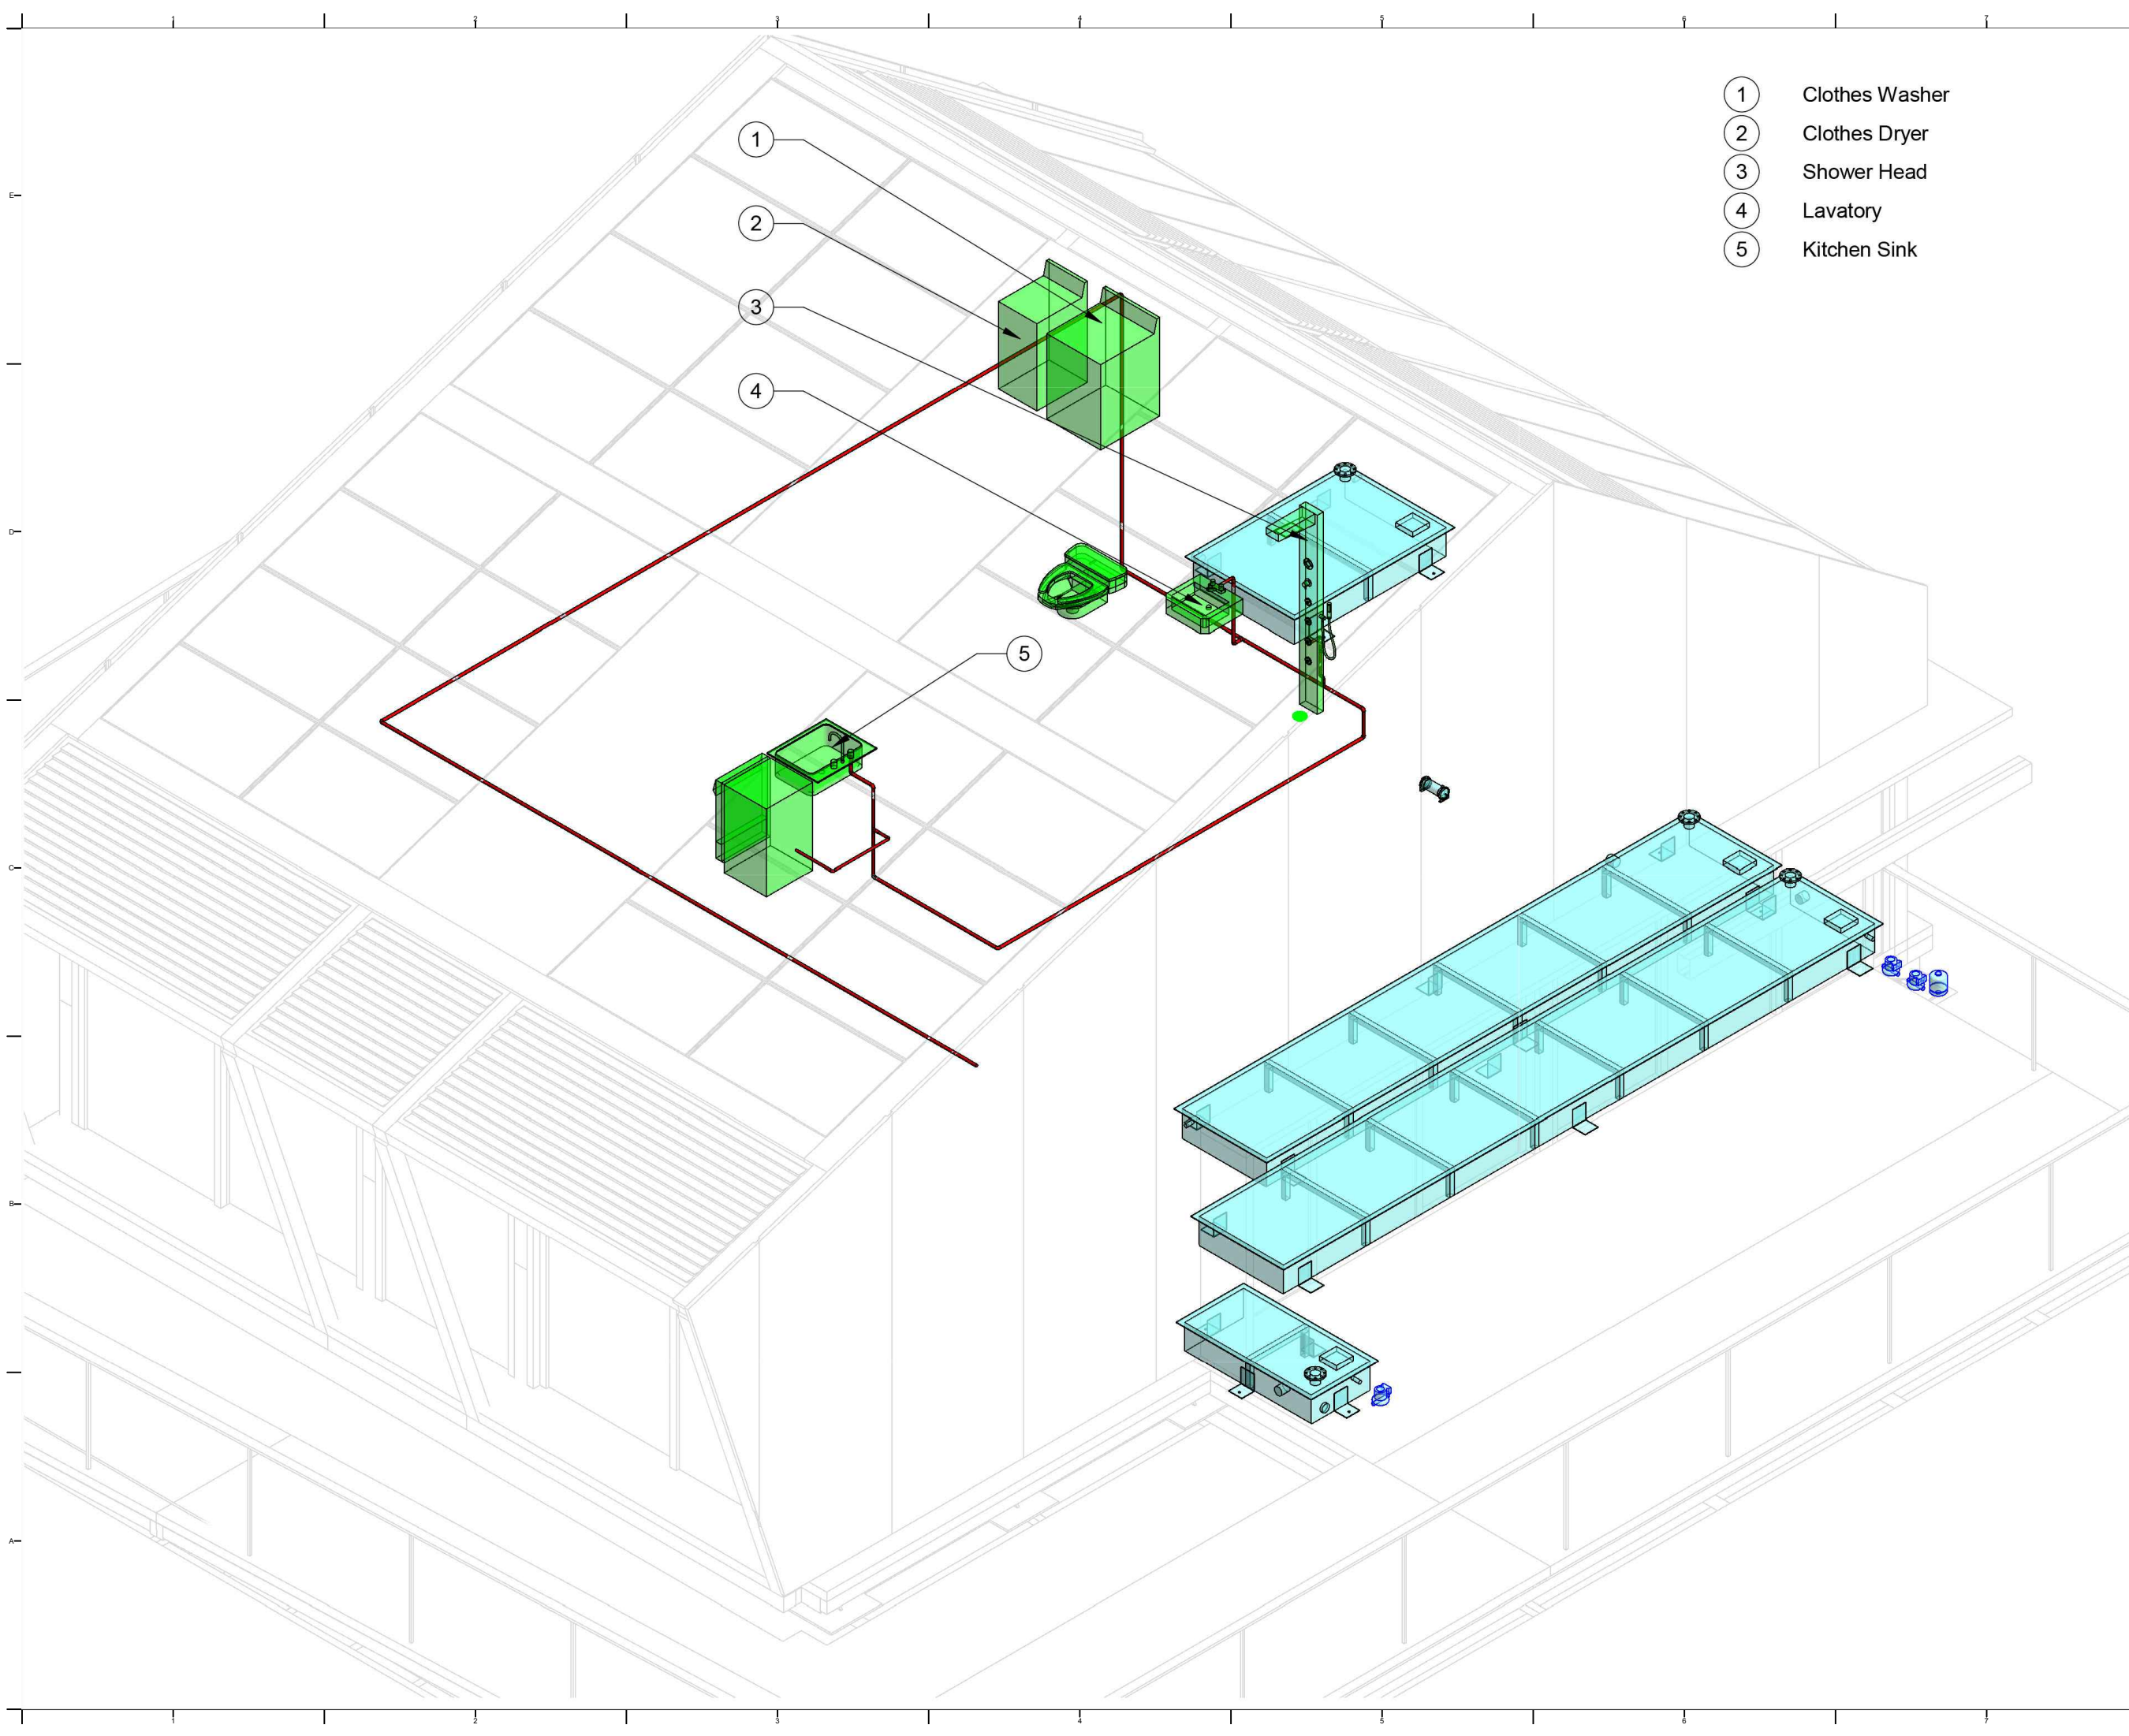

- 1 Clothes Washer
- 2 Clothes Dryer
- 3 Shower Head
- 4 Lavatory
- 5 Kitchen Sink



NCTU Architecture
國立交通大學建築研究所

Team Name: NCTU/UNICODE
Address: 1001 Ta-Hsueh Road
Hsinchu City 30010
Taiwan
Contact: www.sde.tw




Note:

Mark	Date	Description
DN	2013/04/01	SD Submission
DN	2013/07/01	DDc Submission
ST	2013/11/01	DD Submission
ST	2014/03/03	CD Submission

Drawn by	MH
Checked by	-
Scale	-
Unit	mm

DWG. Title	
SUPPLY AND REMOVAL HOT WATER ISOMETRIC	
DWG. No.	PAGE
PL-202	169

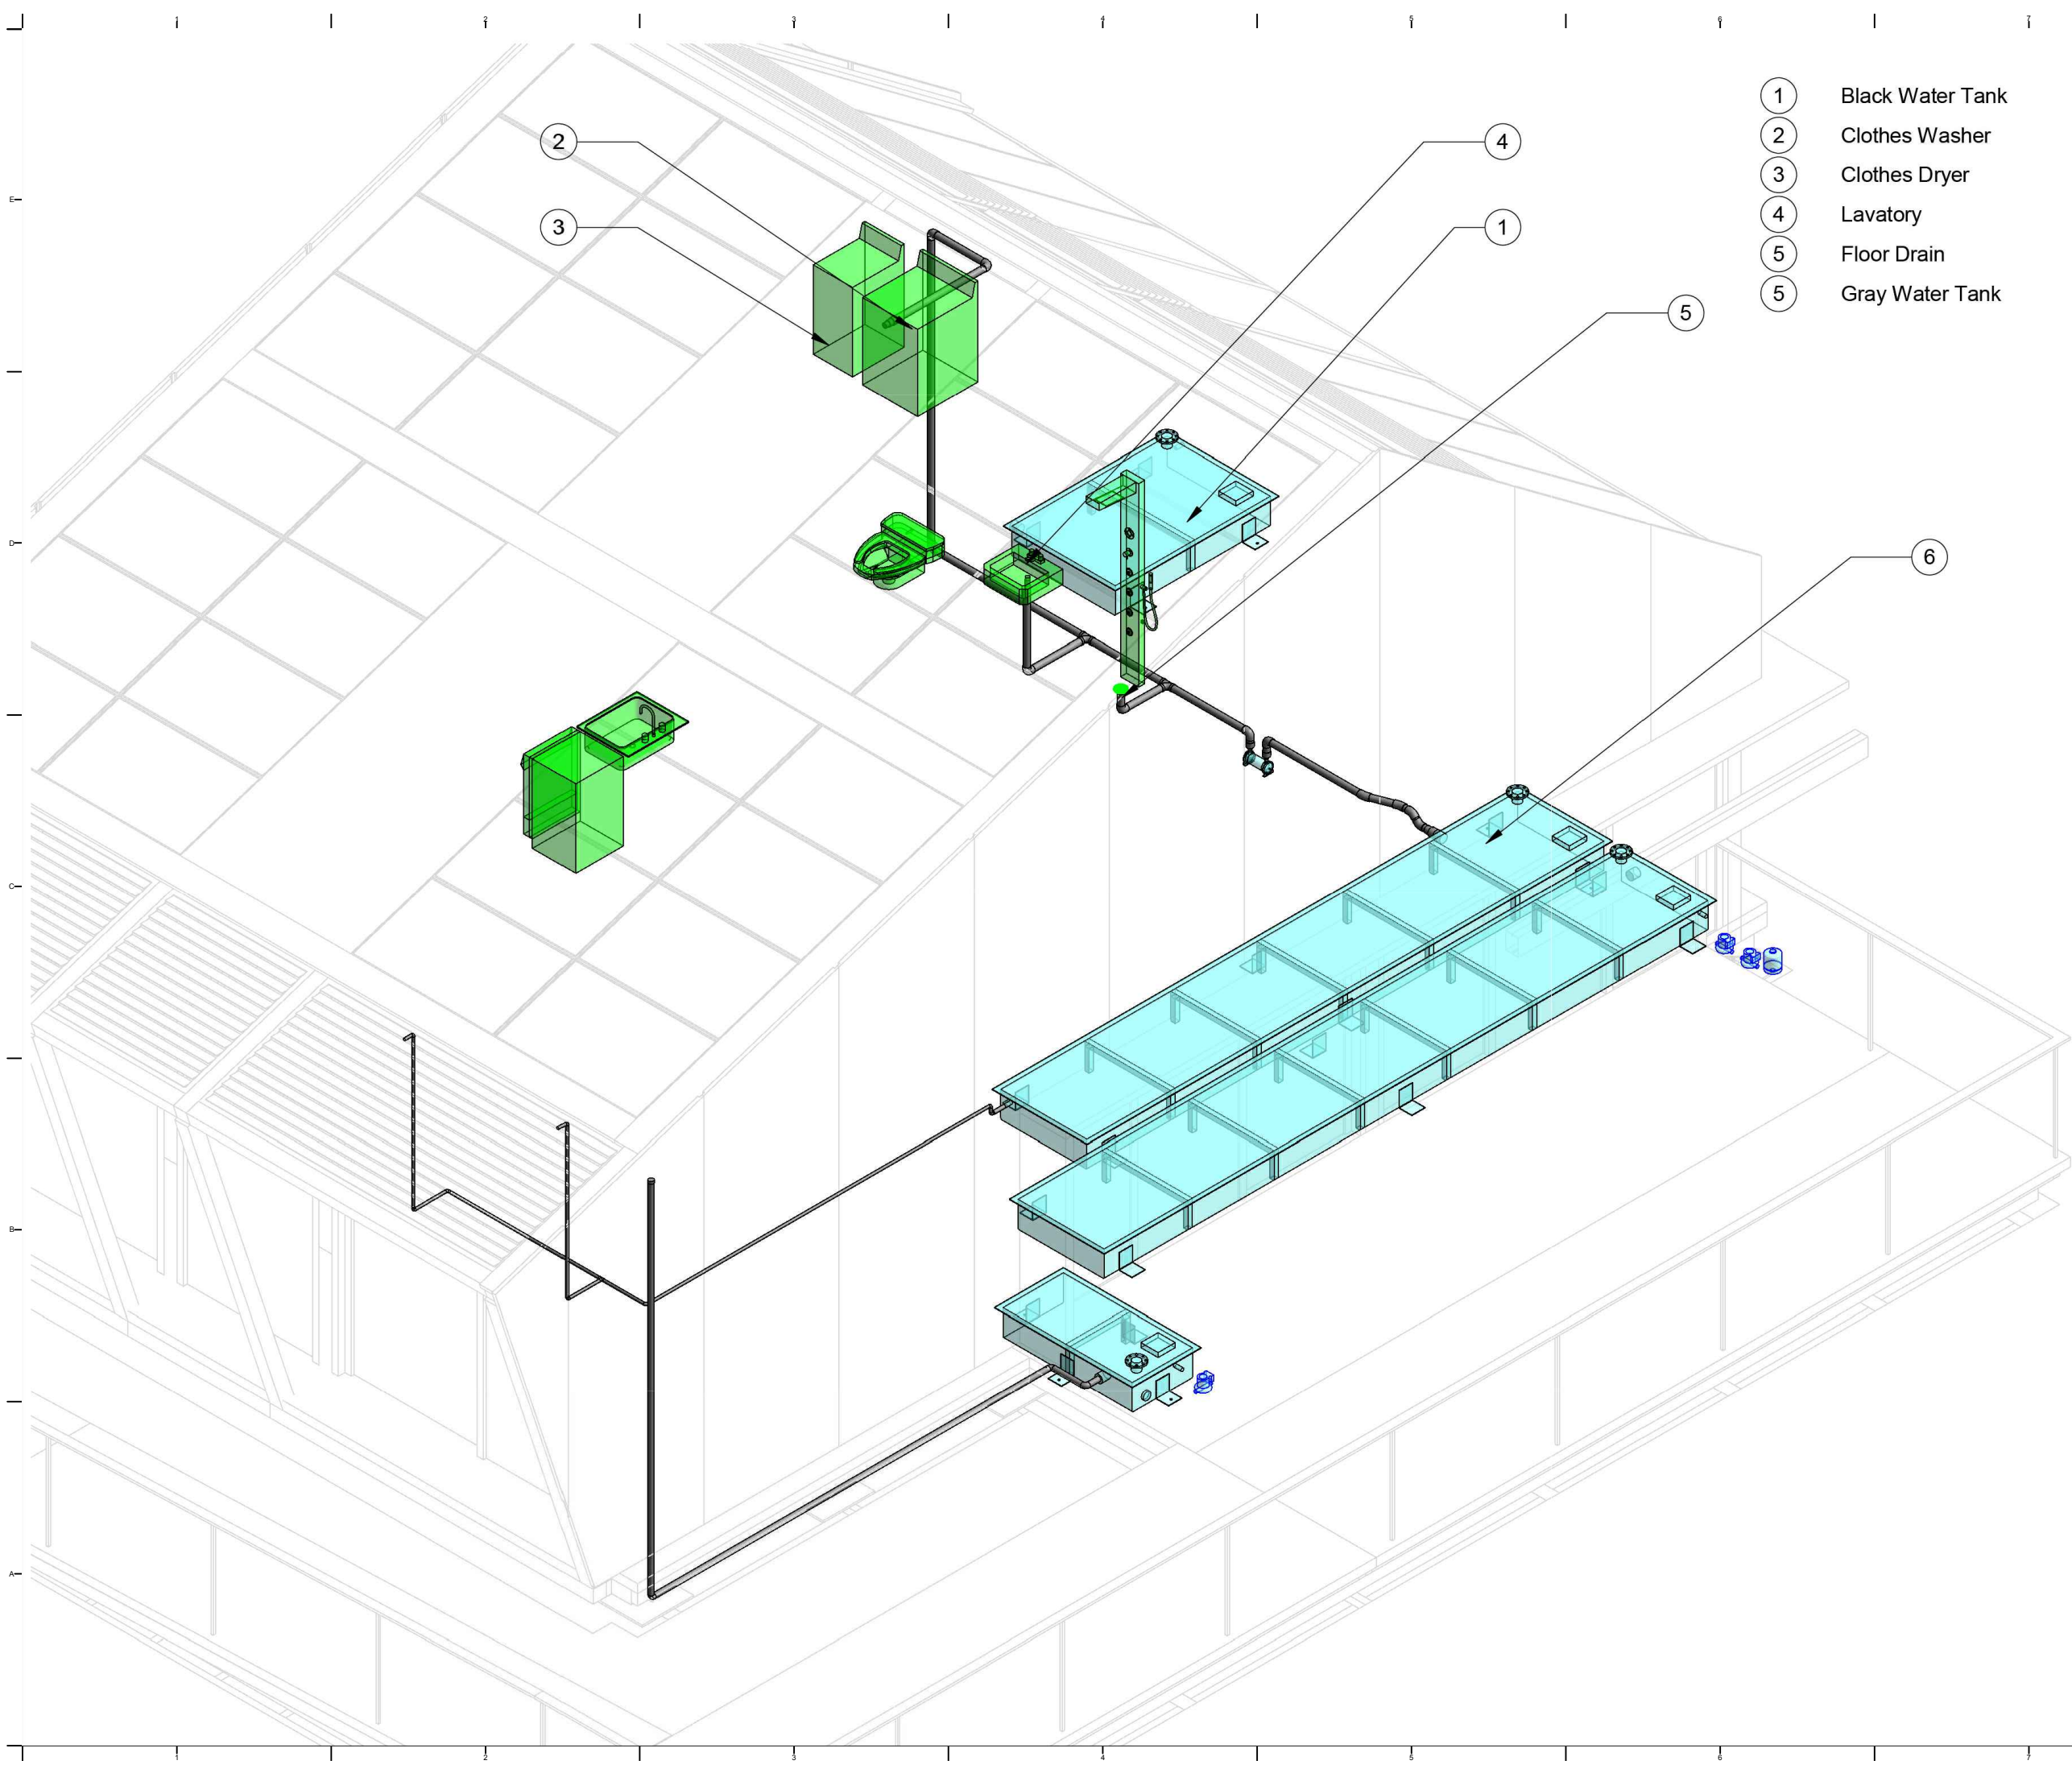

- 1 Black Water Tank
- 2 Clothes Washer
- 3 Clothes Dryer
- 4 Lavatory
- 5 Floor Drain
- 6 Gray Water Tank



NCTU Architecture
國立交通大學建築研究所

Team Name: NCTU/UNICODE
Address: 1001 Ta-Hsueh Road
Hsinchu City 30010
Taiwan
Contact: www.sde.tw




Note:

Mark	Date	Description
DN	2013/04/01	SD Submission
DN	2013/07/01	DDc Submission
ST	2013/11/01	DD Submission
ST	2014/03/03	CD Submission

Drawn by	MH
Checked by	-
Scale	-
Unit	-

DWG. Title	
GRAY WATER ISOMETRIC	
DWG. No.	PAGE
PL-211	170

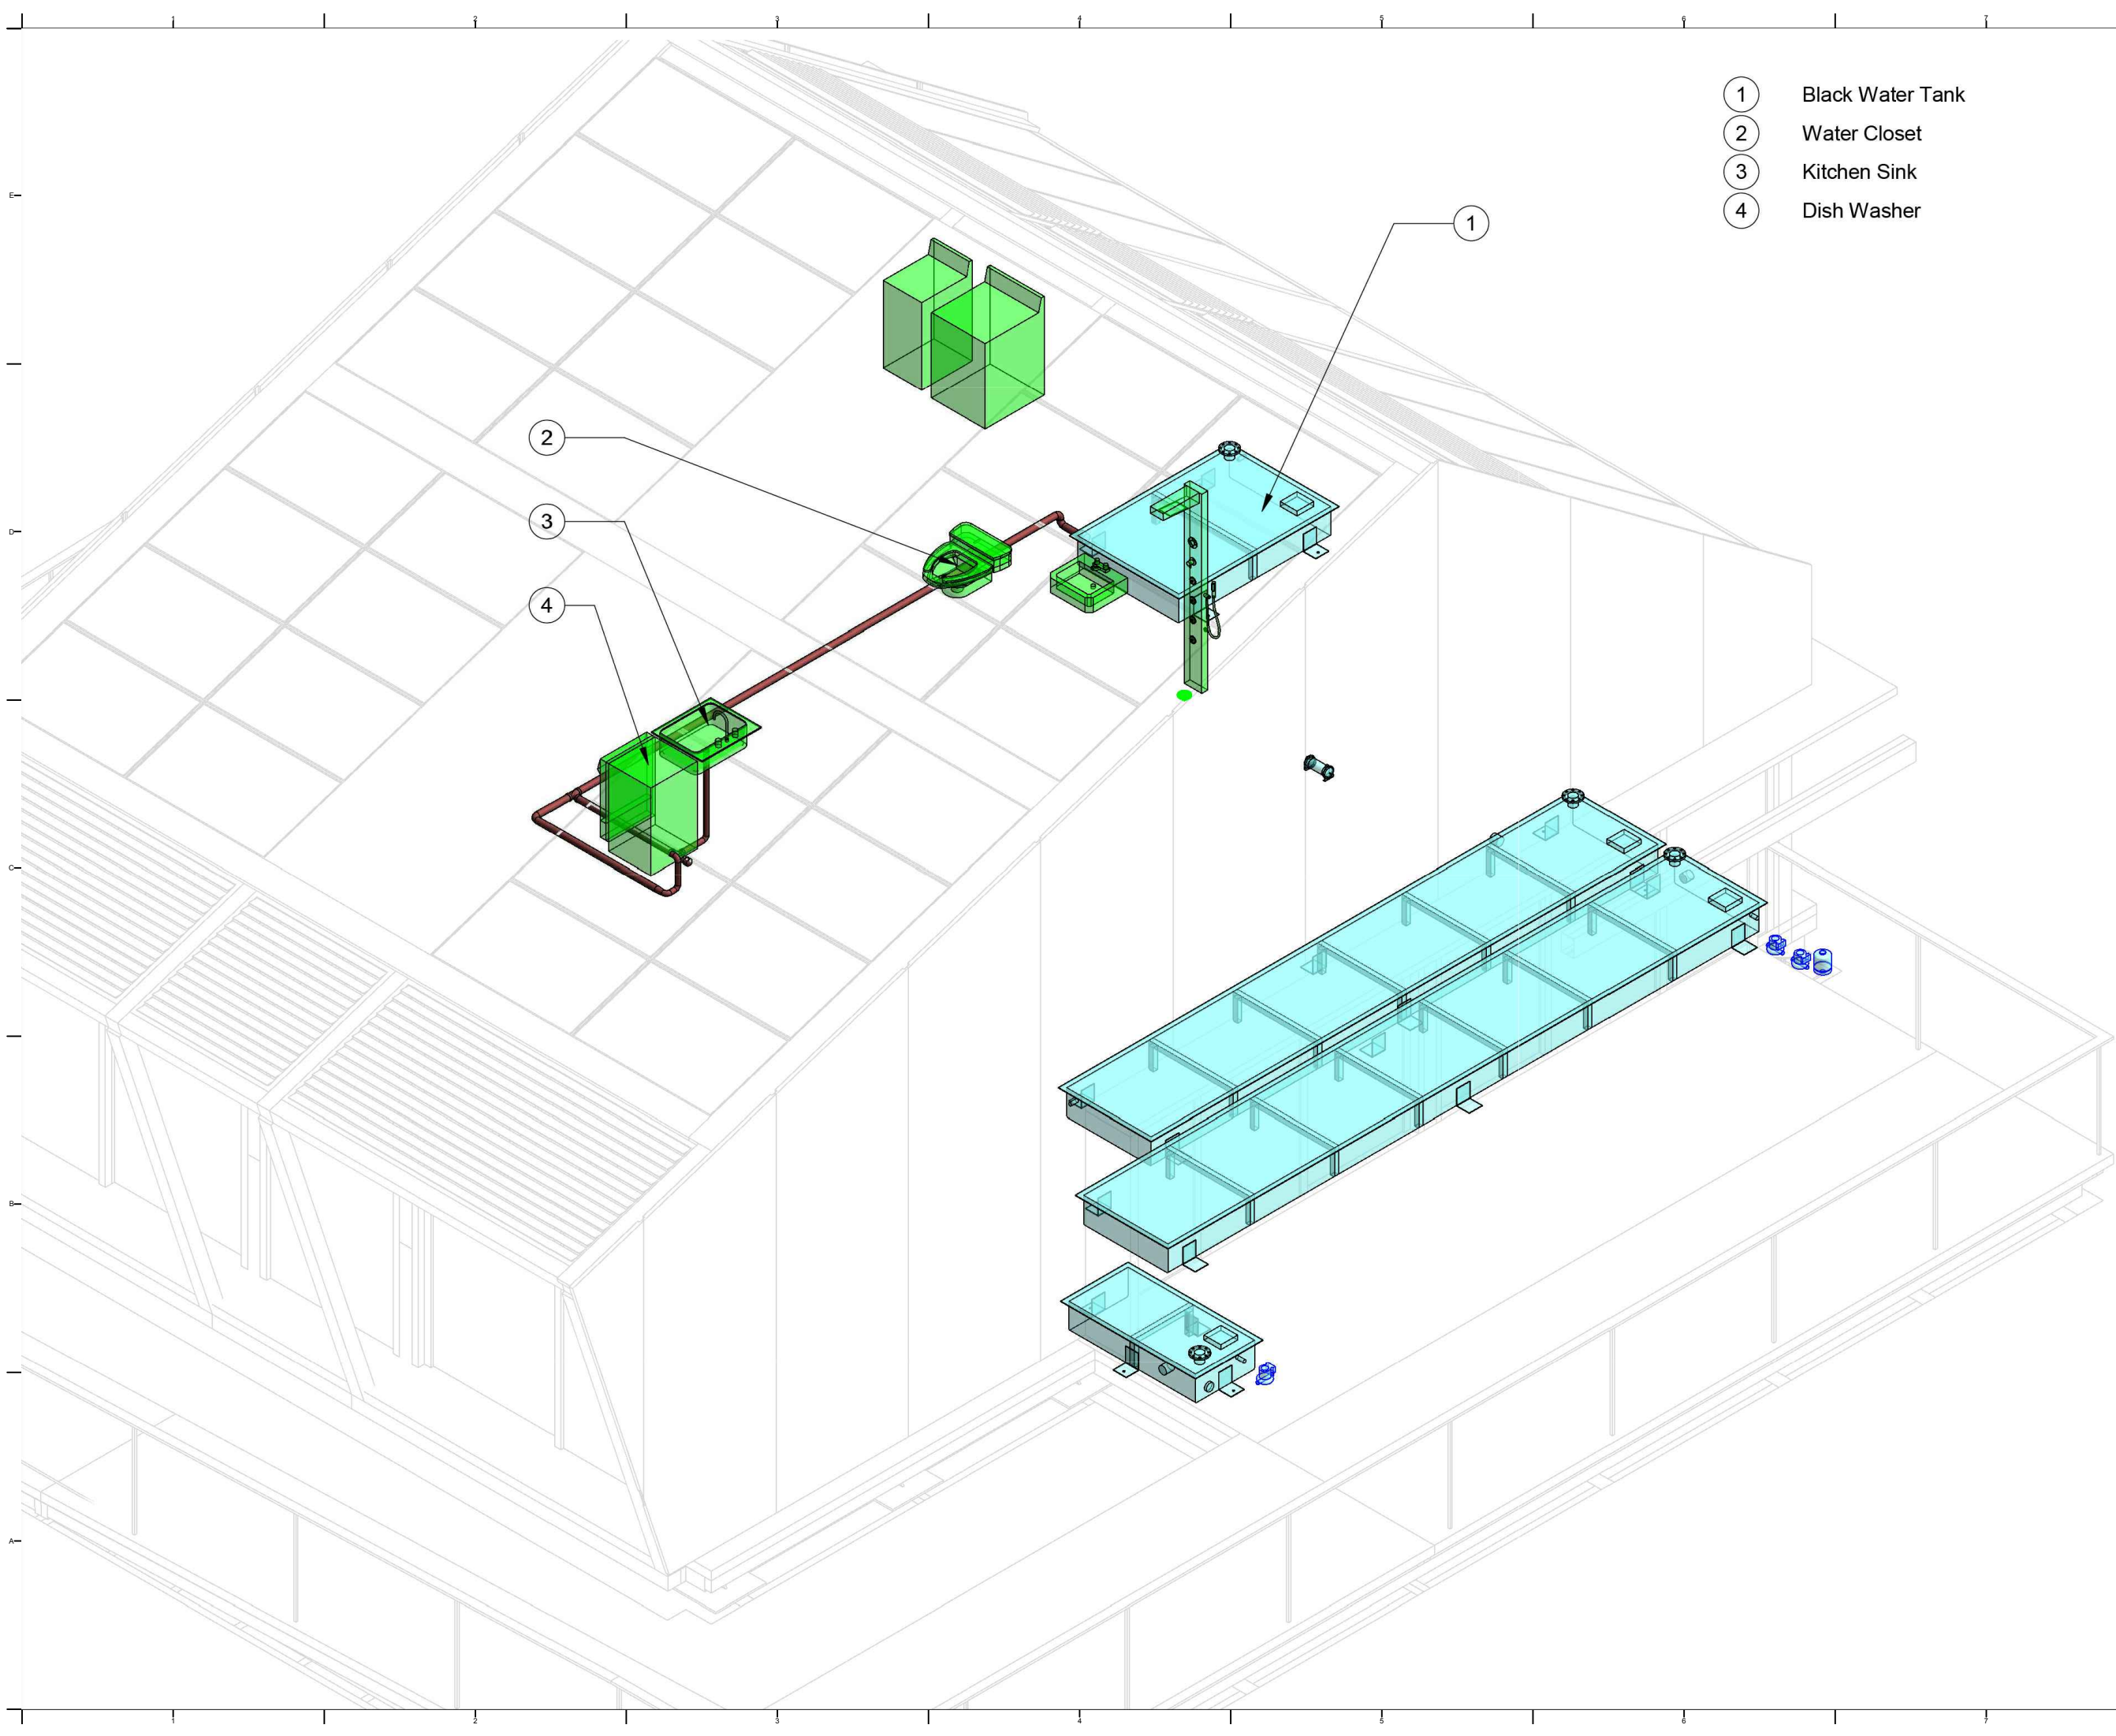

- 1 Black Water Tank
- 2 Water Closet
- 3 Kitchen Sink
- 4 Dish Washer



NCTU Architecture
國立交通大學建築研究所

Team Name: NCTU/UNICODE
Address: 1001 Ta-Hsueh Road
Hsinchu City 30010
Taiwan
Contact: www.sde.tw




Note:

Mark	Date	Description
DN	2013/04/01	SD Submission
DN	2013/07/01	DDc Submission
ST	2013/11/01	DD Submission
ST	2014/03/03	CD Submission

Drawn by	MH
Checked by	-
Scale	-
Unit	-

DWG. Title	
DRAIN/WASTE/VENT ISOMETRIC	
DWG. No.	PAGE
PL-221	171

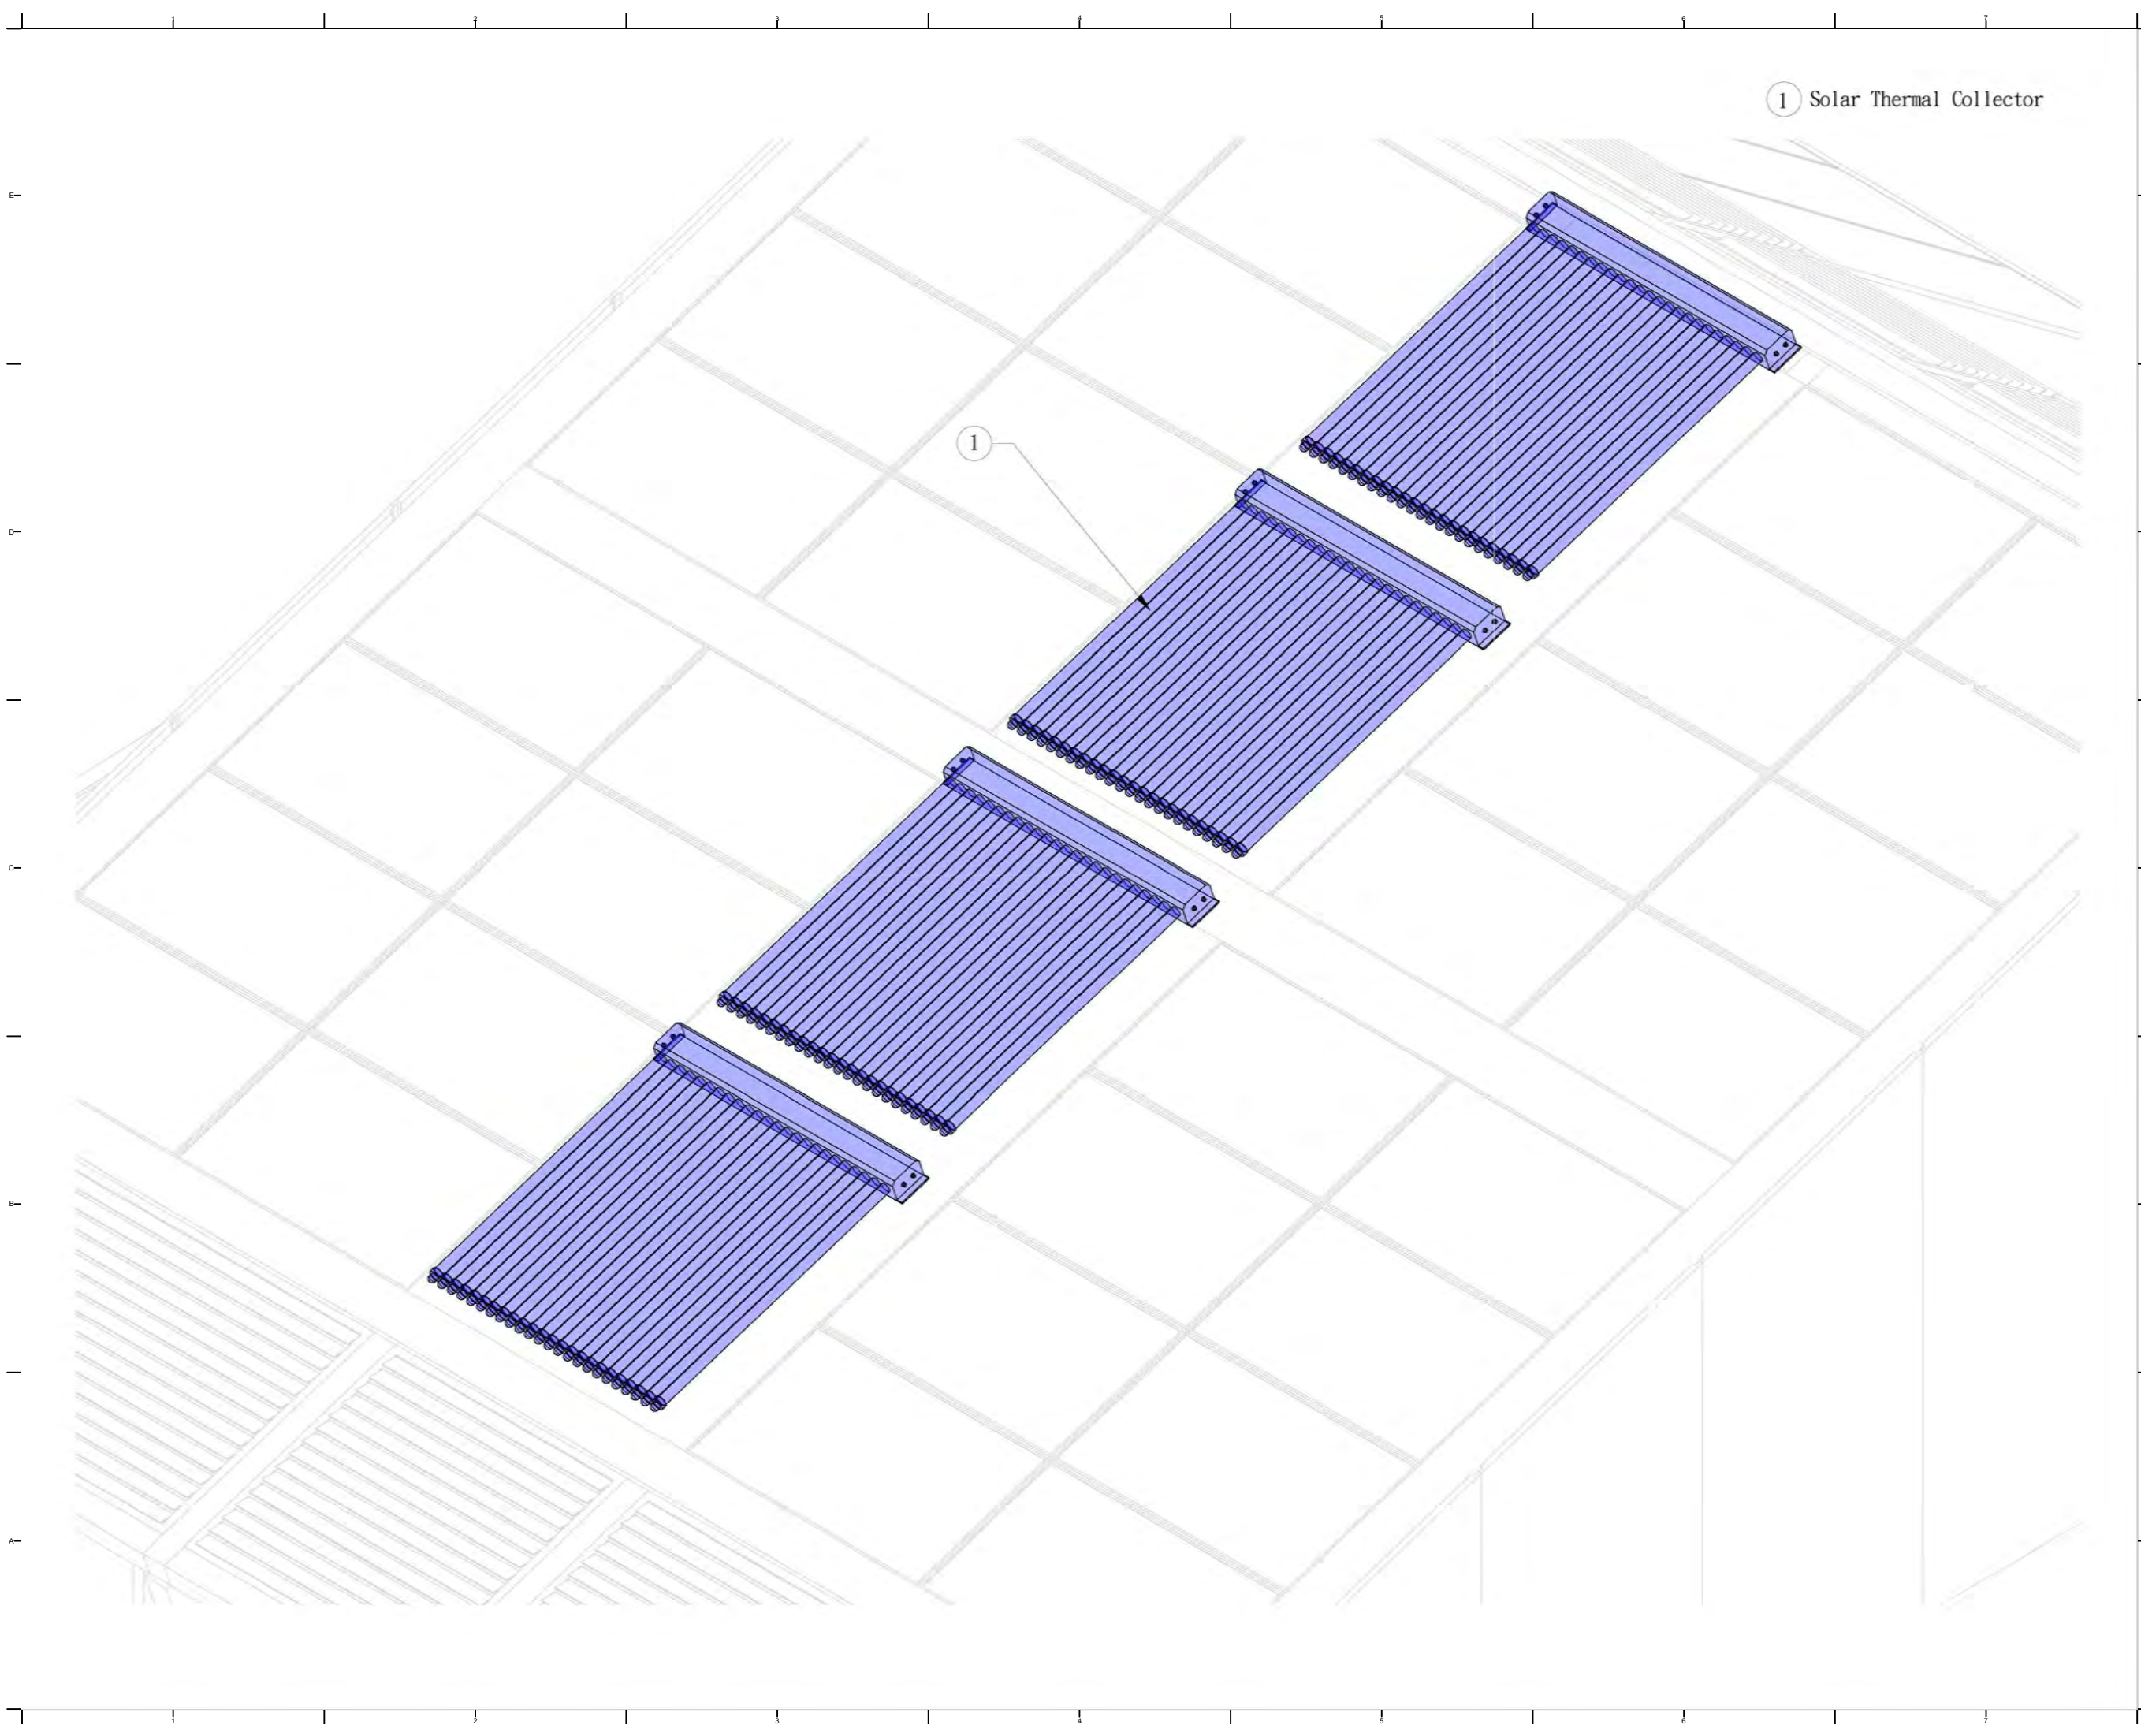

1 Solar Thermal Collector



Project:



Institution:



NCTU Architecture
國立交通大學建築研究所

Team Name: NCTU/UNICODE
Address: 1001 Ta-Hsueh Road
Hsinchu City 30010
Taiwan
Contact: www.sde.tw



Consultants:




Note:

Mark	Date	Description
DN	2013/04/01	SD Submission
DN	2013/07/01	DDc Submission
ST	2013/11/01	DD Submission
ST	2014/03/03	CD Submission

Drawn by	BB
Checked by	CHUNG
Scale	-
Unit	-

DWG. Title	
SOLAR WATER PLAN	
DWG. No.	PAGE
SW-001	172

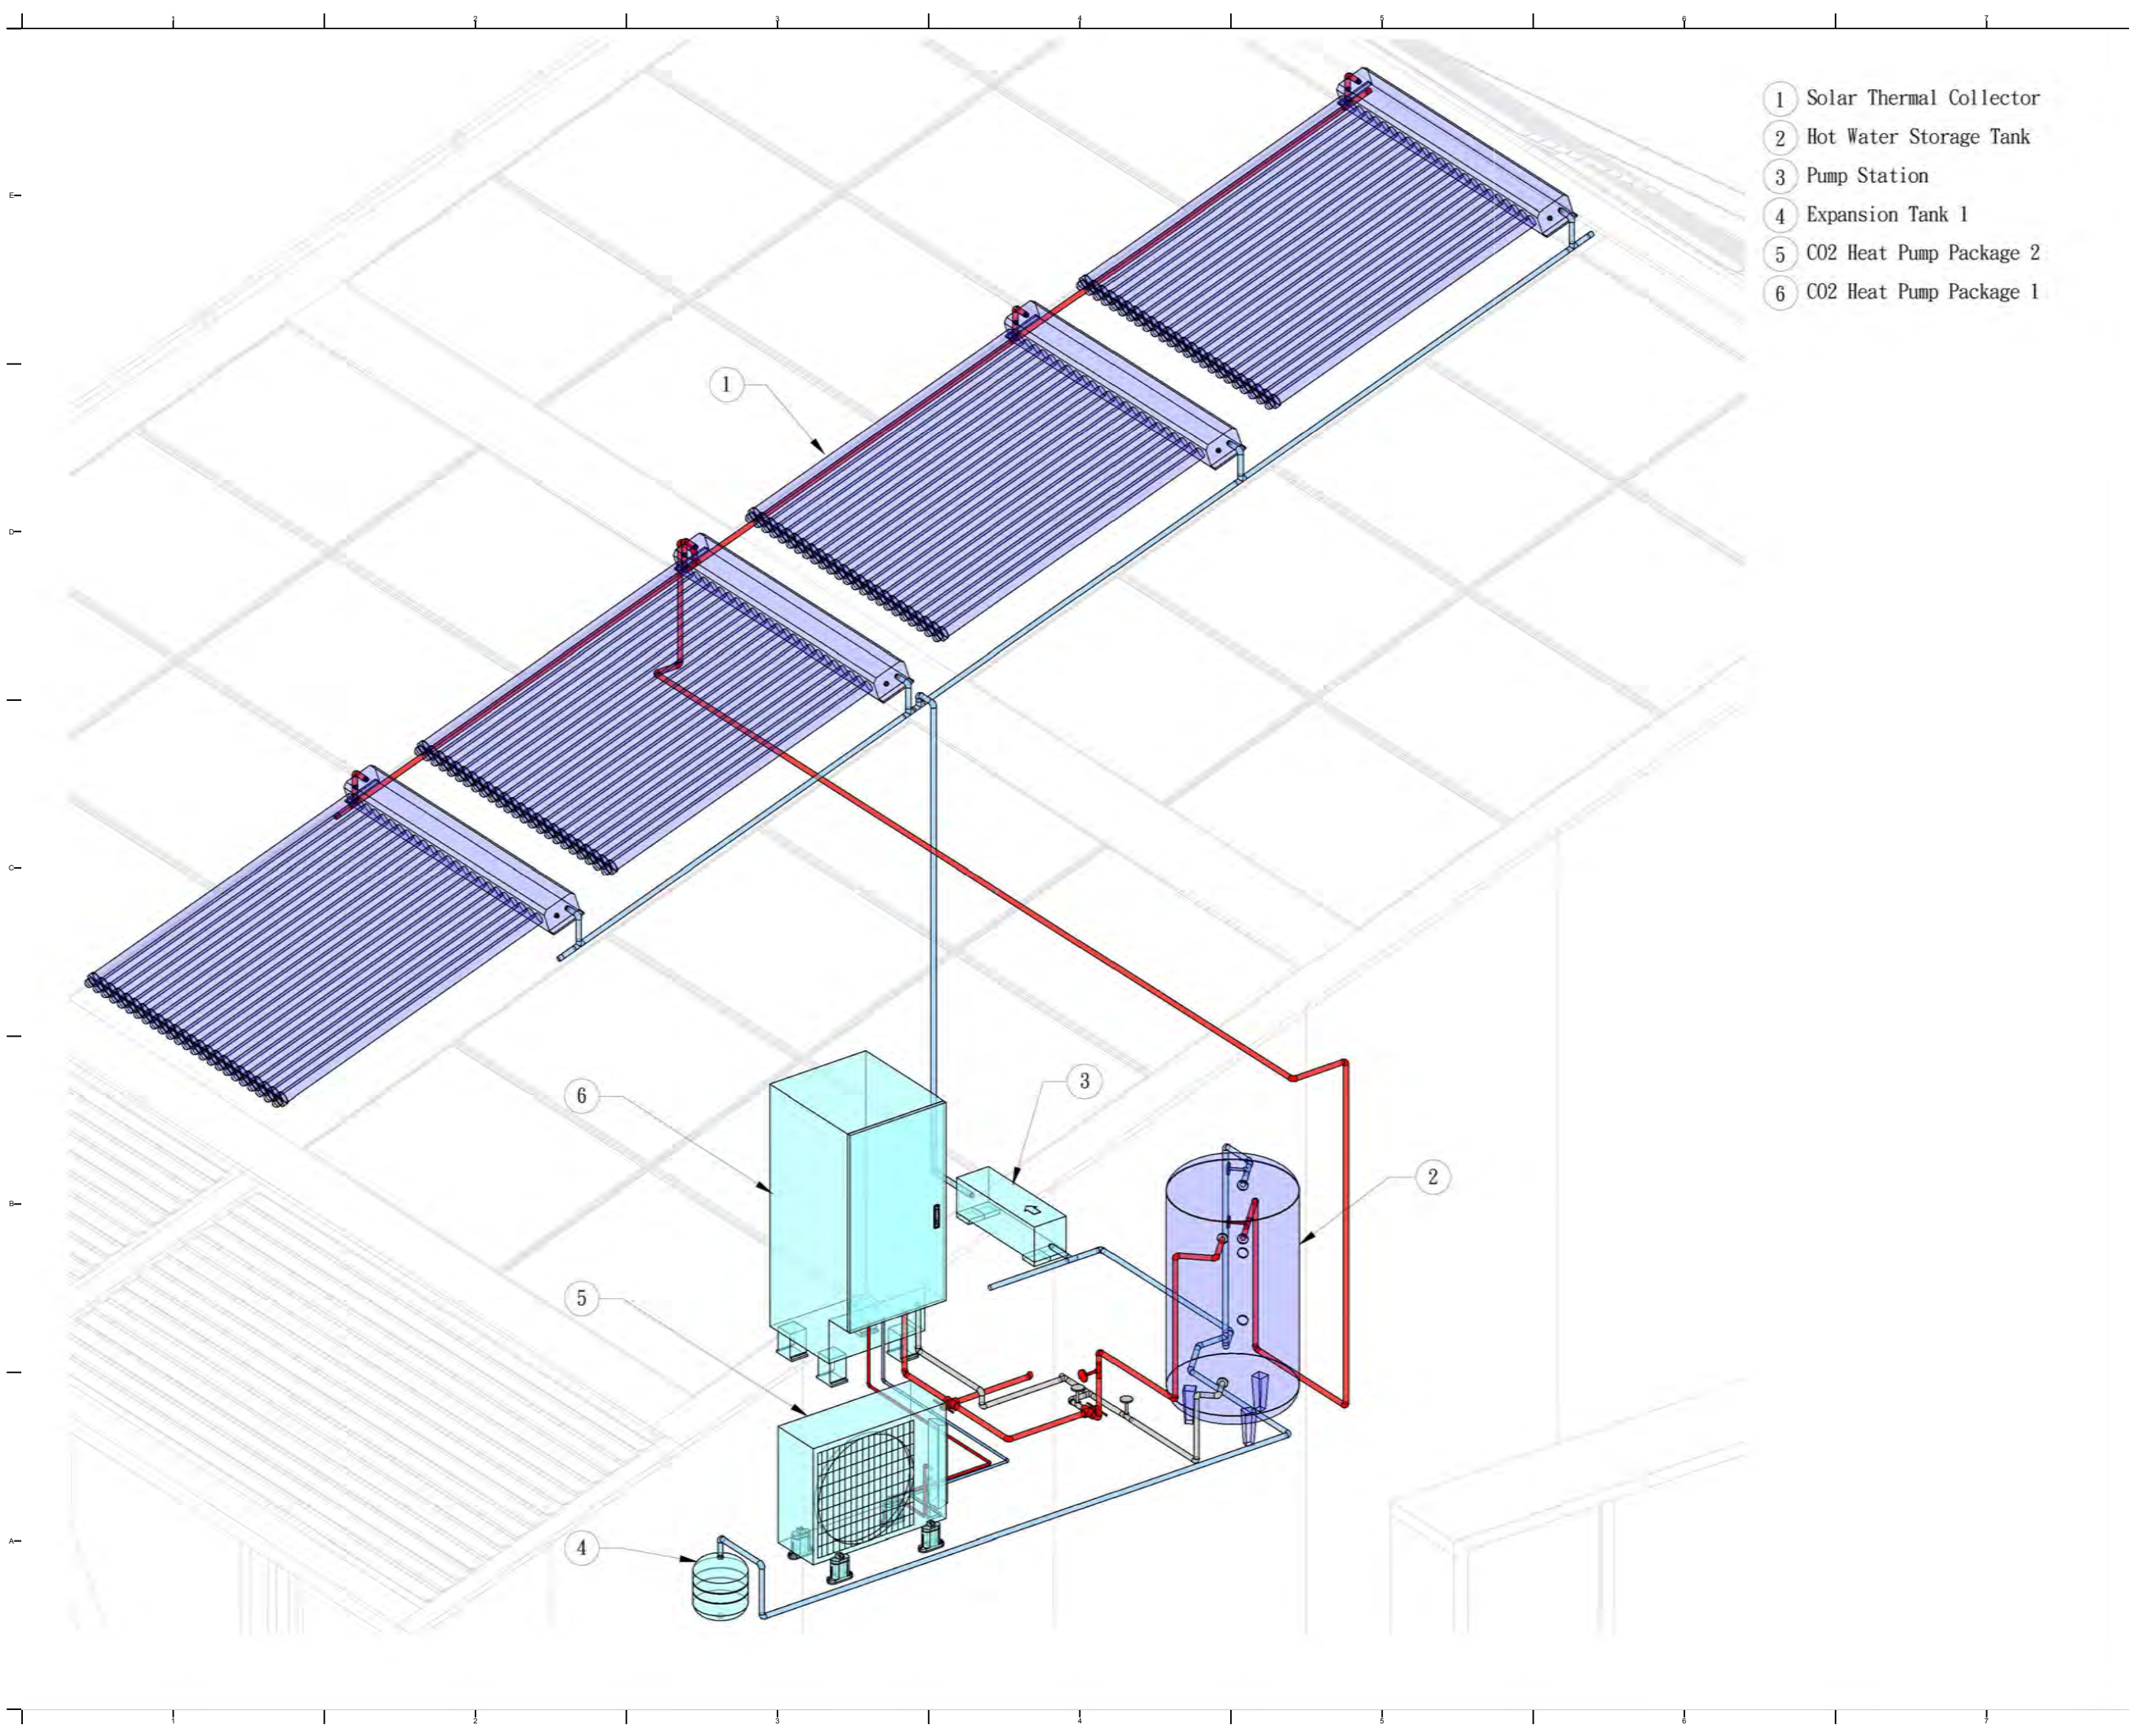

- 1 Solar Thermal Collector
- 2 Hot Water Storage Tank
- 3 Pump Station
- 4 Expansion Tank 1
- 5 CO2 Heat Pump Package 2
- 6 CO2 Heat Pump Package 1



NCTU Architecture
國立交通大學建築研究所

Team Name: NCTU/UNICODE
Address: 1001 Ta-Hsueh Road
Hsinchu City 30010
Taiwan
Contact: www.sde.tw




Note:

Mark	Date	Description
DN	2013/04/01	SD Submission
DN	2013/07/01	DDc Submission
ST	2013/11/01	DD Submission
ST	2014/03/03	CD Submission

Drawn by	BB
Checked by	CHUNG
Scale	-
Unit	-

DWG. Title	
SOLAR WATER ISOMETRIC	
DWG. No.	PAGE
SW-101	173

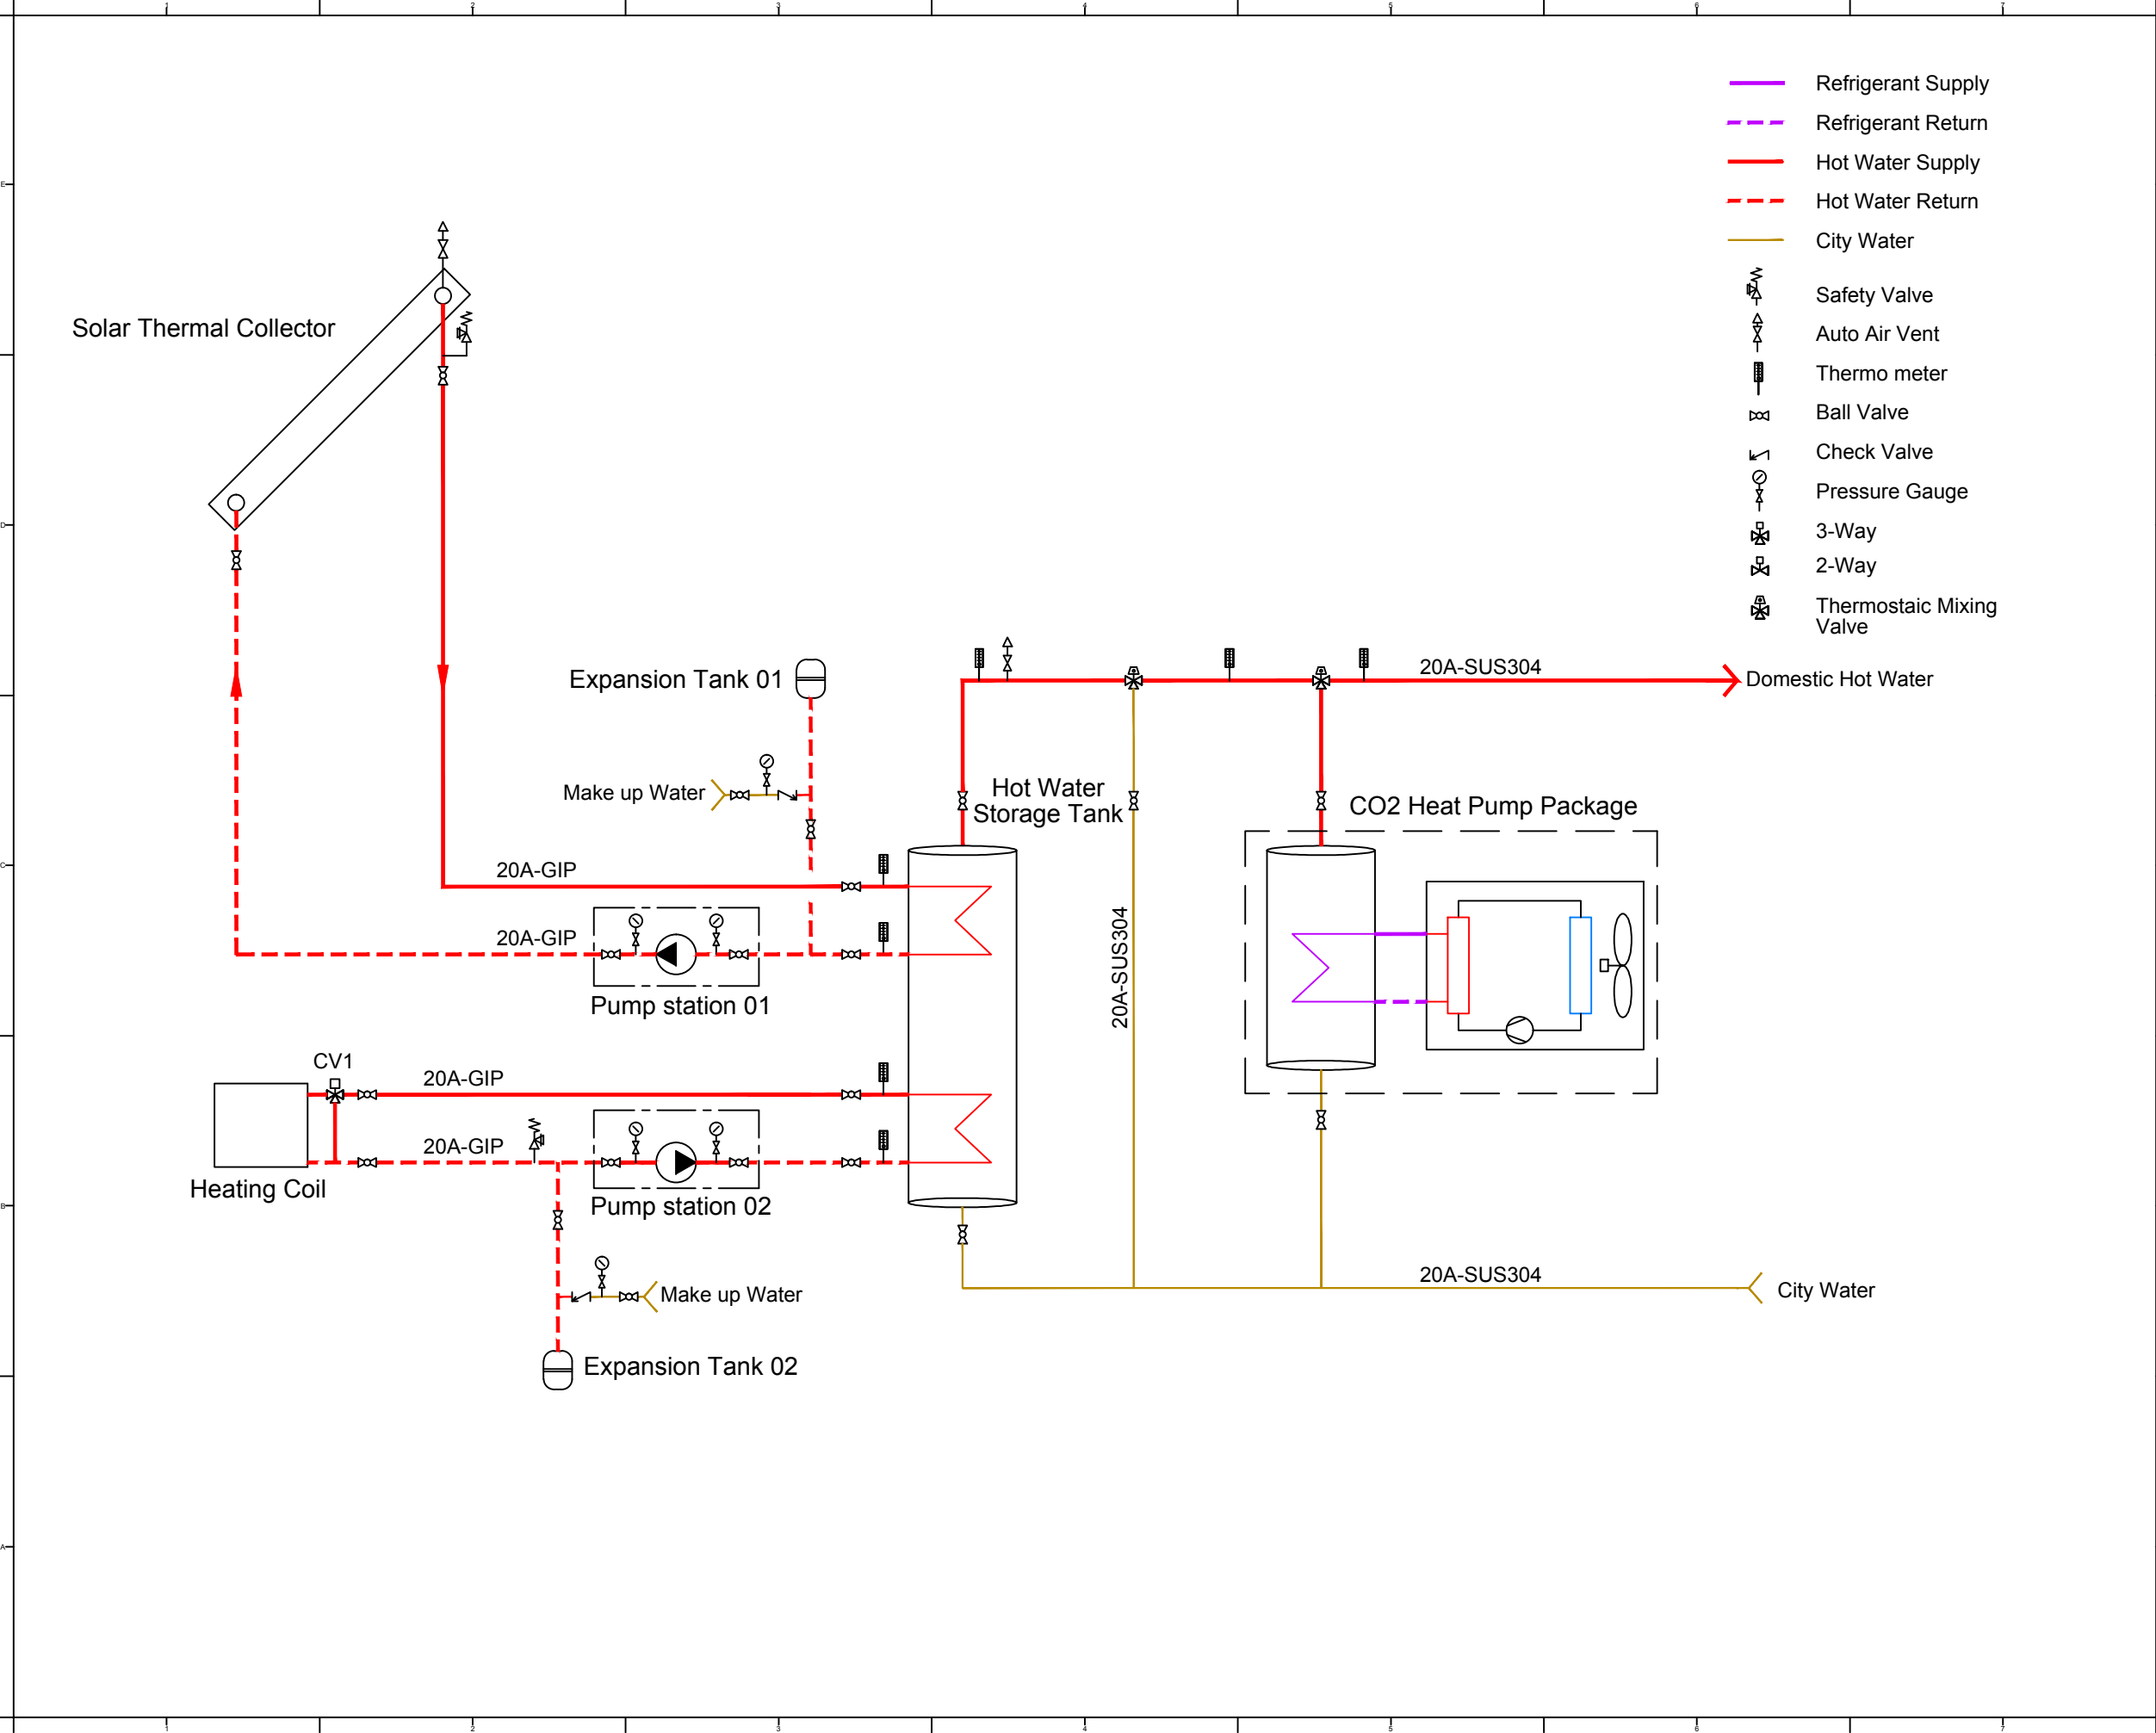



Solar Decathlon Europe

Project:



ORCHID HOUSE

Institution:



國立交通大學
National Chiao Tung University

NCTU Architecture
國立交通大學建築研究所

Team Name: NCTU/UNICODE

Address: 1001 Ta-Hsueh Road
Hsinchu City 30010
Taiwan

Contact: www.sde.tw



Consultants:



Note:

Mark	Date	Description
DN	2013/04/01	SD Submission
DN	2013/07/01	DDc Submission
ST	2013/11/01	DD Submission
ST	2014/03/03	CD Submission

Drawn by BB

Checked by CHUNG

Scale -


Unit -

DWG. Title

SOLAR WATER SCHEMATIC

DWG. No. **SW-201**

PAGE **174**

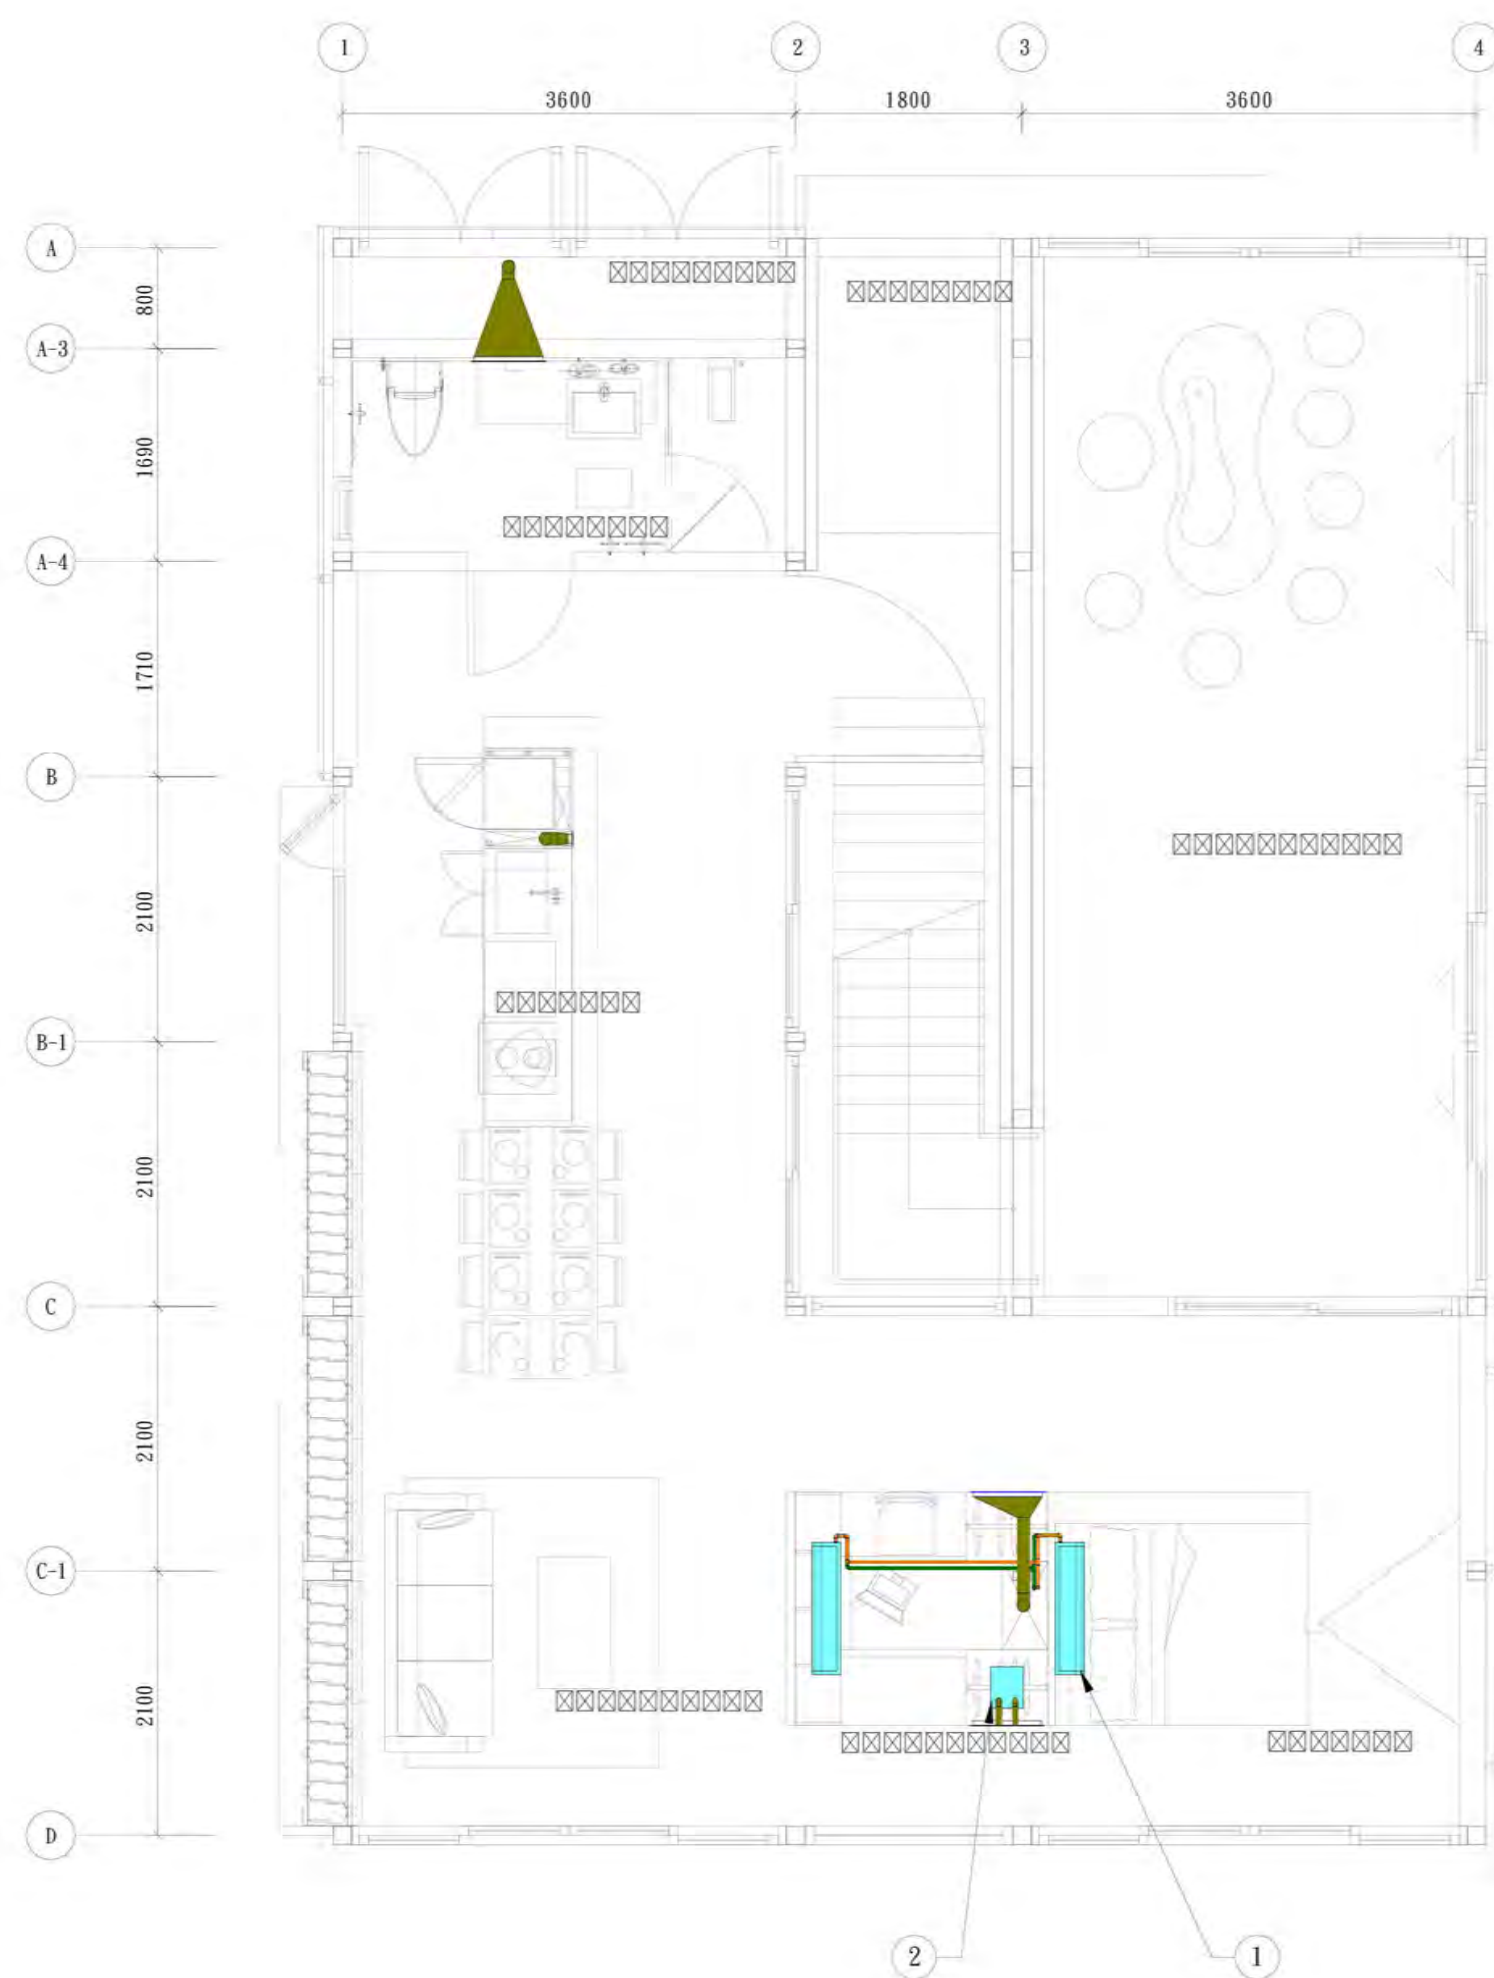

- Refrigerant Supply
- Refrigerant Return
- Duct

- 1 Indoor Unit of Heat Pump
- 2 Ultrasonic Humidifier



Project:



Institution:



NCTU Architecture
國立交通大學建築研究所

Team Name: NCTU/UNICODE
Address: 1001 Ta-Hsueh Road
Hsinchu City 30010
Taiwan
Contact: www.sde.tw



Consultants:




Note:

Mark	Date	Description
DN	2013/04/01	SD Submission
DN	2013/07/01	DDc Submission
ST	2013/11/01	DD Submission
ST	2014/03/03	CD Submission

Drawn by	BB
Checked by	CHUNG
Scale	1:60
Unit	mm

DWG. Title	
HVAC DISTRIBUTION PLAN GROUND LEVEL	
DWG. No.	PAGE
ME-001	175

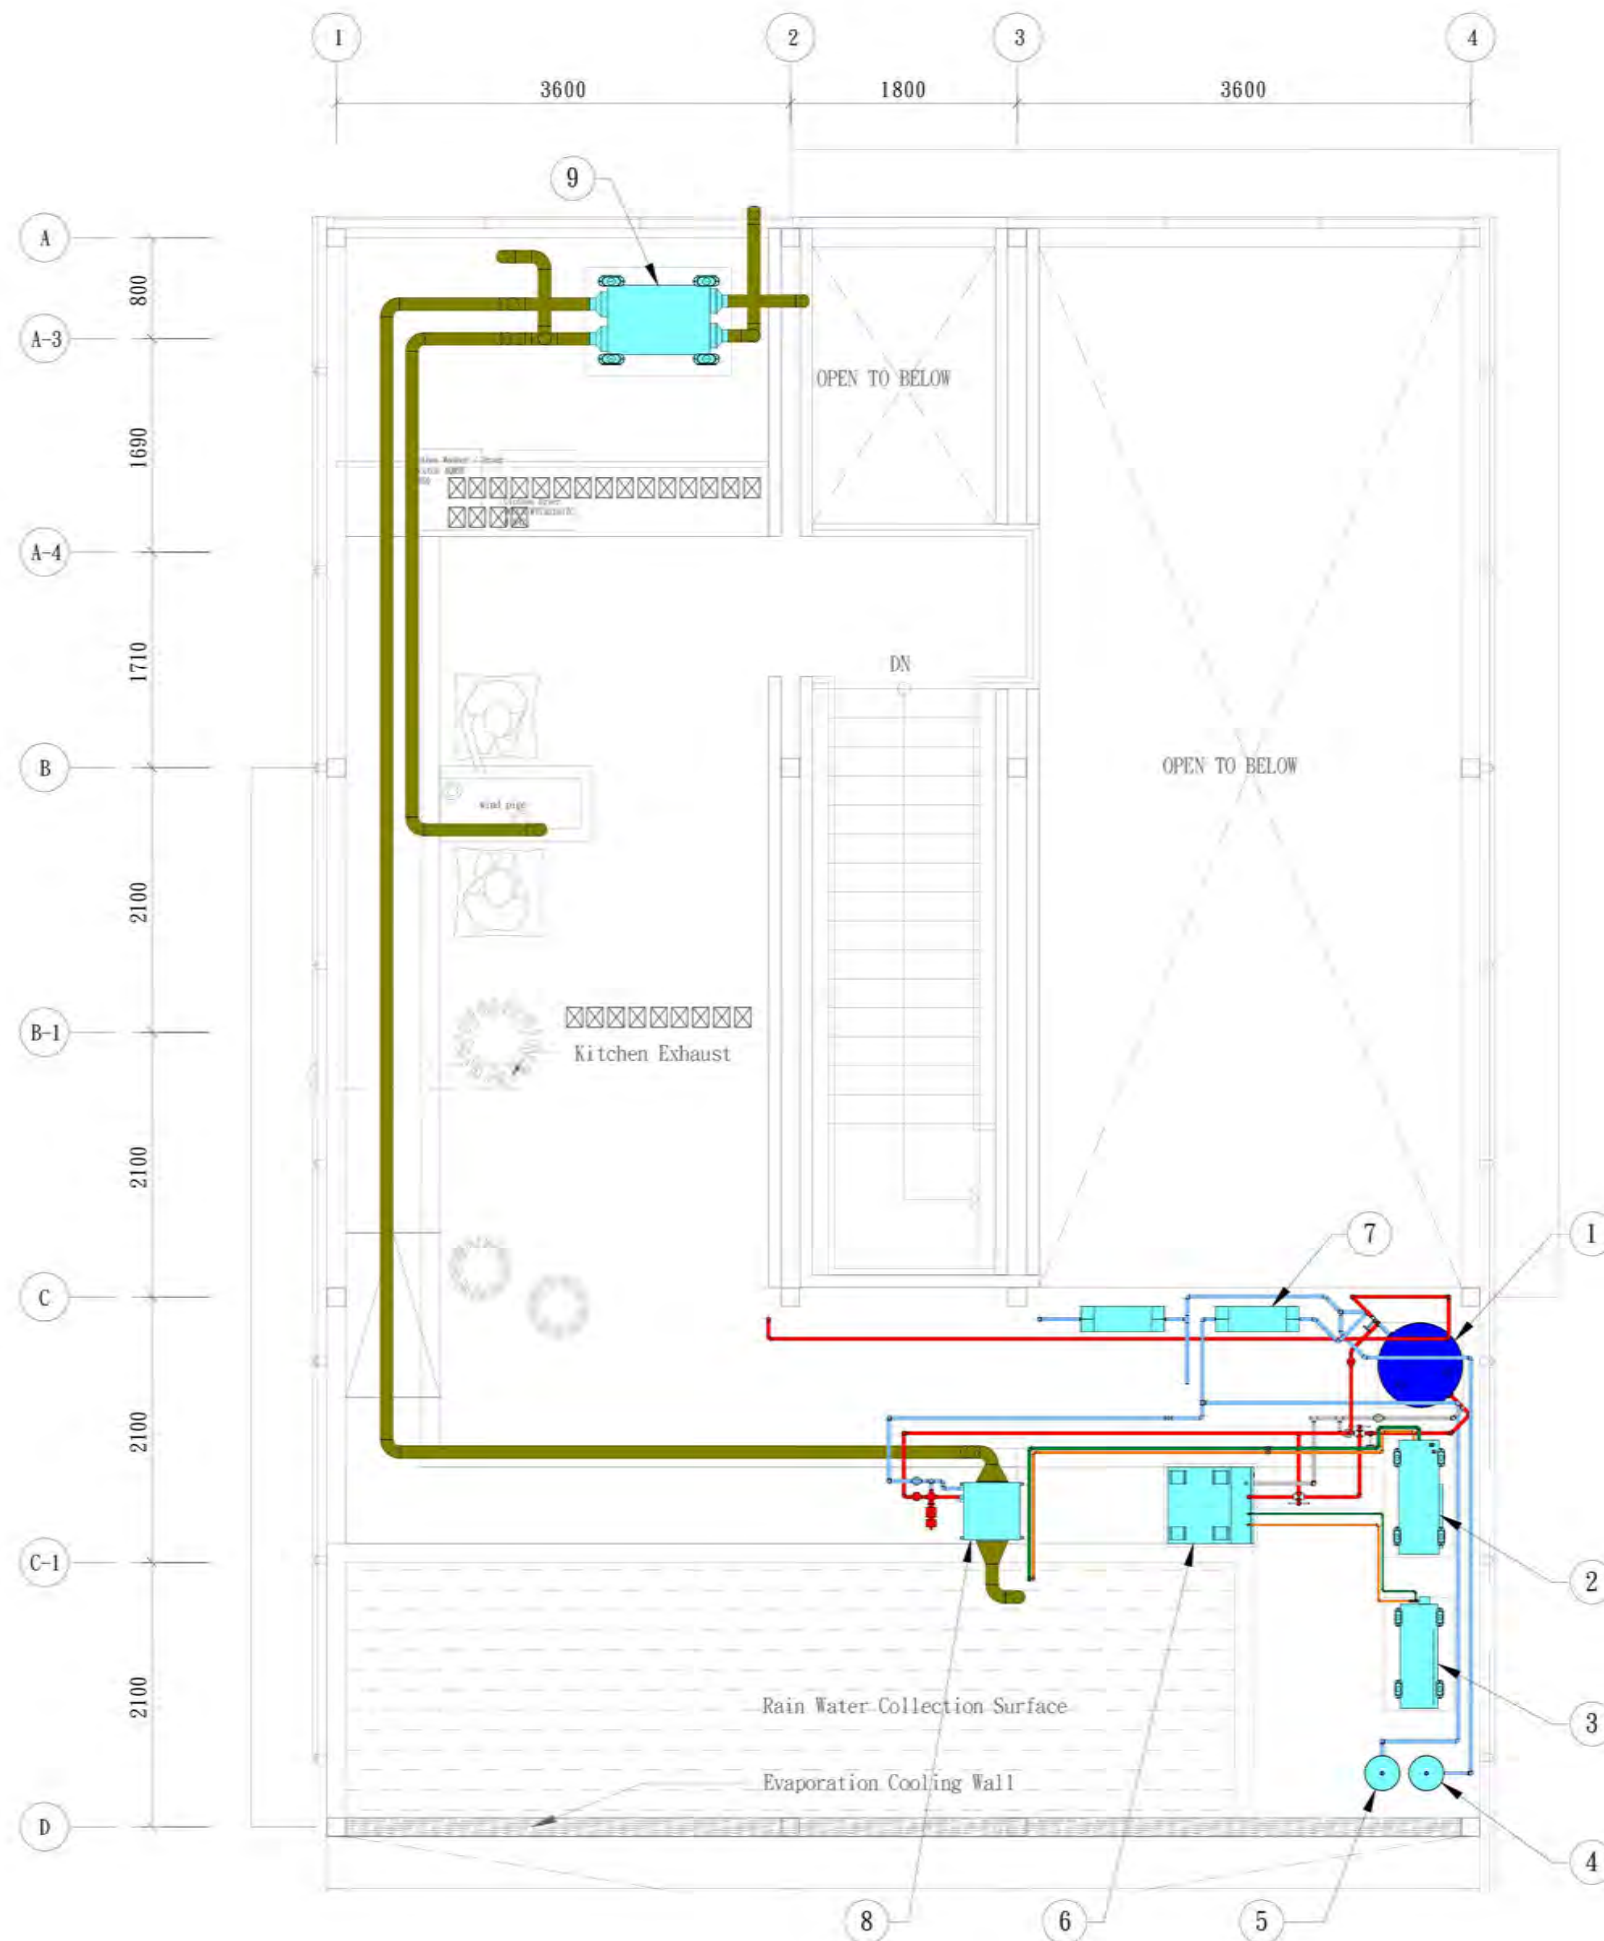

- Refrigerant Supply
- Refrigerant Return
- Hot Water Supply
- Hot Water Return
- City Water
- Duct

- ① Hot Water Storage Tank
- ② Heat Pump
- ③ CO2 Heat Pump Package 1
- ④ Expansion Tank 1
- ⑤ Expansion Tank 2
- ⑥ CO2 Heat Pump Package 2
- ⑦ Pump Station
- ⑧ Heating Coil
- ⑨ Heat Reclaim Ventilator



Project:



Institution:



NTU Architecture
國立交通大學建築研究所

Team Name: NCTU/UNICODE

Address: 1001 Ta-Hsueh Road
Hsinchu City 30010
Taiwan


Contact: www.sde.tw



Consultants:



Note:

 

Mark	Date	Description
DN	2013/04/01	SD Submission
DN	2013/07/01	DDc Submission
ST	2013/11/01	DD Submission
ST	2014/03/03	CD Submission

Drawn by BB

Checked by CHUNG

Scale 1:60

Unit mm




DWG. Title

HVAC DISTRIBUTION PLAN
MEZZANINE LEVEL

DWG. No. PAGE

ME-002 176

Outdoor Unit of Cooling/Heating Heat Pump

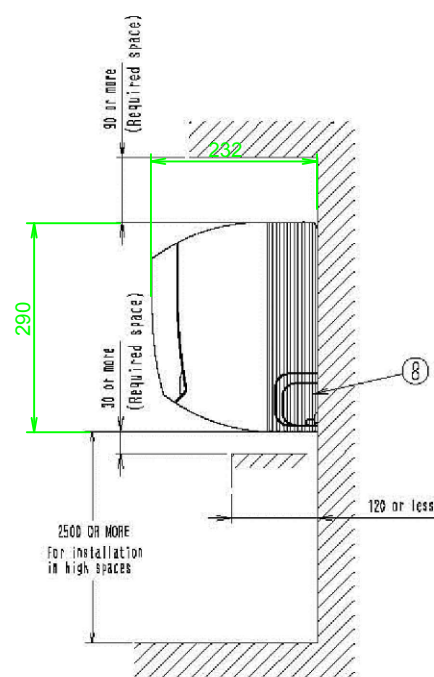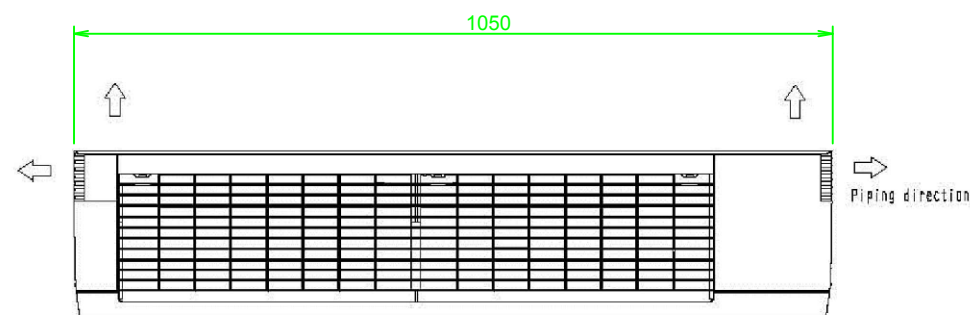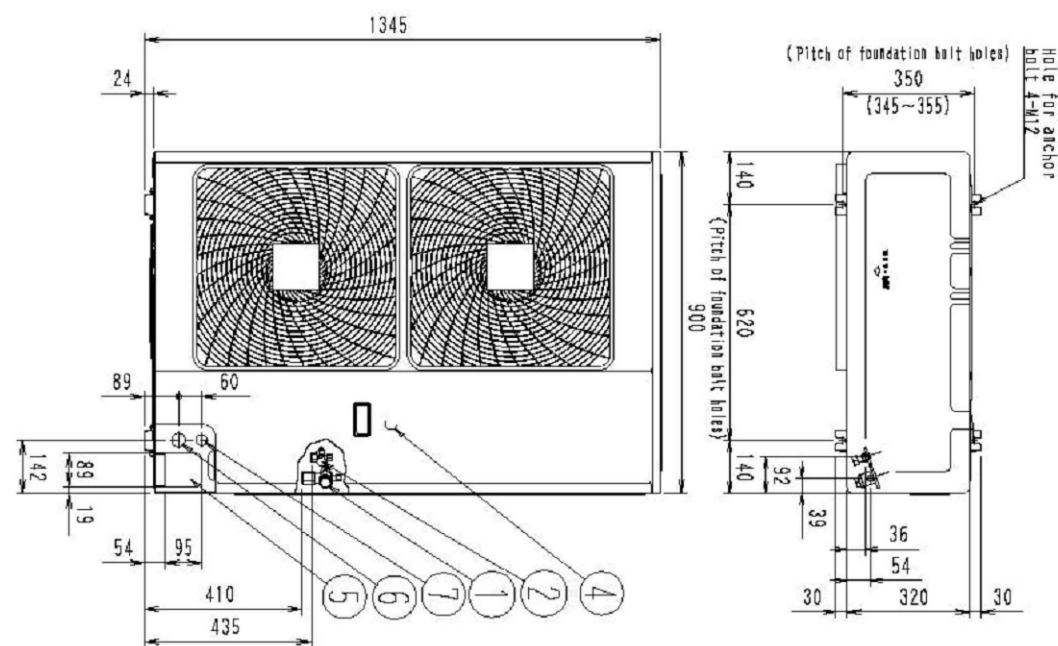

Name	Outdoor Unit of Cooling/Heating Heat Pump		
Service	HVAC Cooling and Heating		
Type	Heat Pump		
Cooling Capacity	11.2 KW		
Heating Capacity	12.5 KW		
COP	Cooling = 3.8 Heating = 3.82		
EER	Cooling = 4.4 Heating = 4.4		
Electrical Power Supply	230 V		
Frequency	50 HZ		
Power Consumption	KW Cooling = 2.95 Heating = 3.27		
Refrigerant	R-410A		

Test condition for outdoor unit:

- Cooling Condition : Indoor Temperature 27°C DB / 19°C WB
Outdoor Temperature 35°C DB
- Heating Condition : Indoor Temperature 20°C DB
Outdoor Temperature 7°C DB / 6°C WB

Name	Indoor Unit of Heat Pump
Service	Room Heating and Cooling
Type	Wall Mounted
Quantity	2
Cooling Capacity	4.5 KW
Heating Capacity	5 KW
Fan Flow(High/Low)	12 / 9 m ³ /min
Air Filter	Washable Resin Net



Project:



Institution:



NCTU Architecture
國立交通大學建築研究所

Team Name: NCTU/UNICODE


Address: 1001 Ta-Hsueh Road
Hsinchu City 30010
Taiwan
Contact: www.sde.tw



Consultants:



Note:

 


Mark	Date	Description
DN	2013/04/01	SD Submission
DN	2013/07/01	DDc Submission
ST	2013/11/01	DD Submission
ST	2014/03/03	CD Submission

Drawn by	CHUNG
Checked by	-
Scale	-
Unit	mm

DWG. Title	
HVAC EQUIPMENTS 1	
DWG. No.	PAGE
ME-011	177

Heat Reclaim Ventilator

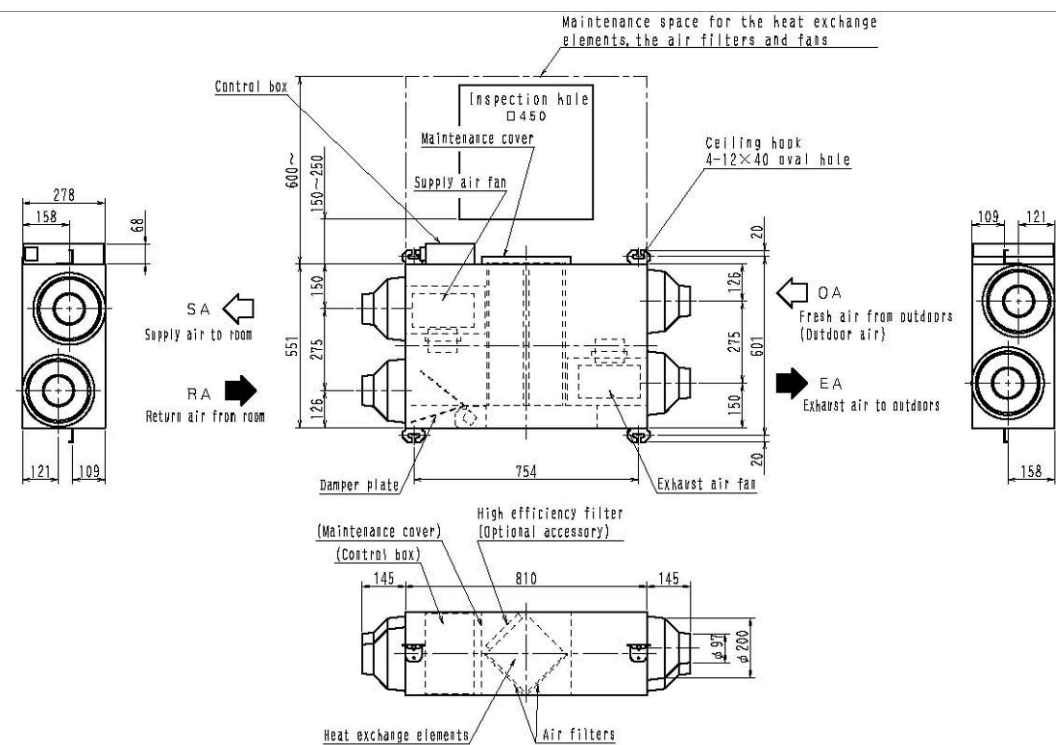

Name	Heat Reclaim Ventilator
Service	Room Active Ventilation
Temperature Exchange Efficiency	79%
Enthalpy Exchange Efficiency	
Cooling	66%
Heating	72%
Fan Air Flow Rate	150 m ³ /h
Electrical Power Supply	230 V
Frequency	50 HZ
Power Consumption	30 W × 2

Test condition for exchange efficiency:

Condition	Indoor		Outdoor	
	°Cdb	rh%	°Cdb	rh%
Cooling	27	50	35	60
Heating	20	40	7	70



Project:



Institution:



NCTU Architecture
國立交通大學建築研究所

Team Name: NCTU/UNICODE


Address: 1001 Ta-Hsueh Road
Hsinchu City 30010
Taiwan
Contact: www.sde.tw



Consultants:




Note:

 

Mark	Date	Description
DN	2013/04/01	SD Submission
DN	2013/07/01	DDc Submission
ST	2013/11/01	DD Submission
ST	2014/03/03	CD Submission

Drawn by	CHUNG
Checked by	-
Scale	-
Unit	mm

DWG. Title	
HVAC EQUIPMENTS 2	
DWG. No.	PAGE
ME-012	178

 

Mark	Date	Description
DN	2013/04/01	SD Submission
DN	2013/07/01	DDc Submission
ST	2013/11/01	DD Submission
ST	2014/03/03	CD Submission

Drawn by CHUNG

Checked by -

Scale -

Unit -


DWG. Title

HEATING

DWG. No. PAGE


ME-021 179

Winter - Night

 


Cold

- In cold-stream winter night.
- Space heating is required.
- Both heating coil and heat pump are operating.
- HRV is in HX mode.

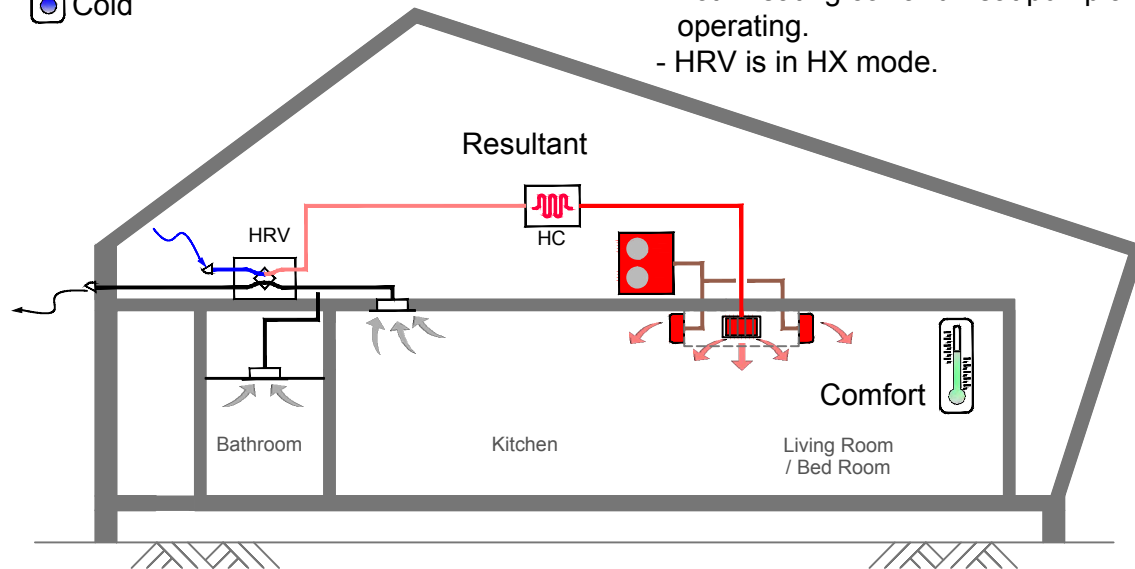


Winter

 


Cool

- Winter of freezing temperature.
- Space heating is required.
- Only heating coil is operating.
- HRV is in HX mode.

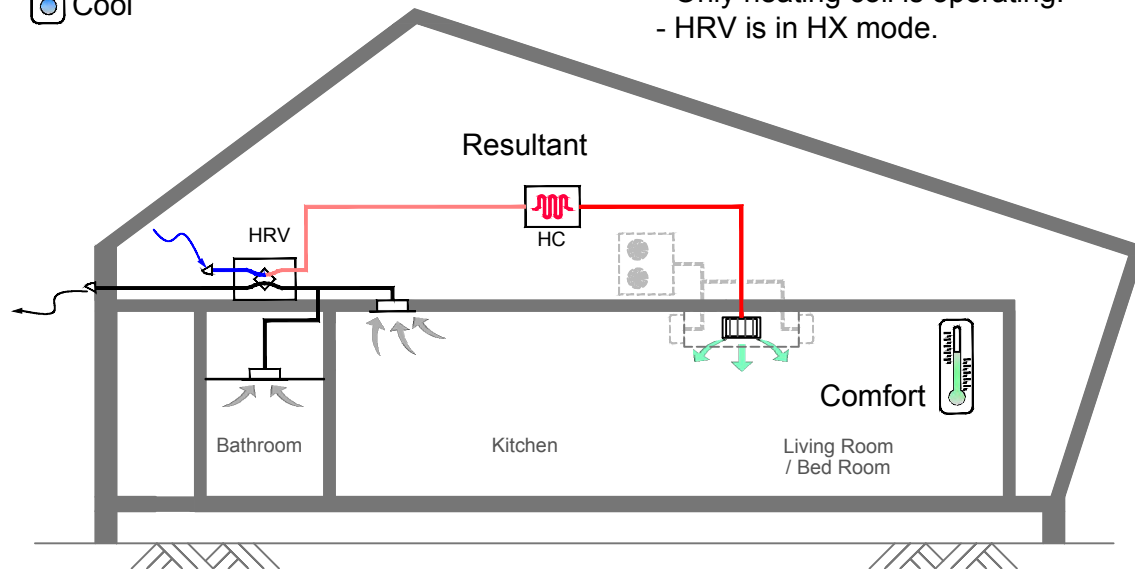

Legend:

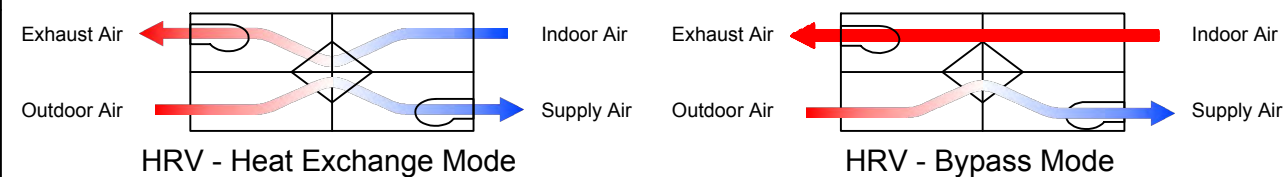


- Hot Air
- Warm Air
- Cool Air
- Cold Air


- Exhaust Air
- Refrigerant Pipe




Summer - Day

 


- Typical of summer day.
- Space cooling is required.
- Heat pump is operating.
- HRV is in HX mode.

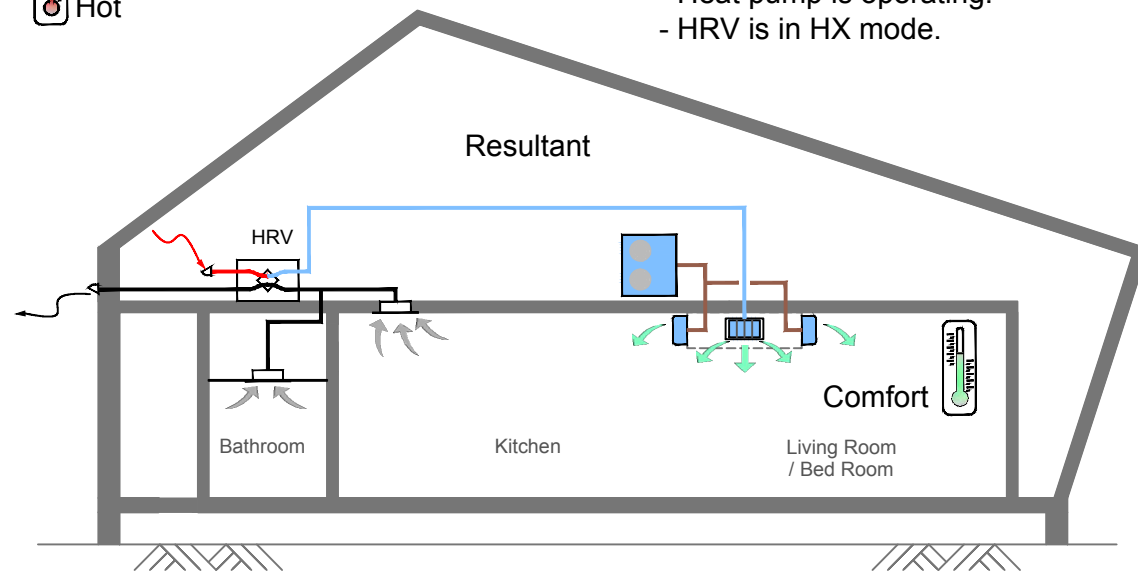


Spring - Night

 


- Outdoor temperature is much less than room temperature.
- Space cooling is still required.
- HRV is in bypass mode.

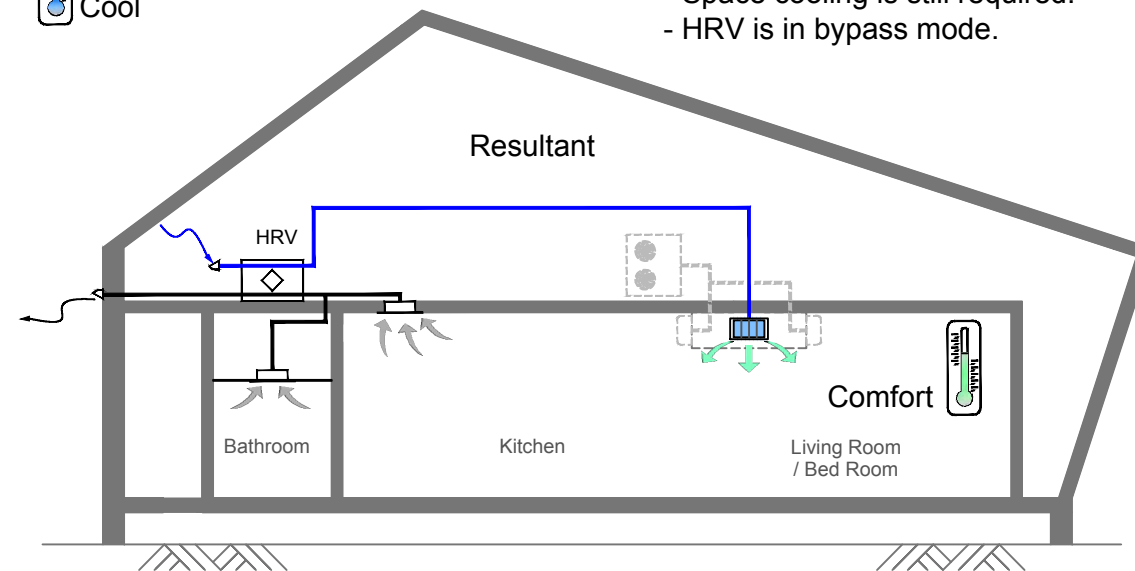

Summer - Early Morning

 


- Outdoor temperature is less than room temperature.
- Space cooling is required.
- Heat pump is operating.
- HRV is in bypass mode.

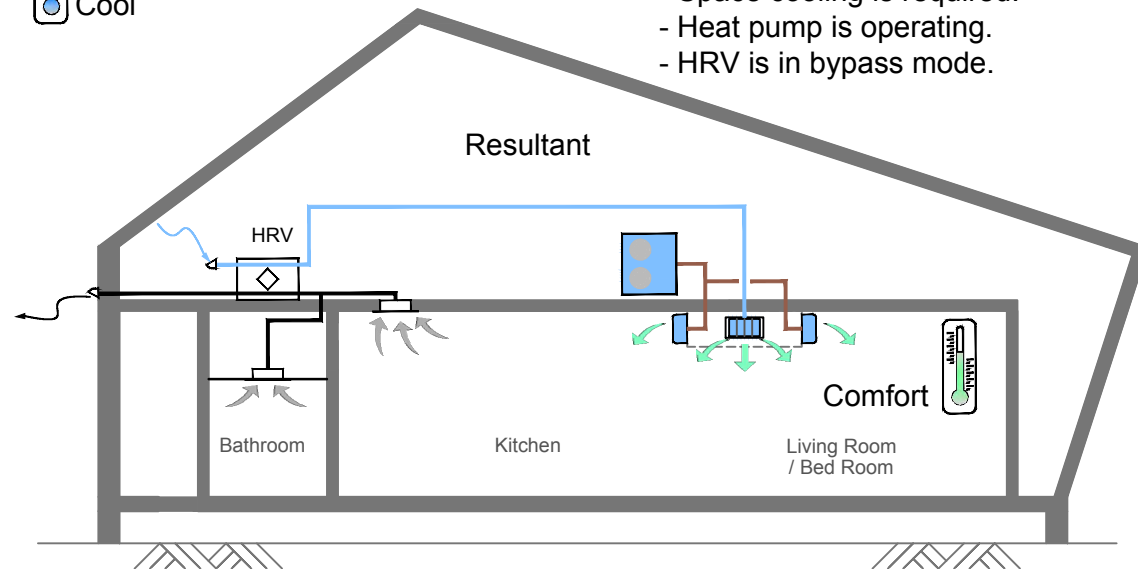


Spring - Day



- Outdoor temperature is higher than room temperature.
- Space cooling is required.
- HRV is in HX mode.

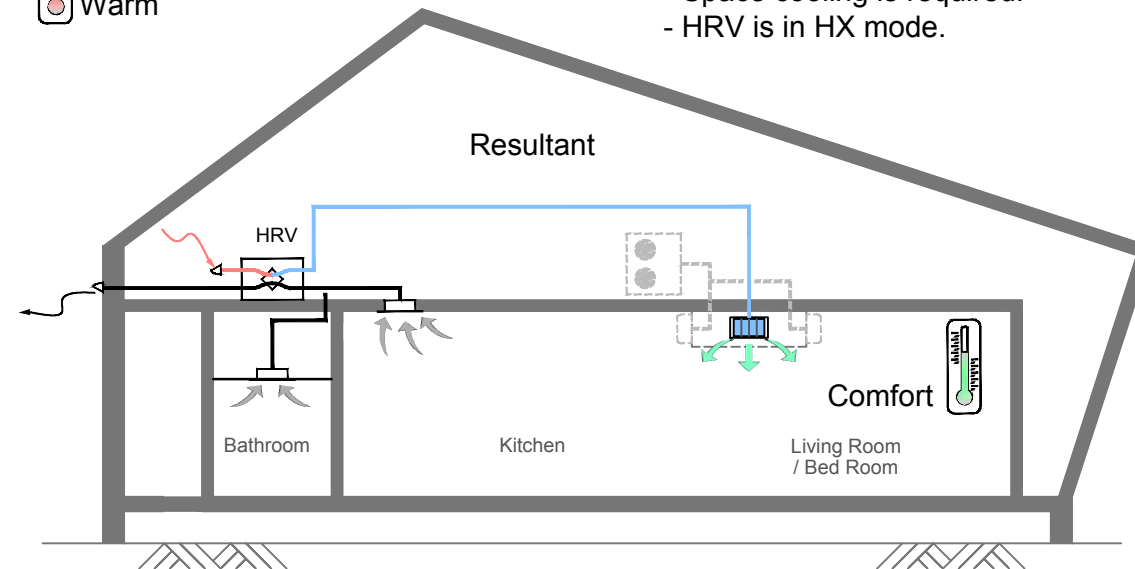

Legend:

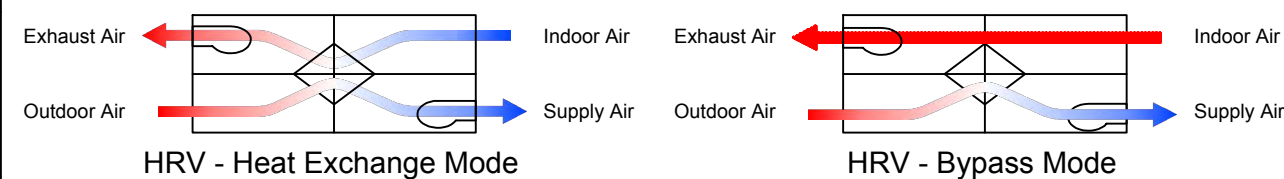

- Hot Air
- Warm Air
- Cool Air
- Cold Air

- Exhaust Air
- Refrigerant Pipe



Project:



Institution:



NCTU Architecture
國立交通大學建築研究所

Team Name:

NCTU/UNICODE

Address:

1001 Ta-Hsueh Road
Hsinchu City 30010
Taiwan
www.sde.tw


Contact:



Consultants:



Note:

 

Mark	Date	Description
DN	2013/04/01	SD Submission
DN	2013/07/01	DDc Submission
ST	2013/11/01	DD Submission
ST	2014/03/03	CD Submission

Drawn by CHUNG

Checked by -

Scale -

Unit -


DWG. Title

COOLING

DWG. No. PAGE

ME-031

180

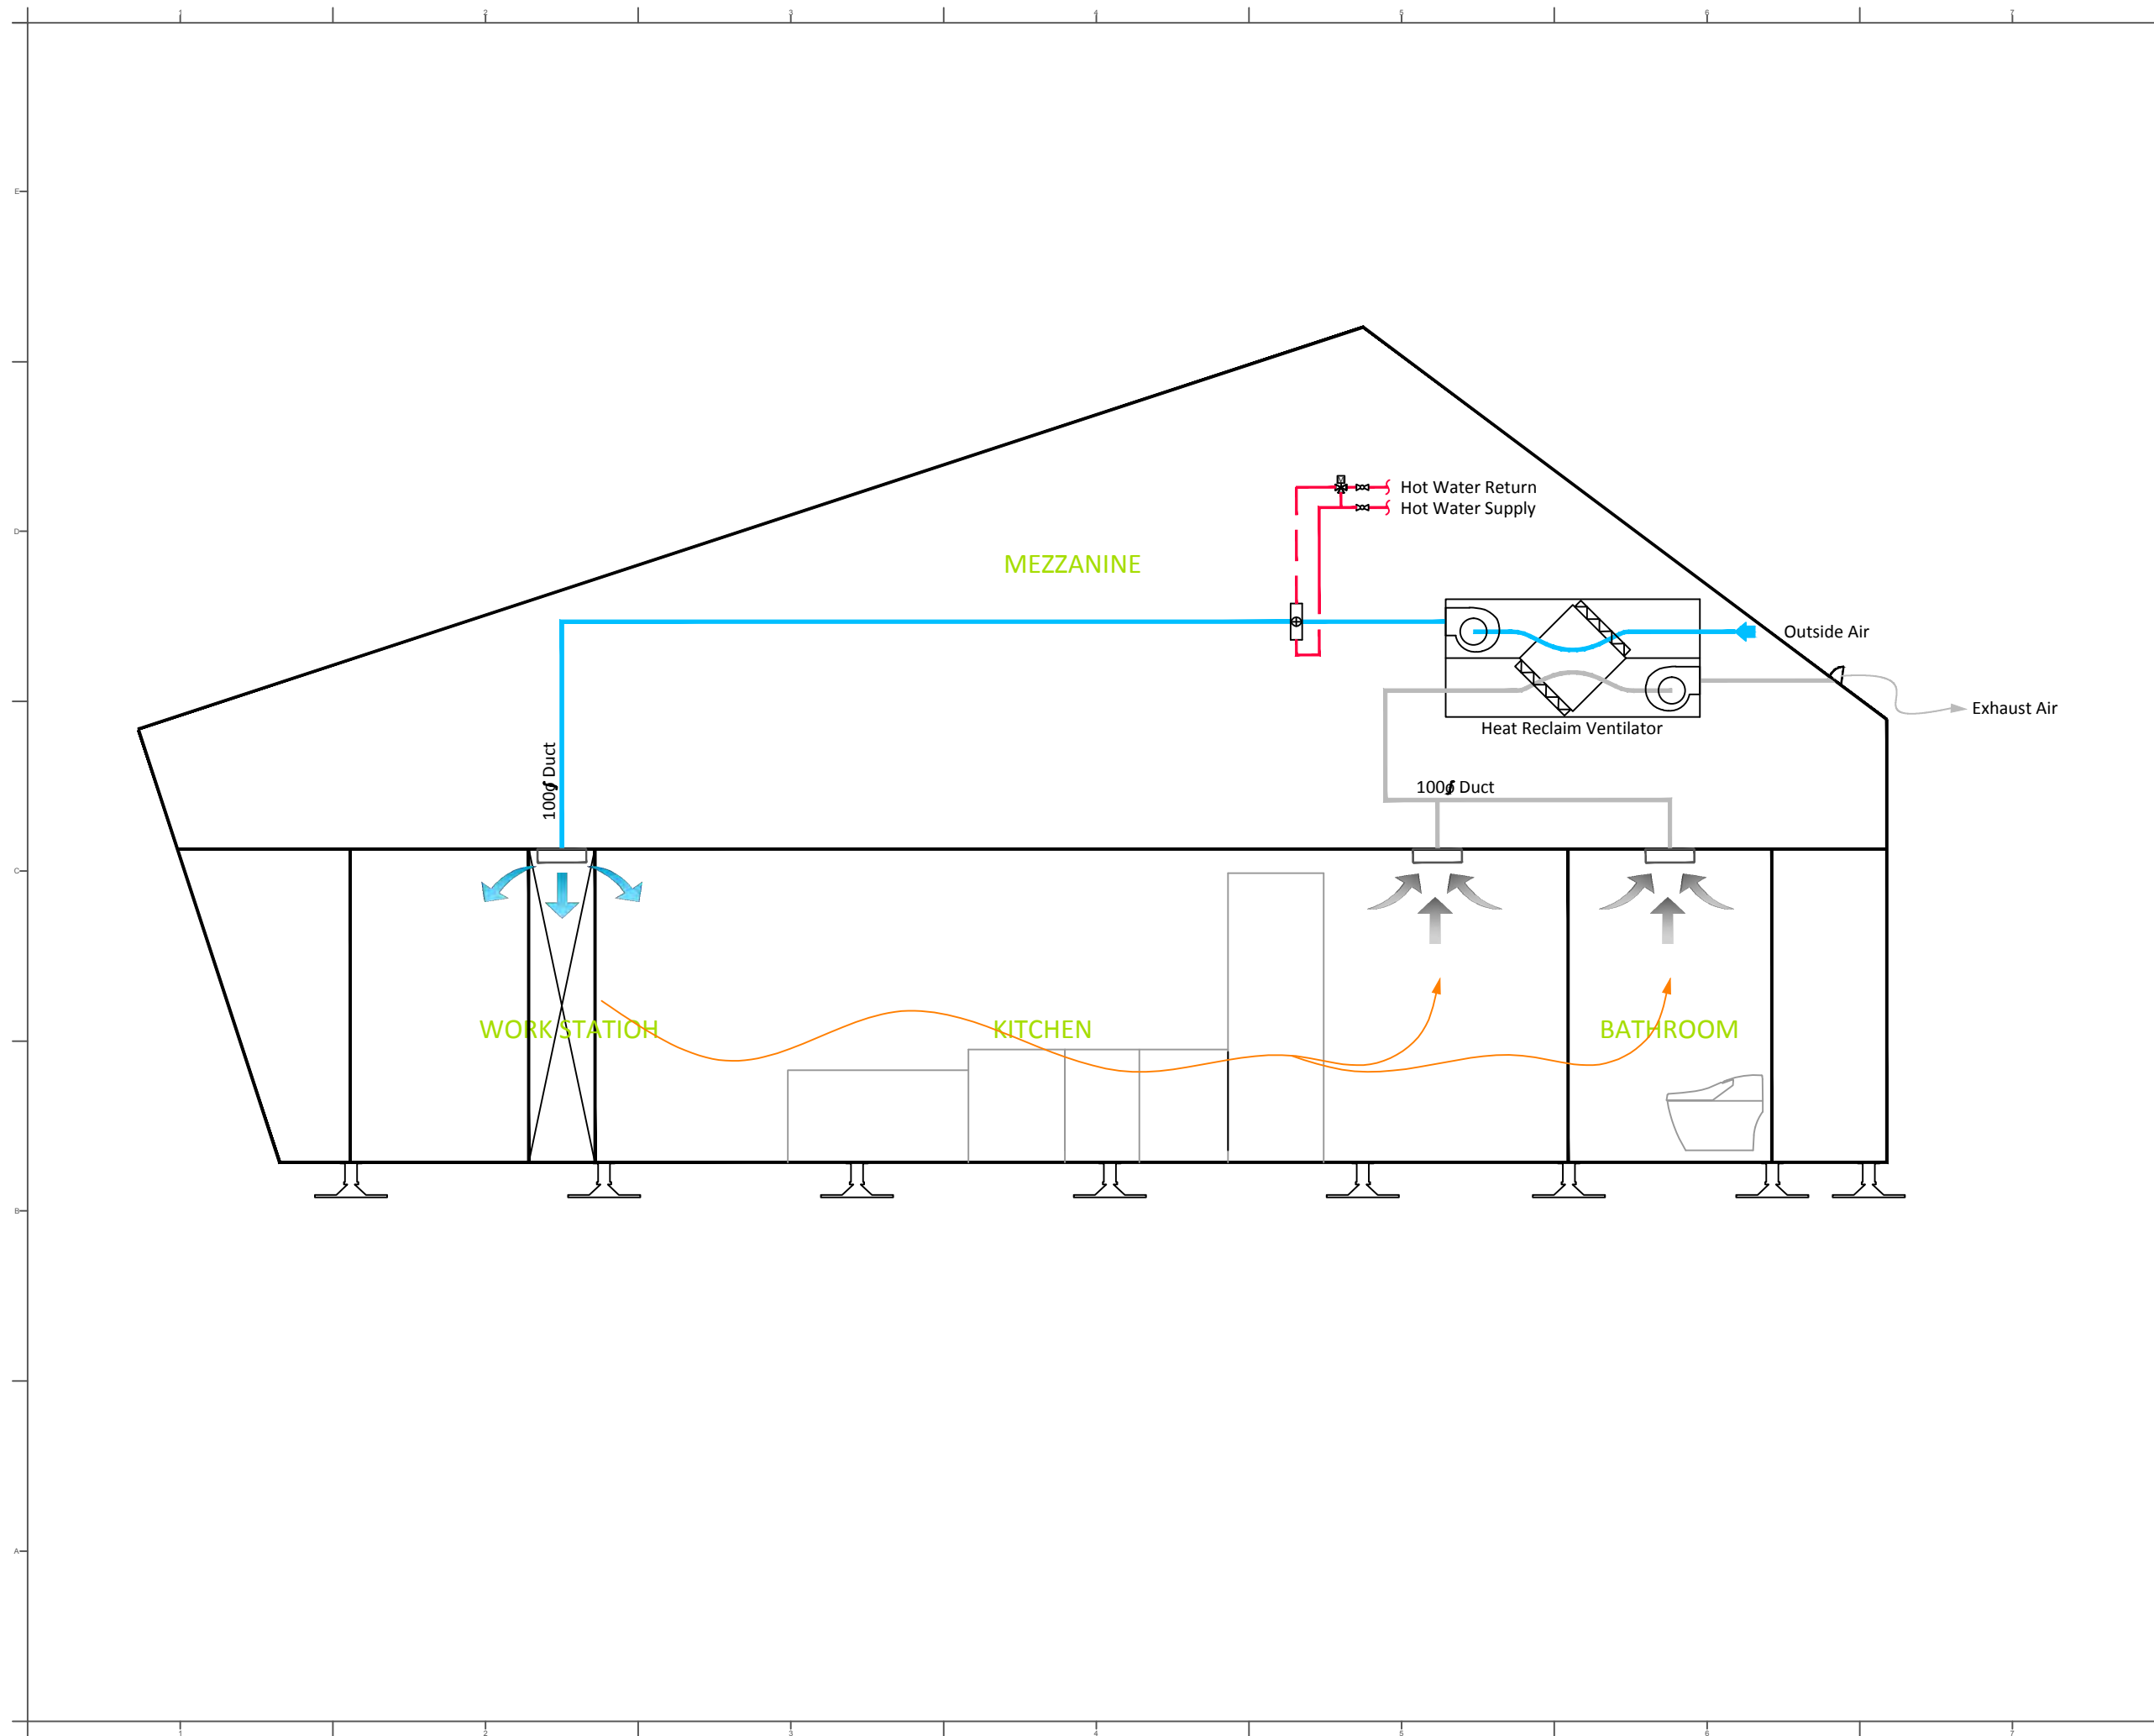



Solar Decathlon Europe

Project:



ORCHID HOUSE

Institution:



國立交通大學
National Chiao Tung University

NCTU Architecture
國立交通大學建築研究所

Team Name: NCTU/UNICODE

Address: 1001 Ta-Hsueh Road
Hsinchu City 30010
Taiwan

Contact: www.sde.tw




Consultants:



uis
United Integrated Services

Note:

 

Mark	Date	Description
DN	2013/04/01	SD Submission
DN	2013/07/01	DDc Submission
ST	2013/11/01	DD Submission
ST	2014/03/03	CD Submission

Drawn by CHUNG

Checked by -

Scale -

Unit -

DWG. Title


VENTILATION 1

DWG. No. ME-041

PAGE 181




Summer - Day

 

Hot

- Outdoor temperature is much higher than room temperature.
- HRV is in HX mode.

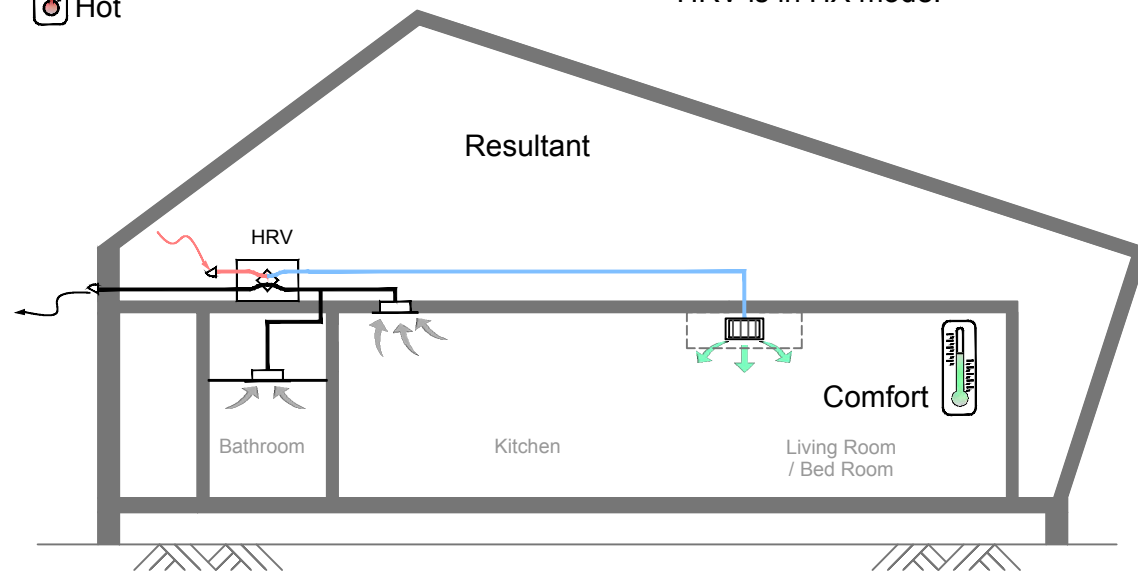


Spring - Day




Warm

- Outdoor temperature is higher than room temperature.
- Space cooling is required.
- HRV is in HX mode.

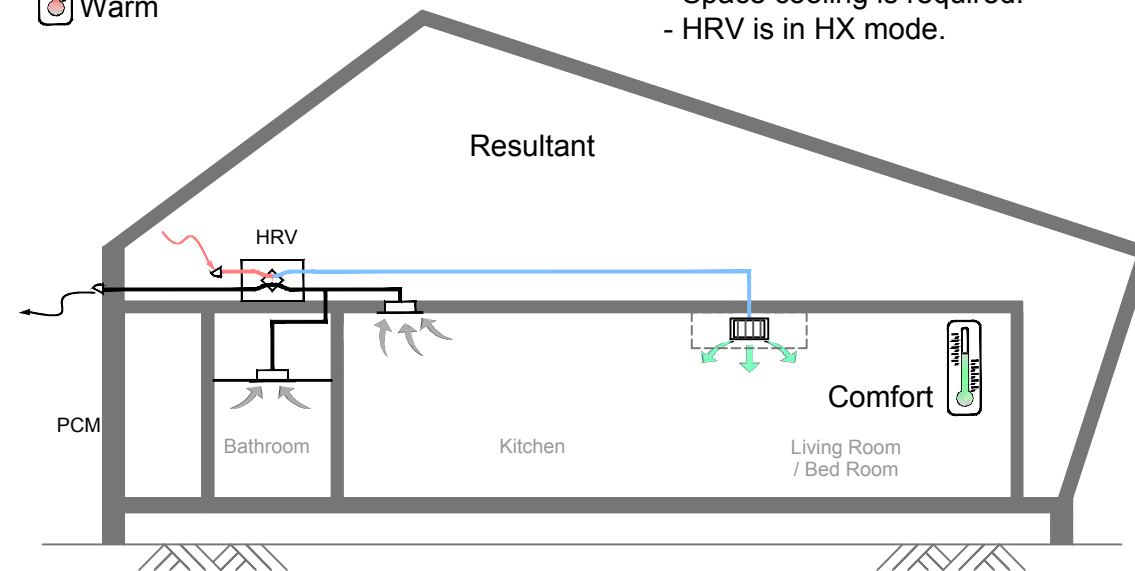


Winter - Night

 


Cold

- Outdoor temperature is much less than room temperature.
- HRV is in HX mode.
- Humidifier is operating.

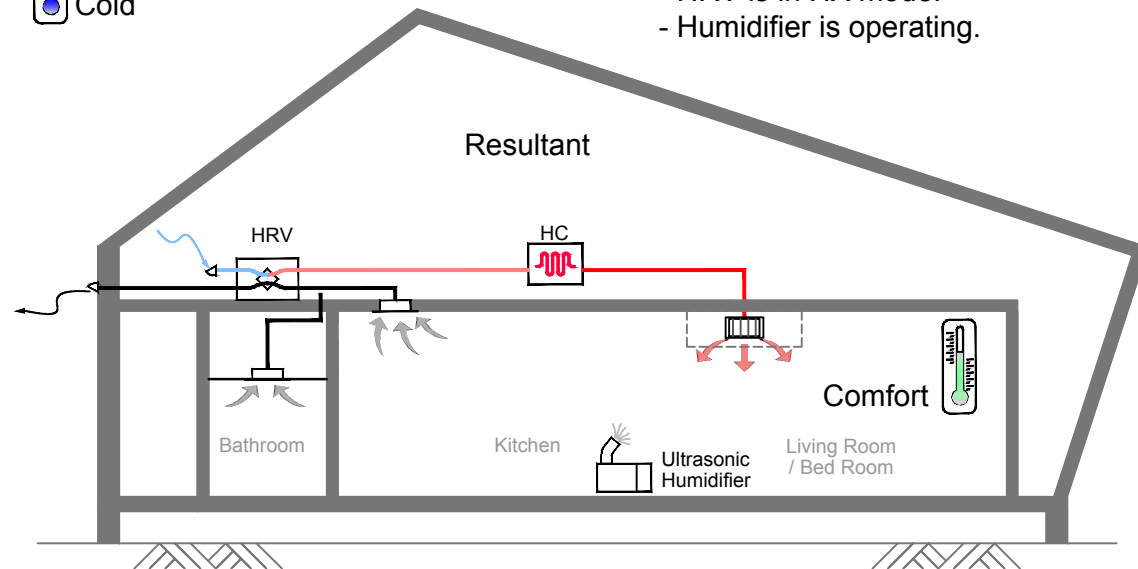


Spring - Night


 


Cool

- Outdoor temperature is less than room temperature.
- Space cooling is required.
- HRV is in bypass mode.

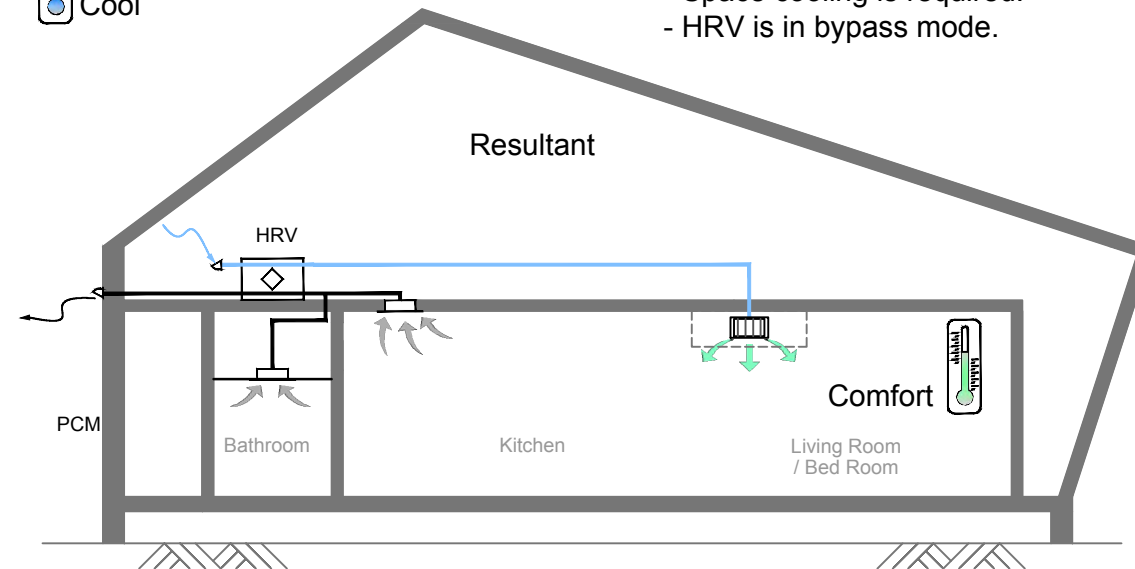

Legend:

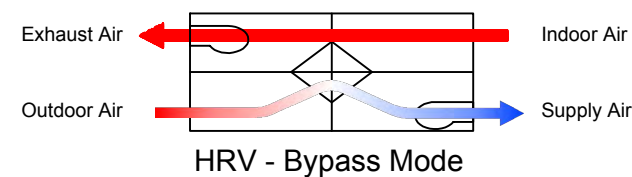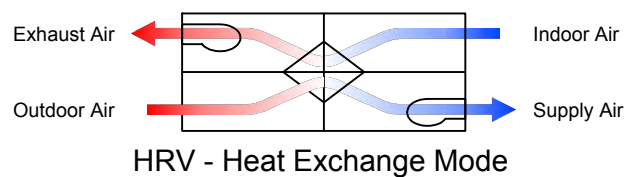

Hot Air
Warm Air
Cool Air

Cold Air
Exhaust Air



Project:



Institution:



NCTU Architecture

國立交通大學建築研究所

Team Name:

NCTU/UNICODE

Address:

1001 Ta-Hsueh Road
Hsinchu City 30010
Taiwan
www.sde.tw


Contact:



Consultants:




Note:

 


Mark	Date	Description
DN	2013/04/01	SD Submission
DN	2013/07/01	DDc Submission
ST	2013/11/01	DD Submission
ST	2014/03/03	CD Submission

Drawn by	CHUNG
Checked by	-
Scale	-
Unit	-

DWG. Title	VENTILATION 2
DWG. No.	ME-042
PAGE	182

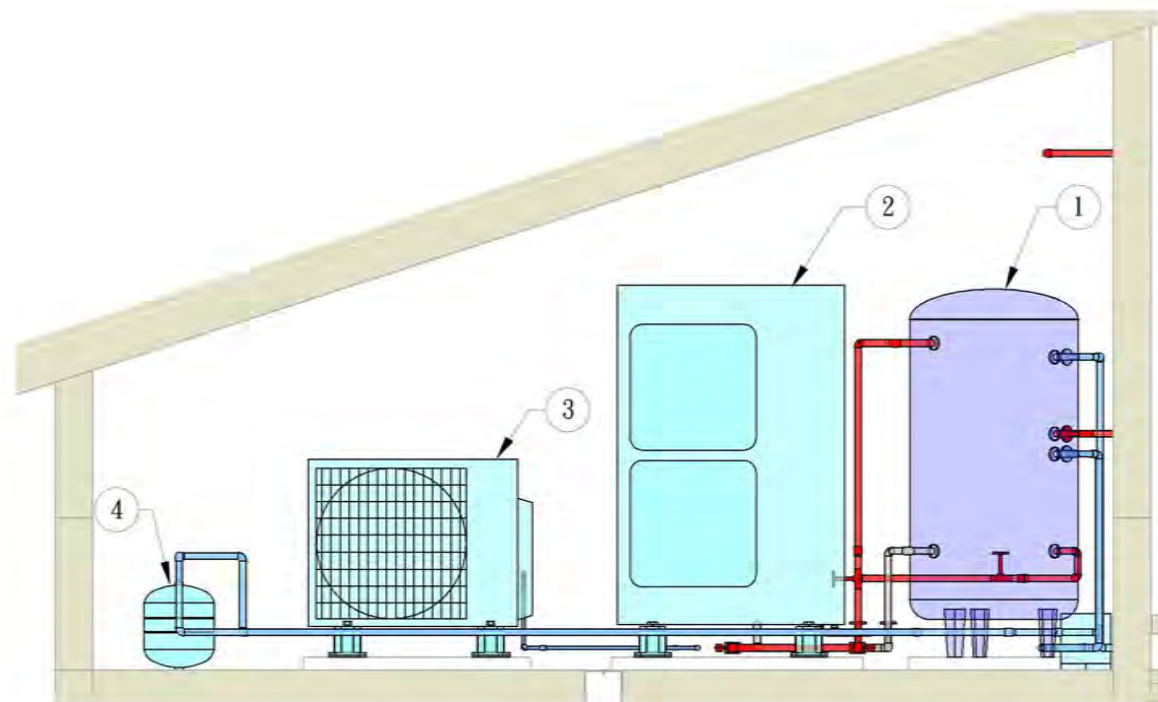

Mechanical Room Elevation(East)

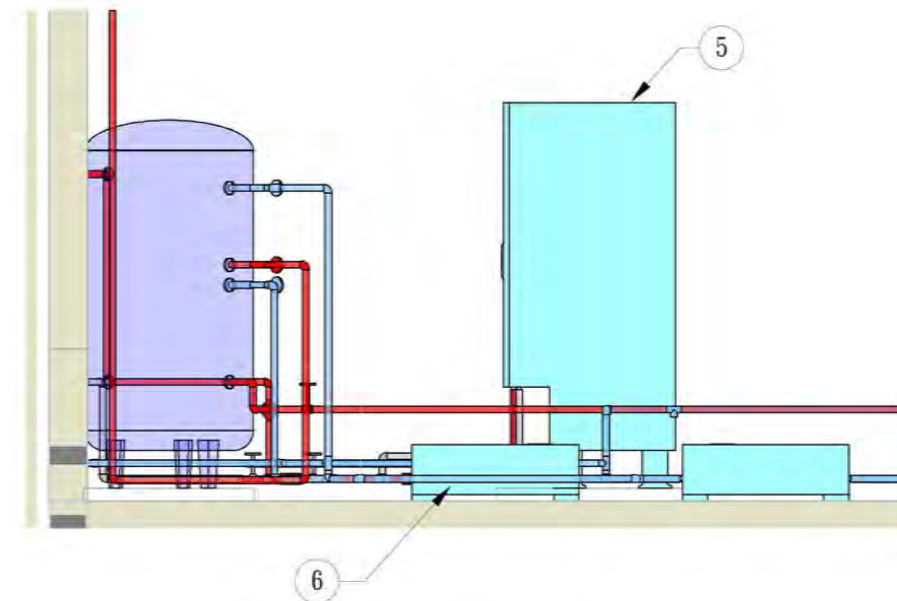

Mechanical Room Elevation(North)

- ① Hot Water Storage Tank
- ② Heat Pump
- ③ CO2 Heat Pump Package1
- ④ Expansion Tank 1
- ⑤ CO2 Heat Pump Package 2
- ⑥ Pump Station



Project:



Institution:



NCTU Architecture
國立交通大學建築研究所

Team Name:

NCTU/UNICODE

Address:

1001 Ta-Hsueh Road
Hsinchu City 30010
Taiwan

Contact:

www.sde.tw



Consultants:



Note:

Mark	Date	Description
DN	2013/04/01	SD Submission
DN	2013/07/01	DDc Submission
ST	2013/11/01	DD Submission
ST	2014/03/03	CD Submission

Drawn by BB

Checked by CHUNG

Scale -

Unit -

DWG. Title


MECHANICAL ROOM
ELEVATIONS

DWG. No.

ME-101

PAGE

183

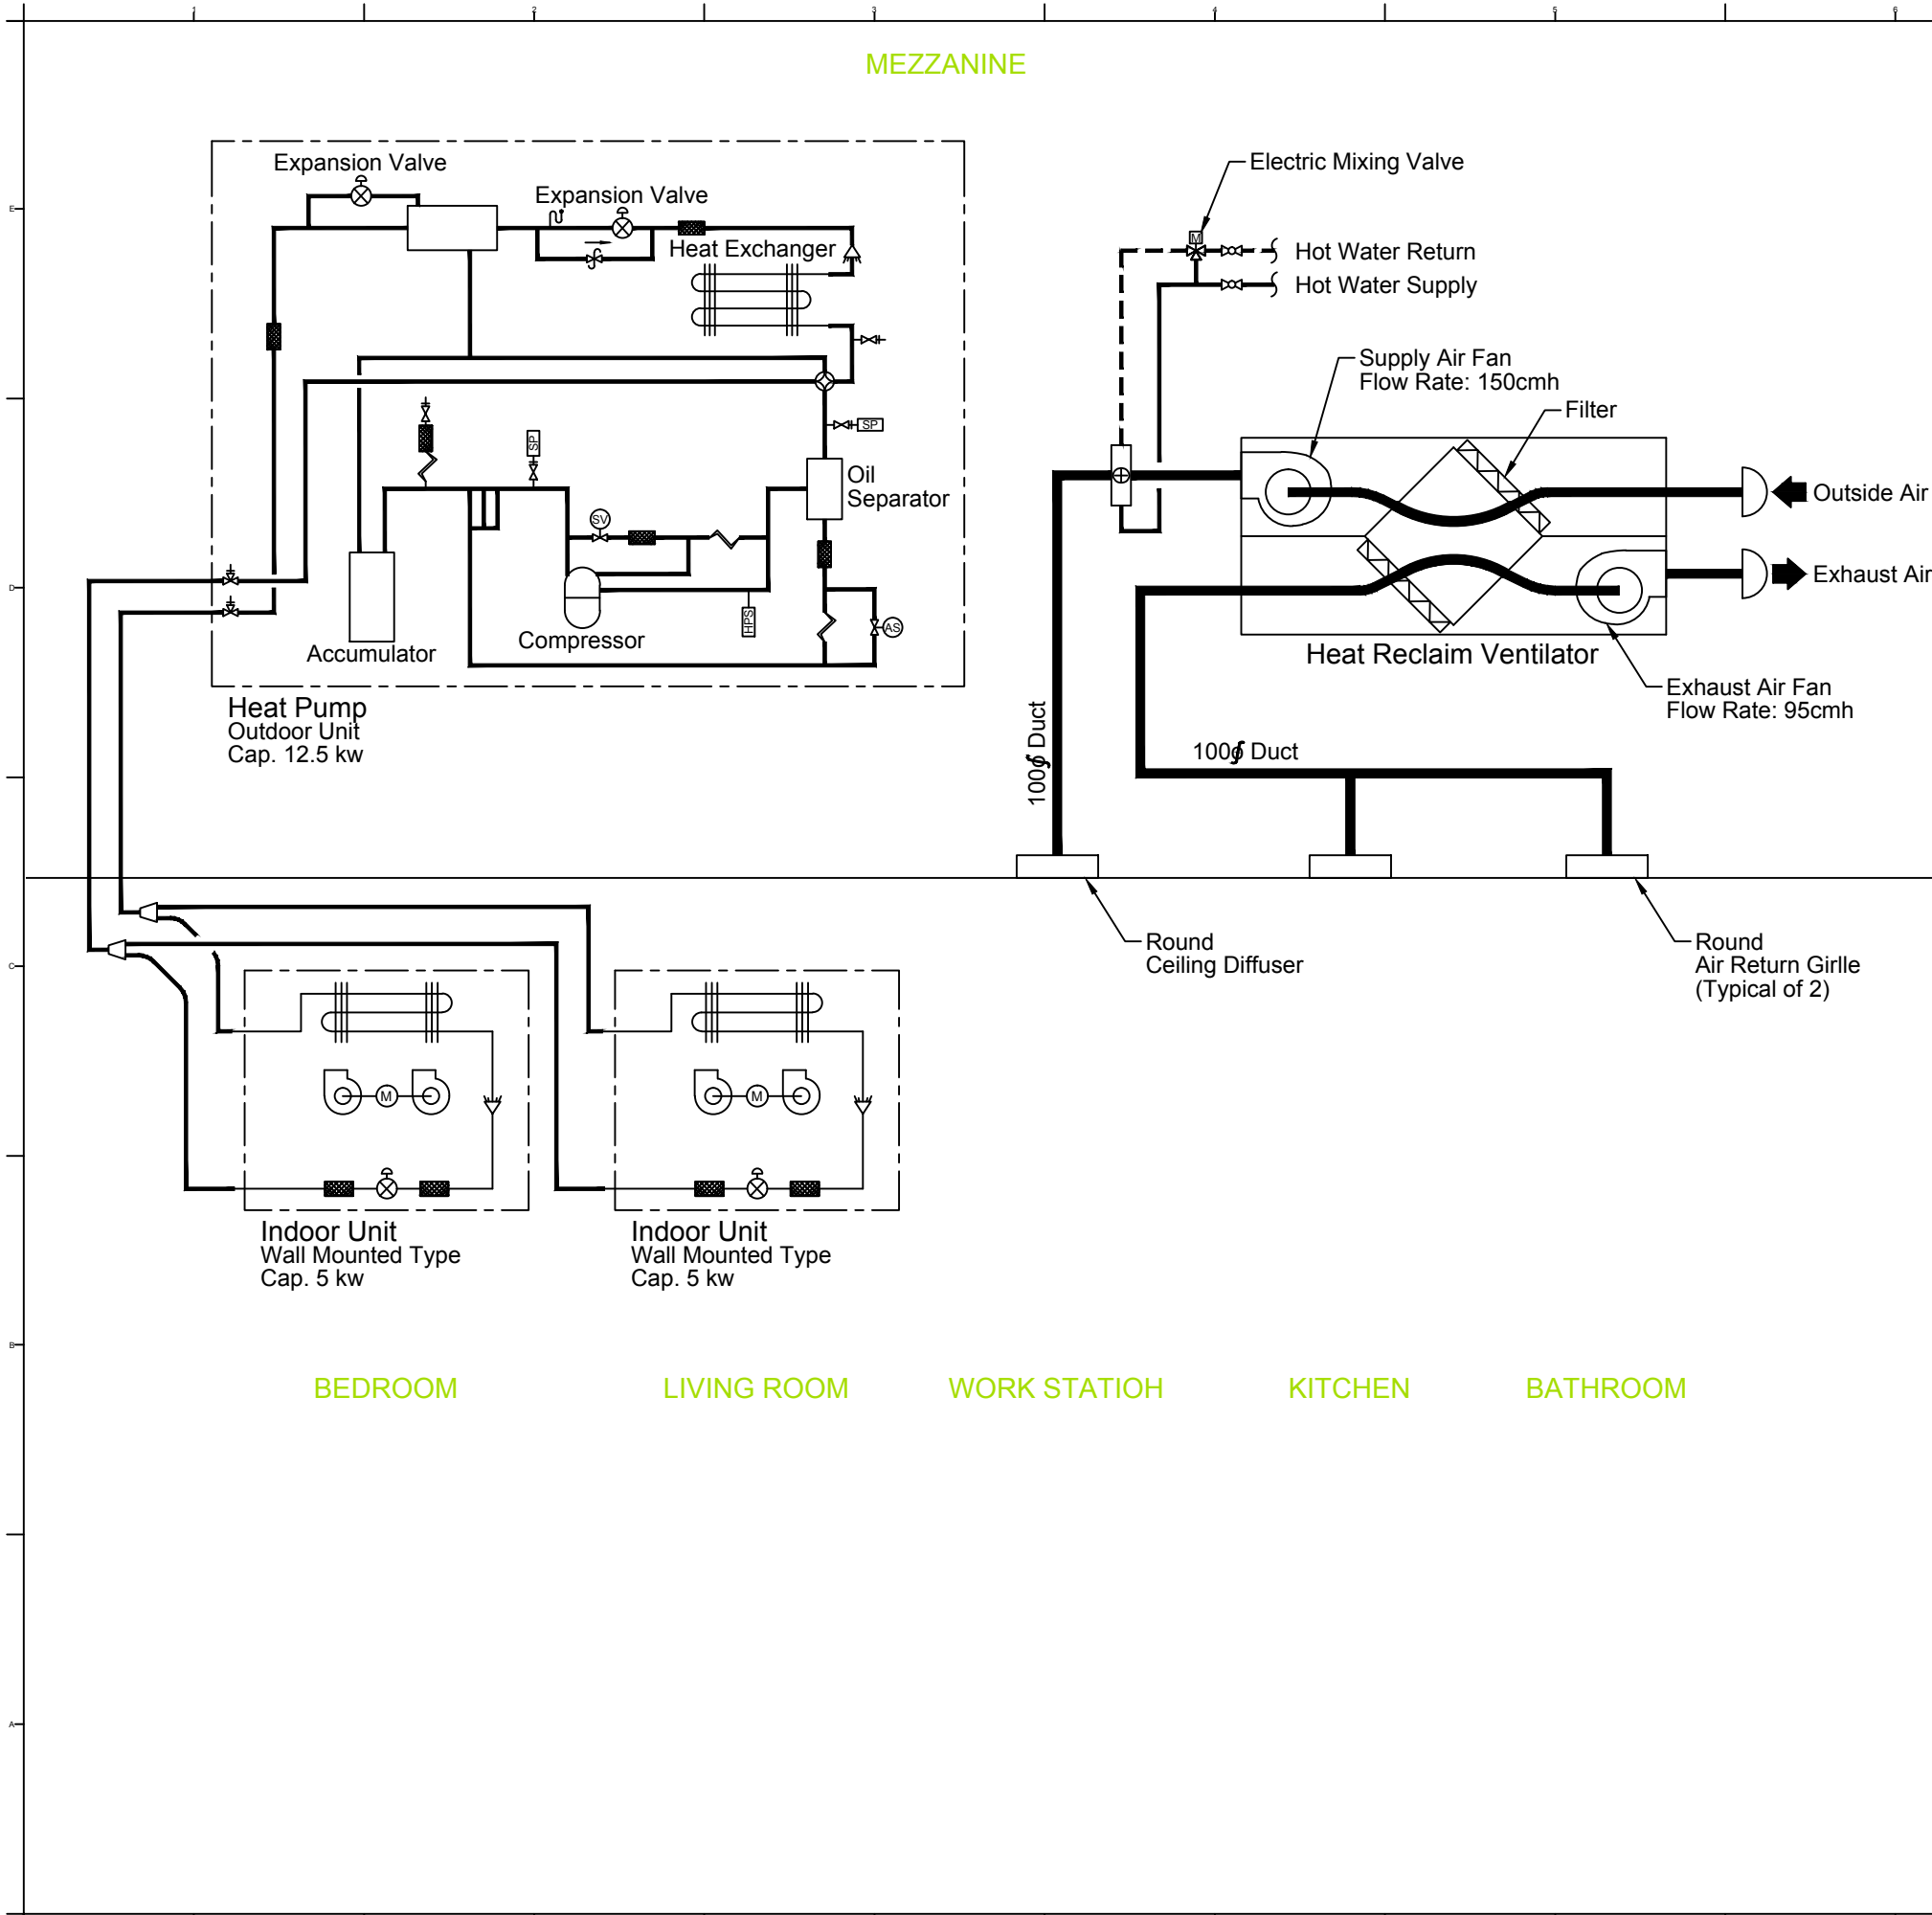

Project:



Institution:



NCTU Architecture
國立交通大學建築研究所

Team Name: NCTU/UNICODE

Address: 1001 Ta-Hsueh Road
Hsinchu City 30010
Taiwan


Contact: www.sde.tw



Consultants:



Note:

 


Mark	Date	Description
DN	2013/04/01	SD Submission
DN	2013/07/01	DDc Submission
ST	2013/11/01	DD Submission
ST	2014/03/03	CD Submission

Drawn by	LUI
Checked by	-
Scale	-
Unit	-

DWG. Title
HVAC SYSTEM SCHEMATIC
DRAWINGS

DWG. No. **ME-201** PAGE **184**

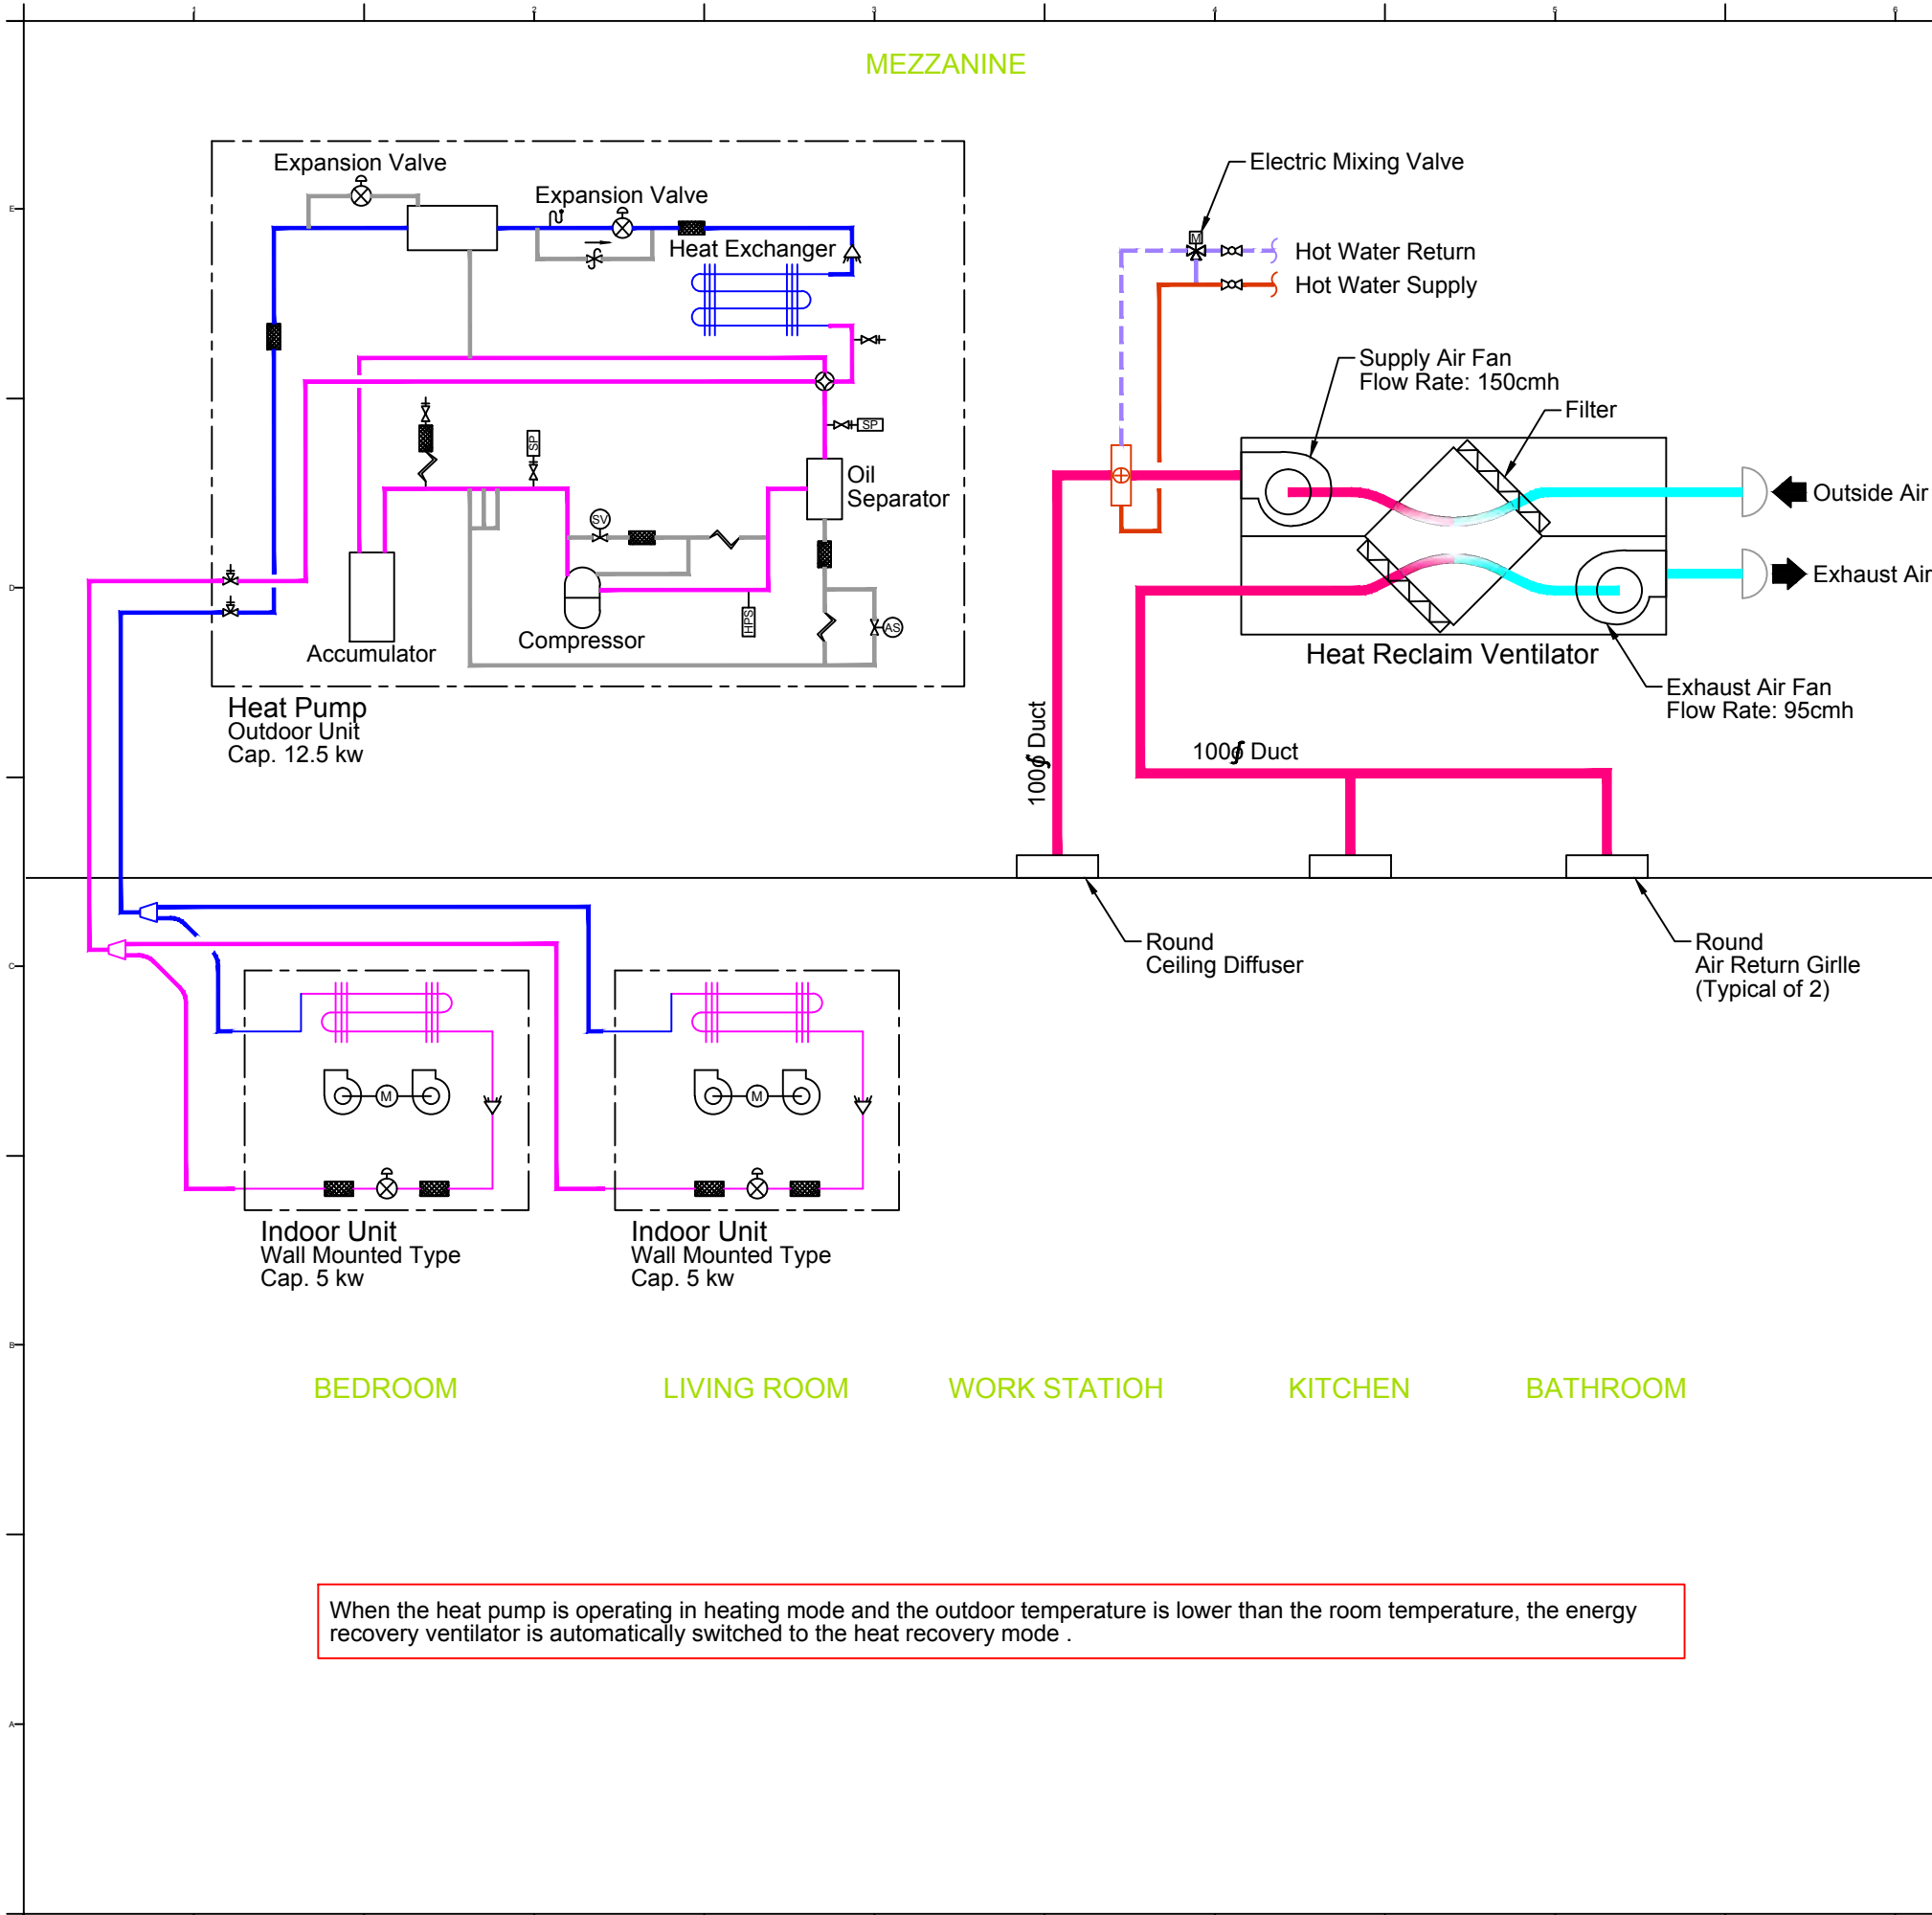

- Gas Pipe
- Liquid Pipe
- Cold Air
- Warm Air
- Hot Water Supply
- Hot Water Return

Project:

Institution:

NCTU Architecture
國立交通大學建築研究所

Team Name: NCTU/UNICODE

Address: 1001 Ta-Hsueh Road
Hsinchu City 30010
Taiwan

Contact: www.sde.tw

Consultants:

Note:

Mark	Date	Description
DN	2013/04/01	SD Submission
DN	2013/07/01	DDc Submission
ST	2013/11/01	DD Submission
ST	2014/03/03	CD Submission

Drawn by LUI

Checked by -


Scale -

Unit -

DWG. Title
HEATING MODE
SCHEMATIC DRAWINGS
1

DWG. No. ME-211

PAGE 185

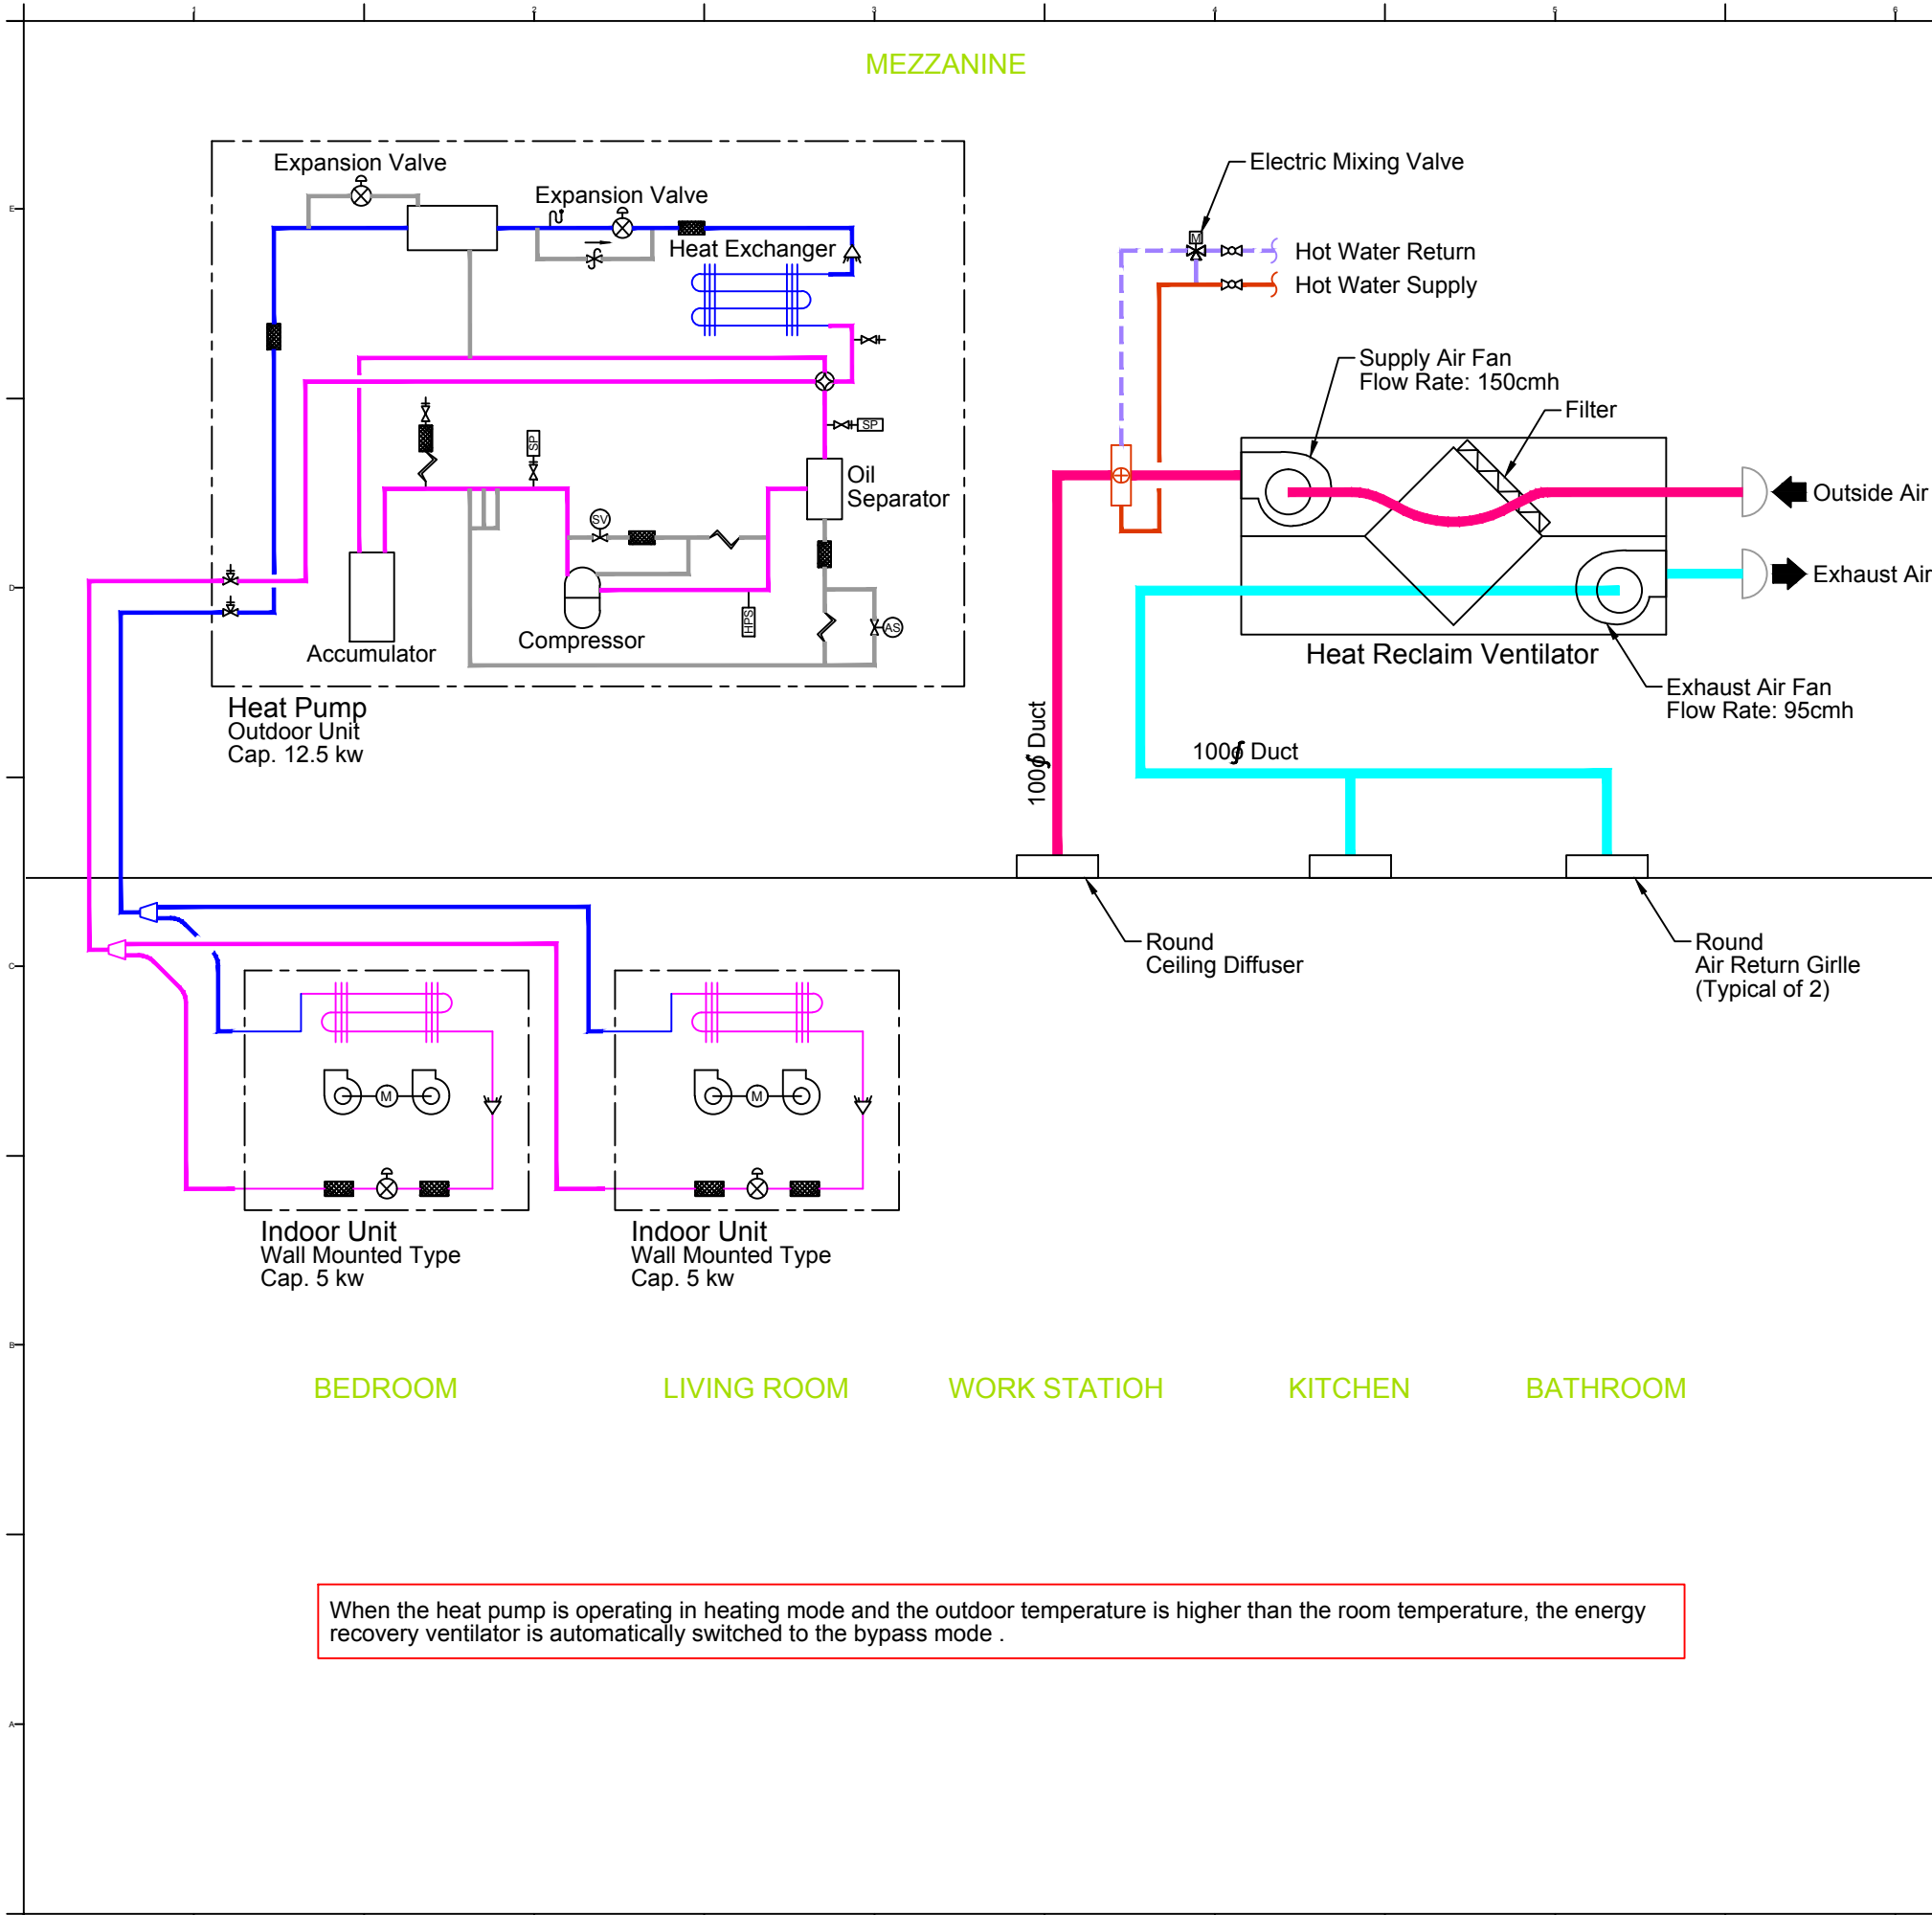

- Gas Pipe
- Liquid Pipe
- Cold Air
- Warm Air
- Hot Water Supply
- Hot Water Return



Project:



Institution:



NCTU Architecture
國立交通大學建築研究所

Team Name: NCTU/UNICODE

Address: 1001 Ta-Hsueh Road
Hsinchu City 30010
Taiwan

Contact: www.sde.tw



Consultants:



Note:

Mark	Date	Description
DN	2013/04/01	SD Submission
DN	2013/07/01	DDc Submission
ST	2013/11/01	DD Submission
ST	2014/03/03	CD Submission

Drawn by LUI


Checked by -

Scale -

Unit -

DWG. Title
HEATING MODE
SCHEMATIC DRAWINGS
2

DWG. No.	PAGE
ME-212	186

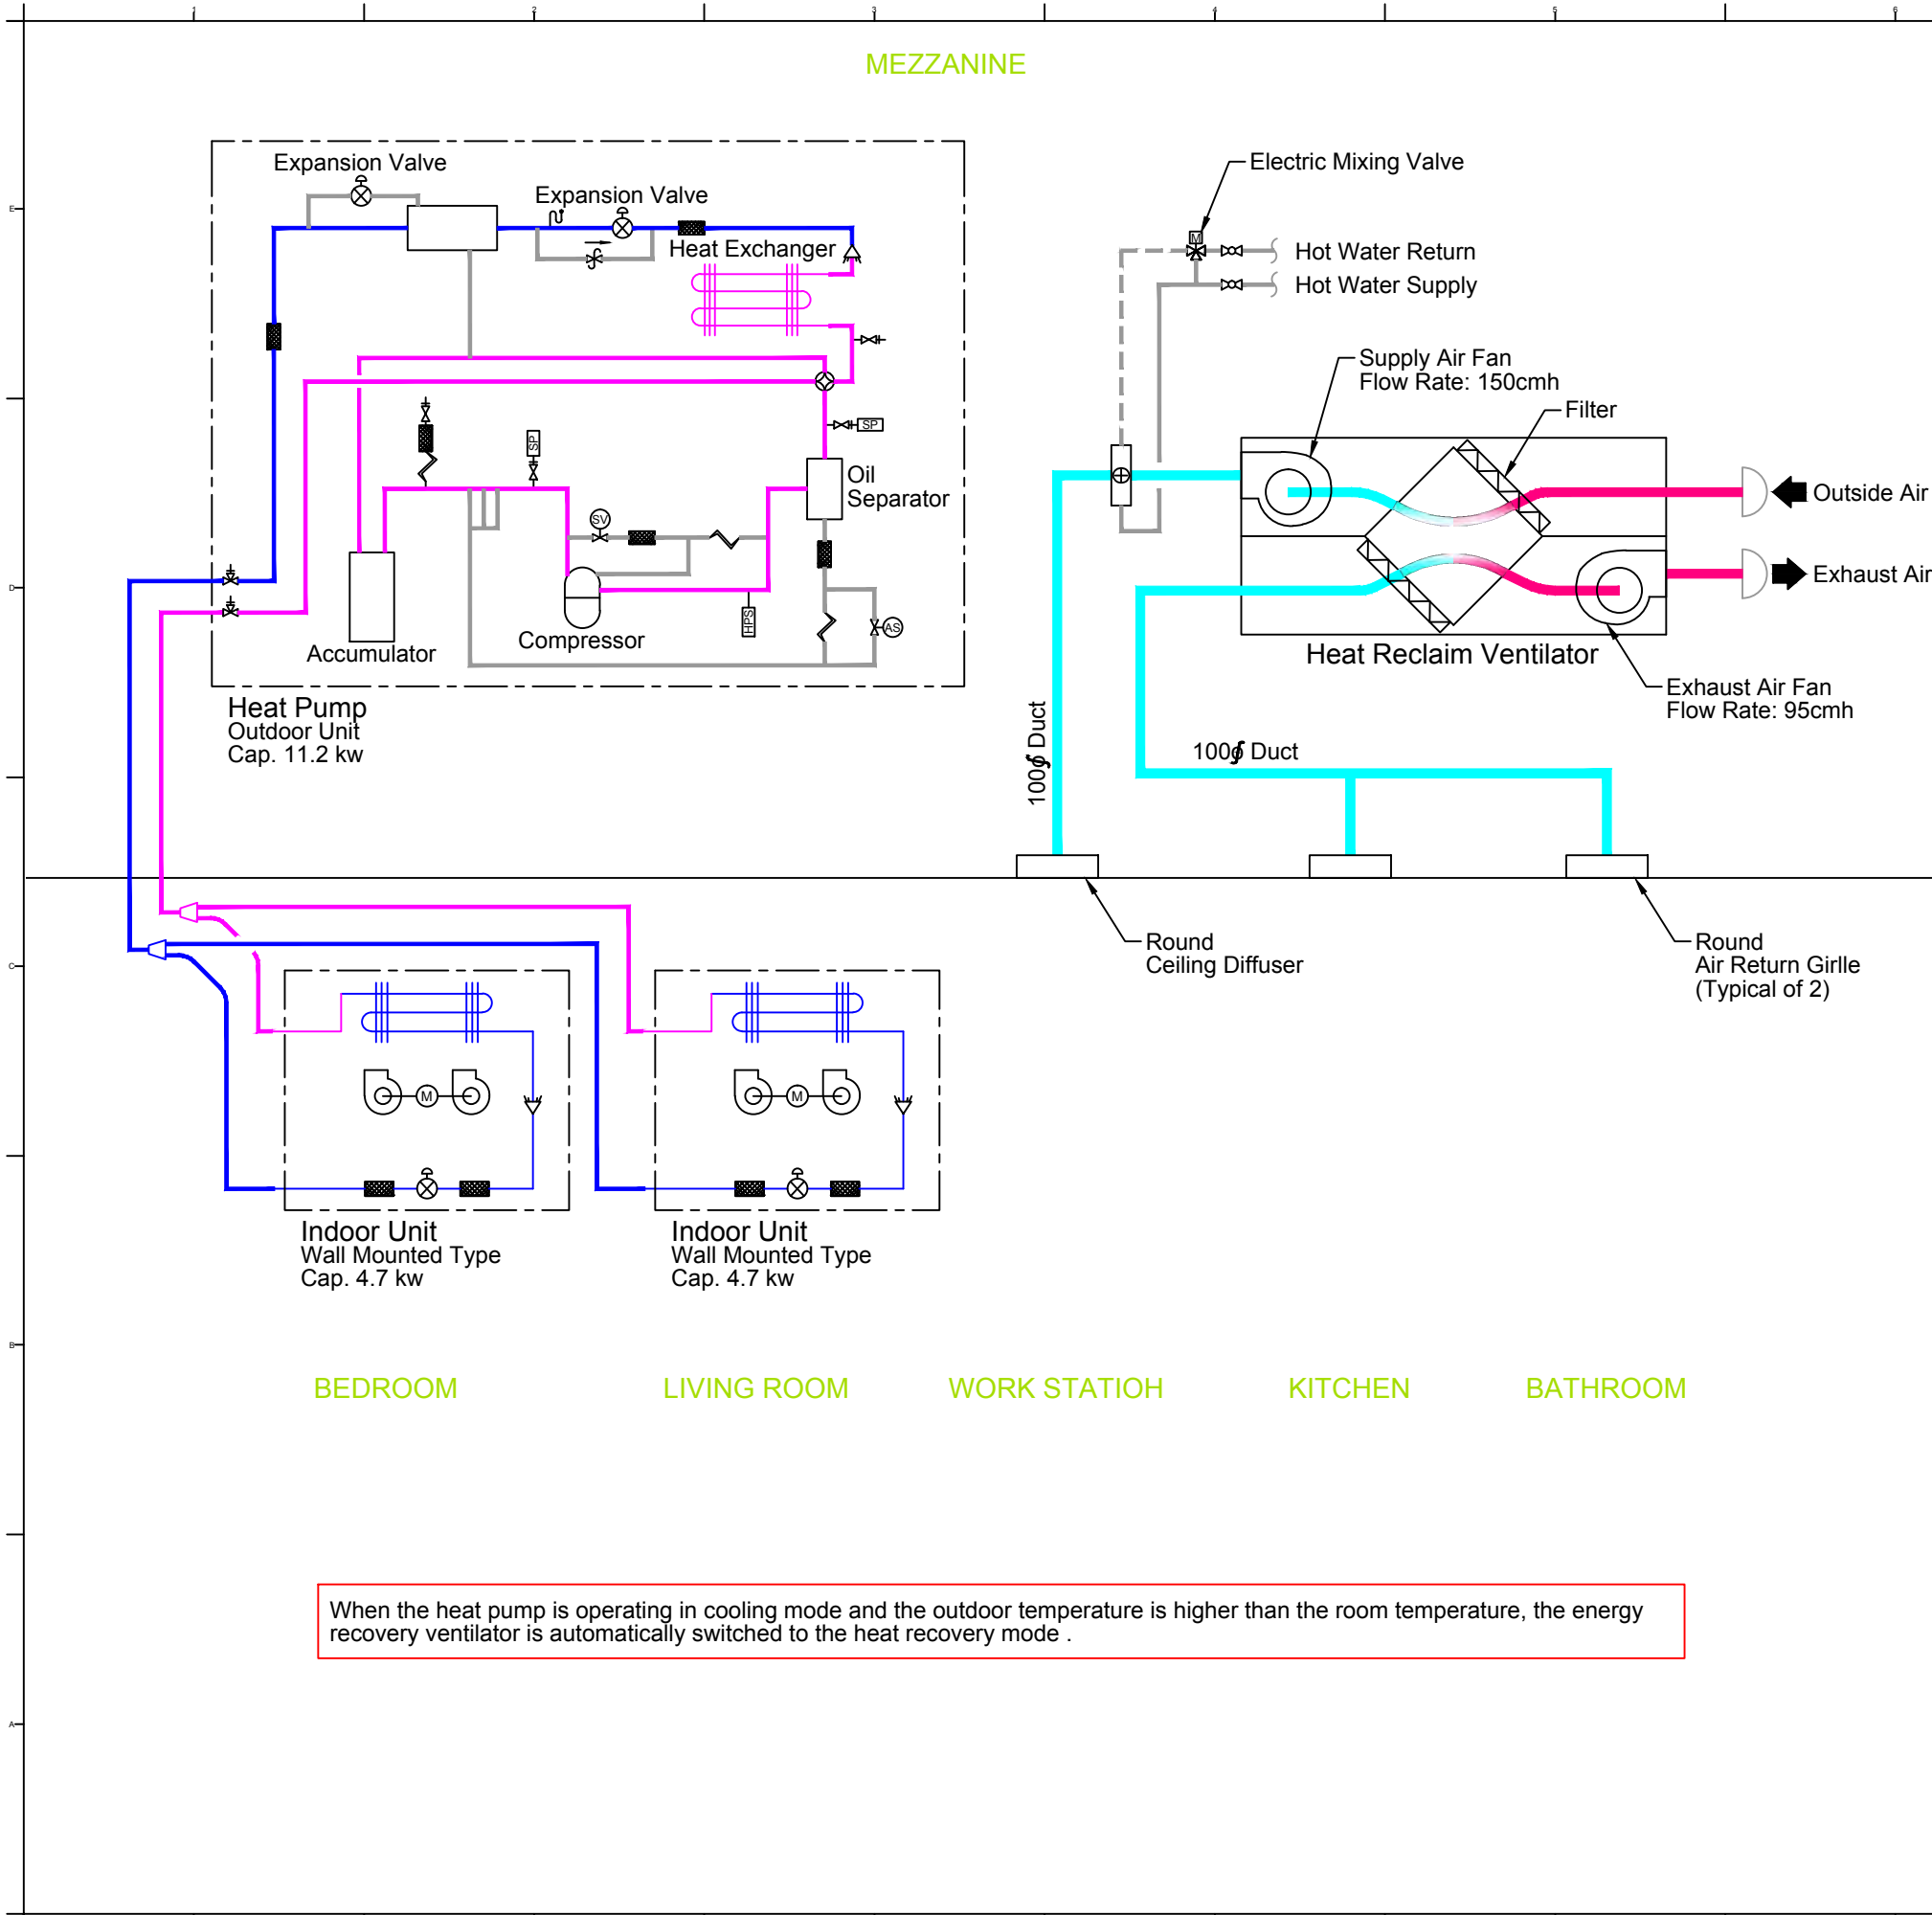

Gas Pipe
Liquid Pipe



Project:



Institution:



NCTU Architecture
國立交通大學建築研究所

Team Name: NCTU/UNICODE


Address: 1001 Ta-Hsueh Road
Hsinchu City 30010
Taiwan
Contact: www.sde.tw



Consultants:



Note:

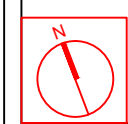


Mark	Date	Description
DN	2013/04/01	SD Submission
DN	2013/07/01	DDc Submission
ST	2013/11/01	DD Submission
ST	2014/03/03	CD Submission

Drawn by	LUI
Checked by	-
Scale	-
Unit	-

DWG. Title COOLING MODE SCHEMATIC DRAWINGS 1	
DWG. No. ME-221	PAGE 187

MEZZANINE

Gas Pipe
Liquid Pipe

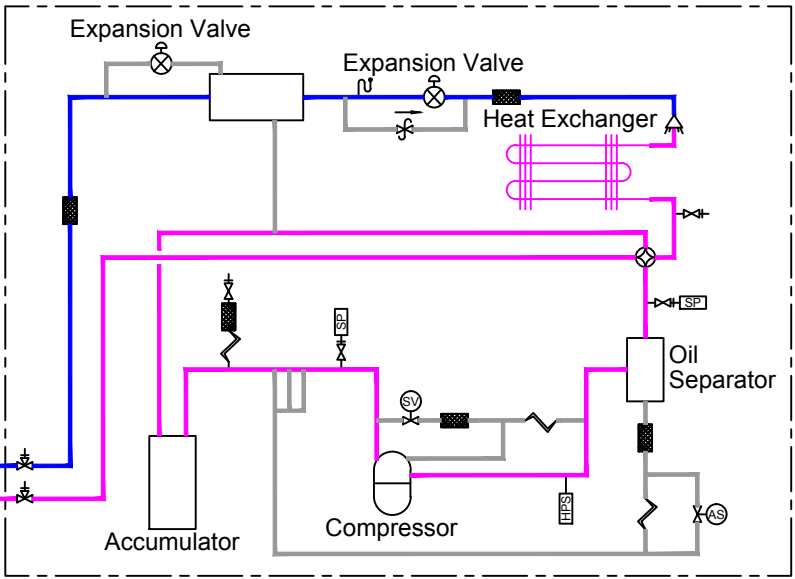

Heat Pump
Outdoor Unit
Cap. 11.2 kw

Electric Mixing Valve

Hot Water Return
Hot Water Supply

Supply Air Fan
Flow Rate: 150cmh

Filter

Heat Reclaim Ventilator

Outside Air

Exhaust Air

Exhaust Air Fan
Flow Rate: 95cmh

100ϕ Duct

Round
Ceiling Diffuser

Round
Air Return Girle
(Typical of 2)

Indoor Unit
Wall Mounted Type
Cap. 4.7 kw

Indoor Unit
Wall Mounted Type
Cap. 4.7 kw

BEDROOM

LIVING ROOM

WORK STATION

KITCHEN

BATHROOM

When the heat pump is operating in cooling mode and the outdoor temperature is lower than the room temperature, the energy recovery ventilator is automatically switched to the bypass mode .



Project:



Institution:



NCTU Architecture
國立交通大學建築研究所

Team Name: NCTU/UNICODE


Address: 1001 Ta-Hsueh Road
Hsinchu City 30010
Taiwan
Contact: www.sde.tw



Consultants:



Note:

 


Mark	Date	Description
DN	2013/04/01	SD Submission
DN	2013/07/01	DDc Submission
ST	2013/11/01	DD Submission
ST	2014/03/03	CD Submission

Drawn by	LUI
Checked by	-
Scale	-
Unit	-

DWG. Title
COOLING MODE
SCHEMATIC DRAWINGS
2

DWG. No. ME-222
PAGE 188

Control Wiring Diagram

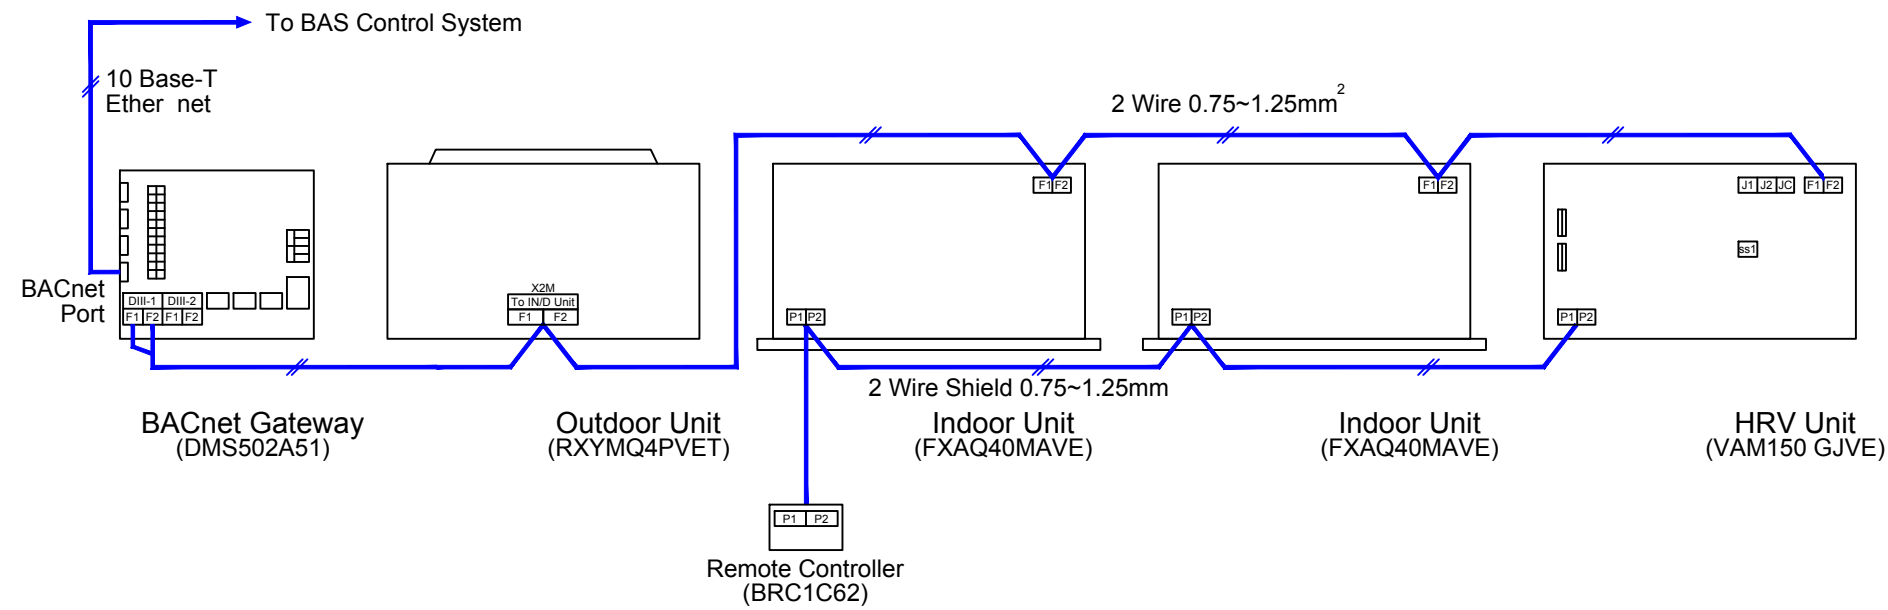


Remote Controller Function :

- 1 Cooling
- 2 Heating
- 3 Automatic Heating / Cooling Changeover
- 4 Program Dry Mode
- 5 Fan Mode
- 6 Program Timer
- 7 Program The Start/Stop Time


Operation Mode Of HRV Unit

1. In case of cooling operation

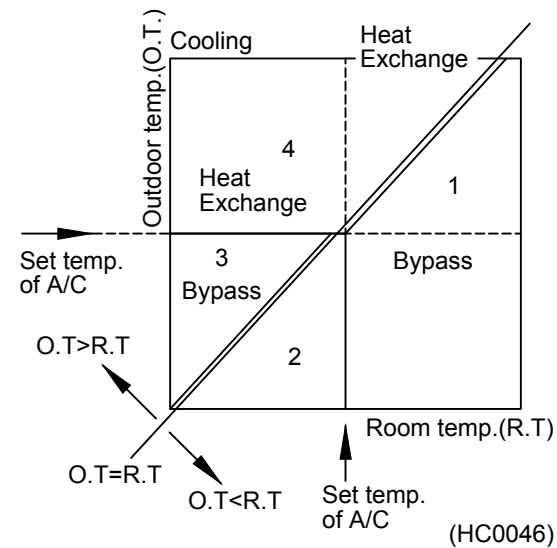


- Zone 1 : Free cooling (cooling by outdoor air) in bypass mode.
- Zone 2 : Room temperature to be achieved set temperature by heat exchange mode.
- Zone 3 : Room temperature to be achieved set temperature in bypass mode.
- Zone 4 : Fresh air supply is cooled down by indoor air in heat exchange mode (energy saving).
* The air cannot be supplied at the same temperature as the outdoor air because it is partly heat-exchanged.

2. In case of heating operation

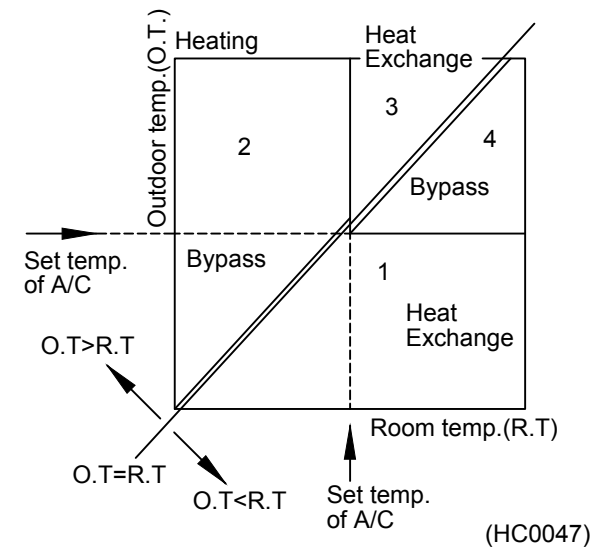

- Zone 1 : Fresh air supply is heated up by indoor air in heat exchange mode (energy saving).
- Zone 2 : Free heating (heating by outdoor air) in bypass mode.
- Zone 3 : Room temperature to be achieved set temperature by heat exchange.
- Zone 4 : Room temperature to be achieved set temperature in bypass mode.
* The air cannot be supplied at the same temperature as the outdoor air because it is partly heat-exchanged.

3. In case of fan operation only

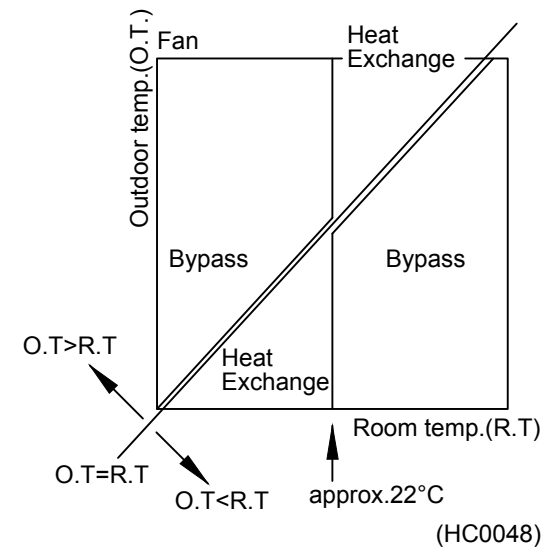

Ventilation mode is individually determined by the original formula of HRV with the temperature sensors.



Project:



Institution:



NCTU Architecture
國立交通大學建築研究所

Team Name: NCTU/UNICODE

Address: 1001 Ta-Hsueh Road
Hsinchu City 30010
Taiwan


Contact: www.sde.tw



Consultants:



Note:

 

Mark	Date	Description
DN	2013/04/01	SD Submission
DN	2013/07/01	DDc Submission
ST	2013/11/01	DD Submission
ST	2014/03/03	CD Submission

Drawn by	LUI
Checked by	-
Scale	-
Unit	-

DWG. Title
CONTROLS 1

DWG. No. ME-231
PAGE 189

Remote Controller Function :

- 1 Cooling
- 2 Heating
- 3 Automatic Heating / Cooling Changeover
- 4 Program Dry Mode
- 5 Fan Mode
- 6 Program Timer
- 7 Program The Start/Stop Time



Project:



Institution:



NCTU Architecture
國立交通大學建築研究所

Team Name: NCTU/UNICODE

Address: 1001 Ta-Hsueh Road
Hsinchu City 30010
Taiwan

Contact: www.sde.tw



Consultants:



Note:

Mark	Date	Description
DN	2013/04/01	SD Submission
DN	2013/07/01	DDc Submission
ST	2013/11/01	DD Submission
ST	2014/03/03	CD Submission

Drawn by LUI

Checked by -

Scale -


Unit -


DWG. Title

CONTROLS 2

DWG. No. PAGE

ME-232 190

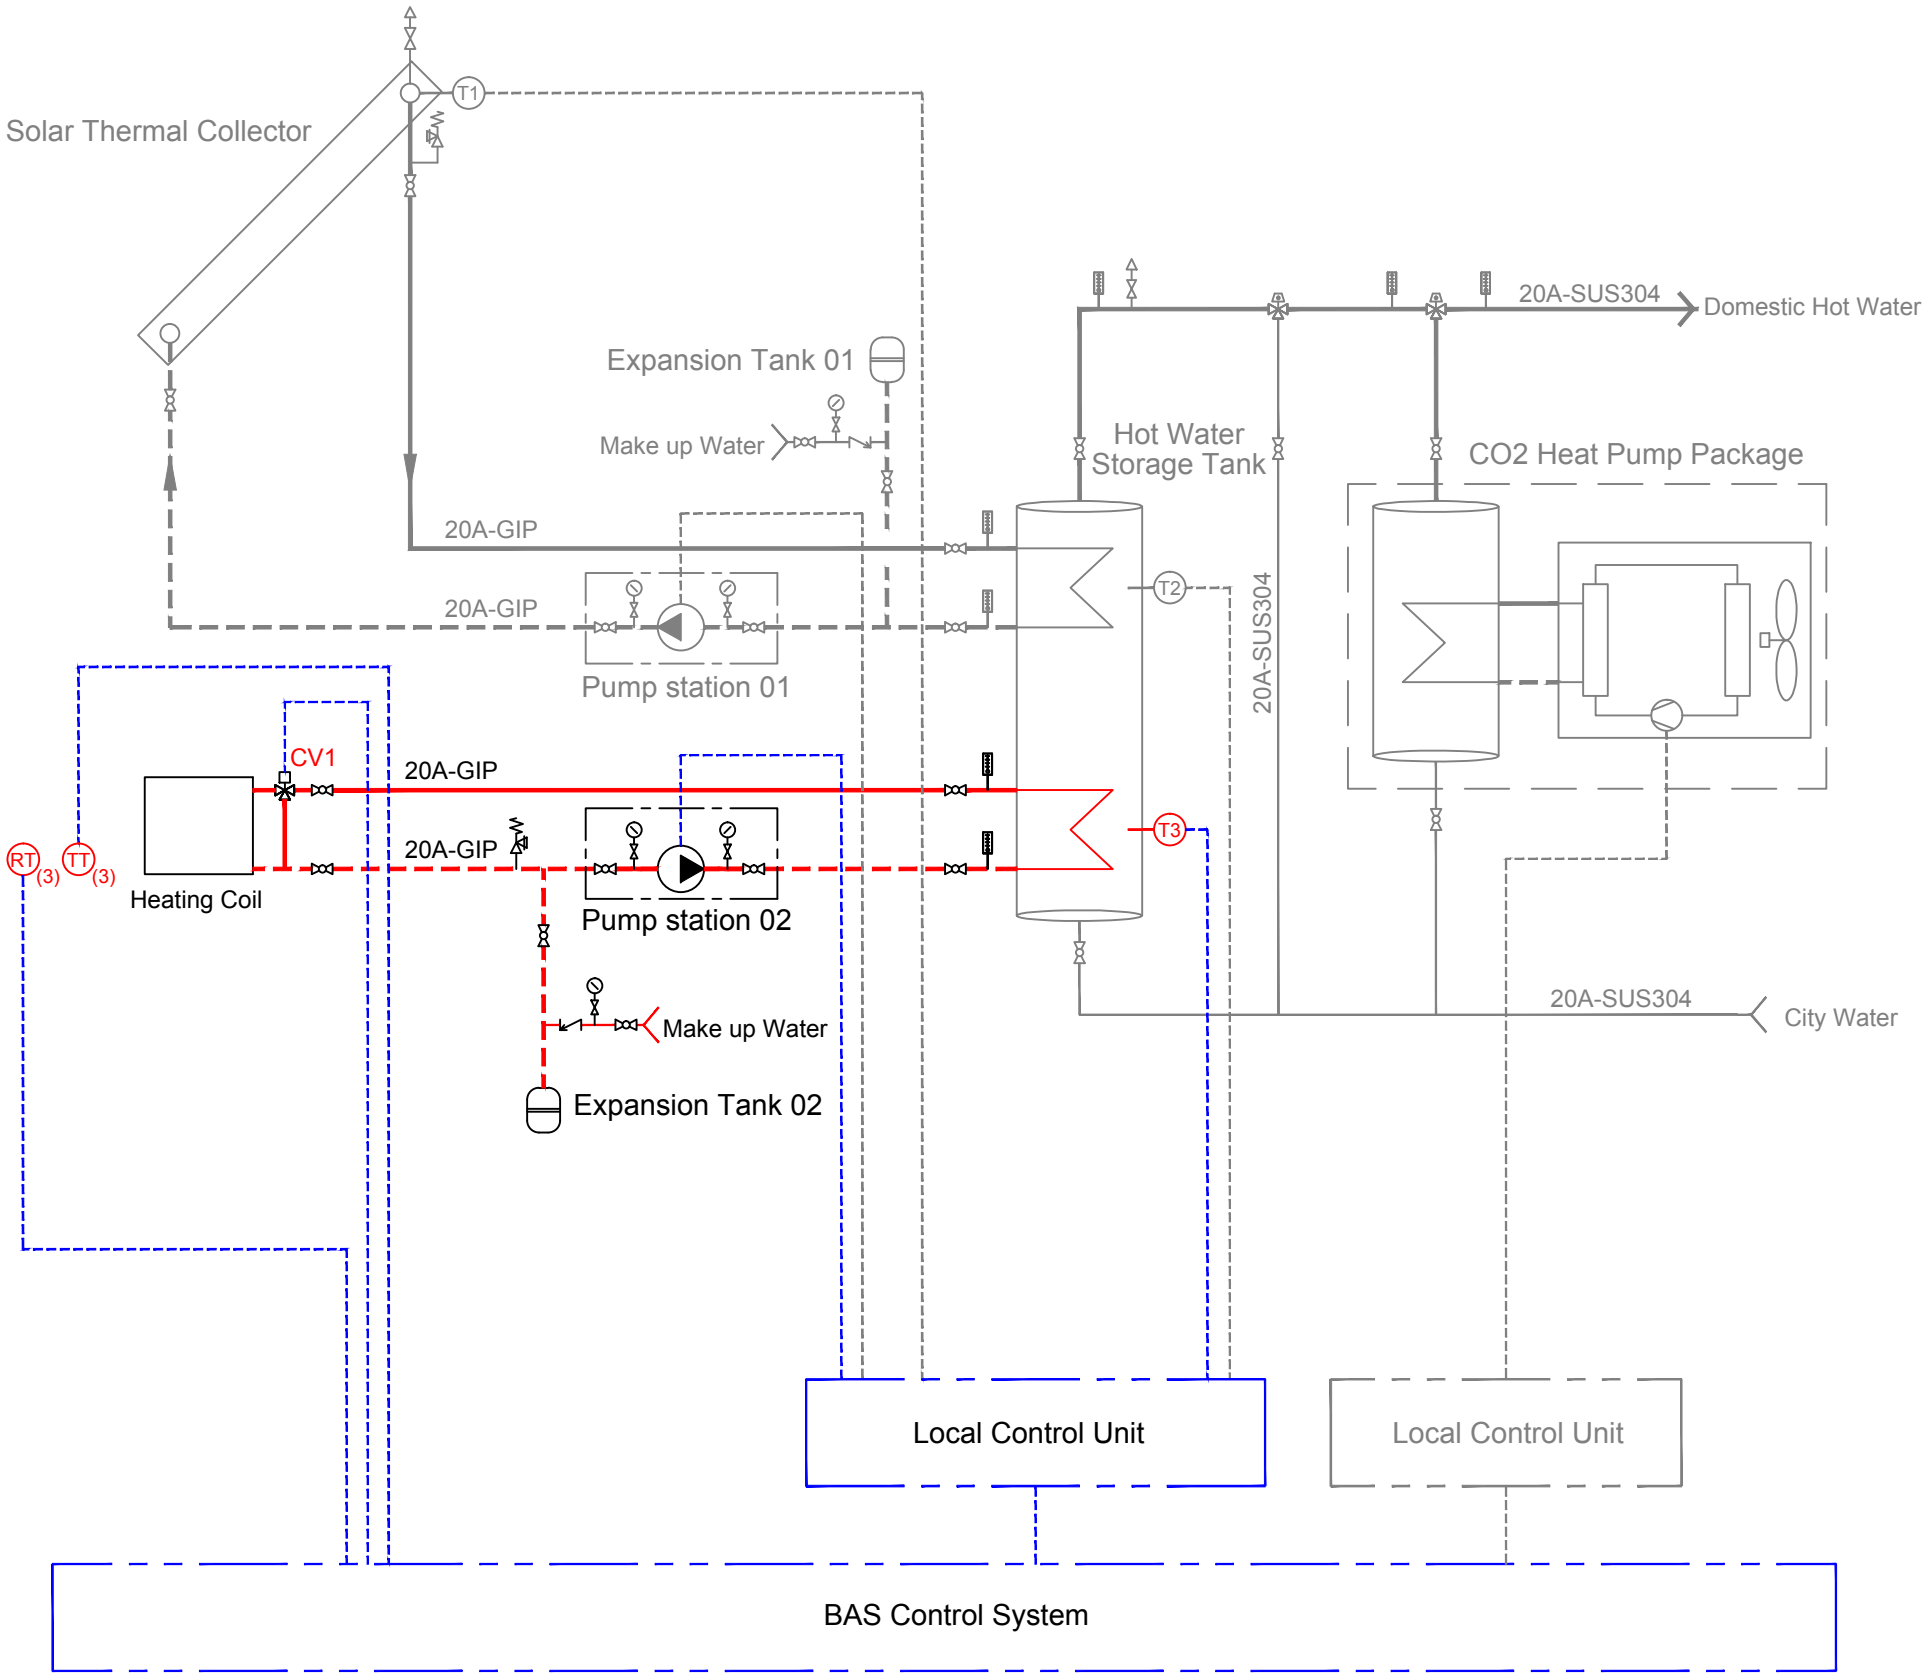

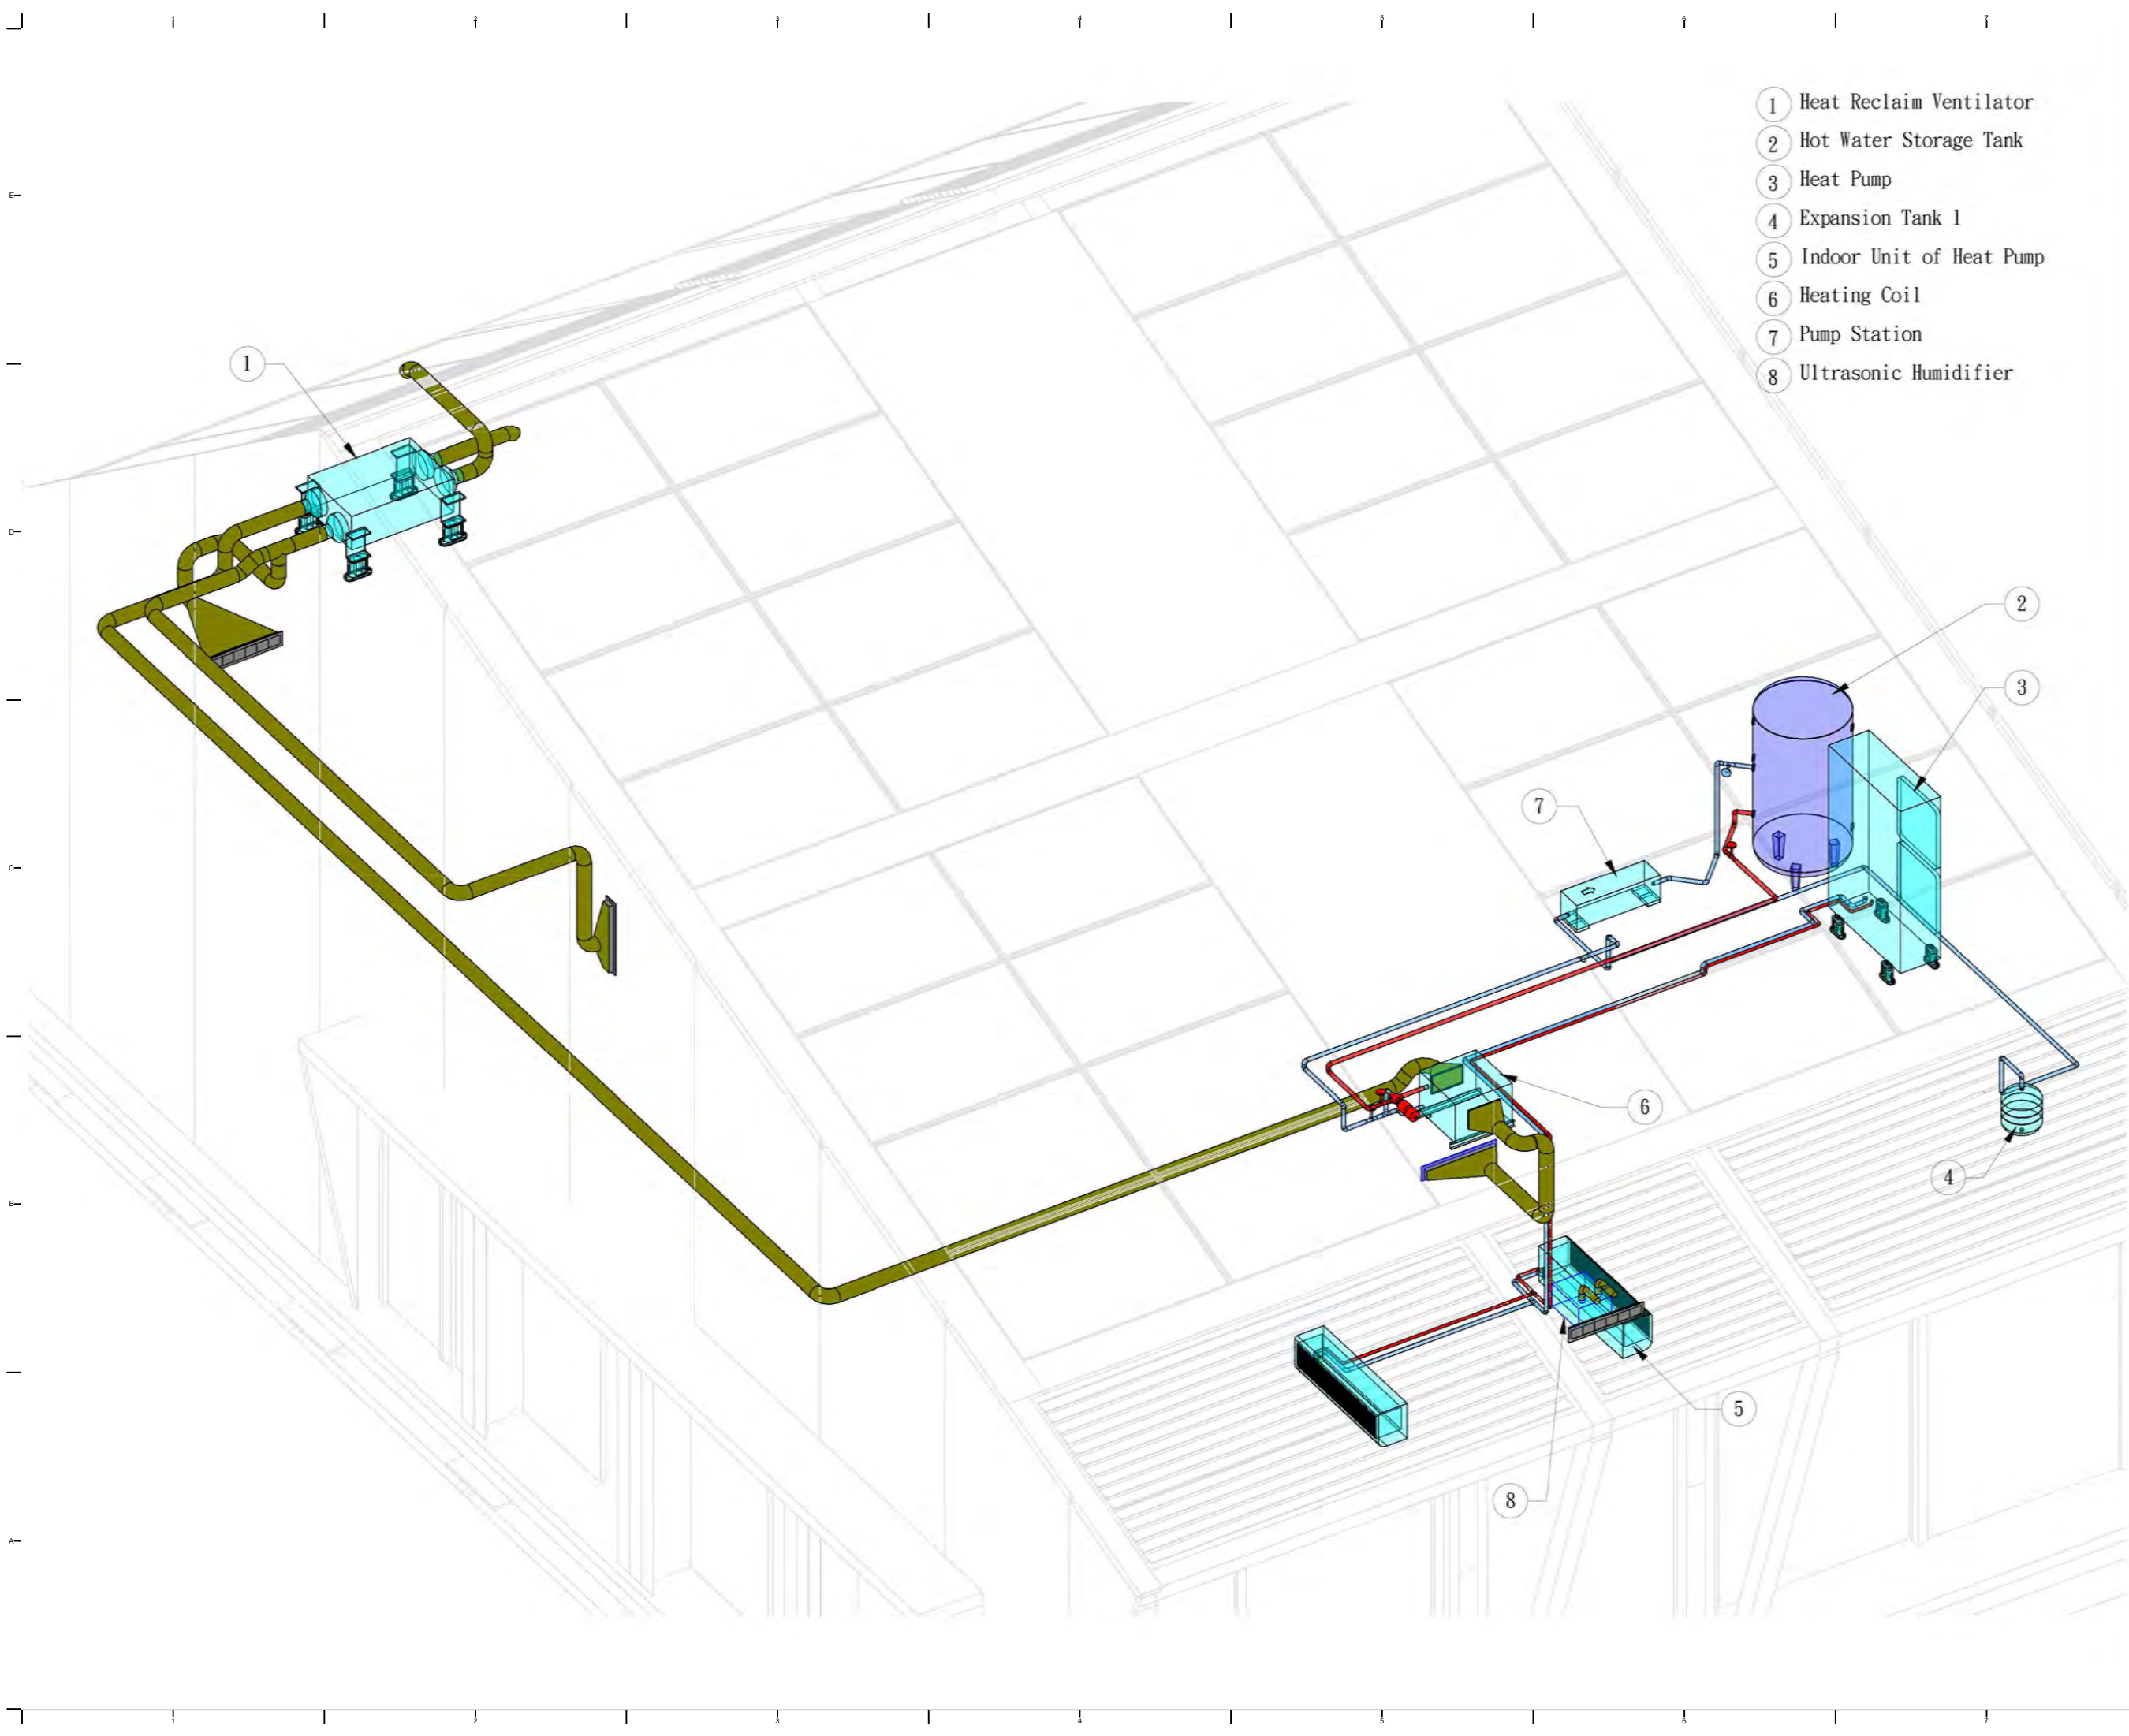

- ① Heat Reclaim Ventilator
- ② Hot Water Storage Tank
- ③ Heat Pump
- ④ Expansion Tank 1
- ⑤ Indoor Unit of Heat Pump
- ⑥ Heating Coil
- ⑦ Pump Station
- ⑧ Ultrasonic Humidifier



Solar Decathlon Europe

Project:



ORCHID HOUSE

Institution:



國立交通大學
National Chiao Tung University

NCTU Architecture
國立交通大學建築研究所

Team Name: NCTU/UNICODE

Address: 1001 Ta-Hsueh Road
Hsinchu City 30010
Taiwan

Contact: www.sde.tw



Consultants:



uis
United Integrated Services

Note:

Mark	Date	Description
DN	2013/04/01	SD Submission
DN	2013/07/01	DDc Submission
ST	2013/11/01	DD Submission
ST	2014/03/03	CD Submission

Drawn by: BB

Checked by: CHUNG


Scale: -

Unit: -


DWG. Title

ISOMETRIC DISTRIBUTION
1

DWG. No.	PAGE
ME-301	191

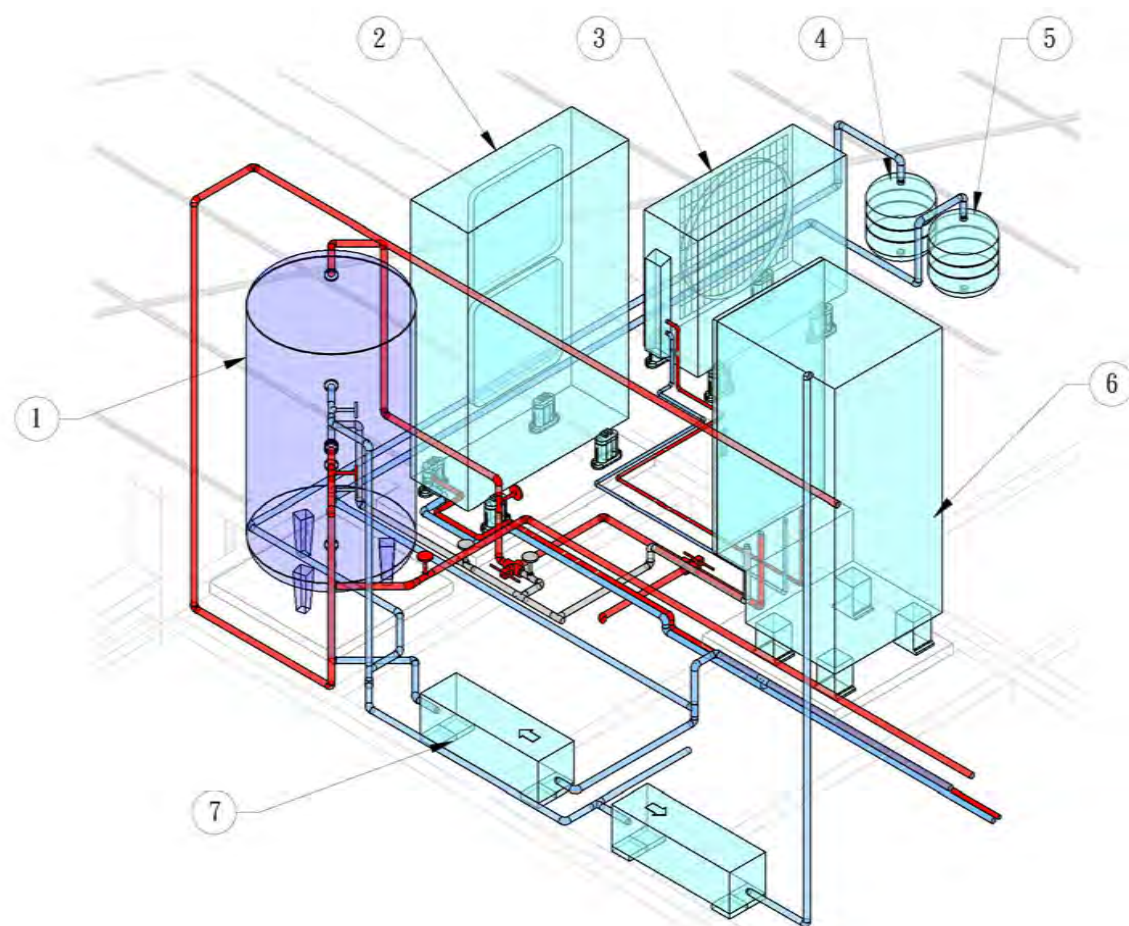

Mechanical Room Elevation(East North)

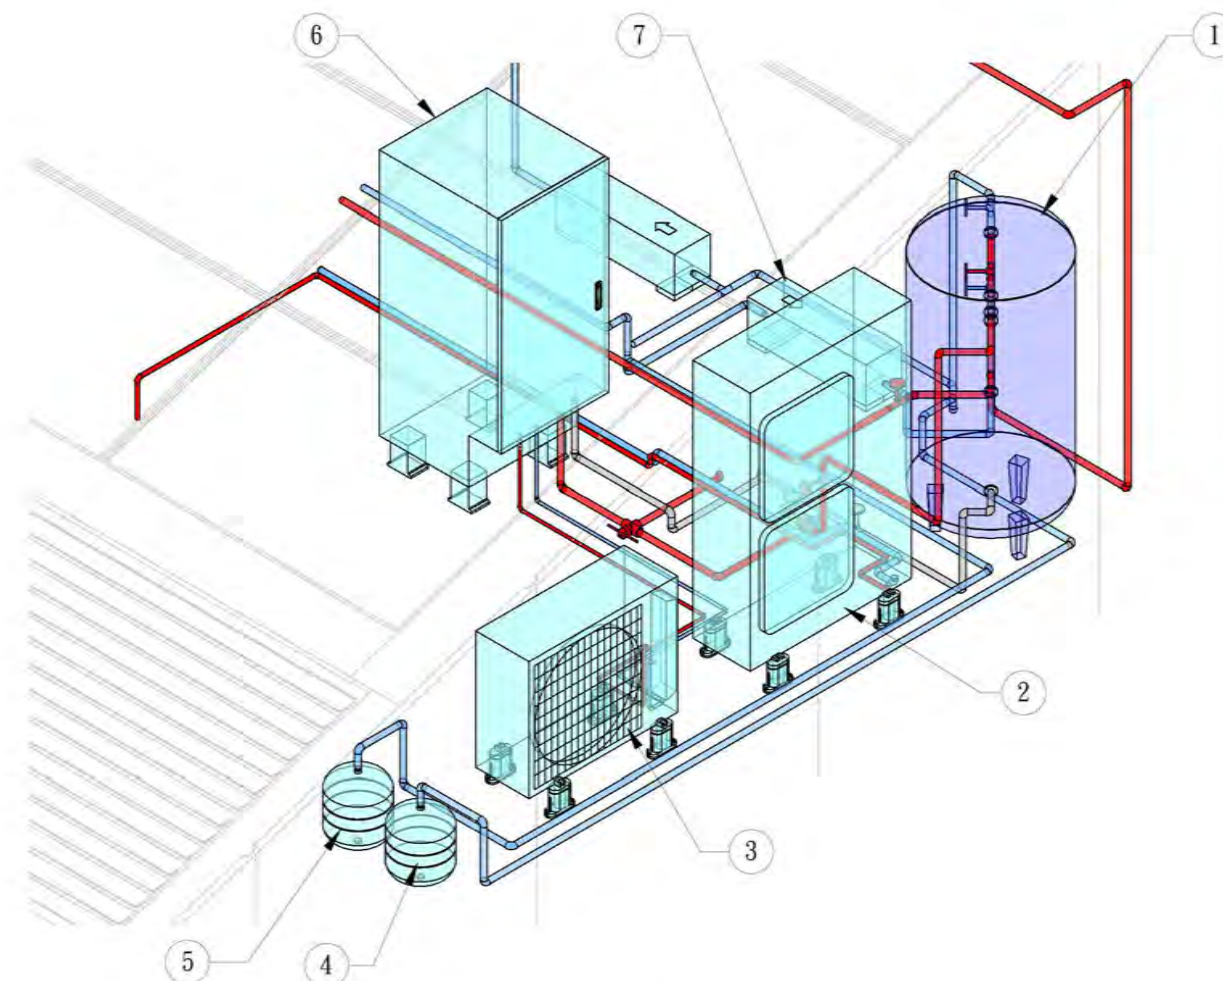

Mechanical Room Elevation(West South)

- ① Hot Water Storage Tank
- ② Heat Pump
- ③ CO2 Heat Pump Package1
- ④ Expansion Tank 1
- ⑤ Expansion Tank 2
- ⑥ CO2 Heat Pump Package 2
- ⑦ Pump Station



Mark	Date	Description
DN	2013/04/01	SD Submission
DN	2013/07/01	DDc Submission
ST	2013/11/01	DD Submission
ST	2014/03/03	CD Submission

Drawn by BB

Checked by CHUNG

Scale -


Unit -

DWG. Title

ISOMETRIC DISTRIBUTION
2

DWG. No. PAGE

ME-302 192

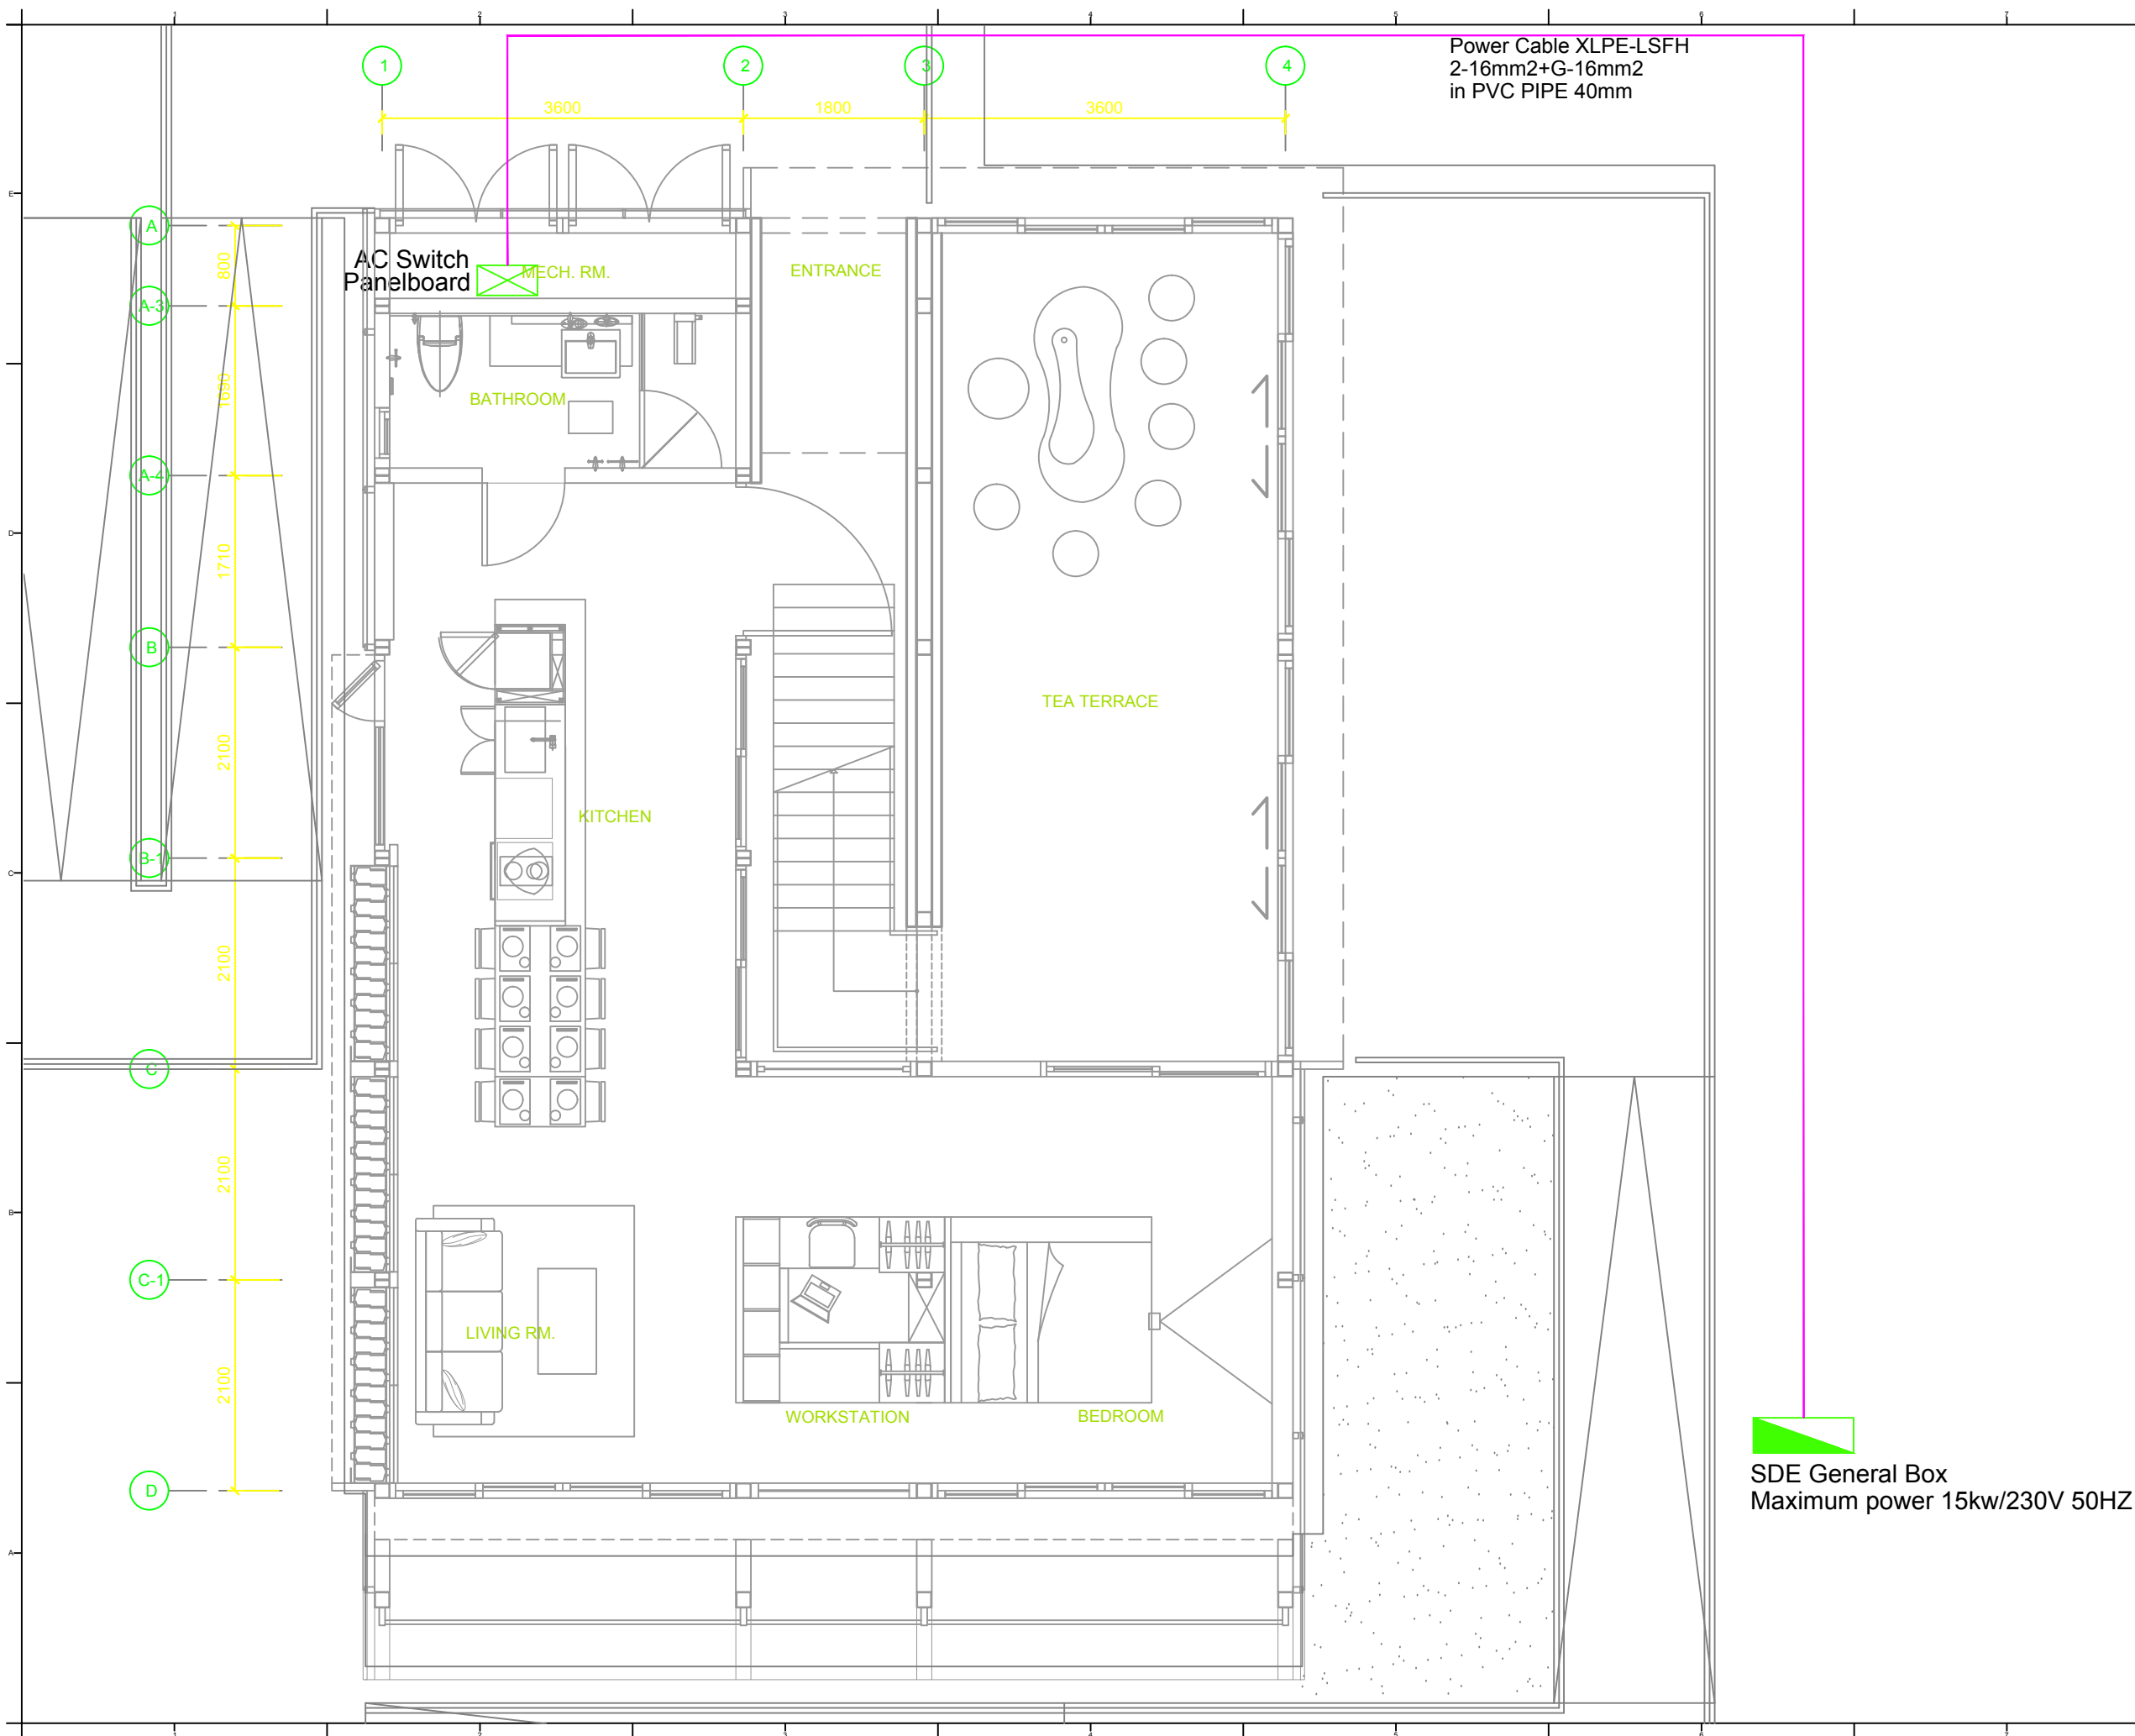

Project:



Institution:



NCTU Architecture
國立交通大學建築研究所

Team Name: NCTU/UNICODE

Address: 1001 Ta-Hsueh Road
Hsinchu City 30010
Taiwan


Contact: www.sde.tw



Consultants:



Note:

 

Mark	Date	Description
DN	2013/04/01	SD Submission
DN	2013/07/01	DDc Submission
ST	2013/11/01	DD Submission
ST	2014/03/03	CD Submission

Drawn by RAYS

Checked by -

Scale 1:60

Unit mm

DWG. Title


GRID INTERCONNECTION

DWG. No. PAGE


EL-001

193

Power Cable XLPE-LSFH
2-16mm²+G-16mm²
in PVC PIPE 40mm

  SDE General Box
Maximum power 15kw/230V 50HZ

Tag	Components	Manufacturer	Model	Q'ty	Notes
①	PV Module	DelSolar	D6P250B3A	24	
②	Box	HI BOX		1	
	Fuse	Littelfuse	LPSC+KLKD	4	
	Surge Protection Device	Shihlin	BHP30	4	
③	Inverter	Delta	Solivia 5.0	1	

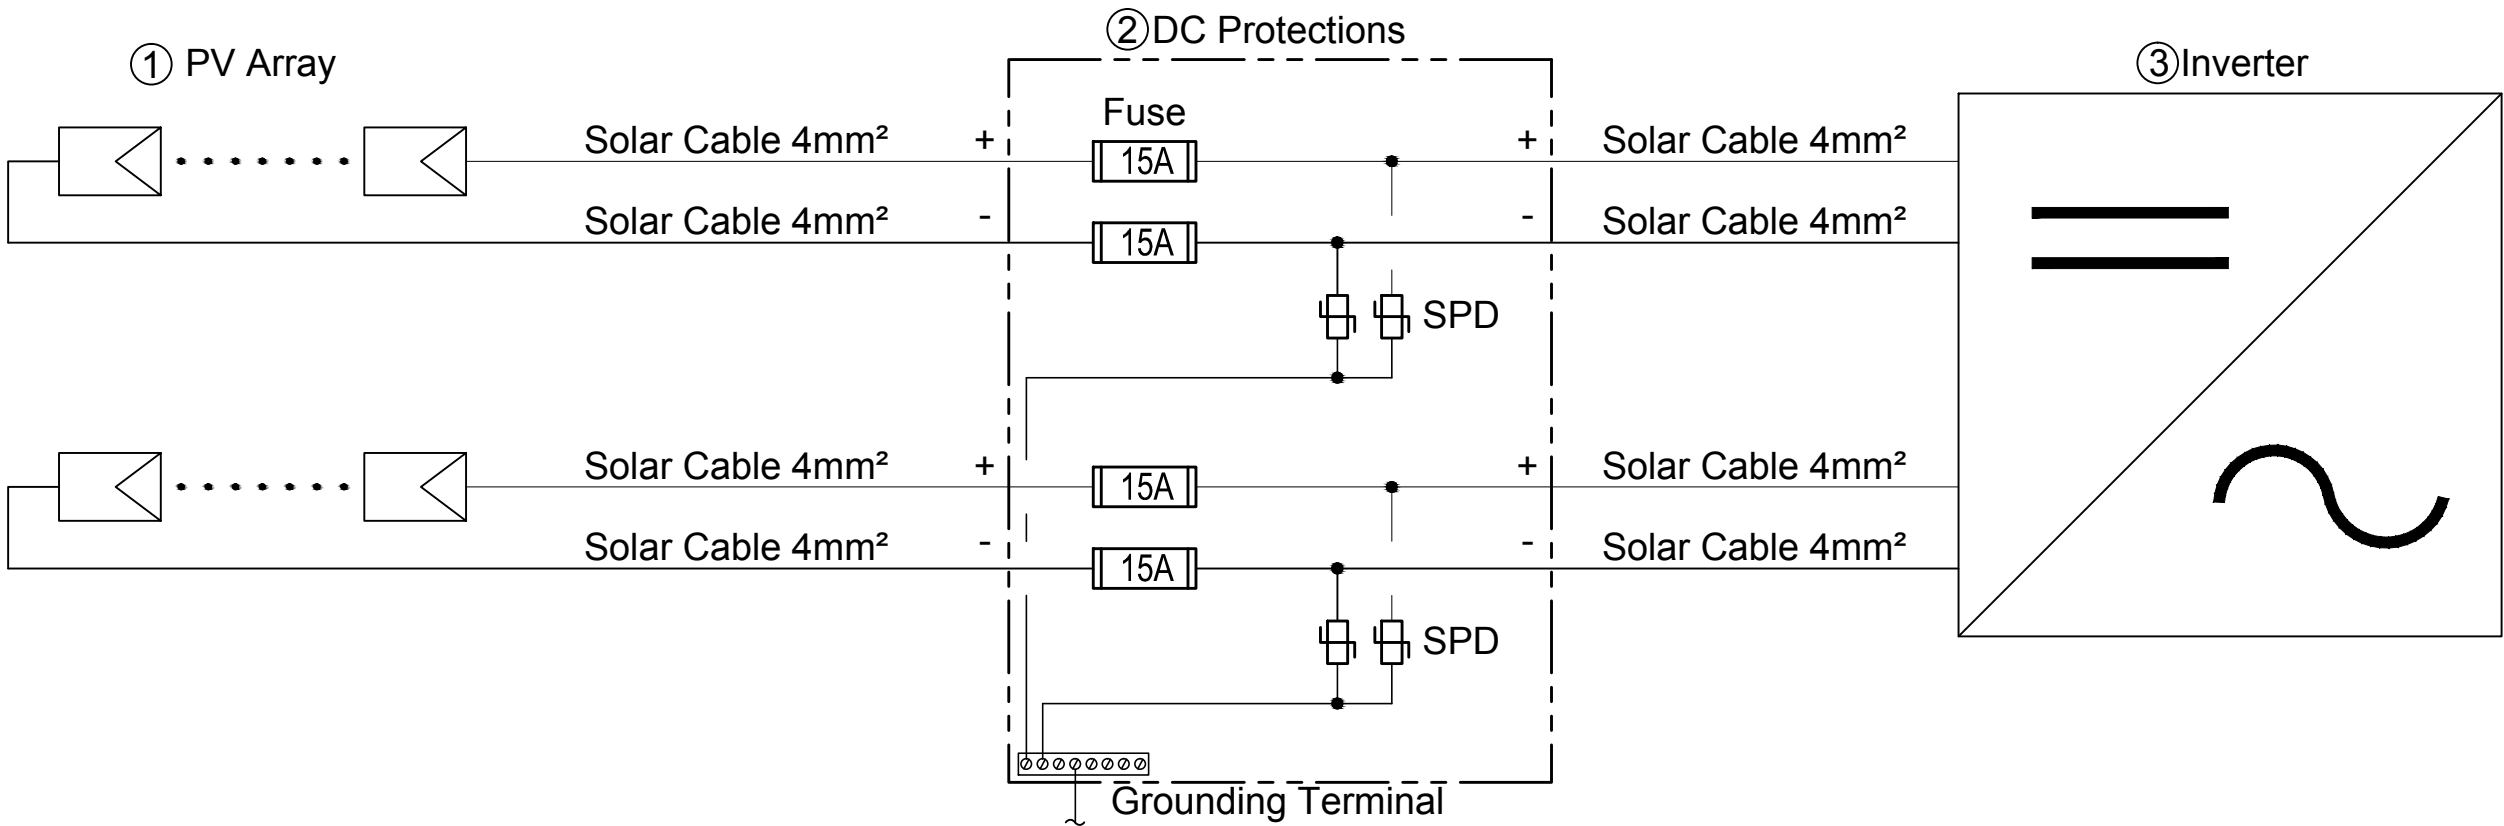

Photovoltaic Module :
DelSolar D6P250B3A
Max. DC power = 250Wp
Voc = 37.37 V
Vmp = 30.95 V
Isc = 8.63 A
Temp. Coeff. of Voc = -0.131 V/°C
Temp. Coeff. of Isc = 0.0043 A/°C
Temp. Coeff. of Vmp = -0.142 V/°C
Module Efficiency = 15.3 %

Inverter :
Delta Solivia 5.0
Max. input power = 6,000Wp
Input Voltage range = 125 ~ 600V
Full power MPP range = 150 ~ 480V
Max. current = 36.6A
DC connector = 2 pairs
Nominal apparent power = 5,000VA
Voltage range = 184~264Vac
AC output frequency = 50 Hz
Max. current = 27.2 Aac
Max. efficiency = 96.1%
EU efficiency = 94.6%

Voltage Calculations :
Voc @ coldest expected operating Temp.:
Low ambient Temp. = 0°C
Voc(0°C)=Voc(STC)-25°C*(ΔVoc/°C)=37.37-25*(-0.131) = 40.65V
Max. modules of string:
nmax=Vdc(input max)/Voc(0°C)=600/40.65=14.76 ≤ 14pcs
Vmp @ highest expected operating Temp.:
High ambient Temp. = 75°C
Vmp(75°C)=Vmp(STC)+(75°C-25°C)*(ΔVmp/°C)=30.95+50*(-0.142) = 23.85V
Min. modules of string:
nmin=Vmp(min)/Vmp(75°C)=150/23.85=6.29 ≥ 7pcs
Selection modules of string = 12 pcs

Voc(0°C)_string = Modules*Voc(0°C) = 12*40.65V = 487.8V < 600V
Vmp(75°C)_string = Modules*(75°C) = 12*23.85V = 286.2V > 150V

String in parallel :
Max. DC power of Charge Controller / Selection modules of string / Module Max. DC power
= 6,000W / 12pcs / 250W
= 2parallel




Note:

Mark	Date	Description
DN	2013/04/01	SD Submission
DN	2013/07/01	DDc Submission
ST	2013/11/01	DD Submission
ST	2014/03/03	CD Submission

Drawn by	GK
Checked by	DN
Scale	-
Unit	-

DWG. Title	
DC WIRING DIAGRAM	
DWG. No.	PAGE
EL-201	194

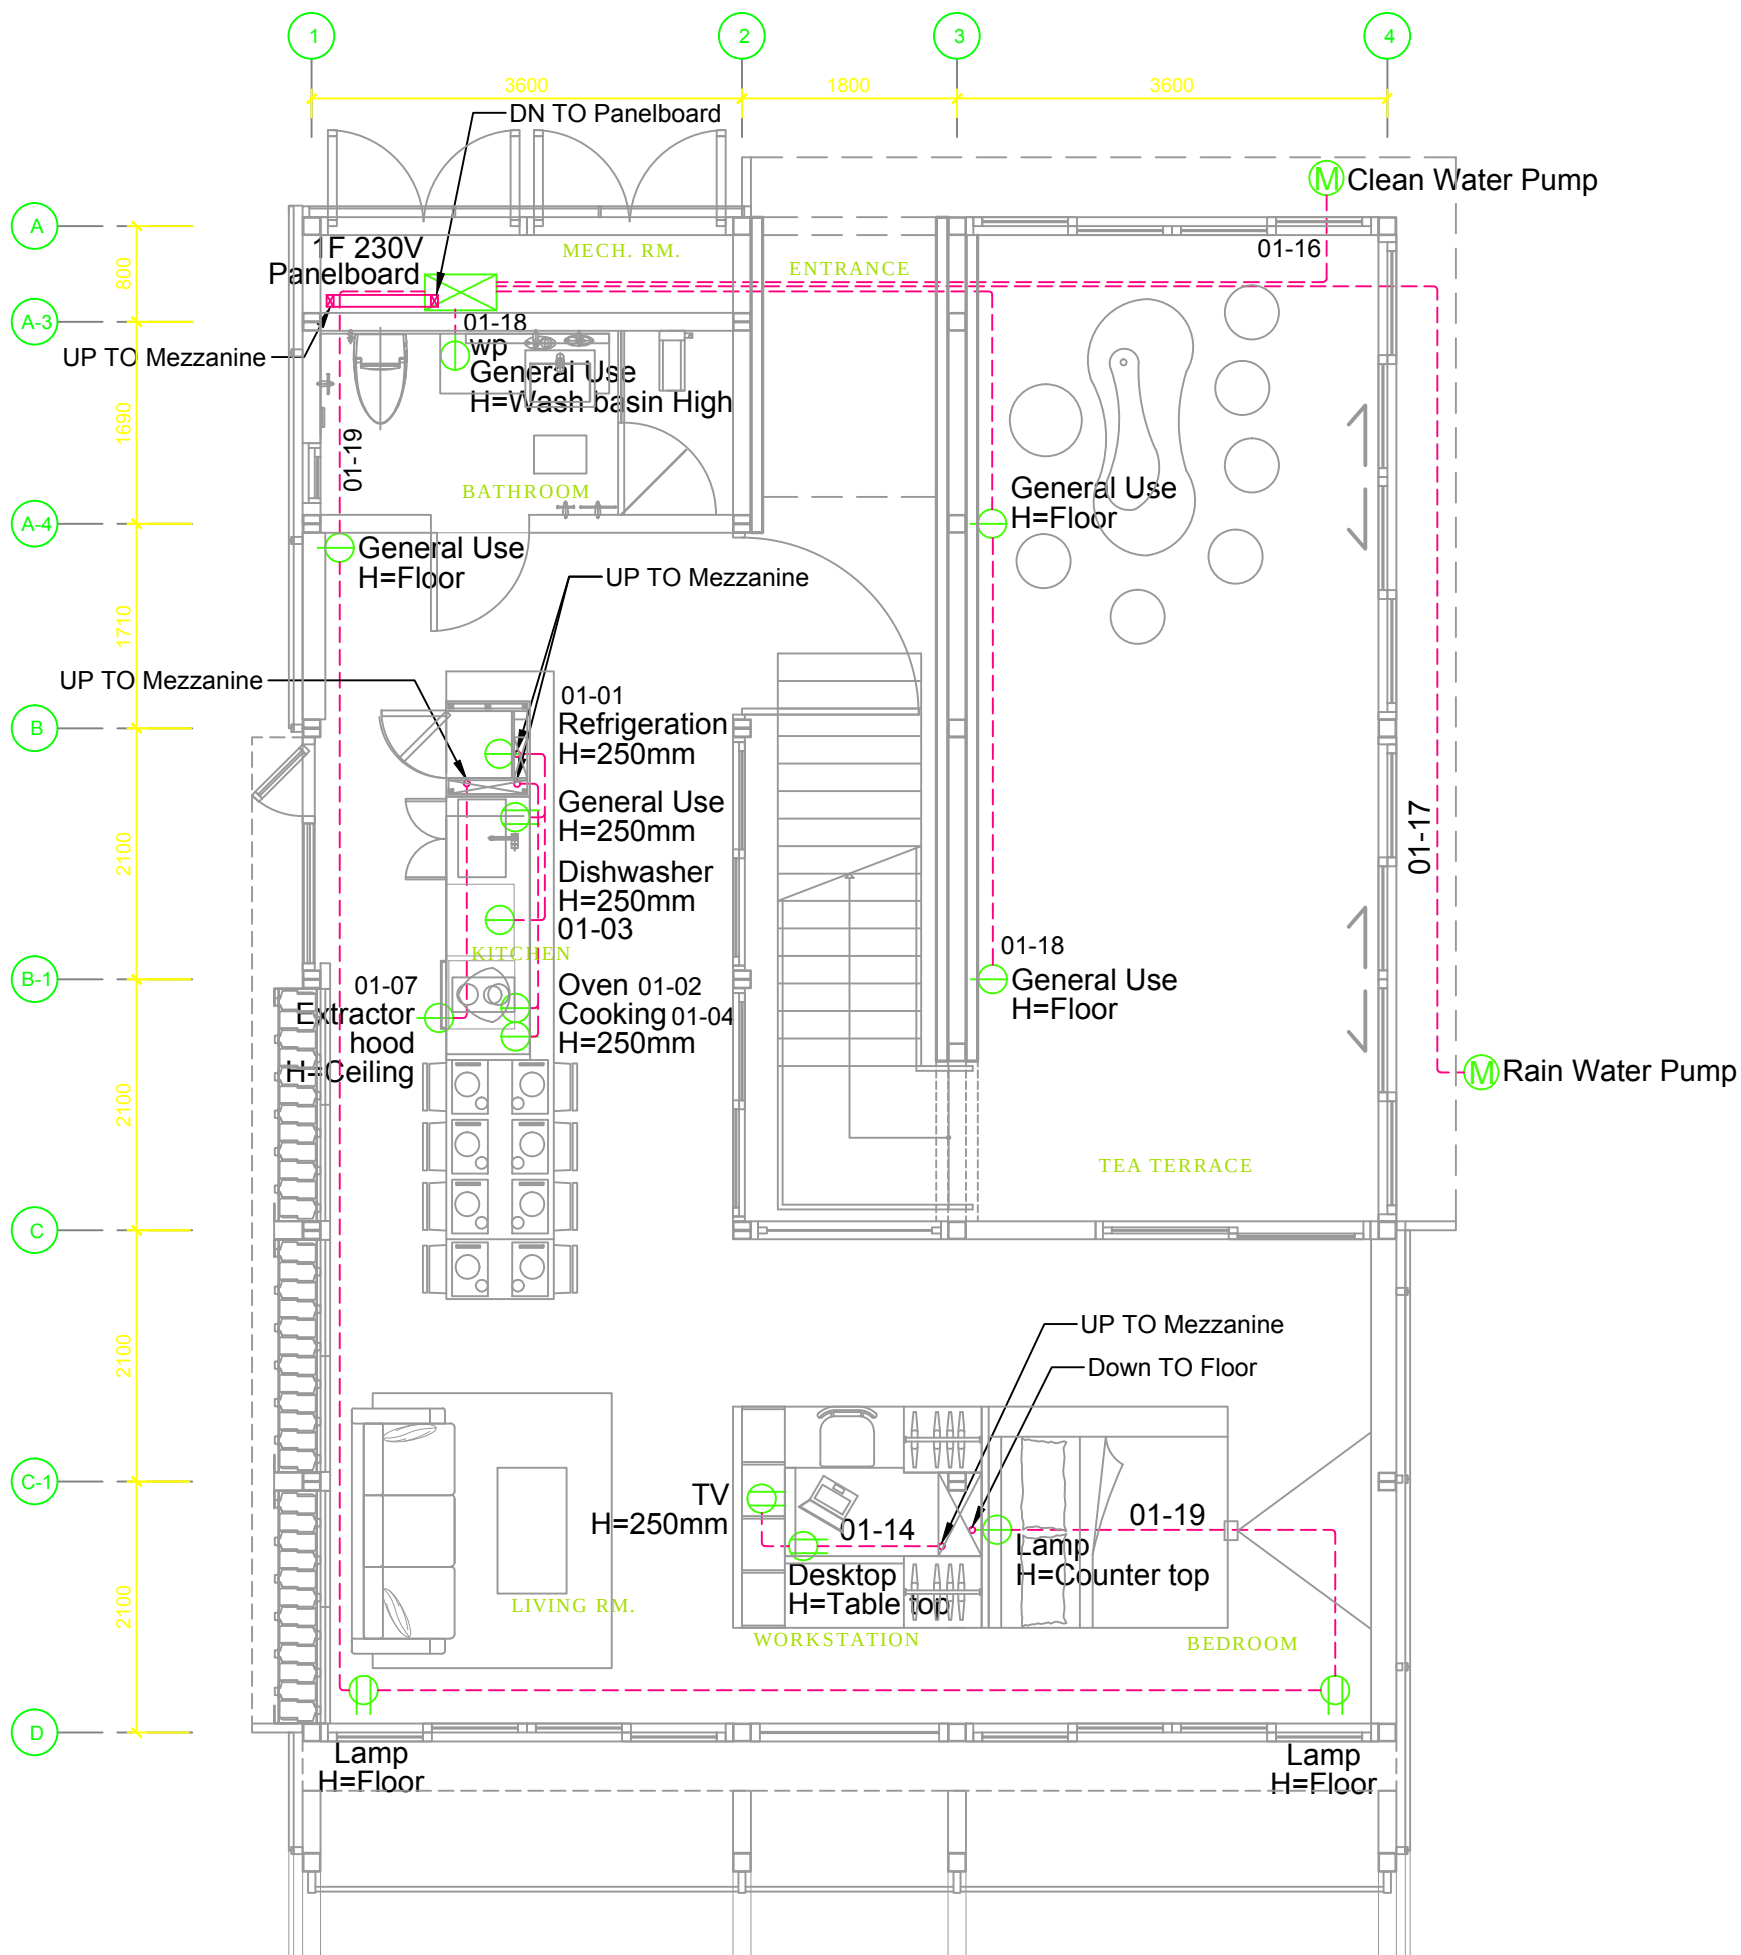

Symbol & Legend

- Single Socket outlet with child protection, 16A 2P+E, 250V
- Duplex Socket outlet with child protection, 16A 2P+E, 250V
- Single Socket outlet with water-proof cover, IP54, 16A 2P+E, 250V
- Pump or Motor 2P+E, 230V
- 230V Electrical Panelboard
- Branch Circuit (concealed in Ceiling or Wall)
- Branch Circuit (Exposed on Wall)
- WIREWAY 100mmW x 58mmH

LOOP NUMBER

01-03 — CIRCUIT NUMBER
 — PANEL NUMBER

PANEL NUMBER

01-- 1F 230V Panelboard
 02-- 2F 230V Panelboard

Project:

Institution:

Team Name: NCTU/UNICODE


Address: 1001 Ta-Hsueh Road
 Hsinchu City 30010
 Taiwan

Contact: www.sde.tw



Consultants:

Note:

 

Mark	Date	Description
DN	2013/04/01	SD Submission
DN	2013/07/01	DDc Submission
ST	2013/11/01	DD Submission
ST	2014/03/03	CD Submission

Drawn by RAYS

Checked by -

Scale 1:60

Unit mm


DWG. Title

POWER PLAN
 GROUND LEVEL

DWG. No. PAGE

EL-301

195

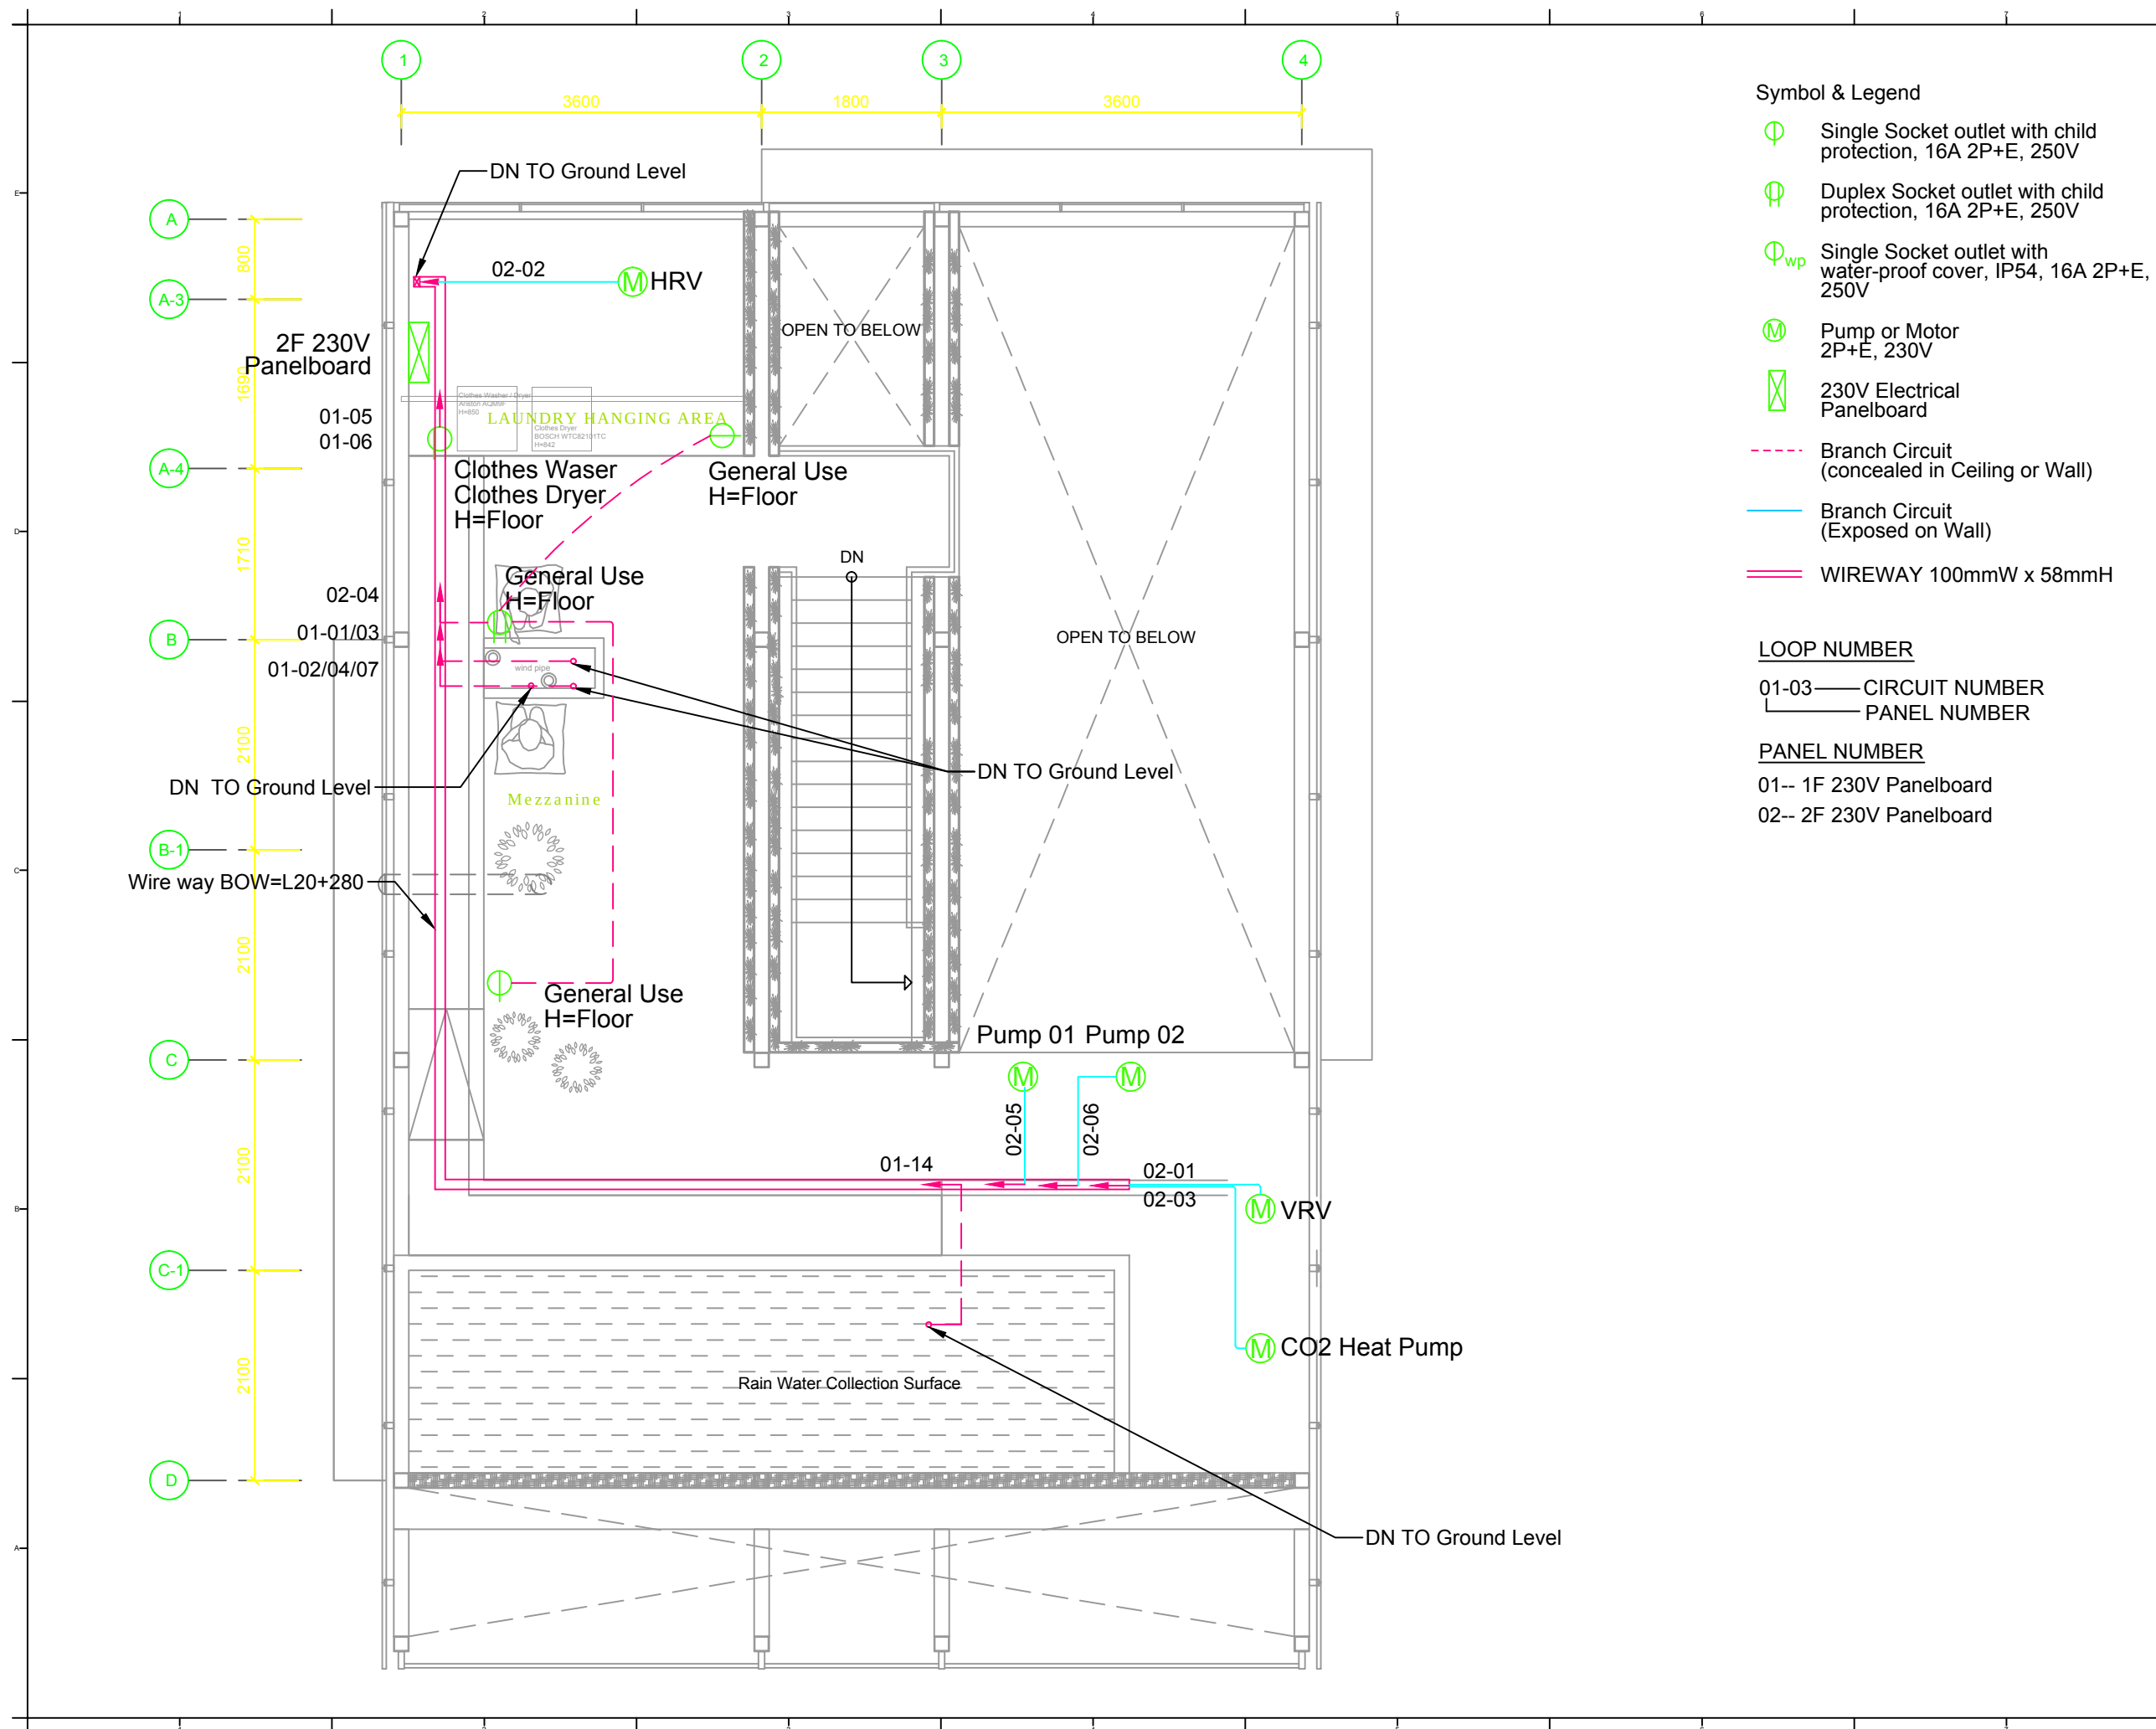

Symbol & Legend

- Single Socket outlet with child protection, 16A 2P+E, 250V
- Duplex Socket outlet with child protection, 16A 2P+E, 250V
- Single Socket outlet with water-proof cover, IP54, 16A 2P+E, 250V
- Pump or Motor 2P+E, 230V
- 230V Electrical Panelboard
- Branch Circuit (concealed in Ceiling or Wall)
- Branch Circuit (Exposed on Wall)
- WIREWAY 100mmW x 58mmH

LOOP NUMBER

- 01-03 — CIRCUIT NUMBER
- PANEL NUMBER

PANEL NUMBER

- 01-- 1F 230V Panelboard
- 02-- 2F 230V Panelboard



Project:



Institution:



NCTU Architecture
國立交通大學建築研究所

Team Name: NCTU/UNICODE

Address: 1001 Ta-Hsueh Road
Hsinchu City 30010
Taiwan


Contact: www.sde.tw



Consultants:



Note:

 

Mark	Date	Description
DN	2013/04/01	SD Submission
DN	2013/07/01	DDc Submission
ST	2013/11/01	DD Submission
ST	2014/03/03	CD Submission

Drawn by RAYS

Checked by -

Scale 1:60

Unit mm


DWG. Title

POWER PLAN
MEZZANINE LEVEL

DWG. No. PAGE

EL-302

196

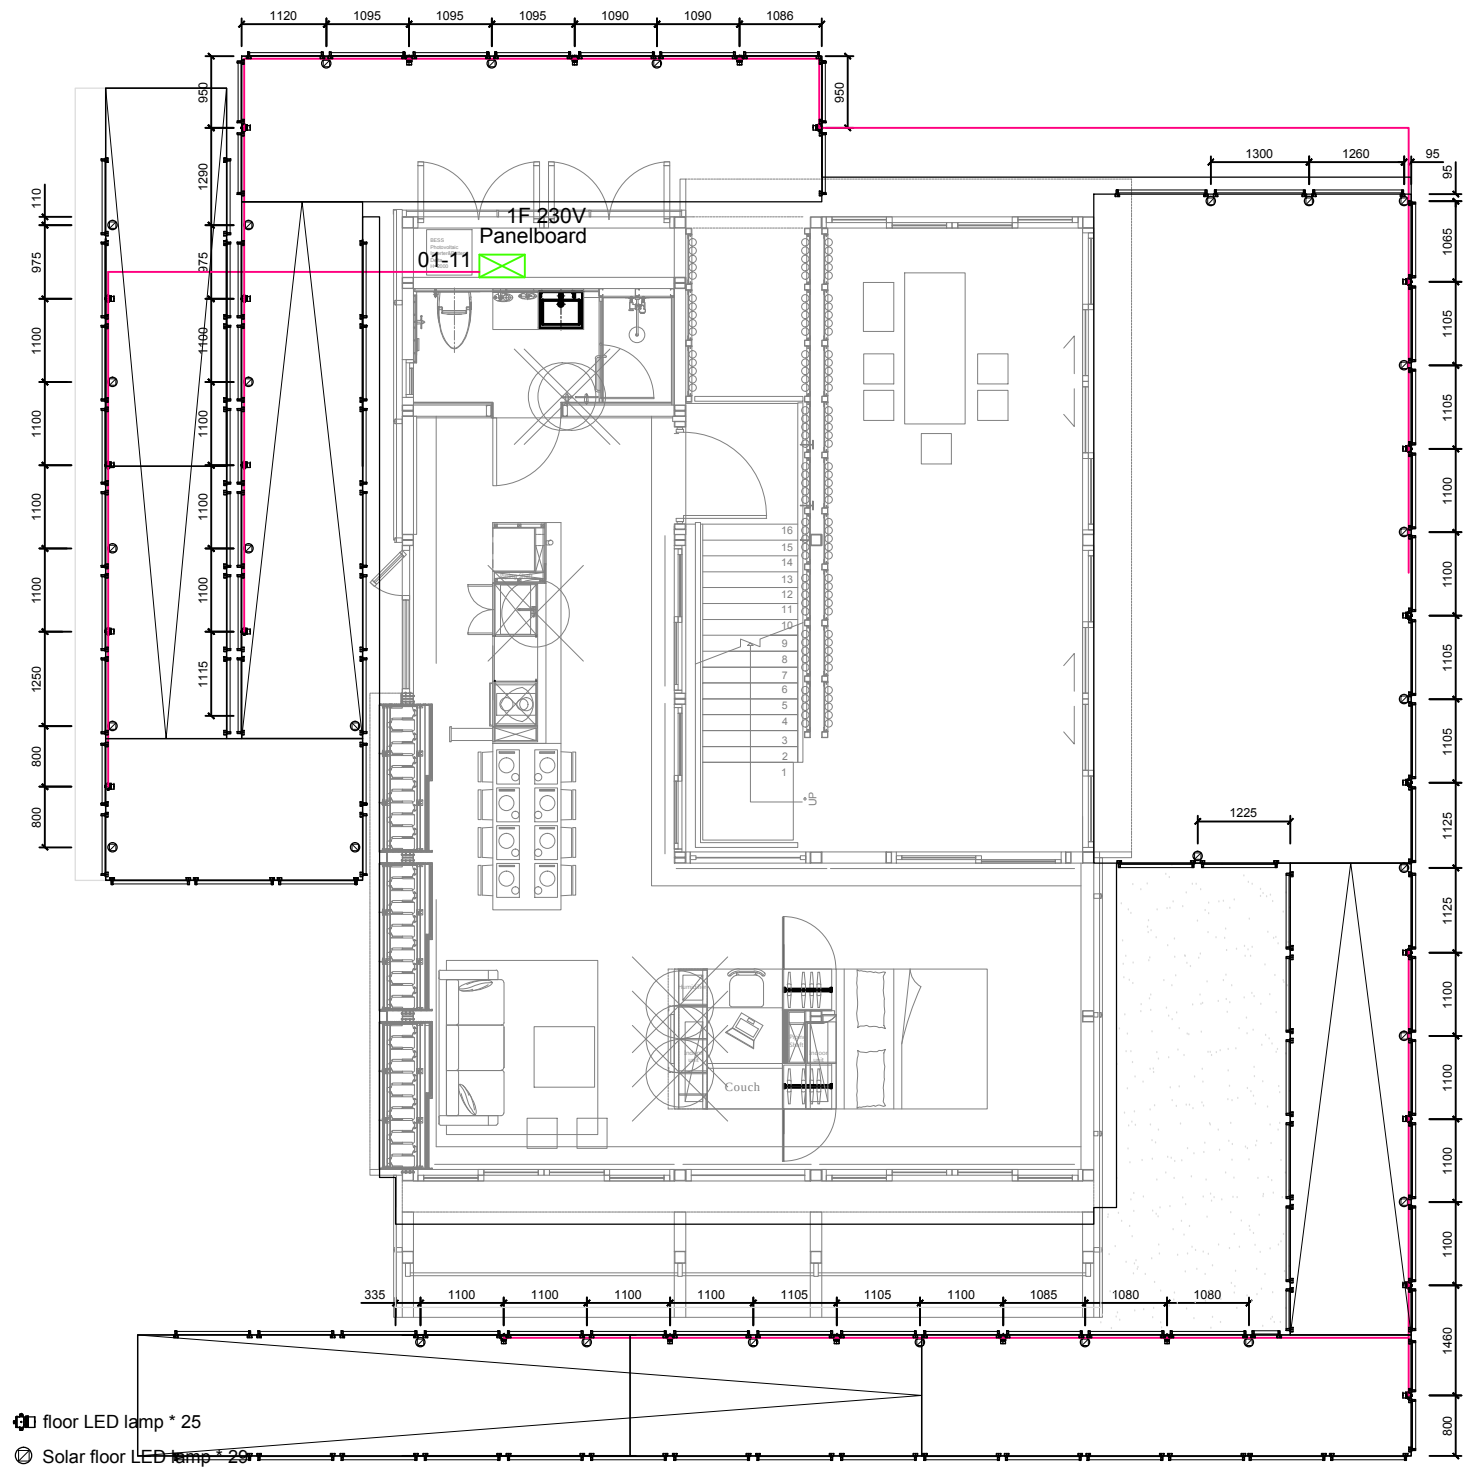

⊙ floor LED lamp * 25
⊙ Solar floor LED lamp * 25

- SYMBOL & LEGEND
- ⊙ Taiwan Solar, Solar Underground Light
Ni-MH battery 3.6V, 0.3W
 - ⊙ Floor LED lamp
 - ⊠ 230V Electrical Panelboard
 - Branch Circuit (concealed in Ceiling or Wall)
 - Branch Circuit (Exposed on Wall)
- LOOP NUMBER
- 01-03 — CIRCUIT NUMBER
— PANEL NUMBER
- PANEL NUMBER
- 01-- 1F 230V Panelboard
02-- 2F 230V Panelboard



Project:



Institution:



NCTU Architecture
國立交通大學建築研究所

Team Name:

NCTU/UNICODE

Address:

1001 Ta-Hsueh Road
Hsinchu City 30010
Taiwan

Contact:


www.sde.tw



Consultants:



Note:

 

Mark	Date	Description
DN	2013/04/01	SD Submission
DN	2013/07/01	DDc Submission
ST	2013/11/01	DD Submission
ST	2014/03/03	CD Submission

Drawn by	DL
Checked by	-
Scale	1:100
Unit	mm

DWG. Title	
LIGHTING PLAN SITE	
DWG. No.	PAGE
EL-401	197

Project:



Institution:



NCTU Architecture
國立交通大學建築研究所

Team Name: NCTU/UNICODE

Address: 1001 Ta-Hsueh Road
Hsinchu City 30010
Taiwan
www.sde.tw


Contact:



Consultants:



Note:

 

Mark	Date	Description
DN	2013/04/01	SD Submission
DN	2013/07/01	DDc Submission
ST	2013/11/01	DD Submission
ST	2014/03/03	CD Submission

Drawn by RAYS

Checked by -

Scale 1:60

Unit mm

DWG. Title

LIGHTING PLAN
GROUND LEVEL

DWG. No. PAGE

EL-402

198

SYMBOL & LEGEND


- Tons LSP-3106 / 7.2W / Warm White AC 100~240V, Wall mounted / 4000k
- Tons T8 LED / 1270mm 20W/4000k AC 100~240V, Wall mounted
- Tons T8 LED / 995mm 20W/4000k AC 100~240V, Wall mounted
- Tons KA-112R / 3.6W Warm White AC 100~240V, Wall mounted / 4000k
- Tons DA-504AD / 1.2W / Warm White AC 100~240V, Recess mounted / 4000k
- Tons DG-913C / 12.6W / Warm White AC 100~240V, Recess mounted / 4000k
- Tons ODL-005 / 1.2W / Warm White AC 100~240V, Recess mounted / 4000k
- Delta A60 / DF 10W AC 100~240V / E27 / 4000k
- Sa Lighting Switch, single-cut
- S3a Lighting Switch, double-cut
- 230V Electrical Panelboard
- Branch Circuit (concealed in Ceiling or Wall)
- Branch Circuit (Exposed on Wall)

LOOP NUMBER

01-03 — CIRCUIT NUMBER
— PANEL NUMBER

PANEL NUMBER

01-- 1F 230V Panelboard
02-- 2F 230V Panelboard

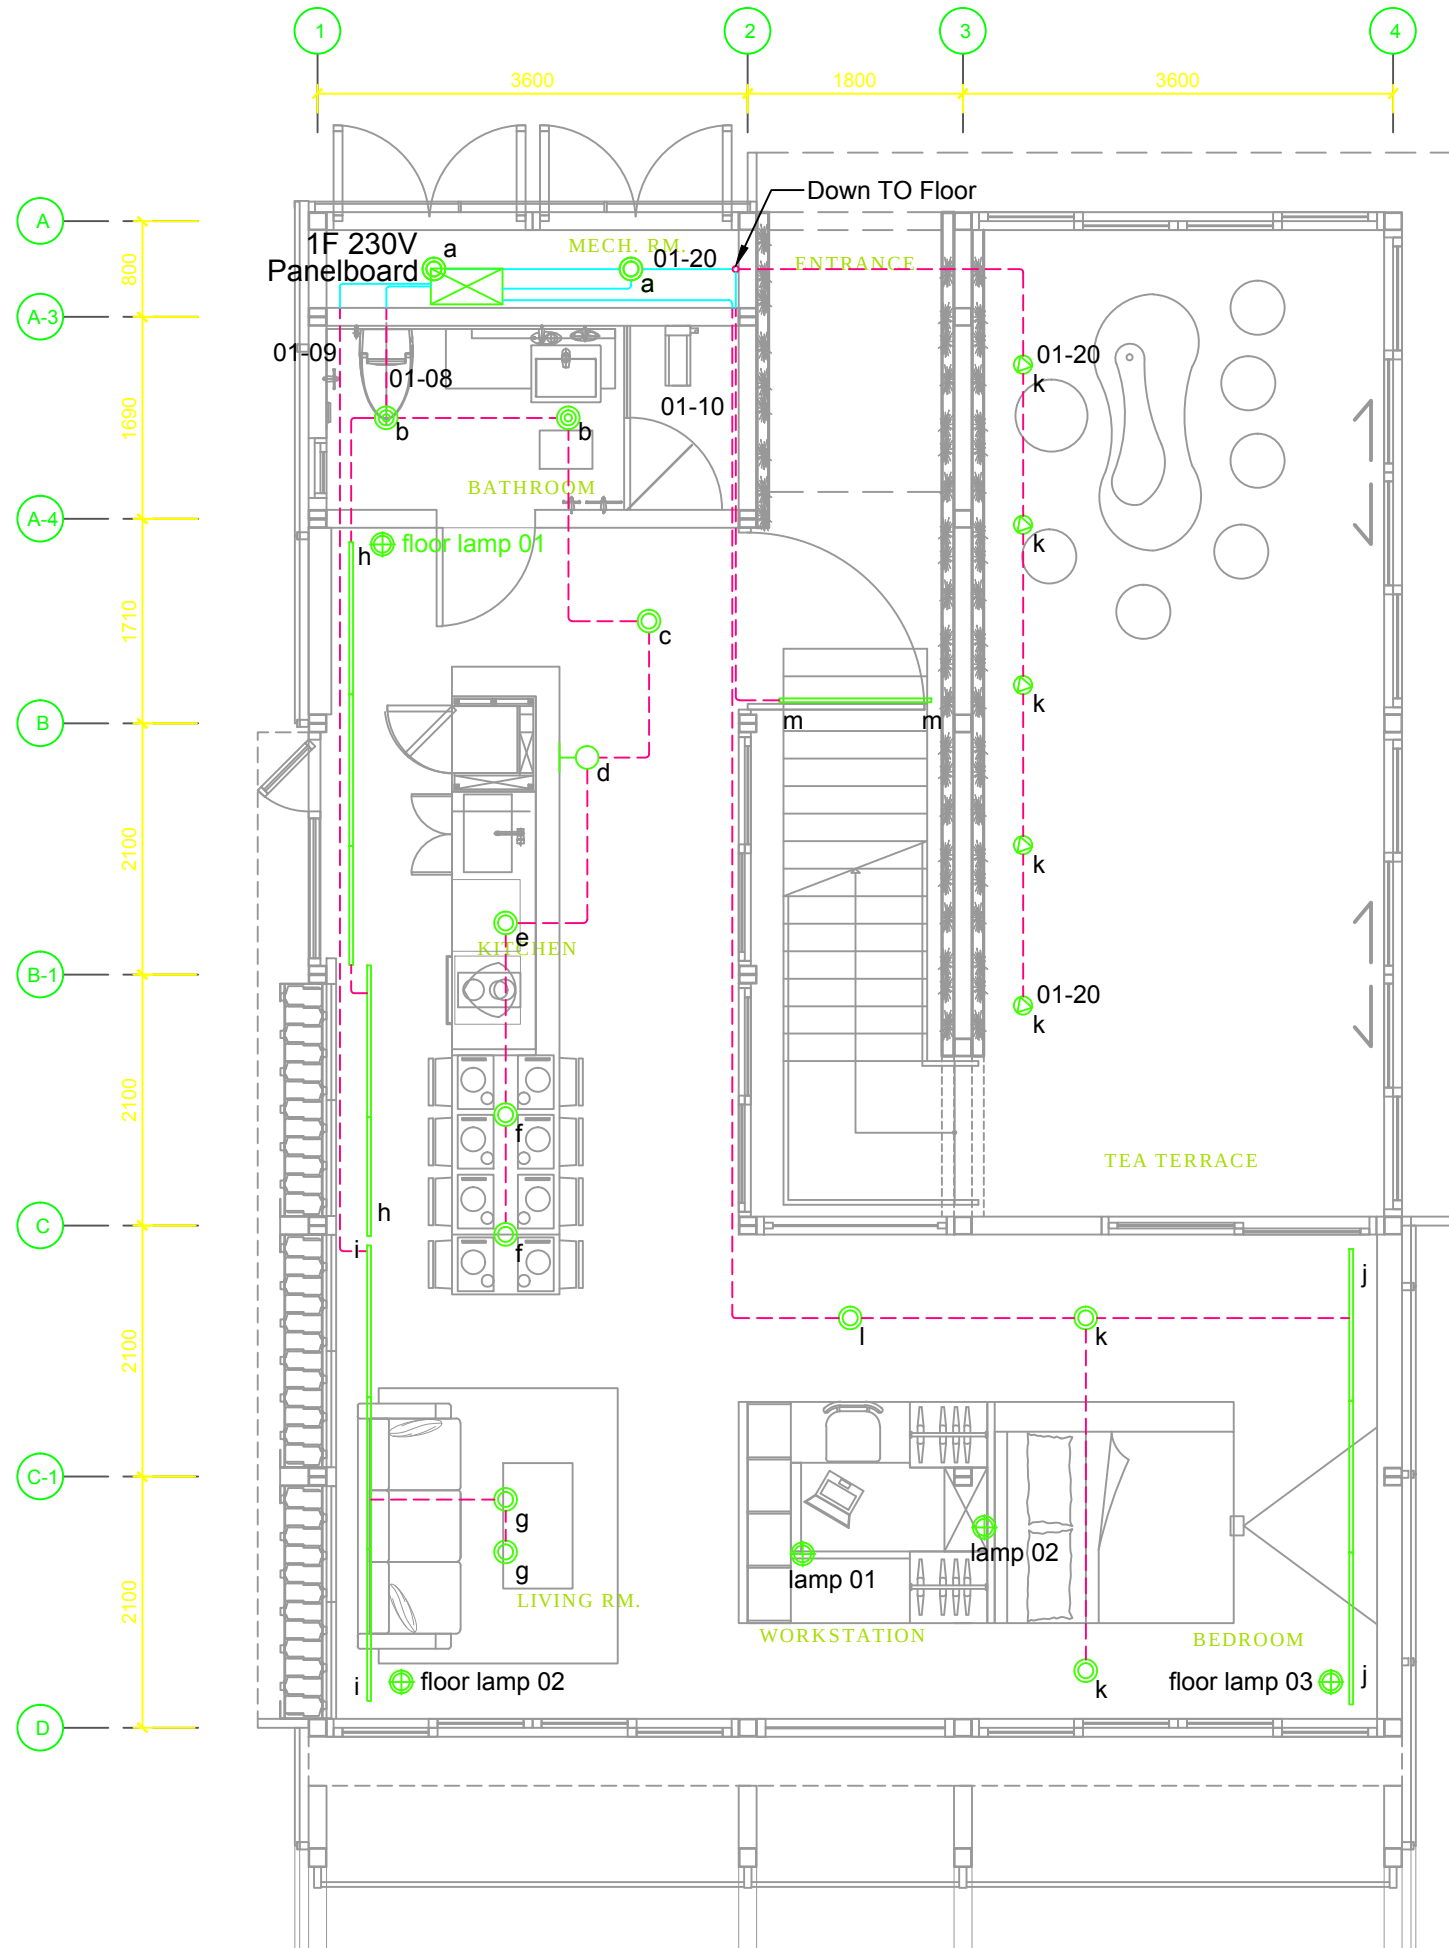

Project:



Institution:



NCTU Architecture
國立交通大學建築研究所

Team Name: NCTU/UNICODE

Address: 1001 Ta-Hsueh Road
Hsinchu City 30010
Taiwan


Contact: www.sde.tw



Consultants:



Note:

 

Mark	Date	Description
DN	2013/04/01	SD Submission
DN	2013/07/01	DDc Submission
ST	2013/11/01	DD Submission
ST	2014/03/03	CD Submission

Drawn by	RAYS
Checked by	-
Scale	1:60
Unit	mm

DWG. Title	
LIGHTING PLAN MEZZANINE LEVEL	
DWG. No.	PAGE
EL-403	199

SYMBOL & LEGEND


- Tons LSP-3106 / 7.2W / Warm White AC 100~240V, Wall mounted / 4000k
- Tons T8 LED / 1270mm 20W/4000k AC 100~240V, Wall mounted
- Tons T8 LED / 995mm 20W/4000k AC 100~240V, Wall mounted
- Tons KA-112R / 3.6W Warm White AC 100~240V, Wall mounted / 4000k
- Tons DA-504AD / 1.2W / Warm White AC 100~240V, Recess mounted / 4000k
- Tons DG-913C / 12.6W / Warm White AC 100~240V, Recess mounted / 4000k
- Tons ODL-005 / 1.2W / Warm White AC 100~240V, Recess mounted / 4000k
- Delta A60 / DF 10W AC 100~240V / E27 / 4000k
- Sa Lighting Switch, single-cut
- S3a Lighting Switch, double-cut
- 230V Electrical Panelboard
- Branch Circuit (concealed in Ceiling or Wall)
- Branch Circuit (Exposed on Wall)


LOOP NUMBER

01-03 — CIRCUIT NUMBER
— PANEL NUMBER

PANEL NUMBER

01-- 1F 230V Panelboard
02-- 2F 230V Panelboard

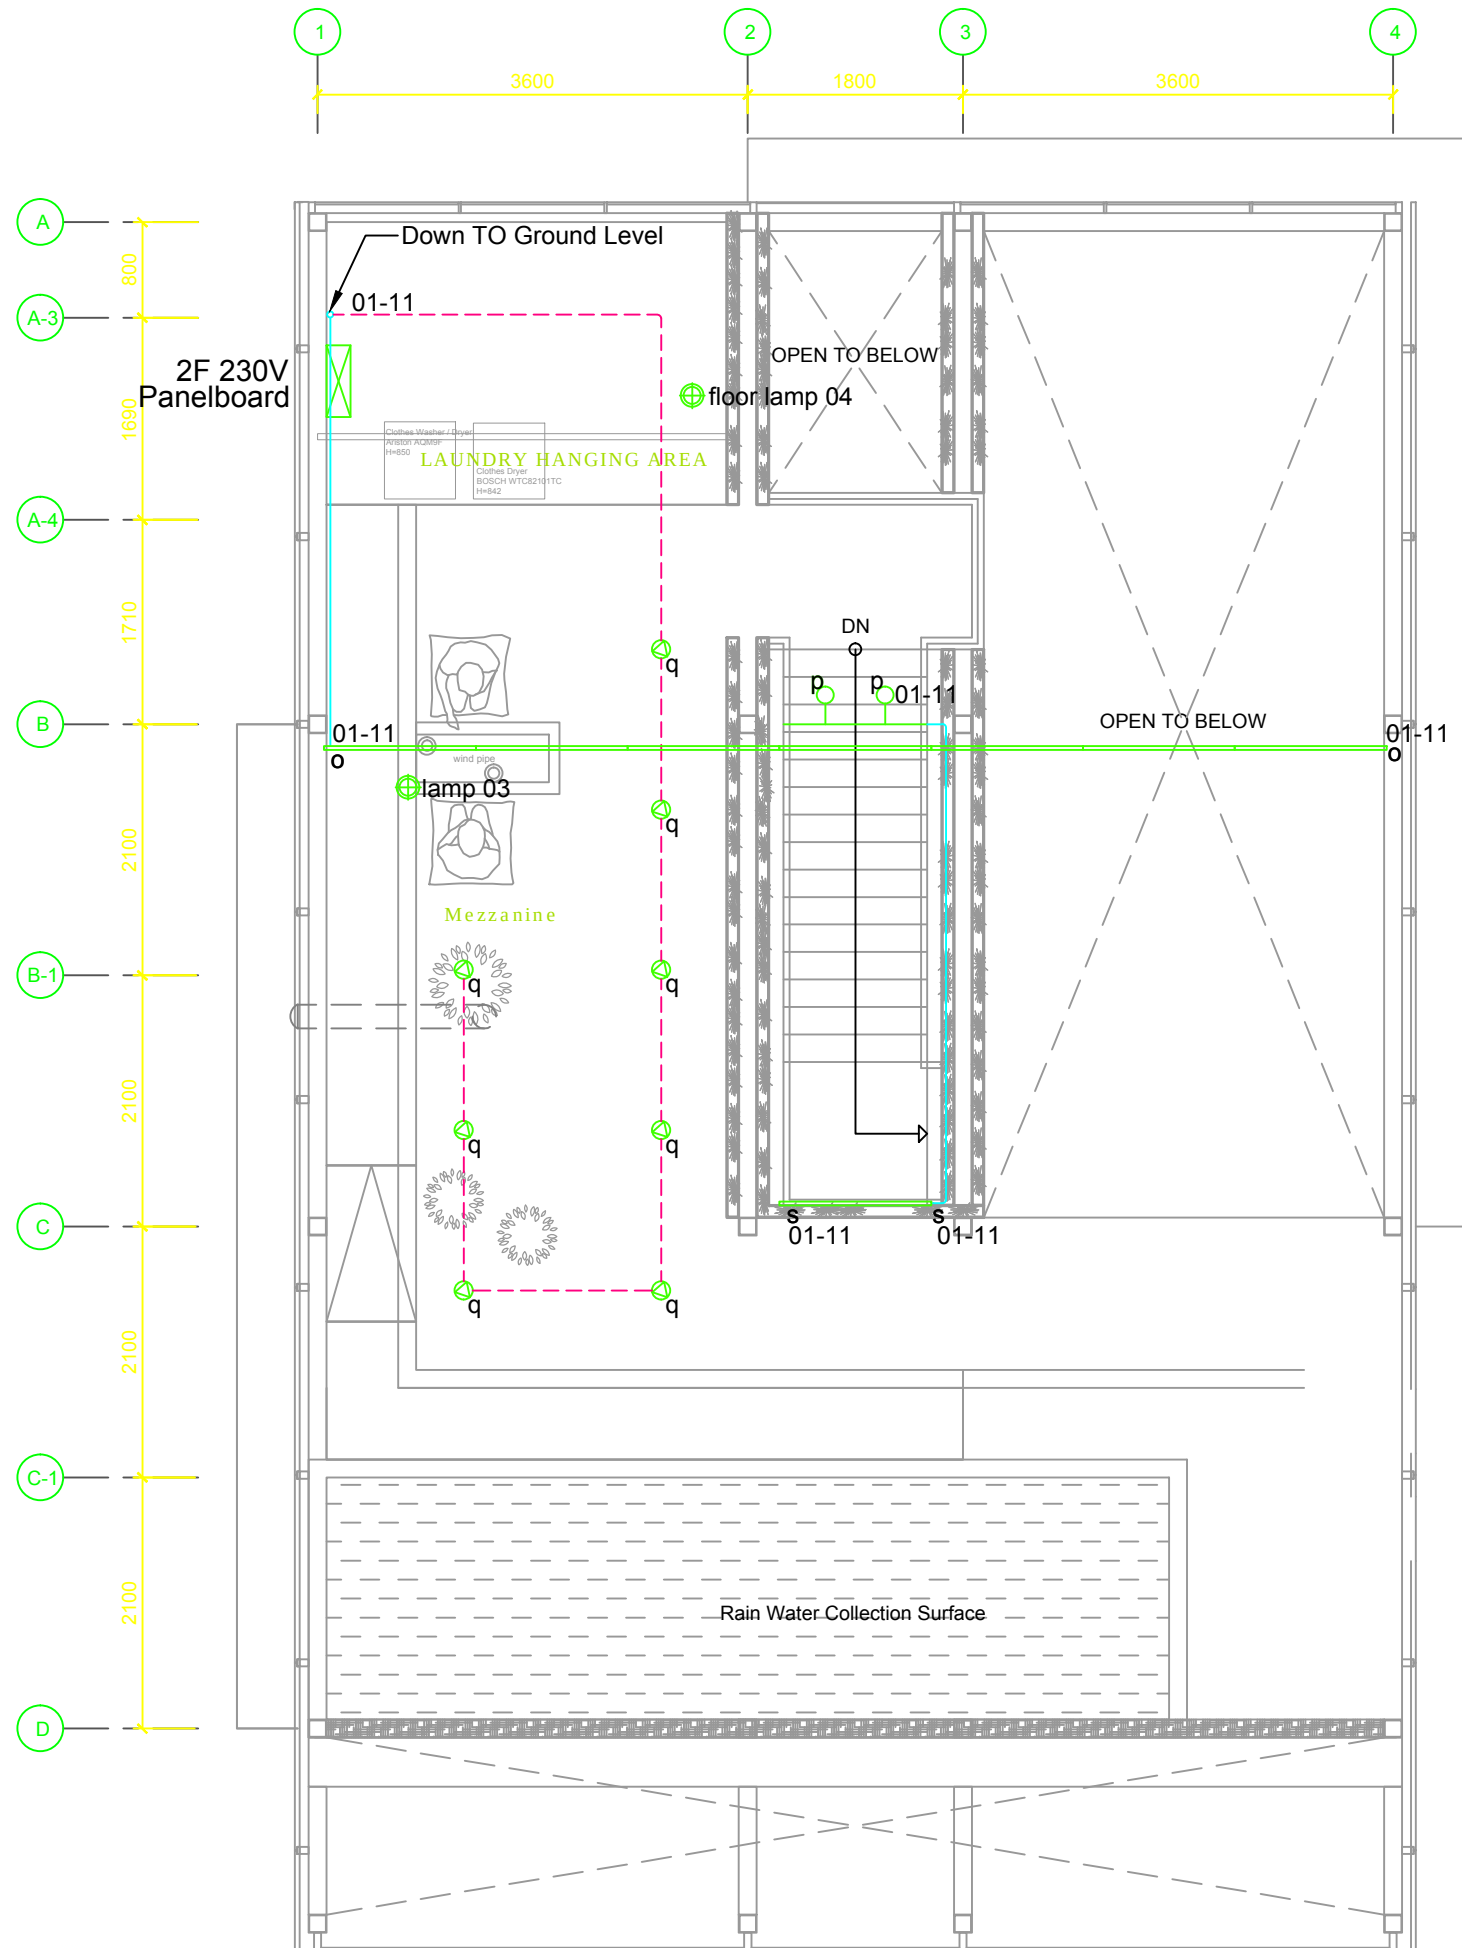

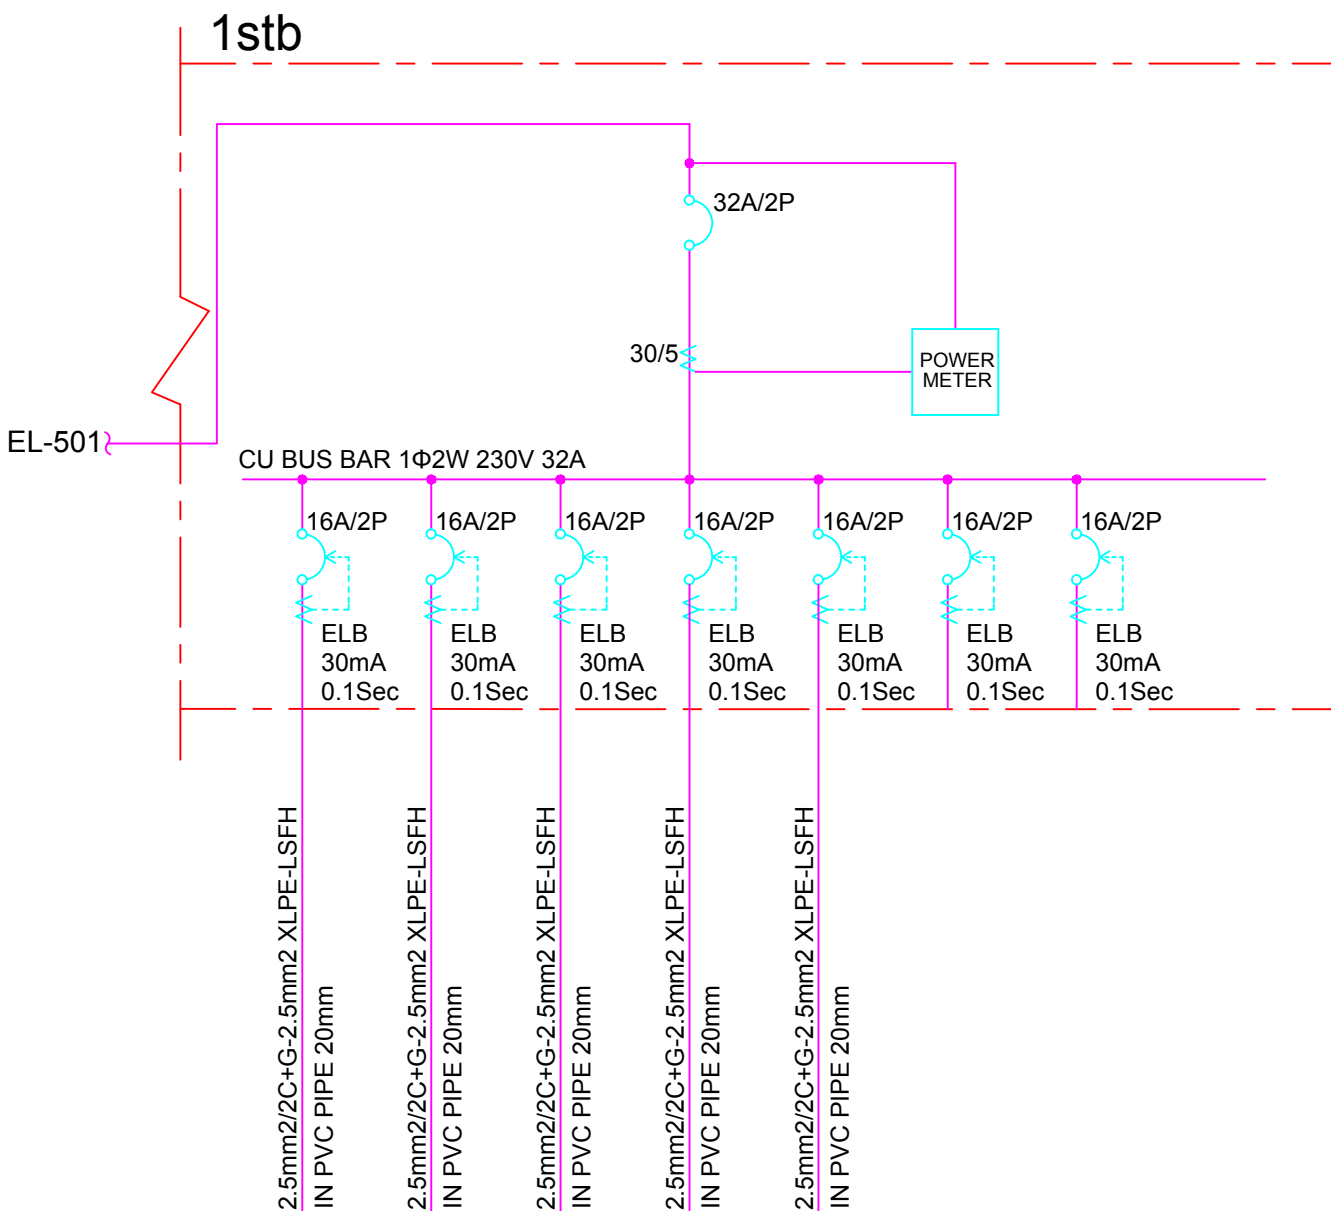

CIRCUIT NO.	16	17	18	19	20	21	22
DESCRIPTION	Clean Water Pump	Rain Water Pump	BathRoom & Tea Terrace Receptacle	Floor Receptacle (General Use)	Tea Terrace & Mech. RM Lighting	SPARE	SPARE
LOAD(W)	540W	270W	-	-	8.4W	-	-
CURRENT (A)	-	-	-	-	-	-	-
VOLTAGE (V)	230V	230V	230V	230V	230V	230V	230V

- ELECTRICAL SYMBOLS
- LOW VOLTAGE MOLDED CASE CIRCUIT BREAKER
 - LOW VOLTAGE MOLDED CASE CIRCUIT BREAKER WITH GROUND FAULT CIRCUIT INTERRUPTER (GFCI)
 - GROUNDING
 - CURRENT TRANSFORMER
 - TRANSFORMER
 - LOW VOLTAGE FUSE
 - LSFH CABLE 0.6/1KV LOW SMOKE FREE OF HALOGEN CABLE
 - Surge Protection Device



NCTU Architecture
國立交通大學建築研究所

Team Name: NCTU/UNICODE
Address: 1001 Ta-Hsueh Road
Hsinchu City 30010
Taiwan
Contact: www.sde.tw




Note:





Mark	Date	Description
DN	2013/04/01	SD Submission
DN	2013/07/01	DDc Submission
ST	2013/11/01	DD Submission
ST	2014/03/03	CD Submission

Drawn by	RAYS
Checked by	-
Scale	-
Unit	-

DWG. Title	
ONE-LINE DIAGRAM 2	
DWG. No.	PAGE
EL-502	201

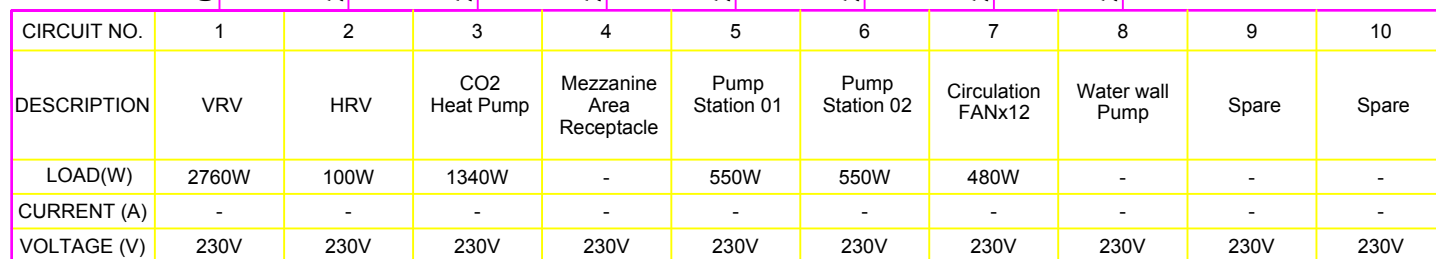 Surge Protection Device

  Solar Decathlon Europe		
Project:  ORCHID HOUSE		
Institution:  國立交通大學 <i>National Chiao Tung University</i>		
NCTU Architecture 國立交通大學建築研究所		
Team Name: NCTU/UNICODE		
Address: 1001 Ta-Hsueh Road Hsinchu City 30010 Taiwan		
Contact: www.sde.tw		
		
Consultants:  UIS United Integrated Services		
Note:		
Mark	Date	Description
DN	2013/04/01	SD Submission
DN	2013/07/01	DDc Submission
ST	2013/11/01	DD Submission
ST	2014/03/03	CD Submission
Drawn by _____ RAYS		
Checked by _____ -		
Scale _____ -		
Unit _____ -		
DWG. Title ONE-LINE DIAGRAM 3		
DWG. No. EL-503	PAGE 202	

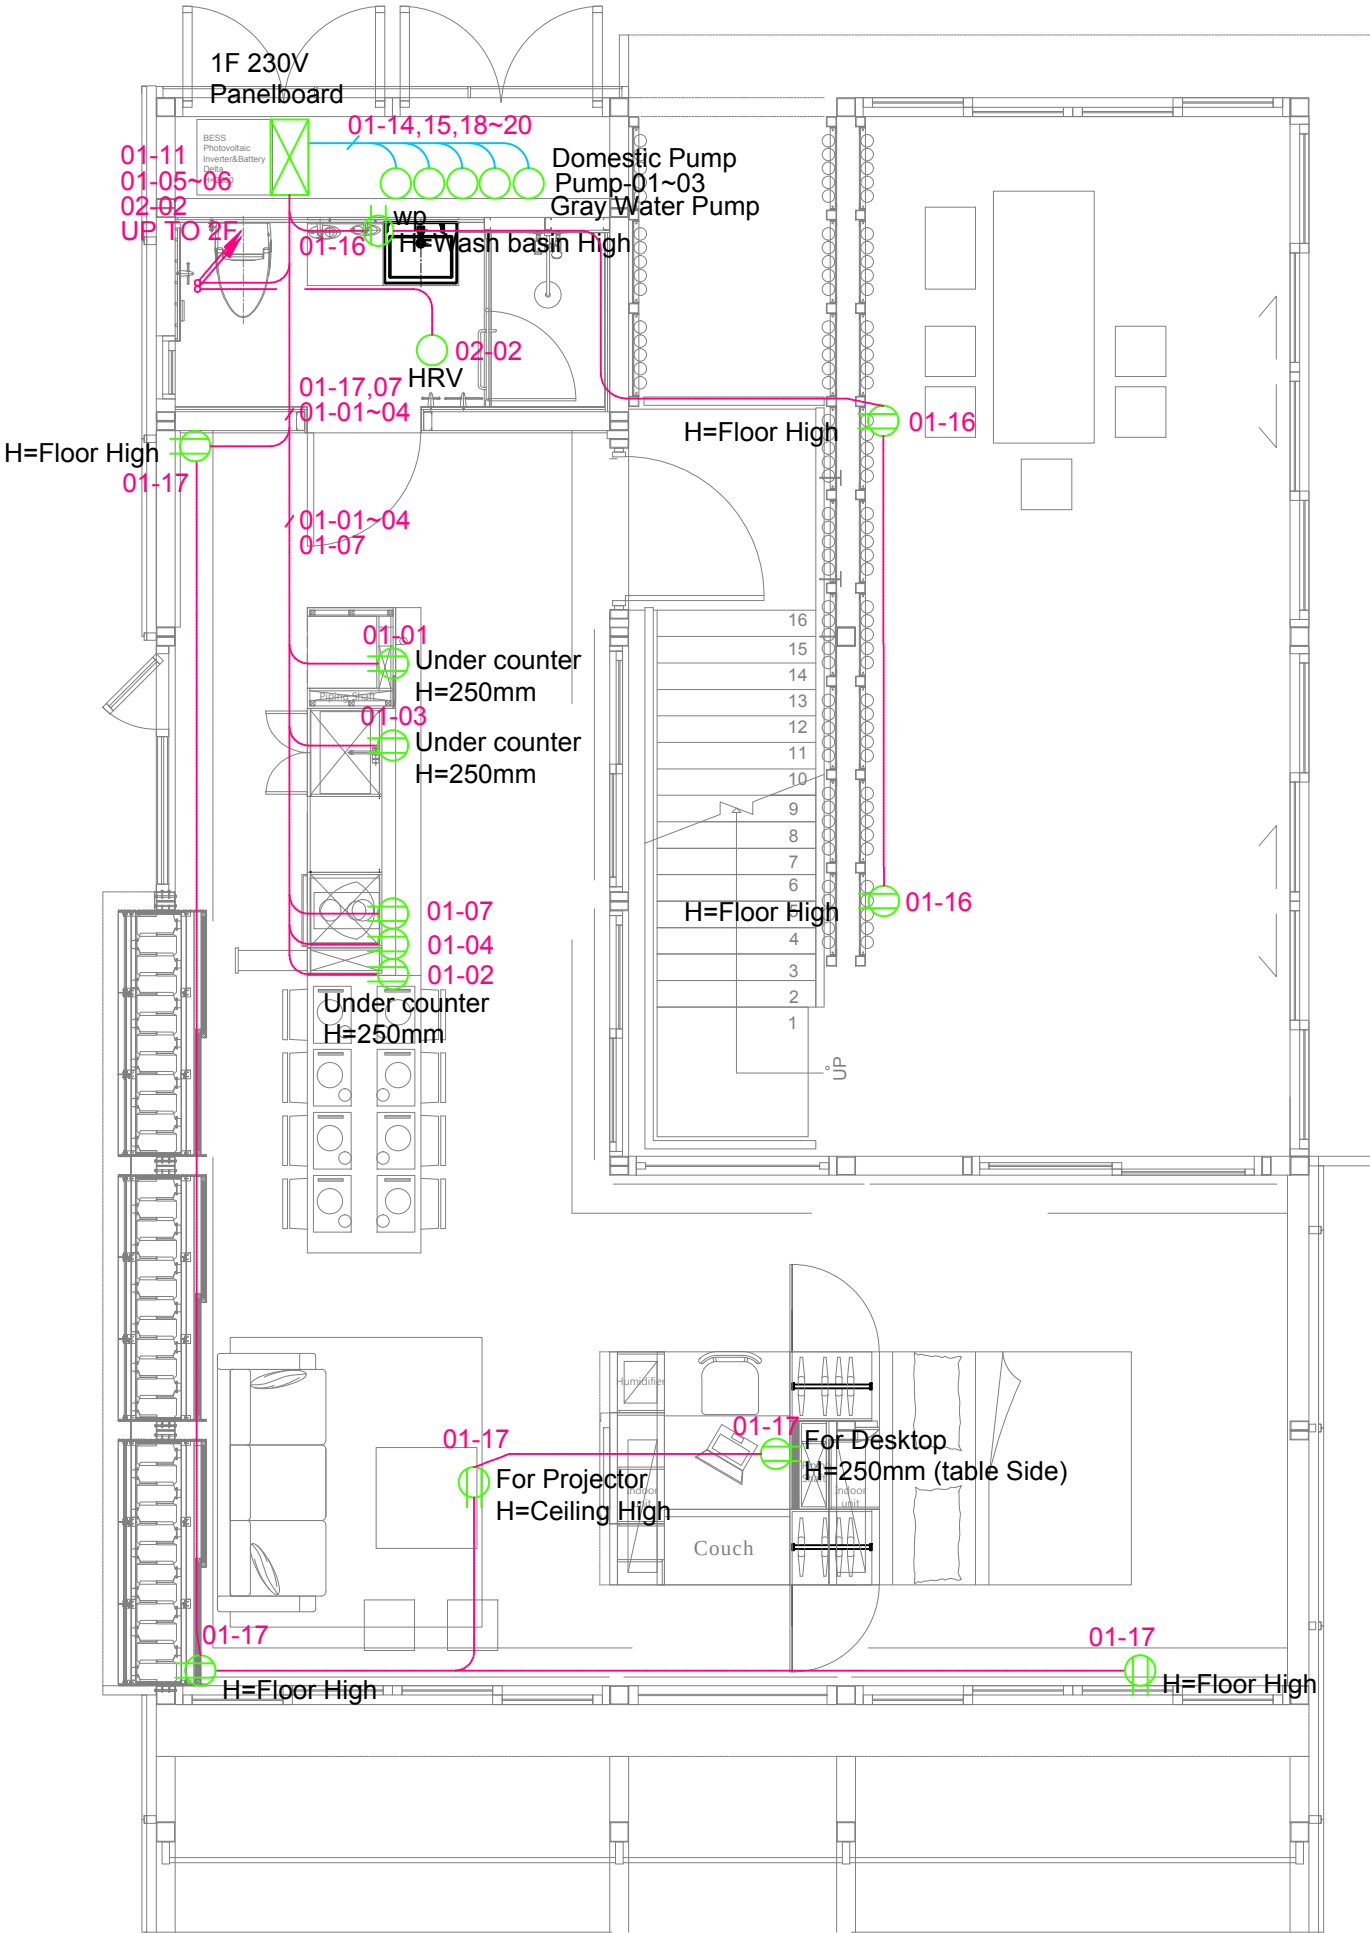

SYMBOL & LEGEND	
	Socket outlet with child protection, 16A 2P+E, 250V
	Socket outlet with water-proof cover, IP54, 16A 2P+E, 250V
	Pump or Motor 2P+E, 220V
	230V Electrical Panelboard
	Branch Circuit (concealed in Ceiling or Wall)
	Branch Circuit (Exposed on Wall)
NOTE	
<u>LOOP NUMBER</u> 01-03 — CIRCUIT NUMBER — PANEL NUMBER <u>PANEL NUMBER</u> 01-- 1F 230V Panelboard 02-- 2F 230V Panelboard	



NTU Architecture
國立交通大學建築研究所


Team Name: NCTU/UNICODE
Address: 1001 Ta-Hsueh Road
Hsinchu City 30010
Taiwan
Contact: www.sde.tw



Note:		
Mark	Date	Description
DN	2013/04/01	SD Submission
DN	2013/07/01	DDc Submission
ST	2013/11/01	DD Submission
ST	2014/03/03	CD Submission

Drawn by	RAYS
Checked by	-
Scale	1:60
Unit	mm

DWG. Title	
AC CIRCUIT LAYOUT GROUND LEVEL	
DWG. No.	PAGE
EL-601	203

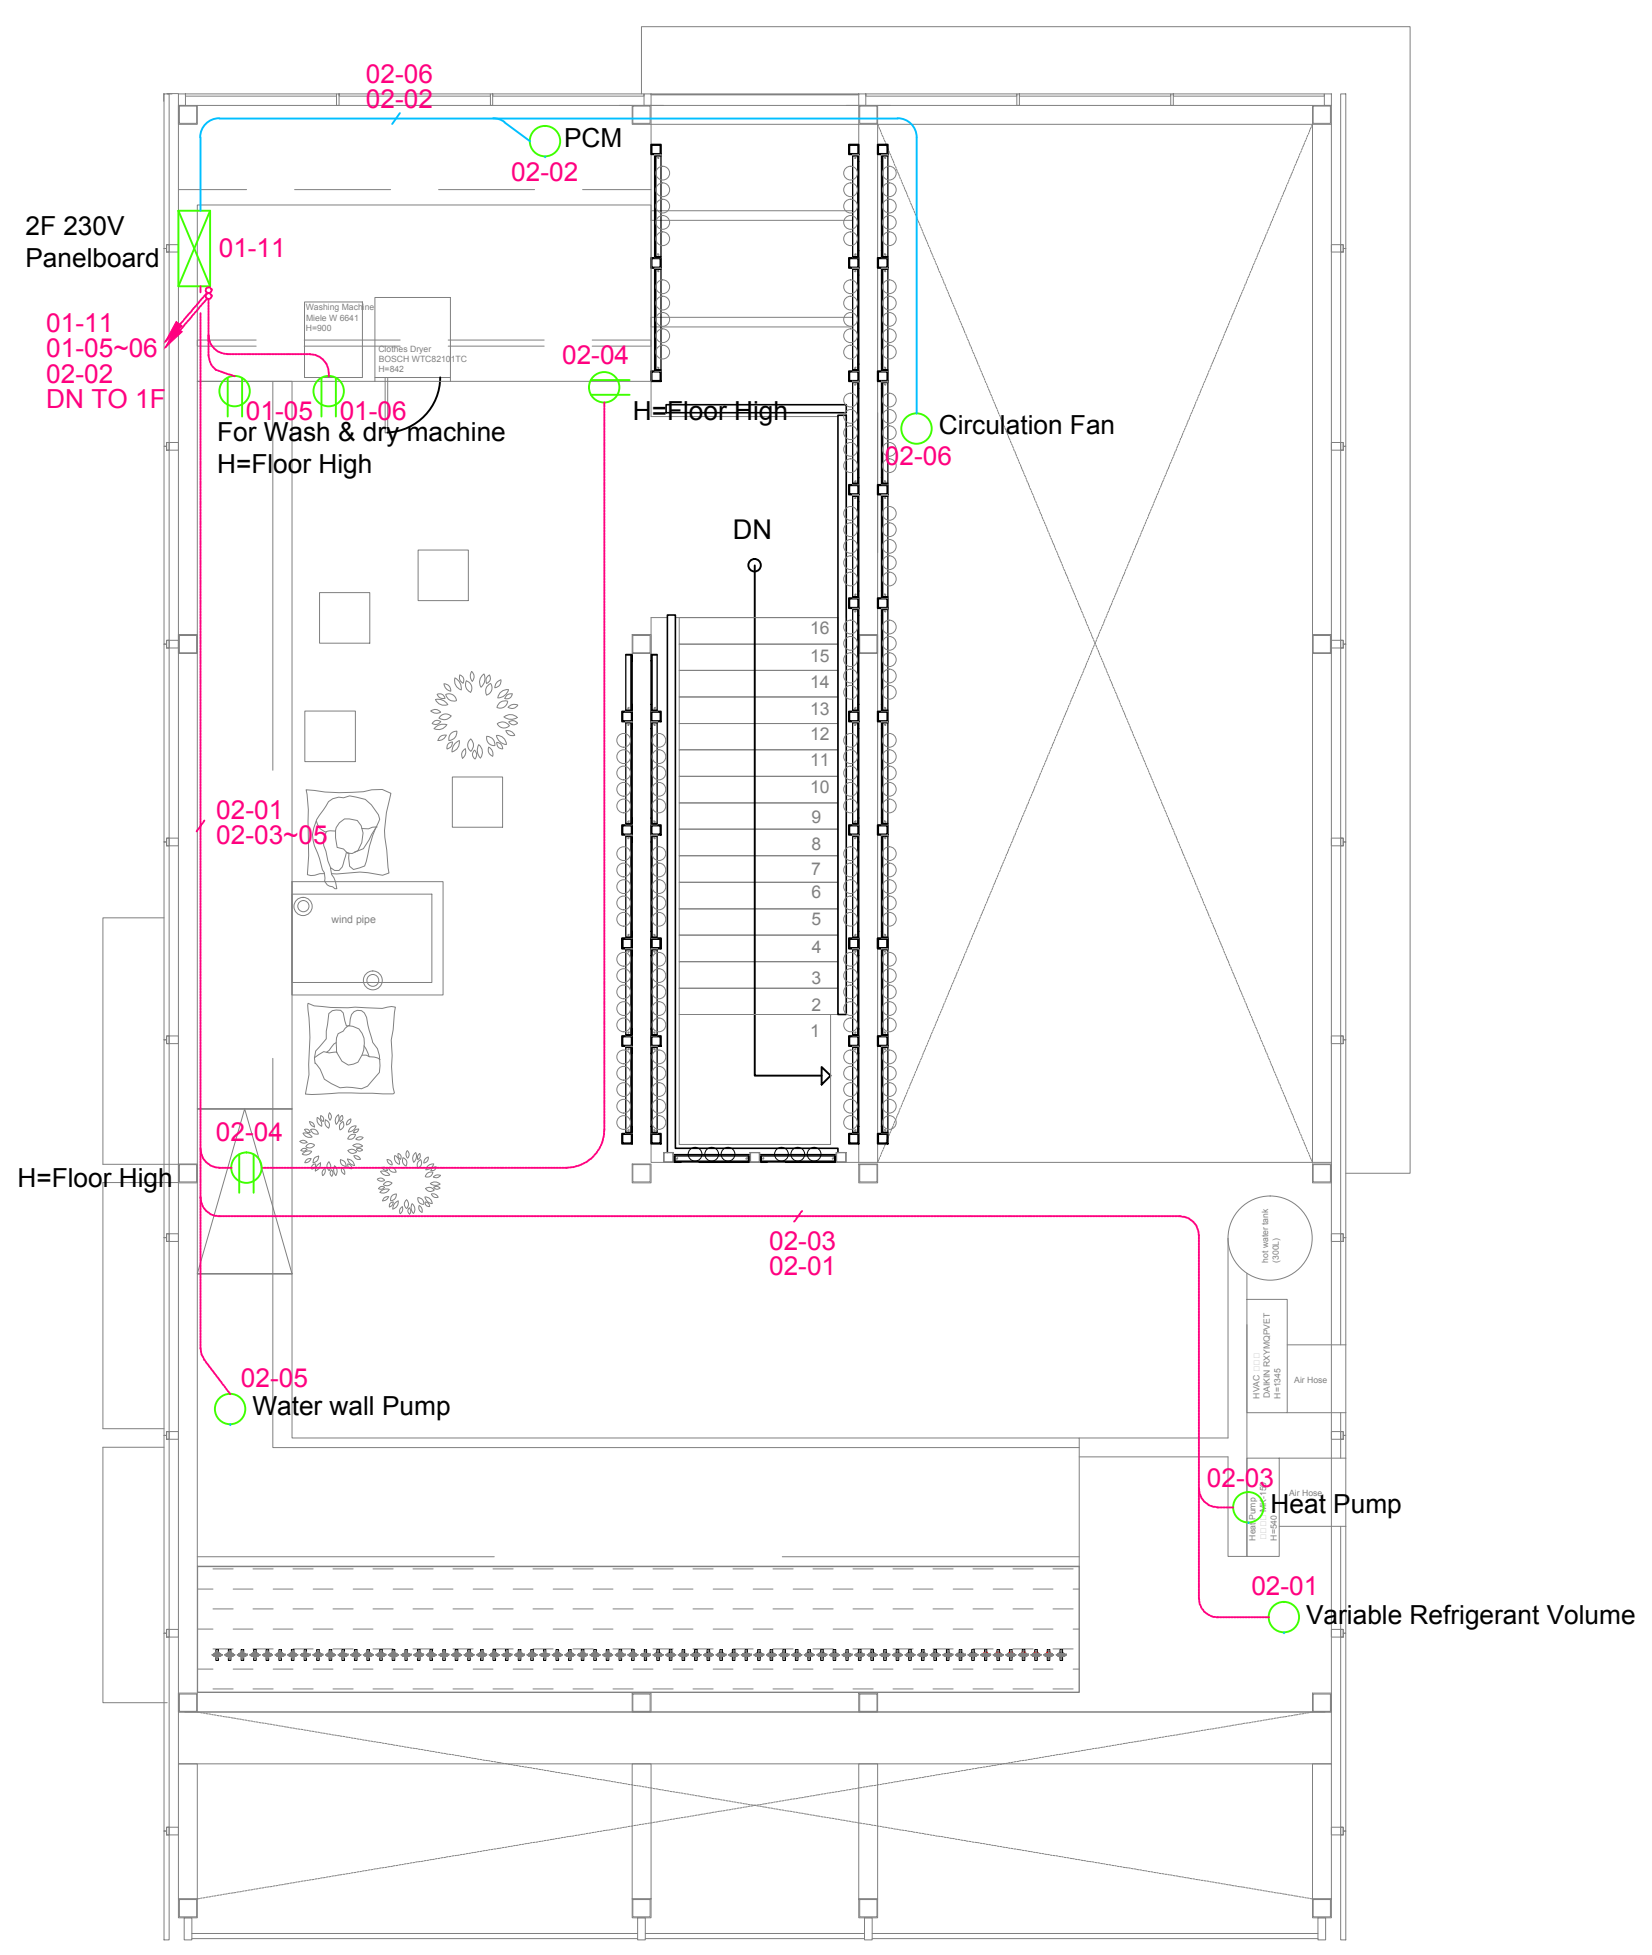

SYMBOL & LEGEND	
	Socket outlet with child protection, 16A 2P+E, 250V
	Socket outlet with water-proof cover, IP54, 16A 2P+E, 250V
	Pump or Motor 2P+E, 220V
	230V Electrical Panelboard
	Branch Circuit (concealed in Ceiling or Wall)
	Branch Circuit (Exposed on Wall)
NOTE	
<u>LOOP NUMBER</u> 01-03 — CIRCUIT NUMBER — PANEL NUMBER <u>PANEL NUMBER</u> 01-- 1F 230V Panelboard 02-- 2F 230V Panelboard	



Project:

Institution:

國立交通大學
National Chiao Tung University

NTU Architecture
國立交通大學建築研究所

Team Name: NCTU/UNICODE
Address: 1001 Ta-Hsueh Road
Hsinchu City 30010
Taiwan
Contact: www.sde.tw

Consultants:

United Integrated Services

Note:

Mark	Date	Description
DN	2013/04/01	SD Submission
DN	2013/07/01	DDc Submission
ST	2013/11/01	DD Submission
ST	2014/03/03	CD Submission

Drawn by RAYS

Checked by -


Scale 1:60

Unit mm

DWG. Title
AC CIRCUIT LAYOUT
MEZZANINE LEVEL

DWG. No. EL-602

PAGE 204

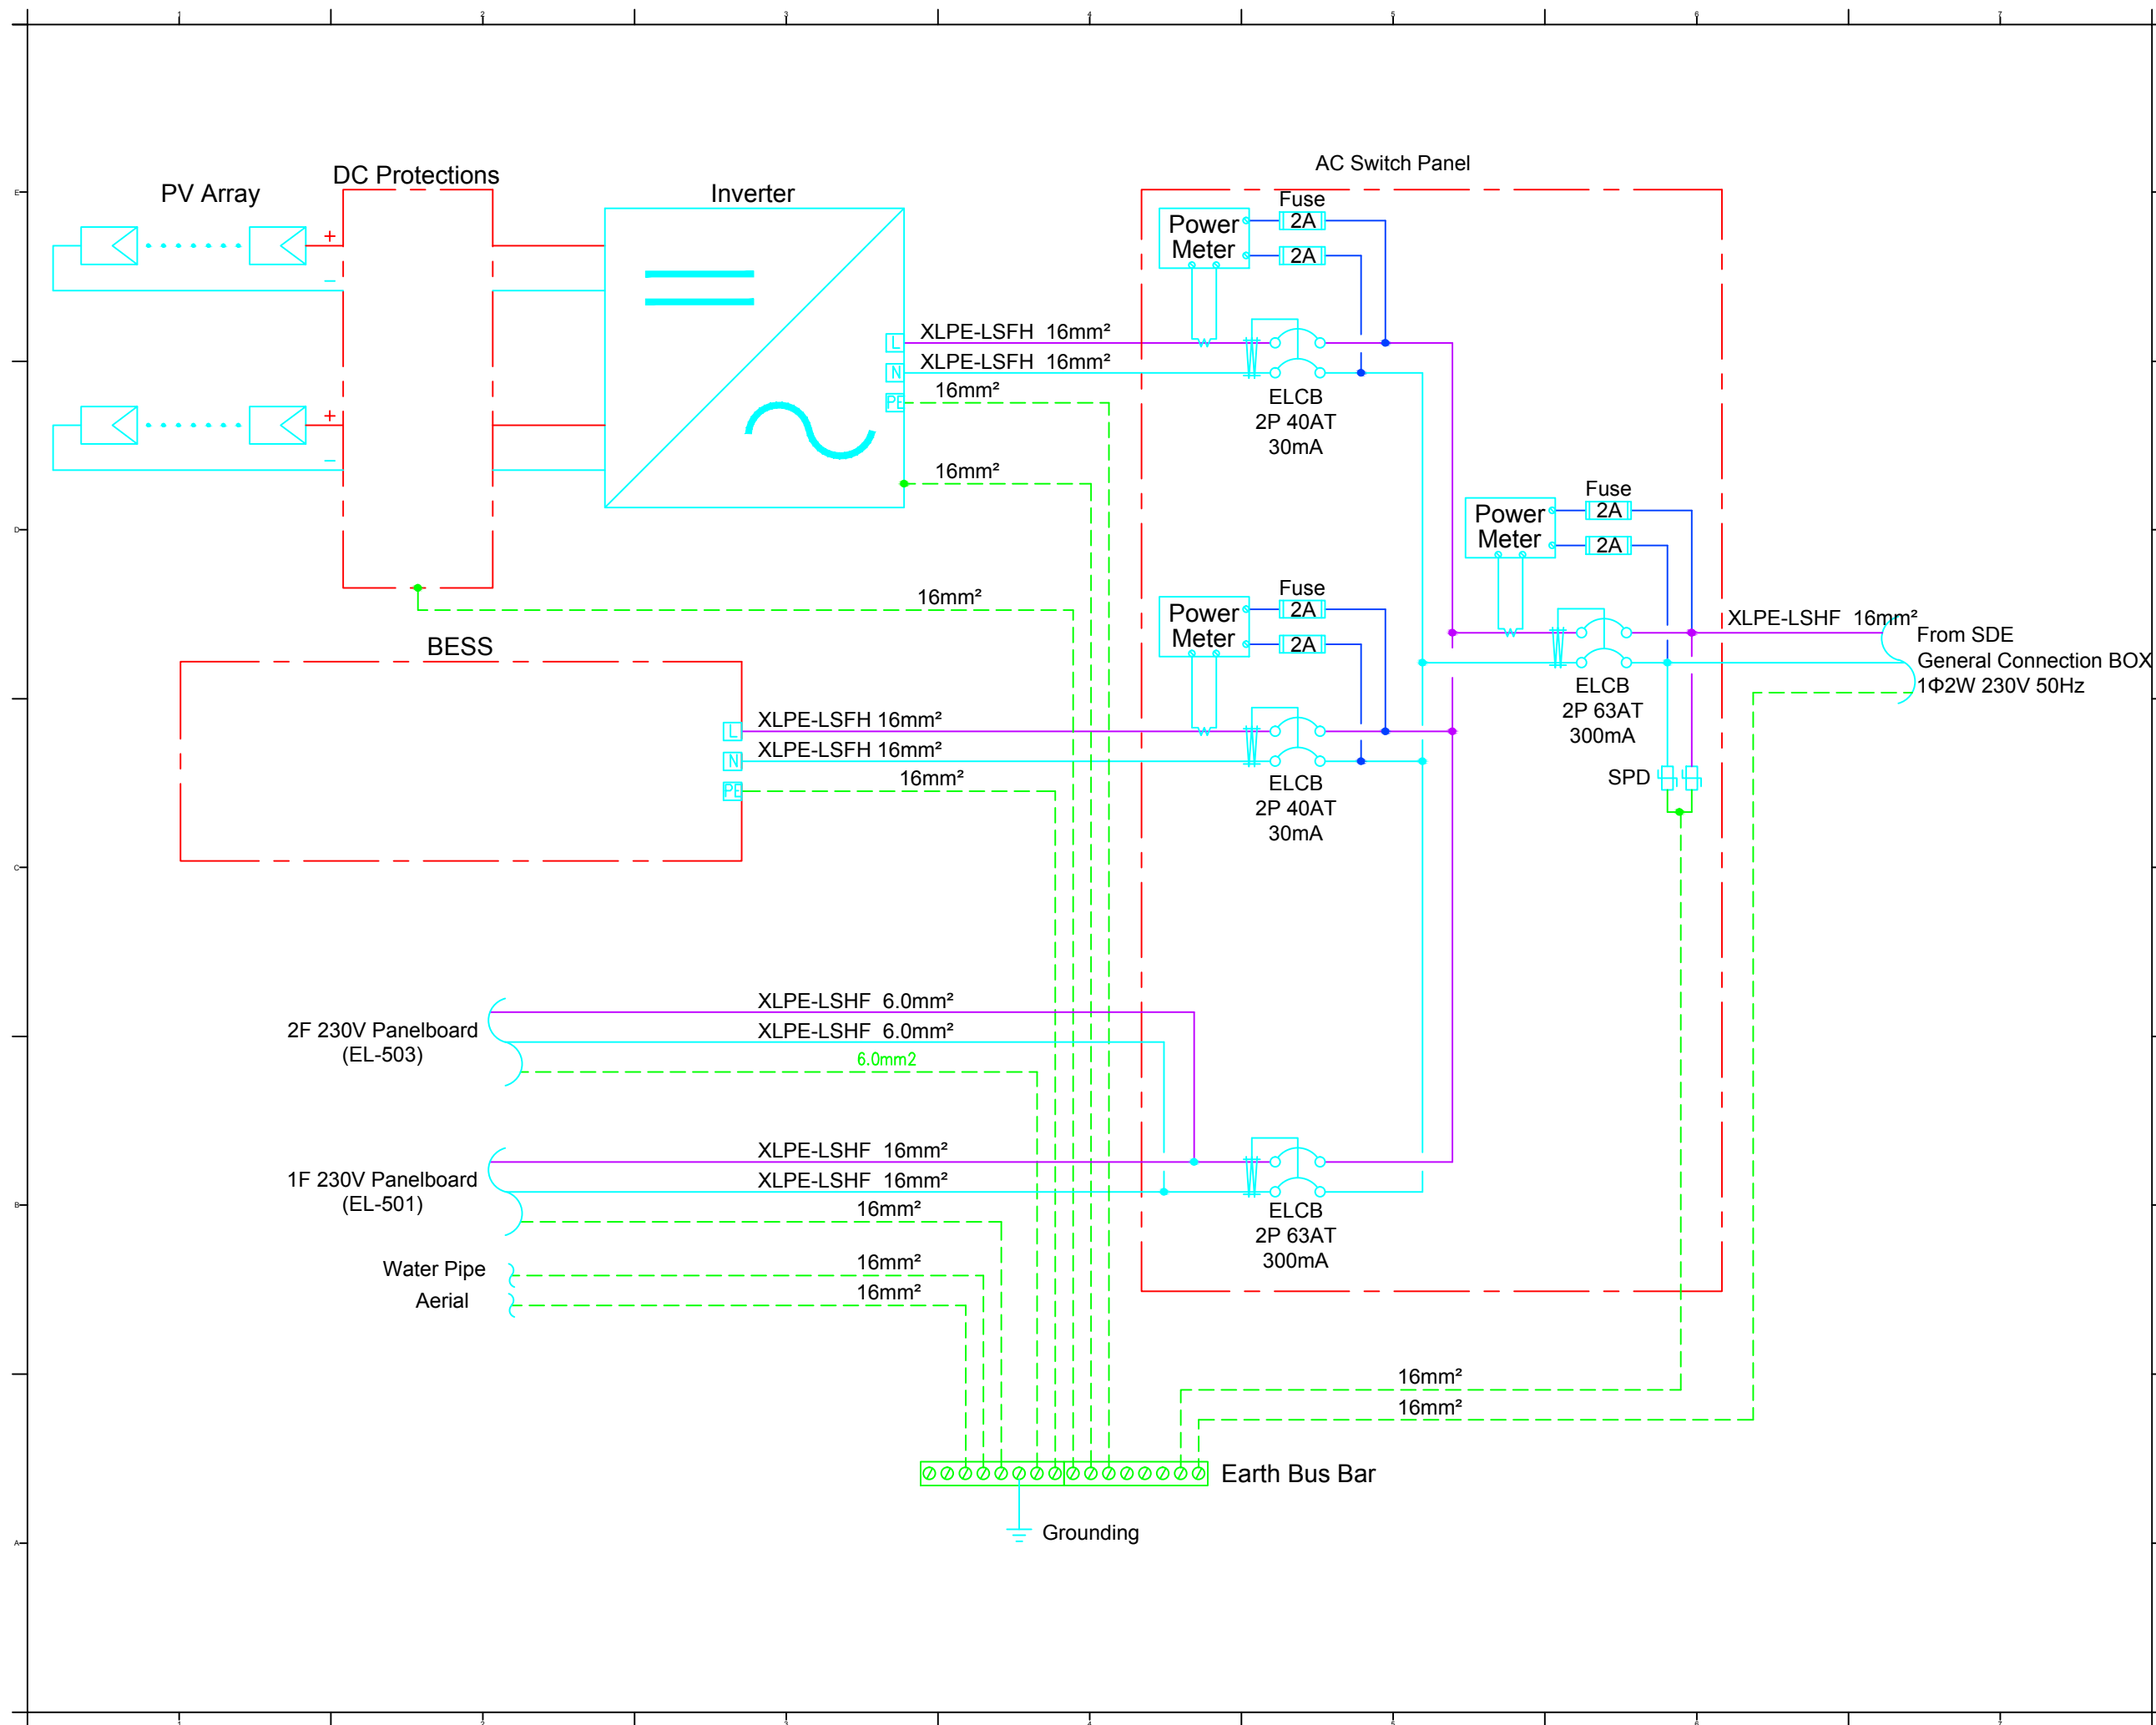

NCTU Architecture
國立交通大學建築研究所

Team Name: NCTU/UNICODE
Address: 1001 Ta-Hsueh Road
Hsinchu City 30010
Taiwan
Contact: www.sde.tw





Note:

Mark	Date	Description
DN	2013/04/01	SD Submission
DN	2013/07/01	DDc Submission
ST	2013/11/01	DD Submission
ST	2014/03/03	CD Submission

Drawn by	RAYS
Checked by	-
Scale	-
Unit	-

DWG. Title	
GROUNDING SYSTEM	
DWG. No.	PAGE
EL-603	205

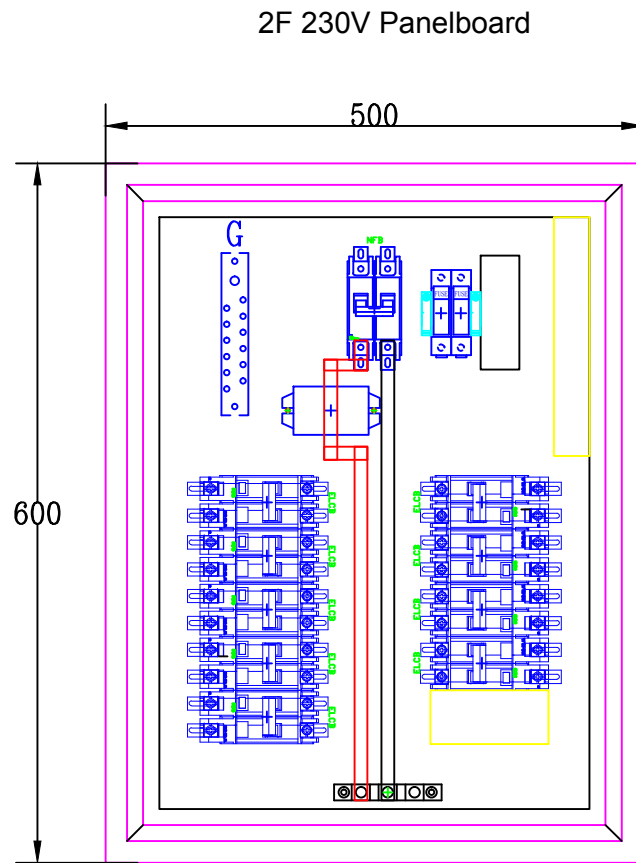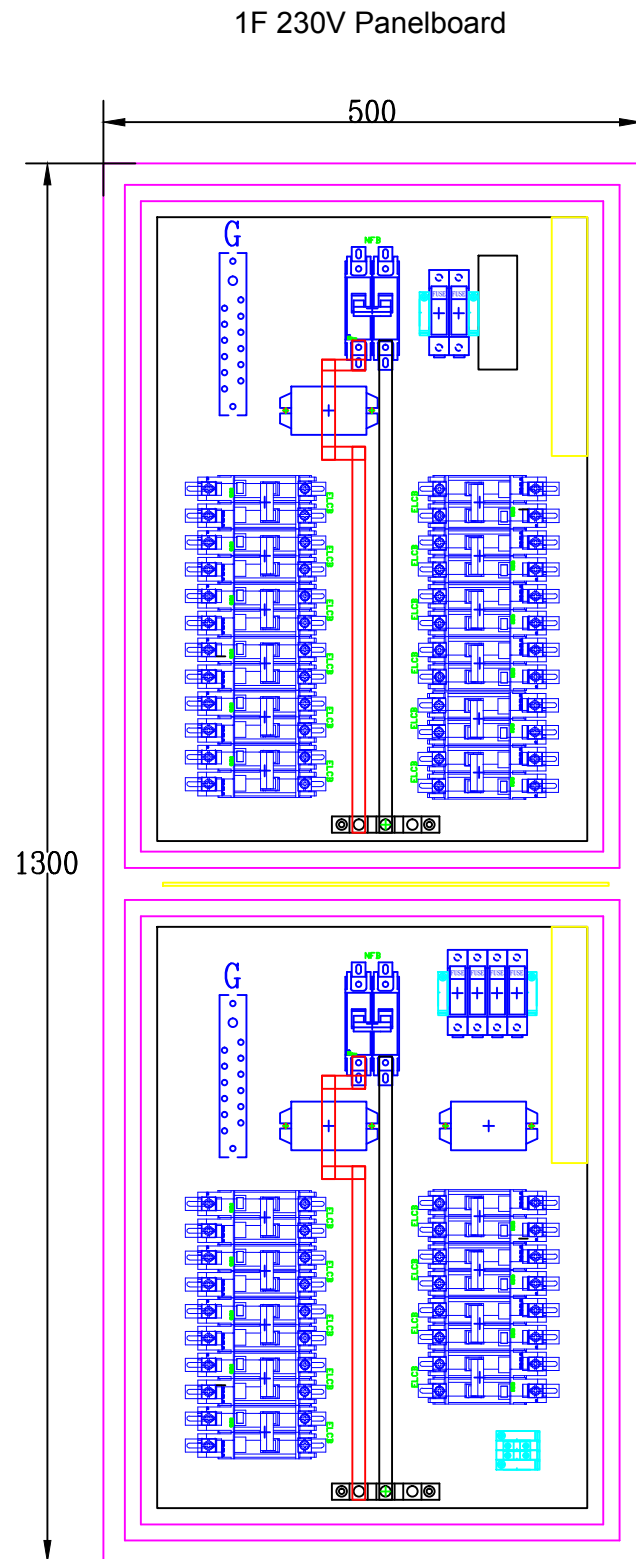

Project:



Institution:



NCTU Architecture
國立交通大學建築研究所

Team Name: NCTU/UNICODE

Address: 1001 Ta-Hsueh Road
Hsinchu City 30010
Taiwan


Contact: www.sde.tw



Consultants:



Note:

 

Mark	Date	Description
DN	2013/04/01	SD Submission
DN	2013/07/01	DDc Submission
ST	2013/11/01	DD Submission
ST	2014/03/03	CD Submission

Drawn by RAYS

Checked by -

Scale -

Unit mm

DWG. Title


AC CIRCUIT LAYOUT

DWG. No. PAGE

EL-604

206

Tag	Components	Manufacturer	Model	Q'ty	Notes
①	SDE Grid			1	Organizer Supplied Meter
②	Smart Meter	Schneider	PM3200	1	
③	PV array	DelSolar	D6P250B3A	24	
④	DC Protections	HI BOX		1	
⑤	Inverter	Delta	Solivia 5.0	1	
⑥	Power Meter	Schneider	PM3200	2	
⑦	BESS	Delta		1	Battery Energy Storage System

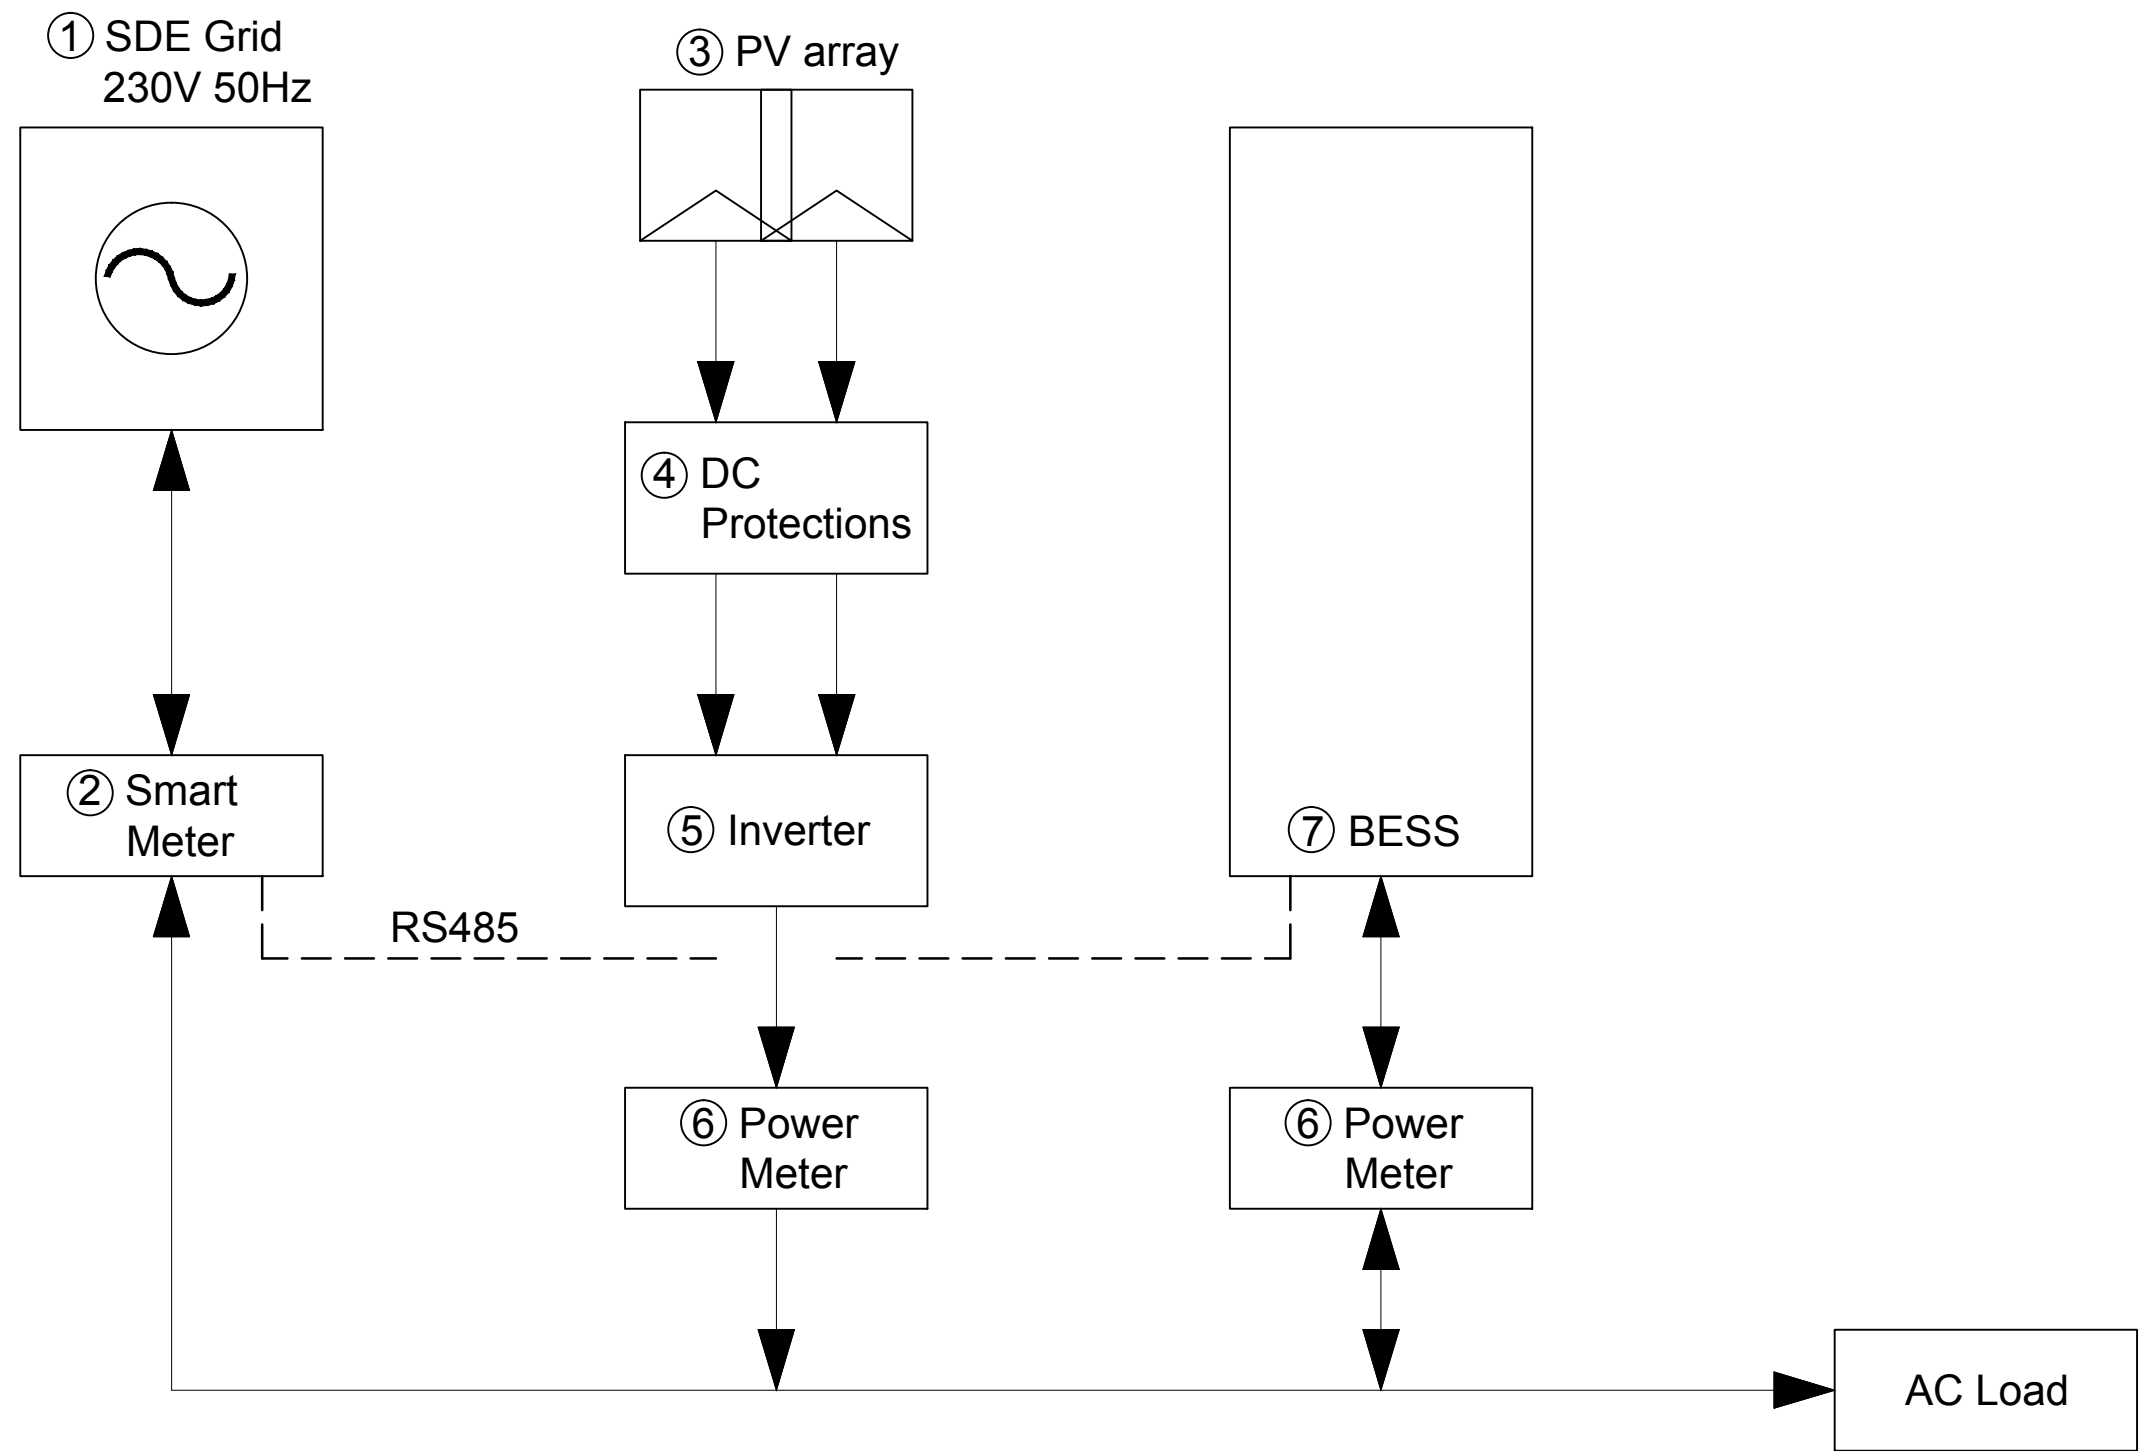


Mark	Date	Description
DN	2013/04/01	SD Submission
DN	2013/07/01	DDc Submission
ST	2013/11/01	DD Submission
ST	2014/03/03	CD Submission

Drawn by	AW
Checked by	DN
Scale	N/A
Unit	N/A


DWG. Title	PHOTOVOLTAIC SYSTEM: GENERAL 1
------------	-----------------------------------

DWG. No.	PAGE
PV-001	207

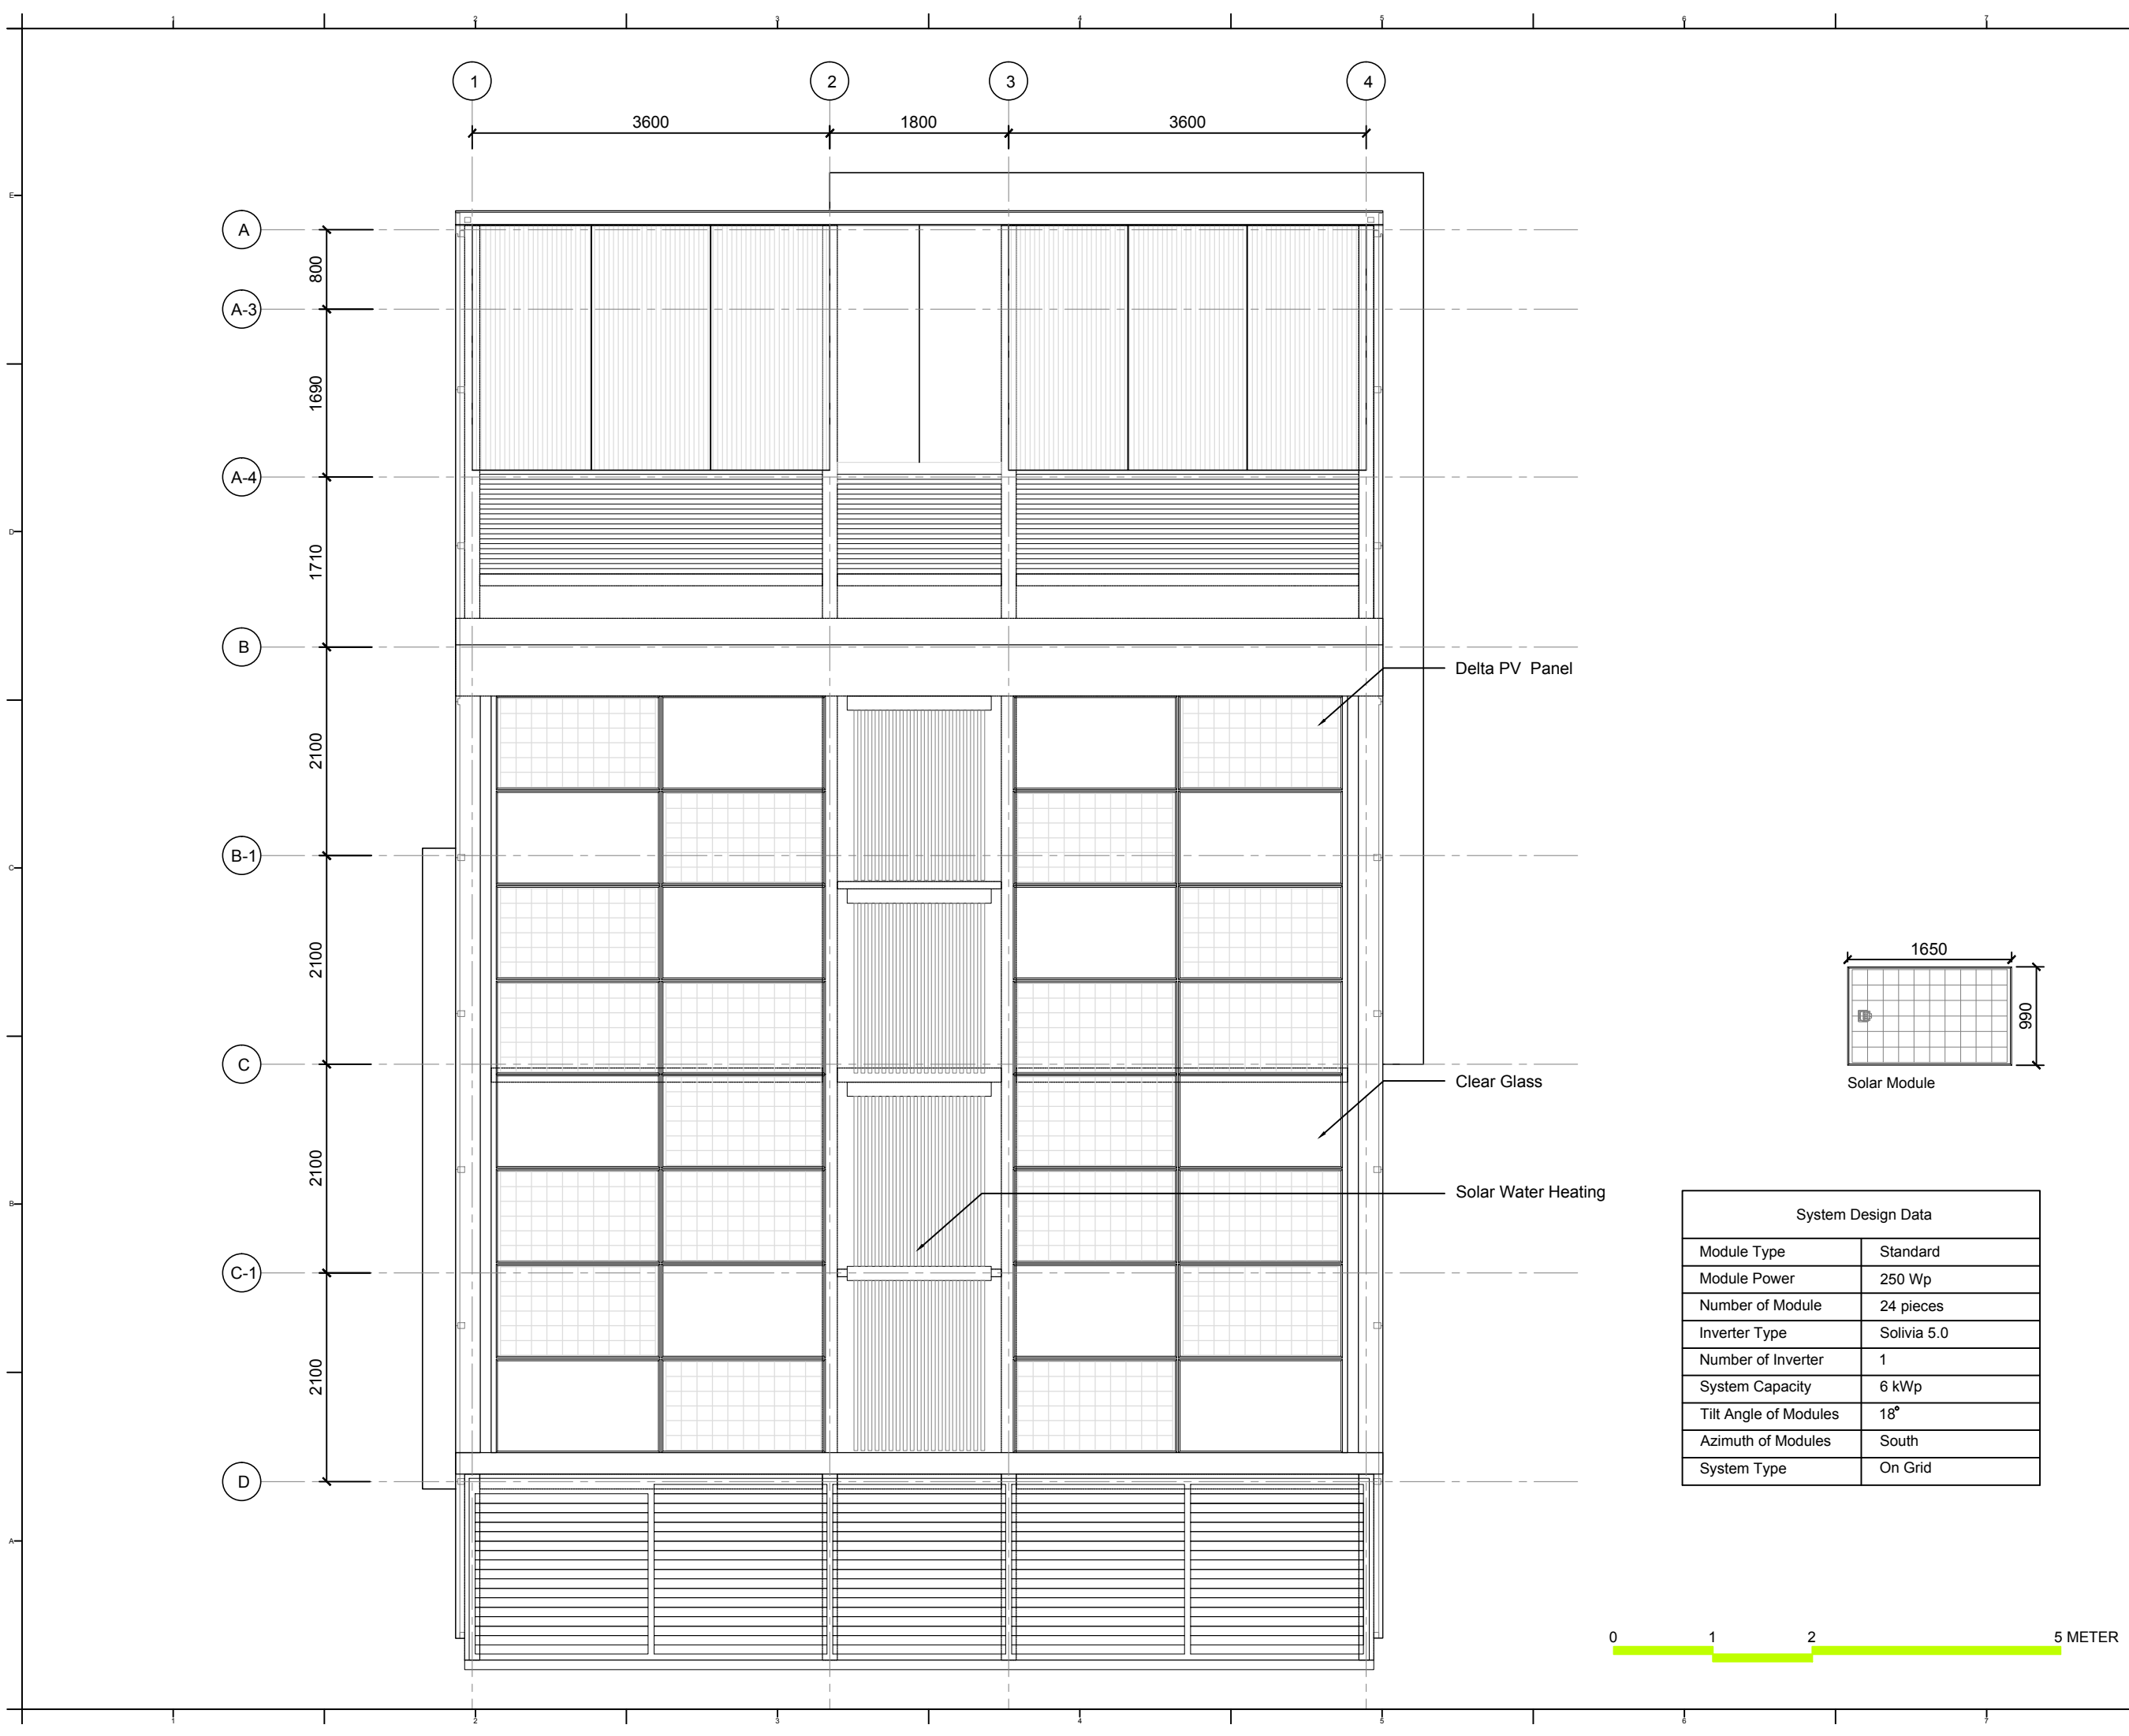

NCTU Architecture
國立交通大學建築研究所

Team Name: NCTU/UNICODE
Address: 1001 Ta-Hsueh Road
Hsinchu City 30010
Taiwan
Contact: www.sde.tw

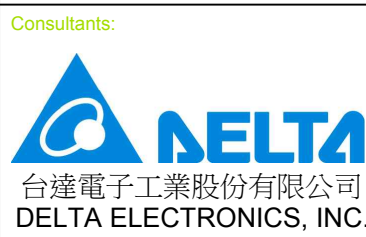


Note:

Mark	Date	Description
DN	2013/04/01	SD Submission
DN	2013/07/01	DDc Submission
ST	2013/11/01	DD Submission
ST	2014/03/03	CD Submission

Drawn by	CF
Checked by	DN
Scale	1:60
Unit	mm

DWG. Title	
PHOTOVOLTAIC SYSTEM: GENERAL 2	
DWG. No.	PAGE
PV-002	208

Tag	Components	Manufacturer	Model	Q'ty	Notes
①	PV Module	DelSolar	D6P250B3A	24	
②	Box	HI BOX		1	
	Fuse	Littelfuse	LPSC+KLKD	4	
	Surge Protection Device	Shihlin	BHP30	4	
③	Inverter	Delta	Solivia 5.0	1	

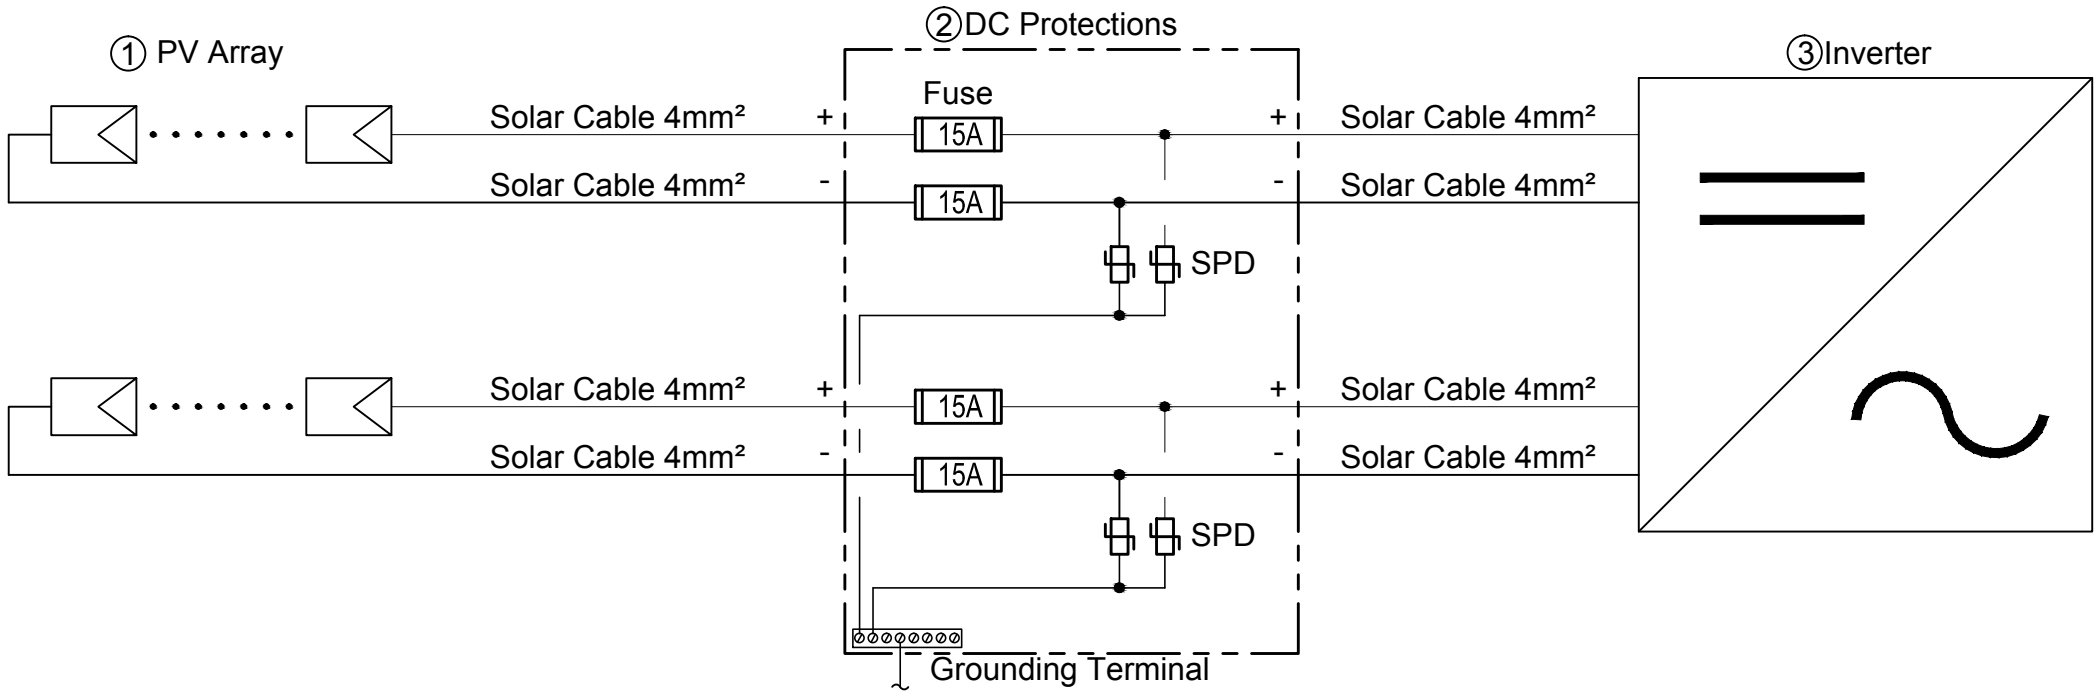

Photovoltaic Module :
DelSolar D6P250B3A
Max. DC power = 250Wp
Voc = 37.37 V
Vmp = 30.95 V
Isc = 8.63 A
Temp. Coeff. of Voc = -0.131 V/°C
Temp. Coeff. of Isc = 0.0043 A/°C
Temp. Coeff. of Vmp = -0.142 V/°C
Module Efficiency = 15.3 %

Inverter :
Delta Solivia 5.0
Max. input power = 6,000Wp
Input Voltage range = 125 ~ 600V
Full power MPP range = 150 ~ 480V
Max. current = 36.6A
DC connector = 2 pairs
Nominal apparent power = 5,000VA
Voltage range = 184~264Vac
AC output frequency = 50 Hz
Max. current = 27.2 Aac
Max. efficiency = 96.1%
EU efficiency = 94.6%

Voltage Calculations :
Voc @ coldest expected operating Temp.:
Low ambient Temp. = 0°C
Voc(0°C)=Voc(STC)-25°C*(ΔVoc/°C)=37.37-25*(-0.131) = 40.65V
Max. modules of string:
nmax=Vdc(input max)/Voc(0°C)=600/40.65=14.76 ≤ 14pcs
Vmp @ highest expected operating Temp.:
High ambient Temp. = 75°C
Vmp(75°C)=Vmp(STC)+(75°C-25°C)*(ΔVmp/°C)=30.95+50*(-0.142) = 23.85V
Min. modules of string:
nmin=Vmp(min)/Vmp(75°C)=150/23.85=6.29 ≥ 7pcs
Selection modules of string = 12 pcs

$$Voc(0^{\circ}C)_{string} = Modules * Voc(0^{\circ}C) = 12 * 40.65V = 487.8V < 600V$$

$$Vmp(75^{\circ}C)_{string} = Modules * (75^{\circ}C) = 12 * 23.85V = 286.2V > 150V$$

String in parallel :
Max. DC power of Charge Controller / Selection modules of string / Module Max. DC power
= 6,000W / 12pcs / 250W
= 2parallel


Note:

Mark	Date	Description
DN	2013/04/01	SD Submission
DN	2013/07/01	DDc Submission
ST	2013/11/01	DD Submission
ST	2014/03/03	CD Submission


Drawn by	CF
Checked by	DN
Scale	N/A
Unit	N/A

DWG. Title PHOTOVOLTAIC SYSTEM: DC CIRCUITS	
DWG. No. PV-011	PAGE 209

Tag	Components	Manufacturer	Model	Q'ty	Notes
①	PV Module	DelSolar	D6P250B3A	24	
②	DC Protections	HI BOX		1	
③	Inverter	Delta	Solivia 5.0	1	
④	Box	HI BOX		1	
	Power Meter	Schneider	PM3200	3	
	ELCB	Shihlin		4	
	Surge Protection Device	Shihlin		2	
⑤	BESS	Delta		1	Battery Energy Storage System

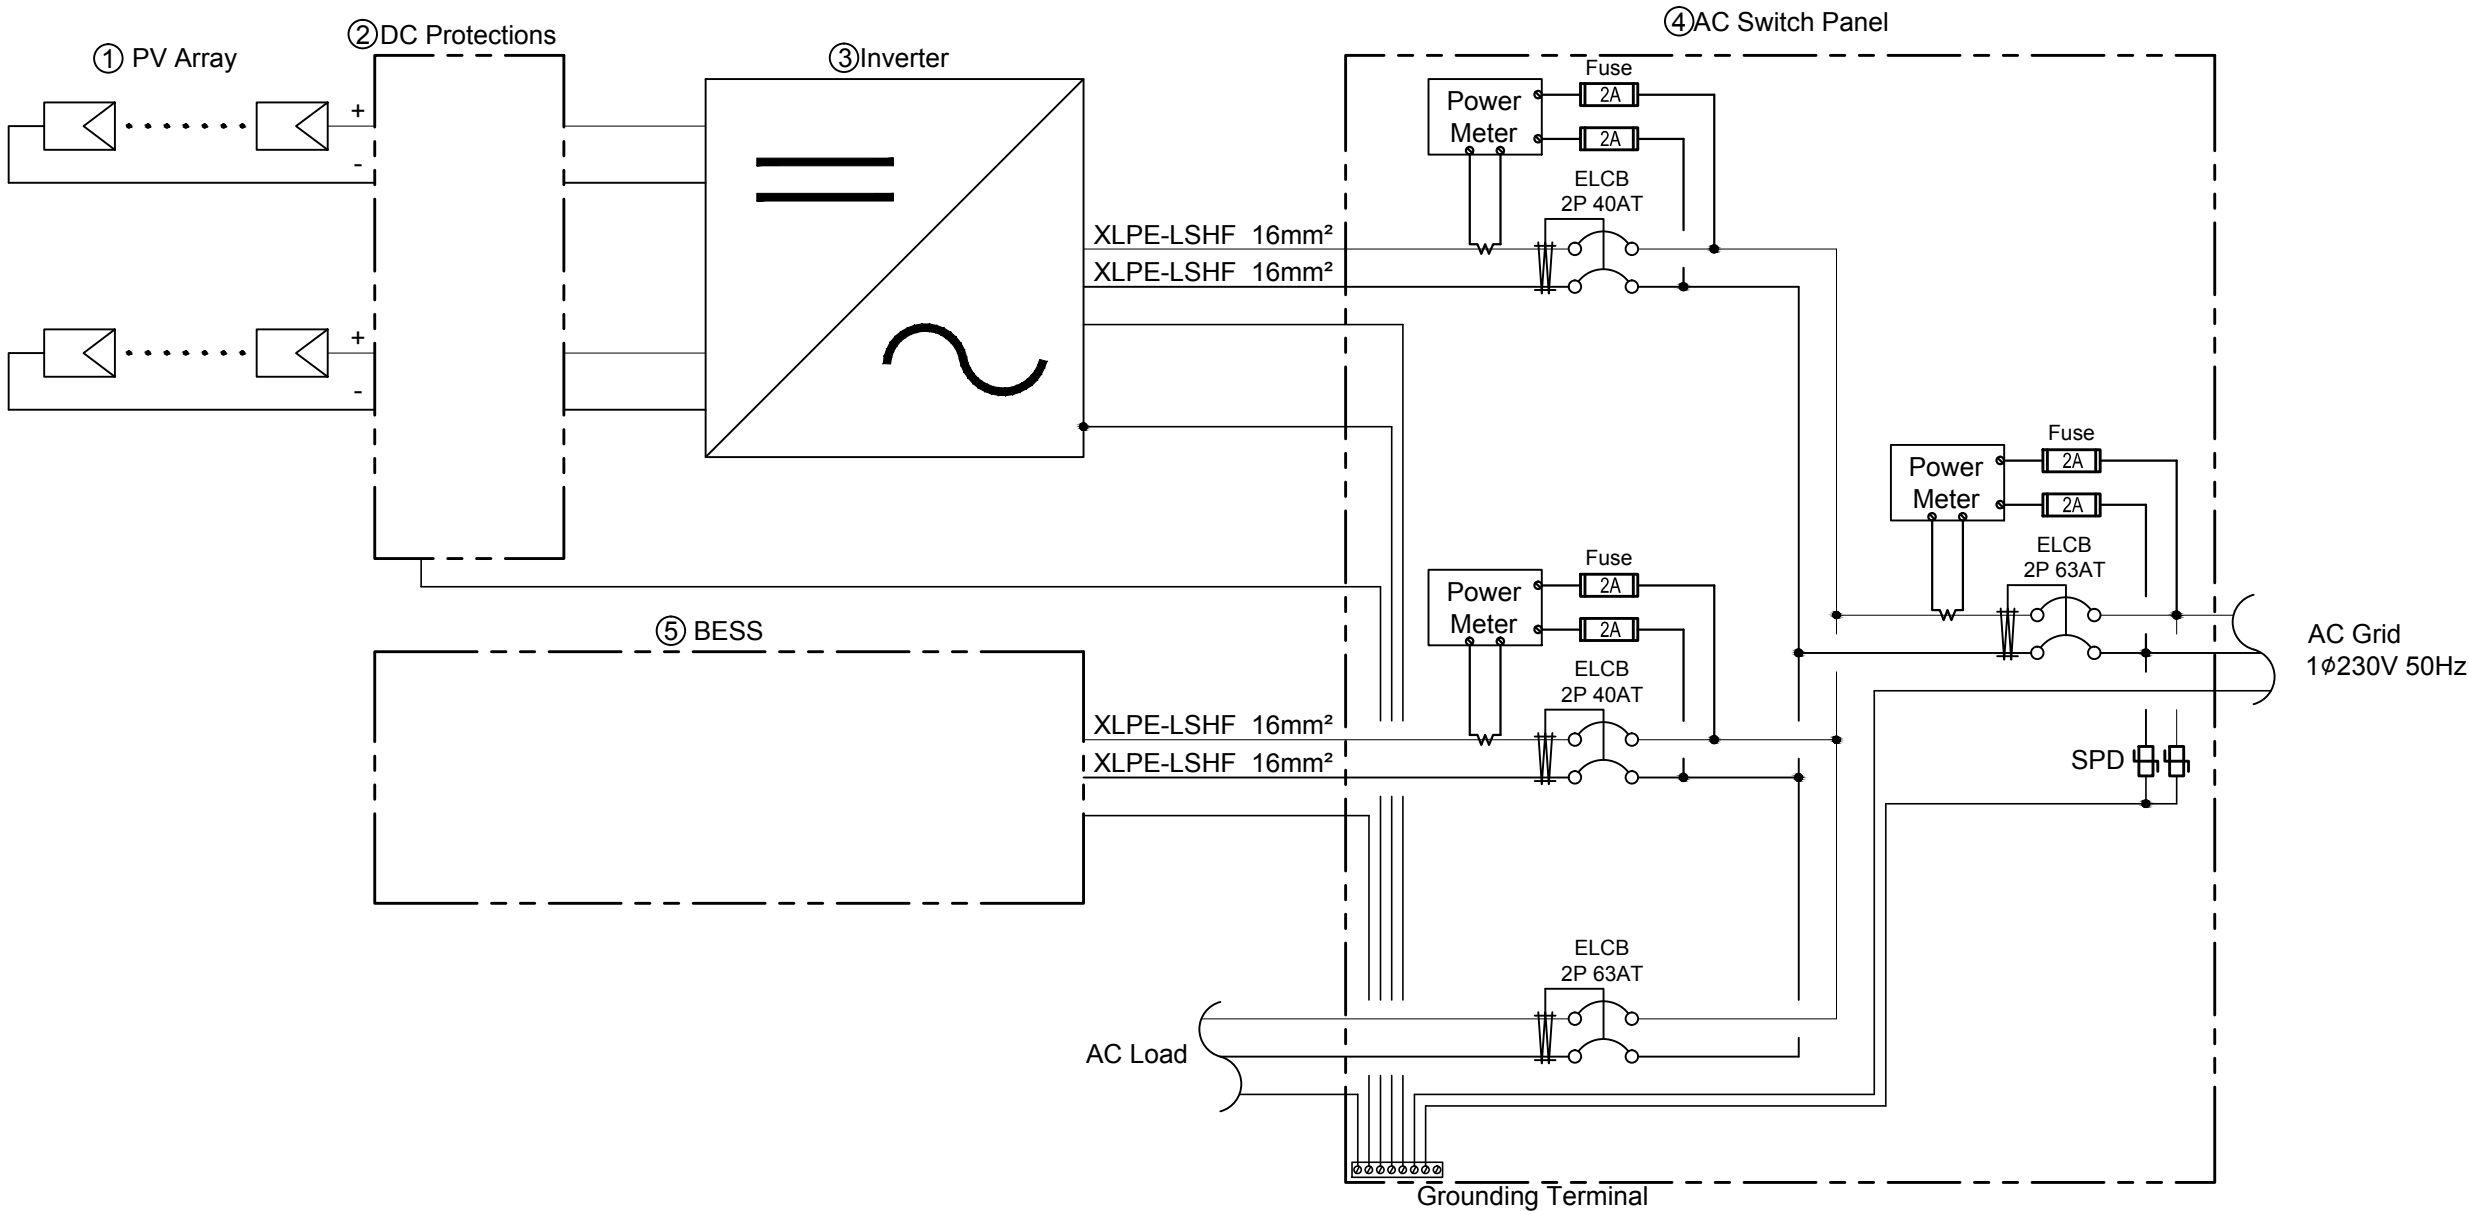

Tag	Components	Manufacturer	Model	Q'ty	Notes
①	PV Module	DeiSolar	D6P250B3A	24	
②	DC Protections	HI BOX		1	
③	Inverter	Delta	Solivia 5.0	1	
④	AC Switch Panel	HI BOX		1	
⑤	BESS	Delta		1	Battery Energy Storage System

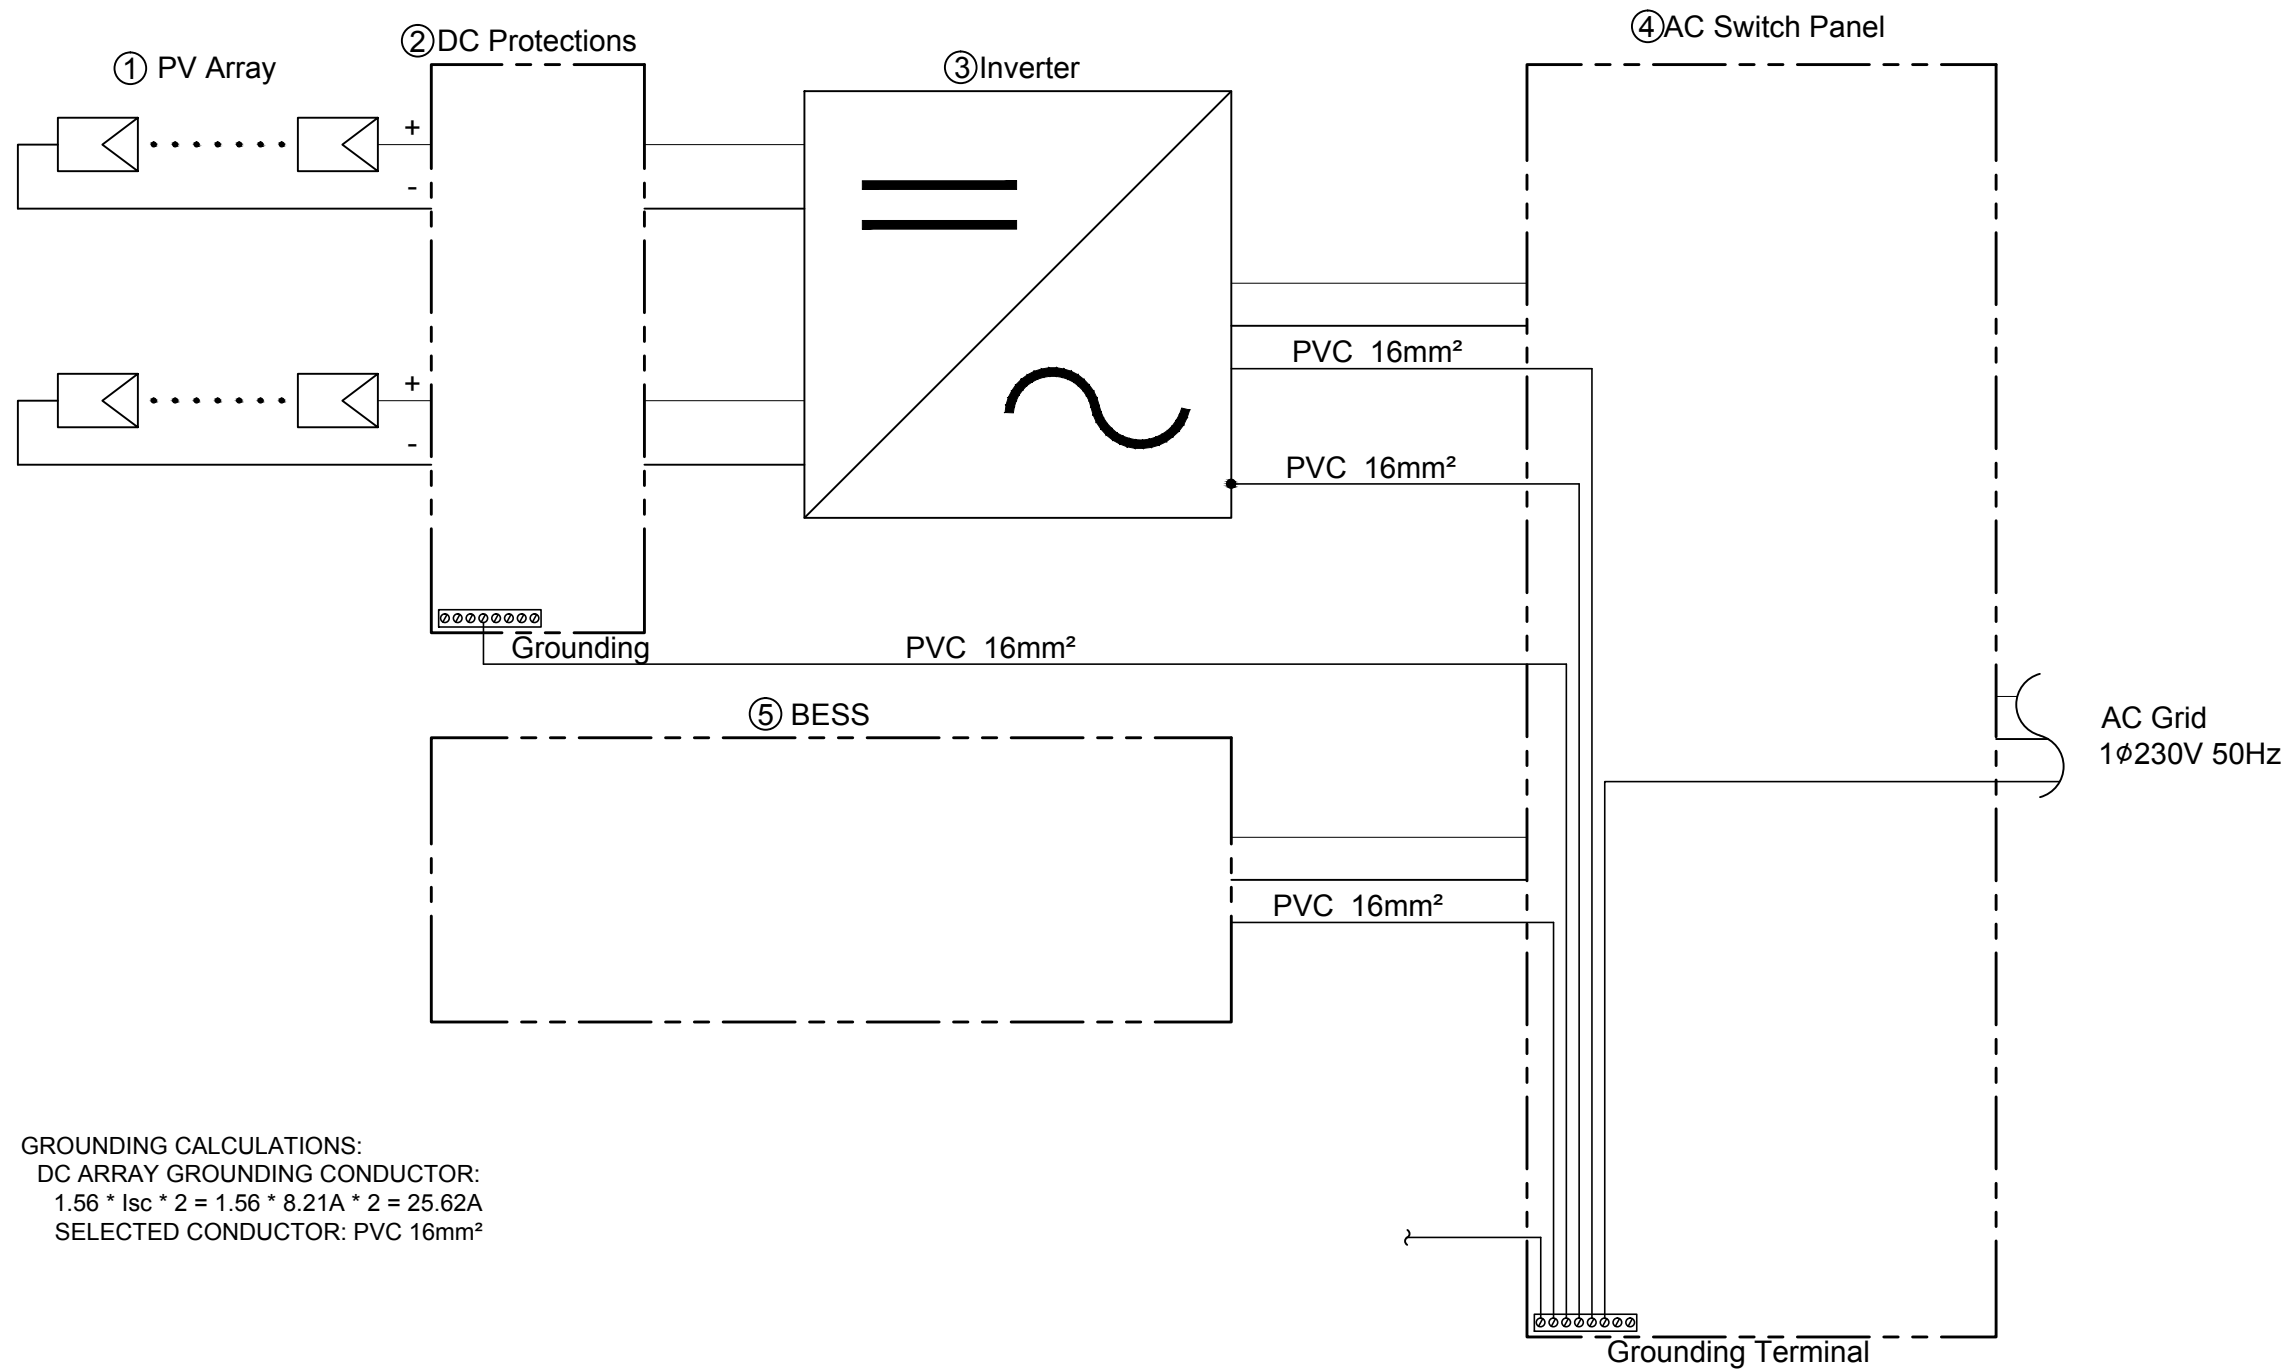

GROUNDING CALCULATIONS:
DC ARRAY GROUNDING CONDUCTOR:
 $1.56 * I_{sc} * 2 = 1.56 * 8.21A * 2 = 25.62A$
SELECTED CONDUCTOR: PVC 16mm²



**Solar
Decathlon
Europe**

Project:



**ORCHID
HOUSE**

Institution:



國立交通大學
National Chiao Tung University

NCTU Architecture
國立交通大學建築研究所

Team Name:

NCTU/UNICODE

Address:

1001 Ta-Hsueh Road
Hsinchu City 30010
Taiwan

Contact:

www.sde.tw



Consultants:



DELTA

台達電子工業股份有限公司
DELTA ELECTRONICS, INC.

Note:

Mark	Date	Description
DN	2013/04/01	SD Submission
DN	2013/07/01	DDc Submission
ST	2013/11/01	DD Submission
ST	2014/03/03	CD Submission

Drawn by	CF
Checked by	DN
Scale	N/A
Unit	N/A

DWG. Title



**PHOTOVOLTAIC SYSTEM:
GROUNDING SYSTEM**

DWG. No.

PV-031

PAGE

211

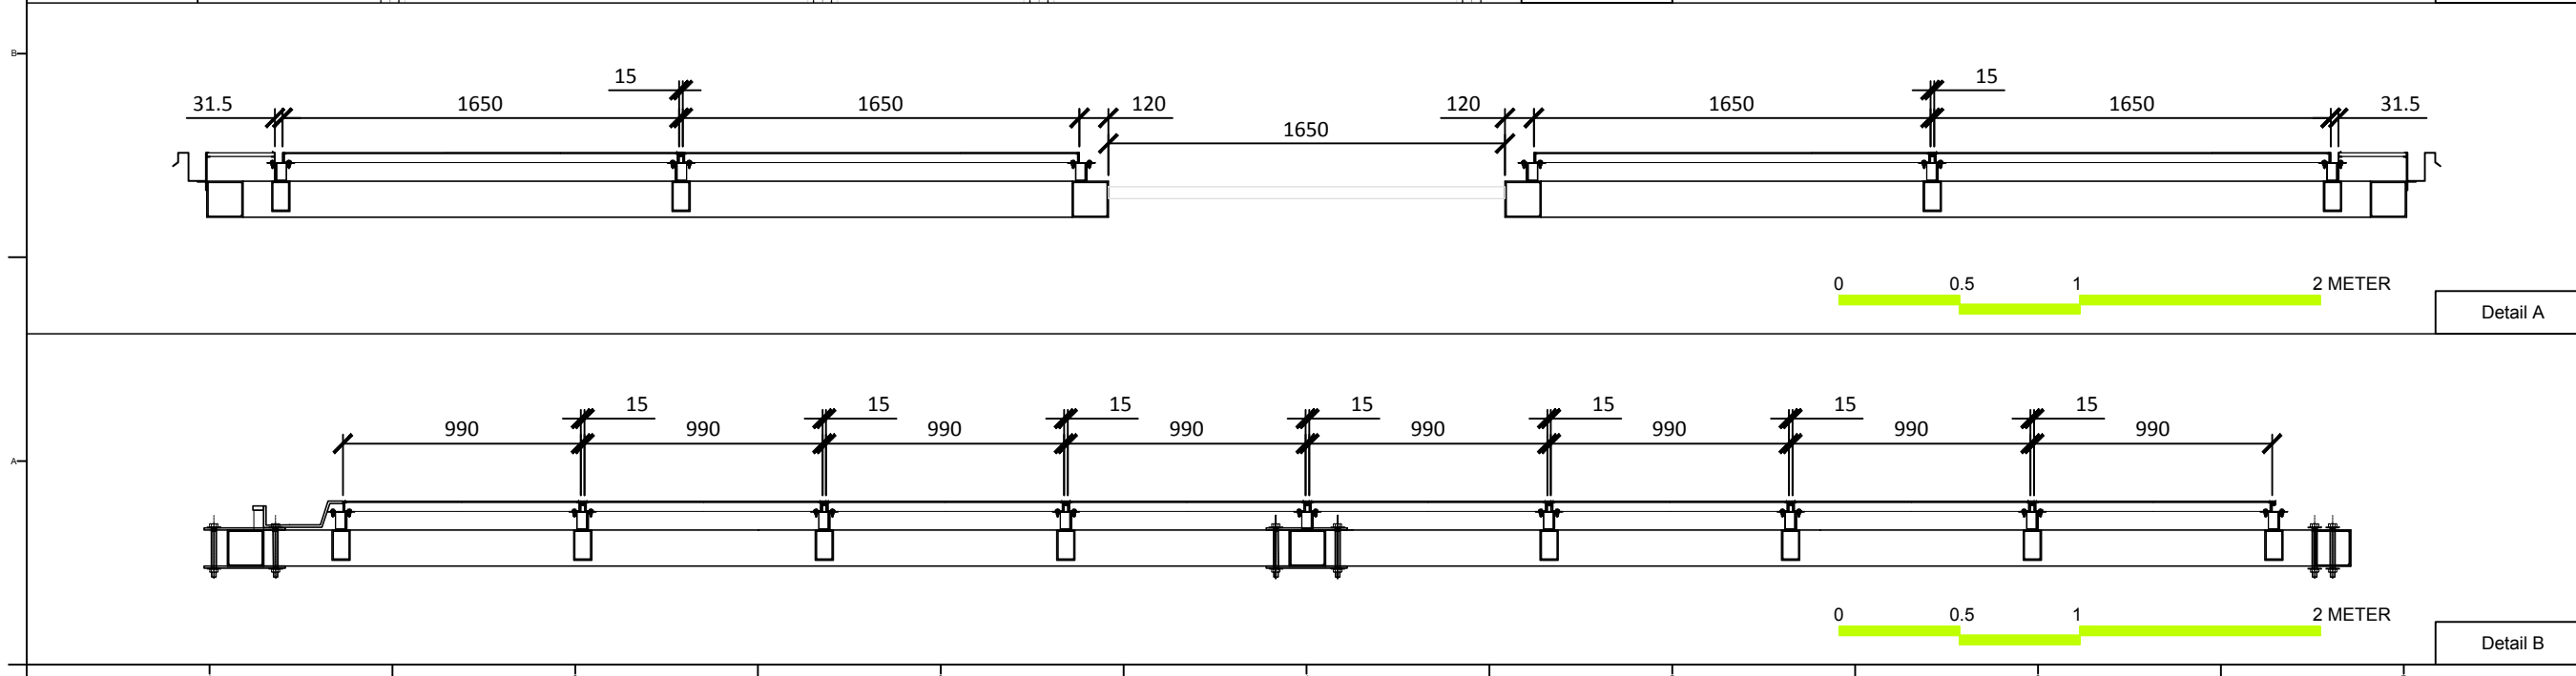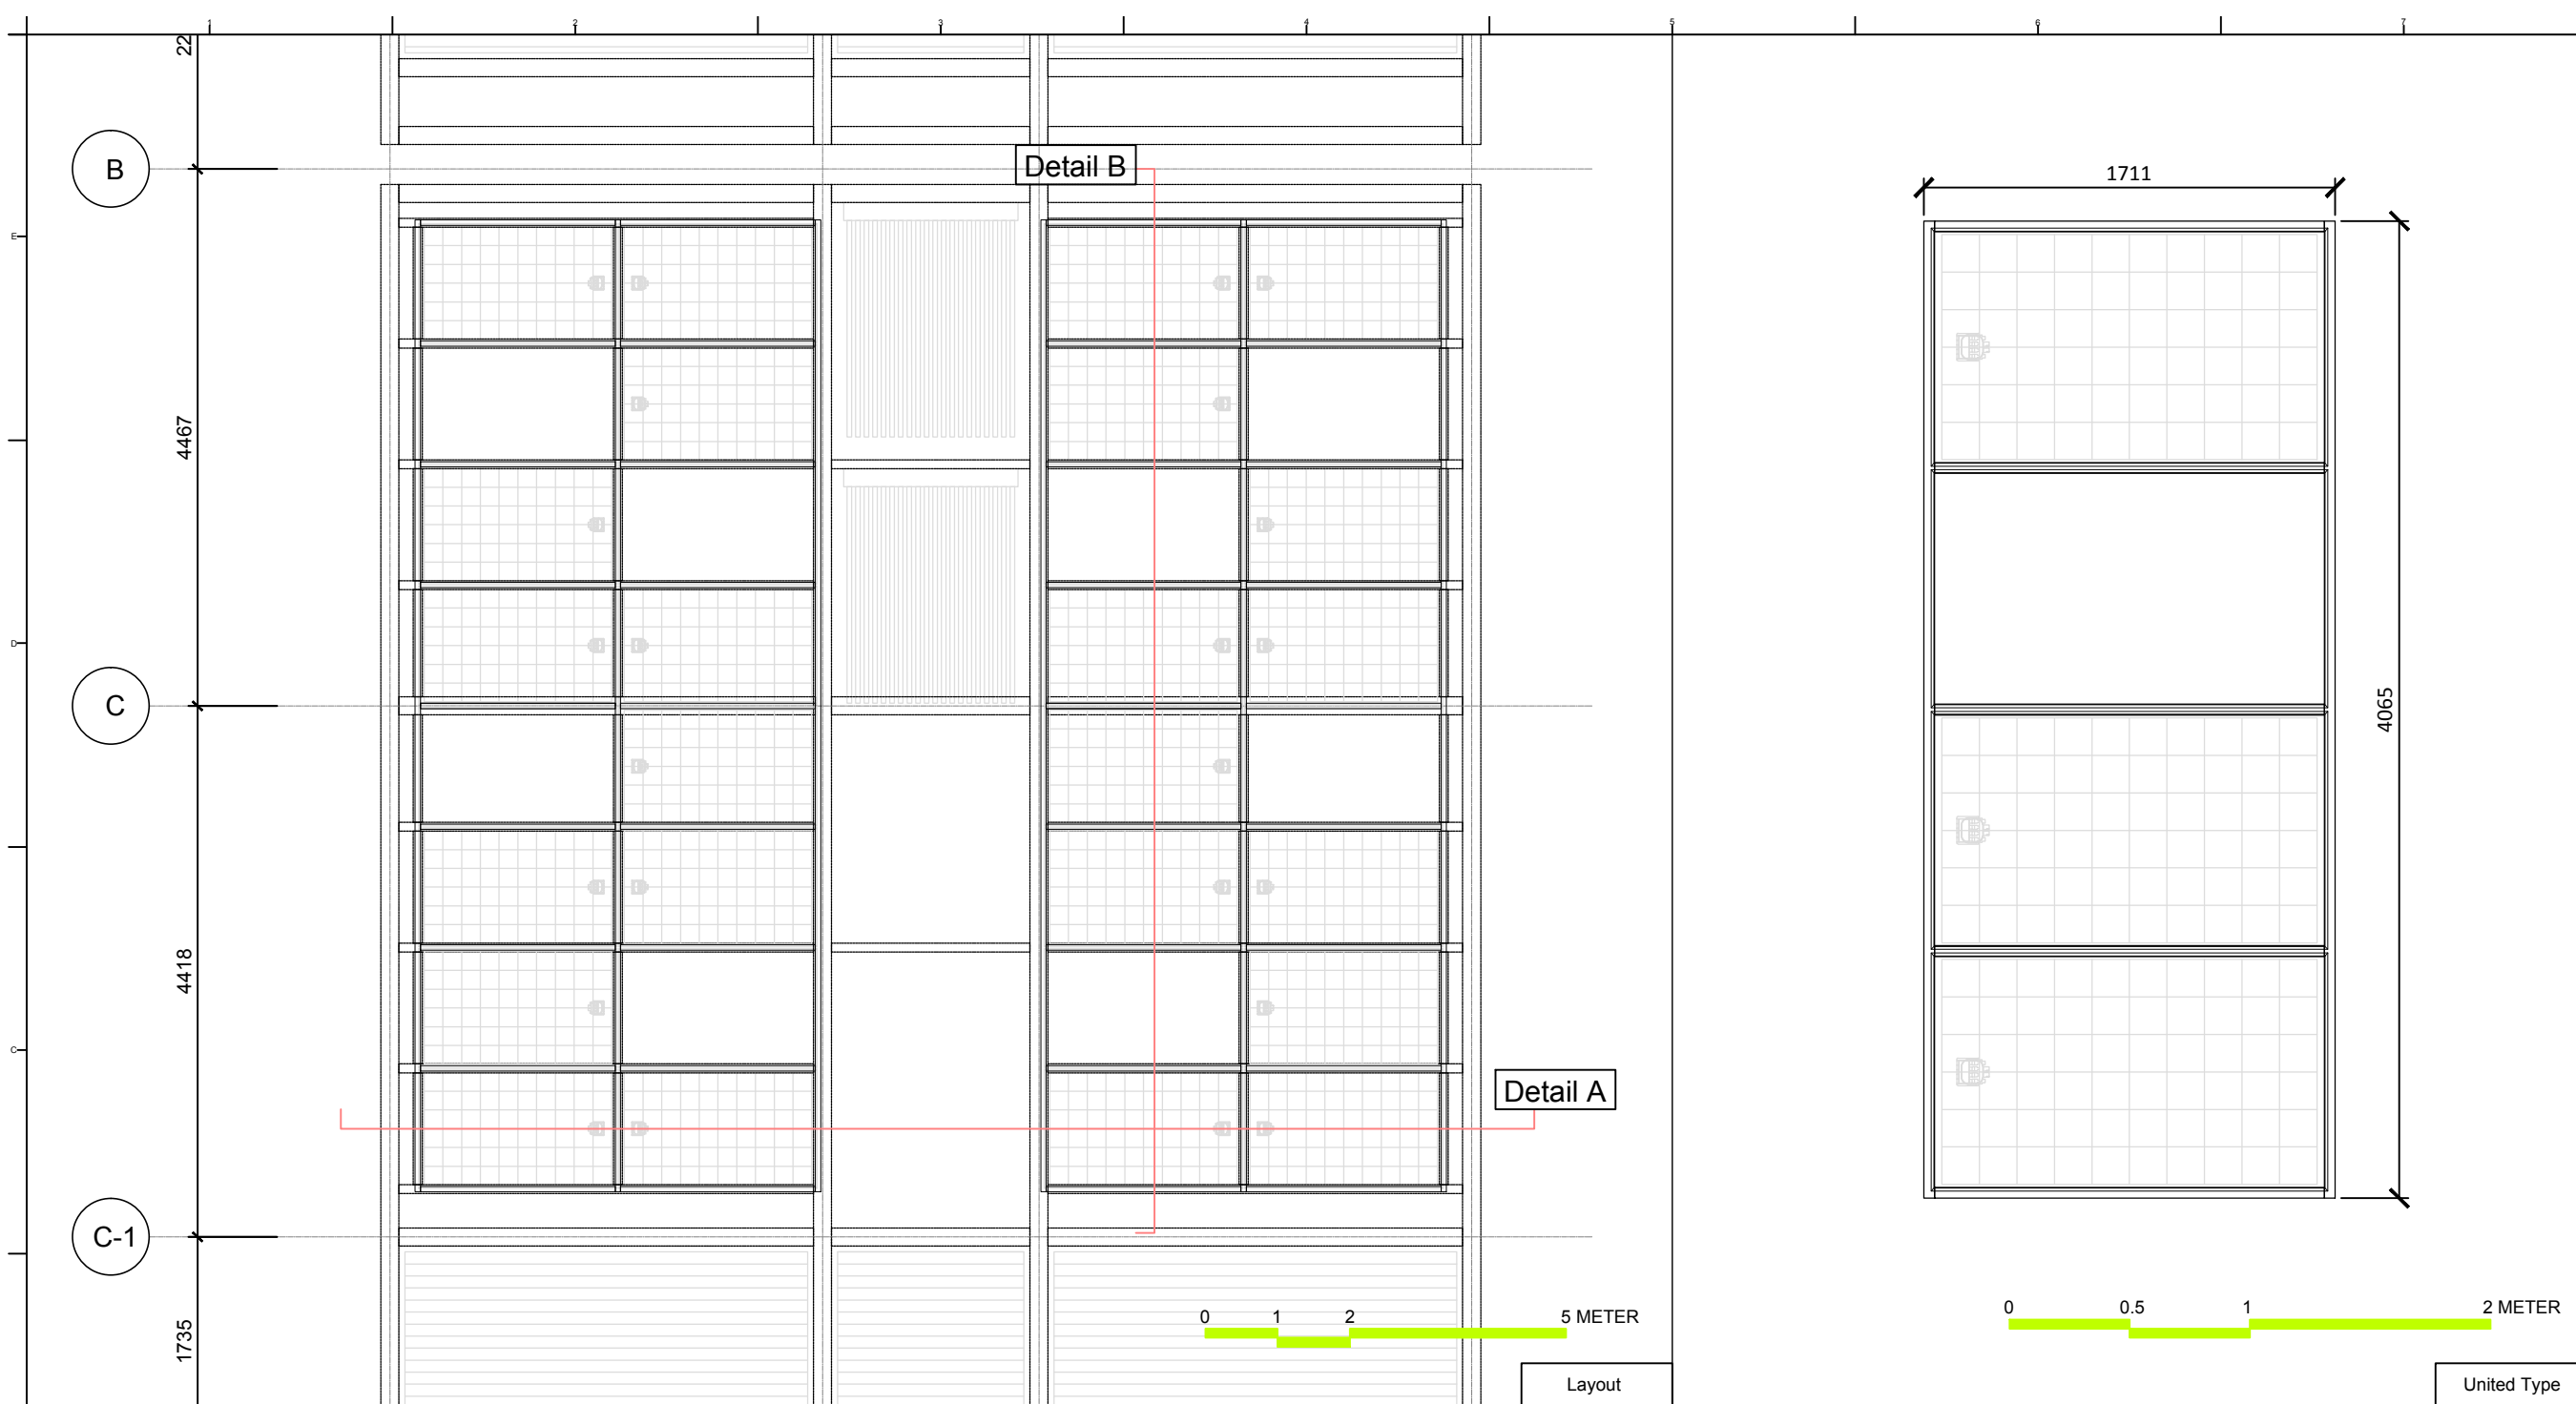



Solar Decathlon Europe

Project:



ORCHID HOUSE

Institution:



國立交通大學
National Chiao Tung University

NCTU Architecture
國立交通大學建築研究所

Team Name: NCTU/UNICODE
Address: 1001 Ta-Hsueh Road
Hsinchu City 30010
Taiwan
Contact: www.sde.tw



Consultants:



DELTA
台達電子工業股份有限公司
DELTA ELECTRONICS, INC.

Note:

Mark	Date	Description
DN	2013/04/01	SD Submission
DN	2013/07/01	DDc Submission
ST	2013/11/01	DD Submission
ST	2014/03/03	CD Submission

Drawn by: CF

Checked by: DN


Scale: 1:30

Unit: mm

DWG. Title: PHOTOVOLTAIC SYSTEM: MODULE LAYOUT

DWG. No. PV-041

PAGE 212

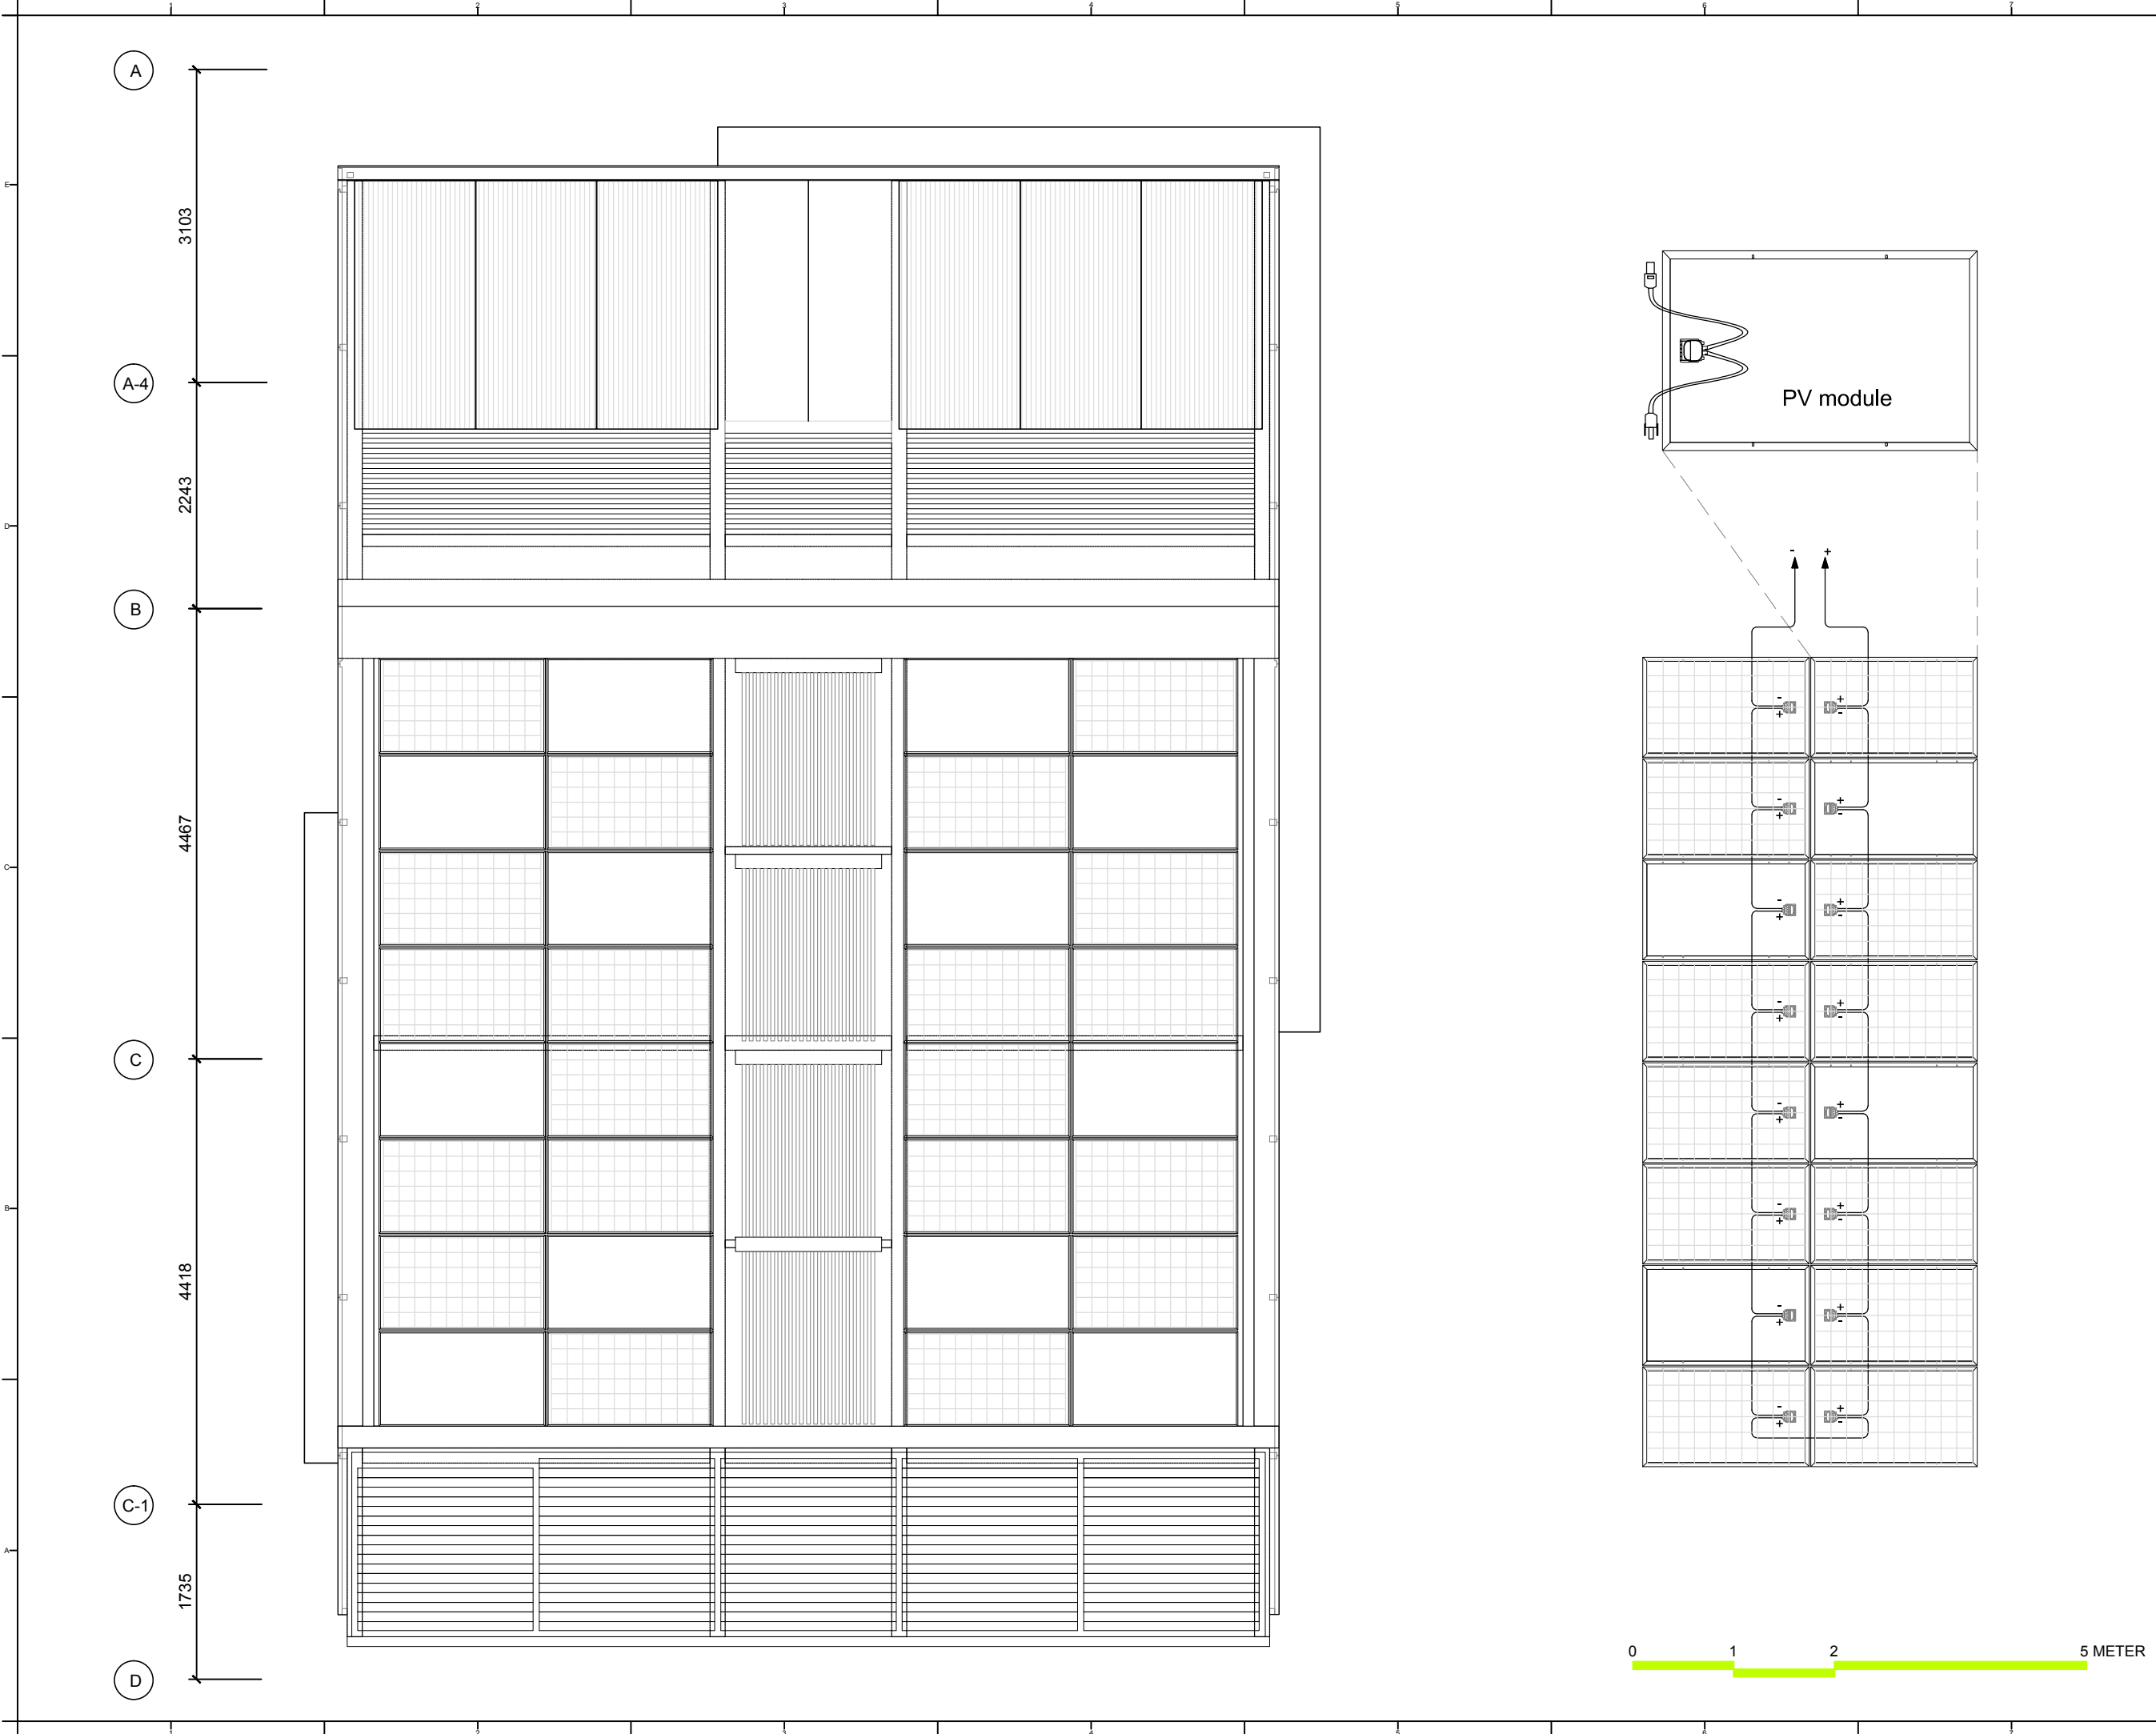

Project:



Institution:



NCTU Architecture
國立交通大學建築研究所


Team Name: NCTU/UNICODE
Address: 1001 Ta-Hsueh Road
Hsinchu City 30010
Taiwan
Contact: www.sde.tw



Consultants:



Note:


 



Mark	Date	Description
DN	2013/04/01	SD Submission
DN	2013/07/01	DDc Submission
ST	2013/11/01	DD Submission
ST	2014/03/03	CD Submission

Drawn by	CF
Checked by	DN
Scale	1:60
Unit	mm

DWG. Title
**PHOTOVOLTAIC SYSTEM:
MODULE STRING LAYOUT**

DWG. No.	PAGE
PV-042	213

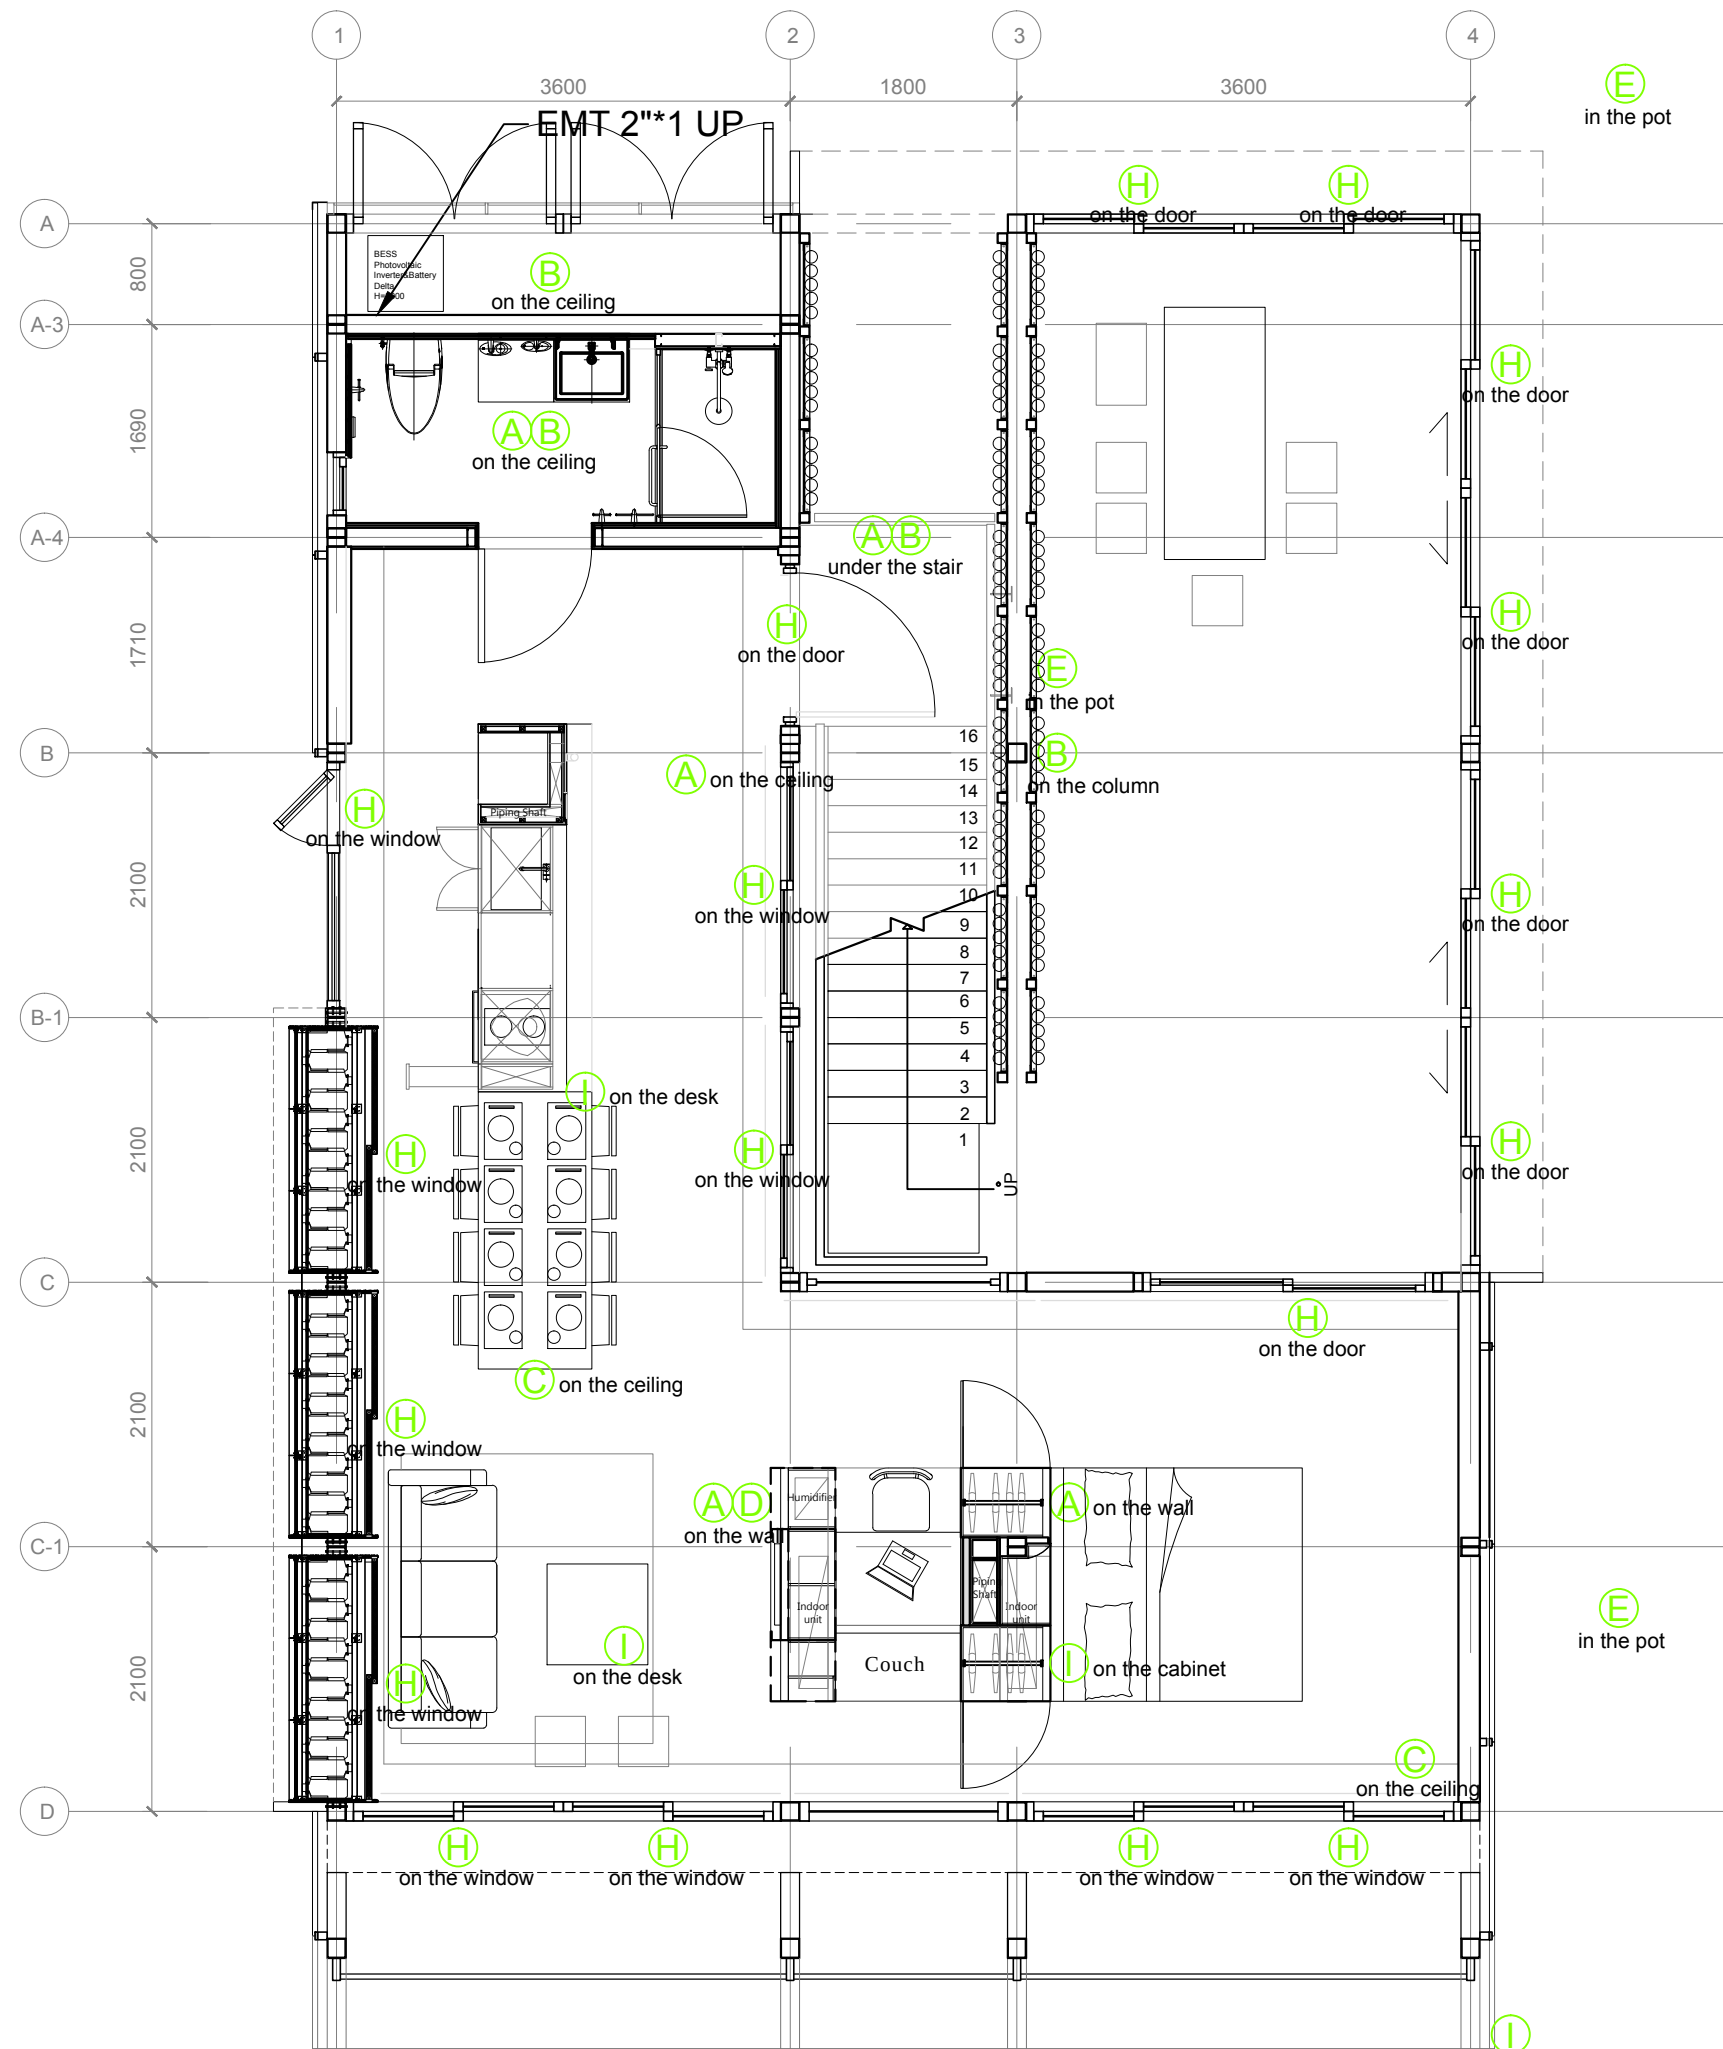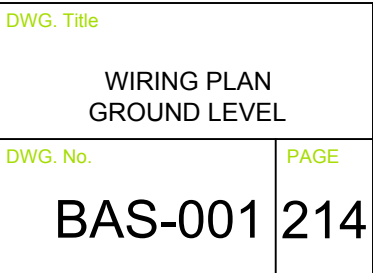

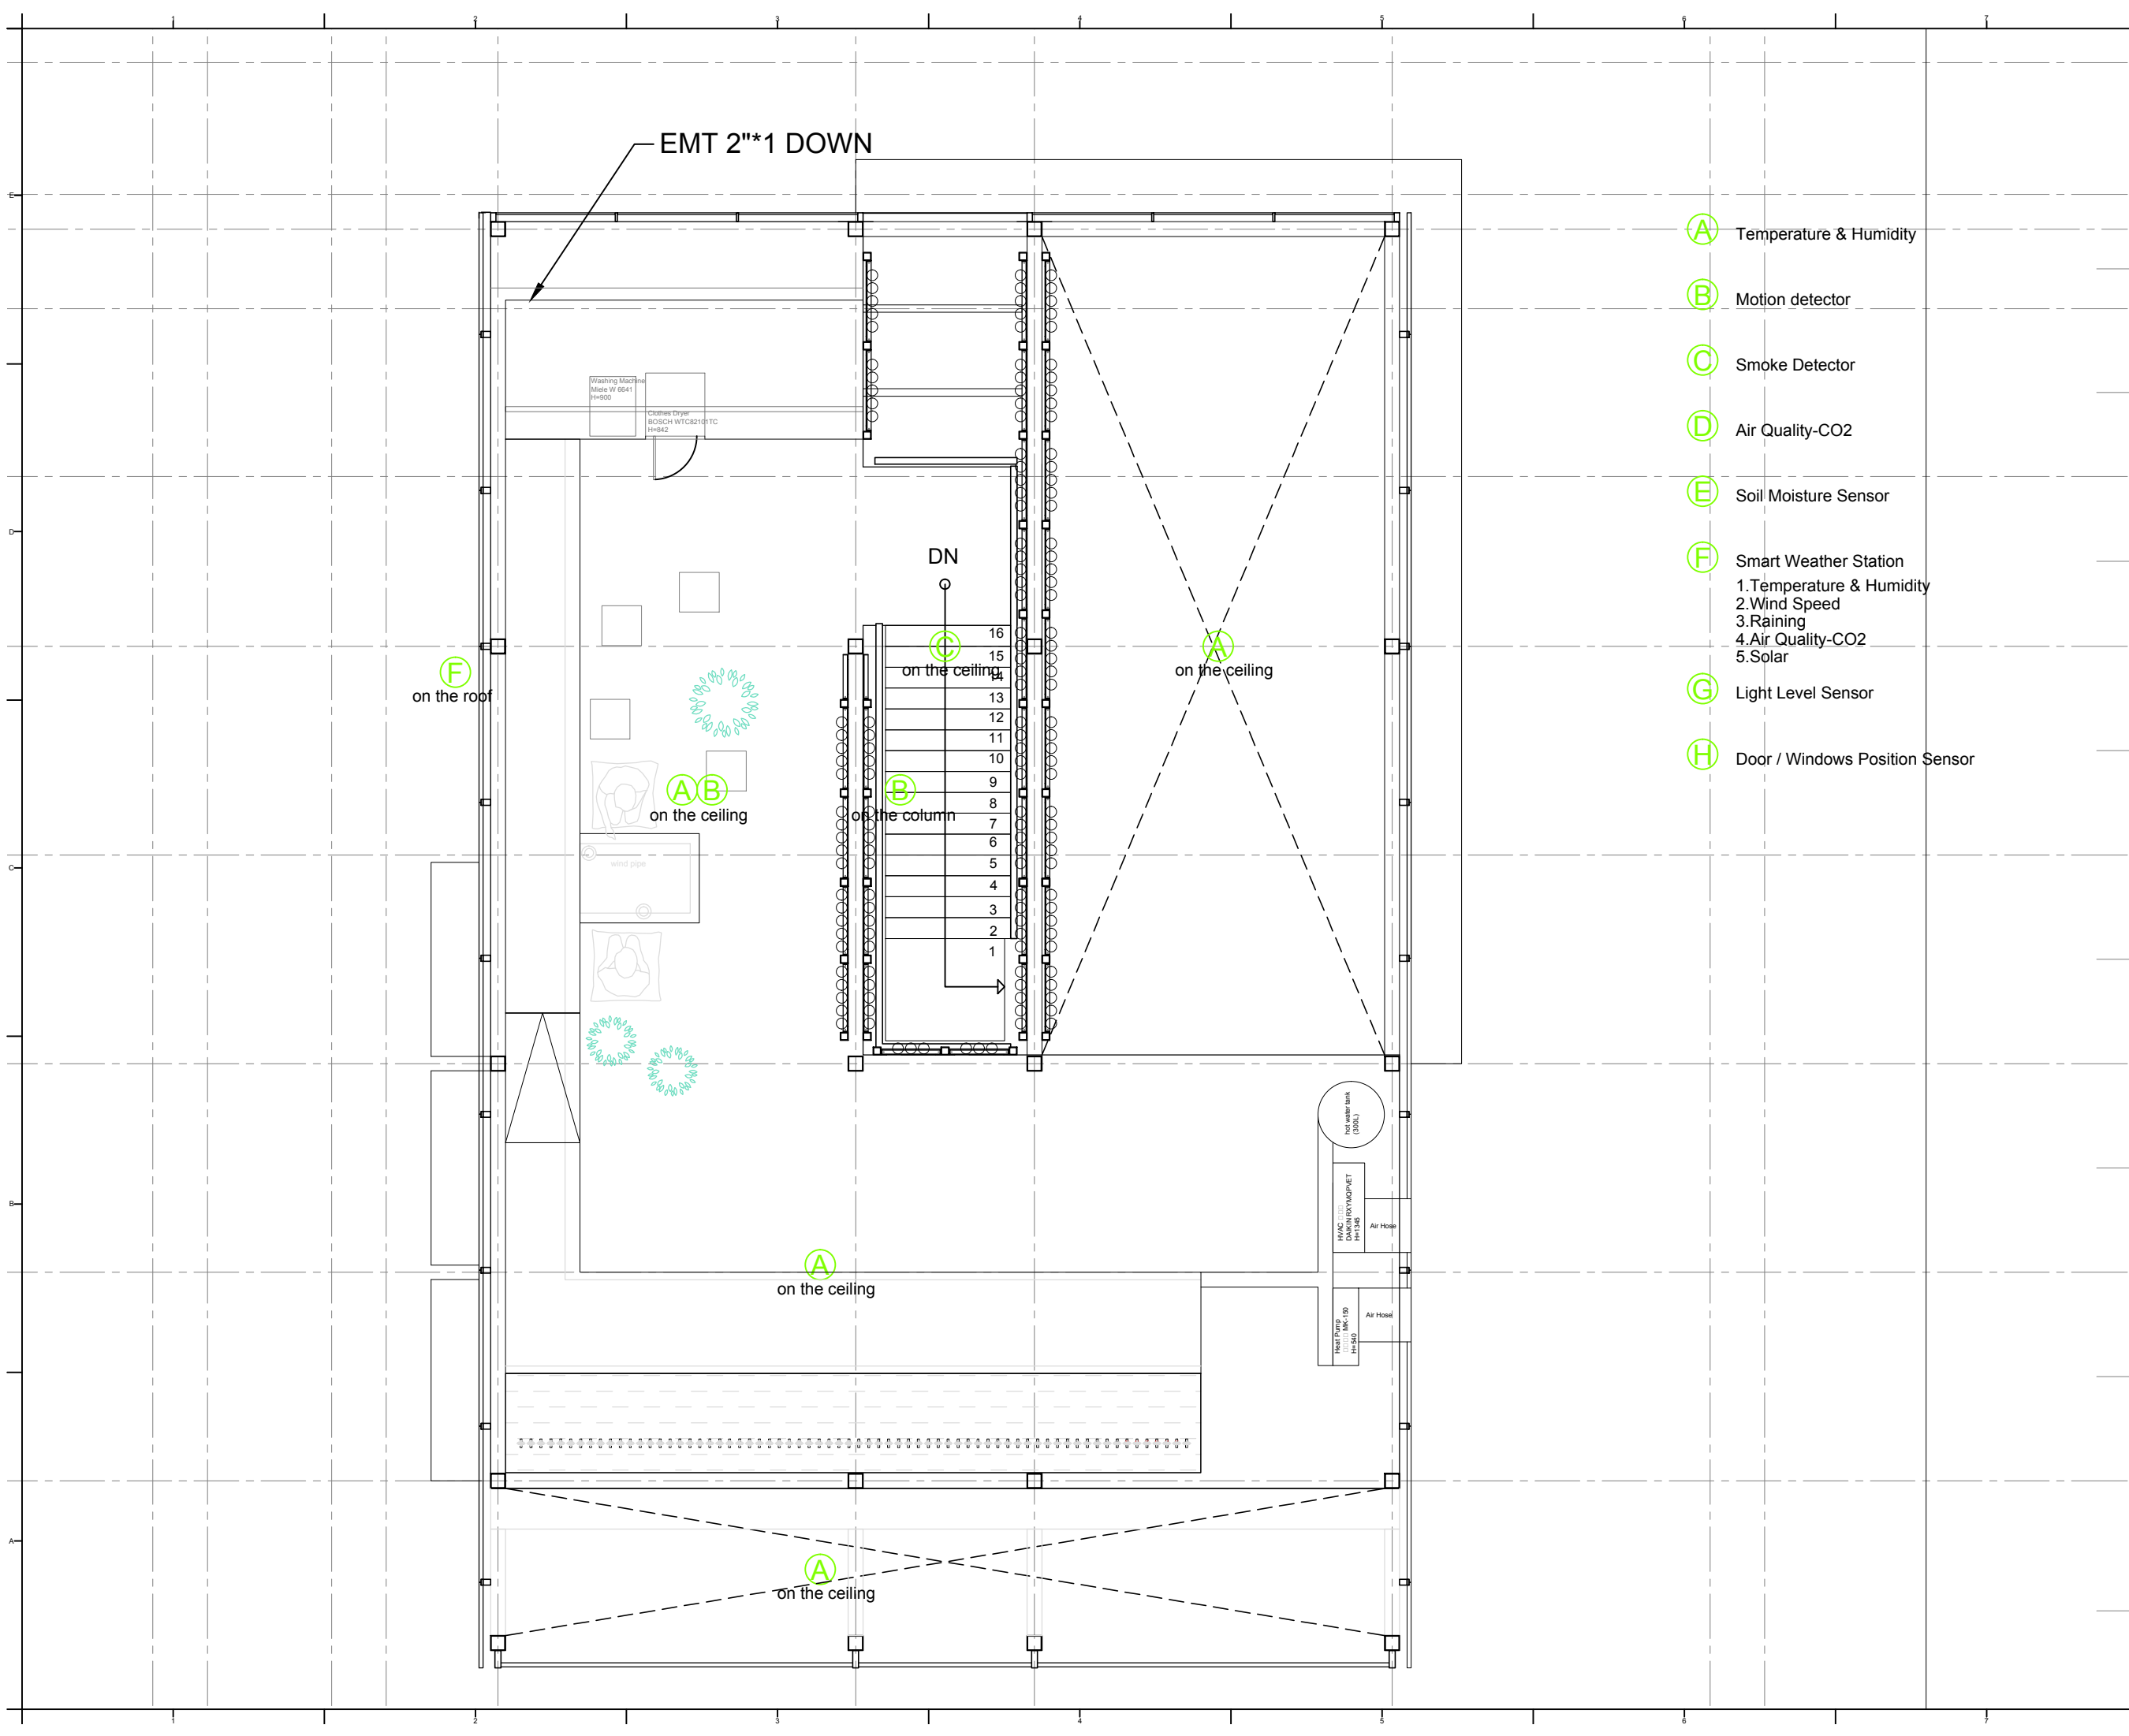

NCTU Architecture
國立交通大學建築研究所

Team Name: NCTU/UNICODE
Address: 1001 Ta-Hsueh Road
Hsinchu City 30010
Taiwan
Contact: www.sde.tw



Note:


Mark	Date	Description
DN	2013/04/01	SD Submission
DN	2013/07/01	DDc Submission
ST	2013/11/01	DD Submission
ST	2014/03/03	CD Submission

Drawn by	Aaron Chen
Checked by	Steven Yu
Scale	1:60
Unit	mm

DWG. Title	
WIRING PLAN MEZZANINE LEVEL	
DWG. No.	PAGE
BAS-002	215

Home Automation System

DDC System

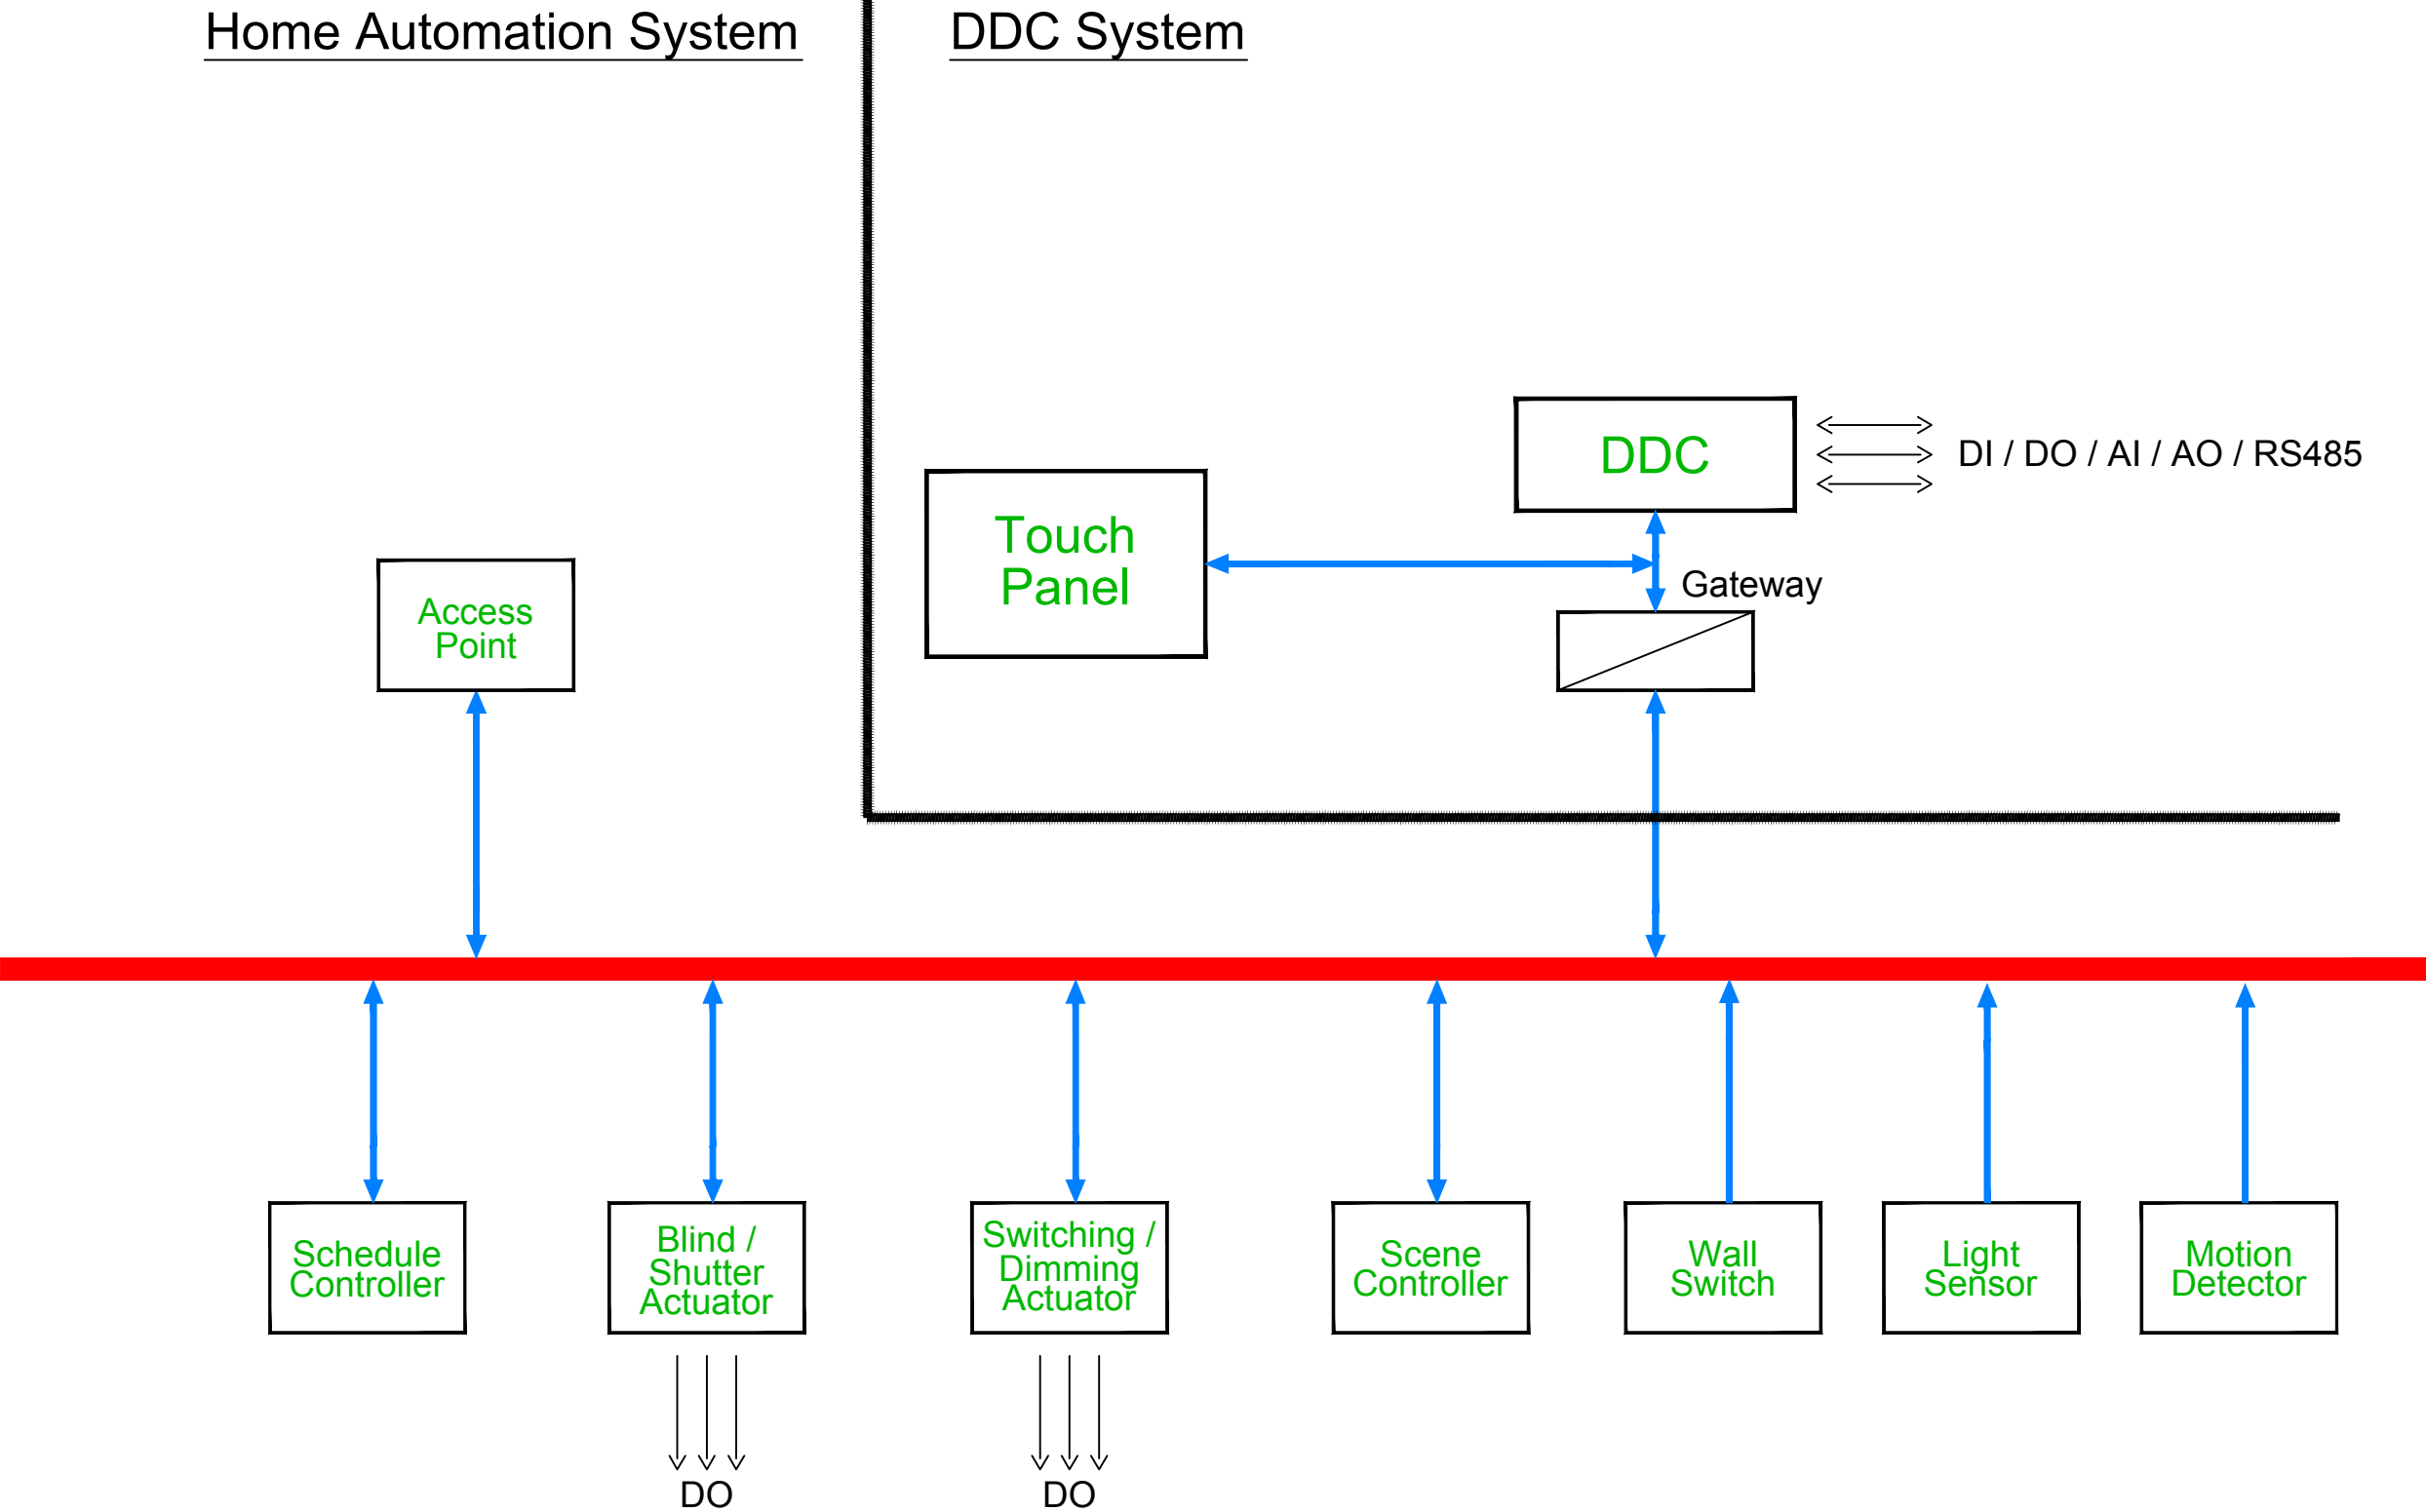

NCTU Architecture
國立交通大學建築研究所

Team Name: NCTU/UNICODE
Address: 1001 Ta-Hsueh Road
Hsinchu City 30010
Taiwan
Contact: www.sde.tw




Note:

Mark	Date	Description
DN	2013/04/01	SD Submission
DN	2013/07/01	DDc Submission
ST	2013/11/01	DD Submission
ST	2014/03/03	CD Submission

Drawn by	Aaron Chen
Checked by	Steven Yu
Scale	-
Unit	-

DWG. Title	
SCHEMATIC DIAGRAM 1	
DWG. No.	PAGE
BAS-101	216

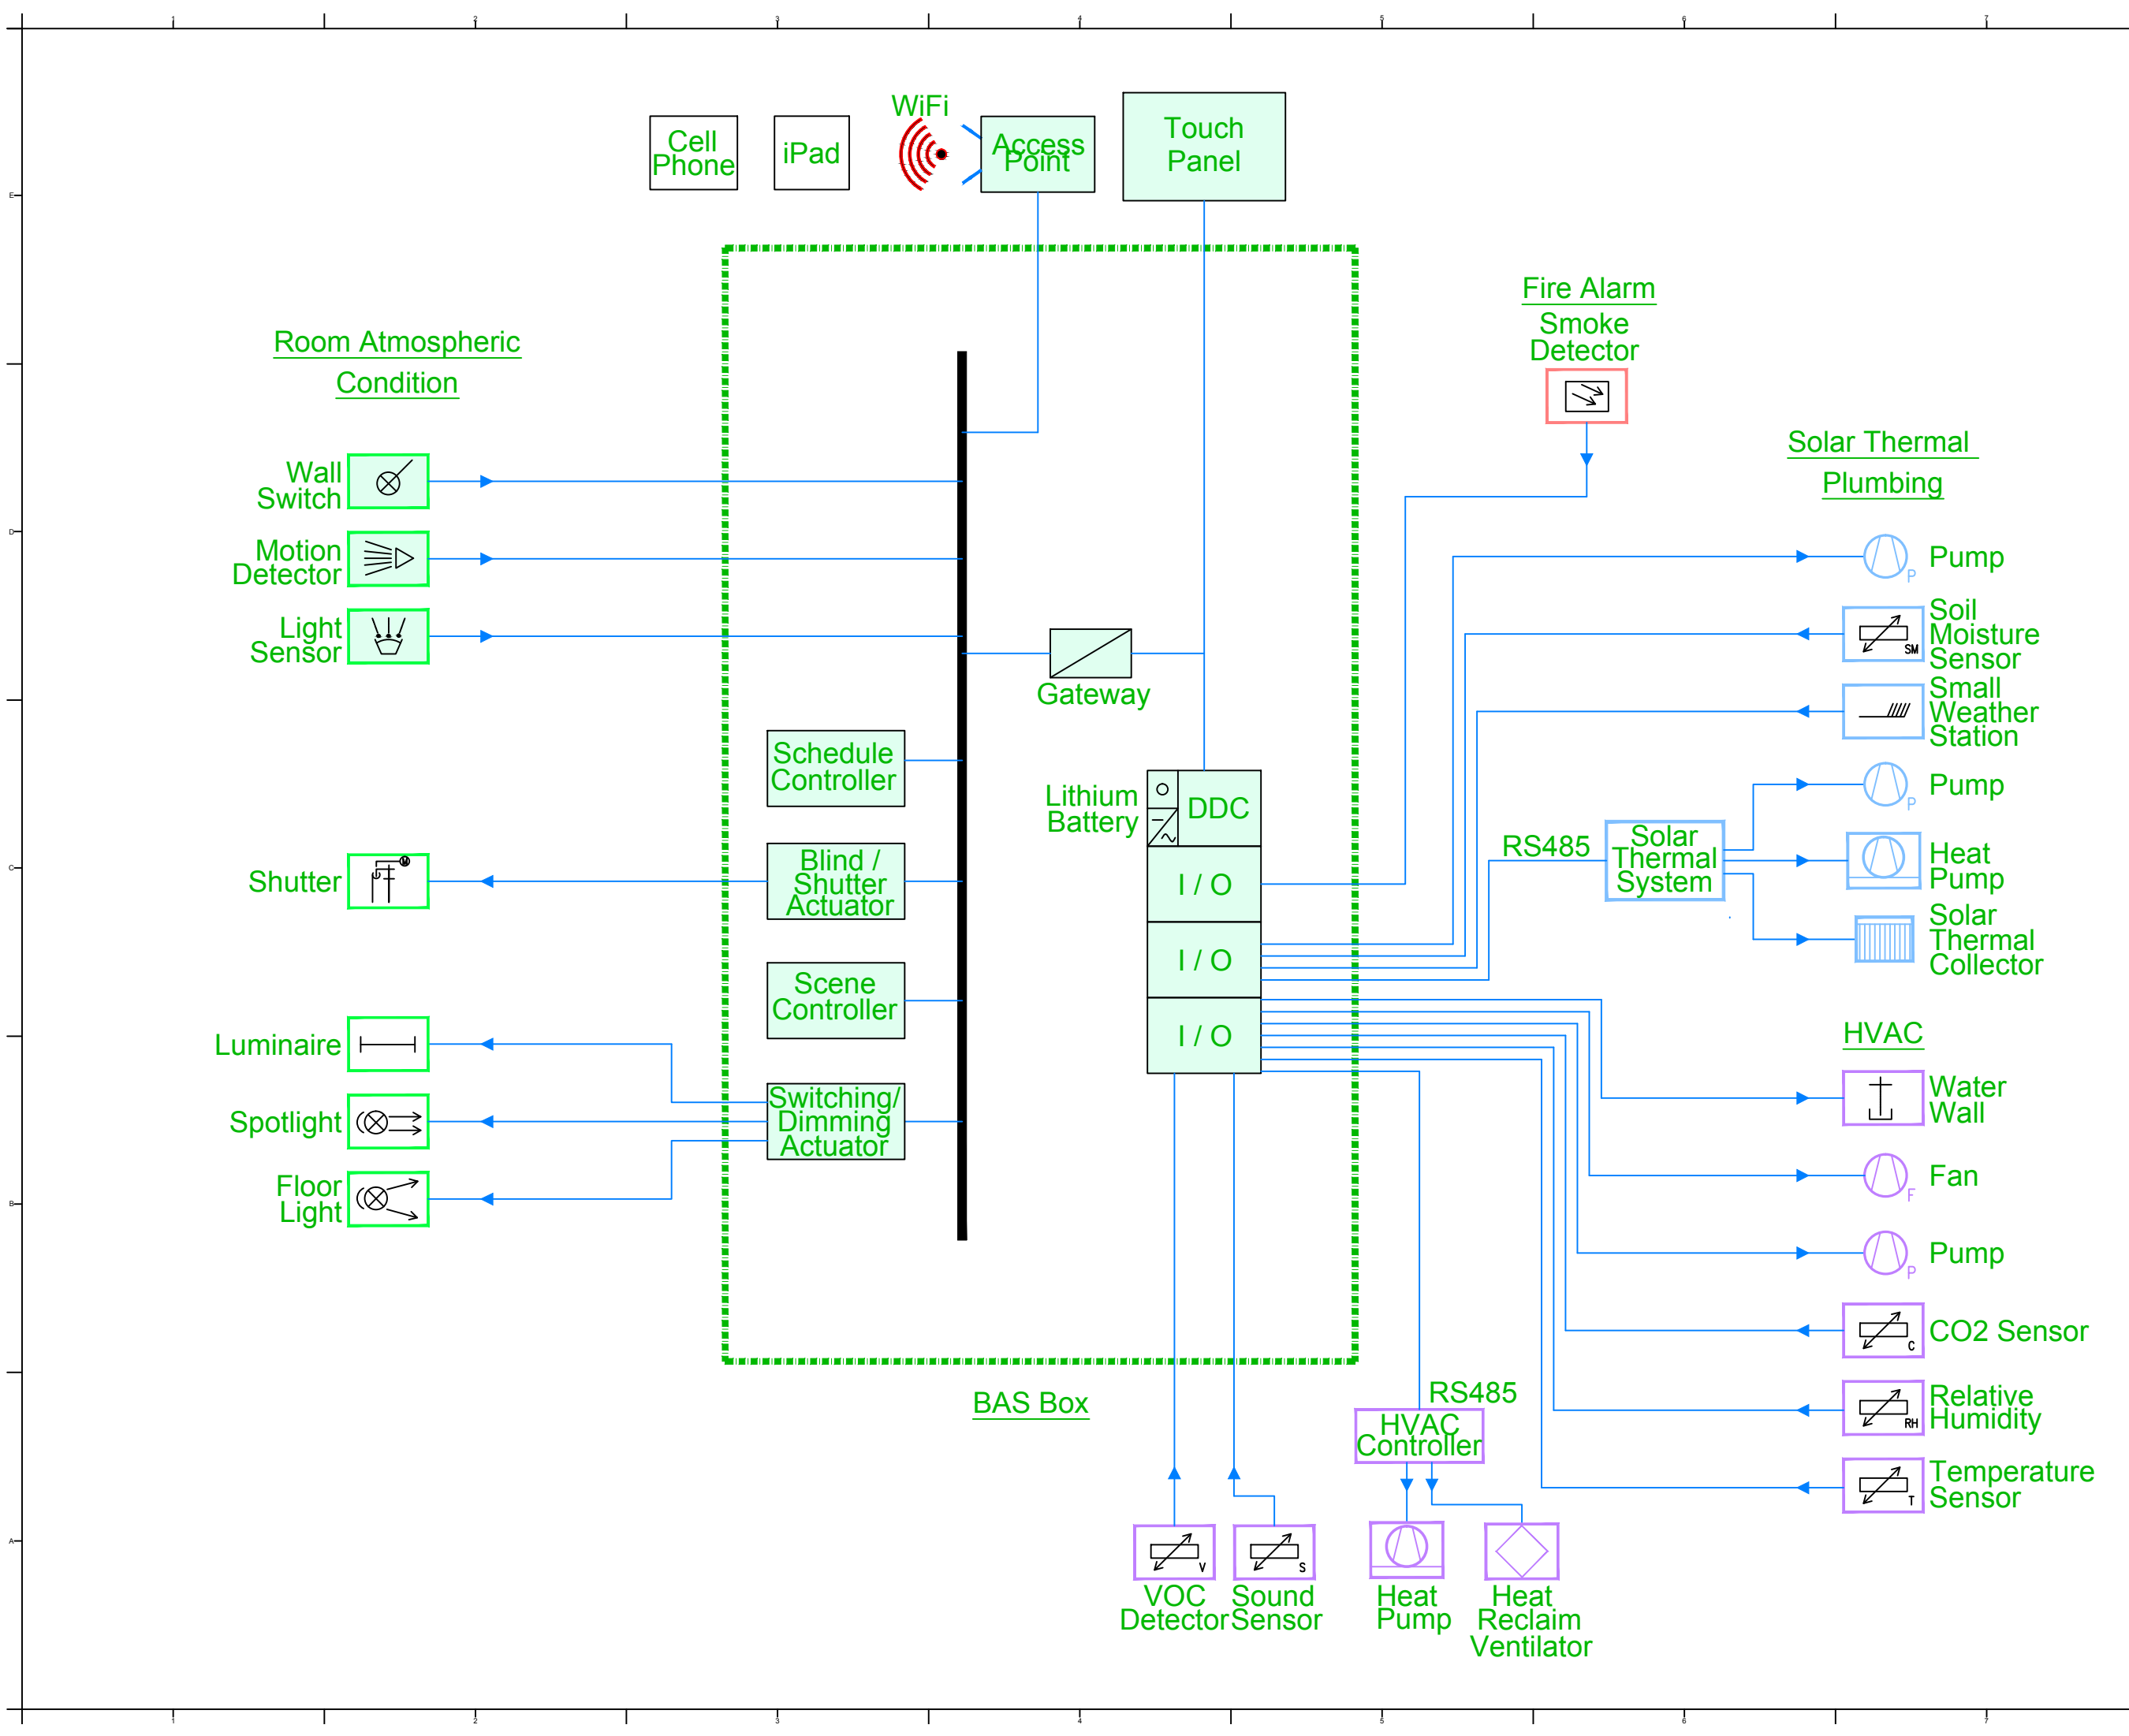



Solar Decathlon Europe

Project:



ORCHID HOUSE

Institution:



國立交通大學
National Chiao Tung University

NCTU Architecture
國立交通大學建築研究所

Team Name: NCTU/UNICODE
Address: 1001 Ta-Hsueh Road
Hsinchu City 30010
Taiwan
Contact: www.sde.tw



Consultants:



uis
United Integrated Services


Note:

Mark	Date	Description
DN	2013/04/01	SD Submission
DN	2013/07/01	DDc Submission
ST	2013/11/01	DD Submission
ST	2014/03/03	CD Submission

Drawn by: Aaron Chen
Checked by: Steven Yu
Scale: -
Unit: -

DWG. Title: SCHEMATIC DIAGRAM 2

DWG. No. BAS-102	PAGE 217
-------------------------	-----------------

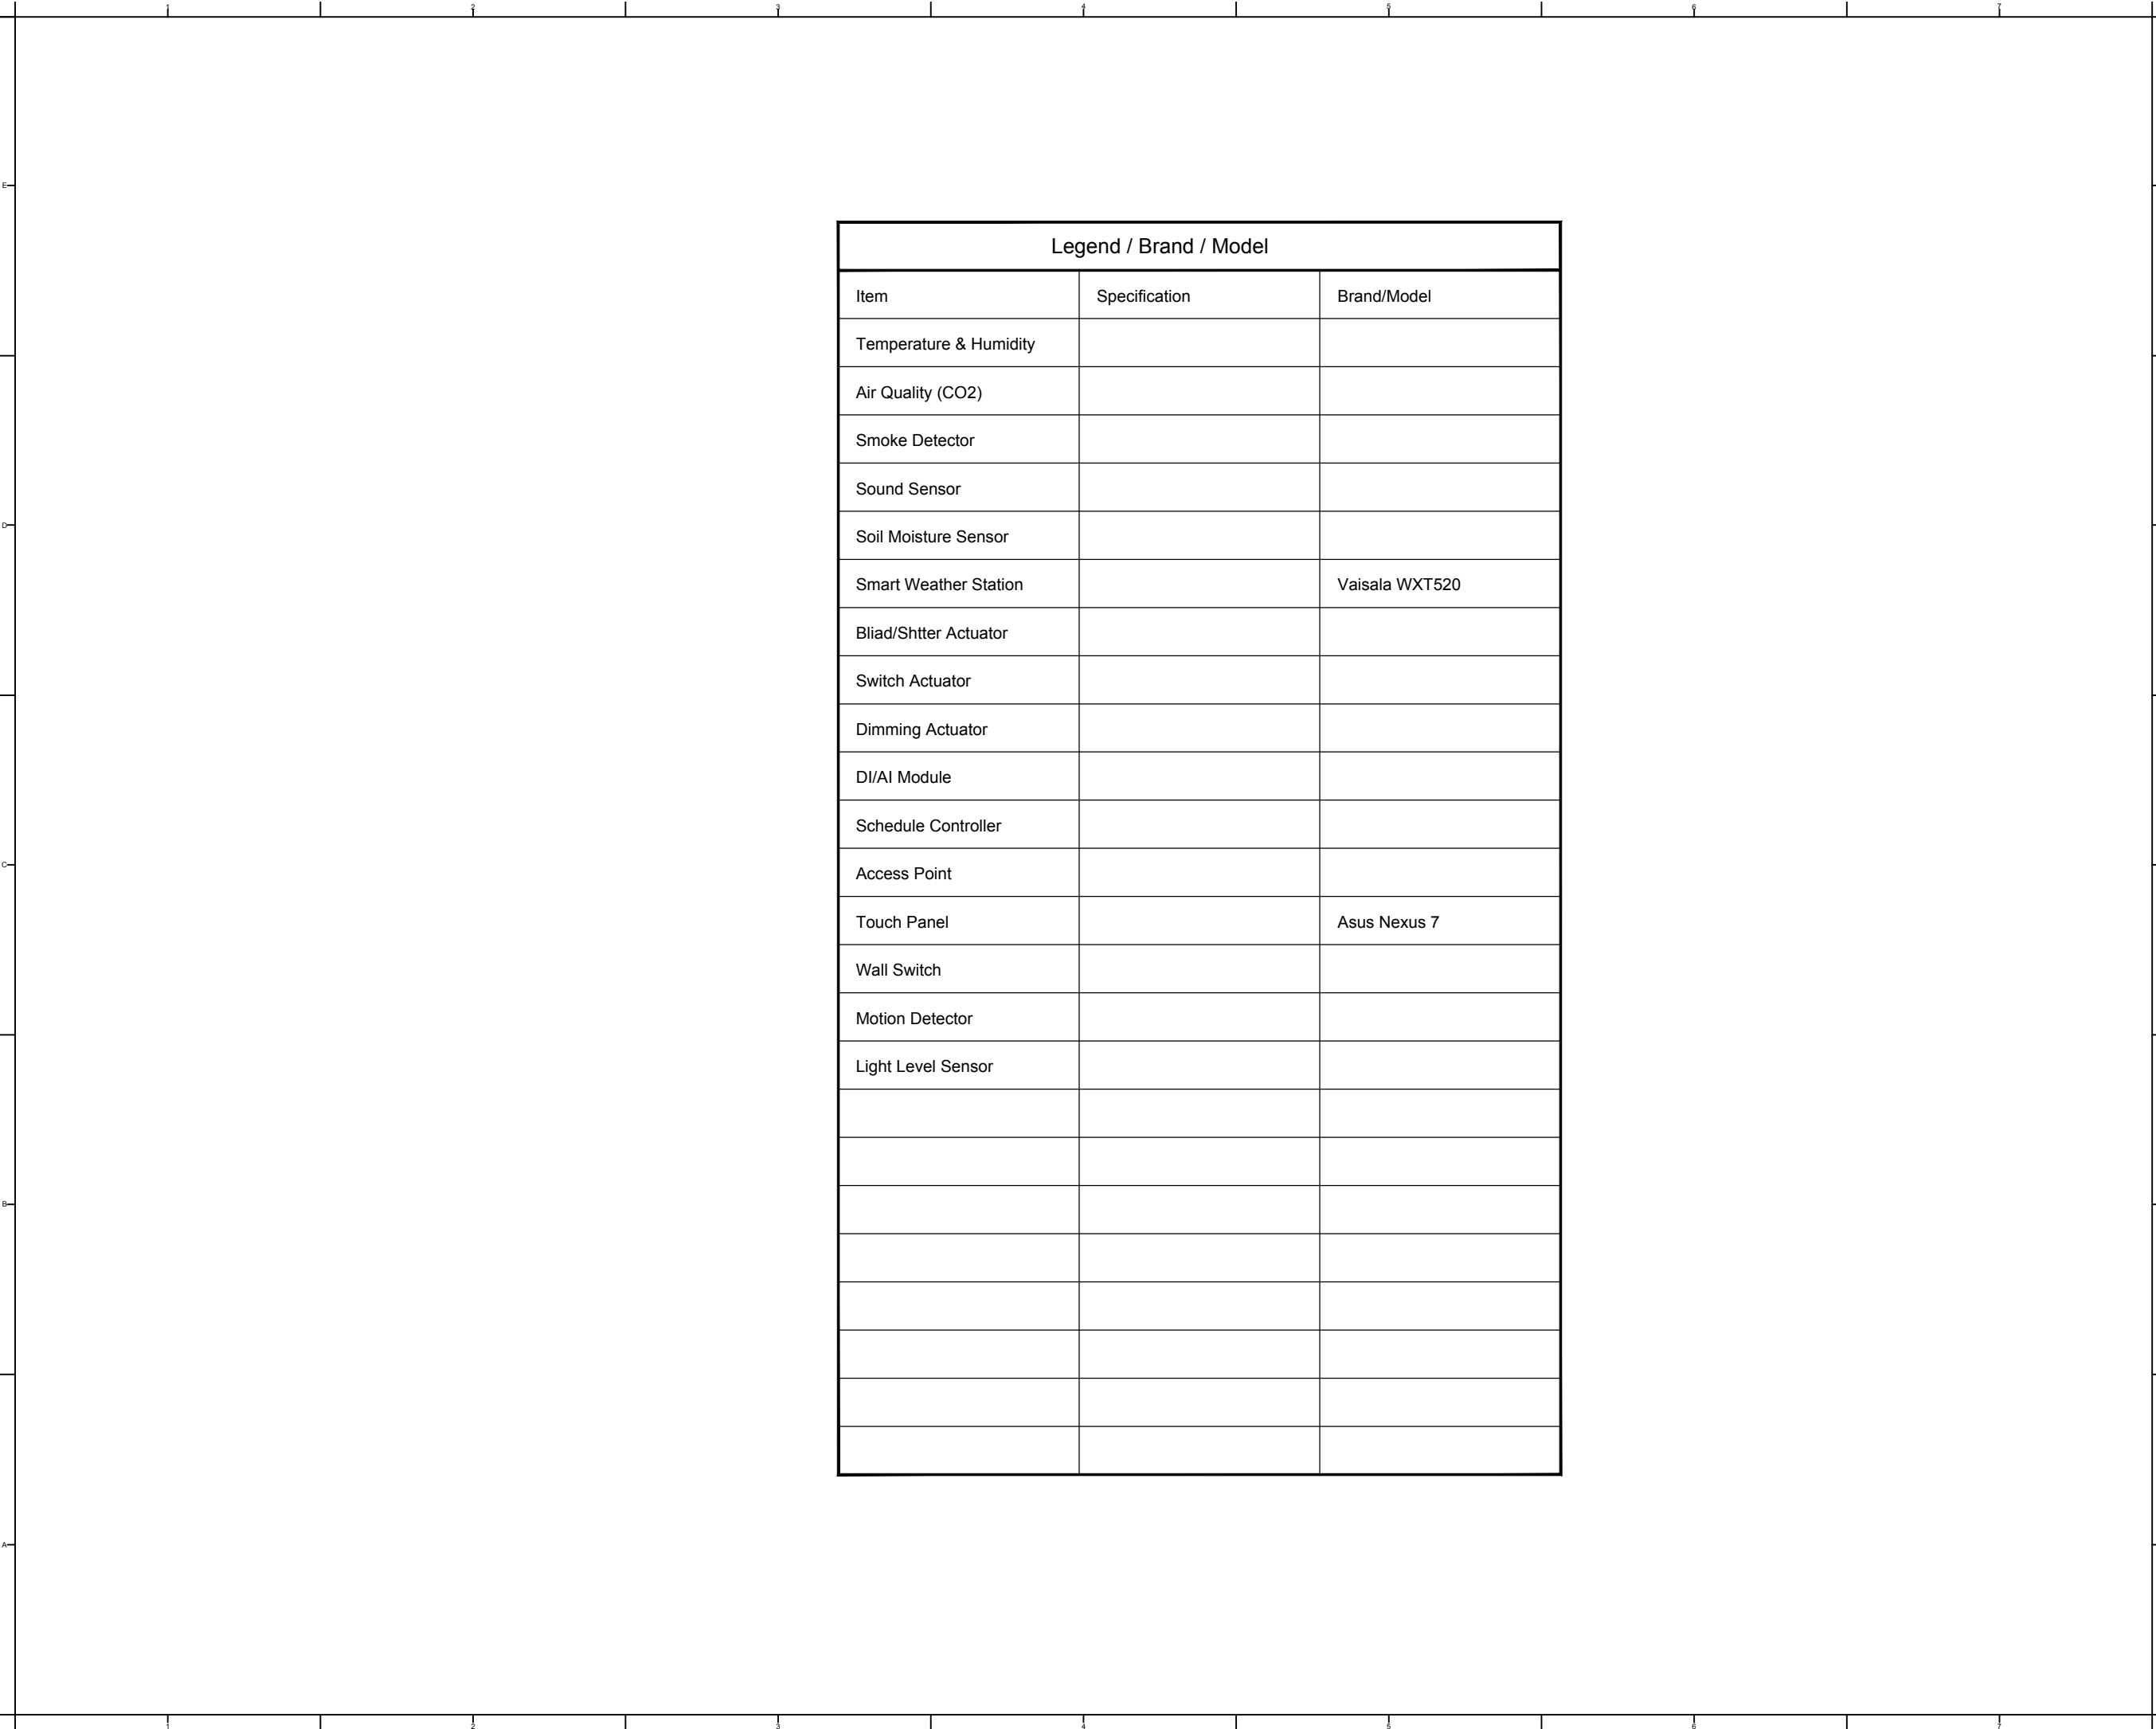

Legend / Brand / Model		
Item	Specification	Brand/Model
Temperature & Humidity		
Air Quality (CO2)		
Smoke Detector		
Sound Sensor		
Soil Moisture Sensor		
Smart Weather Station		Vaisala WXT520
Bliad/Shtter Actuator		
Switch Actuator		
Dimming Actuator		
DI/AI Module		
Schedule Controller		
Access Point		
Touch Panel		Asus Nexus 7
Wall Switch		
Motion Detector		
Light Level Sensor		



Project:



Institution:



NCTU Architecture
國立交通大學建築研究所

Team Name: NCTU/UNICODE
Address: 1001 Ta-Hsueh Road
Hsinchu City 30010
Taiwan
Contact: www.sde.tw



Consultants:




Note:

Mark	Date	Description
DN	2013/04/01	SD Submission
DN	2013/07/01	DDc Submission
ST	2013/11/01	DD Submission
ST	2014/03/03	CD Submission

Drawn by	AC
Checked by	SY
Scale	-
Unit	-

DWG. Title	
EQUIPMENT	
DWG. No.	PAGE
BAS-201	218

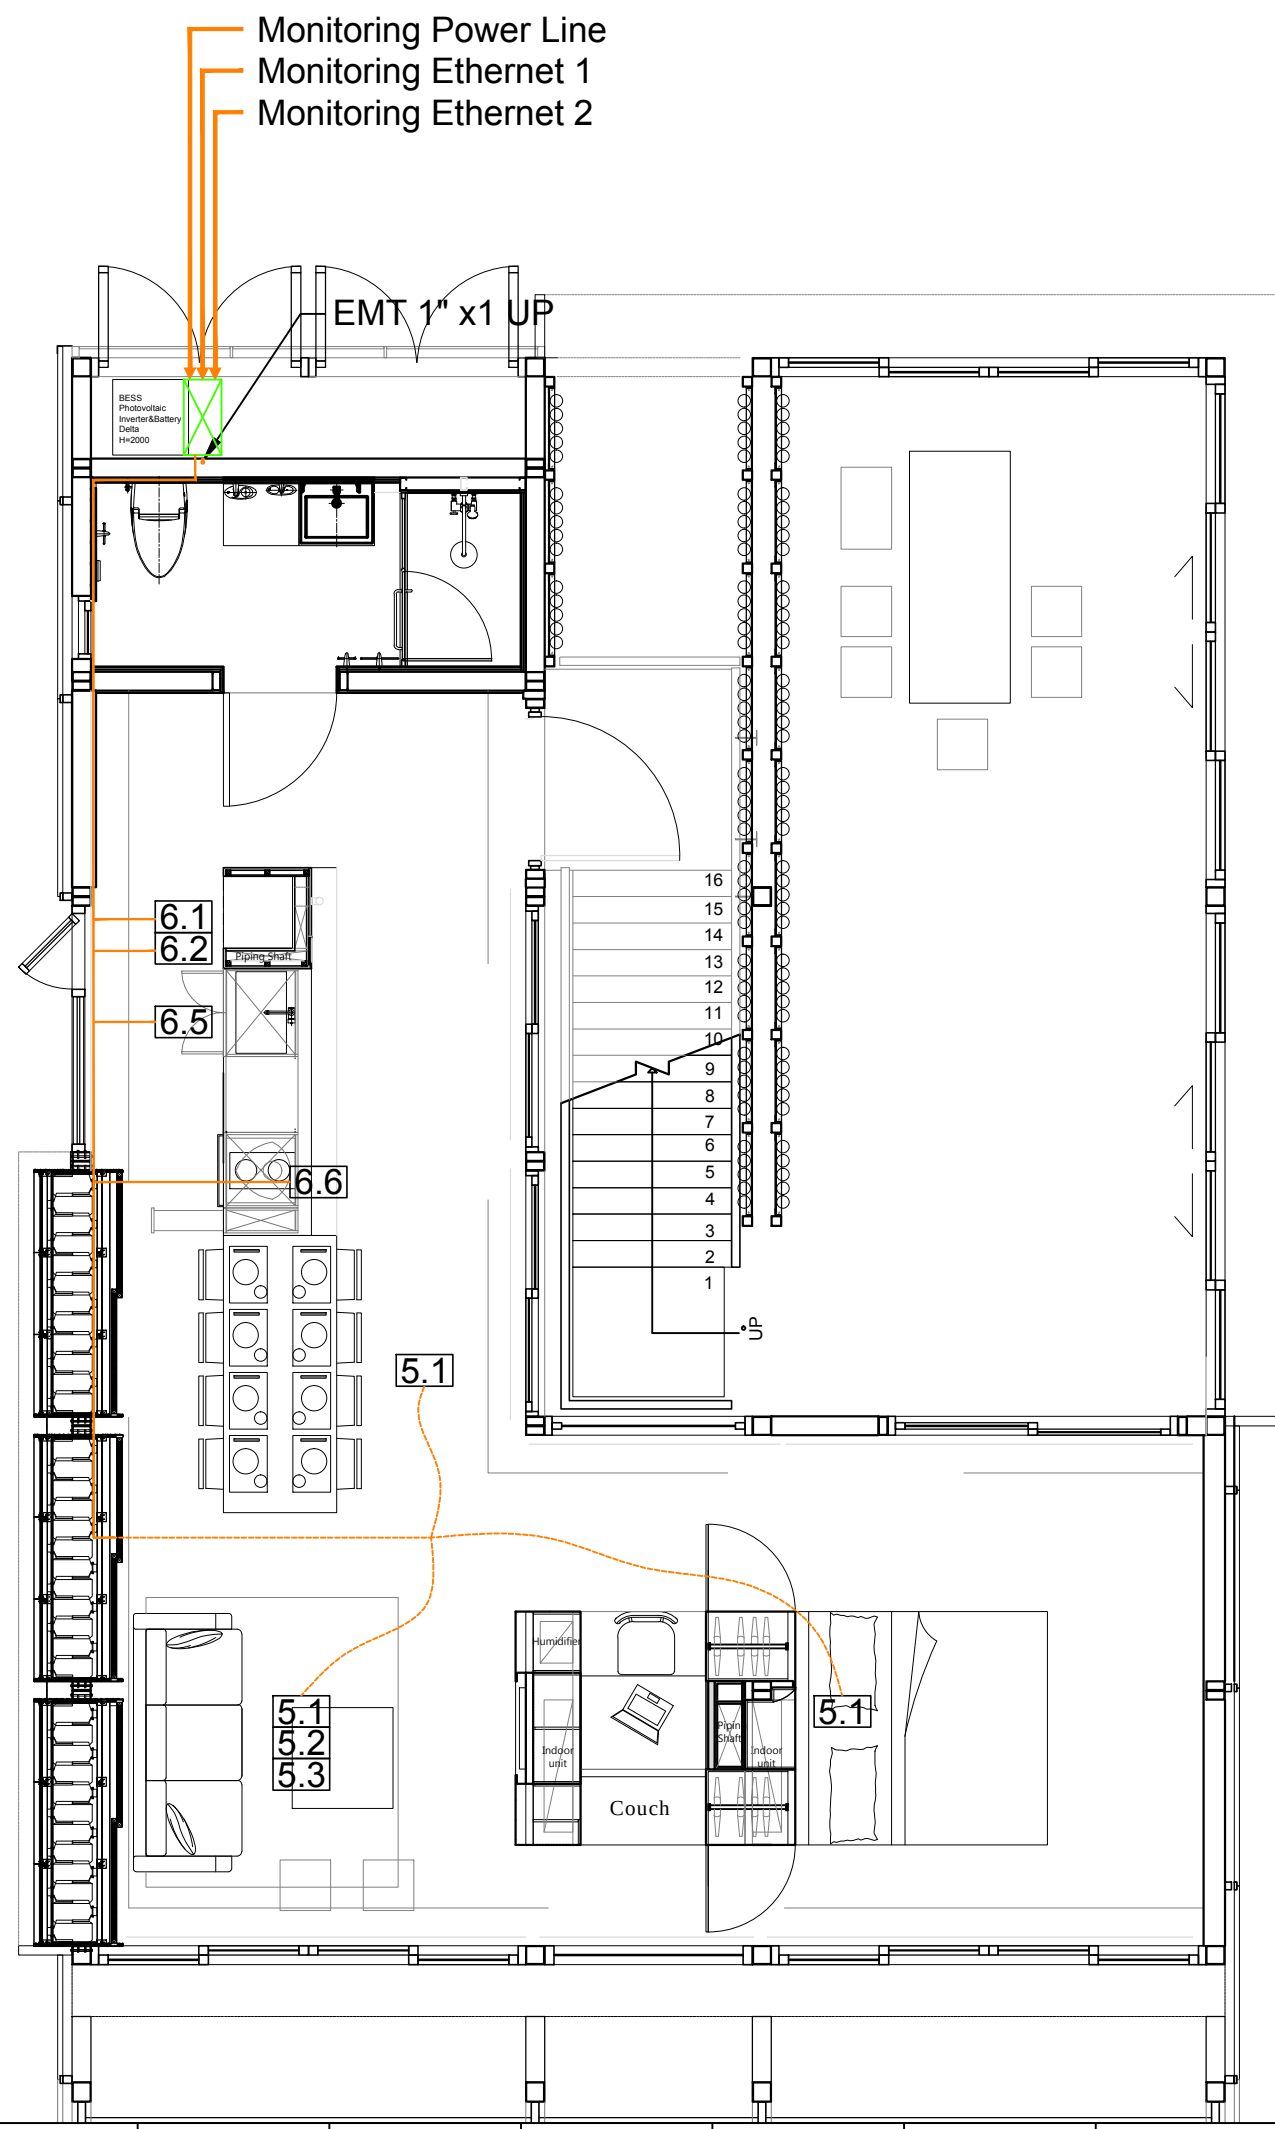

Task/Monitoring

- | | |
|-----|---|
| 5.1 | Temperature Sensor. Living Room (L=21m) |
| 5.1 | Temperature Sensor. Bedroom (L=28m) |
| 5.1 | Temperature Sensor. Kitchen (L=16m) |
| 5.2 | Humidity Sensor. Living (L=21m) |
| 5.3 | Air Quality Sensor. Living (L=21m) |
| 6.1 | Temperature Sensor. Refrigeration (L=11m) |
| 6.2 | Temperature Sensor. Freezing (L=11m) |
| 6.5 | Temperature Sensor. Dish Washer (L=12m) |
| 6.6 | Temperature Sensor. Oven (L=13m) |



Monitoring panel

Temporal Tripod Location

- 5.1 Bedroom Tripod Line. = 11 Meters.
5.1 Kitchen Tripod Line. = 7 Meters.
5.1 5.2 5.3 Living Room Tripod Line. = 8 Meters.



Project:



Institution:



NCTU Architecture
國立交通大學建築研究所


Team Name:	NCTU/UNICODE
Address:	1001 Ta-Hsueh Road Hsinchu City 30010 Taiwan
Contact:	www.sde.tw



Consultants:



Note:

 

Mark	Date	Description
DN	2013/04/01	SD Submission
DN	2013/07/01	DDc Submission
ST	2013/11/01	DD Submission
ST	2014/03/03	CD Submission

Drawn by Aaron Chen

Checked by	Steven Yu
------------	-----------

Scale	1:60
-------	------

Unit	mm
------	----


DWG. Title

GENERAL MONITORING GROUND LEVEL


DWG. No.	PAGE
----------	------

ID-001

219

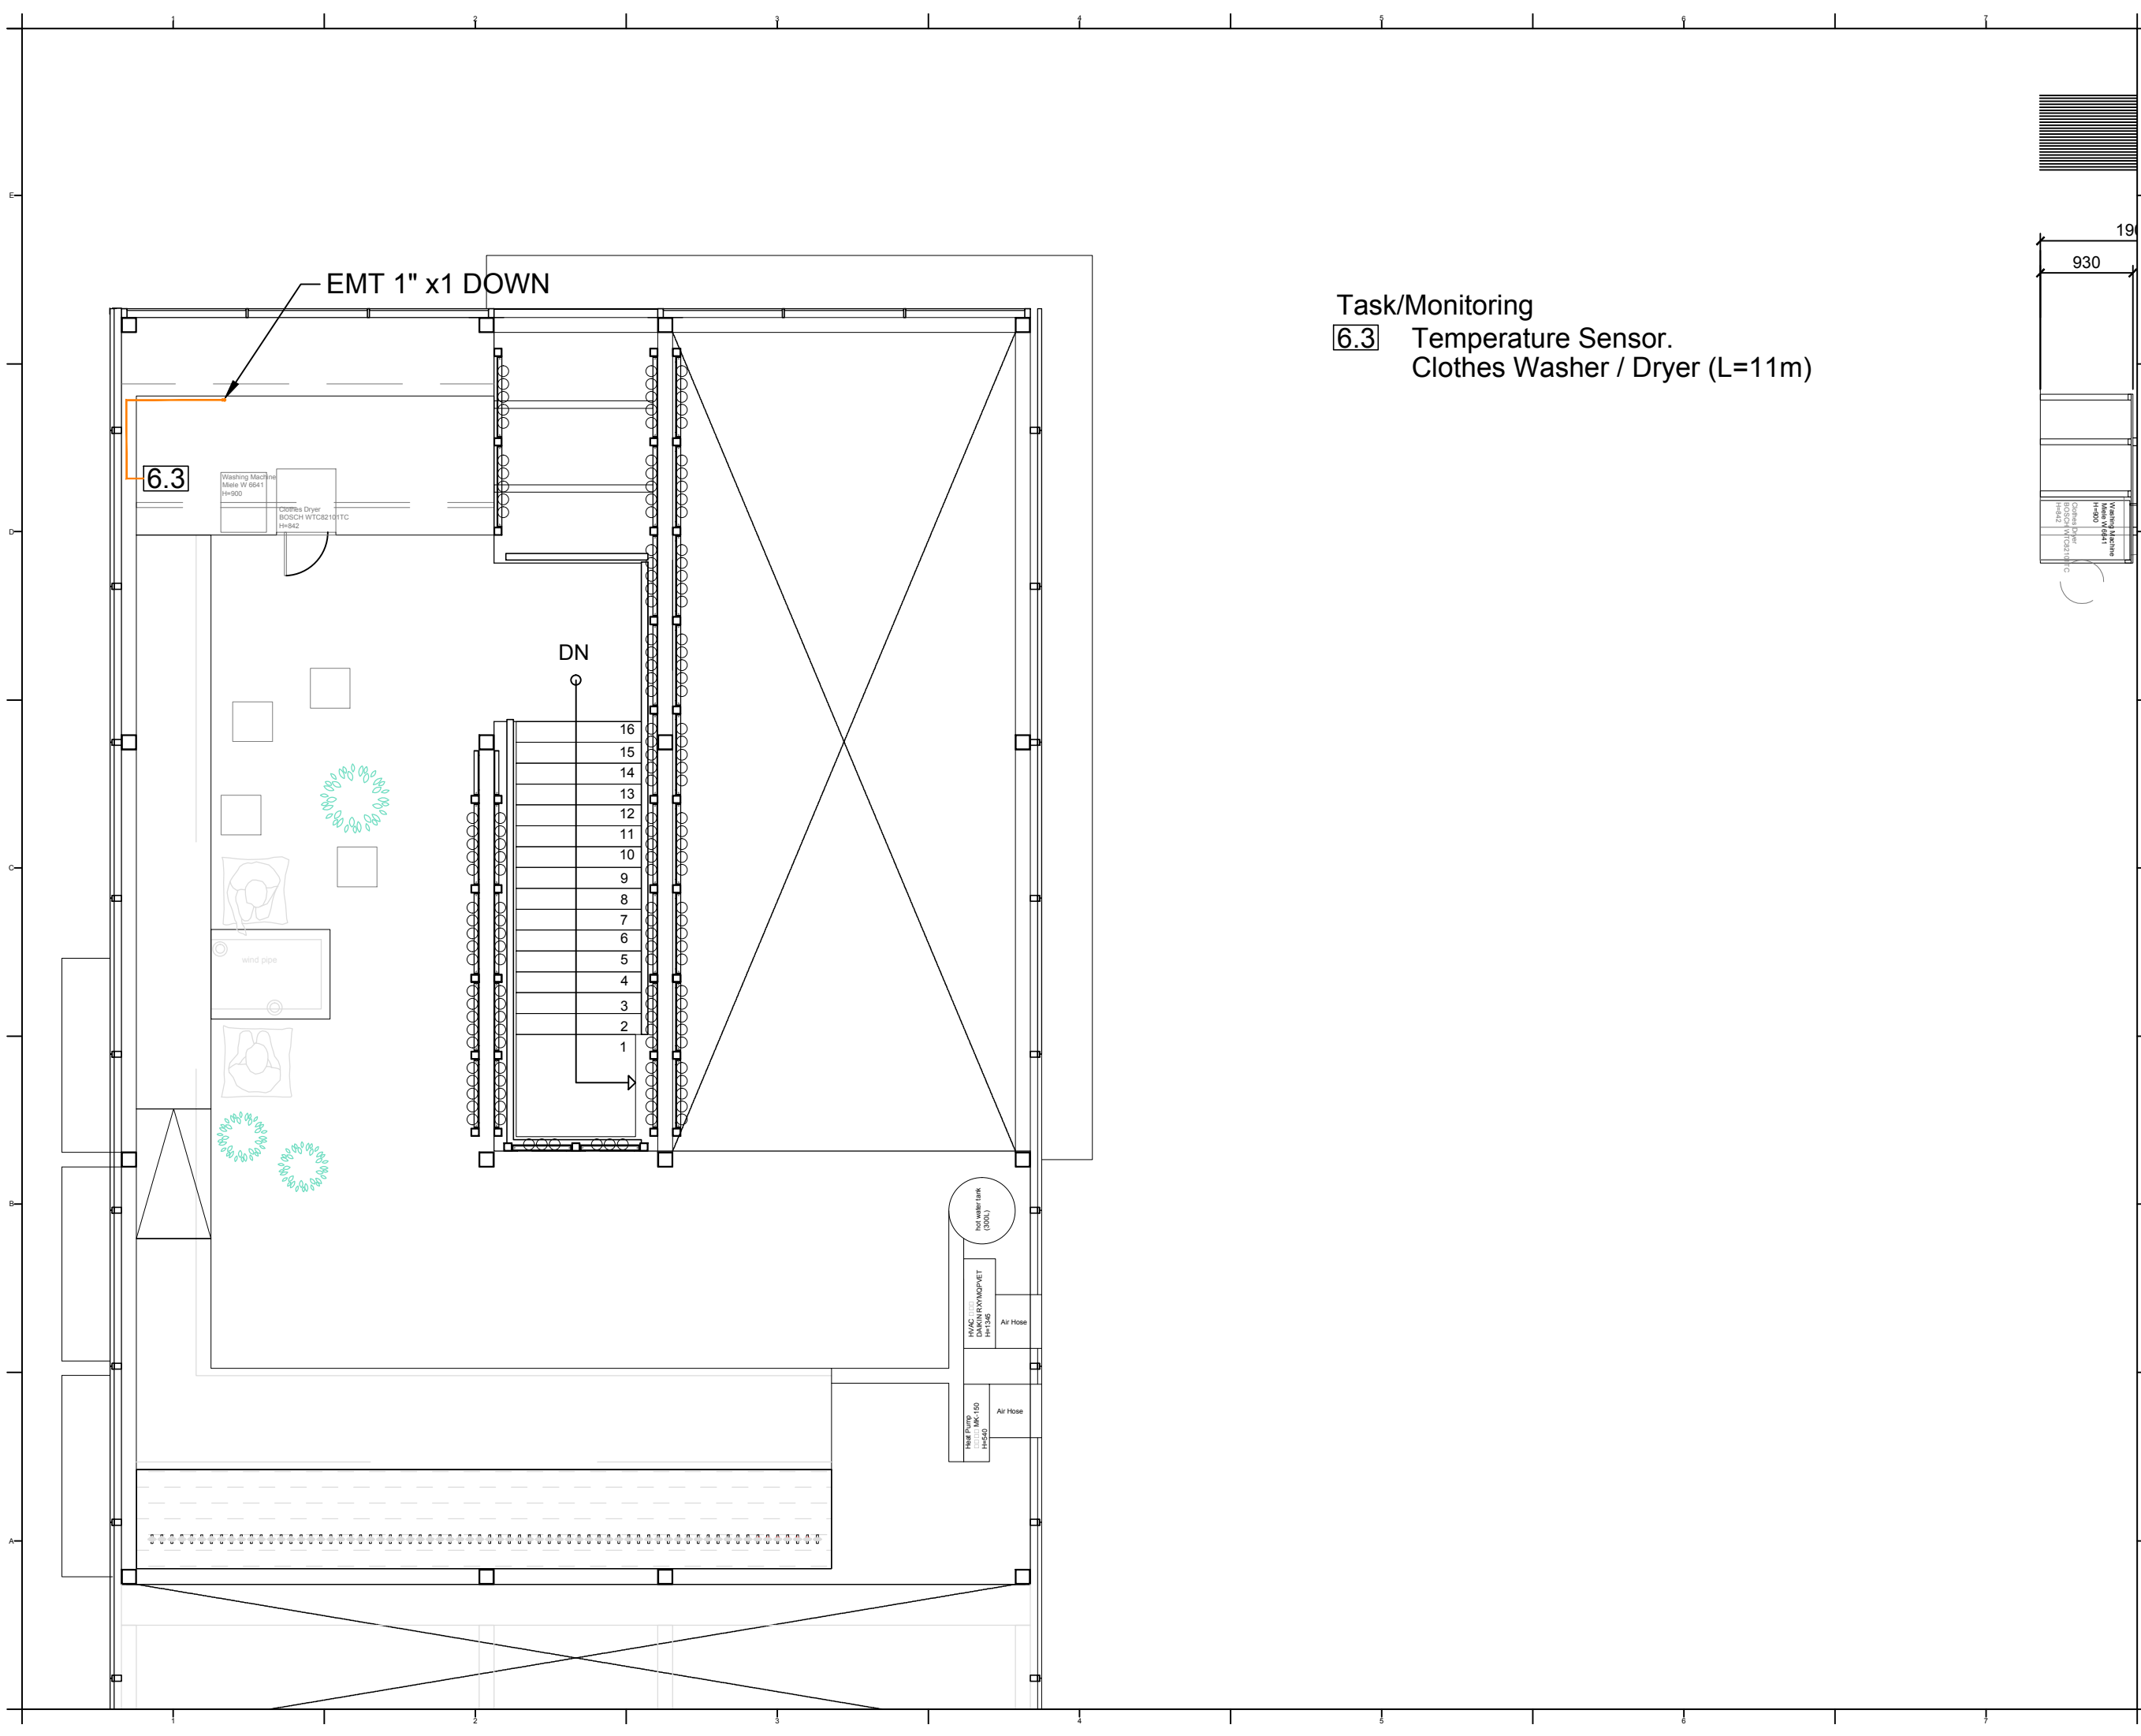

Task/Monitoring
6.3 Temperature Sensor.
Clothes Washer / Dryer (L=11m)

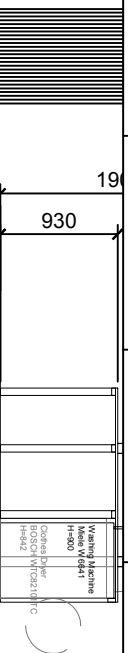



Project:



Institution:



NCTU Architecture
國立交通大學建築研究所

Team Name: NCTU/UNICODE

Address: 1001 Ta-Hsueh Road
Hsinchu City 30010
Taiwan

Contact: www.sde.tw




Consultants:



Note:

Mark	Date	Description
DN	2013/04/01	SD Submission
DN	2013/07/01	DDc Submission
ST	2013/11/01	DD Submission
ST	2014/03/03	CD Submission



 


Drawn by	Aaron Chen
Checked by	Steven Yu
Scale	1:60
Unit	mm

DWG. Title

GENERAL MONITORING
MEZZANINE LEVEL

DWG. No.	PAGE
ID-002	220

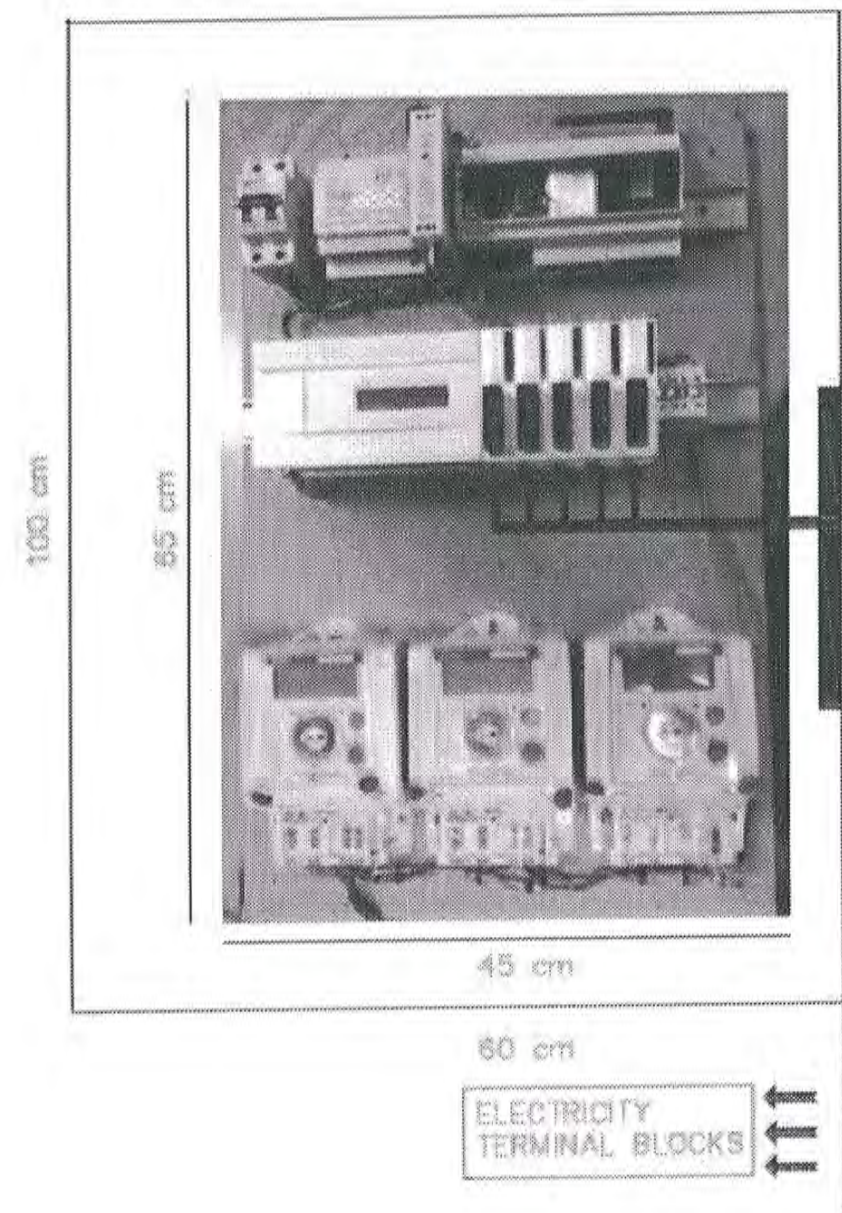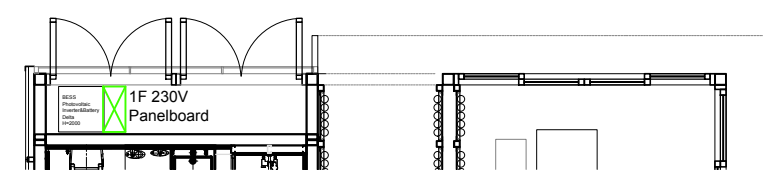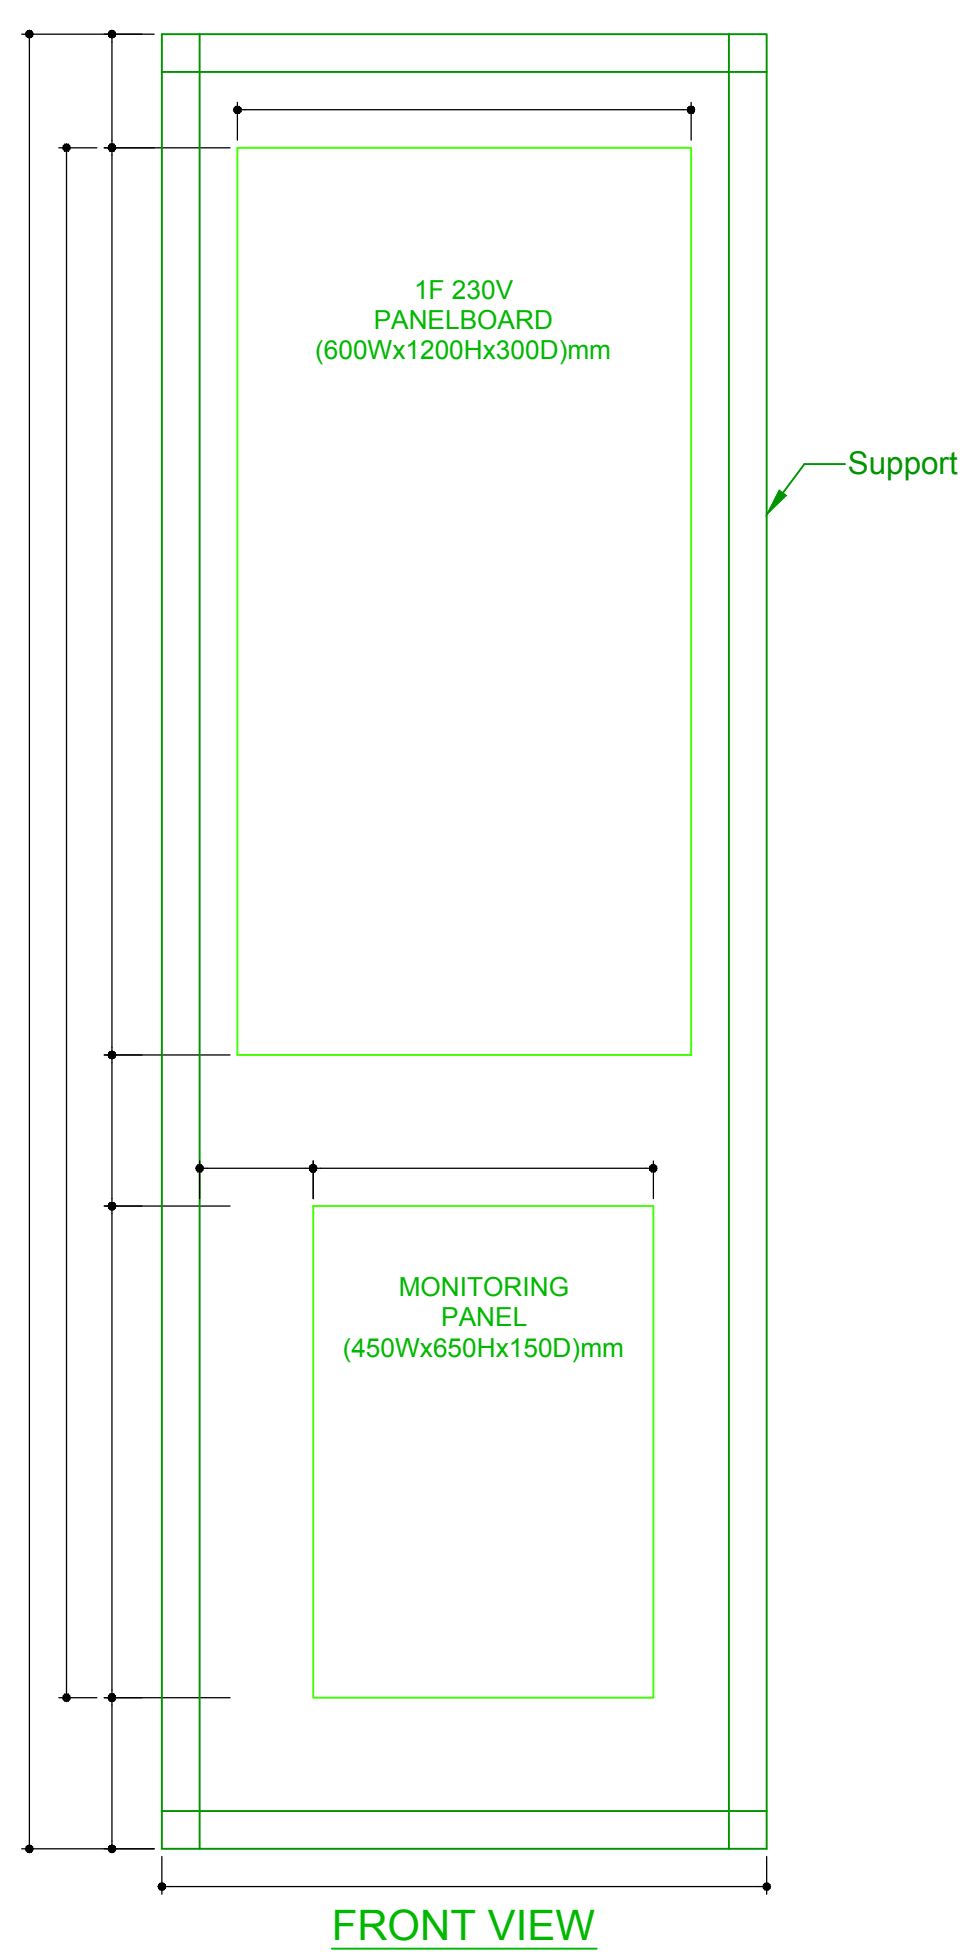


Monitoring Panel
Dimensions : 65x45x15 cm

Free Space Left For The
Monitoring Panel "
100x60x25 cm

- 5.1 Living Room
- 5.2 Living Room
- 5.3 Living Room
- 5.1 Bed Room
- 5.1 Kitchen Room
- 6.1
- 6.2
- 6.3
- 6.5
- 6.6

Sensor Entrance

Monitoring Power Line
Monitoring Ethernet 1
Monitoring Ethernet 2

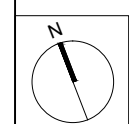

Mark	Date	Description
DN	2013/04/01	SD Submission
DN	2013/07/01	DDc Submission
ST	2013/11/01	DD Submission
ST	2014/03/03	CD Submission

Drawn by AC

Checked by SY

Scale -

Unit


DWG. Title

MONITORING PANEL
ROOM

DWG. No. PAGE

ID-011 221

Tag	Components	Manufacturer	Model	Q'ty	Notes
①	SDE Grid			1	Organizer Supplied Meter
②	Smart Meter	Schneider	PM3200	1	
③	PV array	DeSolar	D6P250B3A	24	
④	DC Protections	HI BOX		1	
⑤	Inverter	Delta	Solivia 5.0	1	
⑥	Power Meter	Schneider	PM3200	2	
⑦	BESS	Delta		1	Battery Energy Storage System

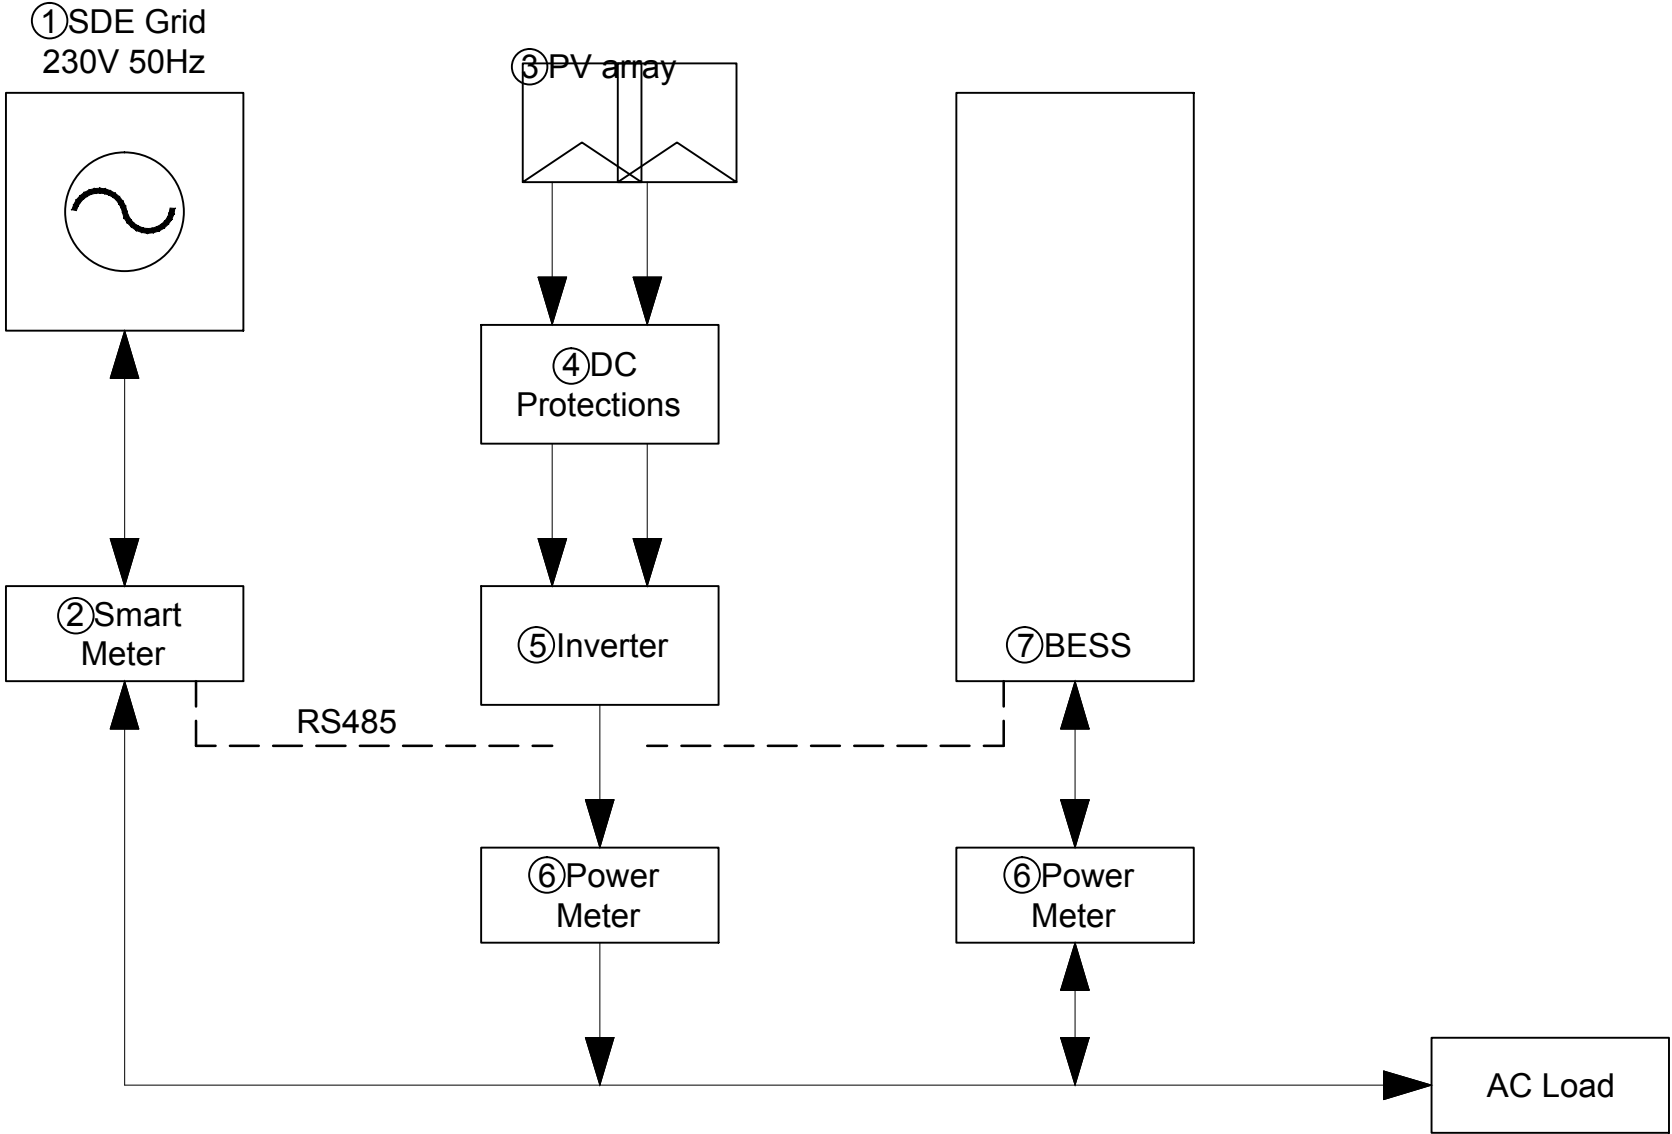

NCTU Architecture
國立交通大學建築研究所

Team Name: NCTU/UNICODE
Address: 1001 Ta-Hsueh Road
Hsinchu City 30010
Taiwan
Contact: www.sde.tw



Note:

Mark	Date	Description
DN	2013/04/01	SD Submission
DN	2013/07/01	DDc Submission
ST	2013/11/01	DD Submission
ST	2014/03/03	CD Submission

Drawn by	GK
Checked by	DN
Scale	-
Unit	-

DWG. Title	
ELECTRICITY METERS TOPOLOGY	
DWG. No.	PAGE
ID-021	222



Mark	Date	Description
DN	2013/04/01	SD Submission
DN	2013/07/01	DDc Submission
ST	2013/11/01	DD Submission
ST	2014/03/03	CD Submission

Drawn by GK

Checked by DN

Scale -

Unit -

DWG. Title


ELECTRICITY METERS
CONNECTION


DWG. No. ID-031

PAGE

223

Tag	Components	Manufacturer	Model	Q'ty	Notes
①	PV Module	DelSolar	D6P250B3A	24	
②	DC Protections	HI BOX		1	
③	Inverter	Delta	Solivia 5.0	1	
④	Box	HI BOX		1	
	Power Meter	Schneider	PM3200	3	
	ELCB	Shihlin		4	
	Surge Protection Device	Shihlin		2	
⑤	BESS	Delta		1	Battery Energy Storage System

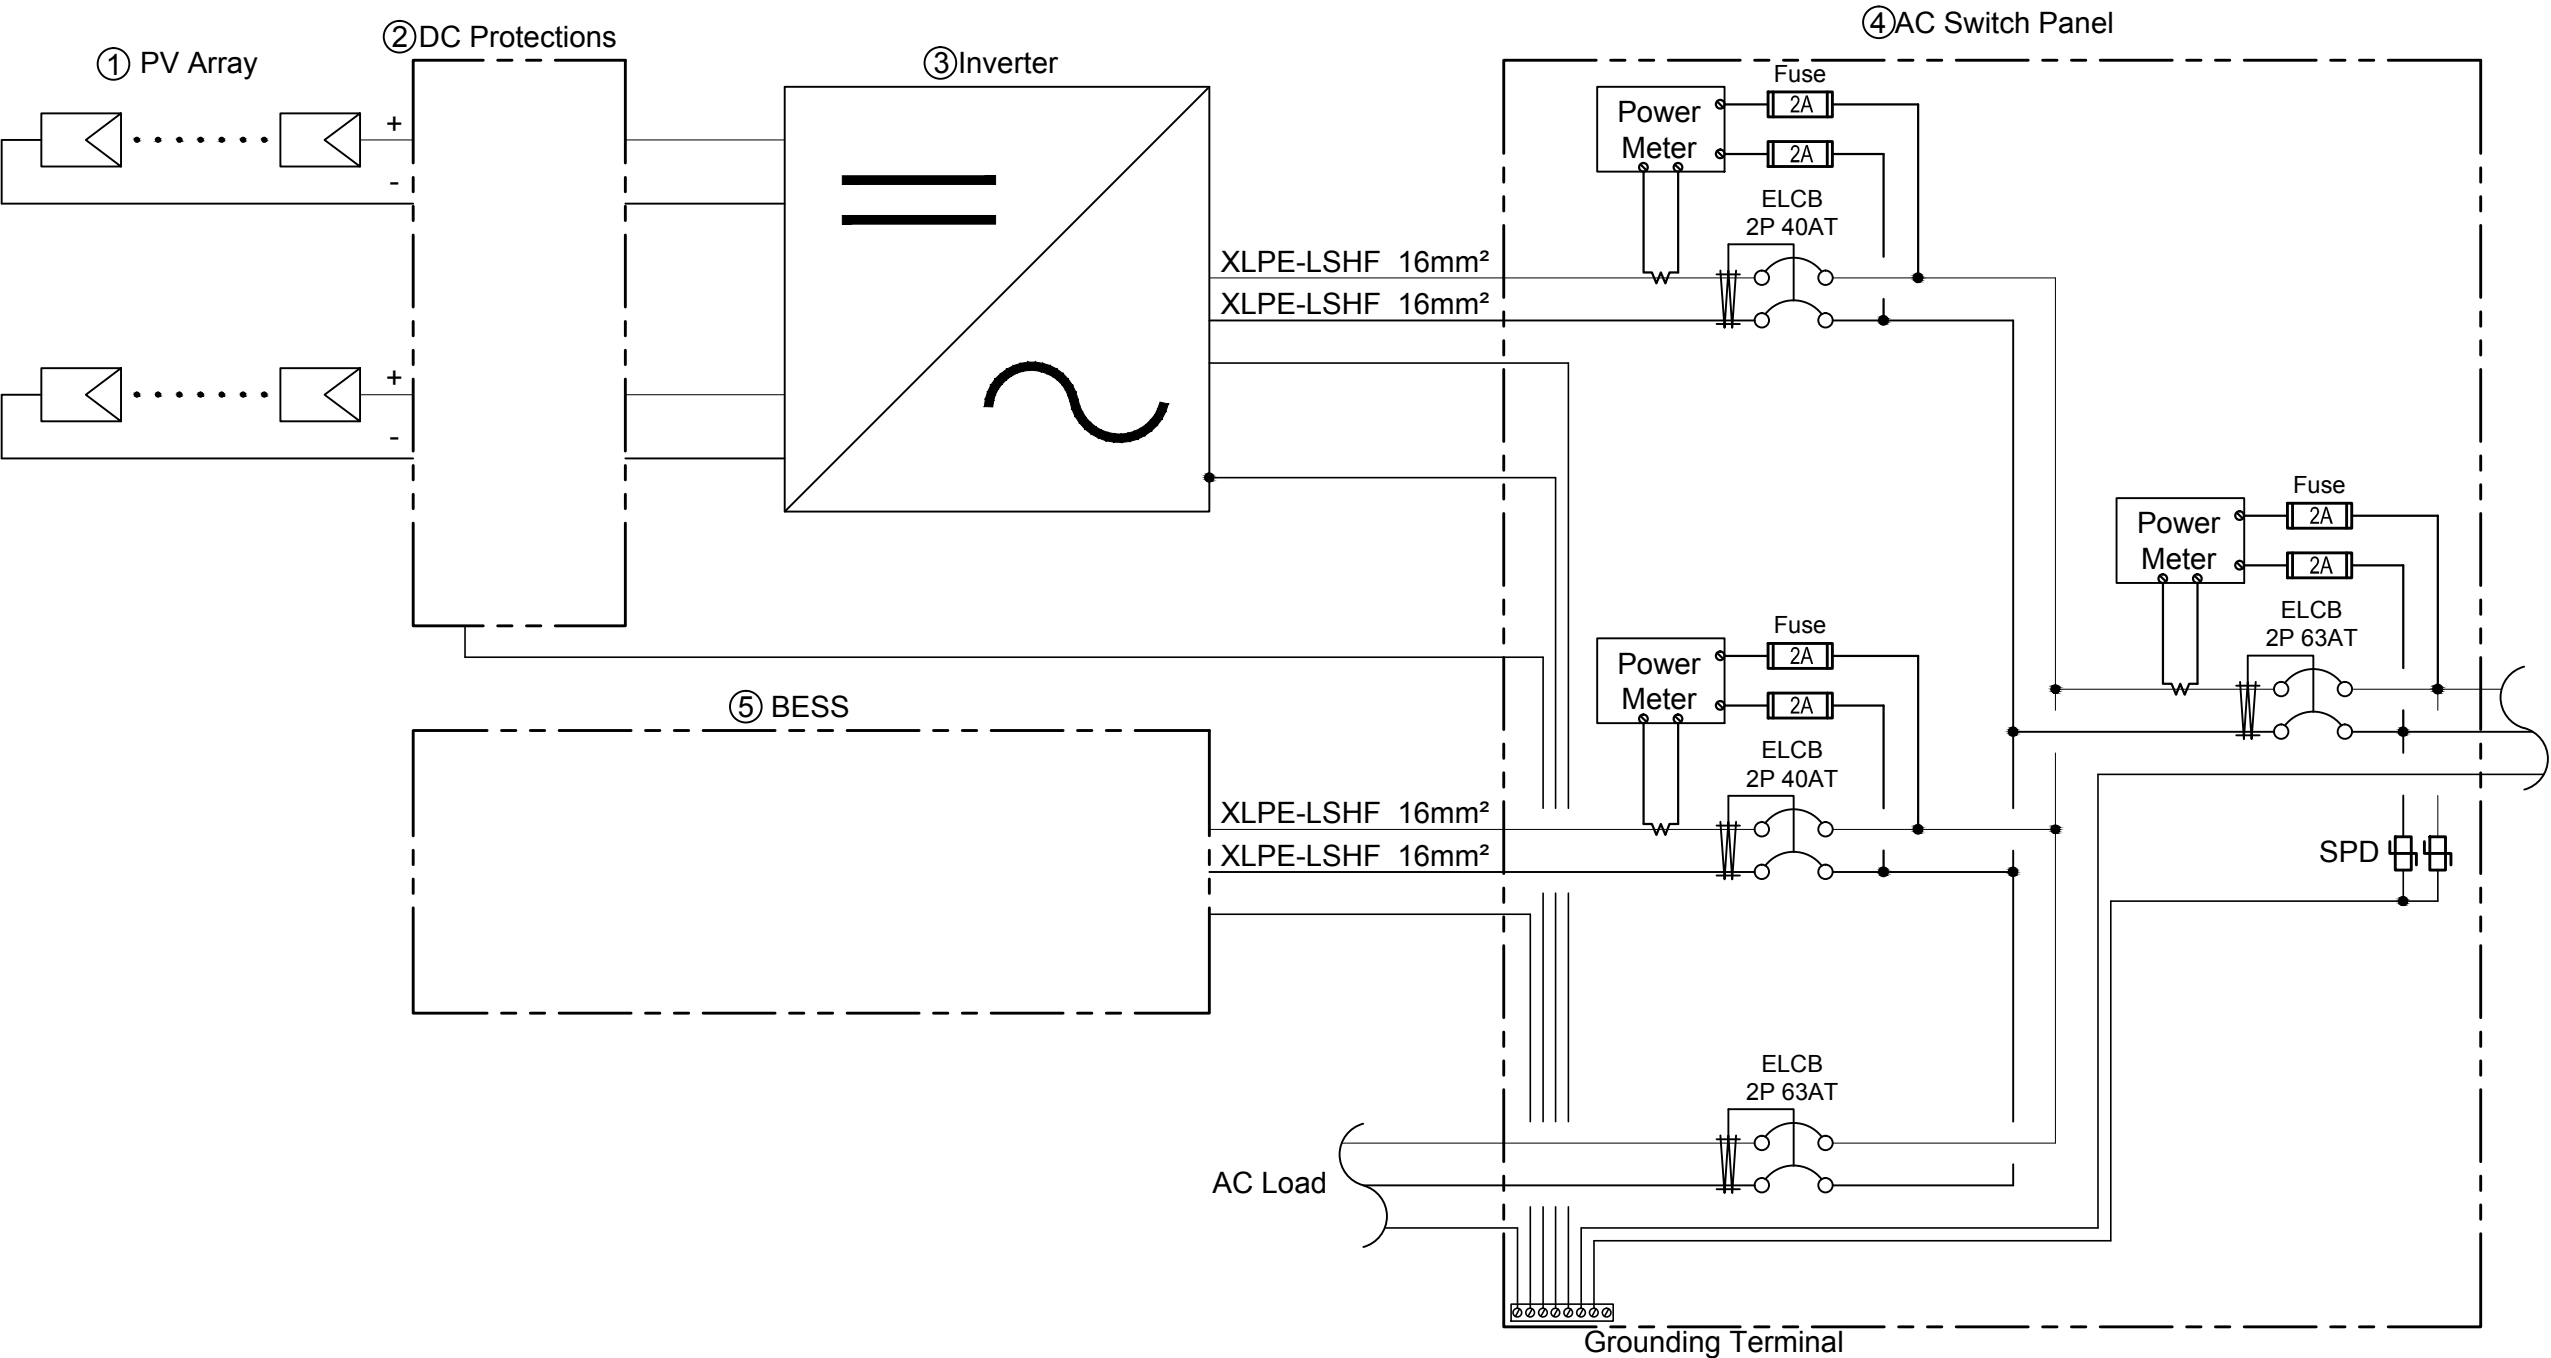

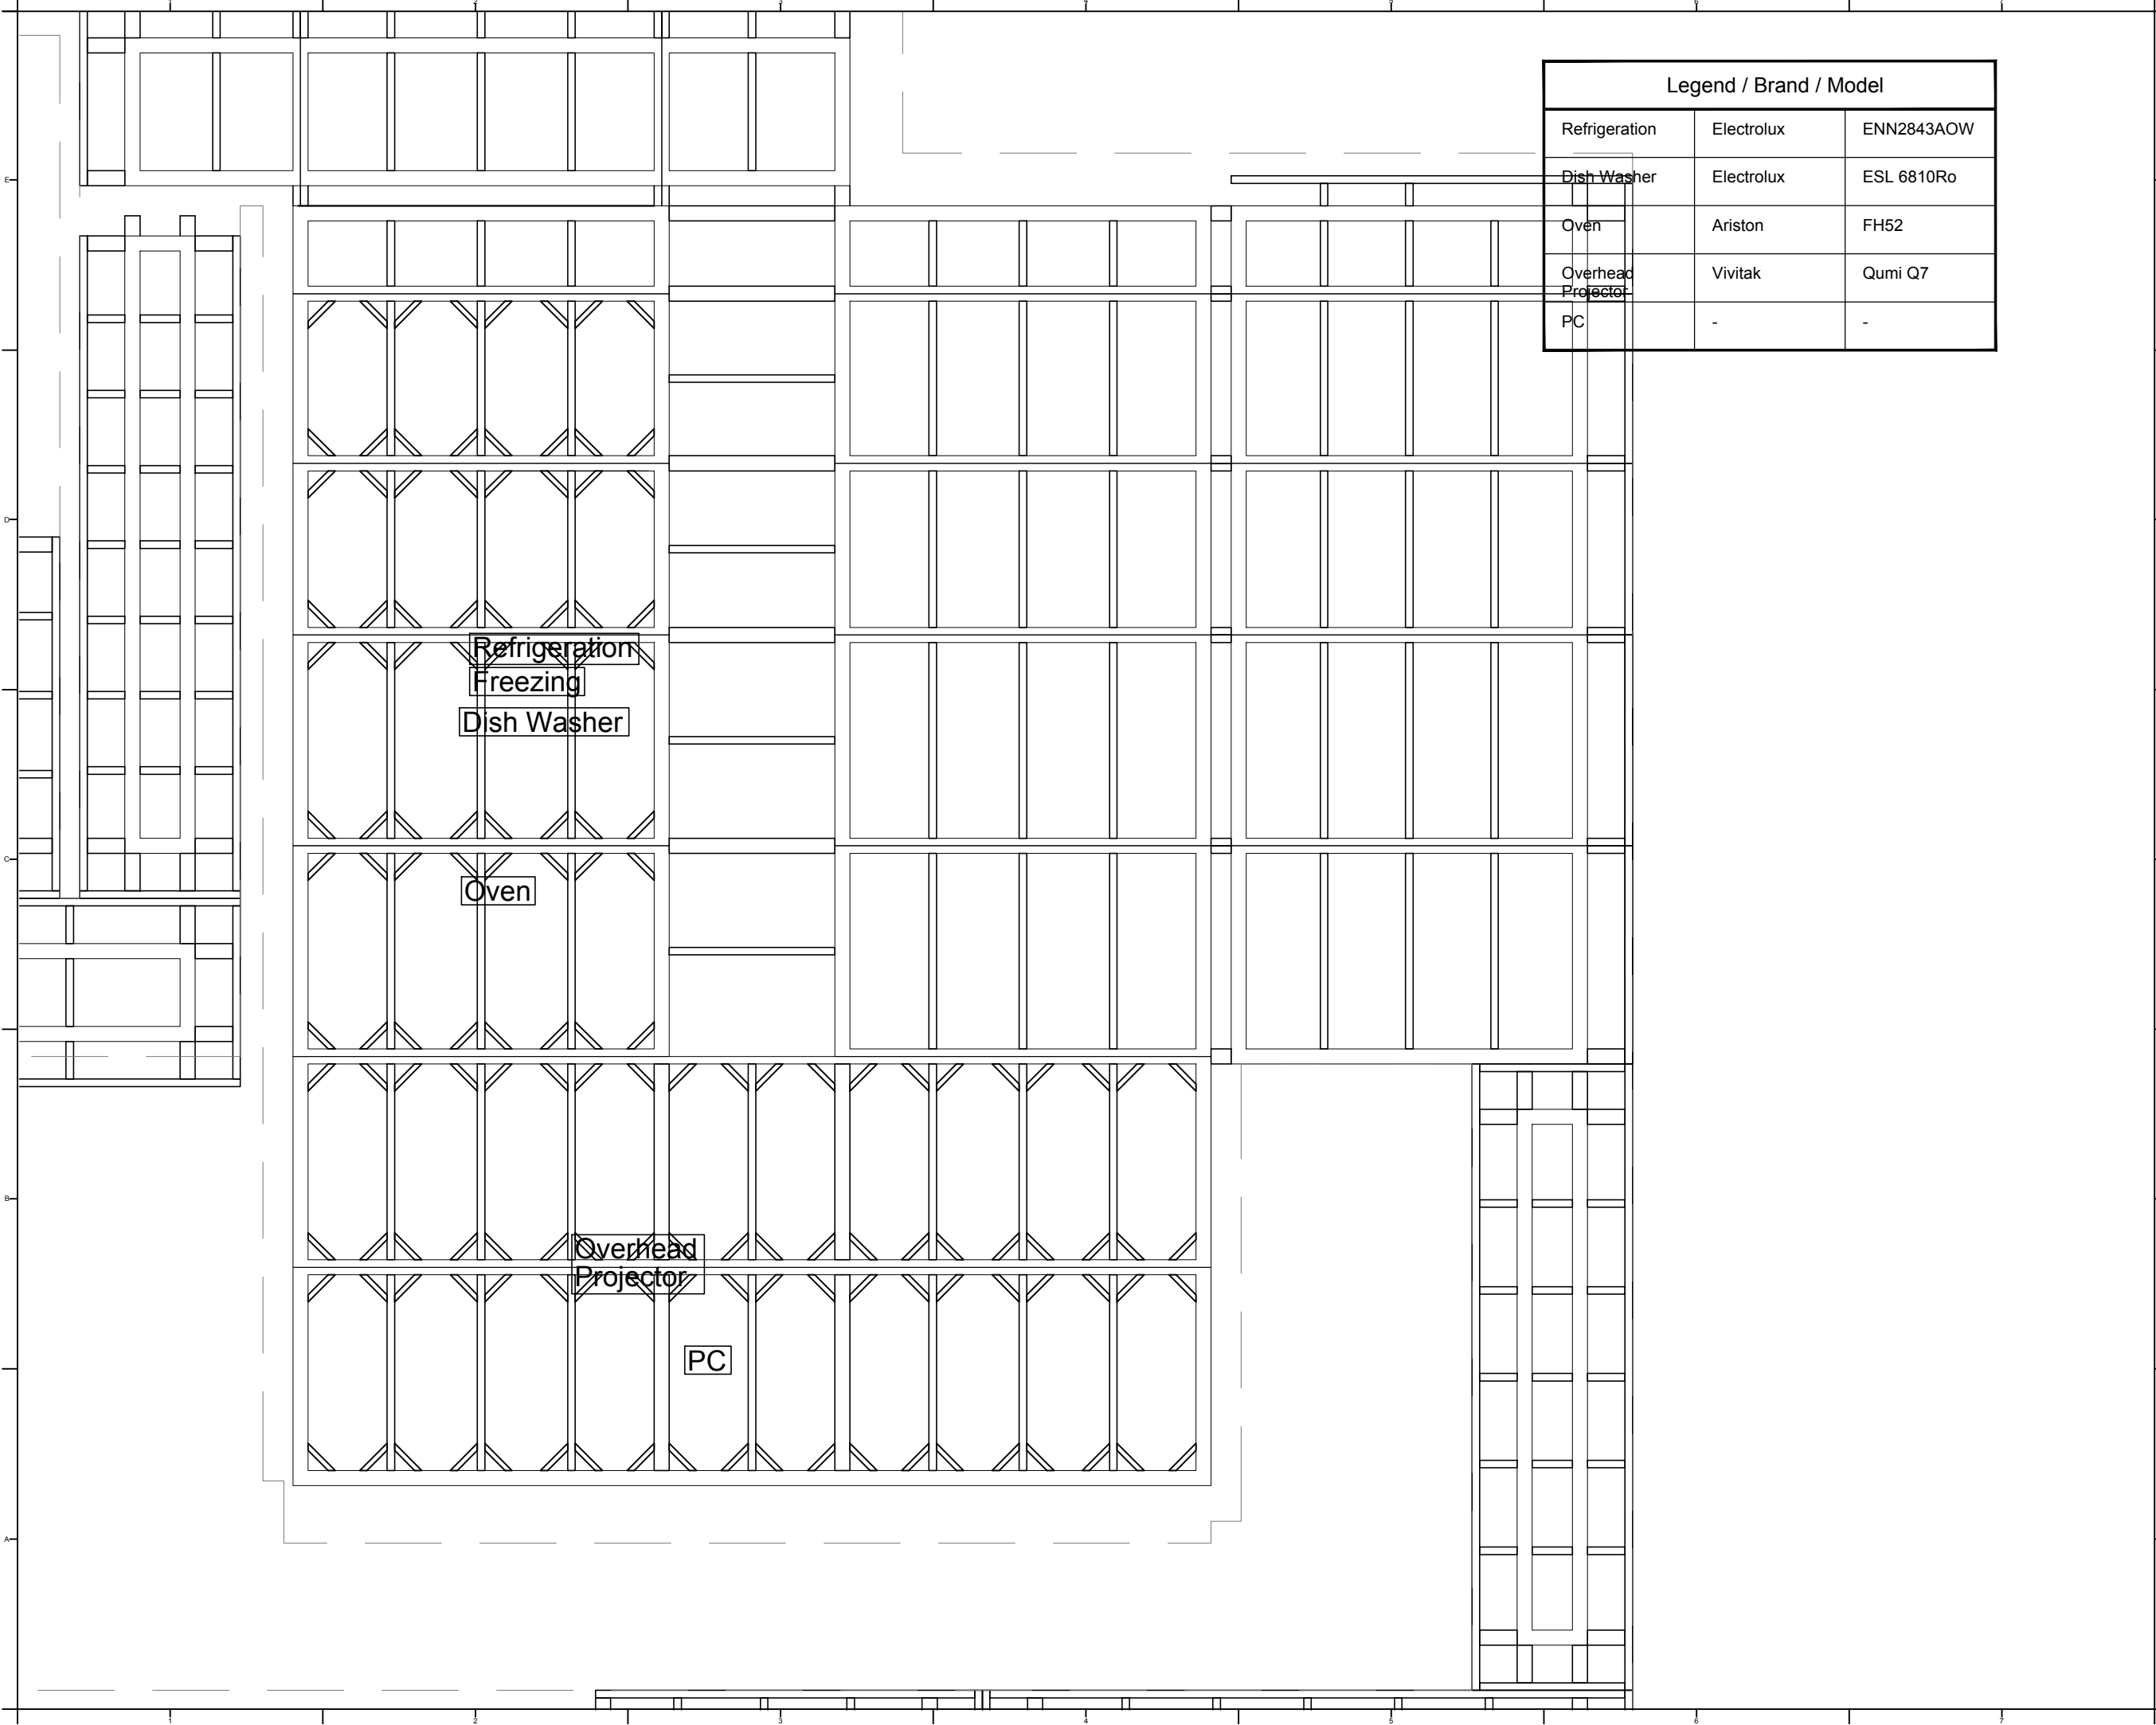

Legend / Brand / Model		
Refrigeration	Electrolux	ENN2843AOW
Dish Washer	Electrolux	ESL 6810Ro
Oven	Ariston	FH52
Overhead Projector	Vivitak	Qumi Q7
PC	-	-



NCTU Architecture
國立交通大學建築研究所

Team Name: NCTU/UNICODE
Address: 1001 Ta-Hsueh Road
Hsinchu City 30010
Taiwan
Contact: www.sde.tw




Note:

Mark	Date	Description
DN	2013/04/01	SD Submission
DN	2013/07/01	DDc Submission
ST	2013/11/01	DD Submission
ST	2014/03/03	CD Submission

Drawn by	AC
Checked by	SY
Scale	-
Unit	-

DWG. Title	
HOUSE APPLIANCES GROUND LEVEL	
DWG. No.	PAGE
ID-041	224

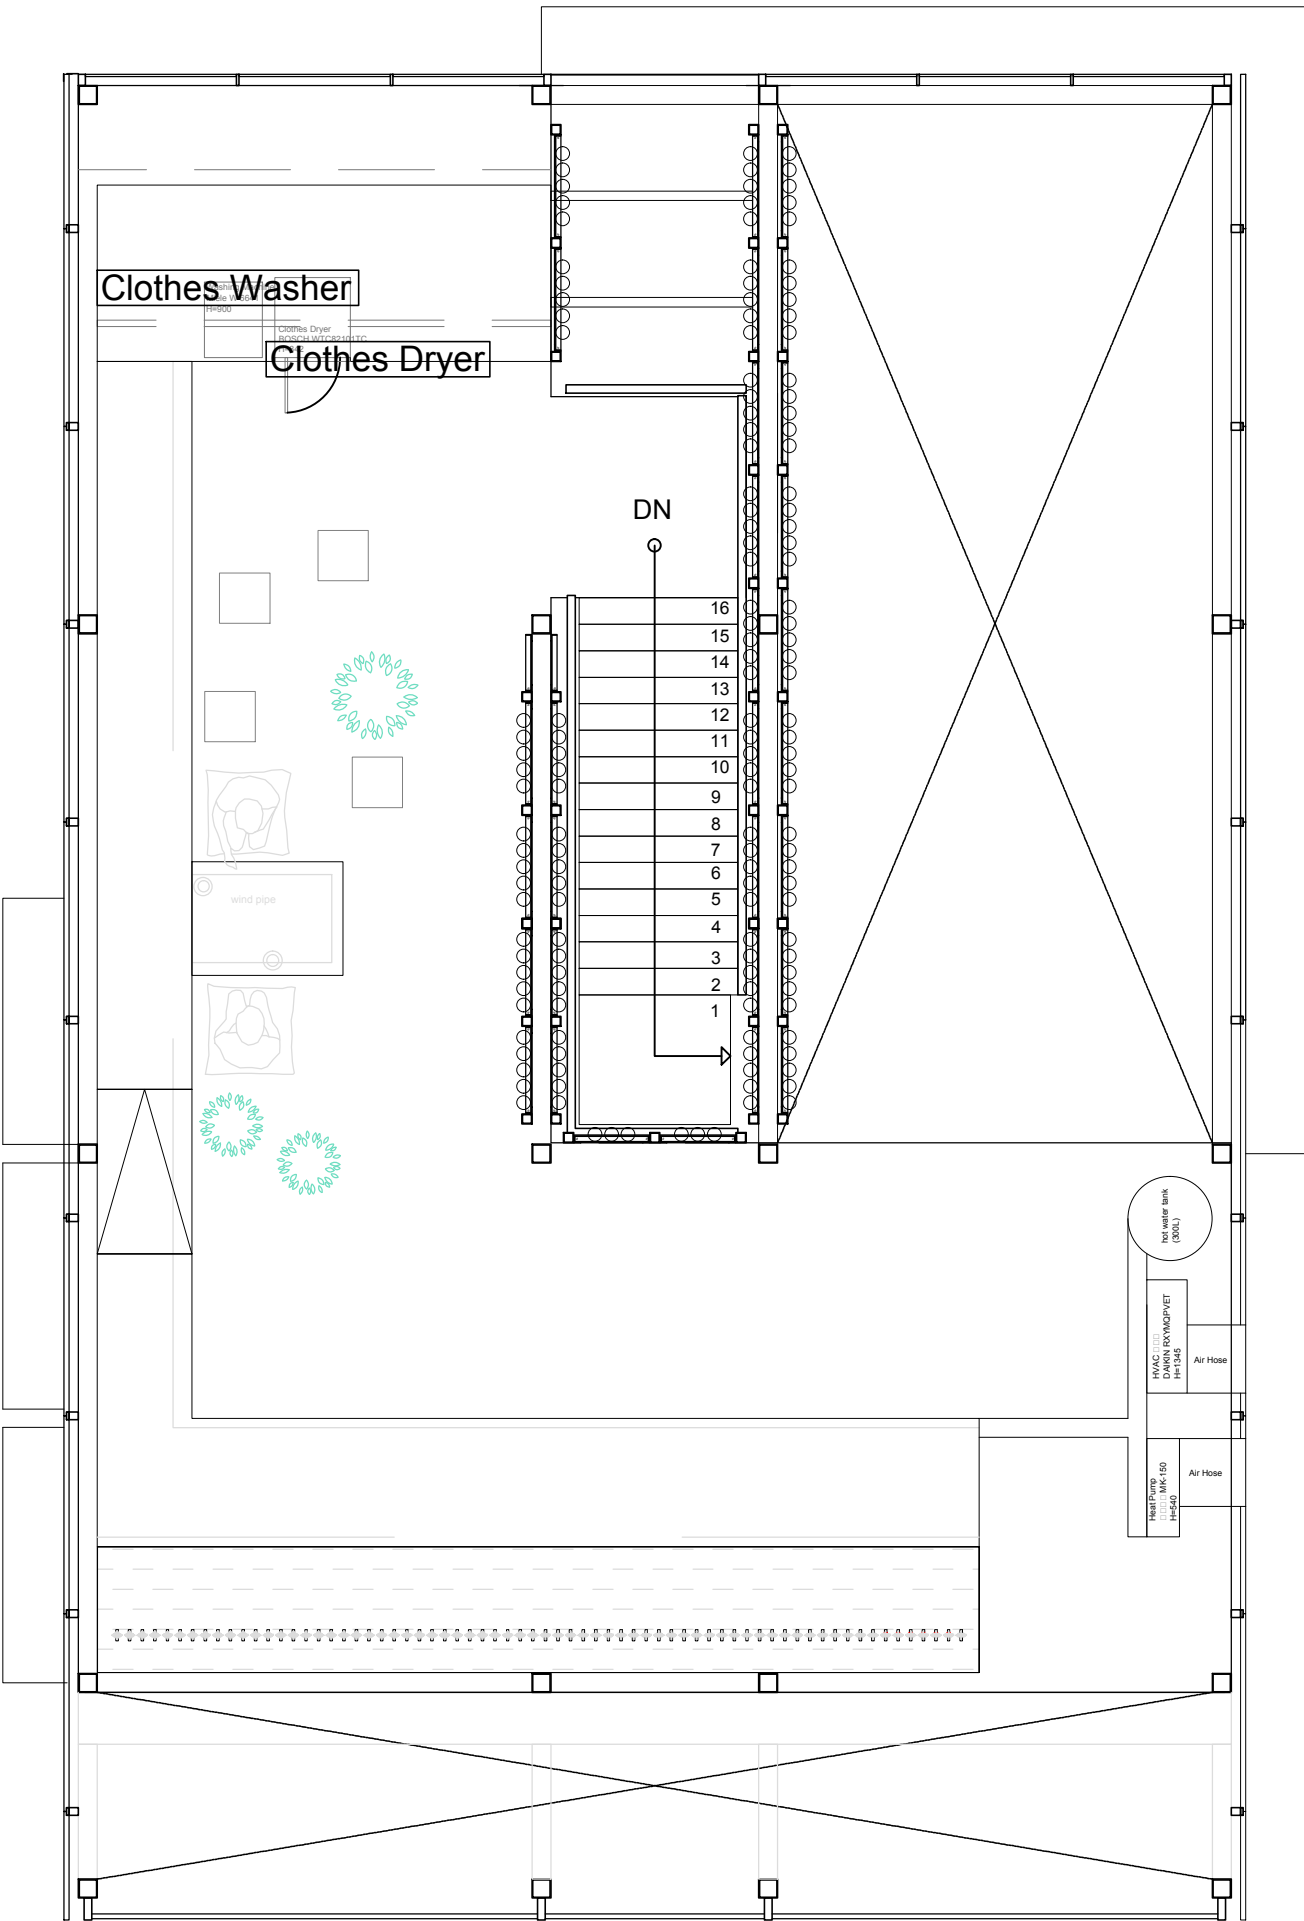

Legend / Brand / Model		
Clothes Washer	Ariston	AQM9F
Clothes Dryer	BOSCH	WTC82101TC



Project:



Institution:



NCTU Architecture
國立交通大學建築研究所


Team Name: NCTU/UNICODE
Address: 1001 Ta-Hsueh Road
Hsinchu City 30010
Taiwan
Contact: www.sde.tw



Consultants:



Note:

 

Mark	Date	Description
DN	2013/04/01	SD Submission
DN	2013/07/01	DDc Submission
ST	2013/11/01	DD Submission
ST	2014/03/03	CD Submission

Drawn by	AC
Checked by	SY
Scale	1:60
Unit	mm

DWG. Title	
HOUSE APPLIANCES MEZZANINE LEVEL	
DWG. No.	PAGE
ID-042	225



Shipping, Freight, Demand, Process Timetable				
Date	Local	Project target	Demand Help	Self assist
Calculated time	Taiwan	Apply to customs	Declaration process guidance	Customs detail, customs declaration
Calculated time	Taiwan	Component packaging and protection	Packaging and protective materials to provide advice	Packaging and Protection
Calculated time	Taiwan	Component transport (Trailers Trucks *13)	Huashan→Container port	
Calculated time	Taiwan	Component Loading(Container*12)	Loading location and Equipment evaluation	Component classification and Equipment evaluation
Calculated time	Ship	Taiwan→France	Transport	The number of containers and the declaration content
Shipping Before 6/10	France	Immigration Customs	Declaration process guidance	Customs detail, the number of containers and the declaration
Before 6/10	France	Component Discharge (Container*12)(Trailers Trucks *13)	Component Discharge	Component Discharge
Before 6/10	France	Component transport (Trailers Trucks *13)	France transport (Trailers Trucks *13)	Trucks size
6/10~6/25 ----- 7/9~7/13	France	Pre Construction Temporary base (H-5M,400m ² Warehouse) Heavy equipment rental	Warehouse (Near Versailles) Lodging Near Warehouse Forklift ,Bridge Crane or small crane ,Scaffolding, air Compressors	Warehouse size
6/16~6/25	France	Transport sequence	Transport	Transport sequence in 10 Days
7/15~7/22	France	Disassembly Warehouse (H-5M,400m ² Warehouse)	Forklift, Bridge crane or small crane ,Scaffolding, air Compressors	
7/19~7/22	France	Component packaging and protection	Packaging and protective materials to provide advice	Packaging and Protection



Project:



Institution:



NCTU Architecture
國立交通大學建築研究所

Team Name: NCTU/UNICODE
Address: 1001 Ta-Hsueh Road
Hsinchu City 30010
Taiwan
Contact: www.sde.tw




Consultants:

Note:


Mark	Date	Description
DN	2013/04/01	SD Submission
DN	2013/07/01	DDc Submission
ST	2013/11/01	DD Submission
ST	2014/03/03	CD Submission

Drawn by	MS
Checked by	DN
Scale	-
Unit	-


DWG. Title	
TRUCKS SHIPMENT 1	
DWG. No.	PAGE
SO-001	226

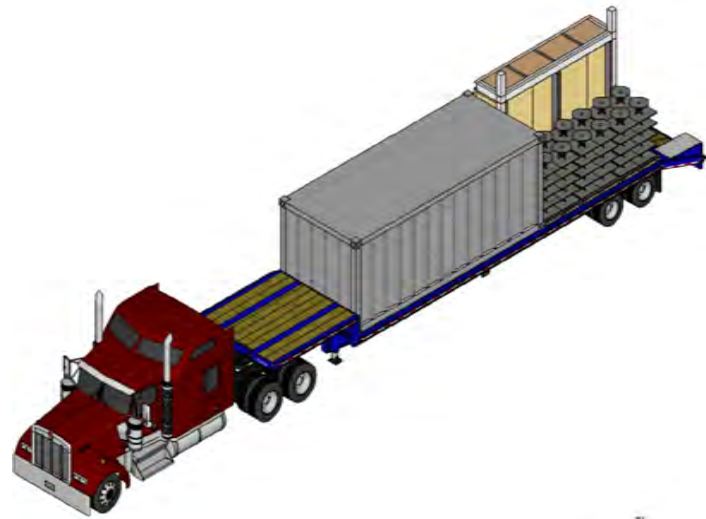


TRUCK-1 FLATBED
DAY 1 8:00

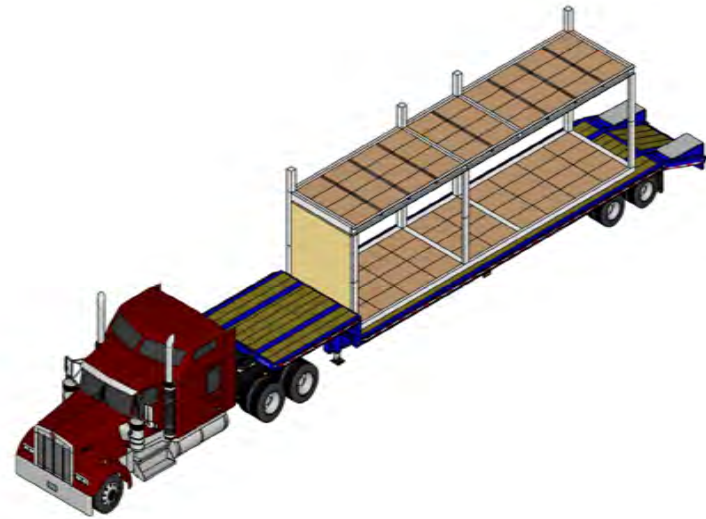


TRUCK-2 LOW LOADER
DAY 1 13:00

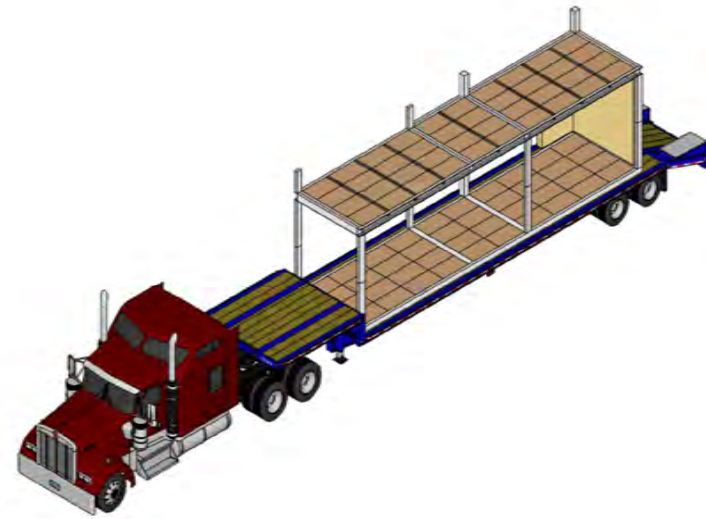


TRUCK-3 LOW LAODER
DAY 1 15:00

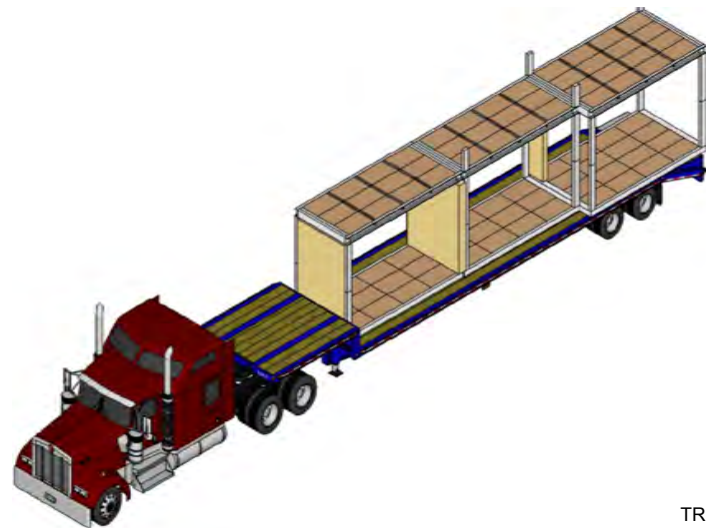


TRUCK-4 LOW LOADER
DAY 19:00

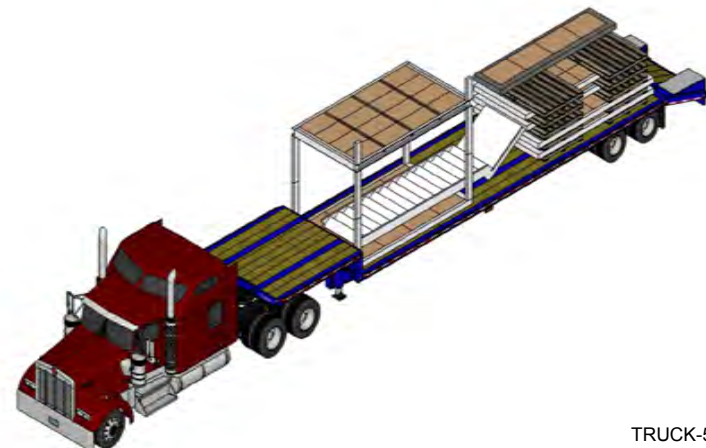


TRUCK-5 LOW LOADER
DAY 2 7:00

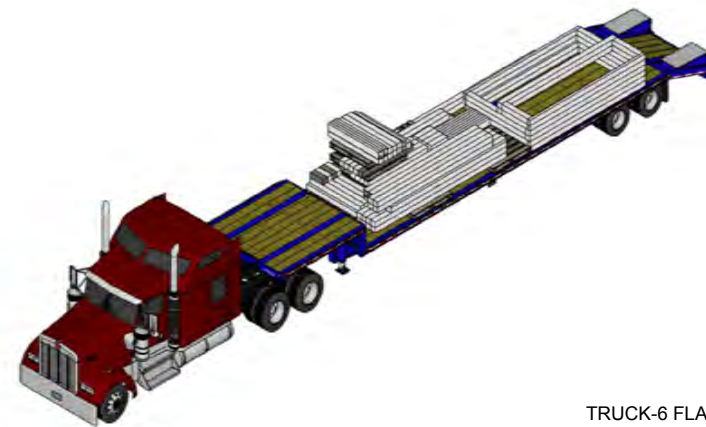


TRUCK-6 FLATBAD
DAY 2 16:00

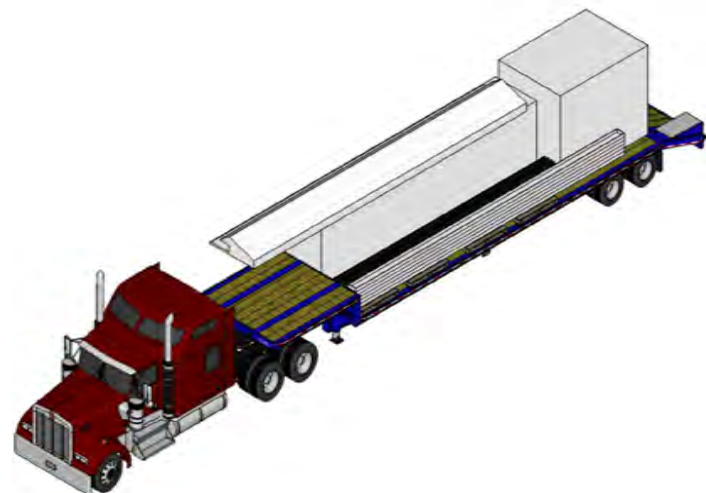

TRUCK-7 FLATBED
DAY 2 19:00

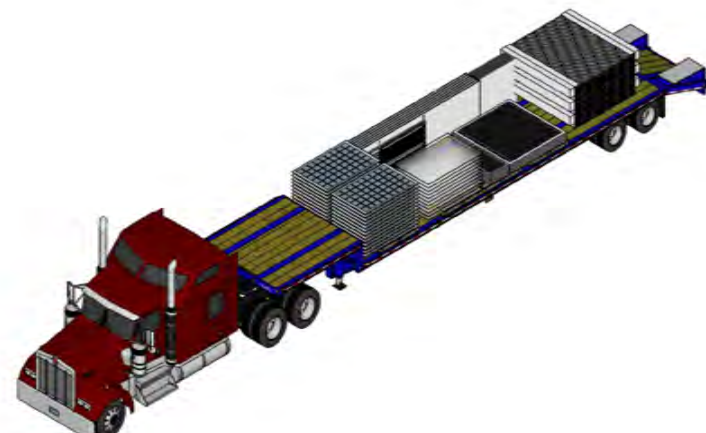

TRUCK-8 FLATBED
DAY 3 7:00

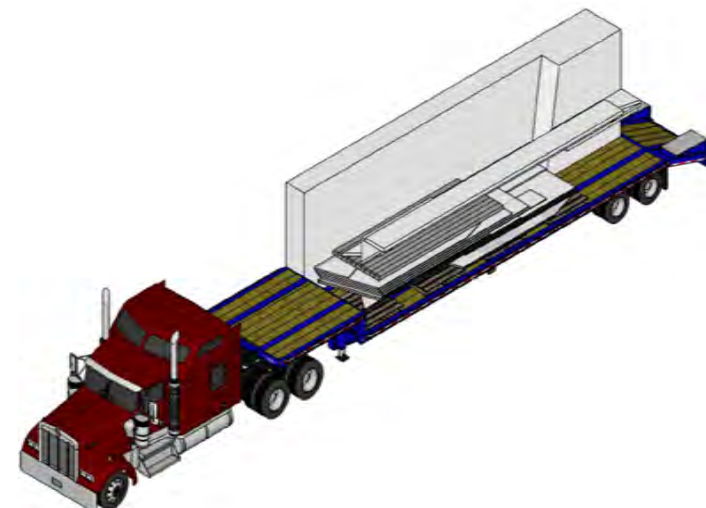

TRUCK-9 FLATBED
DAY 4 7:00



Project:



Institution:



NCTU Architecture
國立交通大學建築研究所

Team Name:

NCTU/UNICODE

Address:

1001 Ta-Hsueh Road
Hsinchu City 30010
Taiwan

Contact:

www.sde.tw




Consultants:

Note:


Mark	Date	Description
DN	2013/04/01	SD Submission
DN	2013/07/01	DDc Submission
ST	2013/11/01	DD Submission
ST	2014/03/03	CD Submission

Drawn by	MS
Checked by	DN
Scale	-
Unit	-


DWG. Title	
TRUCKS SHIPMENT 2	
DWG. No.	PAGE
SO-002	227

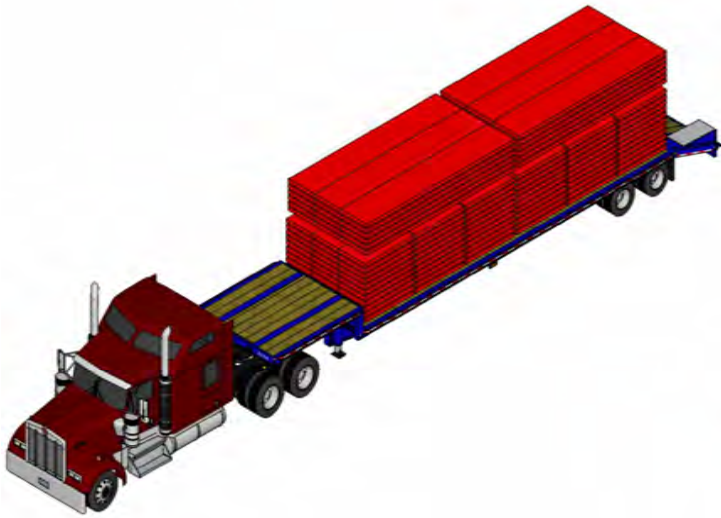


TRUCK-10 FLATBED
DAY 5 7:00

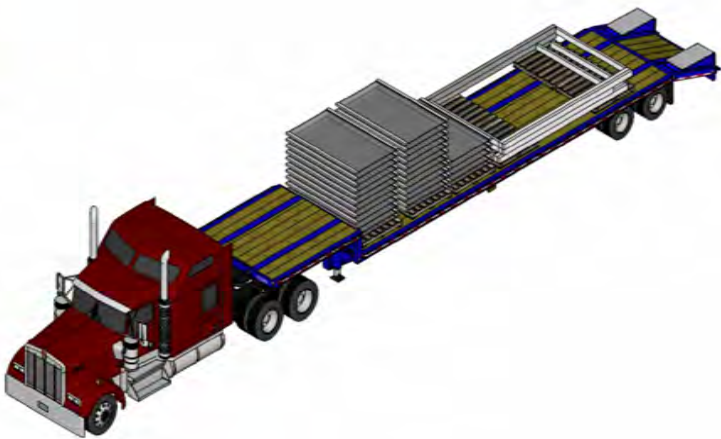

TRUCK-11 FLATBED
DAY 6 7:00

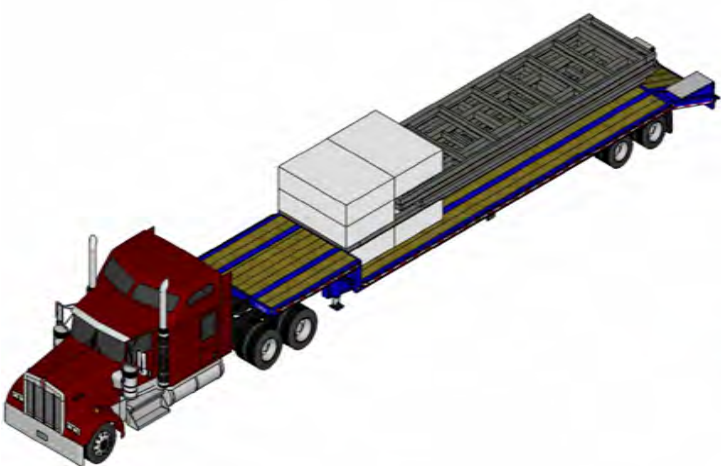

TRUCK-12 FLATBED
DAY 6 15:00

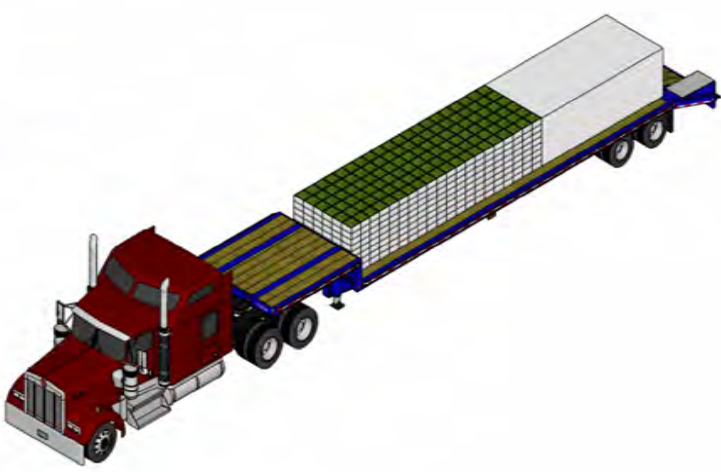

TRUCK--13 FLATBED
DAY 7 7:00

List of elements to ship to France										
Truck	Kind	Designation	QTY	Dimensions (cm)			Weight (kg)	Total Load Weight(kg)	Arrival Time	
				L	W	H				
1	flat	Tool	1	-	-	-	-		6/16-8:00	
		Foundation	61	-	-	-	-			
		Construction Safety Box	1	302	243	259	-			
		Unit-2	1	375	87	355	926			
2	Low	Unit-13	1	915	210	351	5100	5100	6/16-13:00	
3	Low	Unit-12	1	915	210	351	5100	5100	6/16-15:00	
4	Low	Unit-6	1	360	210	351	4975	4975	6/16-19:00	
		Unit-5	1	375	210	351				
		Unit-4	1	375	210	351				
5	LOW	Unit-3	1	375	210	351			6/17-7:00	
		Unit-7~11	1	Unassembled						-
		stair	1	-	-	-	-			
6	Flat	Main frame Structure	-	-	-	-	-		6/17-16:00	
7	Flat	wall	-	-	-	-	-		6/17-19:00	
8	Flat	First Floor	52	90	52	40	-		6/18-7:00	
	Flat	Second Floor	40	90	52	40	-			
9	Flat	Unit-Roof	9	900	210	15	2700		6/19-7:00	
10	Flat	Ceiling panels	--	-	-	-	-		6/20-7:00	
11	Flat	planter	-	-	-	-	-		6/21-7:00	
12	Flat	Furniture	-	-	-	-	-		6/21-15:00	
	Flat	Machines and tools	-	-	-	-	-			
13	Flat	Out door deck	1	620	160	15	723		6/22-7:00	
			1	637	160	15	729			
			1	835	200	15	988			
			1	775	210	15	926			
			1	775	210	15	926			
			1	747	210	15	909			
			1	625	160	15	723			
			1	625	160	15	723			
			1	6250	1600	15	723			

Project:

Institution:

國立交通大學
National Chiao Tung University

NCTU Architecture
國立交通大學建築研究所

Team Name: NCTU/UNICODE

Address: 1001 Ta-Hsueh Road
Hsinchu City 30010
Taiwan

Contact: www.sde.tw

Consultants:

Note:

Mark	Date	Description
DN	2013/04/01	SD Submission
DN	2013/07/01	DDc Submission
ST	2013/11/01	DD Submission
ST	2014/03/03	CD Submission

Drawn by MS

Checked by DN

Scale -

Unit -

DWG. Title

TRUCKS SHIPMENT 3

DWG. No.	PAGE
SO-003	228





Project:

Institution:國立交通大學
National Chiao Tung University


NCTU Architecture
國立交通大學建築研究所

Team Name: NCTU/UNICODE
Address: 1001 Ta-Hsueh Road
Hsinchu City 30010
Taiwan
Contact: www.sde.tw



Consultants:

Note:

 

Mark	Date	Description
DN	2013/04/01	SD Submission
DN	2013/07/01	DDc Submission
ST	2013/11/01	DD Submission
ST	2014/03/03	CD Submission

Drawn by ST

Checked by DN

Scale 1:1000


Unit mm

DWG. Title

SOLAR VILLAGE PLAN

DWG. No. SO-101

PAGE 229

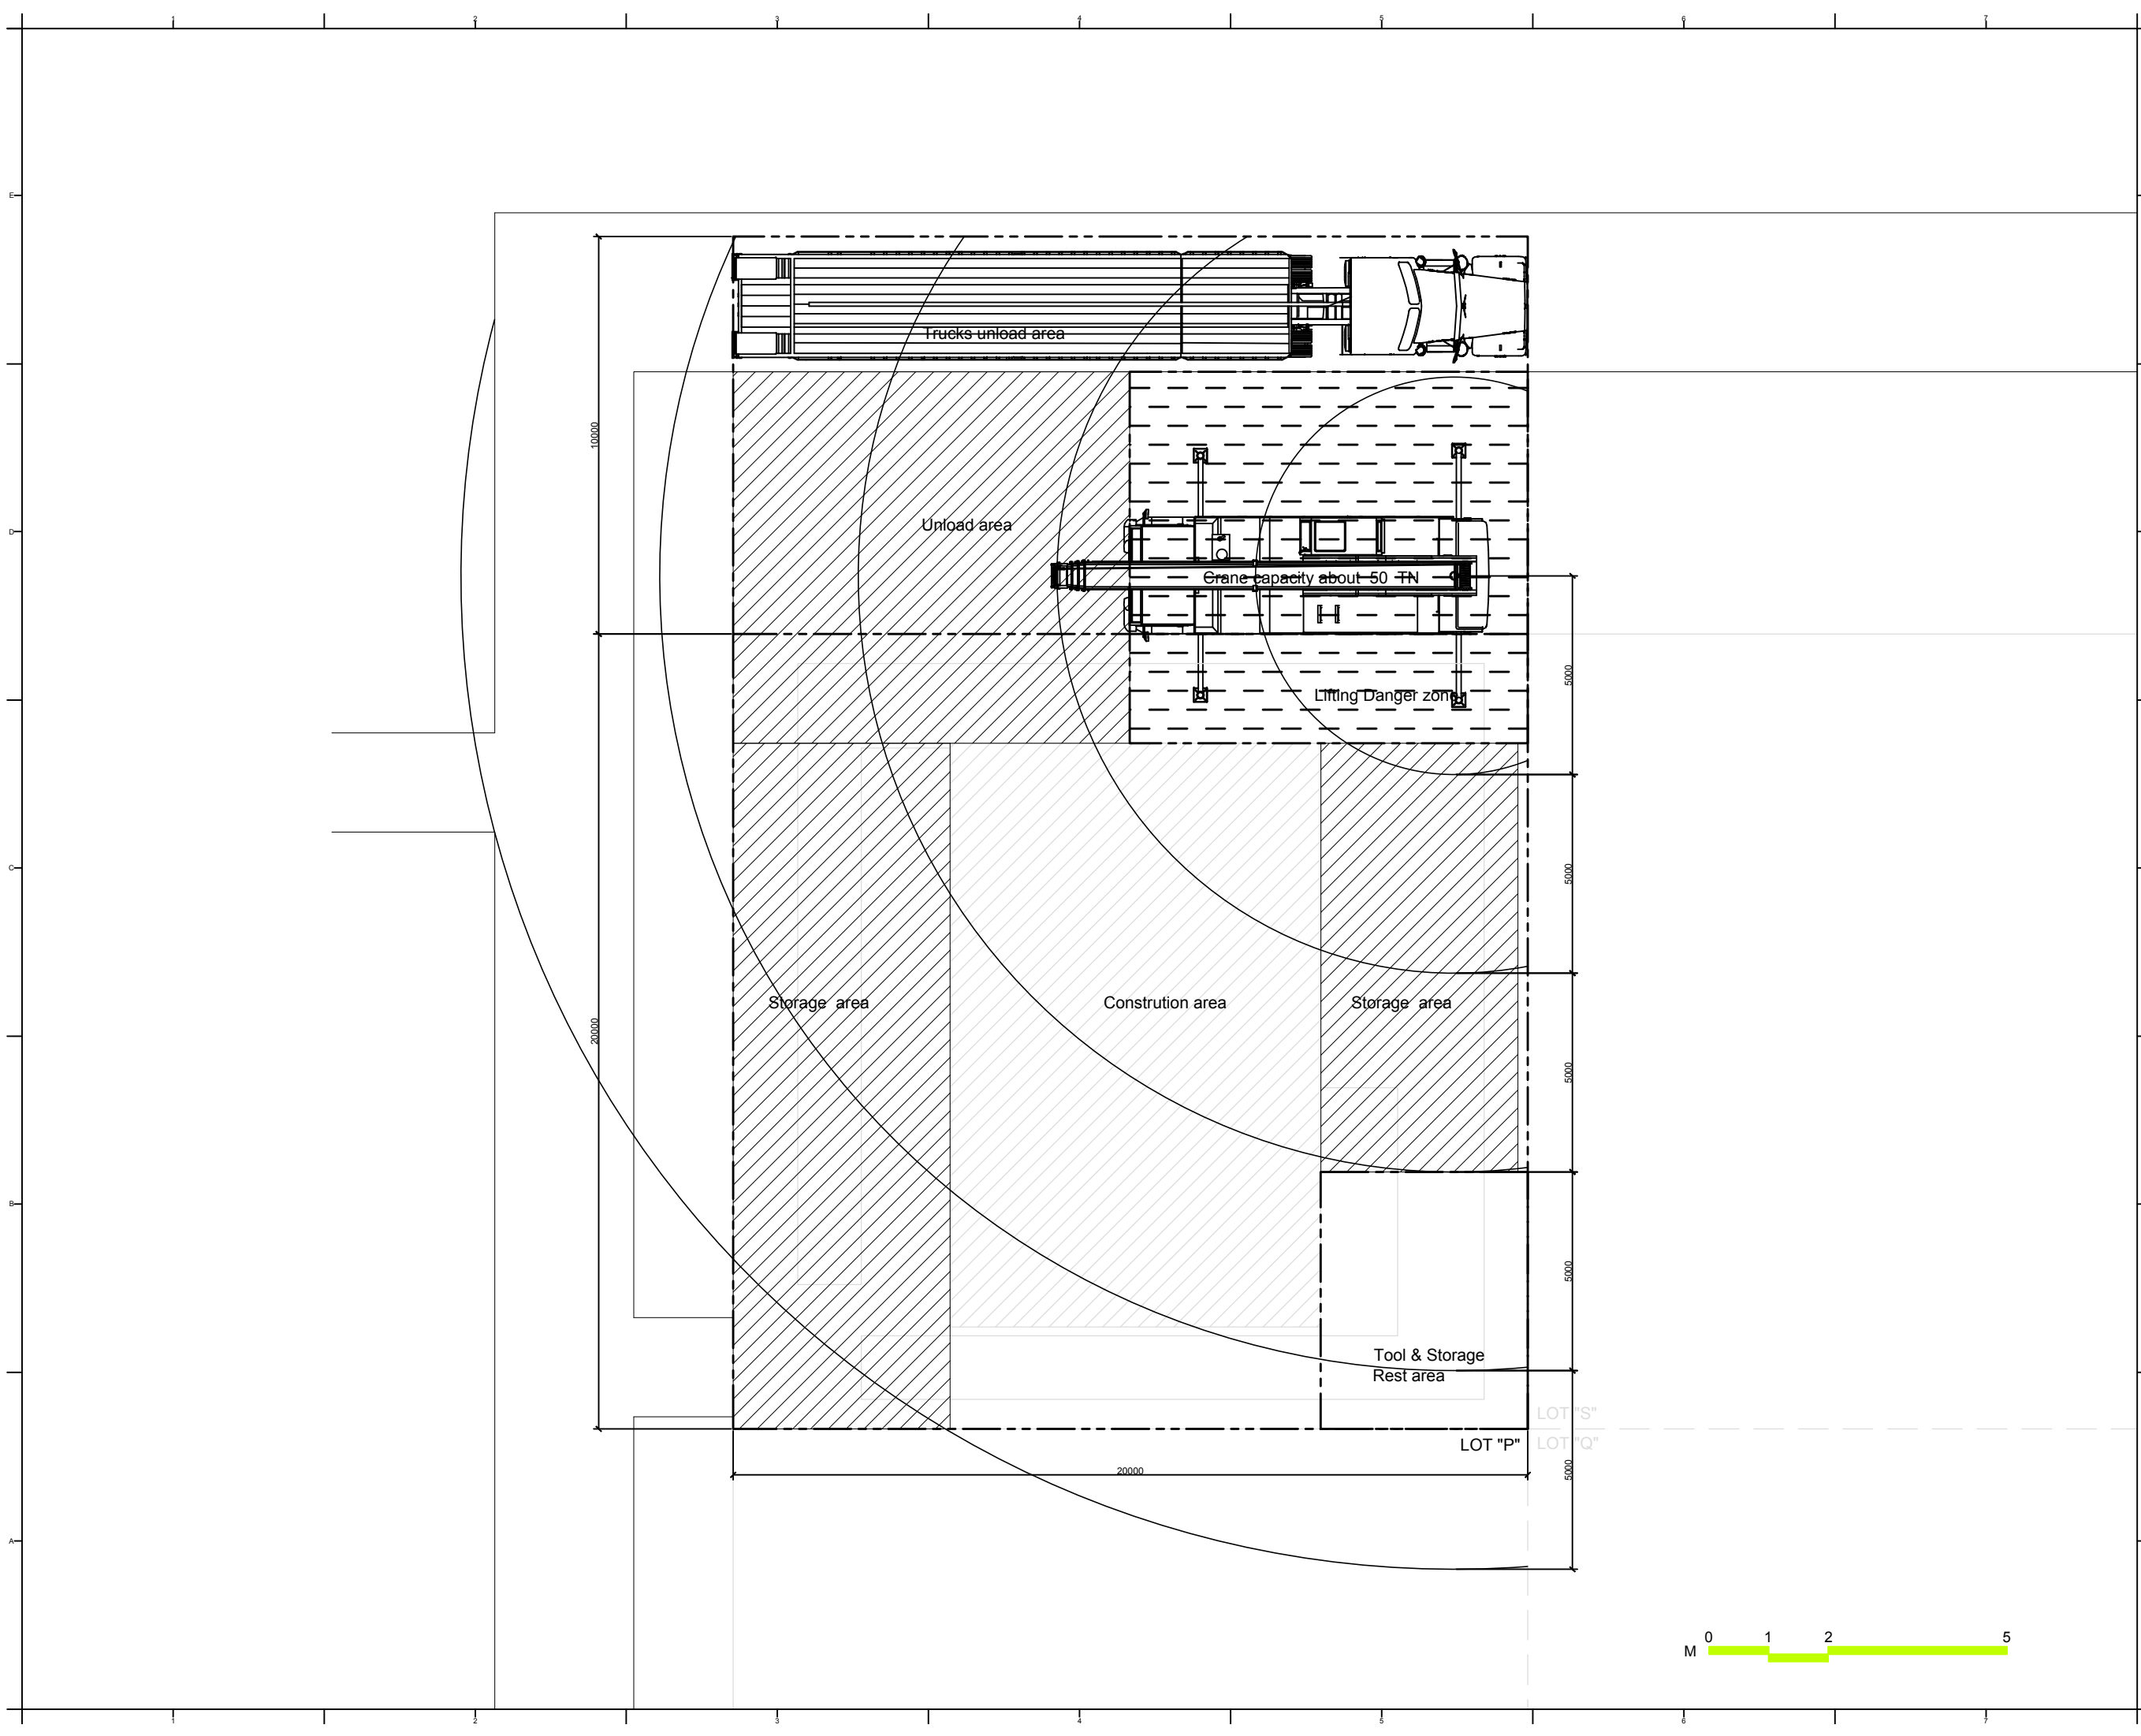

Project:



Institution:




NCTU Architecture
國立交通大學建築研究所

Team Name: NCTU/UNICODE
Address: 1001 Ta-Hsueh Road
Hsinchu City 30010
Taiwan
Contact: www.sde.tw



Consultants:

Note:

 


Mark	Date	Description
DN	2013/04/01	SD Submission
DN	2013/07/01	DDc Submission
ST	2013/11/01	DD Submission
ST	2014/03/03	CD Submission

Drawn by	MS
Checked by	DN
Scale	1:150
Unit	mm

DWG. Title	
LOT PLAN	
DWG. No.	PAGE
SO-102	230



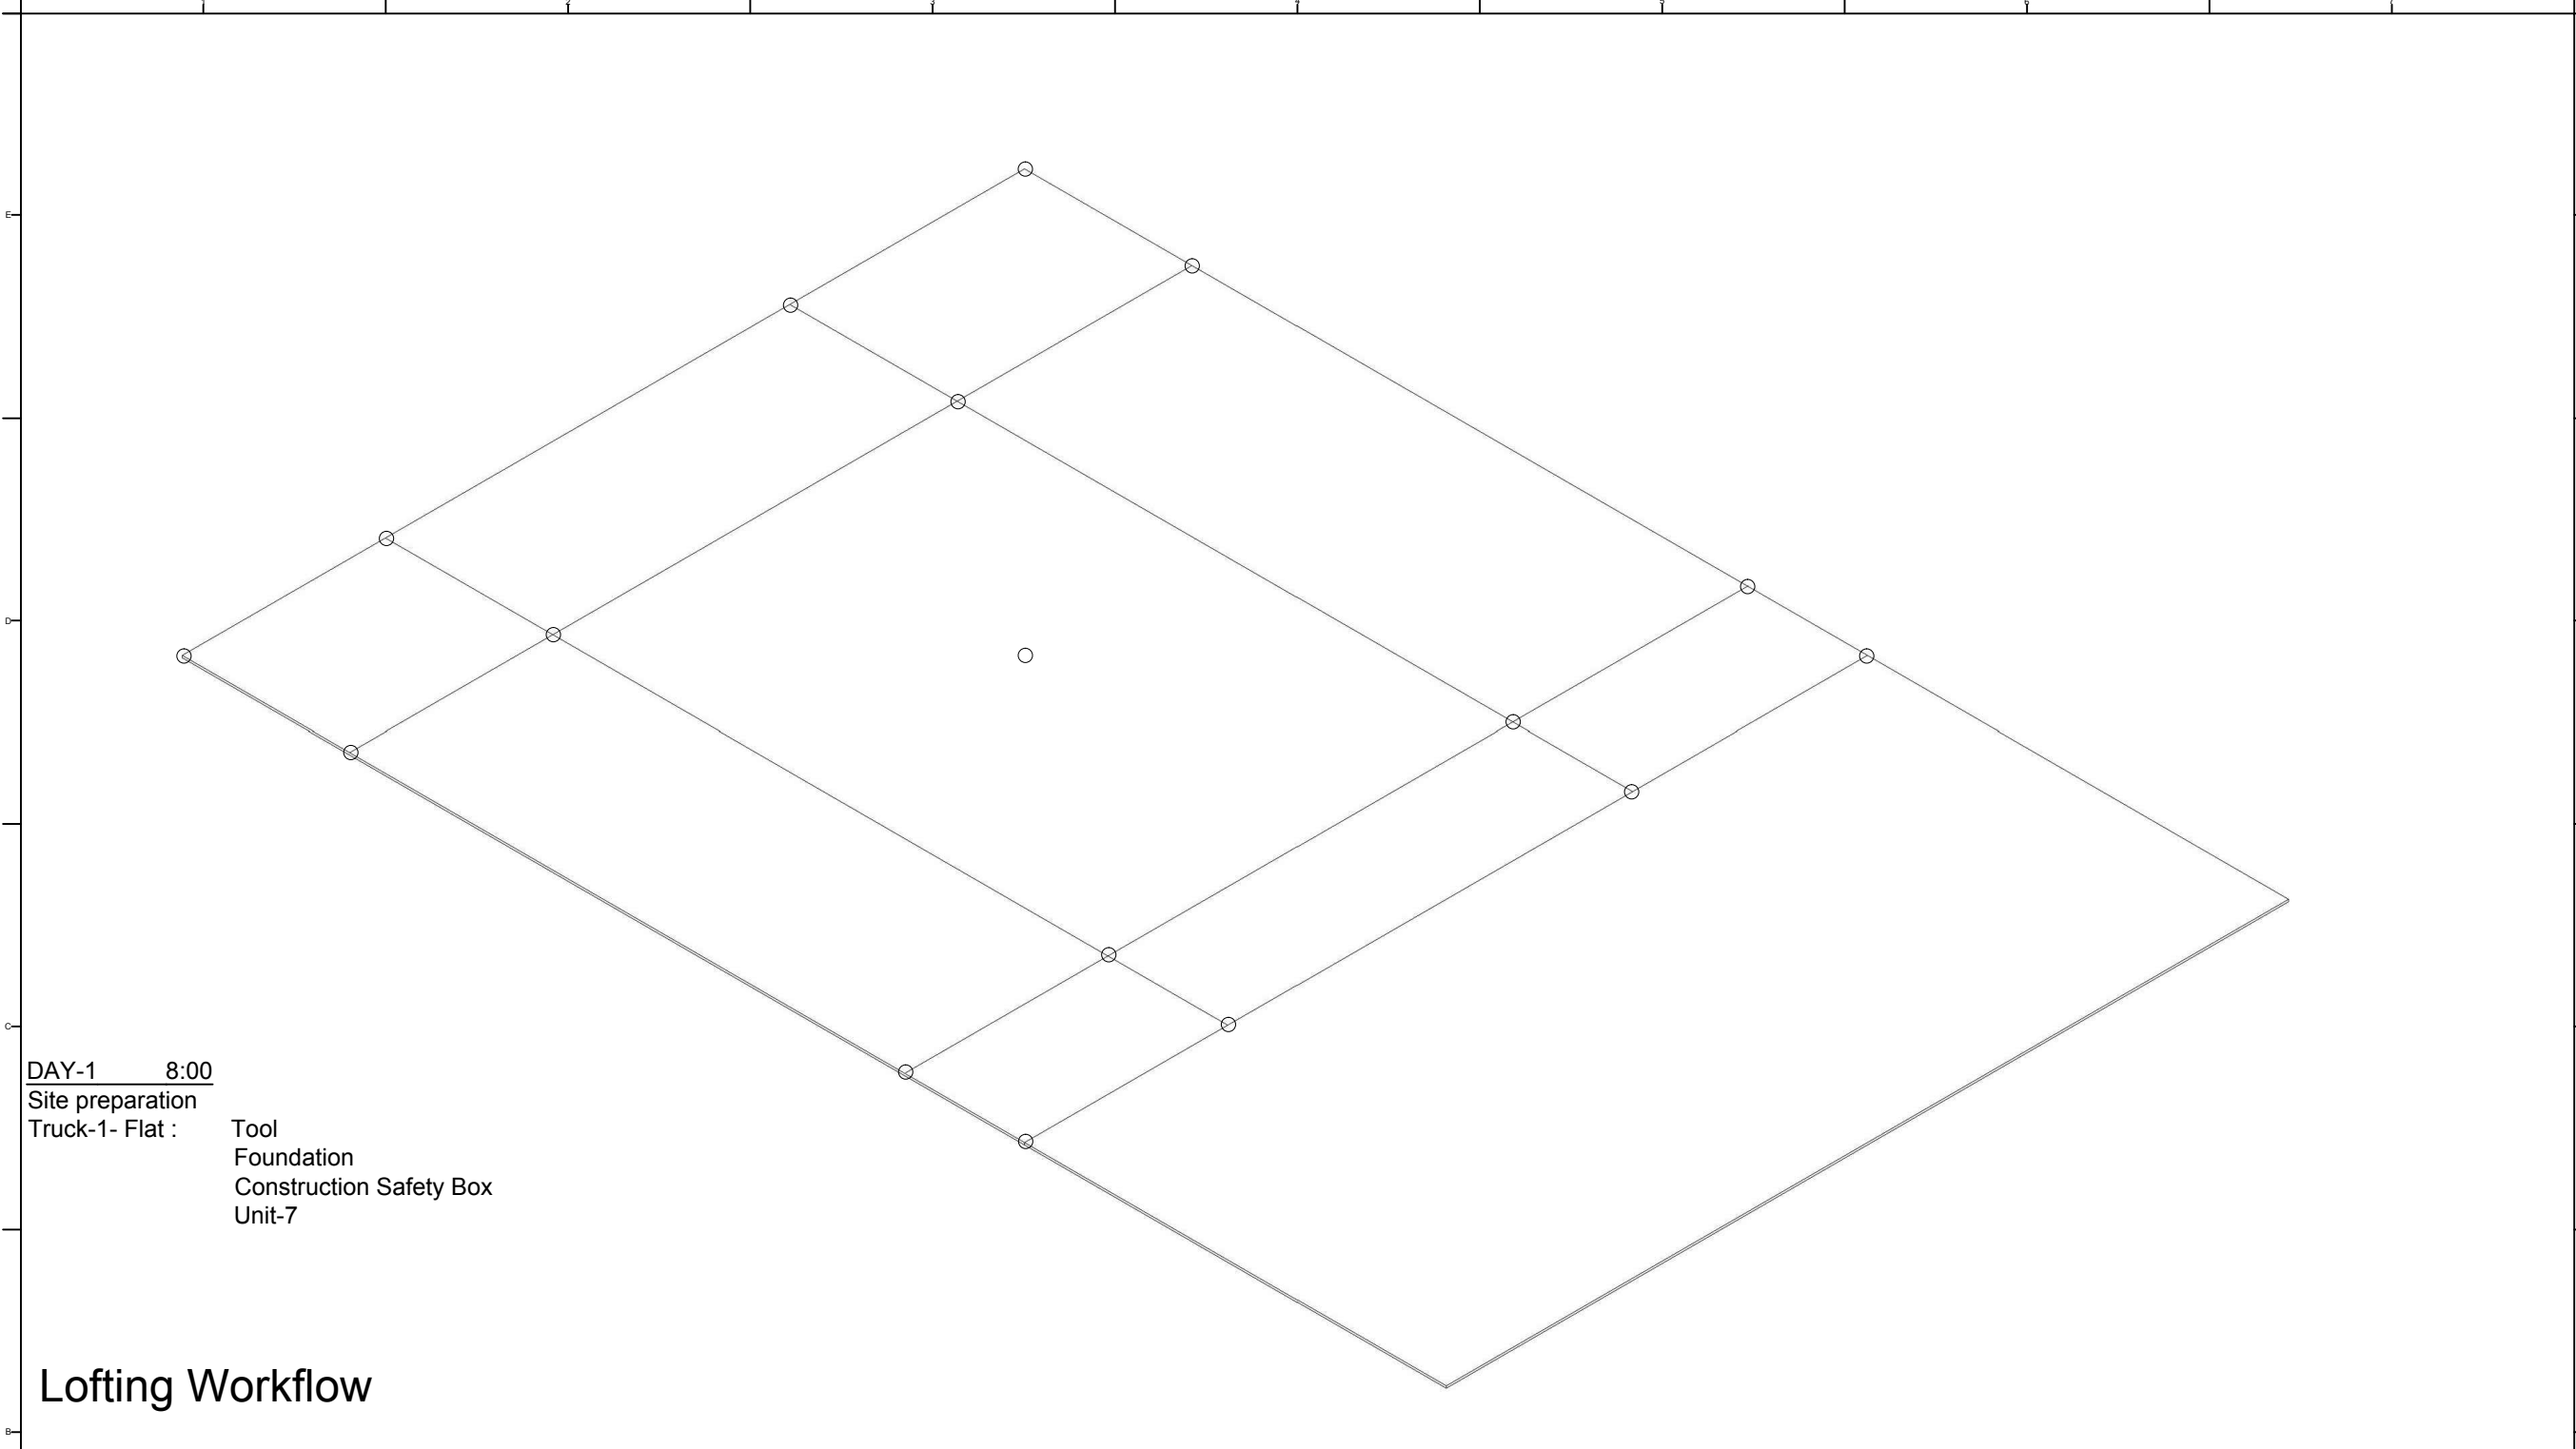

DAY-1 8:00
Site preparation
Truck-1- Flat : Tool
Foundation
Construction Safety Box
Unit-7

Lofting Workflow

Step	1	2	3	4	5	6
Work Phase	Datum Point	Four Point Range	Mid Point	Ground Level	Spacing	Point Positioning
Description	Follow official Point	Laser Positioning Distance ,Vertical and Horizontal	Four Point Laser Cross Mid Point	Find Point of Lowest and Highest	Use Laser and Rope Positioning Construction Area	Use Sand Box to Positioning Construction Area
Worker	1	4	4	4	4	4
Note						



Project:



Institution:



NCTU Architecture
國立交通大學建築研究所

Team Name:

NCTU/UNICODE

Address:

1001 Ta-Hsueh Road
Hsinchu City 30010
Taiwan


Contact:

www.sde.tw



Consultants:

Note:

 

Mark	Date	Description
DN	2013/04/01	SD Submission
DN	2013/07/01	DDc Submission
ST	2013/11/01	DD Submission
ST	2014/03/03	CD Submission

Drawn by

MS

Checked by

DN

Scale

-

Unit

-

DWG. Title


Phase 1

DWG. No.

SO-201

PAGE

231

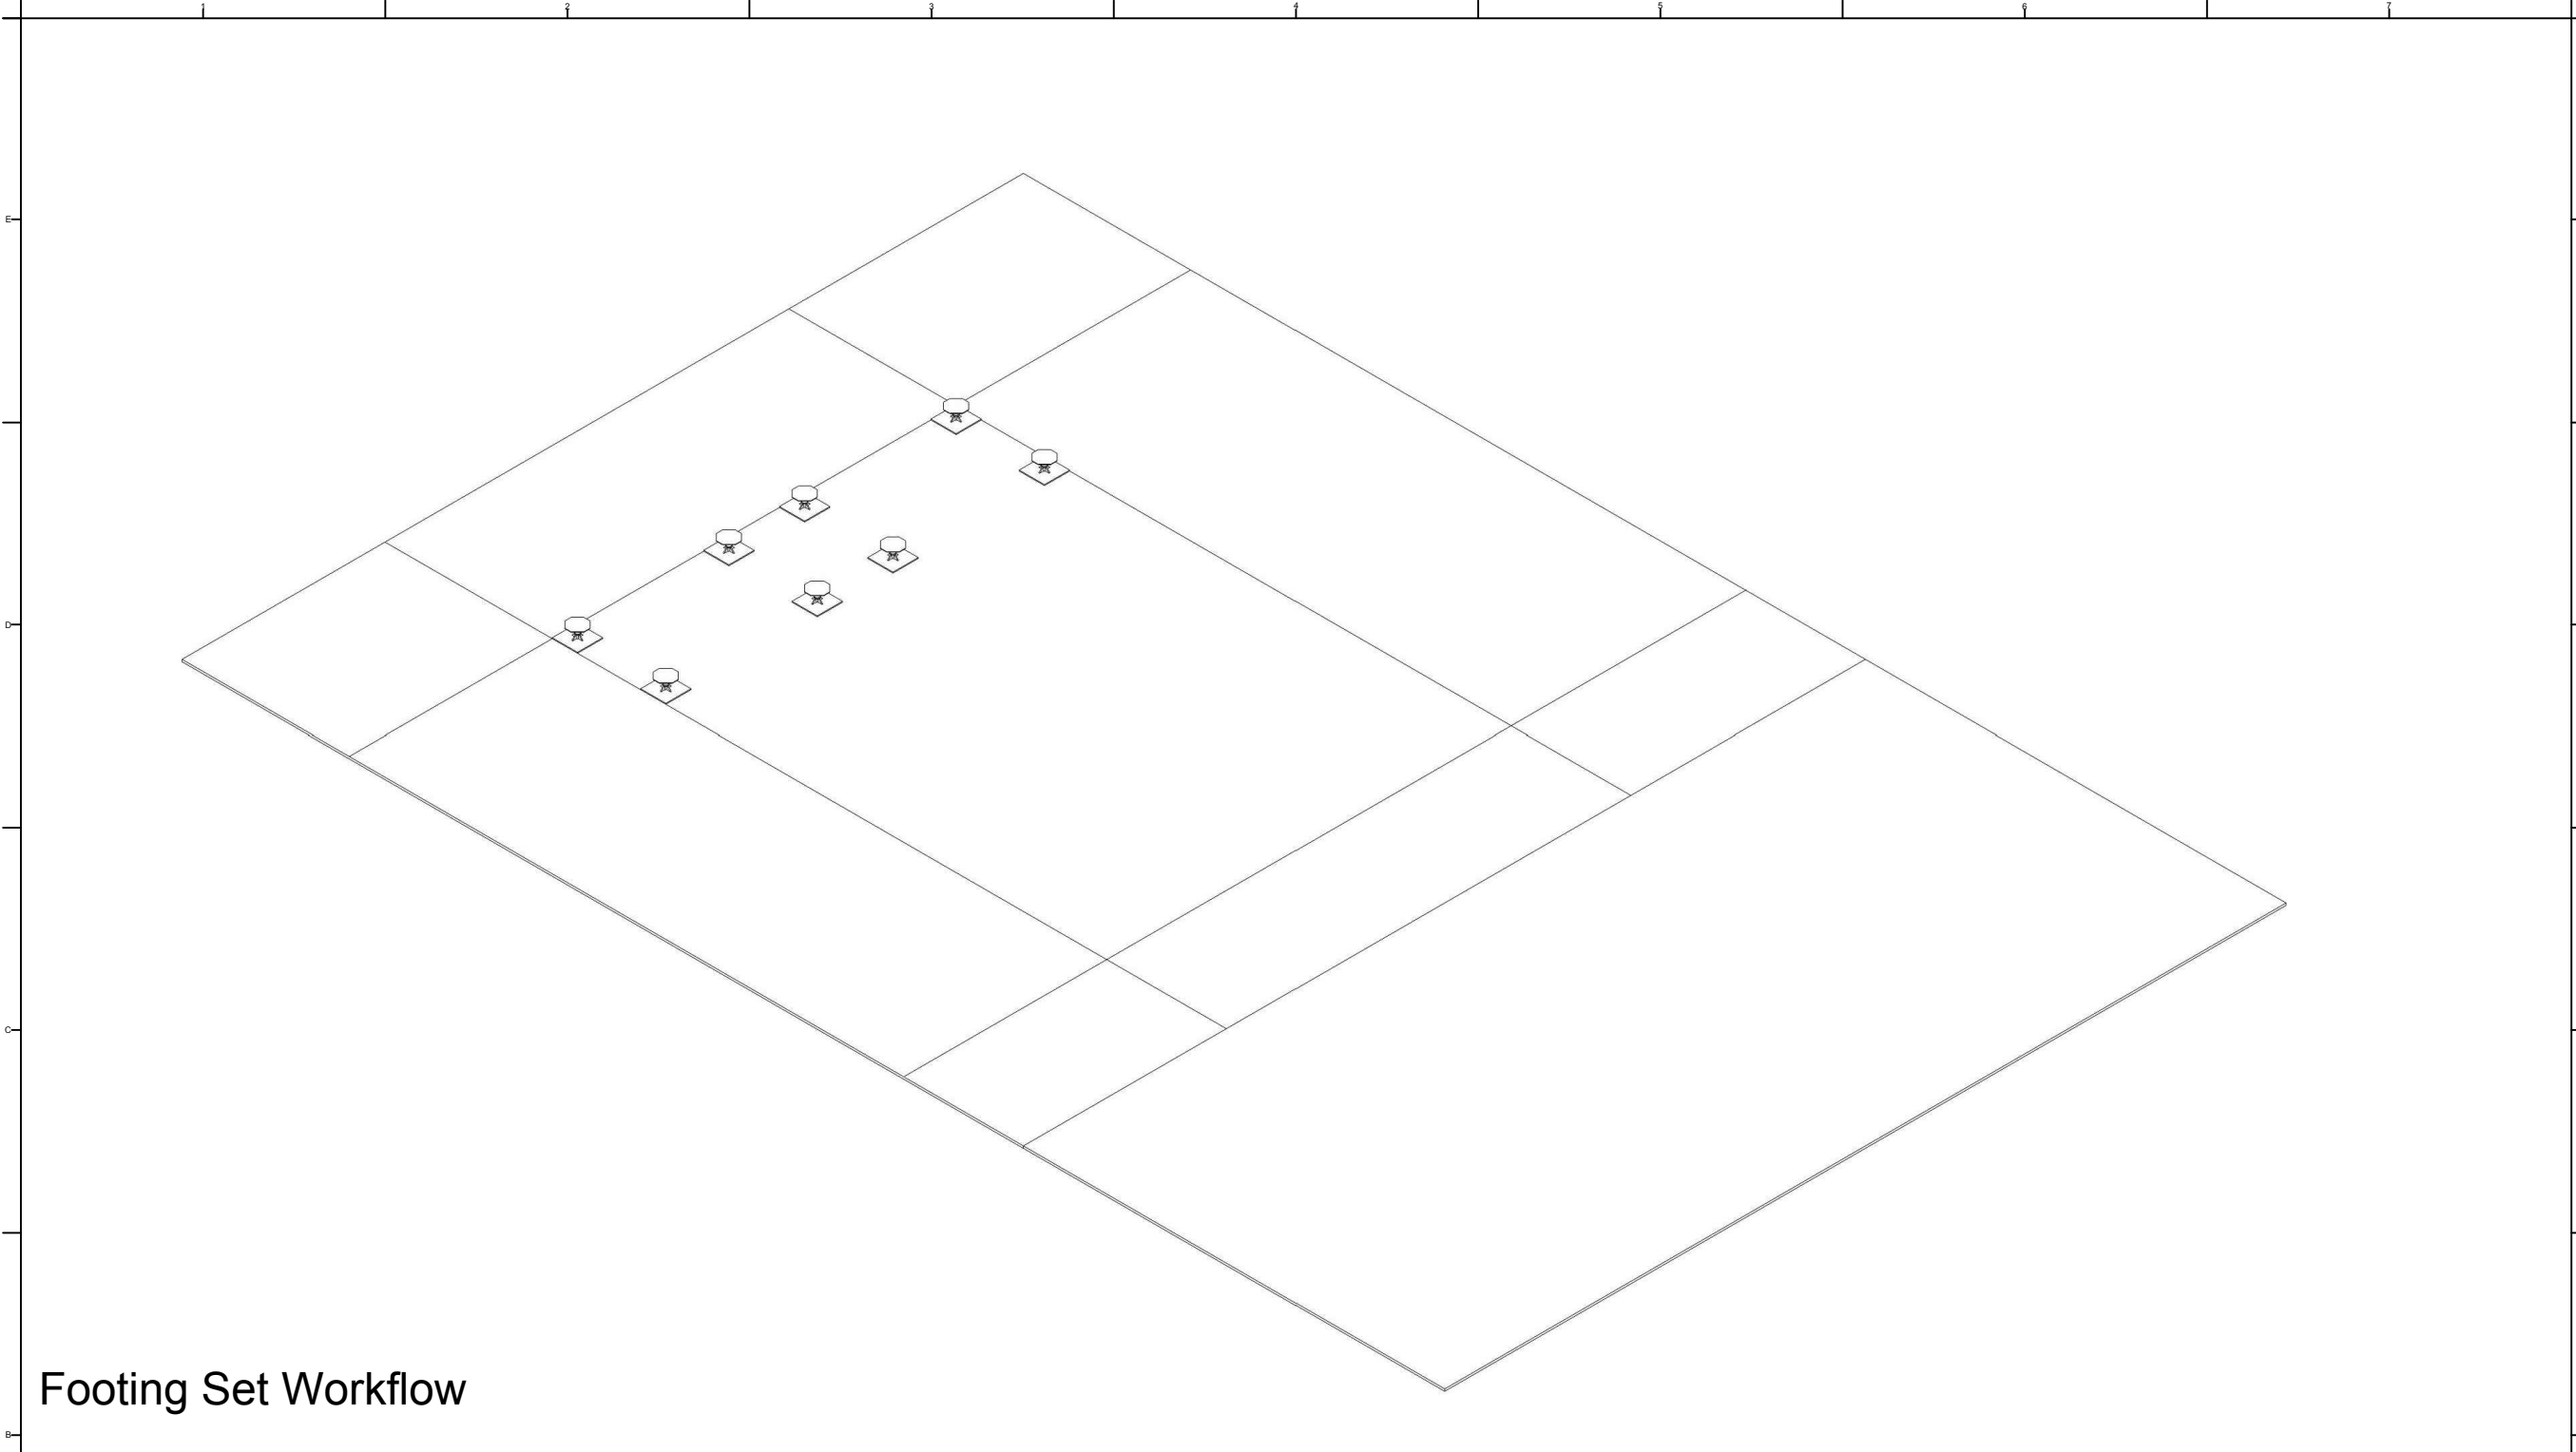

Footing Set Workflow

Step	1	2	3	4	5	6
Work Phase	Sand Box Position	Footing Base Set	"Pre-Joint Set"			
Description	Set Sand Box Loading sand	Set Footing Use Laser Position	Half Joint Pre Set on Unit			
Worker	6	8	-			
Note						



Project:


Institution:

NCTU Architecture
國立交通大學建築研究所

Team Name: NCTU/UNICODE
Address: 1001 Ta-Hsueh Road
Hsinchu City 30010
Taiwan
Contact: www.sde.tw

Consultants:

Note:

 


Mark	Date	Description
DN	2013/04/01	SD Submission
DN	2013/07/01	DDc Submission
ST	2013/11/01	DD Submission
ST	2014/03/03	CD Submission

Drawn by MS
Checked by DN
Scale -
Unit -

DWG. Title
Phase 2

DWG. No. SO-202PAGE 232

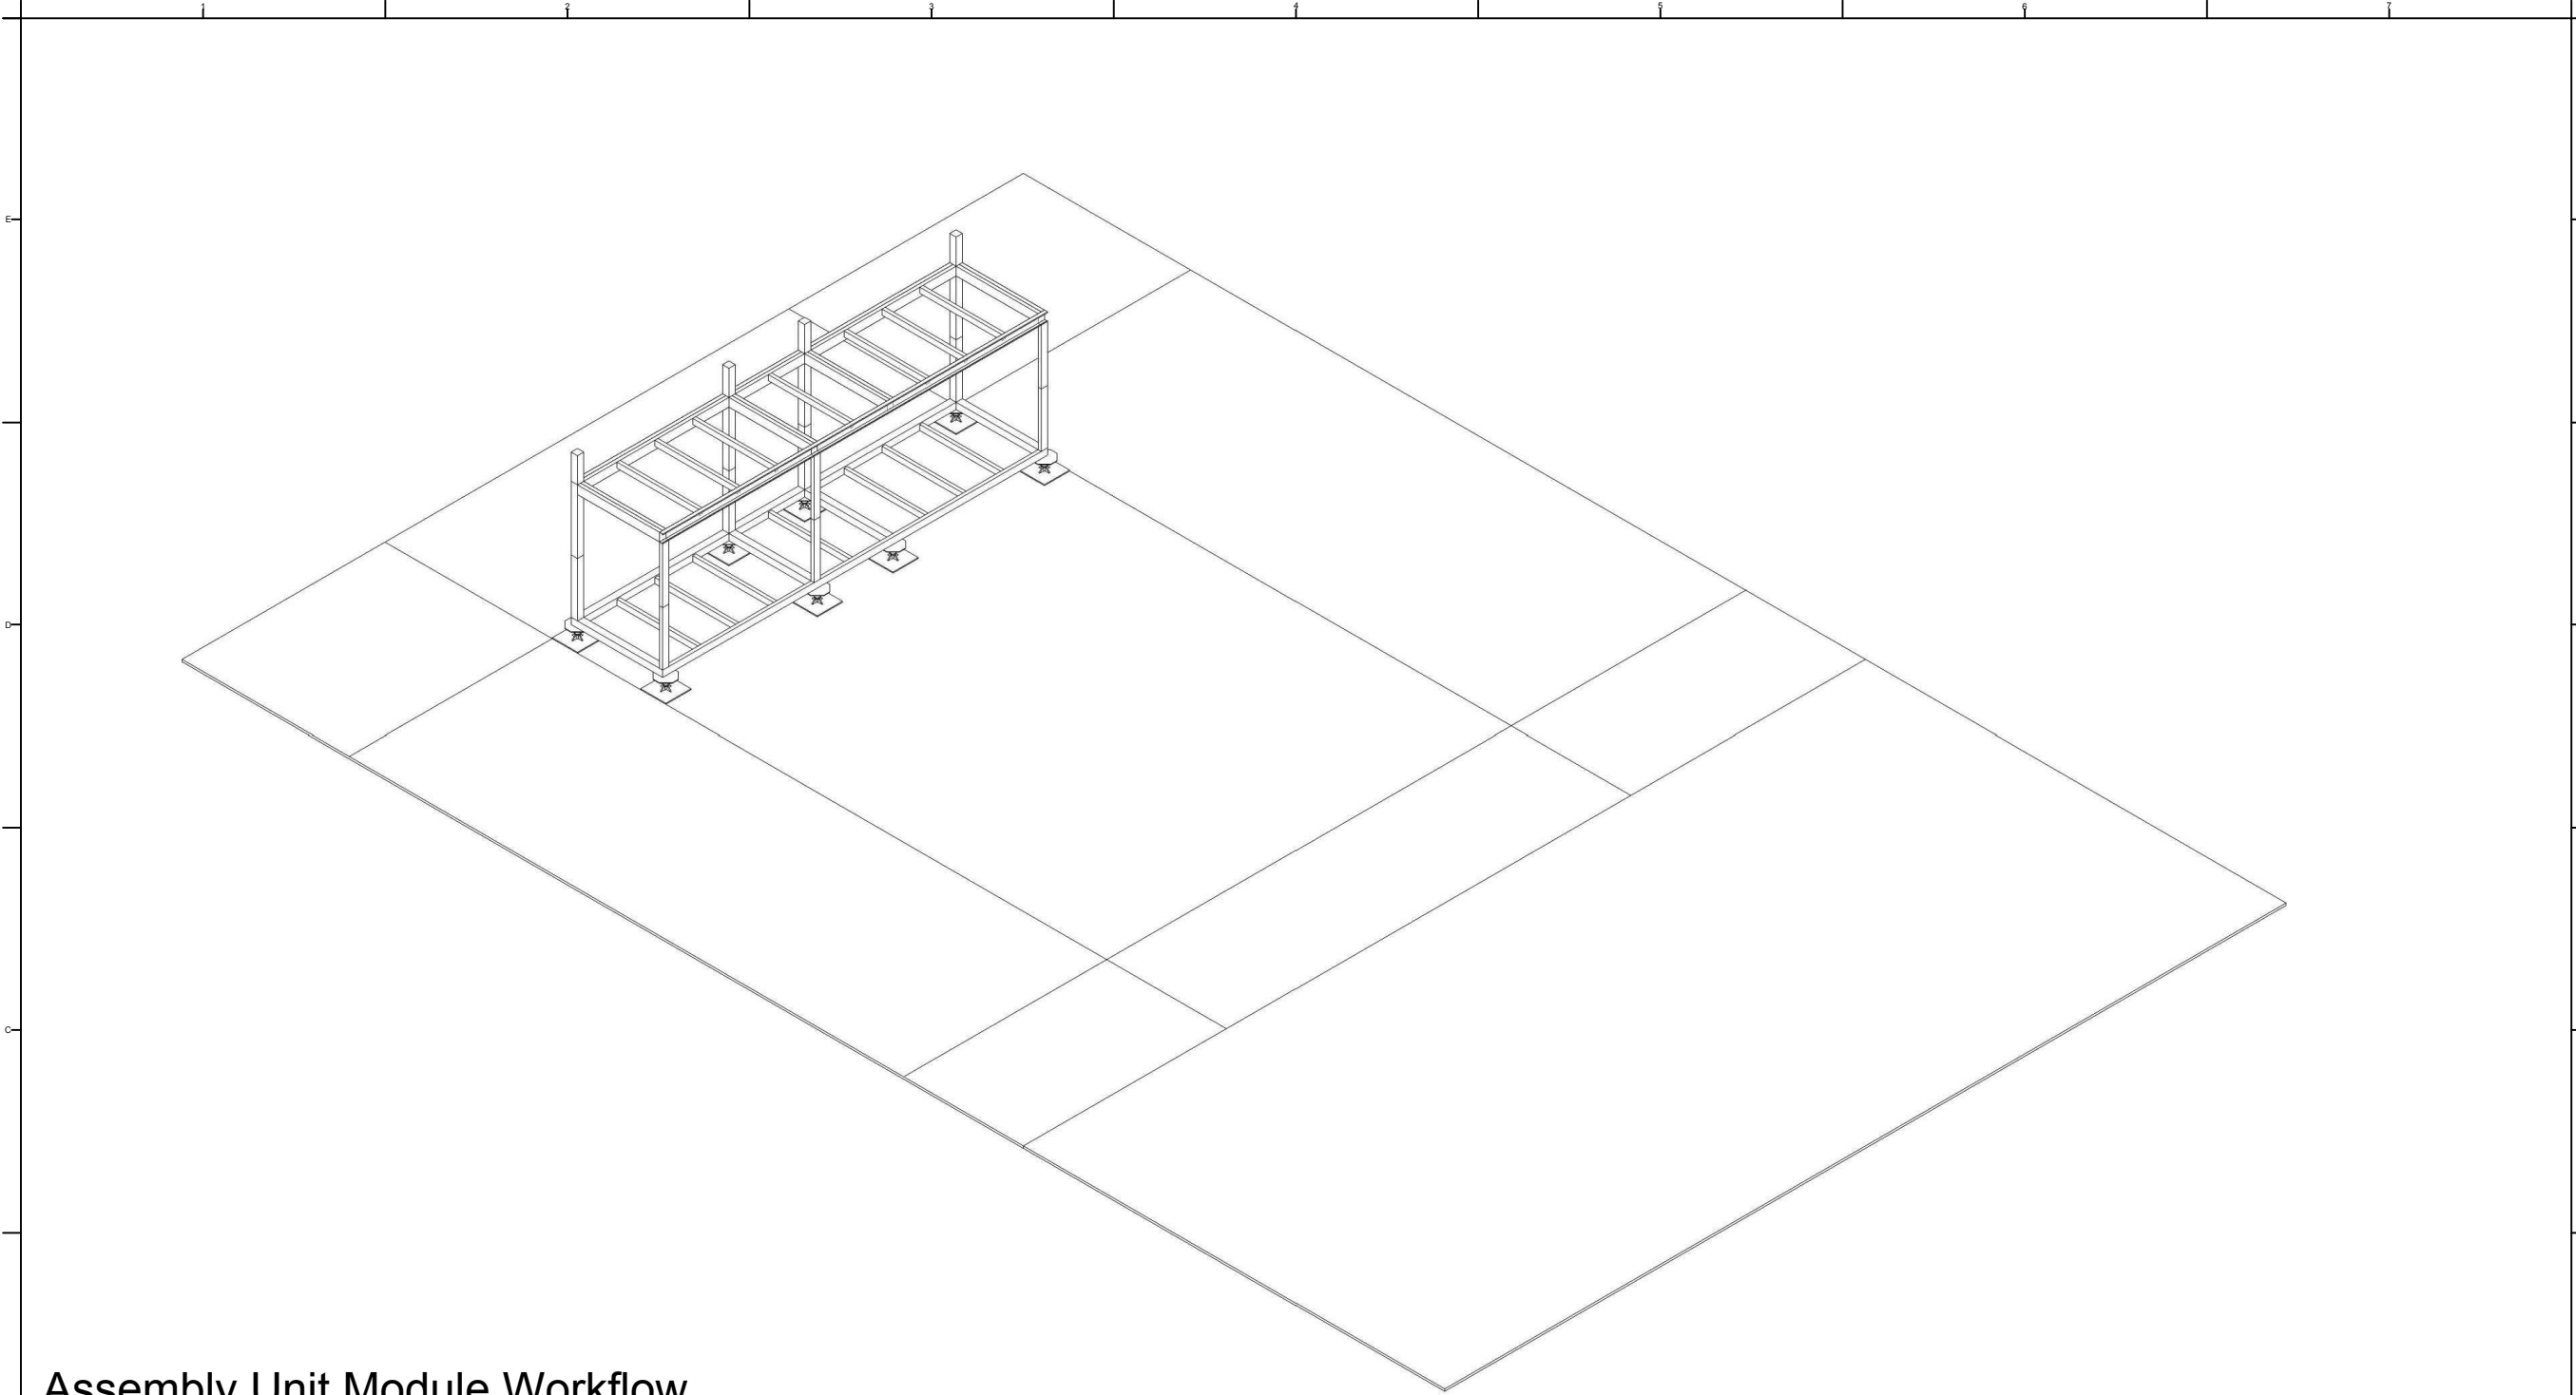

Assembly Unit Module Workflow

Step	1	2	3	4	5	6
Work Phase	Lifting Unit	Unit Position	Unit Fixed			
Description	Rope guide	Laser Position	M-16 Bolt			
Worker	10	4	10			
Note						



Project:


Institution:

NCTU Architecture
國立交通大學建築研究所

Team Name: NCTU/UNICODE
Address: 1001 Ta-Hsueh Road
Hsinchu City 30010
Taiwan
Contact: www.sde.tw

Consultants:

Note:

 


Mark	Date	Description
DN	2013/04/01	SD Submission
DN	2013/07/01	DDc Submission
ST	2013/11/01	DD Submission
ST	2014/03/03	CD Submission

Drawn by MS
Checked by DN
Scale -
Unit -

DWG. Title
Phase 3

DWG. No. SO-203PAGE 233

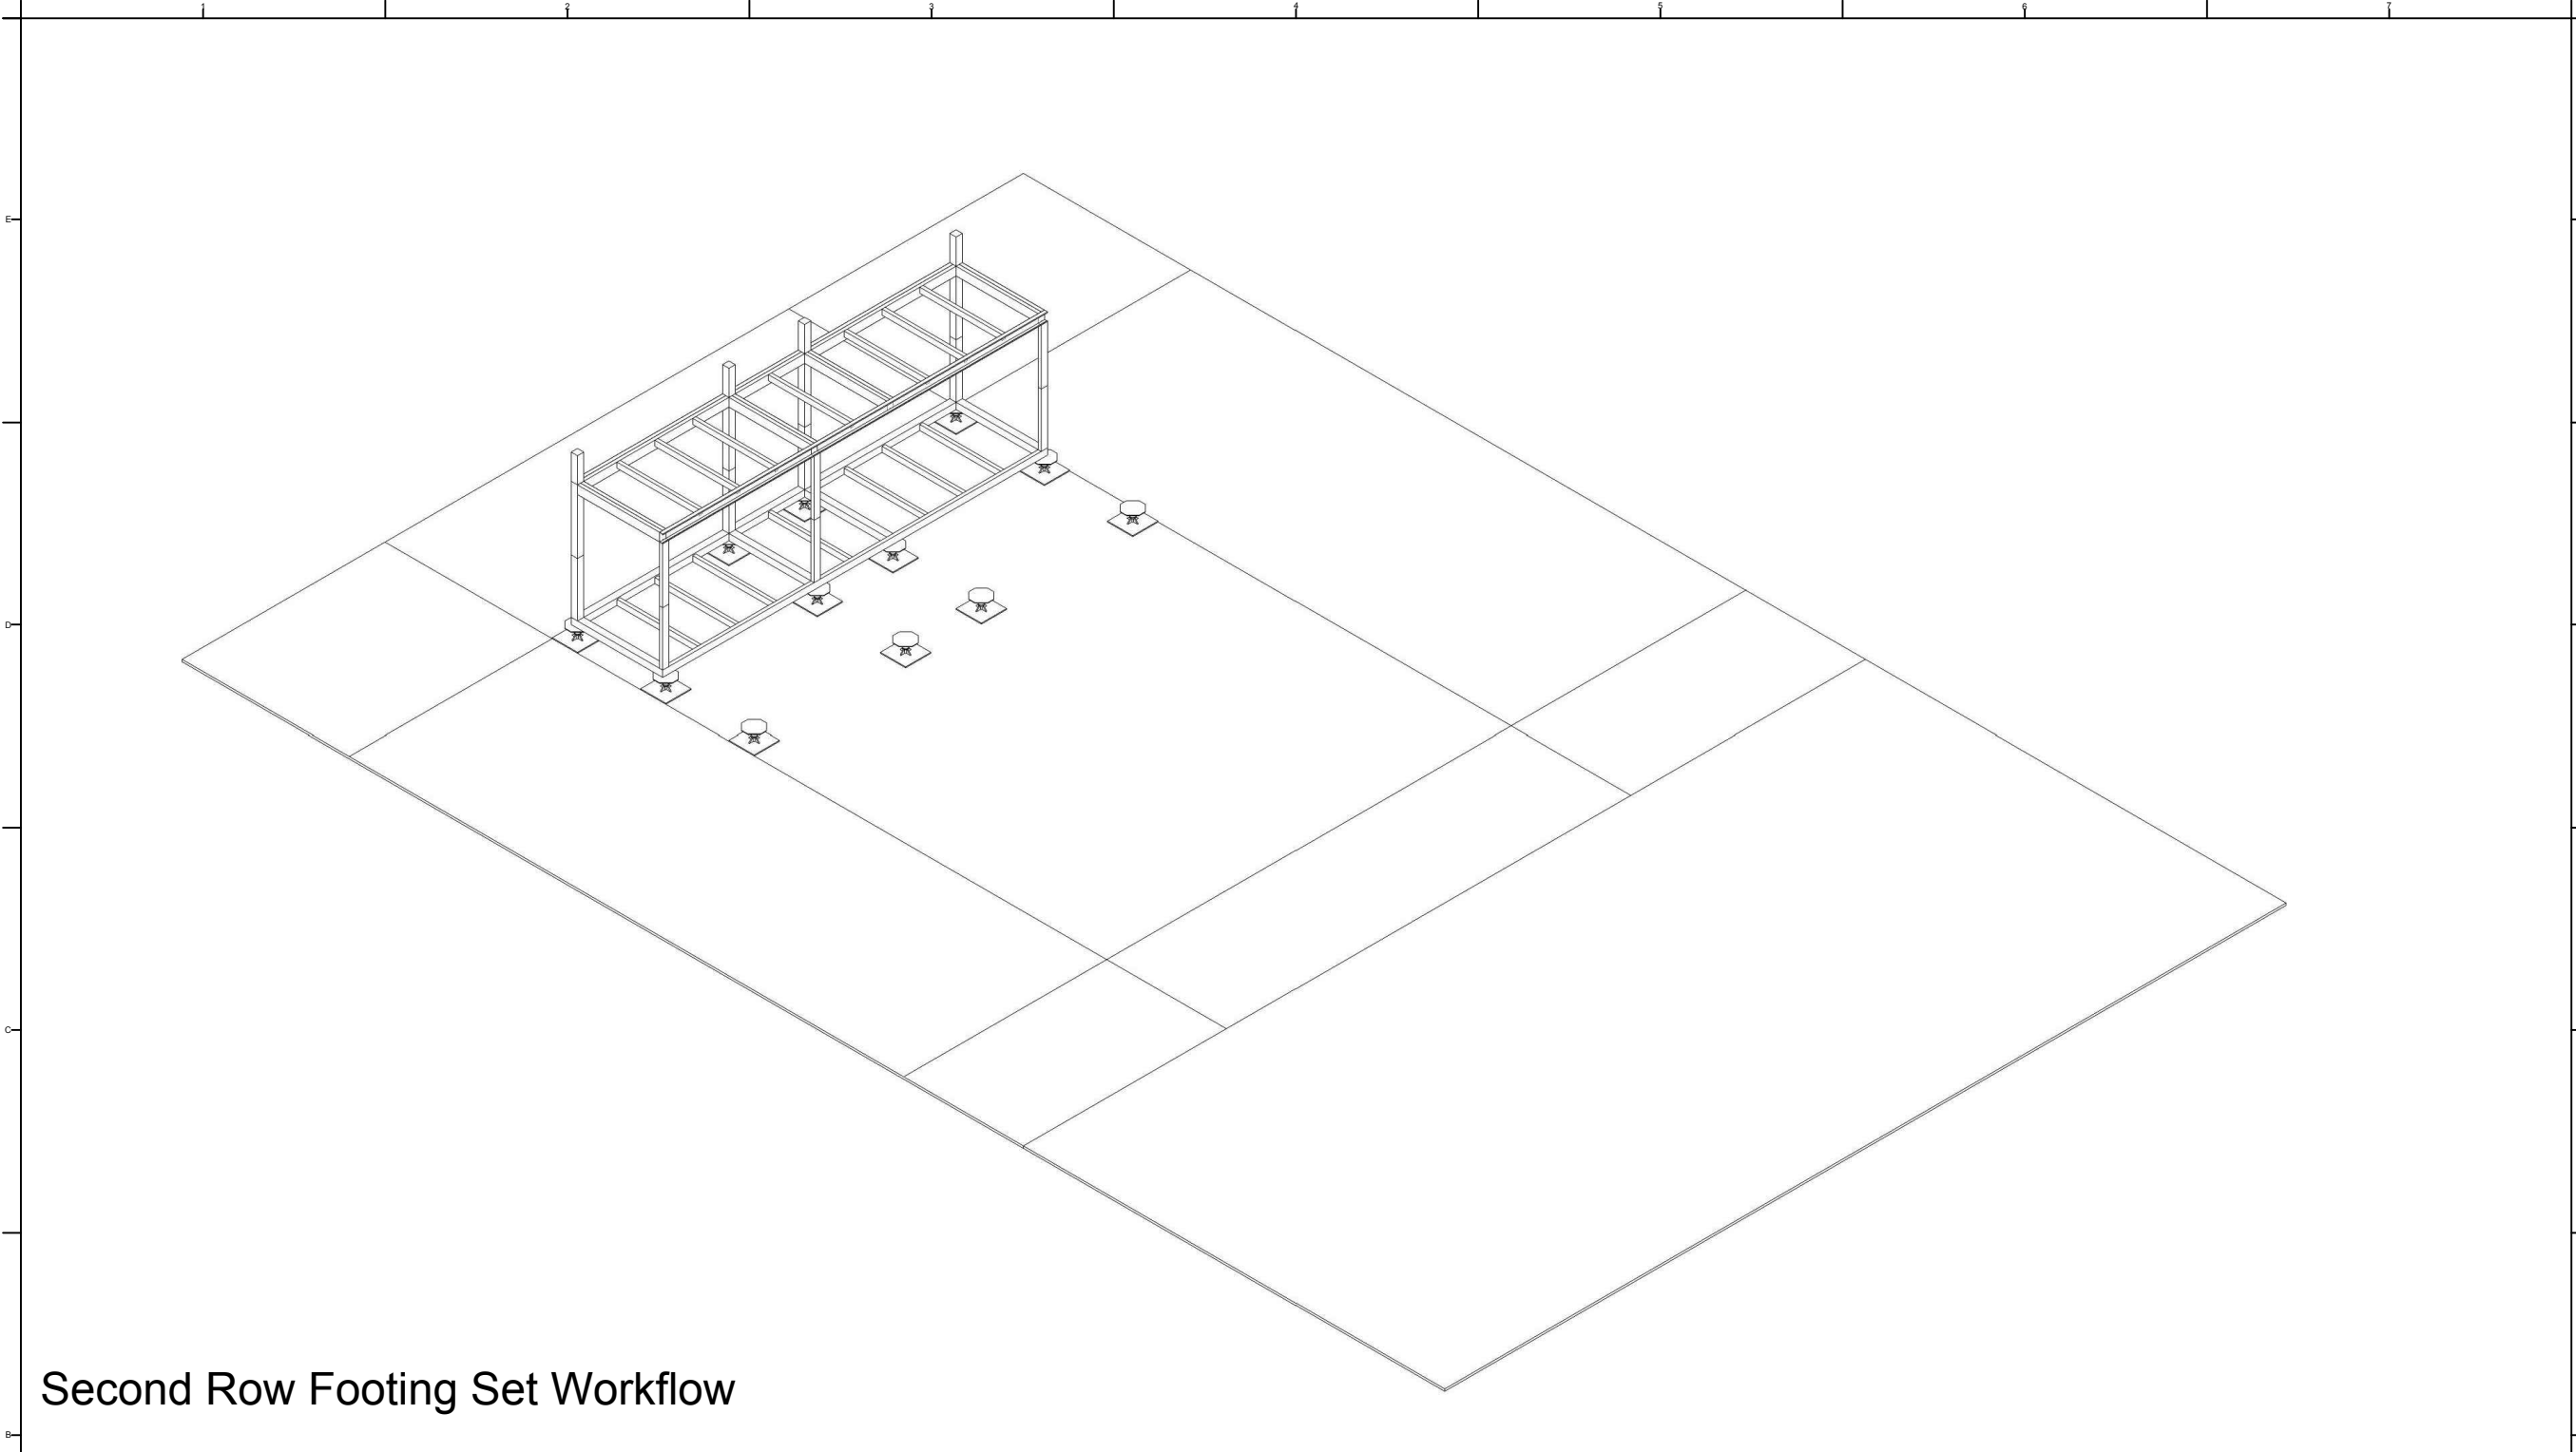

Second Row Footing Set Workflow

Step	1	2	3	4	5	6
Work Phase	Sand Box Position	Footing Base Set	"Pre-Joint Set"			
Description	Set Sand Box Loading sand	Set Footing Use Laser Position	Half Joint Pre Set on Unit			
Worker	6	8	-			
Note						



Project:



Institution:




NCTU Architecture
國立交通大學建築研究所

Team Name: NCTU/UNICODE
Address: 1001 Ta-Hsueh Road
Hsinchu City 30010
Taiwan
Contact: www.sde.tw



Consultants:

Note:

 


Mark	Date	Description
DN	2013/04/01	SD Submission
DN	2013/07/01	DDc Submission
ST	2013/11/01	DD Submission
ST	2014/03/03	CD Submission

Drawn by MS
Checked by DN
Scale -
Unit -

DWG. Title
Phase 4

DWG. No.	PAGE
SO-204	234

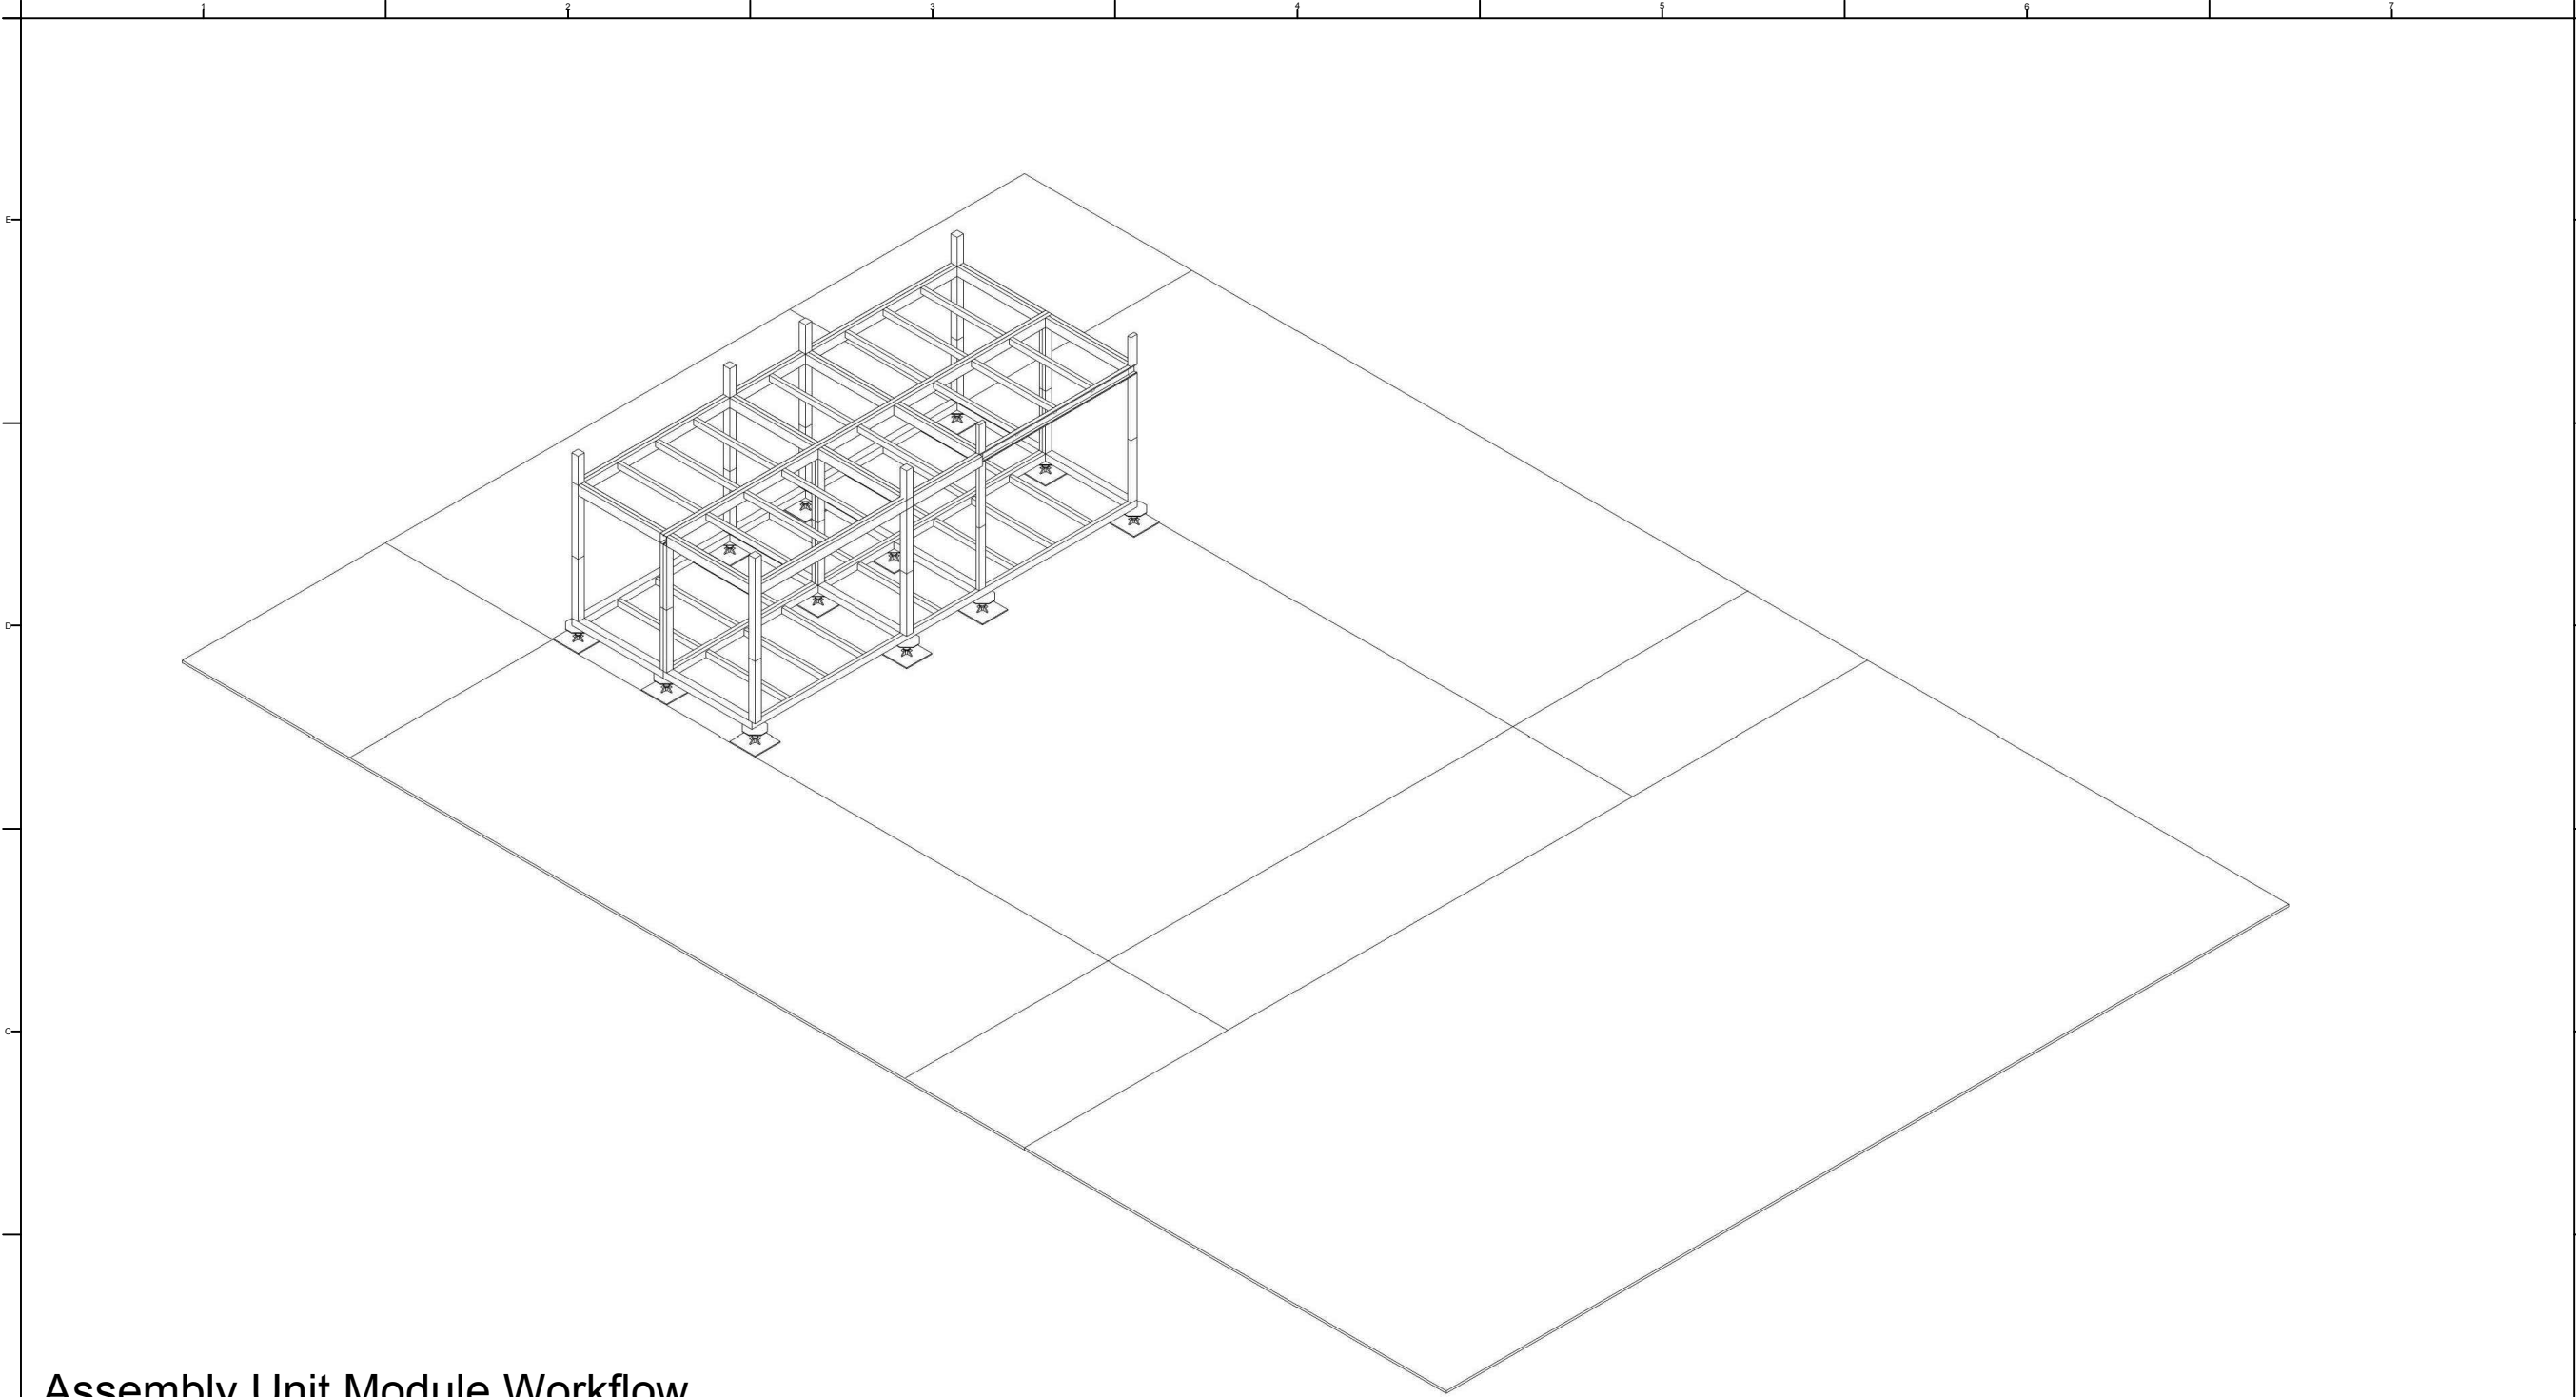

Assembly Unit Module Workflow

Step	1	2	3	4	5	6
Work Phase	Lifting Unit	Unit Position	Unit Fixed	Unit Regulate		
Description	Rope guide	Laser Position	M-16 Bolt	Laser Position		
Worker	10	4	10	2		
Note						



Project:



Institution:



國立交通大學
National Chiao Tung University


NCTU Architecture
國立交通大學建築研究所

Team Name: NCTU/UNICODE
Address: 1001 Ta-Hsueh Road
Hsinchu City 30010
Taiwan
Contact: www.sde.tw



Consultants:

Note:

 


Mark	Date	Description
DN	2013/04/01	SD Submission
DN	2013/07/01	DDc Submission
ST	2013/11/01	DD Submission
ST	2014/03/03	CD Submission

Drawn by MS
Checked by DN
Scale -
Unit -

DWG. Title
Phase 5

DWG. No. SO-205
PAGE 235

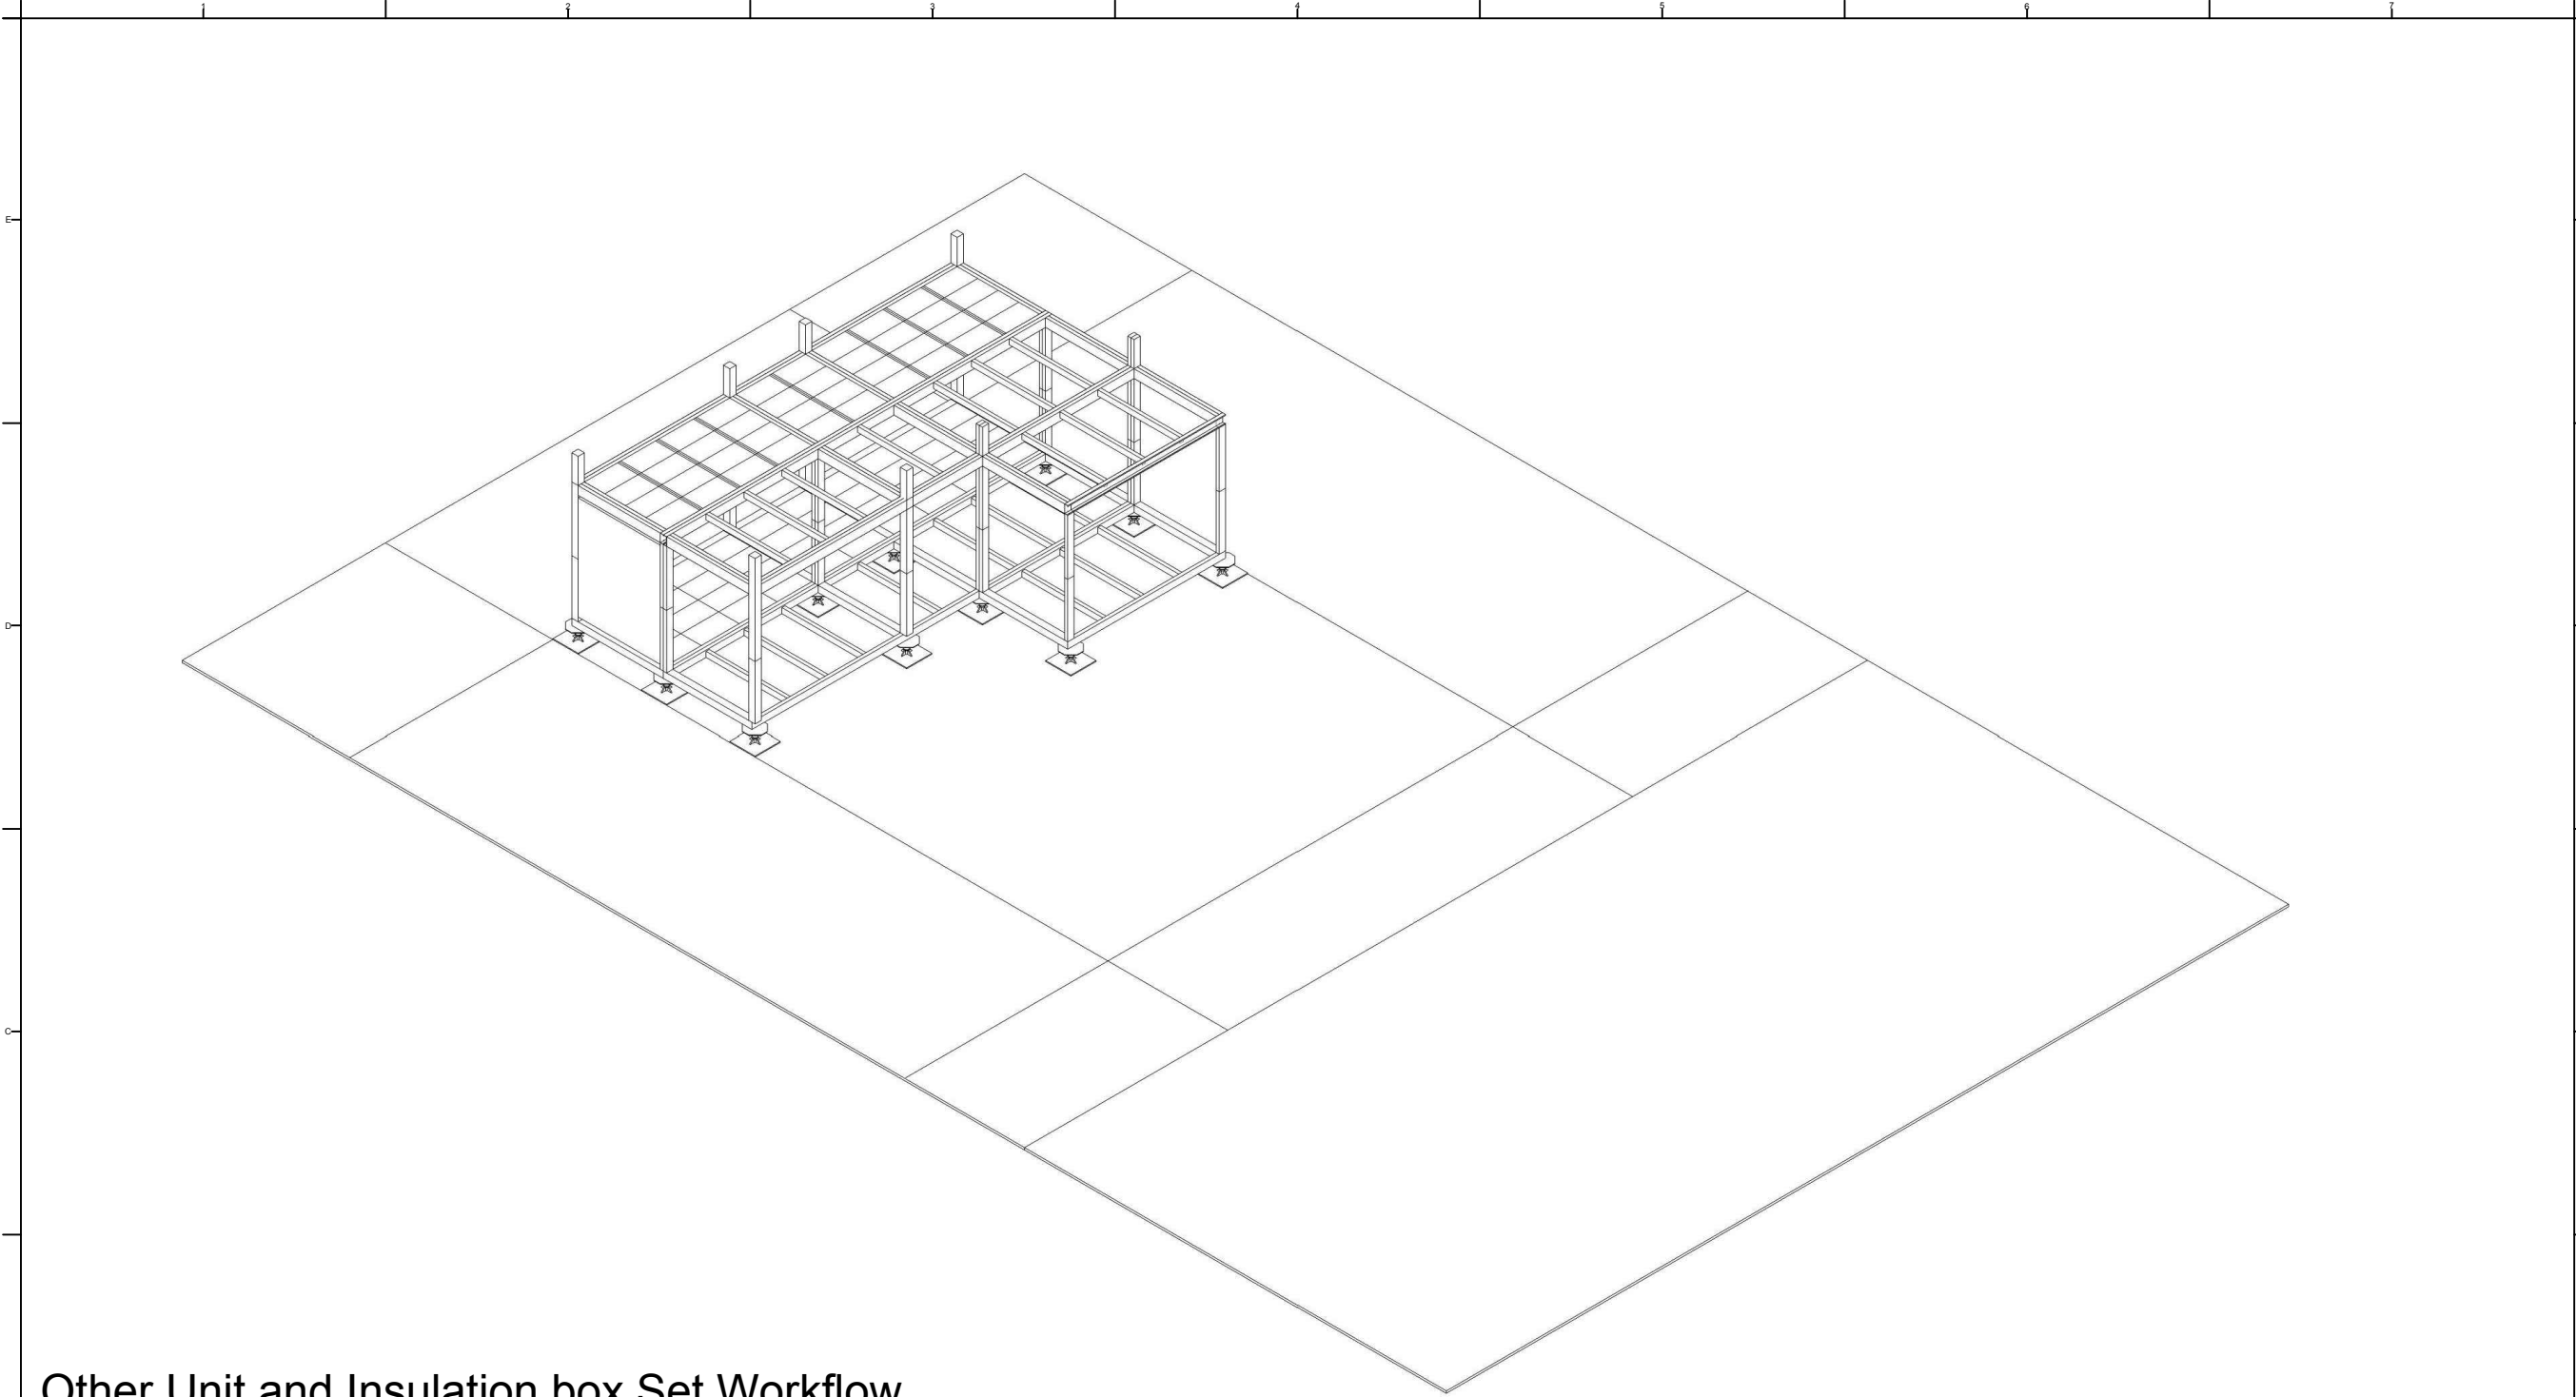

Other Unit and Insulation box Set Workflow

Step	1	2	3	4	5	6
Work Phase	Sand Box Position	Footing Base Set	"Pre-Joint Set"	Insulation box	Insulation Wall box	
Description	Set Sand Box Loading sand	Set Footing Use Laser Position	Half Joint Pre Set on Unit	Put it in and Seal it	Set ,Seal and Fix it	
Worker	6	8	-	6	6	
Note						



Project:


Institution:

NCTU Architecture
國立交通大學建築研究所

Team Name: NCTU/UNICODE
Address: 1001 Ta-Hsueh Road
Hsinchu City 30010
Taiwan
Contact: www.sde.tw

Consultants:

Note:

 


Mark	Date	Description
DN	2013/04/01	SD Submission
DN	2013/07/01	DDc Submission
ST	2013/11/01	DD Submission
ST	2014/03/03	CD Submission

Drawn by MS
Checked by DN
Scale -
Unit -

DWG. Title
Phase 6

DWG. No. SO-206PAGE236

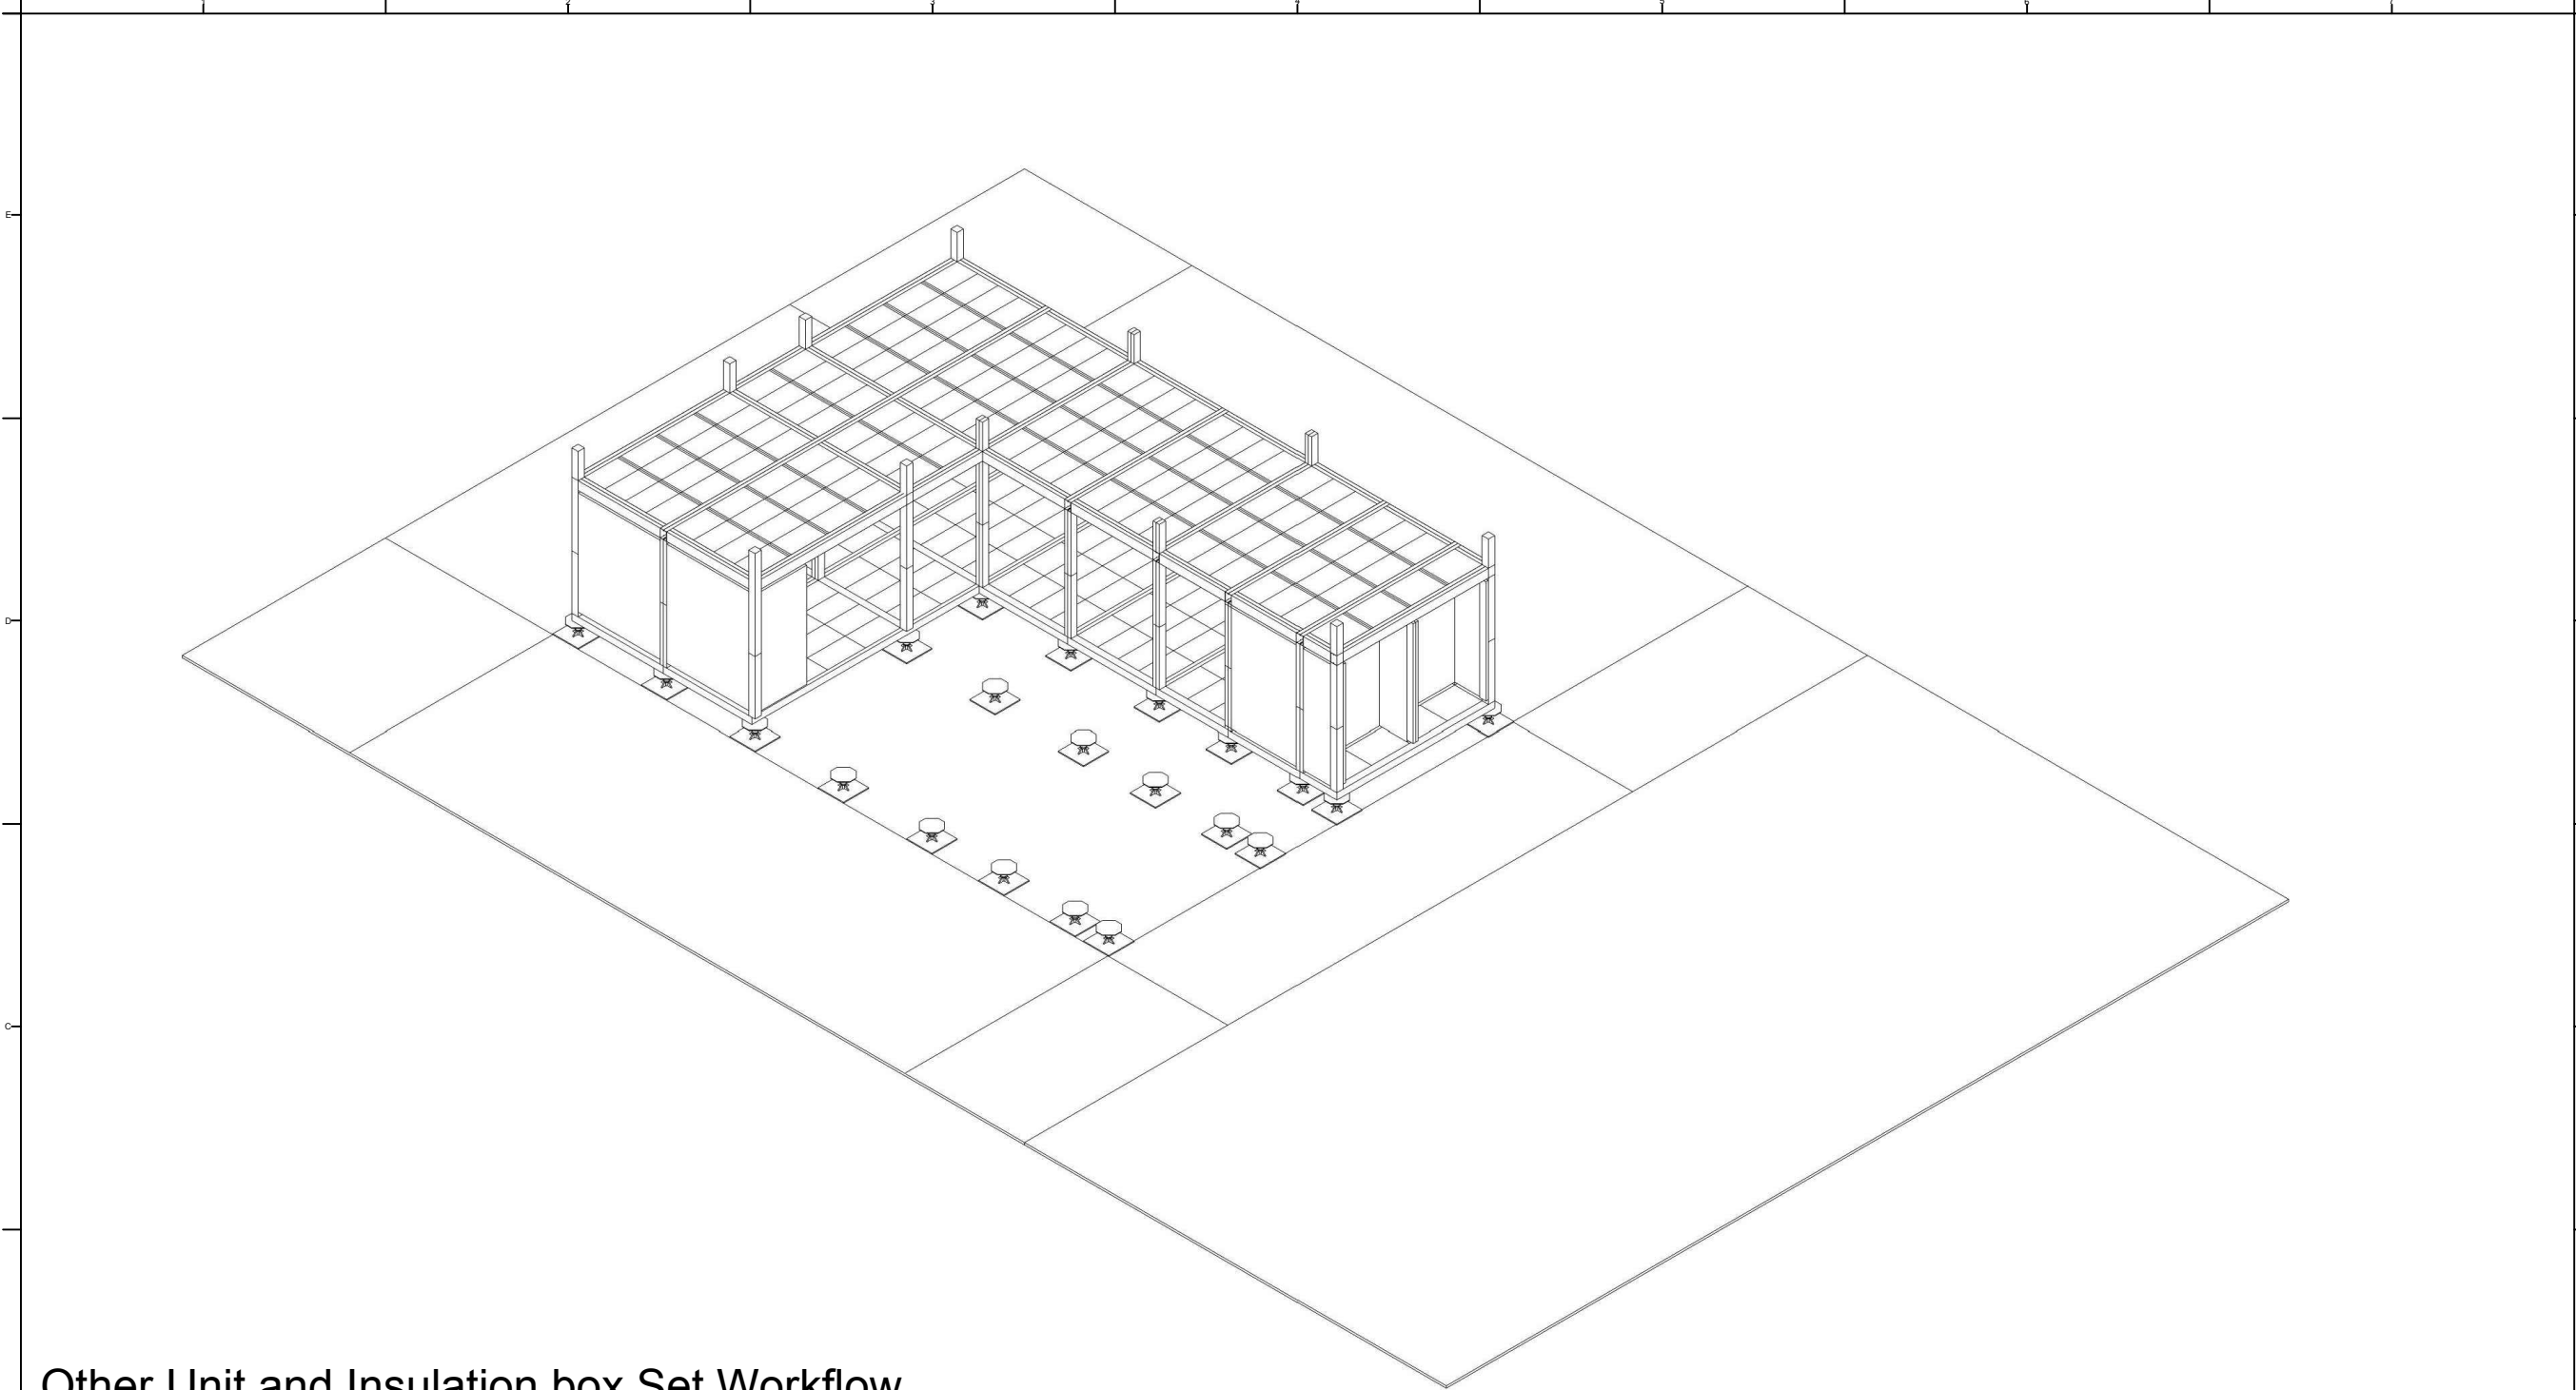

Other Unit and Insulation box Set Workflow

Step	1	2	3	4	5	6
Work Phase	Sand Box Position	Footing Base Set				
Description	Set Sand Box Loading sand	Set Footing Use Laser Position				
Worker	6	8				
Note						



Project:


Institution:

NCTU Architecture
國立交通大學建築研究所

Team Name: NCTU/UNICODE
Address: 1001 Ta-Hsueh Road
Hsinchu City 30010
Taiwan
Contact: www.sde.tw

Consultants:

Note:

 


Mark	Date	Description
DN	2013/04/01	SD Submission
DN	2013/07/01	DDc Submission
ST	2013/11/01	DD Submission
ST	2014/03/03	CD Submission

Drawn by MS
Checked by DN
Scale -
Unit -

DWG. Title
Phase 7

DWG. No. SO-207PAGE 237

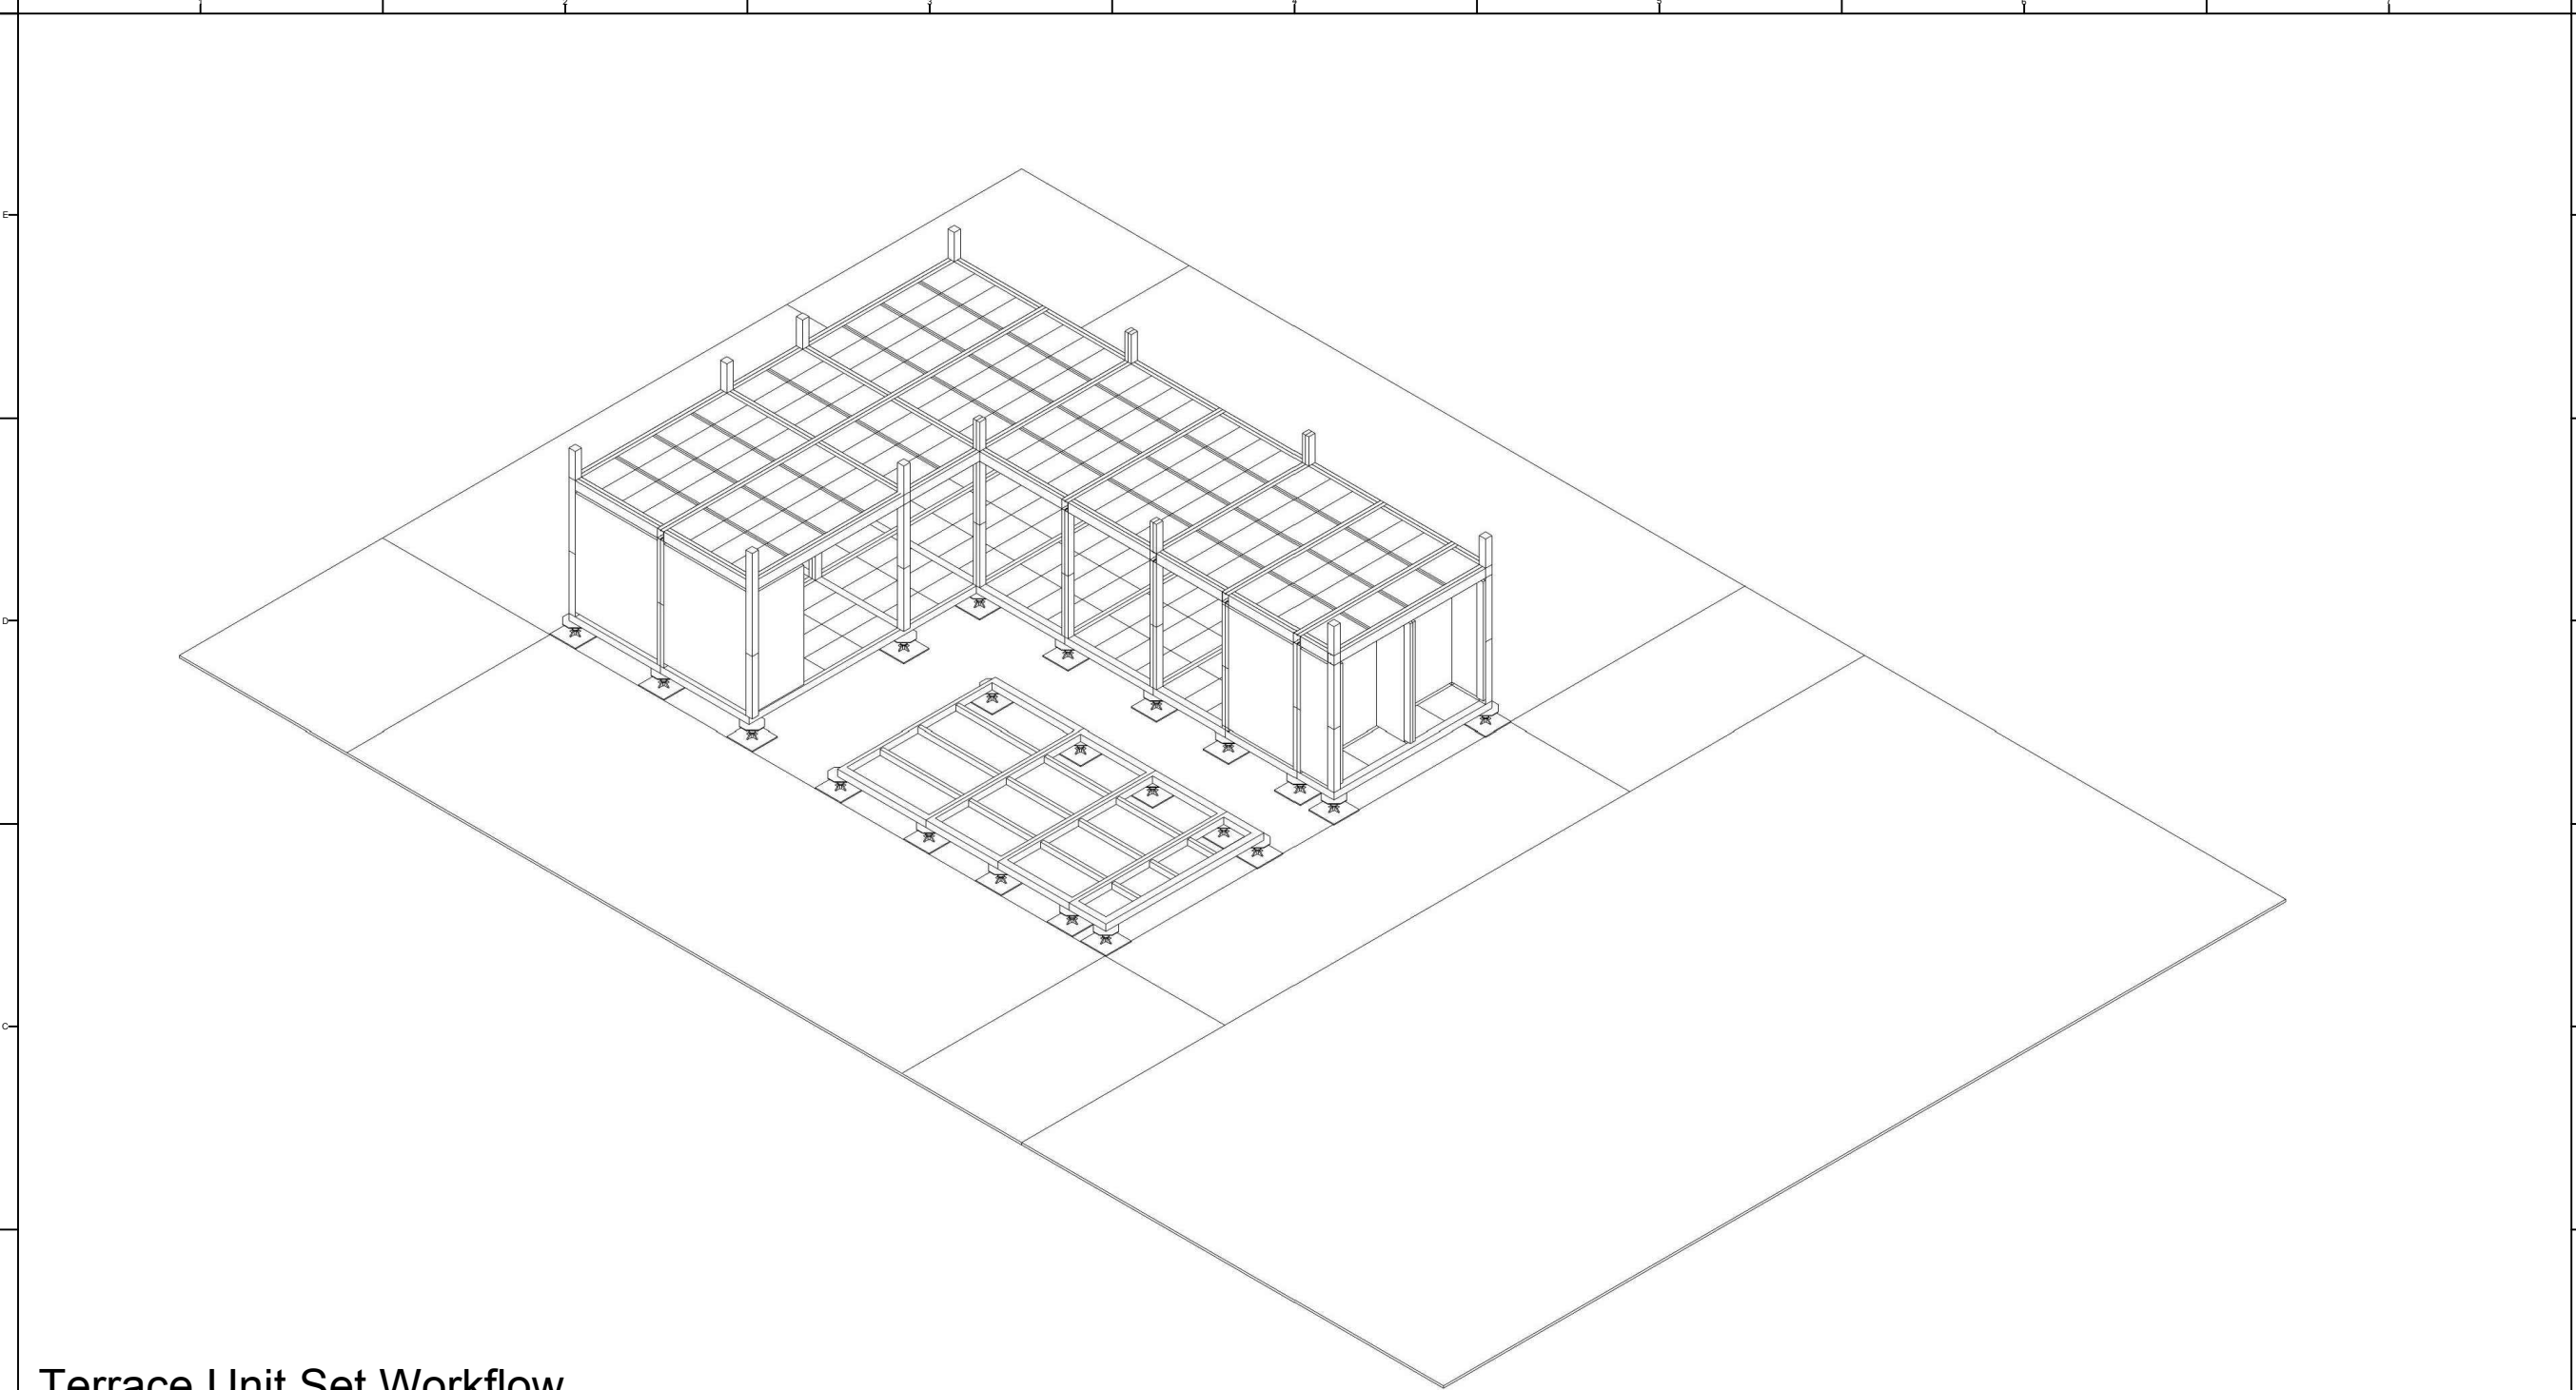

Terrace Unit Set Workflow

Step	1	2	3	4	5	6
Work Phase	Unit Frame Set	Unit Fixed				
Description	Lifting Unit Lifting guide	M-16 Bolt				
Worker	6	8				
Note						



Project:



Institution:



國立交通大學
National Chiao Tung University


NCTU Architecture
國立交通大學建築研究所

Team Name: NCTU/UNICODE
Address: 1001 Ta-Hsueh Road
Hsinchu City 30010
Taiwan
Contact: www.sde.tw



Consultants:

Note:

 


Mark	Date	Description
DN	2013/04/01	SD Submission
DN	2013/07/01	DDc Submission
ST	2013/11/01	DD Submission
ST	2014/03/03	CD Submission

Drawn by MS
Checked by DN
Scale -
Unit -

DWG. Title
Phase 8

DWG. No. SO-208
PAGE 238

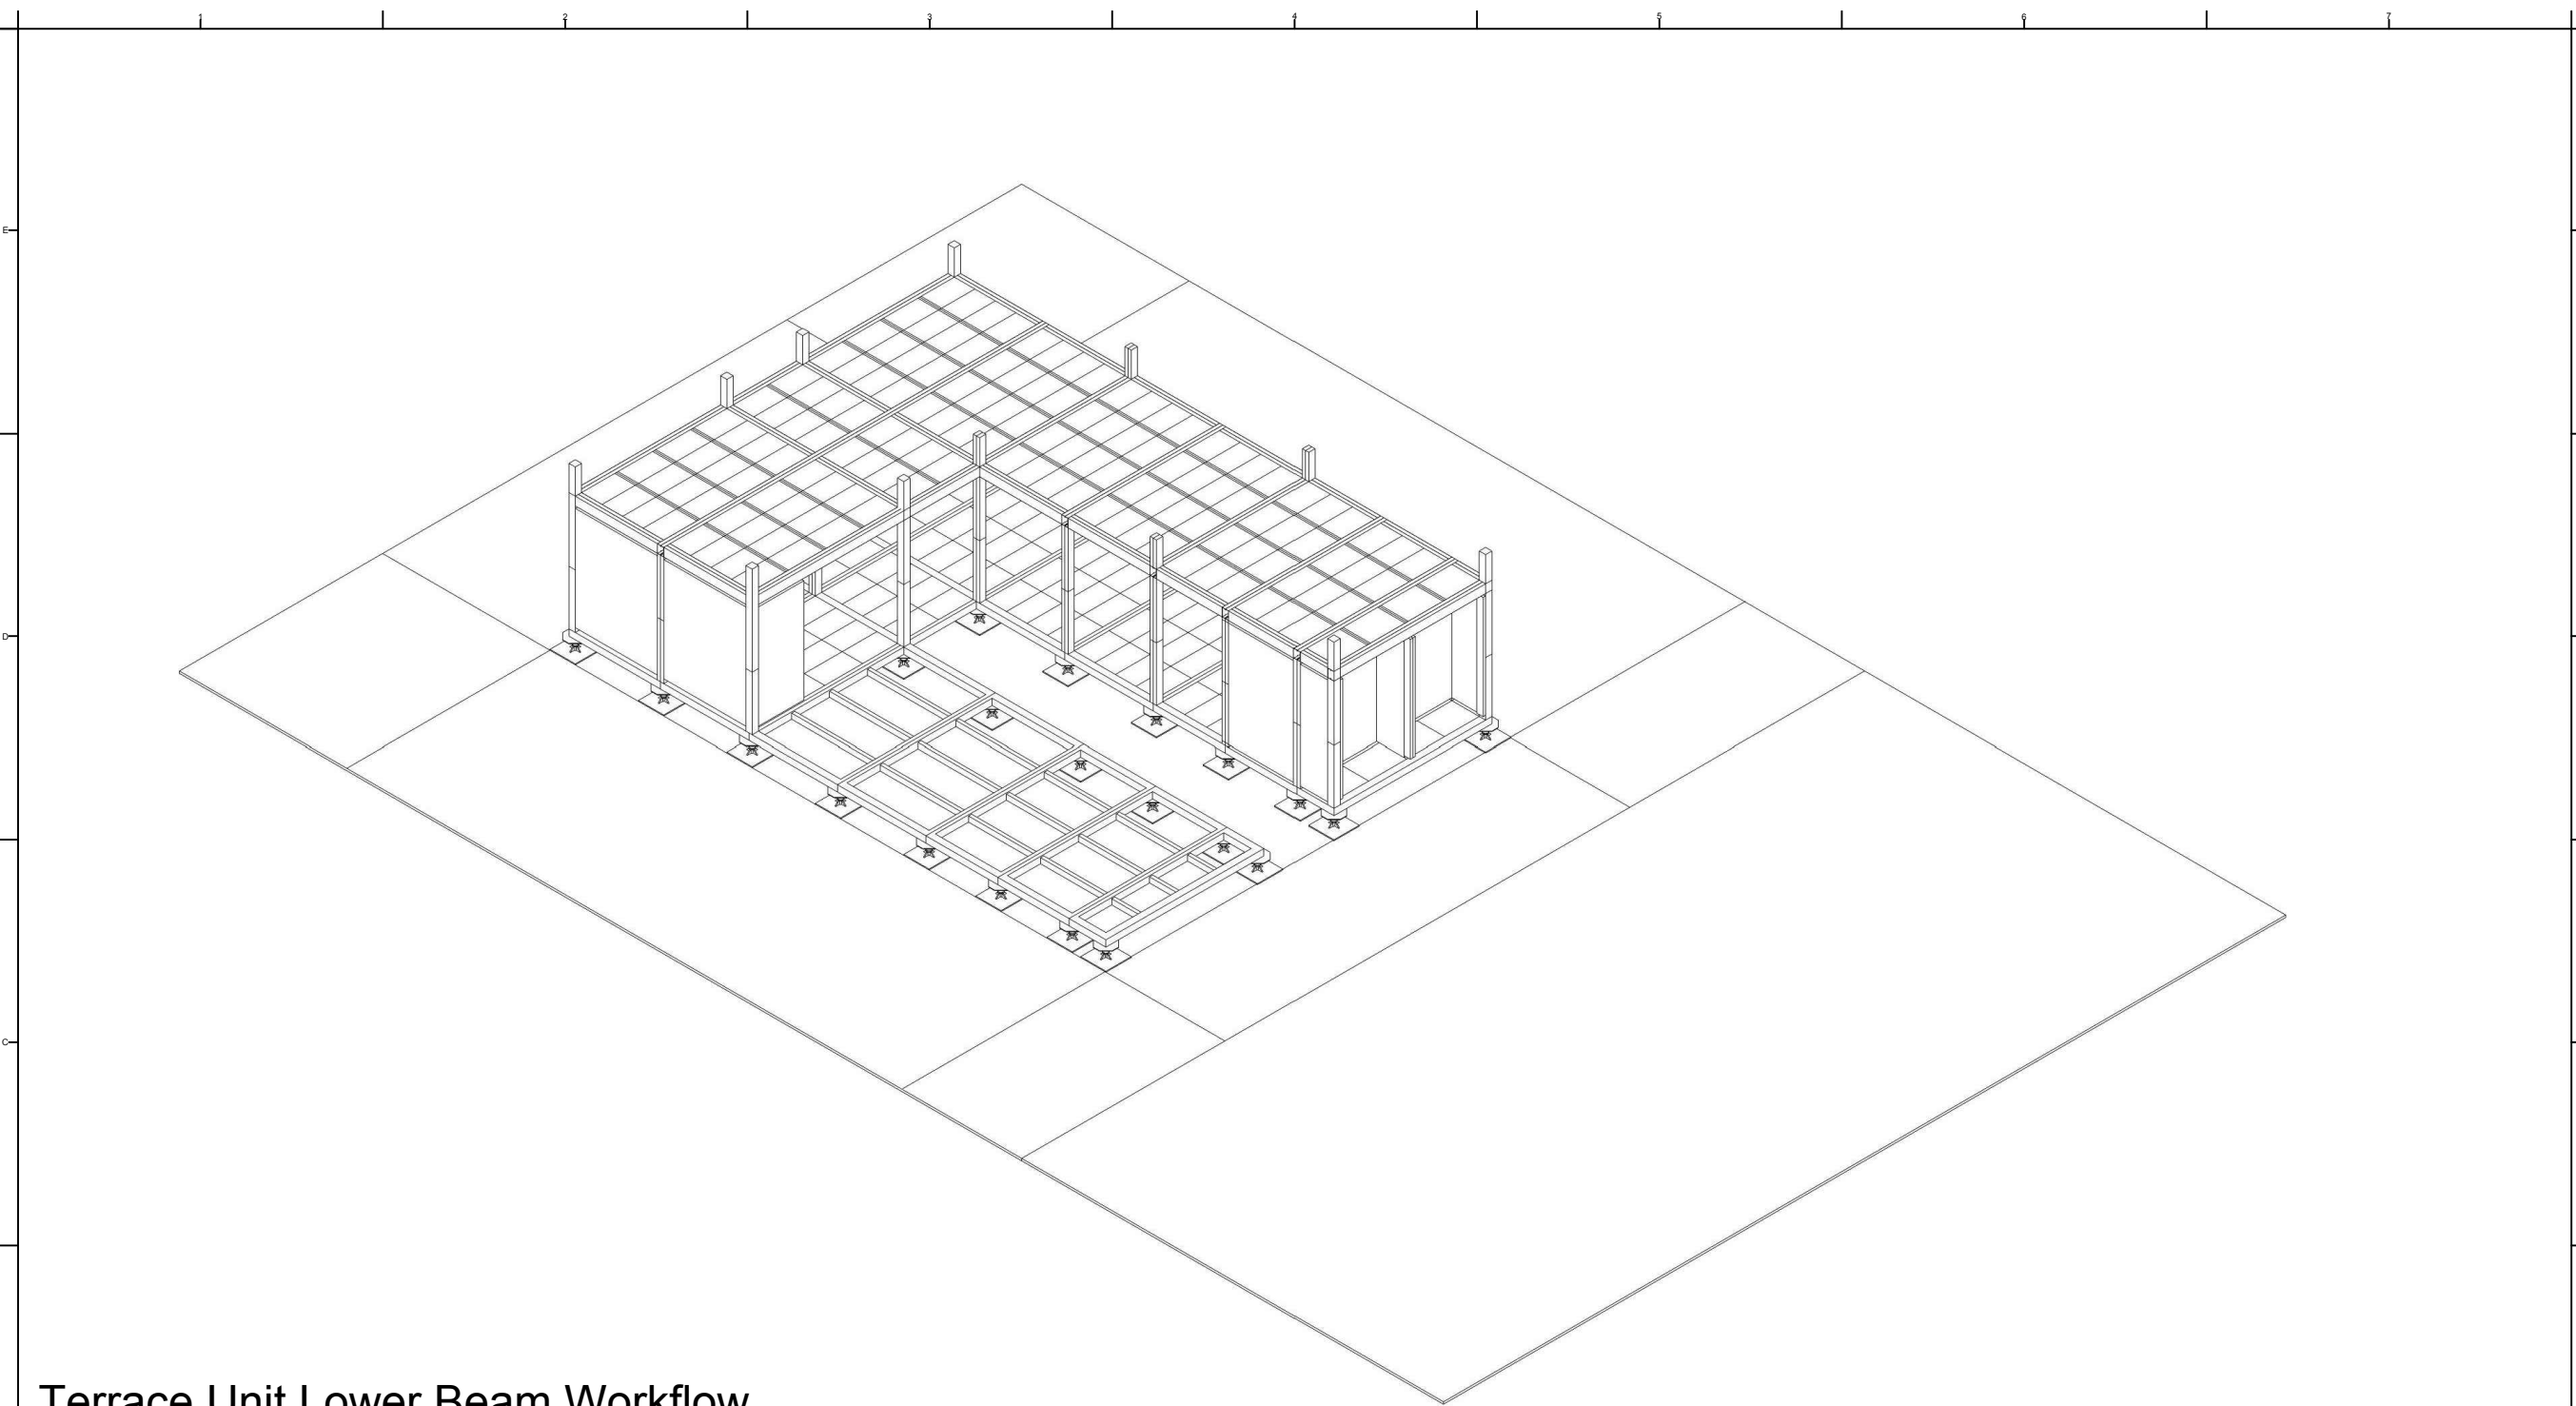

Terrace Unit Lower Beam Workflow

Step	1	2	3	4	5	6
Work Phase	Unit Beam Set	Unit Fixed				
Description	Lifting Unit Lifting guide	M-16 Bolt				
Worker	6	4				
Note						



Project:



Institution:




NCTU Architecture
國立交通大學建築研究所

Team Name: NCTU/UNICODE
Address: 1001 Ta-Hsueh Road
Hsinchu City 30010
Taiwan
Contact: www.sde.tw



Consultants:

Note:

 

Mark	Date	Description
DN	2013/04/01	SD Submission
DN	2013/07/01	DDc Submission
ST	2013/11/01	DD Submission
ST	2014/03/03	CD Submission

Drawn by MS

Checked by DN

Scale -


Unit -

DWG. Title

Phase 9

DWG. No. SO-209

PAGE 239

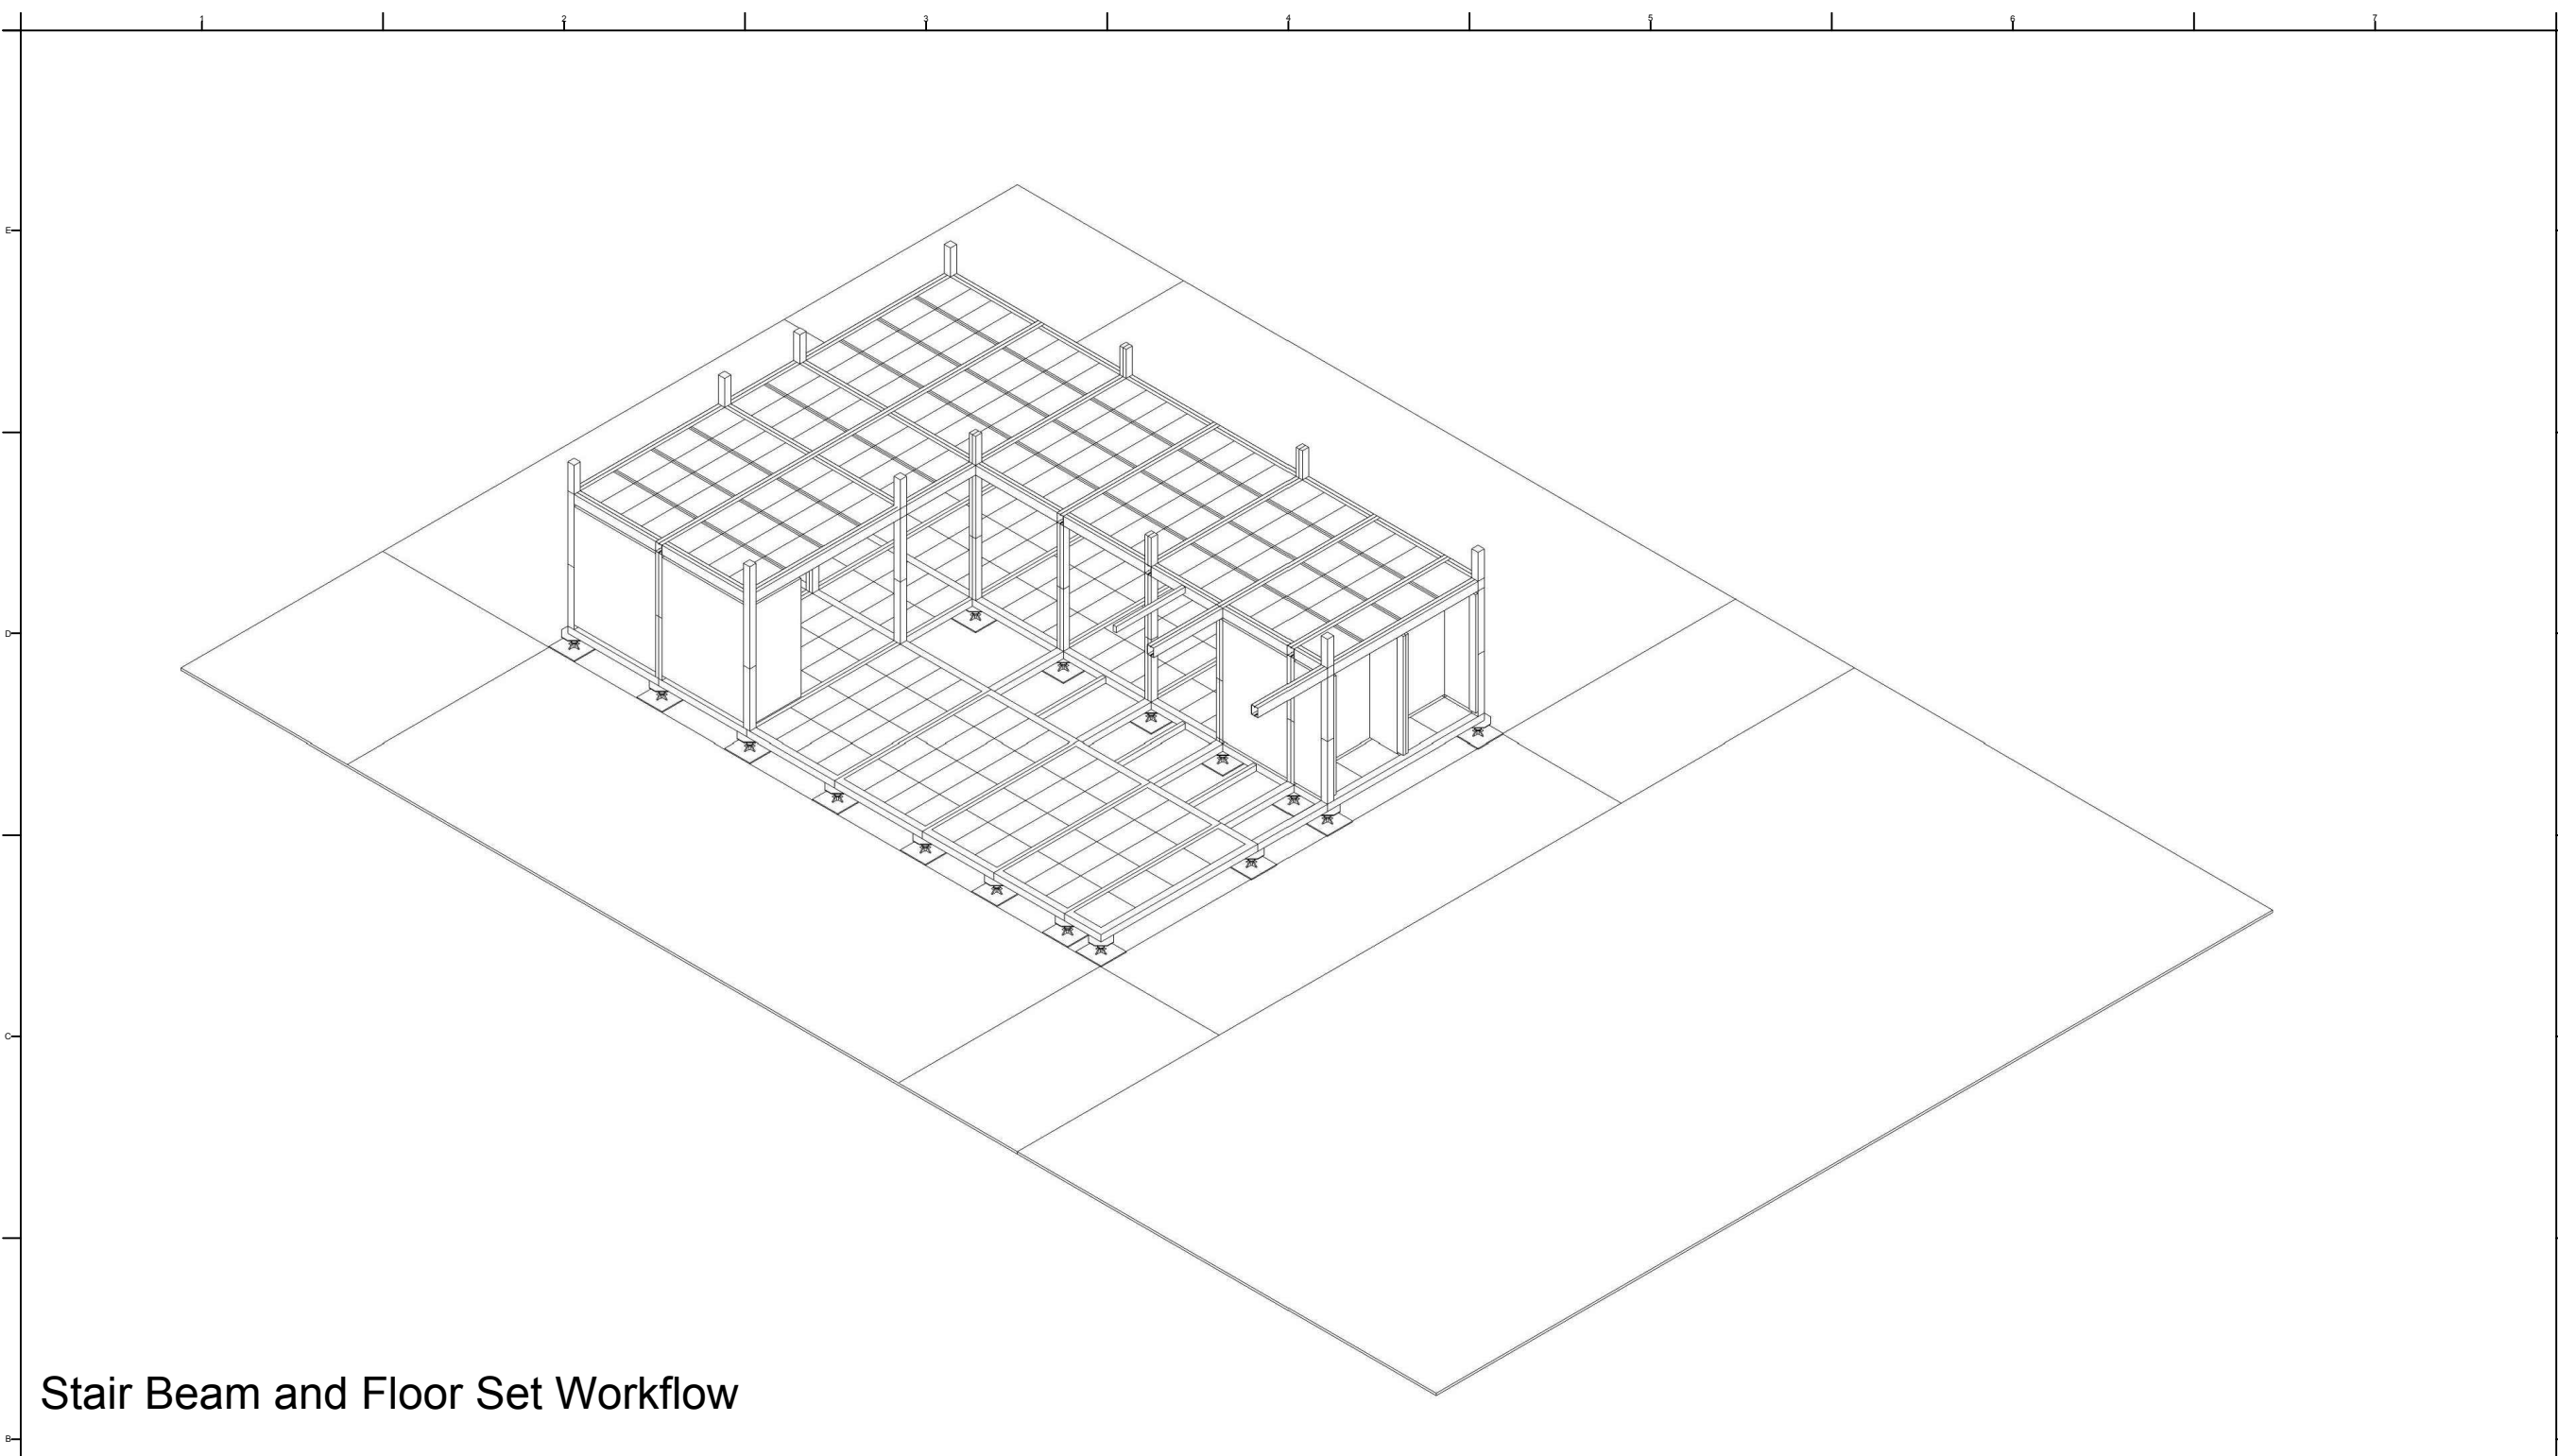

Stair Beam and Floor Set Workflow

Step	1	2	3	4	5	6
Work Phase	Beam Set	Unit Fixed	Floor Laying			
Description	Lifting Unit Lifting guide	M-16 Bolt	Temporary floor Fixed			
Worker	6	4	6			
Note						



Project:



Institution:




NCTU Architecture
國立交通大學建築研究所

Team Name: NCTU/UNICODE
Address: 1001 Ta-Hsueh Road
Hsinchu City 30010
Taiwan
Contact: www.sde.tw



Consultants:

Note:

 


Mark	Date	Description
DN	2013/04/01	SD Submission
DN	2013/07/01	DDc Submission
ST	2013/11/01	DD Submission
ST	2014/03/03	CD Submission

Drawn by MS
Checked by DN
Scale -
Unit -

DWG. Title
Phase 10

DWG. No. SO-210PAGE 240

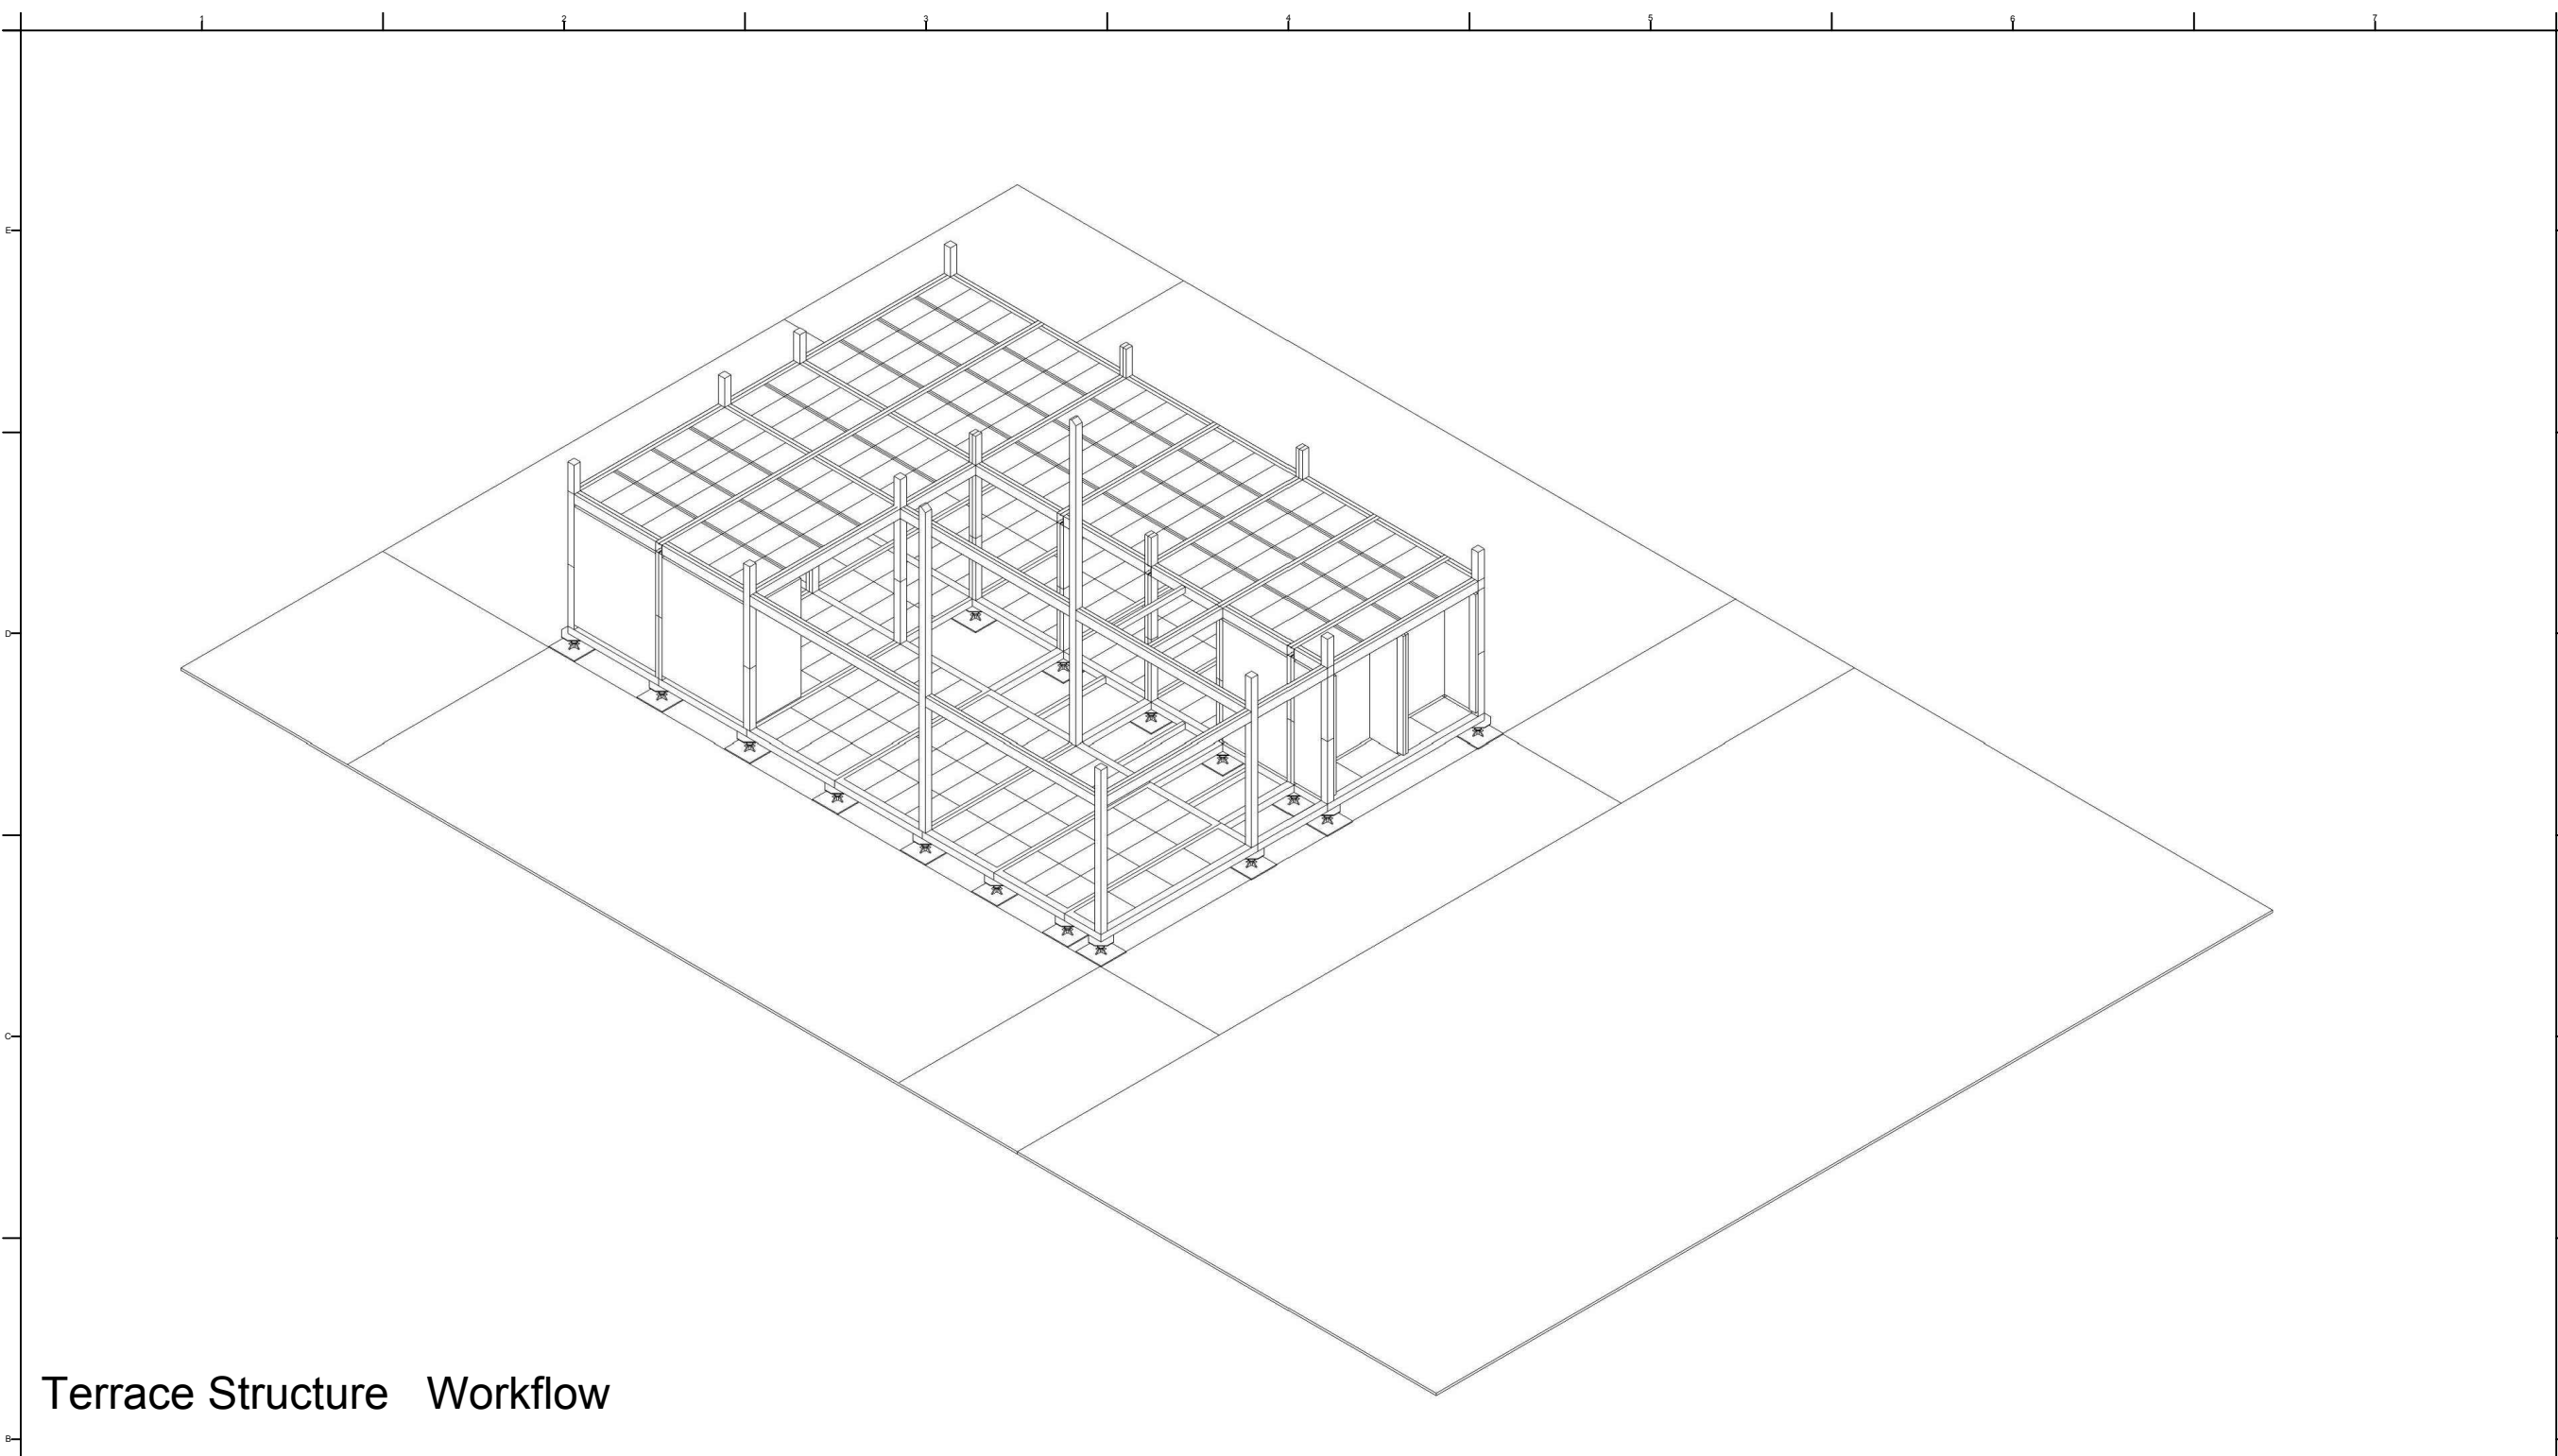

Terrace Structure Workflow

Step	1	2	3	4	5	6
Work Phase	Column Set	Column Fixed	Beam Set	Beam Fixed		
Description	Lifting Column Lifting guide	M-16 Bolt	Lifting Beam Lifting guide	M-16 Bolt		
Worker	6	4	6	6		
Note						



Project:


Institution:

NCTU Architecture
國立交通大學建築研究所

Team Name: NCTU/UNICODE
Address: 1001 Ta-Hsueh Road
Hsinchu City 30010
Taiwan
Contact: www.sde.tw

Consultants:

Note:

 


Mark	Date	Description
DN	2013/04/01	SD Submission
DN	2013/07/01	DDc Submission
ST	2013/11/01	DD Submission
ST	2014/03/03	CD Submission

Drawn by MS
Checked by DN
Scale -
Unit -

DWG. Title
Phase 11

DWG. No. SO-211PAGE 241

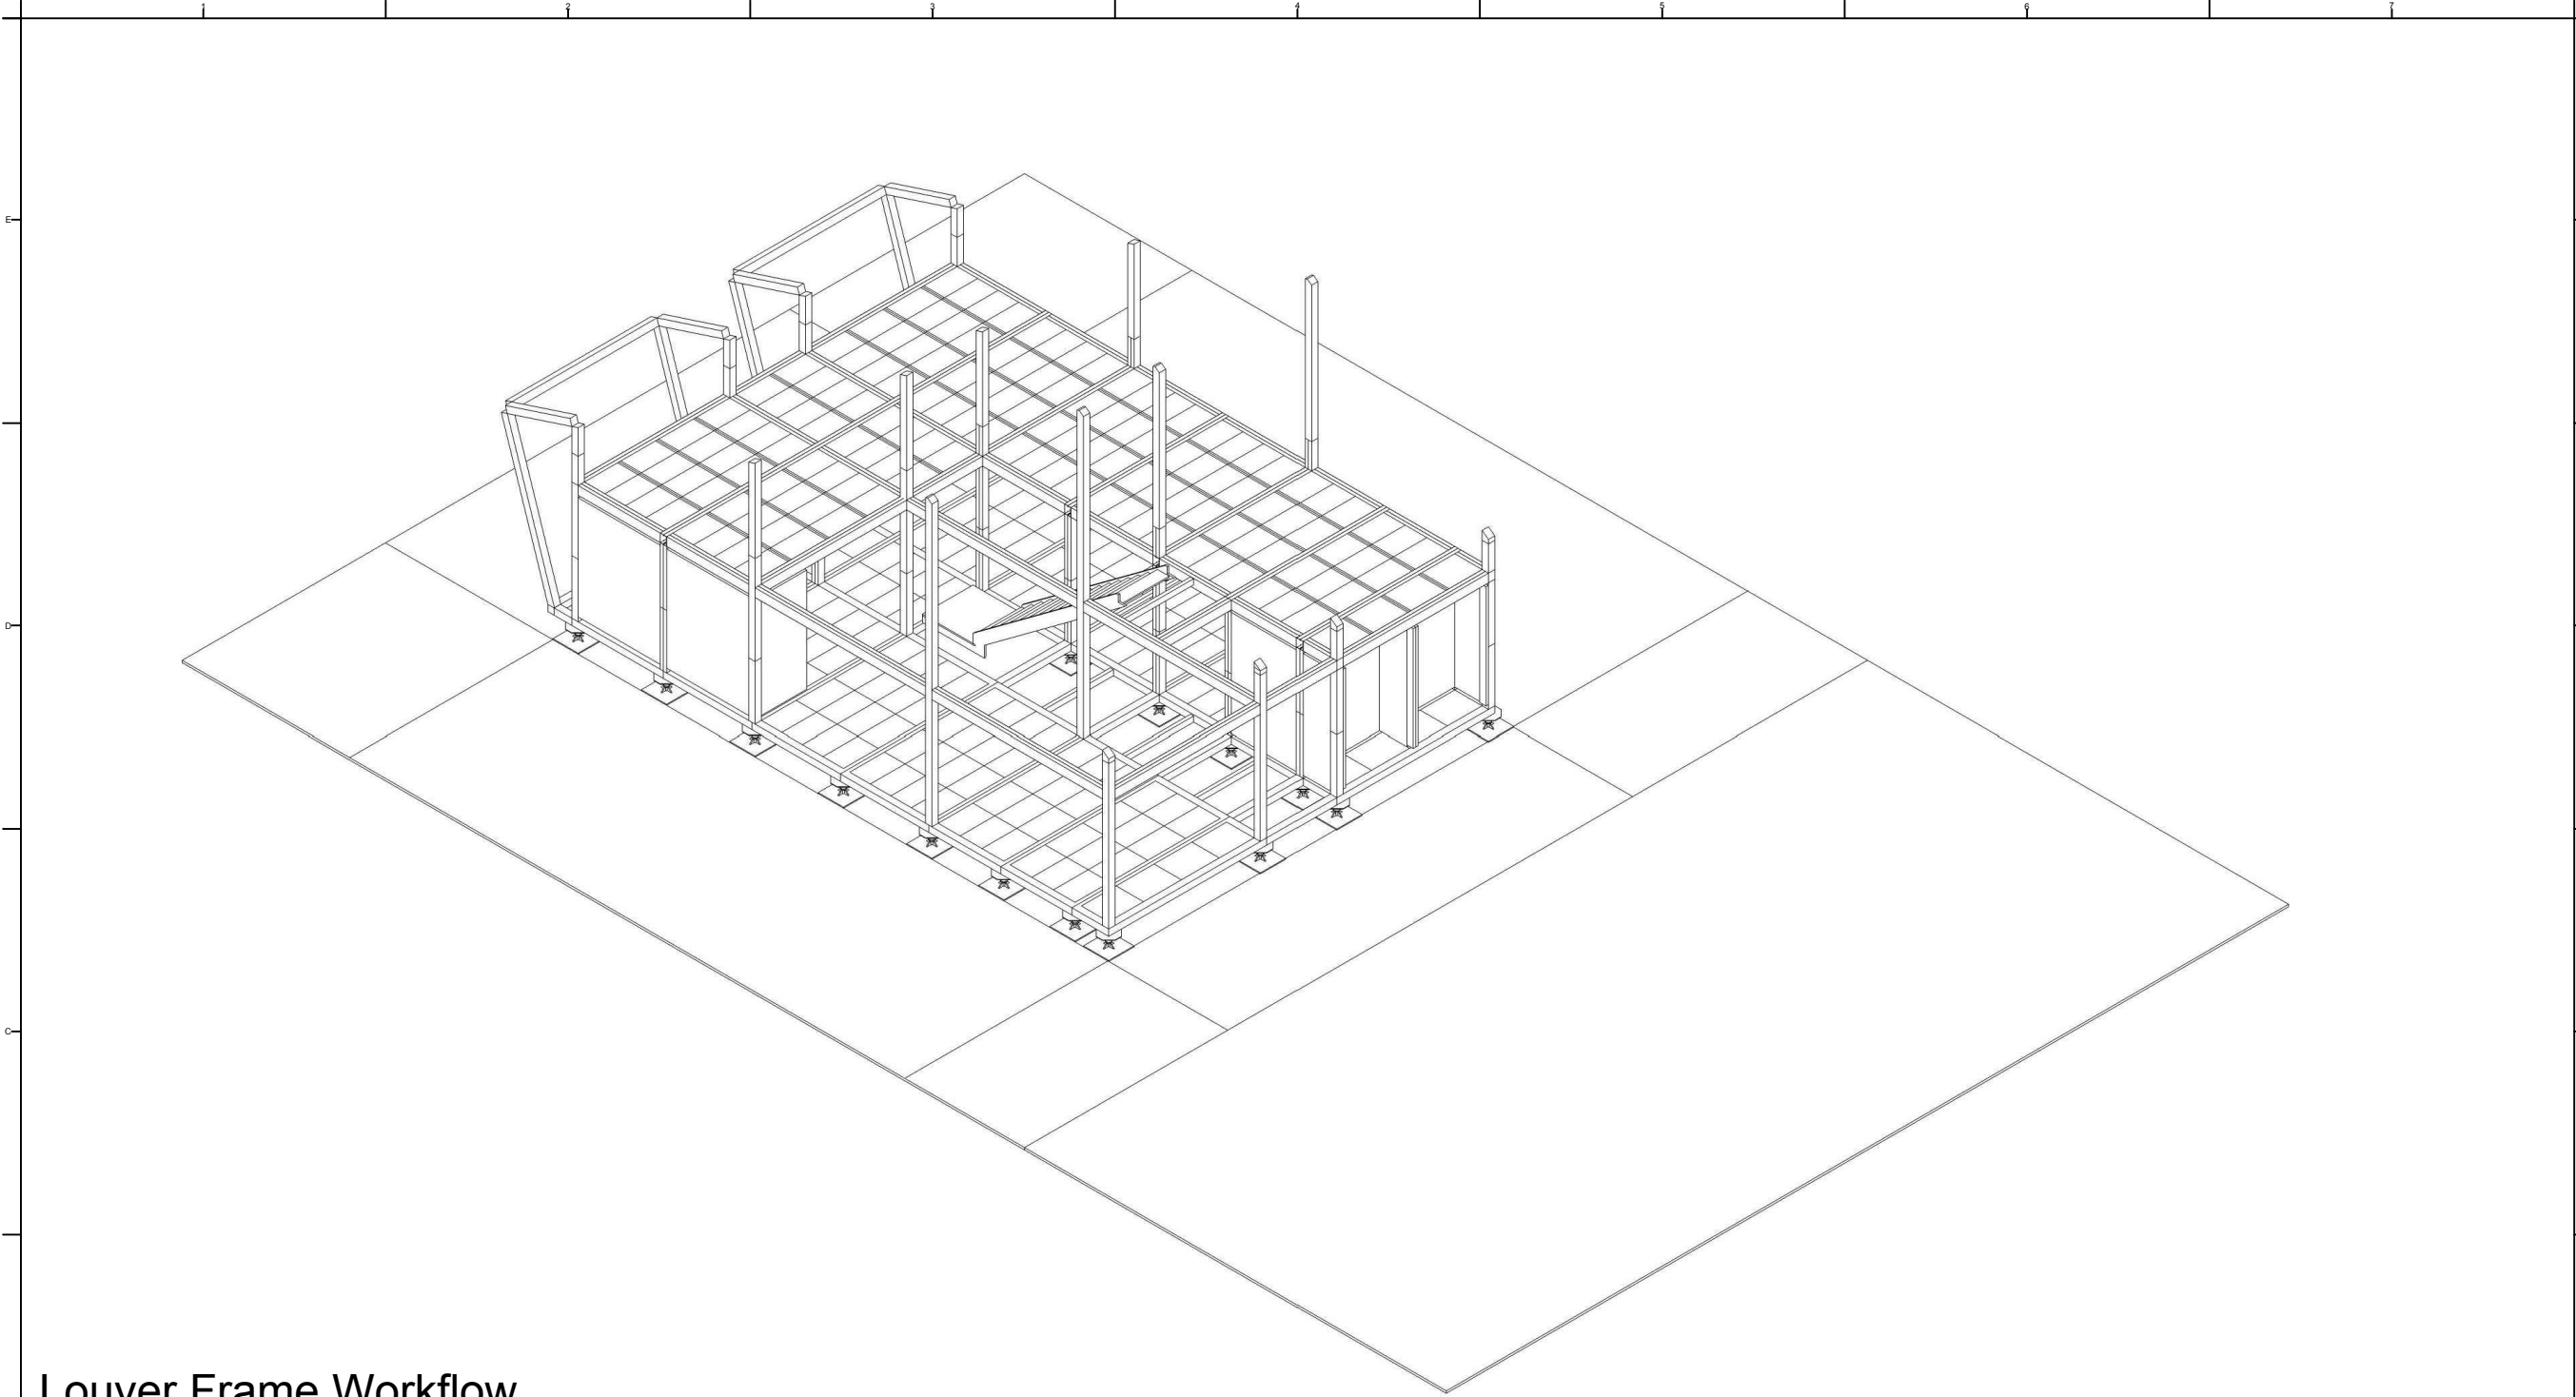

Louver Frame Workflow

Step	1	2	3	4	5	6
Work Phase	Louver Frame	Frame Fixed	2F Column Lifting	Column Fixed		
Description	Lifting Frame	M-16 Bolt	Lifting Column	M-16 Bolt		
Worker	6	4	6	6		
Note						



Project:


Institution:

NCTU Architecture
國立交通大學建築研究所

Team Name: NCTU/UNICODE
Address: 1001 Ta-Hsueh Road
Hsinchu City 30010
Taiwan
Contact: www.sde.tw

Consultants:

Note:

 


Mark	Date	Description
DN	2013/04/01	SD Submission
DN	2013/07/01	DDc Submission
ST	2013/11/01	DD Submission
ST	2014/03/03	CD Submission

Drawn by MS
Checked by DN
Scale -
Unit -

DWG. Title
Phase 12

DWG. No. SO-212
PAGE 242

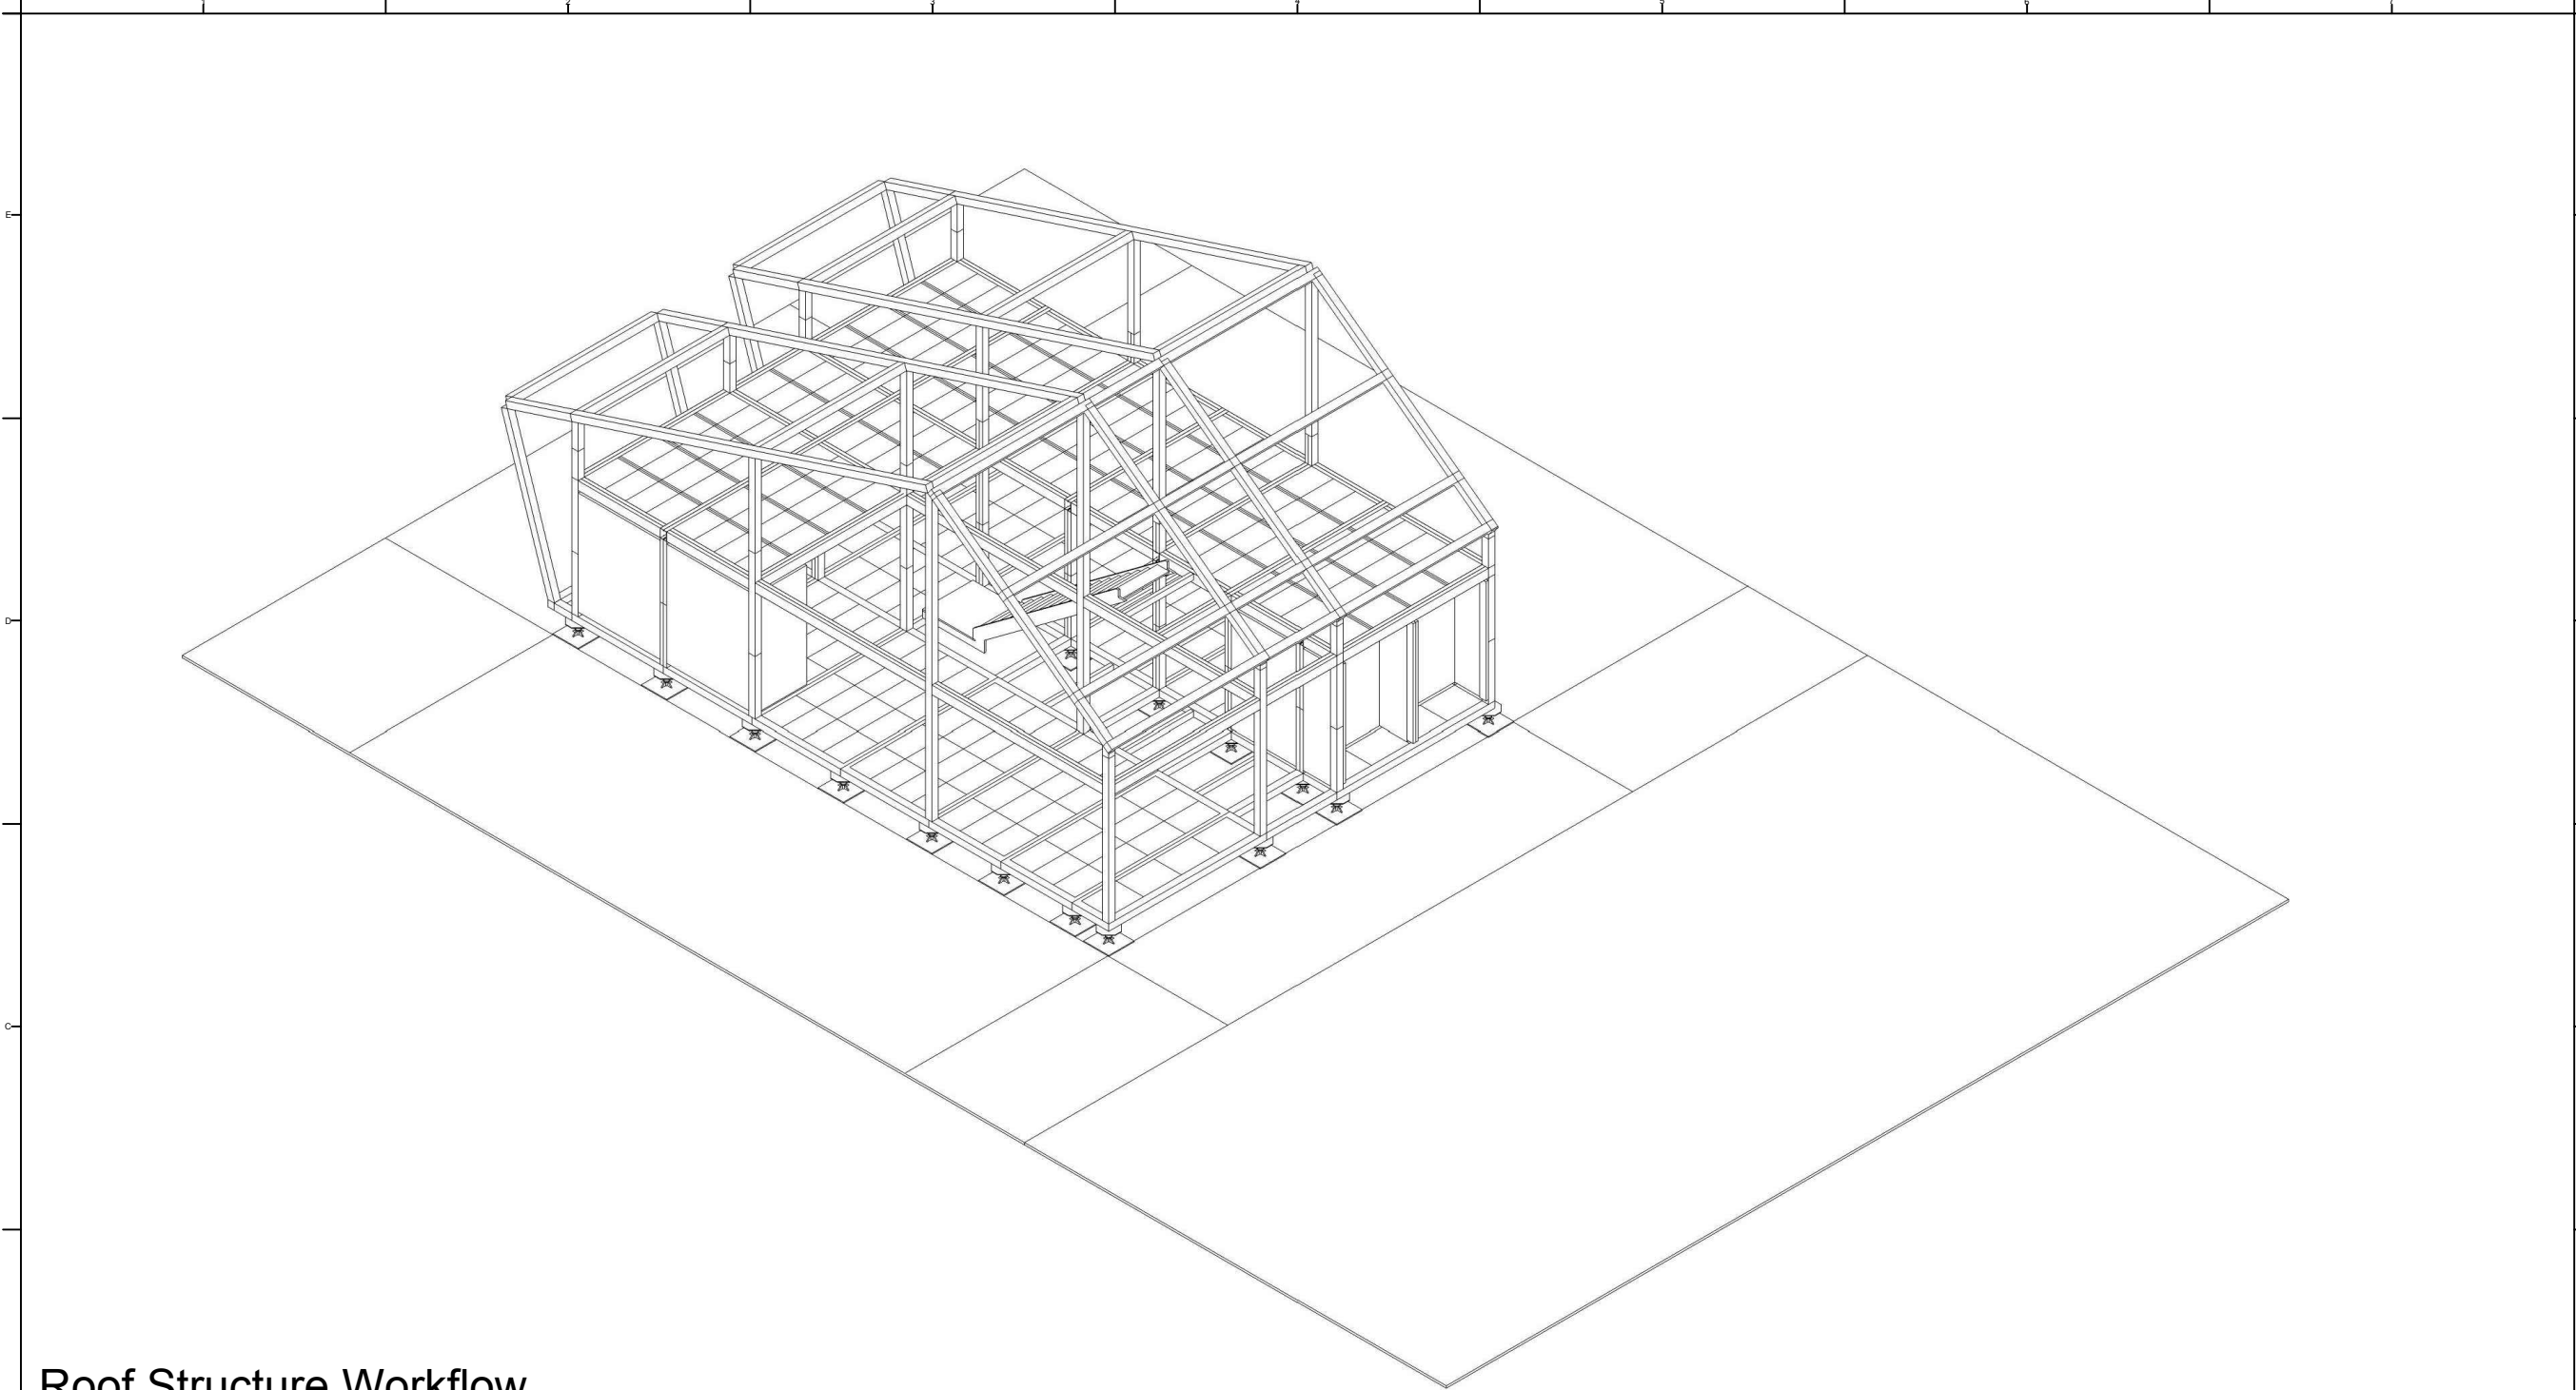

Roof Structure Workflow

Step	1	2	3	4	5	6
Work Phase	2F Column Lifting	Column Fixed	Long Beam	Beam Fixed	Short Beam	Beam Fixed
Description	Lifting Column	M-16 Bolt	Lifting Beam	M-16 Bolt	Lifting Beam	M-16 Bolt
Worker	6	4	6	6	6	6
Note						



Project:


Institution:

NCTU Architecture
國立交通大學建築研究所

Team Name: NCTU/UNICODE
Address: 1001 Ta-Hsueh Road
Hsinchu City 30010
Taiwan
Contact: www.sde.tw

Consultants:

Note:

 


Mark	Date	Description
DN	2013/04/01	SD Submission
DN	2013/07/01	DDc Submission
ST	2013/11/01	DD Submission
ST	2014/03/03	CD Submission

Drawn by MS
Checked by DN
Scale -
Unit -

DWG. Title
Phase 13

DWG. No. SO-213PAGE 243

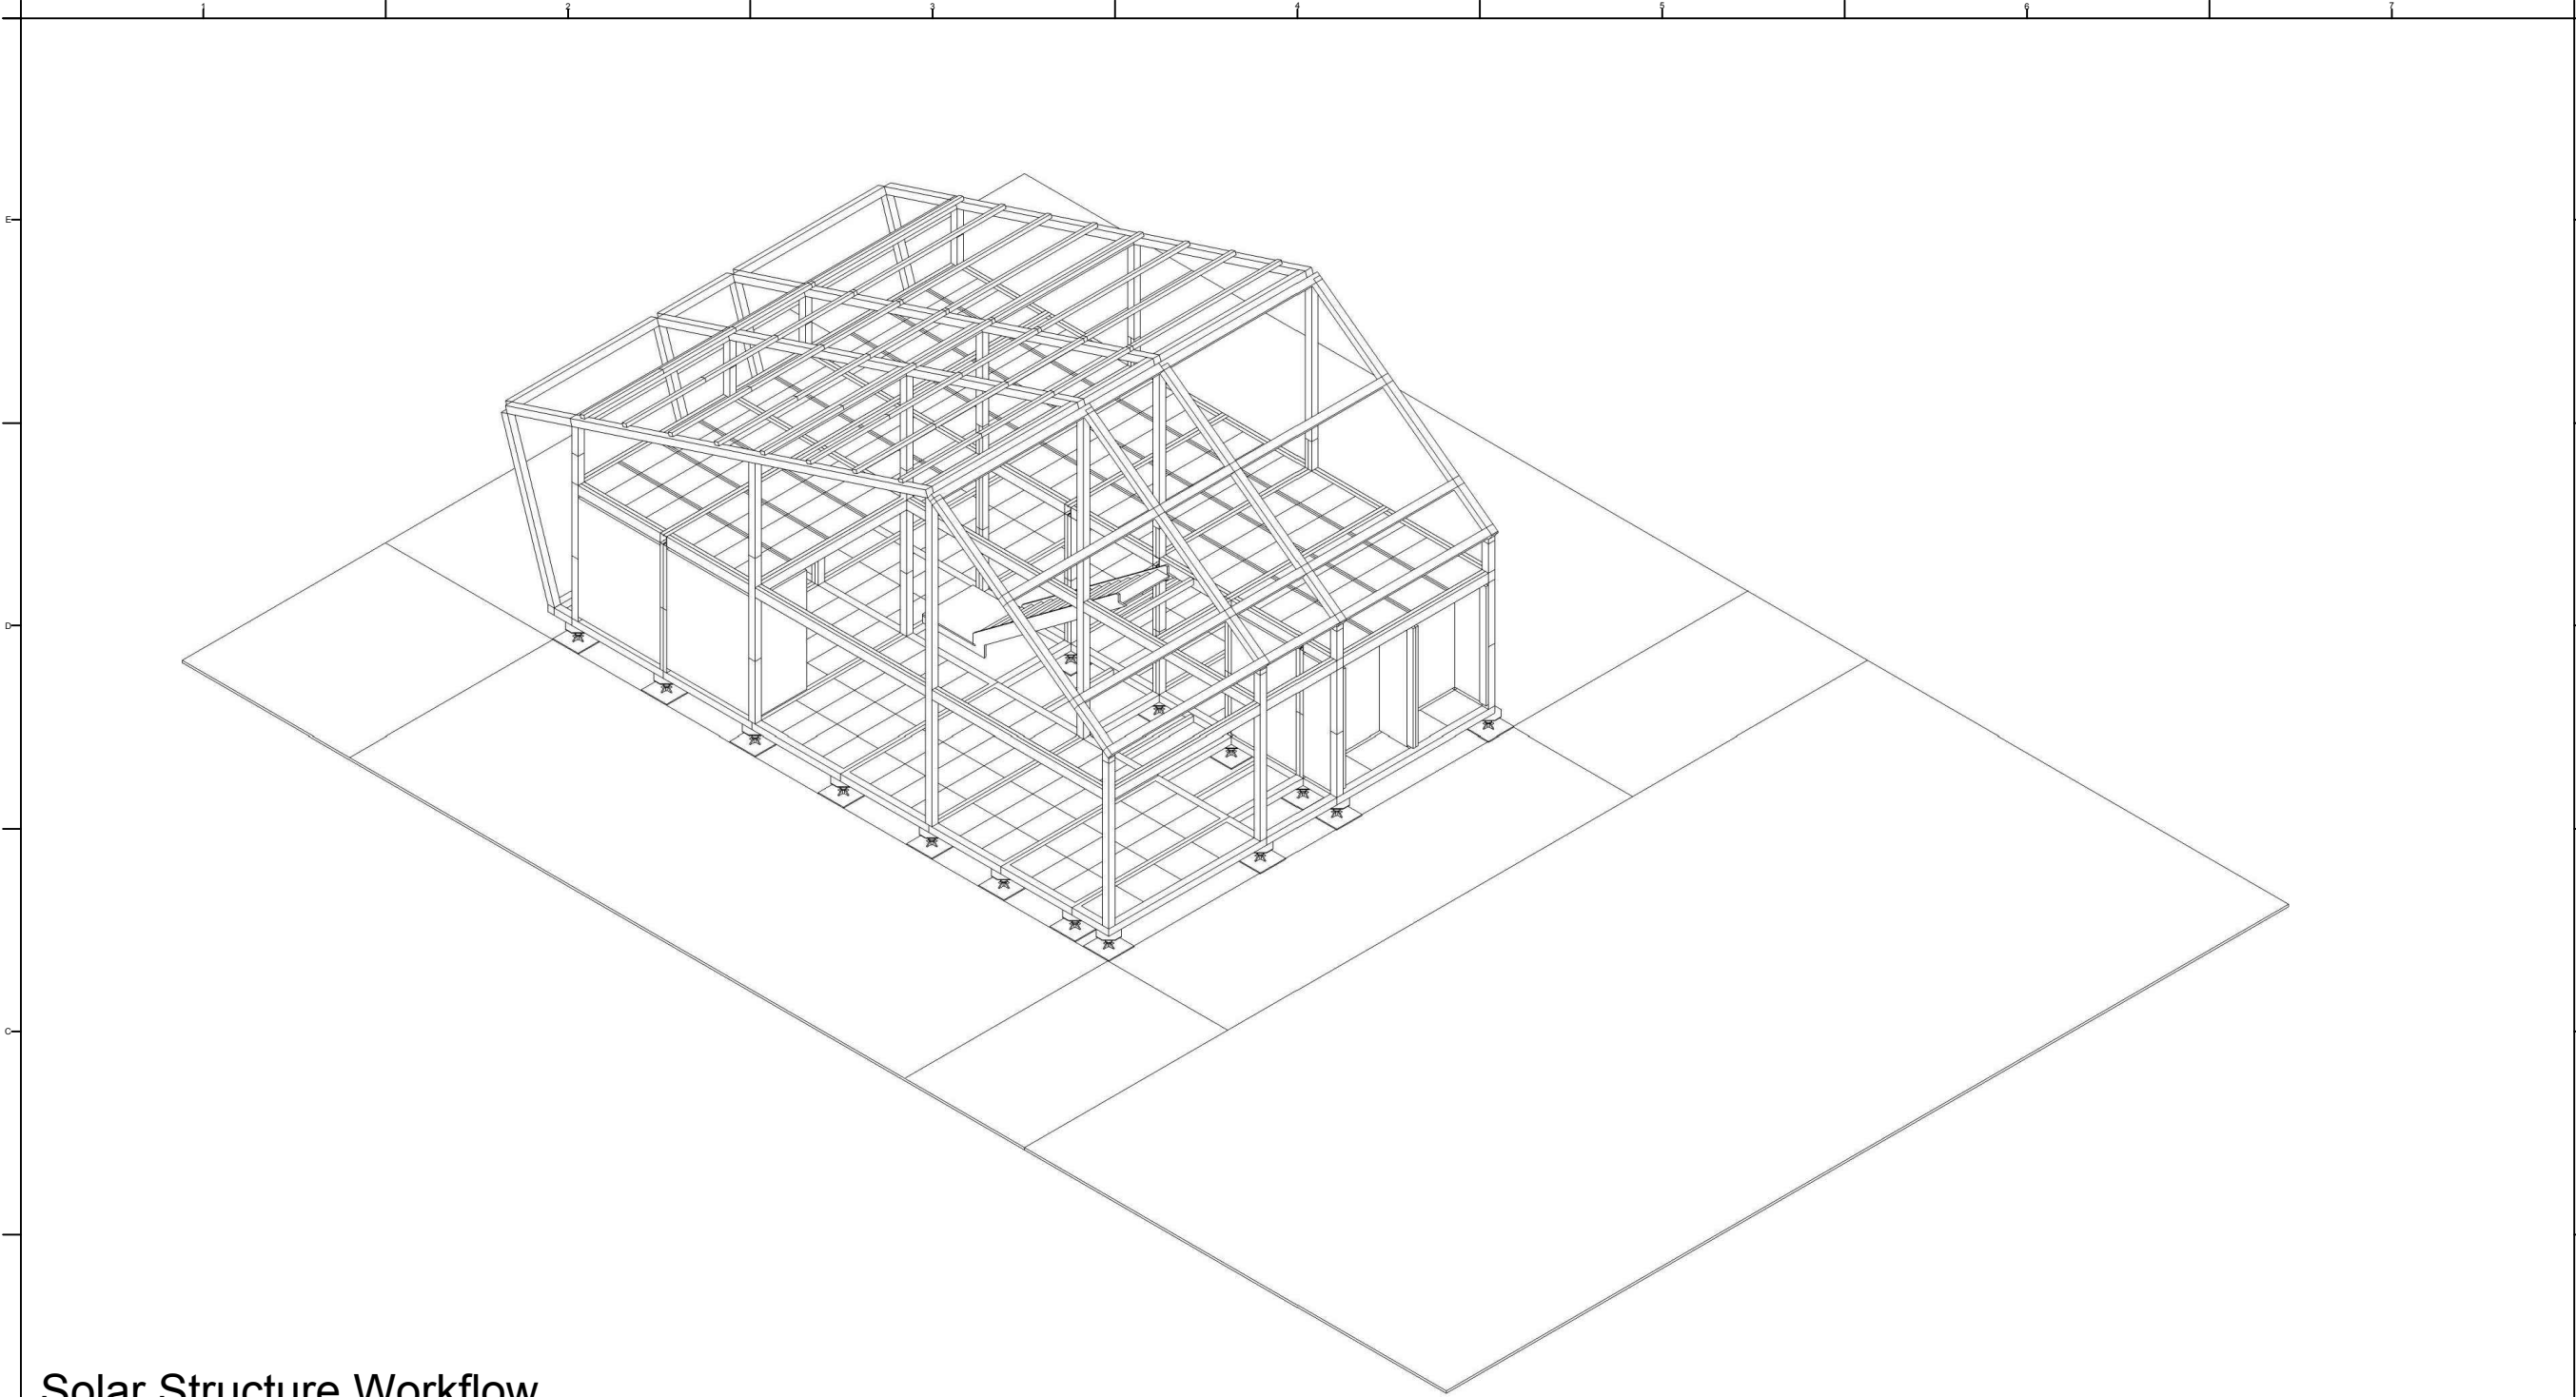

Solar Structure Workflow

Step	1	2	3	4	5	6
Work Phase	Solar Frame	Solar Frame Fix				
Description	Lifting Frame	M-16 Bolt				
Worker	6	4				
Note						



Project:



Institution:



國立交通大學
National Chiao Tung University


NCTU Architecture
國立交通大學建築研究所

Team Name: NCTU/UNICODE
Address: 1001 Ta-Hsueh Road
Hsinchu City 30010
Taiwan
Contact: www.sde.tw



Consultants:

Note:

 

Mark	Date	Description
DN	2013/04/01	SD Submission
DN	2013/07/01	DDc Submission
ST	2013/11/01	DD Submission
ST	2014/03/03	CD Submission

Drawn by MS

Checked by DN

Scale -


Unit -

DWG. Title

Phase 14

DWG. No. SO-214

PAGE 244

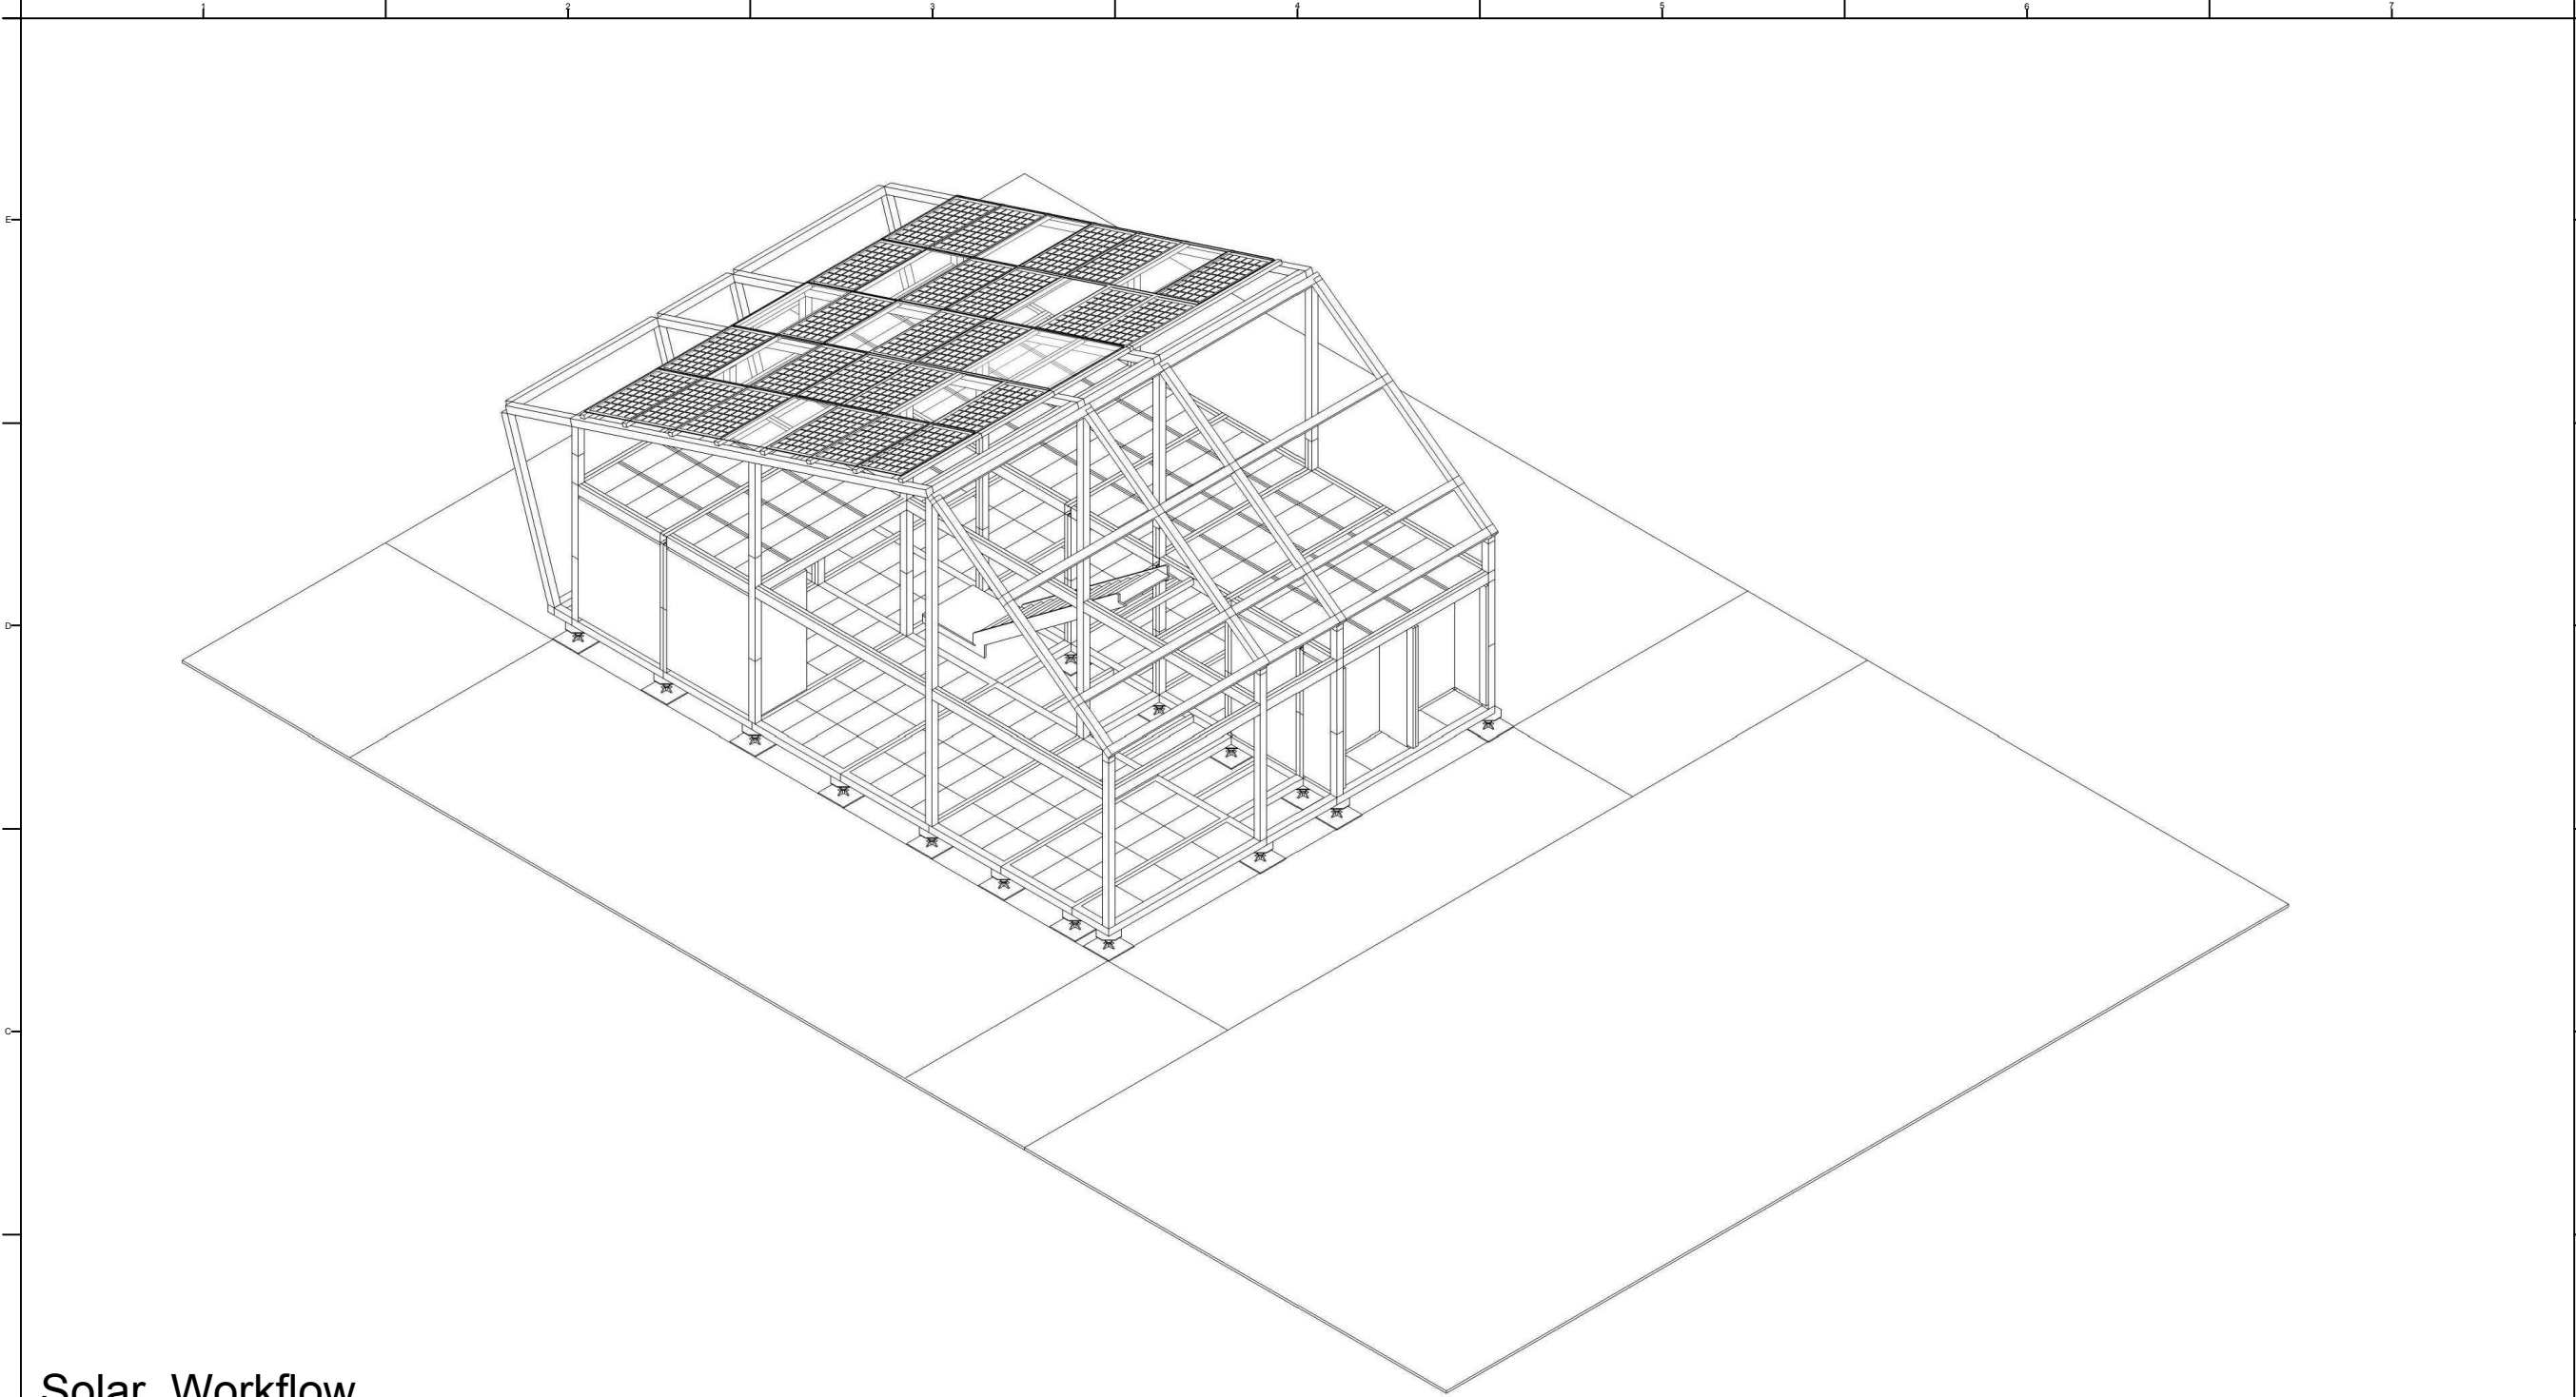

Solar Workflow

Step	1	2	3	4	5	6
Work Phase	Solar Panel	Panel Fix				
Description	Lifting Panel	M-16 Bolt				
Worker	6	4				
Note						



Project:


Institution:

NCTU Architecture
國立交通大學建築研究所

Team Name: NCTU/UNICODE
Address: 1001 Ta-Hsueh Road
Hsinchu City 30010
Taiwan
Contact: www.sde.tw

Consultants:

Note:

 


Mark	Date	Description
DN	2013/04/01	SD Submission
DN	2013/07/01	DDc Submission
ST	2013/11/01	DD Submission
ST	2014/03/03	CD Submission

Drawn by MS
Checked by DN
Scale -
Unit -

DWG. Title
Phase 15

DWG. No. SO-215
PAGE 245

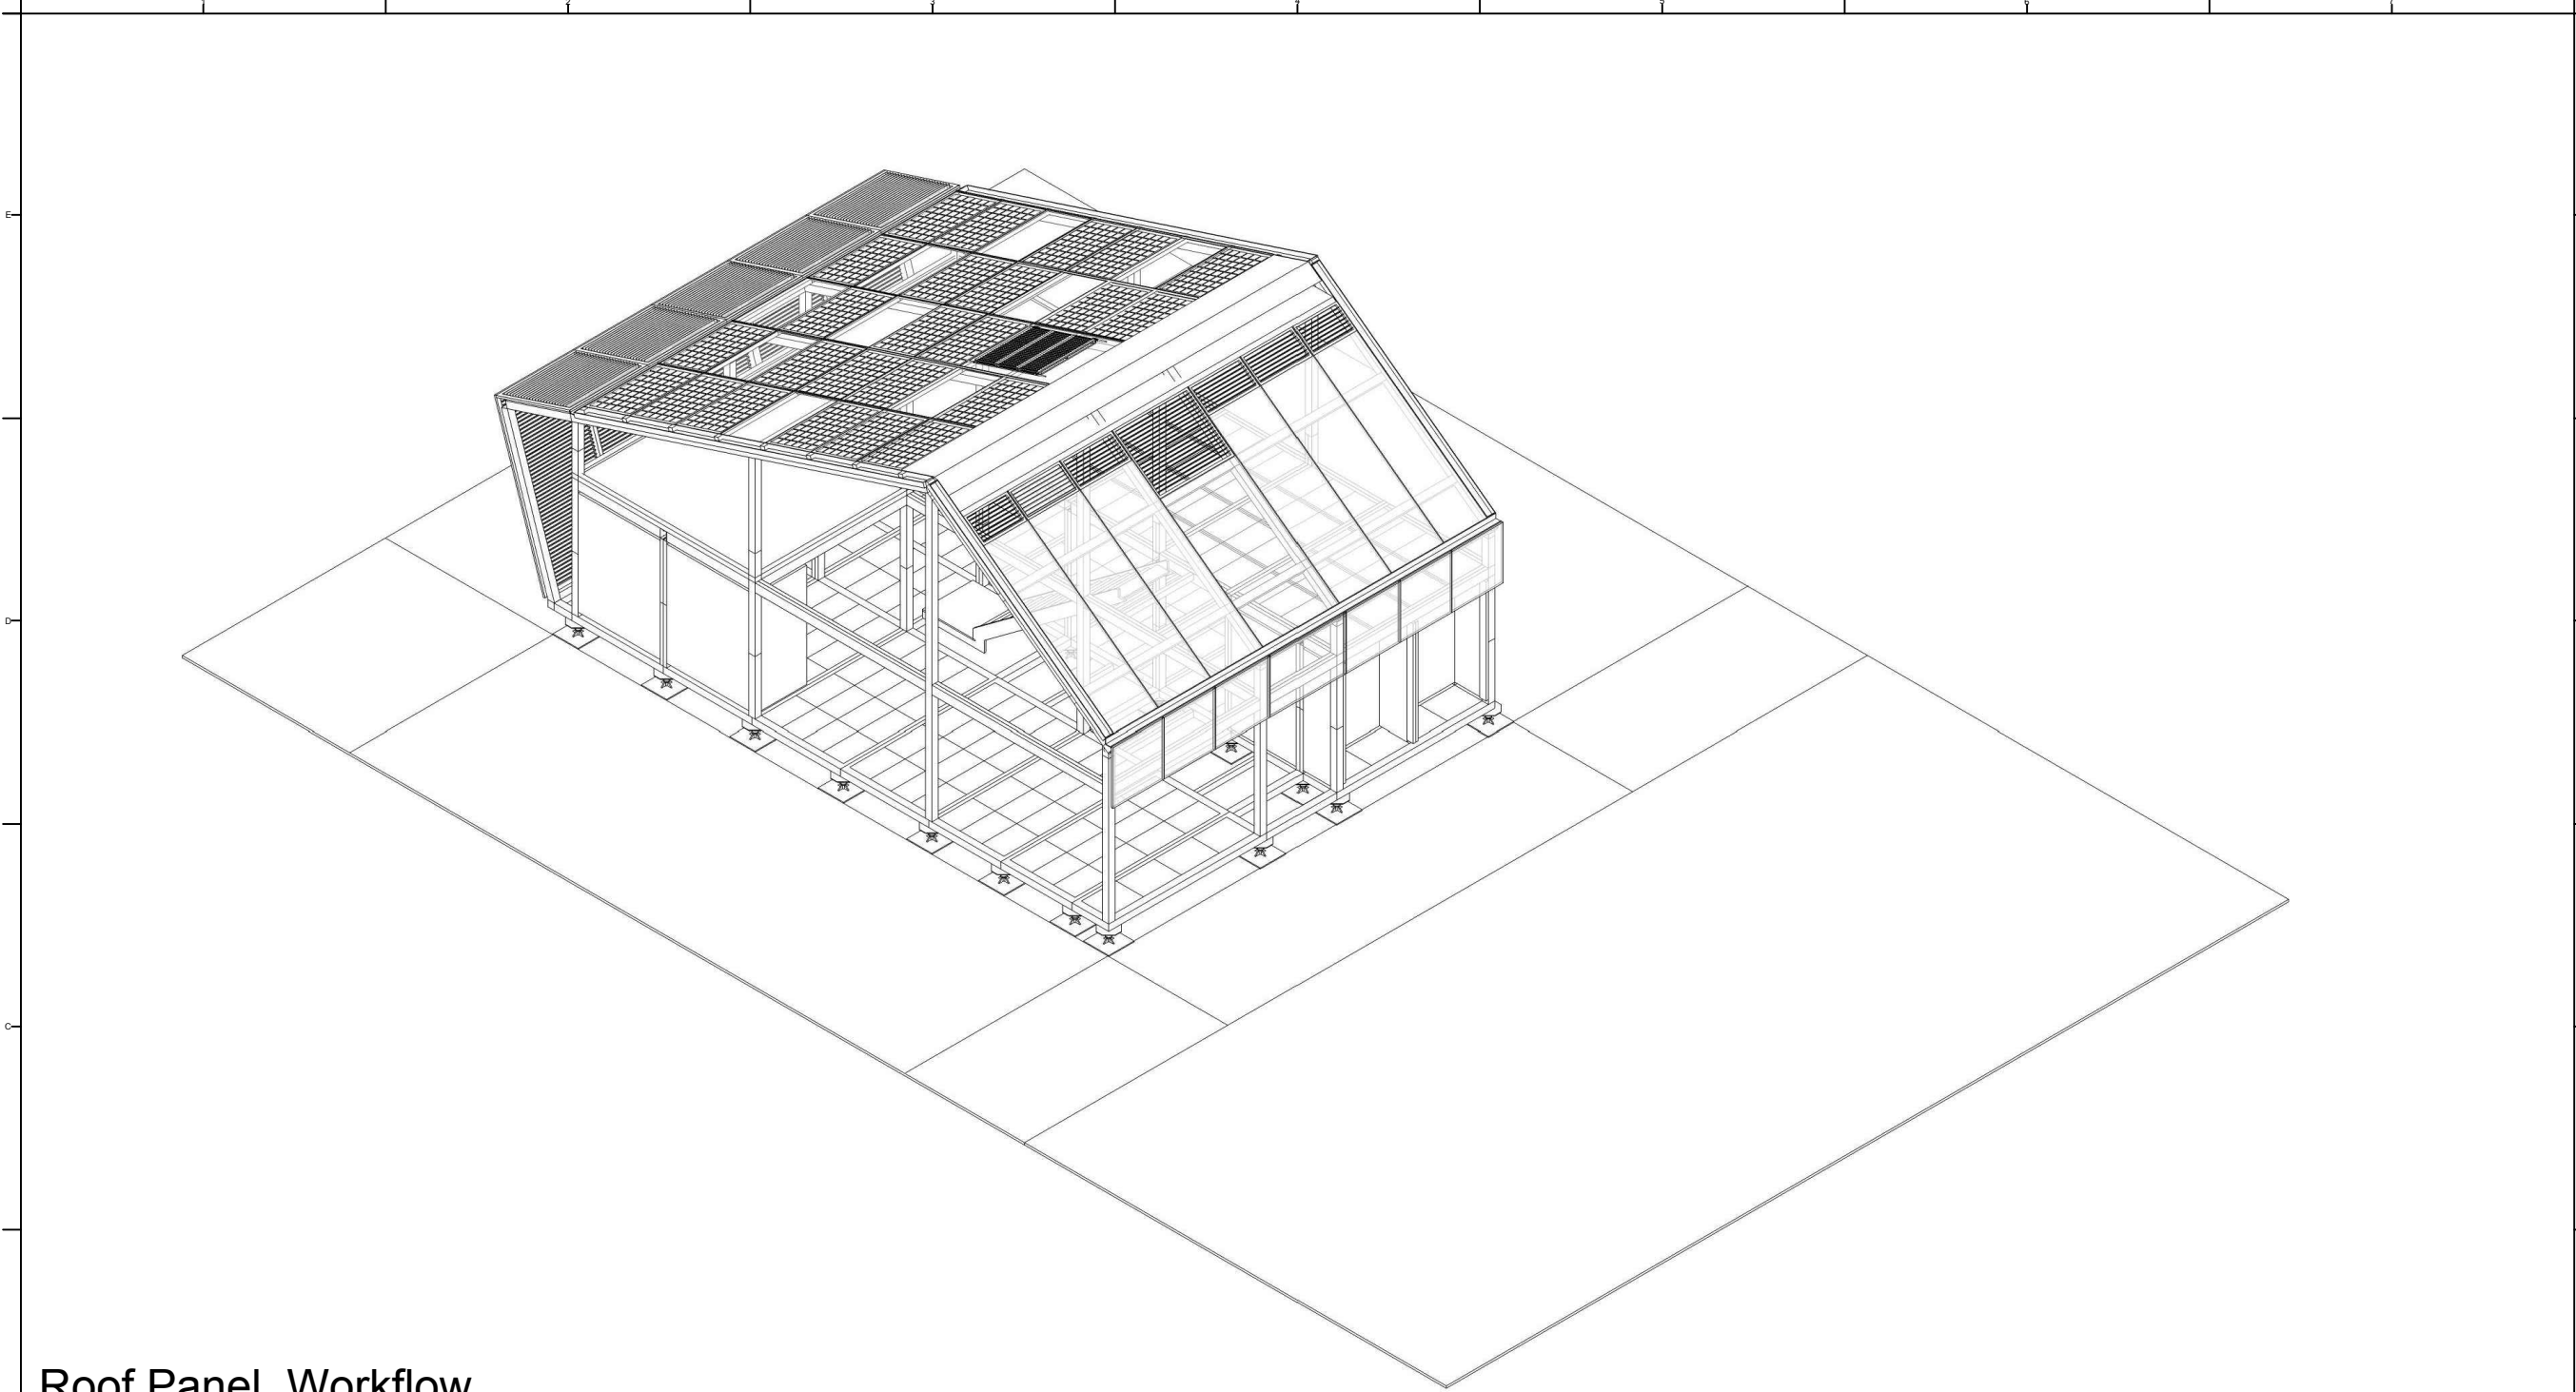

Roof Panel Workflow

Step	1	2	3	4	5	6
Work Phase	Roof Panel	Panel Fix	Louver Panel	Panel Fix	Heat Water Panel	Panel Fix
Description	Lifting Panel	M-16 Bolt	Lifting Panel	M-16 Bolt	Lifting Panel	M-16 Bolt
Worker	6	4				
Note						



NCTU Architecture
國立交通大學建築研究所


Team Name: NCTU/UNICODE
Address: 1001 Ta-Hsueh Road
Hsinchu City 30010
Taiwan
Contact: www.sde.tw

Consultants:

Note:

Mark	Date	Description
DN	2013/04/01	SD Submission
DN	2013/07/01	DDc Submission
ST	2013/11/01	DD Submission
ST	2014/03/03	CD Submission

Drawn by	MS
Checked by	DN
Scale	-
Unit	-

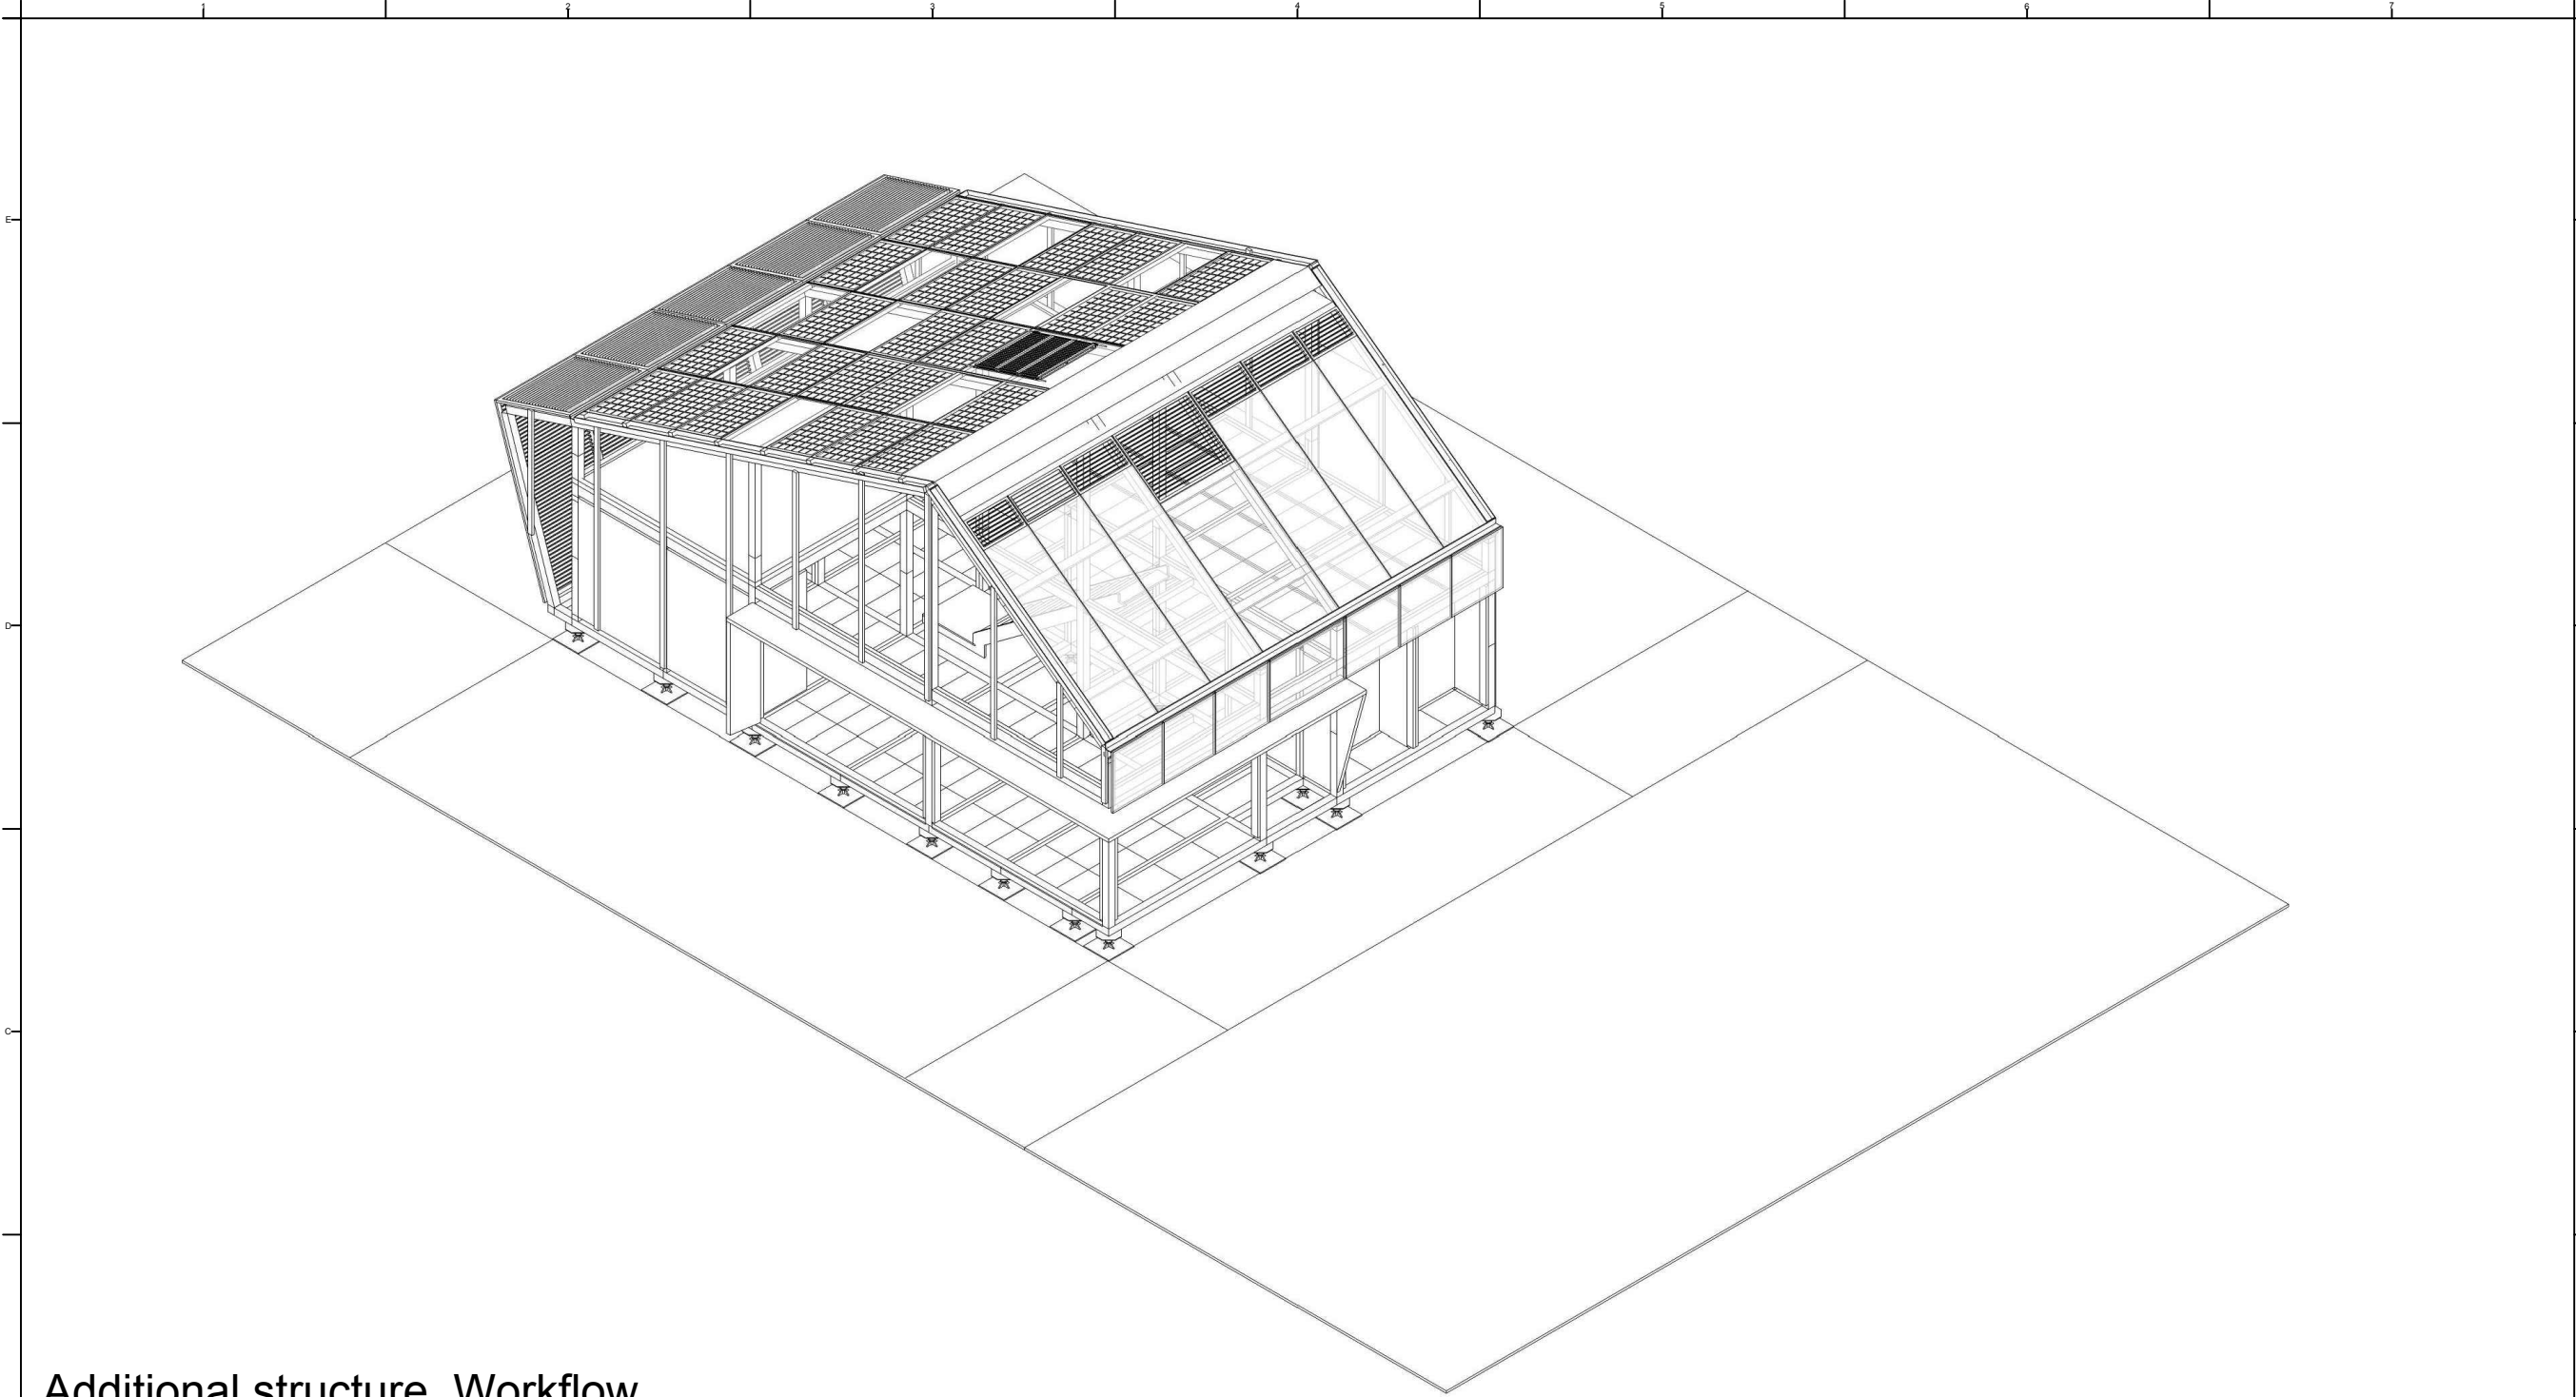

Additional structure Workflow

Step	1	2	3	4	5	6
Work Phase	Window Structure	Structure Fix	Bayer Structure	Structure Fix	Water Cover	Water Cover
Description	Lifting Structure	M-16 Bolt	Lifting Structure	M-16 Bolt	Lifting Structure	M-16 Bolt
Worker	6	4	6	4	6	4
Note						



Project:

Institution:

NCTU Architecture
國立交通大學建築研究所

Team Name: NCTU/UNICODE


Address: 1001 Ta-Hsueh Road
Hsinchu City 30010
Taiwan

Contact: www.sde.tw



Consultants:

Note:

 

Mark	Date	Description
DN	2013/04/01	SD Submission
DN	2013/07/01	DDc Submission
ST	2013/11/01	DD Submission
ST	2014/03/03	CD Submission

Drawn byMS

Checked byDN

Scale-

Unit-


DWG. Title

Phase 17

DWG. No.

PAGE

SO-217247

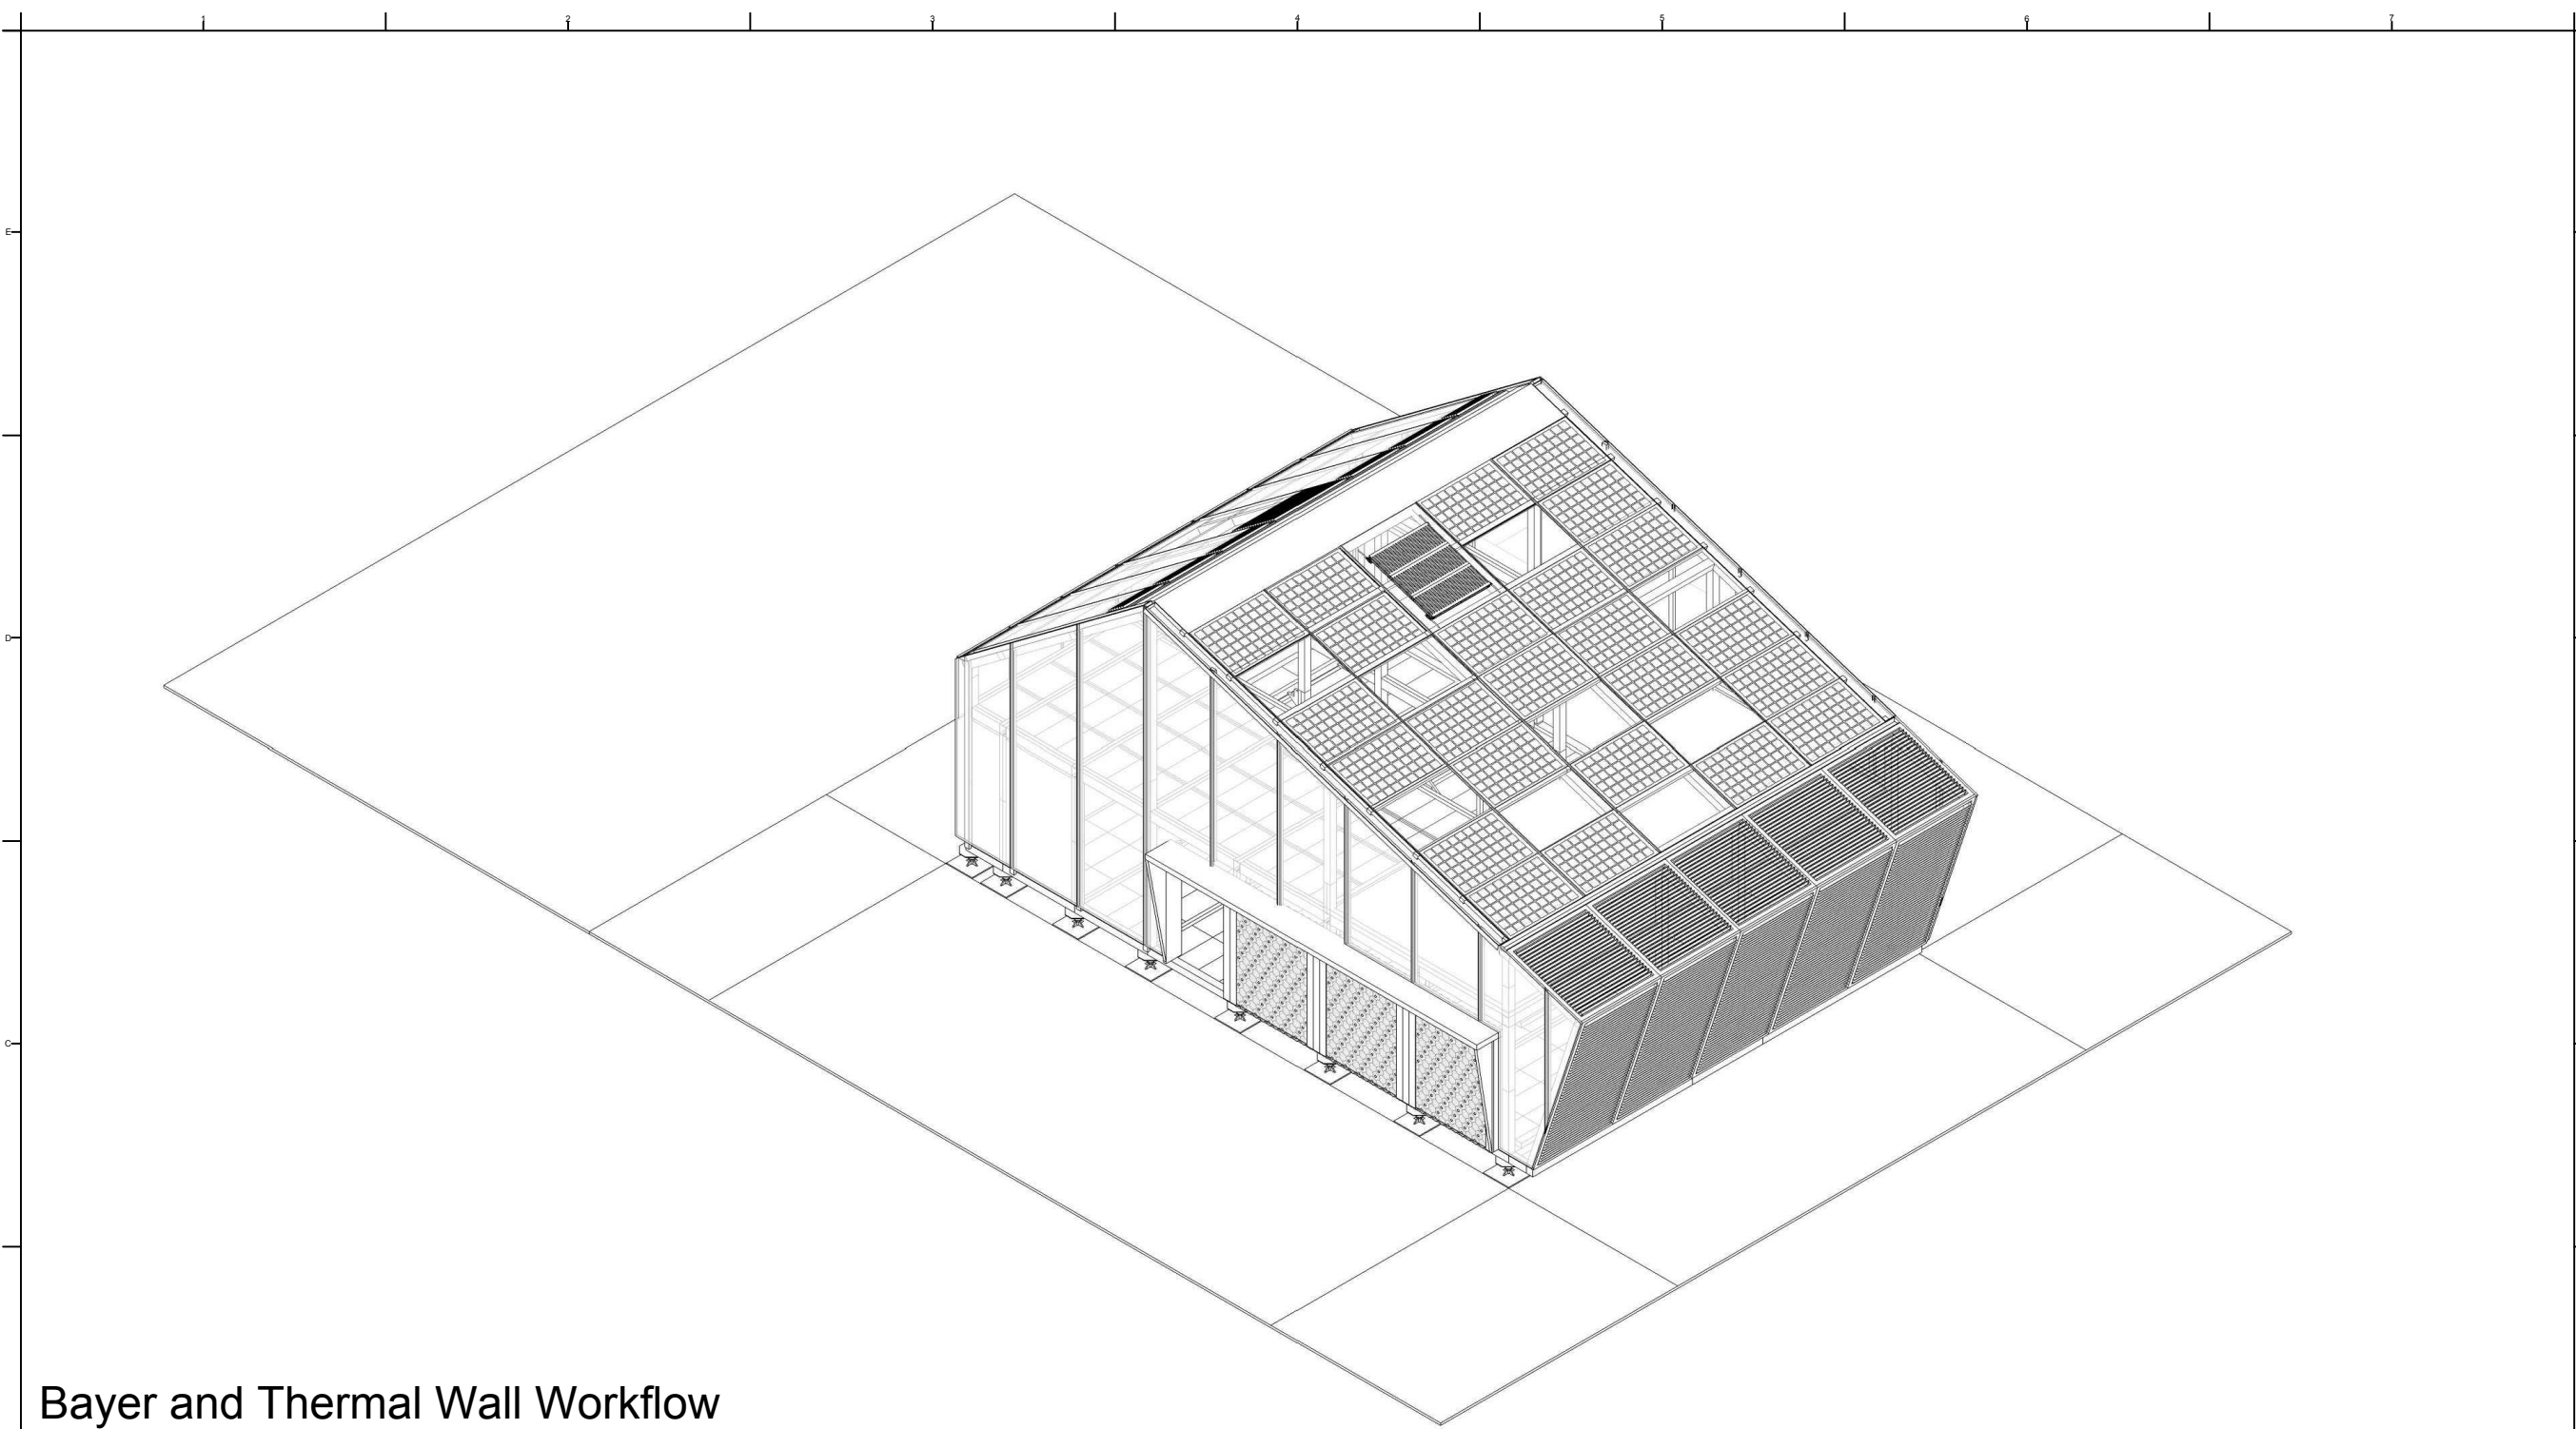

Bayer and Thermal Wall Workflow

Step	1	2	3	4	5	6
Work Phase	Bayer Wall	Panel Fix	Thermal Wall	Frame Fix	Polli Brick	Structure Fix
Description	Lifting Panel	Joining board	Lifting Frame	M-16 Bolt	Array Polli Brick	M-16 Bolt
Worker	6	4	6	4	6	4
Note						




Project:

Institution:

NCTU Architecture
國立交通大學建築研究所

Team Name: NCTU/UNICODE
Address: 1001 Ta-Hsueh Road
Hsinchu City 30010
Taiwan
Contact: www.sde.tw

Consultants:

 
Note:

Mark	Date	Description
DN	2013/04/01	SD Submission
DN	2013/07/01	DDc Submission
ST	2013/11/01	DD Submission
ST	2014/03/03	CD Submission

Drawn by MS
Checked by DN
Scale -
Unit -

DWG. Title
Phase 18

DWG. No. SO-218PAGE 248

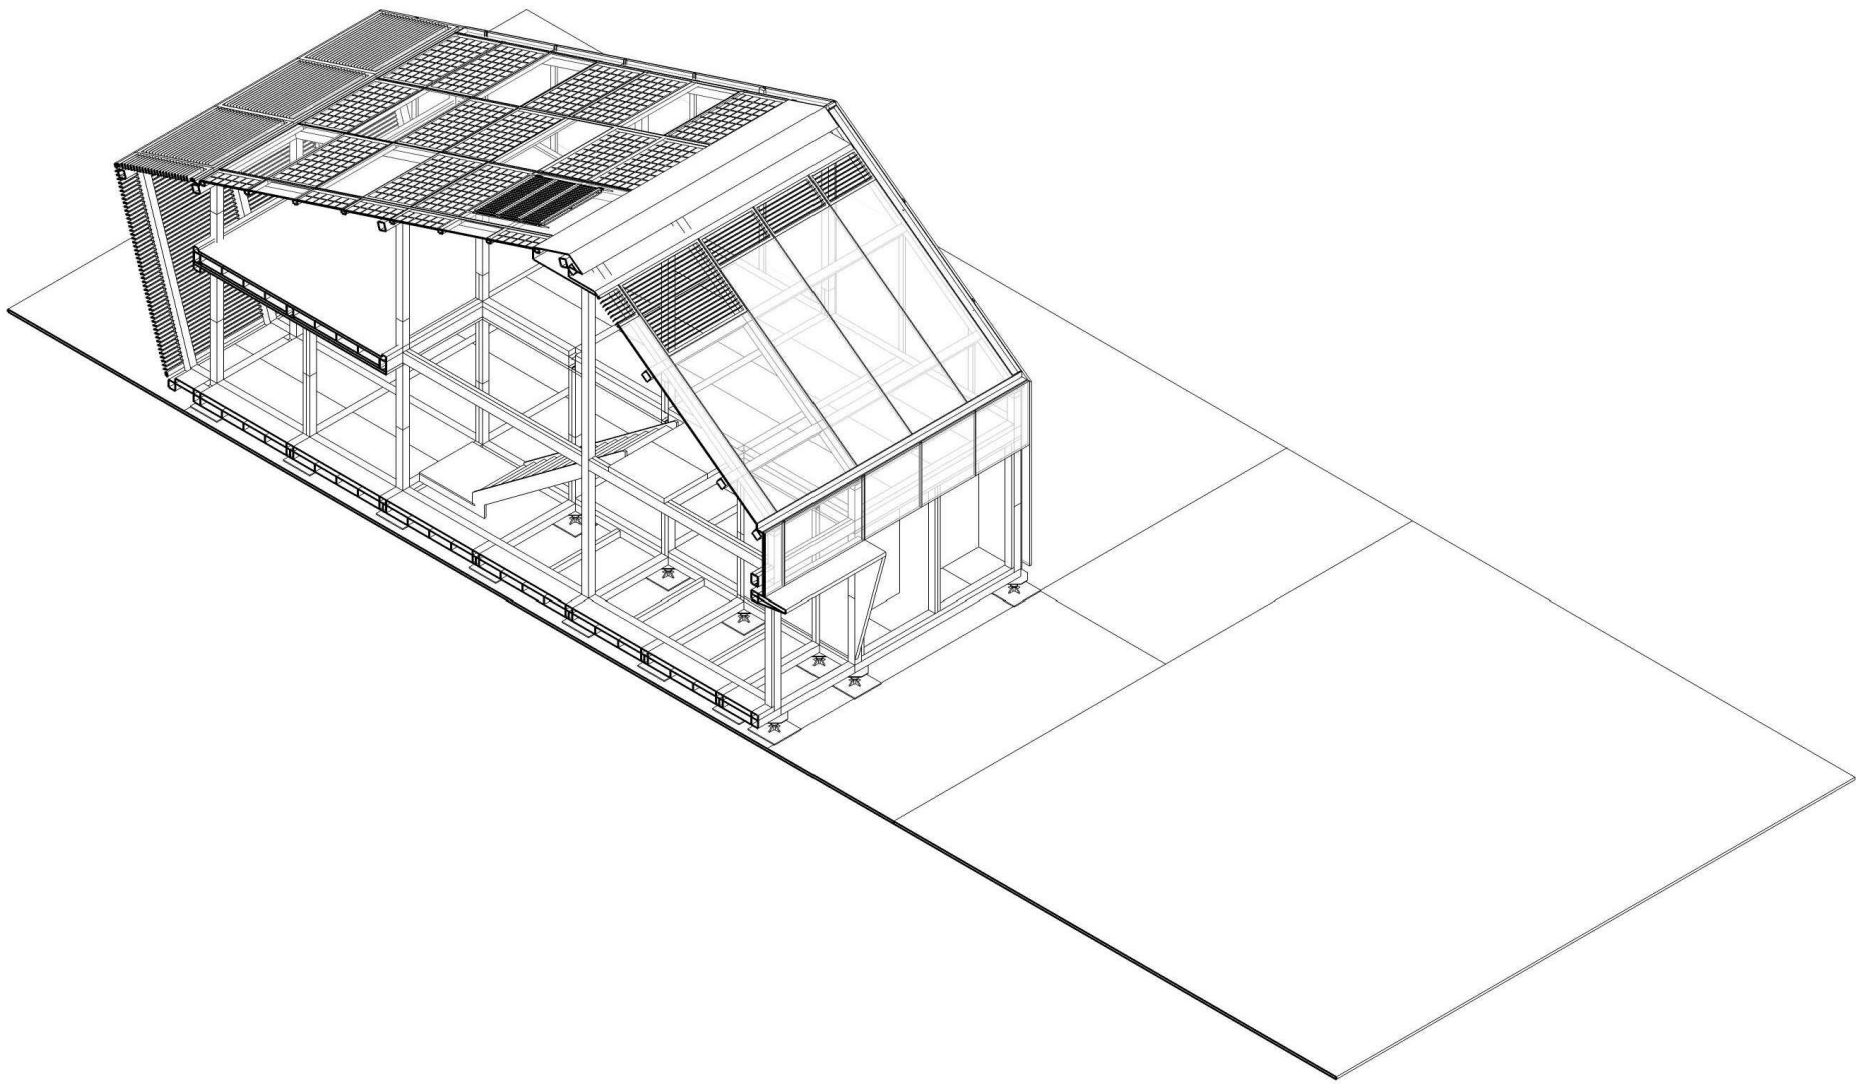

Finish Floor , Ceiling , Wall Finish Workflow

Step	1	2	3	4	5	6
Work Phase	Finish Floor	Ceiling	Wall Finish	Water Tray		
Description	Detail-1	Detail-2	Detail-3	-		
Worker	6	4	6	4		
Note						



Project:


Institution:

NCTU Architecture
國立交通大學建築研究所

Team Name: NCTU/UNICODE
Address: 1001 Ta-Hsueh Road
Hsinchu City 30010
Taiwan
Contact: www.sde.tw

Consultants:

Note:

 


Mark	Date	Description
DN	2013/04/01	SD Submission
DN	2013/07/01	DDc Submission
ST	2013/11/01	DD Submission
ST	2014/03/03	CD Submission

Drawn by MS
Checked by DN
Scale -
Unit -

DWG. Title
Phase 19

DWG. No. SO-219PAGE249

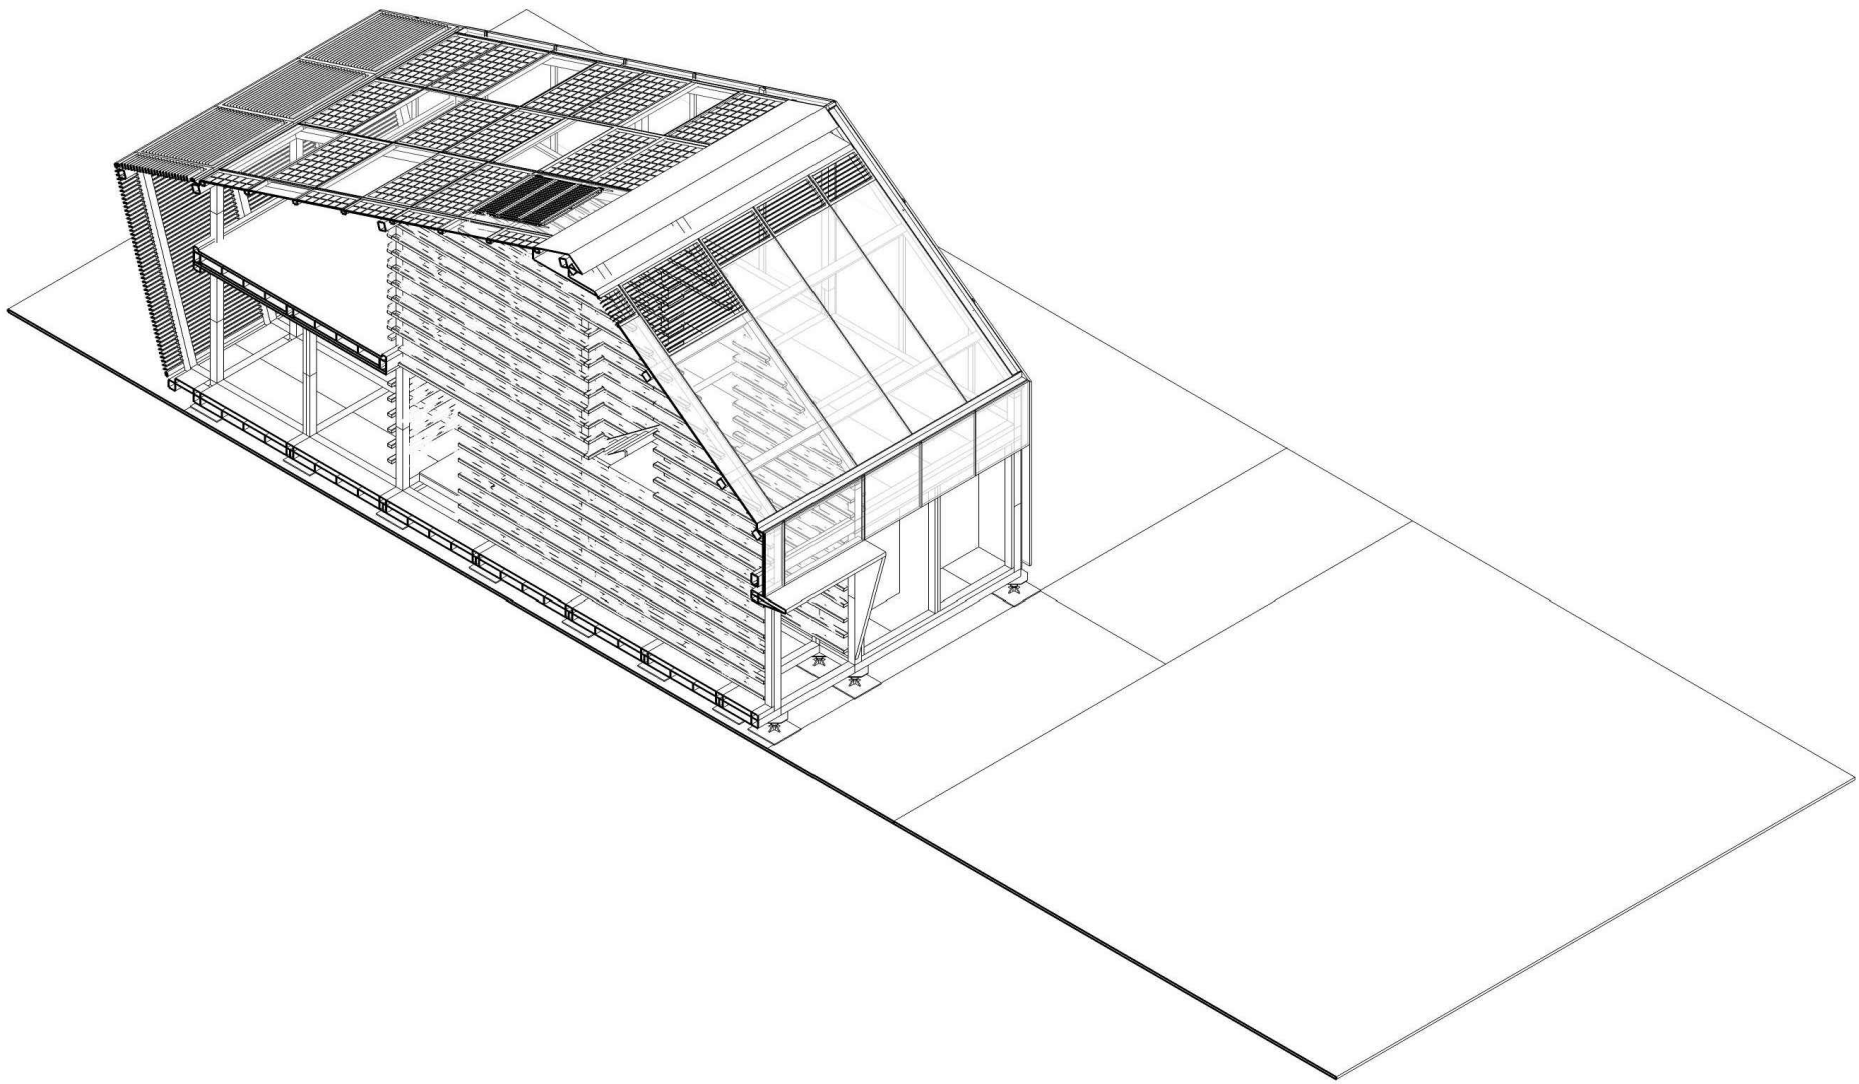

Green Core , MEP System Workflow

Step	1	2	3	4	5	6
Work Phase	Green Core	Green Core Wood	MEP System			
Description	Structure Frame	Wood Plan	MEP System			
Worker	6	4	6			
Note						



Project:


Institution:

NCTU Architecture
國立交通大學建築研究所

Team Name: NCTU/UNICODE
Address: 1001 Ta-Hsueh Road
Hsinchu City 30010
Taiwan
Contact: www.sde.tw

Consultants:

Note:

 


Mark	Date	Description
DN	2013/04/01	SD Submission
DN	2013/07/01	DDc Submission
ST	2013/11/01	DD Submission
ST	2014/03/03	CD Submission

Drawn by MS
Checked by DN
Scale -
Unit -

DWG. Title
Phase 20

DWG. No. SO-220PAGE250

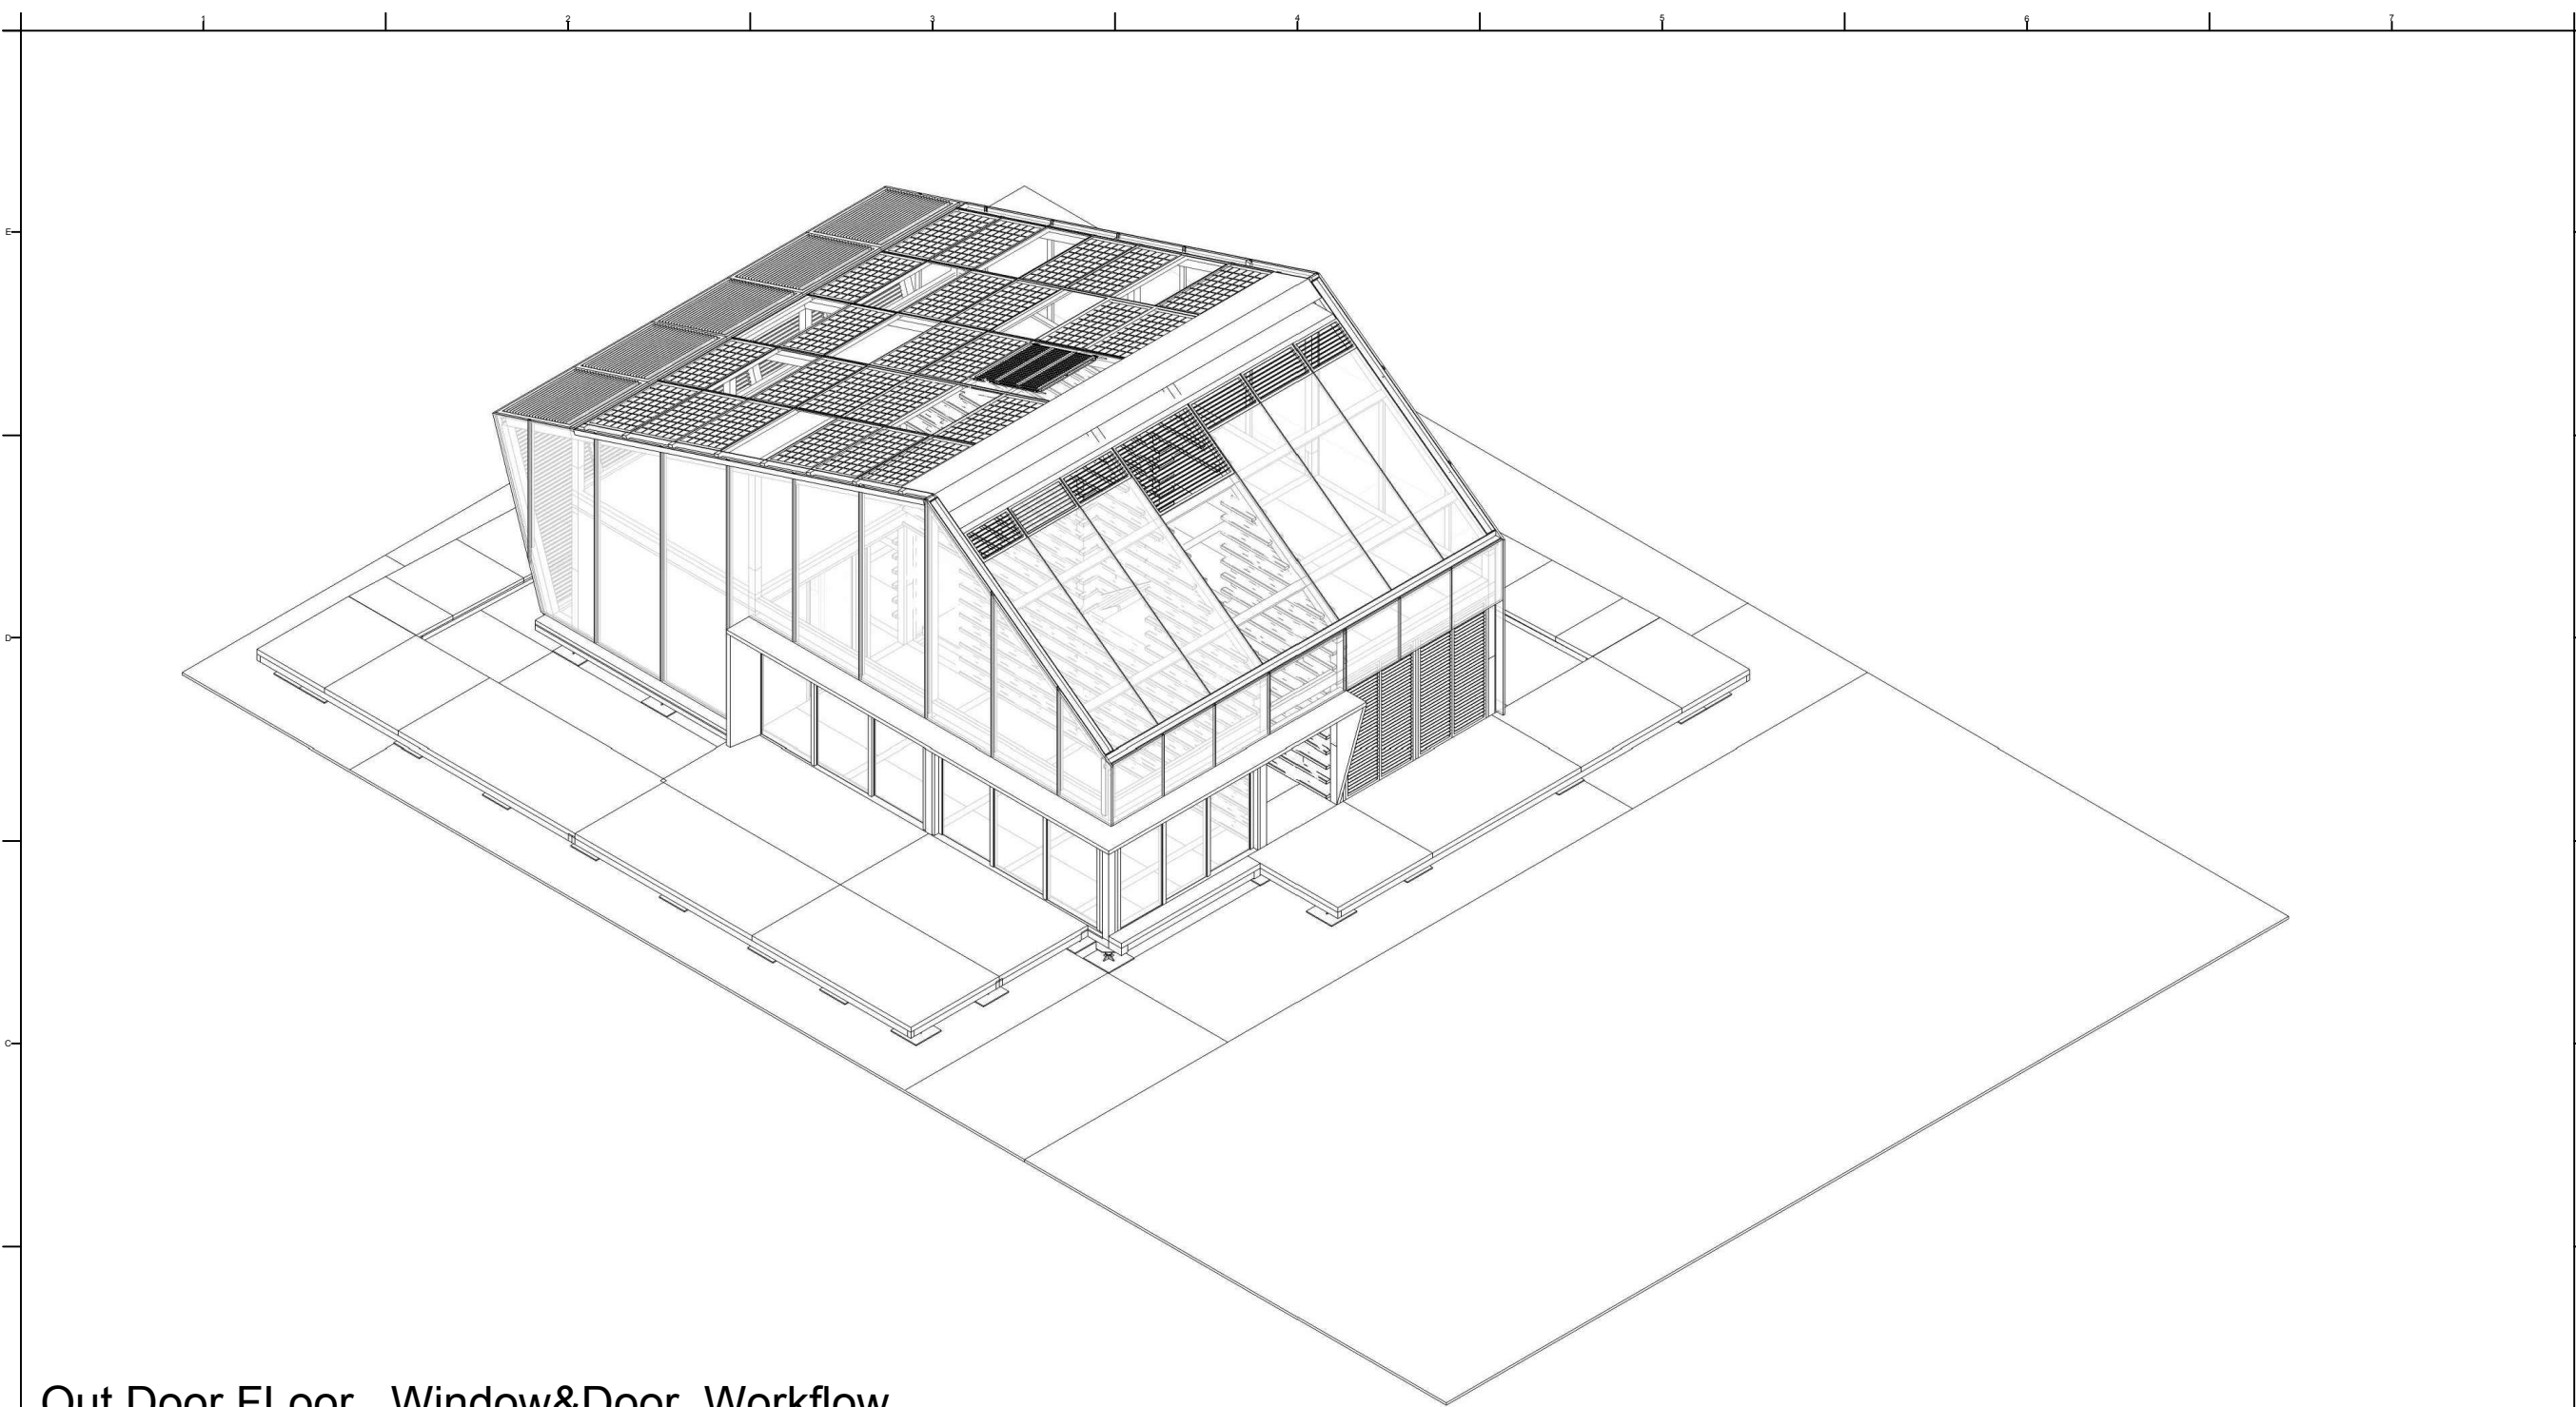

Out Door FLoor , Window&Door Workflow

Step	1	2	3	4	5	6
Work Phase	Out Door Floor	Floor Unit	Floor Fix	Window Install	Door Install	
Description	Floor Assembly	Floor Unit Lifting	Bolt Bolt	Install	Fixed	
Worker	6	4	6	4	4	
Note						



Project:


Institution:

NCTU Architecture
國立交通大學建築研究所

Team Name: NCTU/UNICODE
Address: 1001 Ta-Hsueh Road
Hsinchu City 30010
Taiwan
Contact: www.sde.tw

Consultants:

Note:

 


Mark	Date	Description
DN	2013/04/01	SD Submission
DN	2013/07/01	DDc Submission
ST	2013/11/01	DD Submission
ST	2014/03/03	CD Submission

Drawn by MS
Checked by DN
Scale -
Unit -

DWG. Title
Phase 21

DWG. No. SO-221
PAGE 251

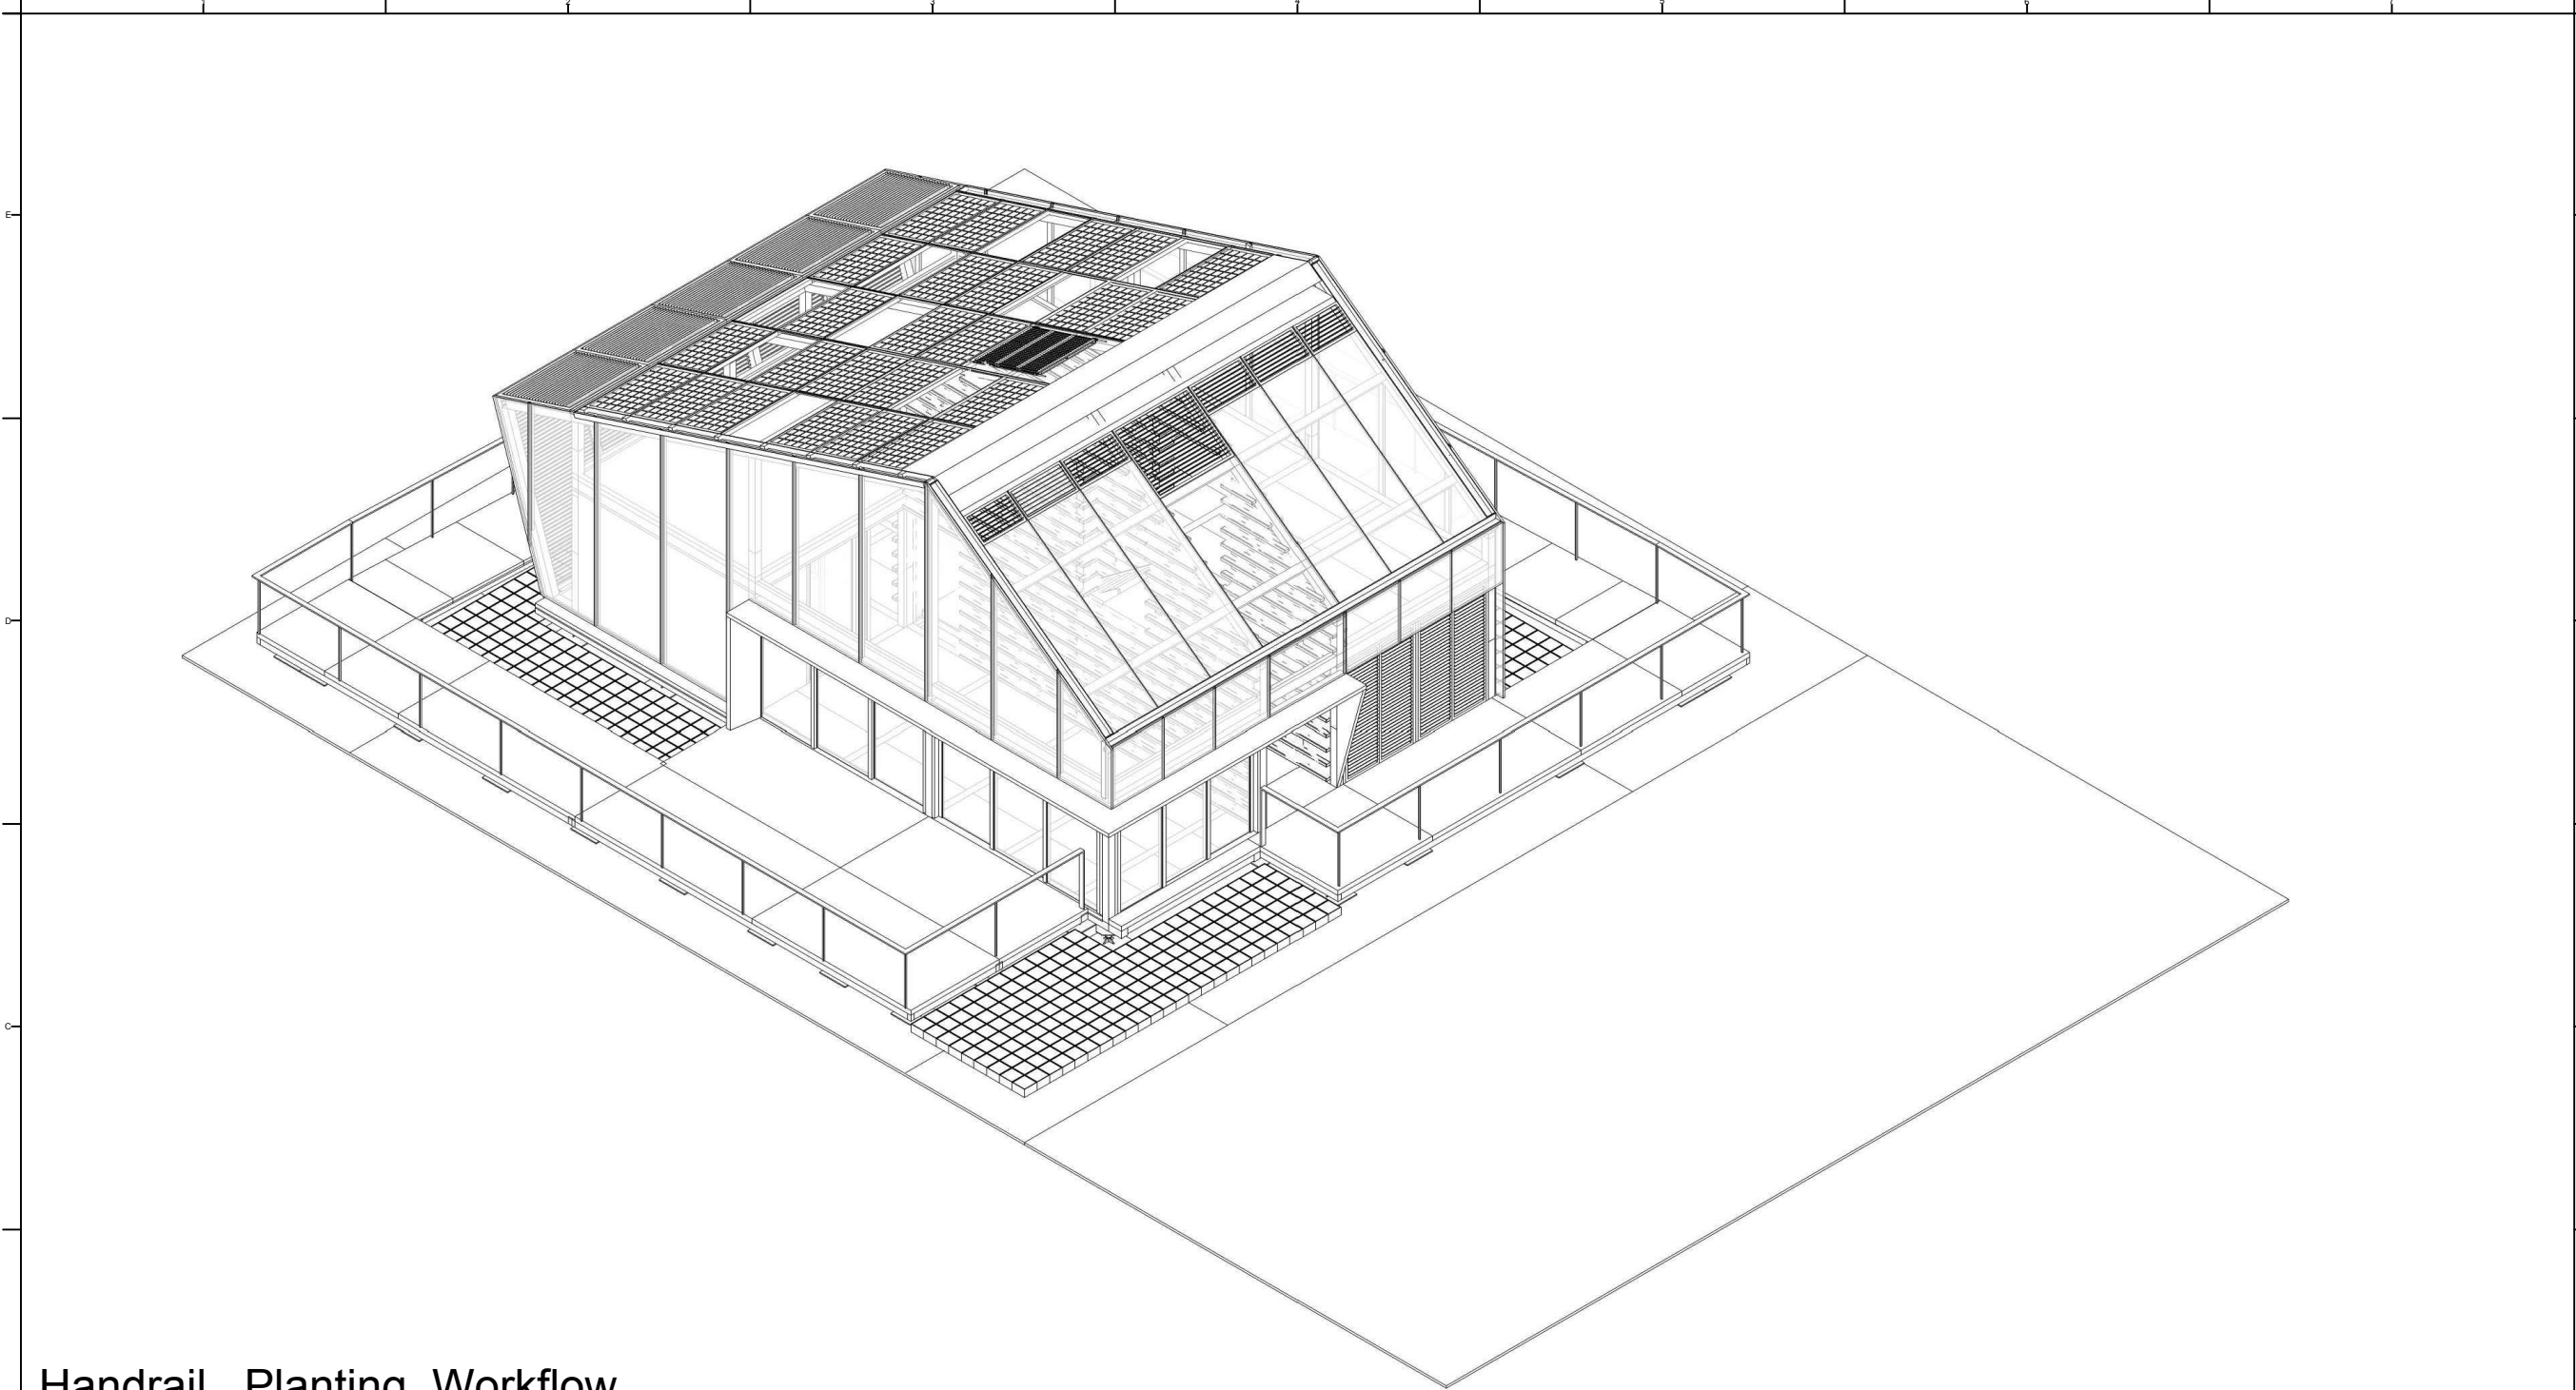

Handrail , Planting Workflow

Step	1	2	3	4	5	6
Work Phase	Handrail Lifting	Handrail Fix	Planting Pots	Planting Install		
Description	Handrail Lifting	Bolt	Assembly Pots	Install Planting		
Worker	6	4	6	4		
Note						



Project:


Institution:

NCTU Architecture
國立交通大學建築研究所

Team Name: NCTU/UNICODE
Address: 1001 Ta-Hsueh Road
Hsinchu City 30010
Taiwan
Contact: www.sde.tw

Consultants:

Note:

 


Mark	Date	Description
DN	2013/04/01	SD Submission
DN	2013/07/01	DDc Submission
ST	2013/11/01	DD Submission
ST	2014/03/03	CD Submission

Drawn by MS
Checked by DN
Scale -
Unit -

DWG. Title
Phase 22

DWG. No. SO-222PAGE252

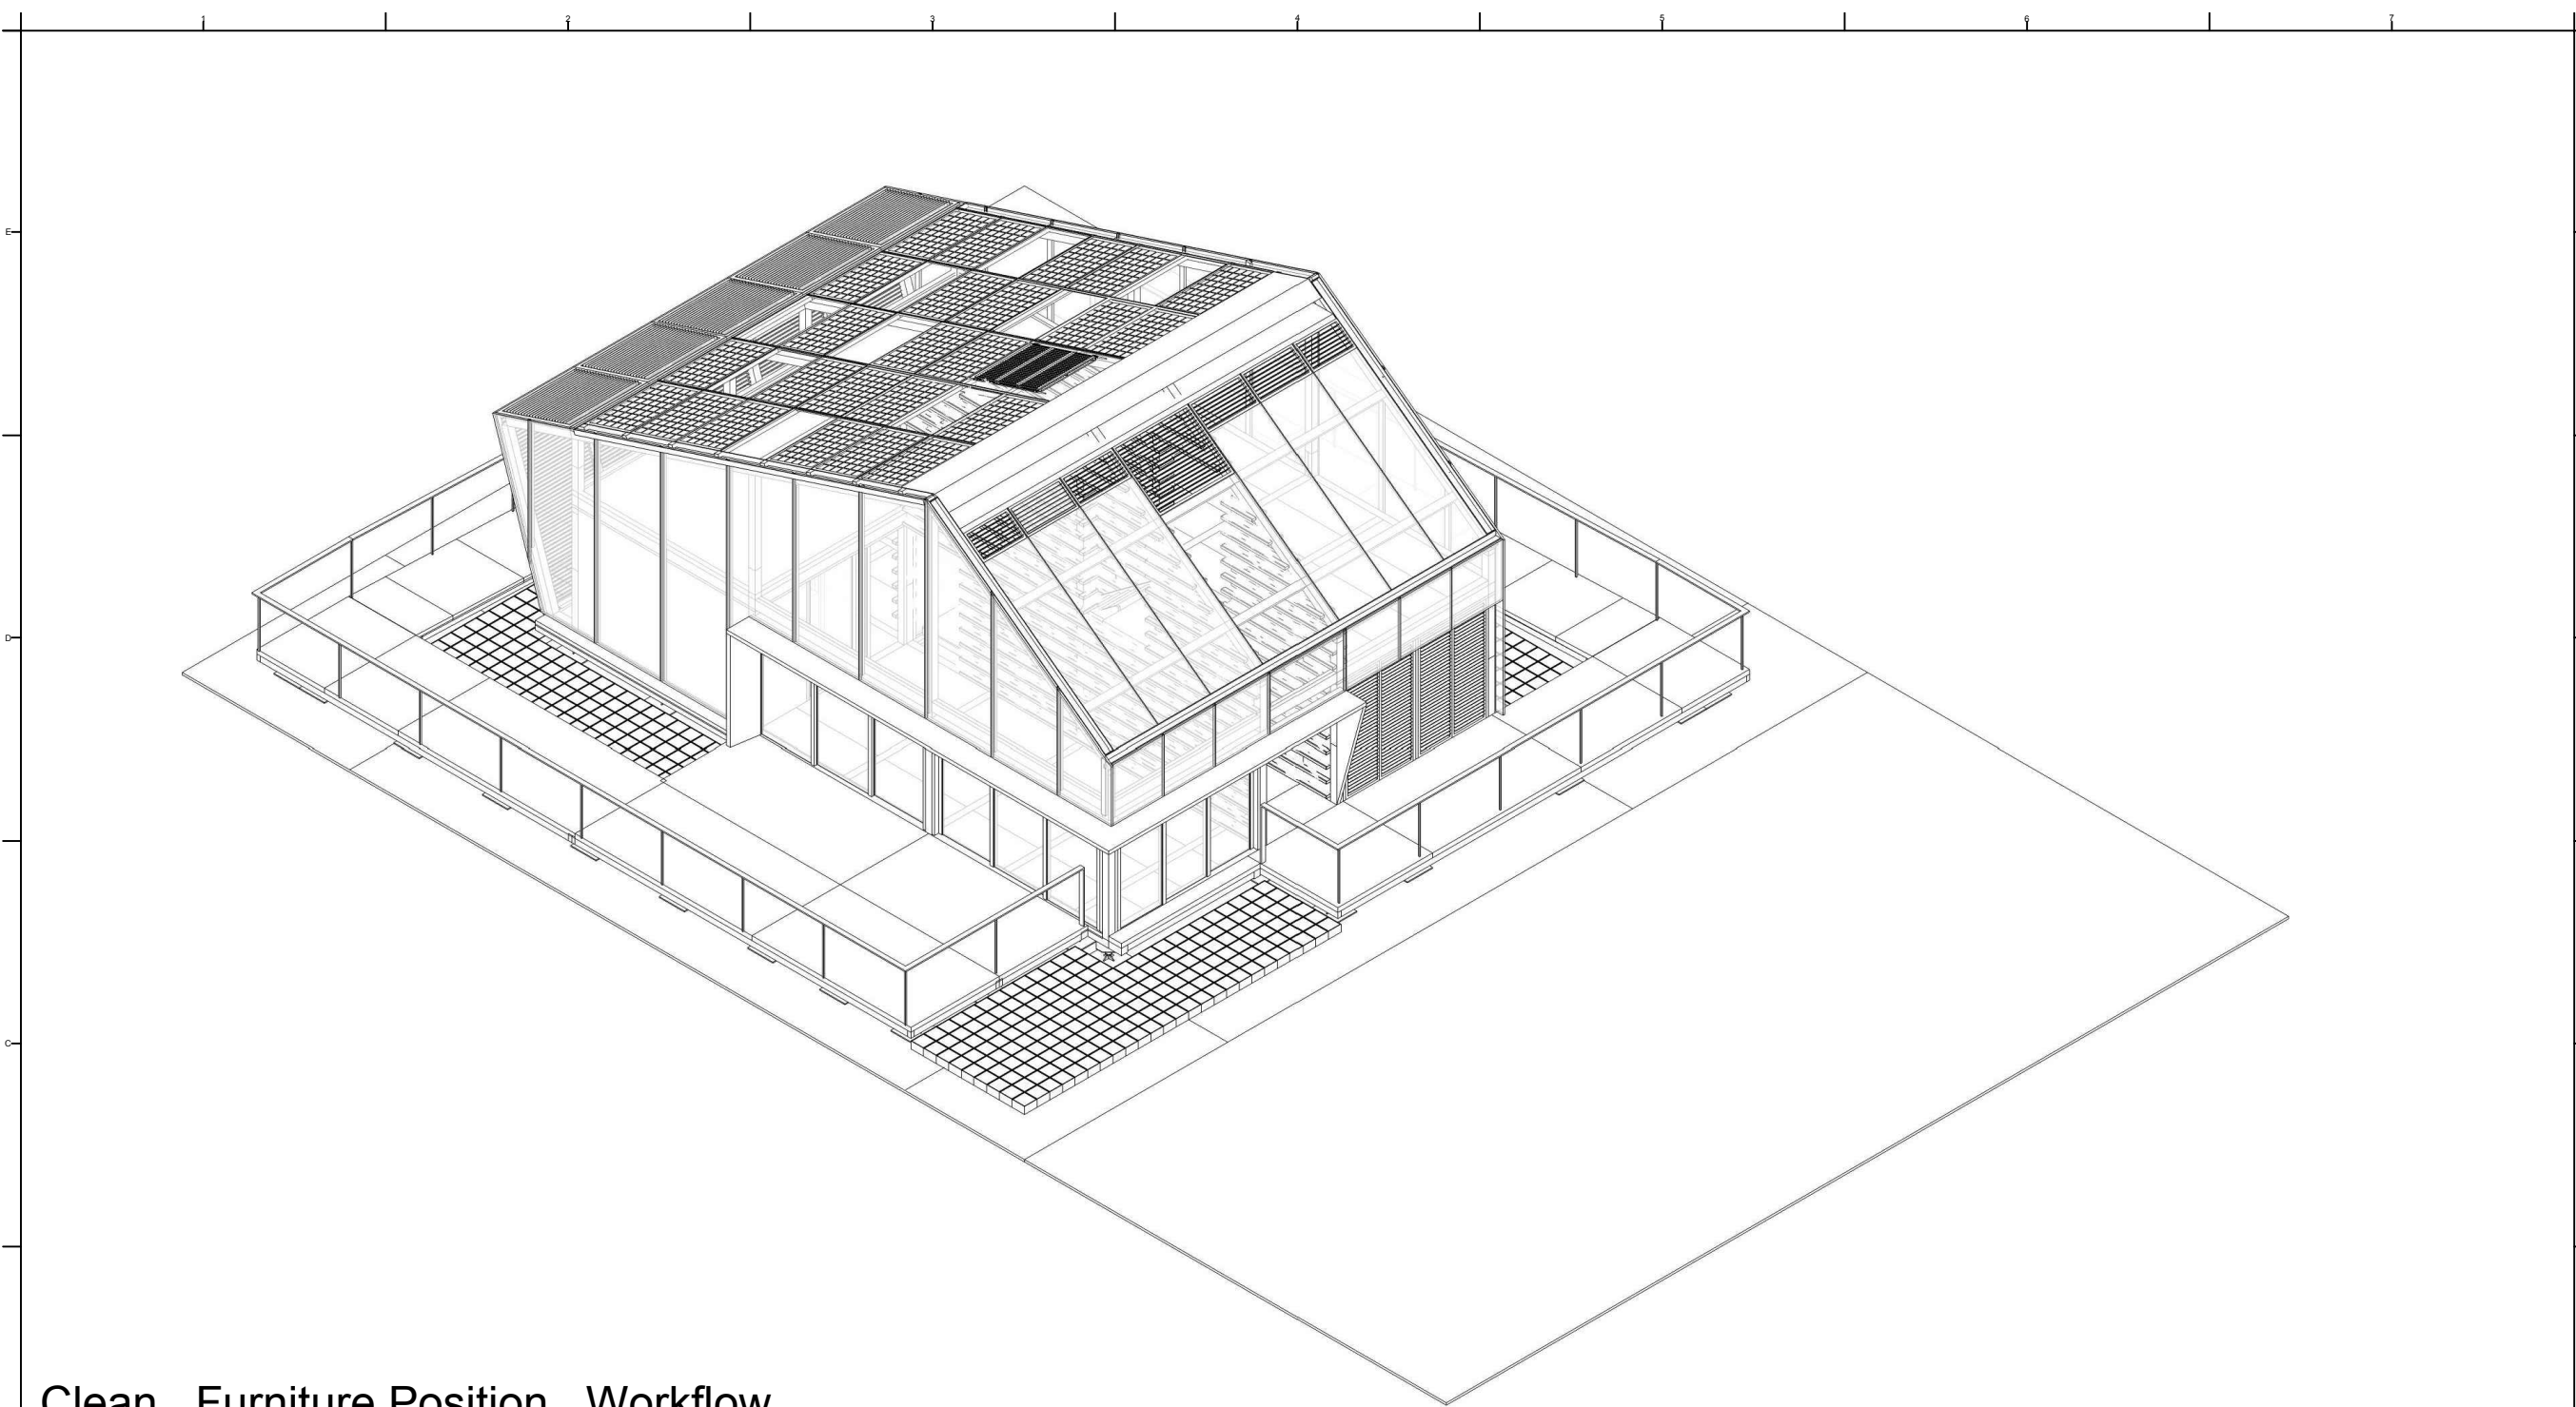

Clean , Furniture Position Workflow

Step	1	2	3	4	5	6
Work Phase	Furniture Position	Clean				
Description	Furniture Position	House Clean Site Clean				
Worker	6	4				
Note						



Project:



Institution:



國立交通大學
National Chiao Tung University


NCTU Architecture
國立交通大學建築研究所

Team Name: NCTU/UNICODE
Address: 1001 Ta-Hsueh Road
Hsinchu City 30010
Taiwan
Contact: www.sde.tw



Consultants:

Note:

 


Mark	Date	Description
DN	2013/04/01	SD Submission
DN	2013/07/01	DDc Submission
ST	2013/11/01	DD Submission
ST	2014/03/03	CD Submission

Drawn by MS
Checked by DN
Scale -
Unit -


DWG. Title
Phase 23

DWG. No. SO-223PAGE
253

The site plan for the 'AGORA' development shows a large rectangular area with a grid of building footprints and parking spaces. The buildings are labeled A through T, with some labeled as 'TRUCK' or 'DATA CENTER'. The plan includes a 'VILLAGE' area on the right and a 'TRUCK' area at the bottom. A green dashed line indicates a truck waiting area. The plan also shows a 'TRUCK' area at the bottom.

 

ROUTE TO THE NEAREST POLICE OFFICE

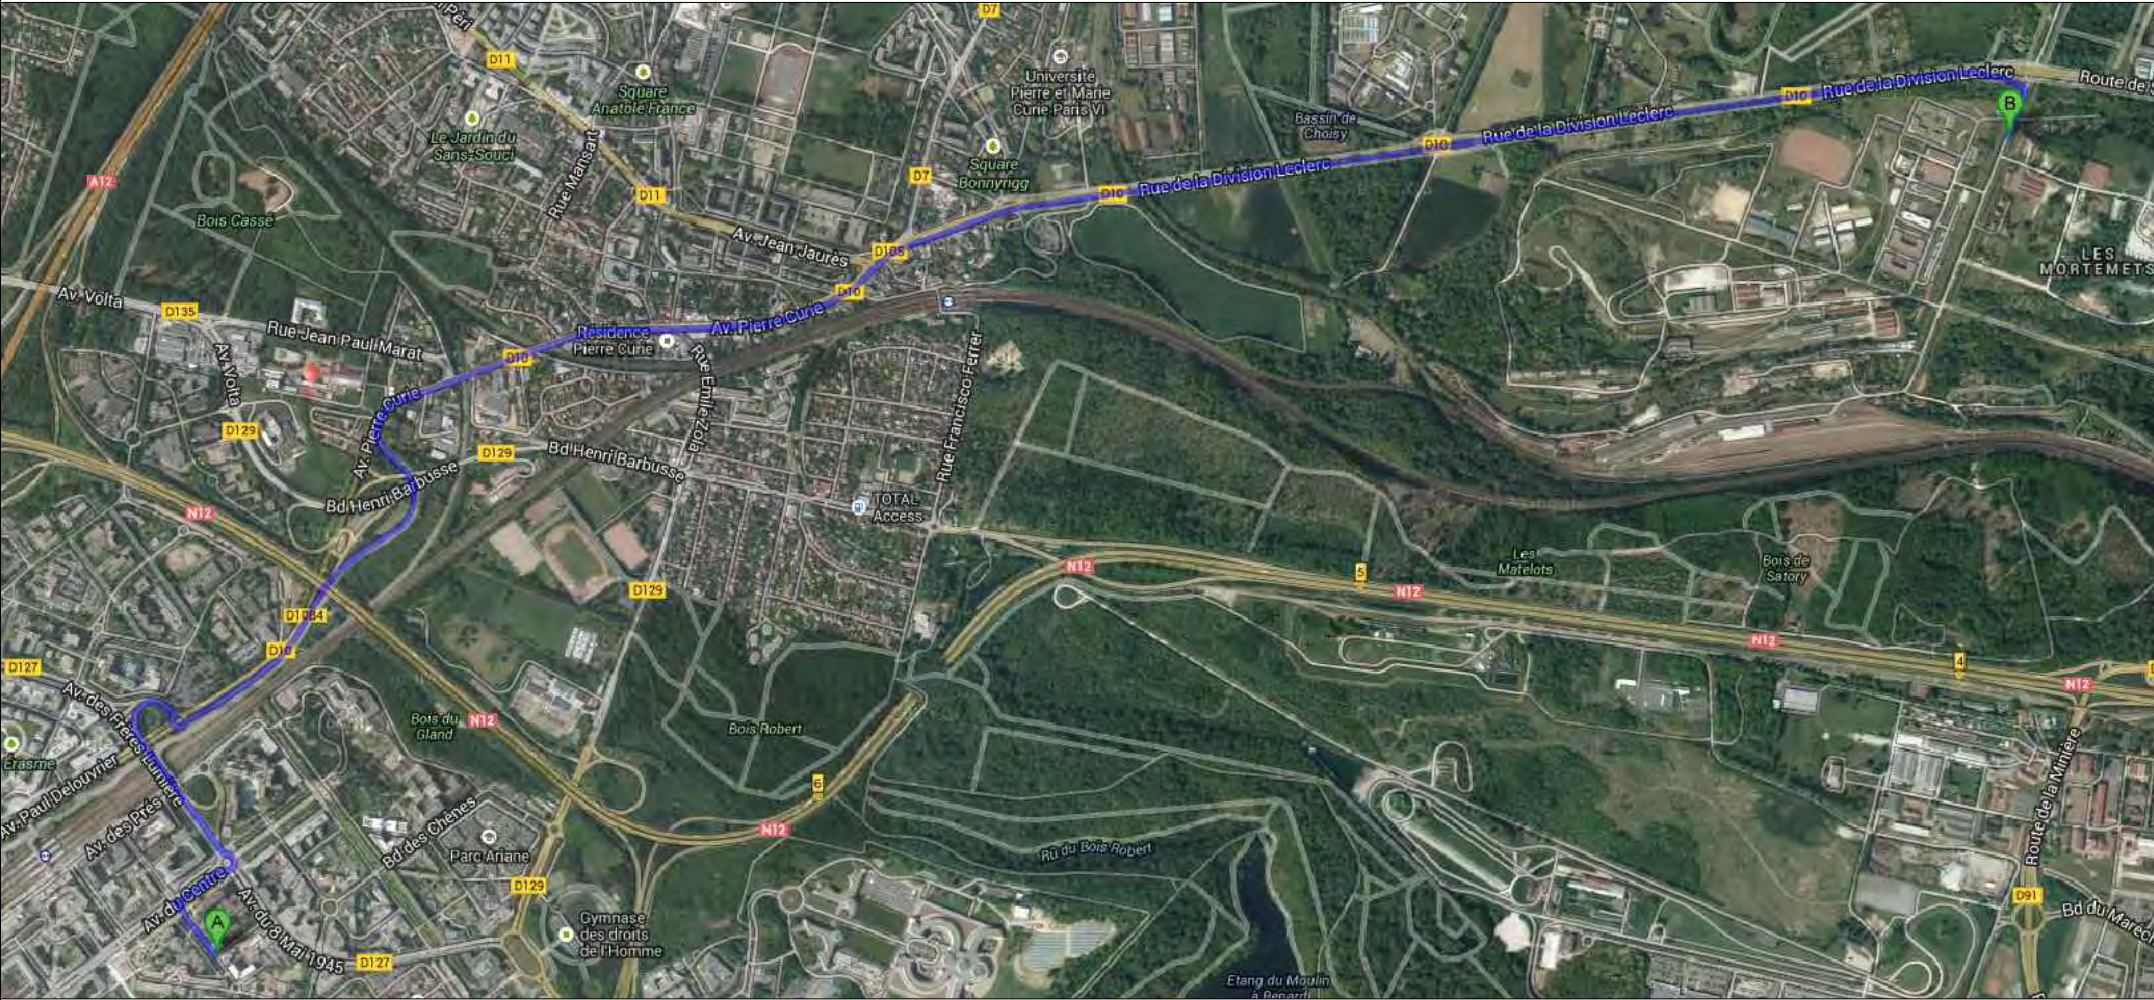

A: La Cite du Soleil


- Head northeast on Allée des Matelotstoward D10
- Turn left onto D10
- Slight right onto Av. de la Division Leclerc/D10
- At the roundabout, take the 1st exit onto the Av. des Frères Lumière/D127 ramp
- Keep left at the fork, follow signs for D127/Guyancourt/Quartier saint quentin
- Turn left onto Av. des Frères Lumière/D127
- Turn right onto Rue de la Division Leclerc

Distance: 5.8km , 9 mins

B: Commissariat de Police

Address: 1 Rue de la Division Leclerc
8280 Guyancourt, France

ROUTE TO THE FIRE STATION

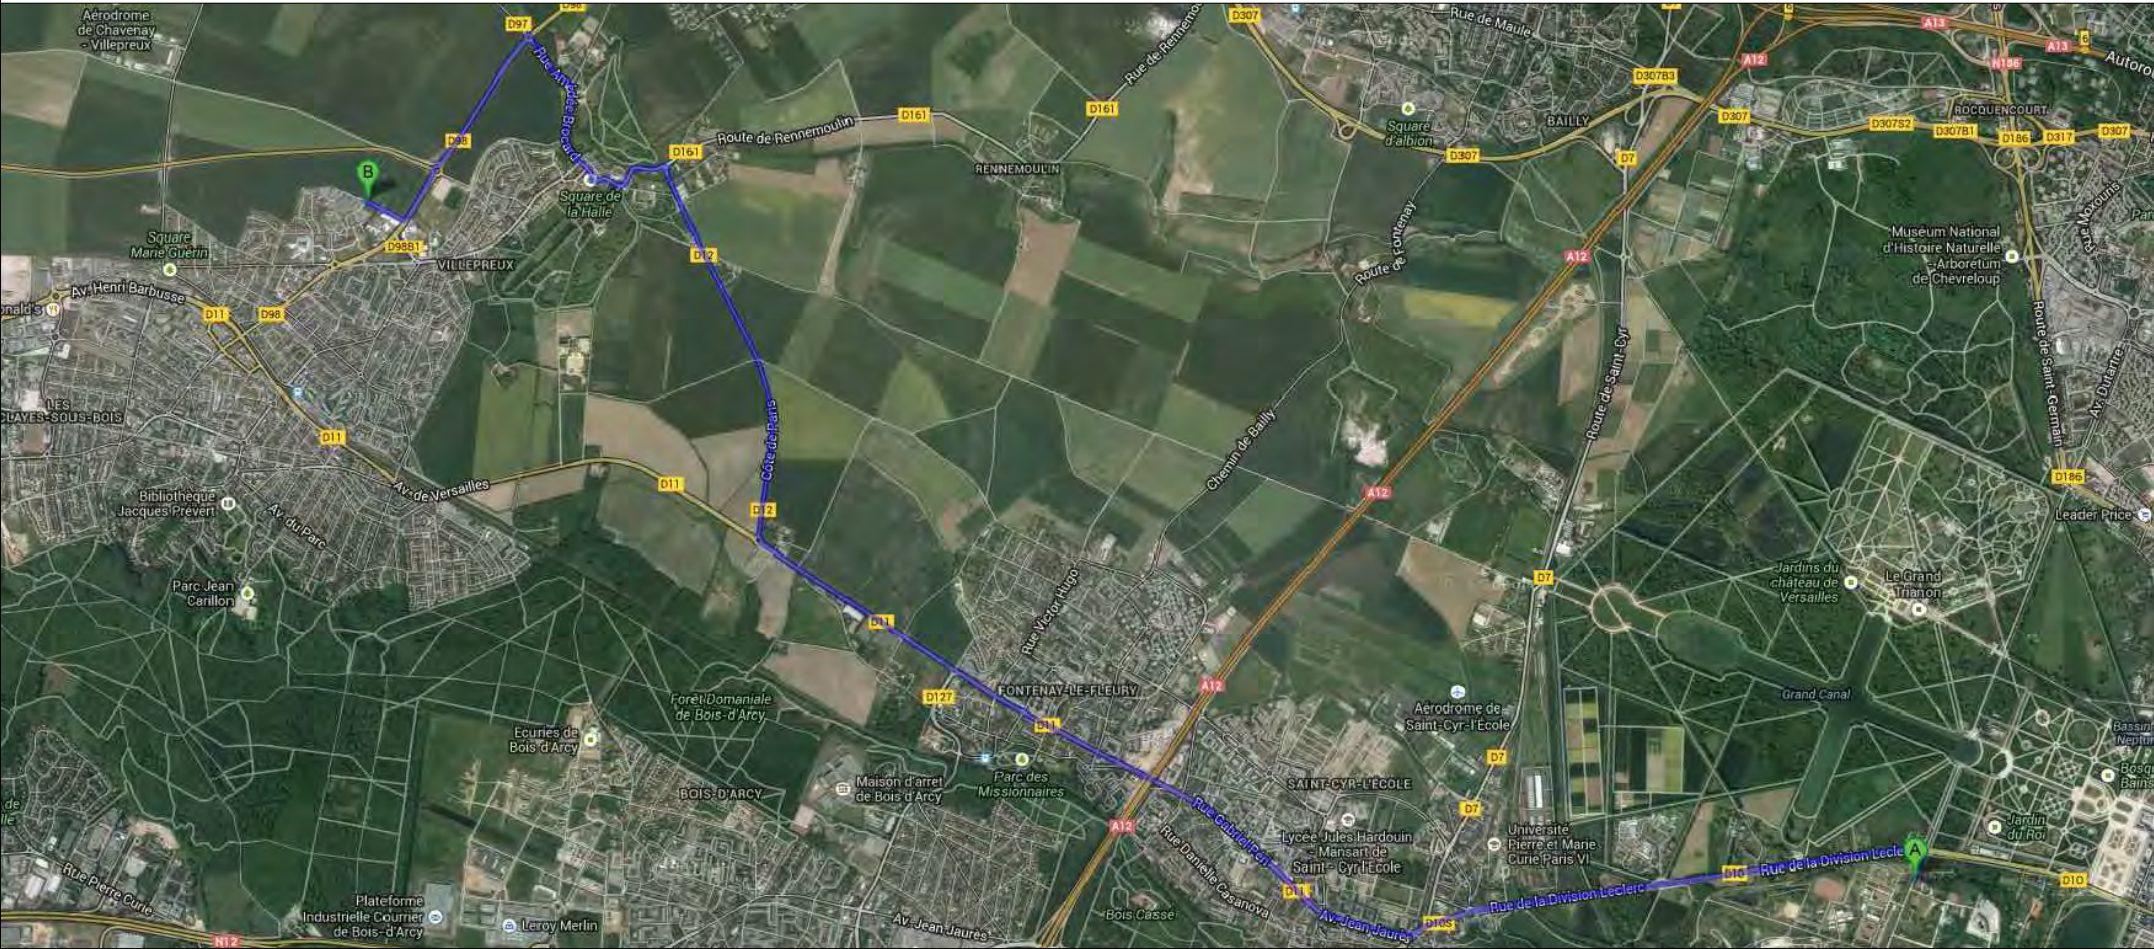

A: La Cite du Soleil

- Head northeast on Allée des Matelotstoward D10
- Turn left onto D10
- Slight right onto Av. de la Division Leclerc/D10
- Turn right onto Av. Jean Jaurès/D11
Continue to follow D11
- At the roundabout, take the 2nd exit ontoRue Jules Massenet/D98
- Turn left onto D98

Distance: 11.3km , 18 mins

B: Sapeurs Pompiers des Yvelines

Address: Avenue de Pépinière
78450 Villepreux, France



Project:



Institution:




NTU Architecture
國立交通大學建築研究所

Team Name: NCTU/UNICODE
Address: 1001 Ta-Hsueh Road
Hsinchu City 30010
Taiwan
Contact: www.sde.tw



Consultants:

Note:

 


Mark	Date	Description
DN	2013/04/01	SD Submission
DN	2013/07/01	DDc Submission
ST	2013/11/01	DD Submission
ST	2014/03/03	CD Submission

Drawn by	LC
Checked by	DN
Scale	
Unit	-

DWG. Title HEALTH AND SAFETY IN THE LOT AND SURROUNDINGS 2	
DWG. No. HS-002	PAGE 255

TRUCKS ROUTE FROM "Le Havre" TO "La Cite du Soleil"

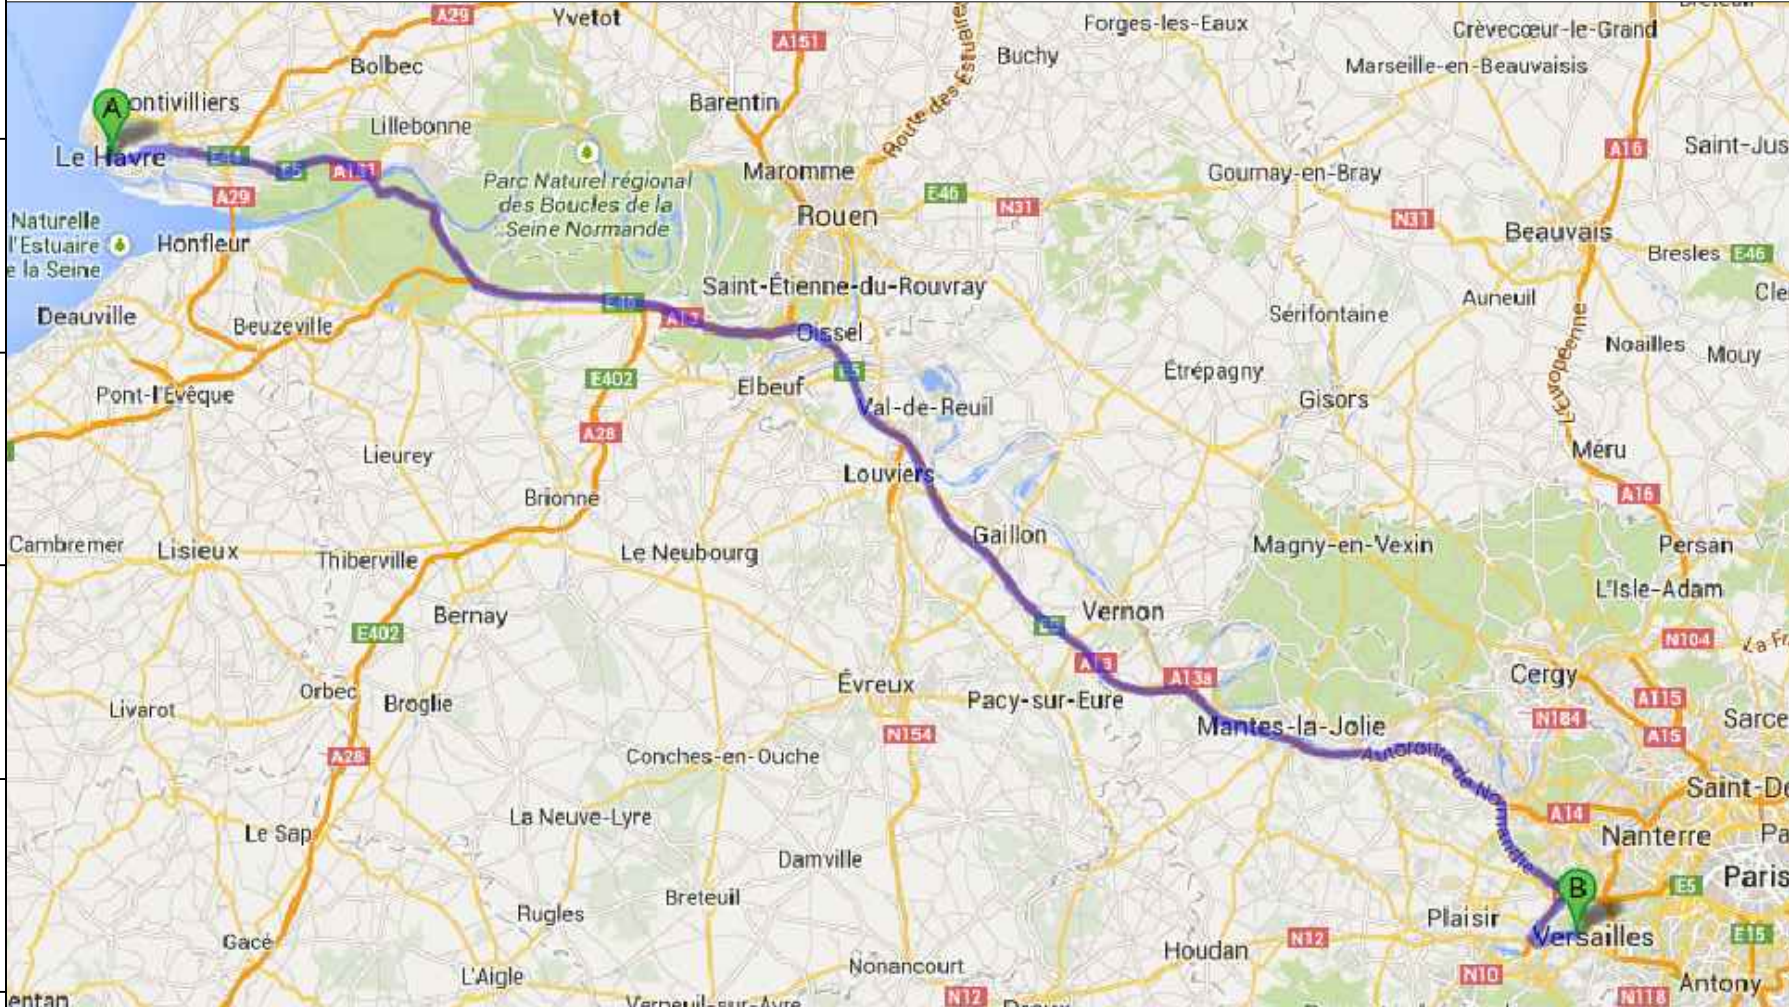

A: LE HAVRE

- Head west on Av. du Général Leclerc toward Pl. de l'Hôtel de ville
- Take the 1st left onto Pl. de l'Hôtel de ville
- Turn right onto Bd de Strasbourg
- Continue onto Cours Lafayette
- Continue onto Quai Colbert
- Slight left onto D6015
- Keep left to stay on D6015
- Continue onto N282
- Continue onto A131
- At the roundabout, take the 3rd exit onto N182
- Slight left onto E5
- Continue onto A131/E5
- Merge onto A13/E5
- Take the exit onto A12 toward Saint-Quentin-en-Yvelines
- Take the exit toward Évry/Lyon/Dreux/Saint-Quentin-en-Yvelines/Bois-D'Arcy/Versailles-Satory

- Keep right at the fork, follow signs for Saint-Cyr-l'École
- Turn left onto D129
- Slight right onto Av. Volta/D129
Continue to follow D129
- At the roundabout, take the 3rd exit onto Rue Emile Zola
- Turn right onto Av. Pierre Curie/D10
- Slight right to stay on Av. Pierre Curie/D10
- Turn right onto Allée des Matelots

Distance: 191 km, 1 hour 56mins

B:La Cite du Soleil



Project:



Institution:



國立交通大學
National Chiao Tung University


NTU Architecture
 國立交通大學建築研究所

Team Name:	NCTU/UNICODE
Address:	1001 Ta-Hsueh Road Hsinchu City 30010 Taiwan
Contact:	www.sde.tw



Consultants:

Note:

 

Mark	Date	Description
DN	2013/04/01	SD Submission
DN	2013/07/01	DDc Submission
ST	2013/11/01	DD Submission
ST	2014/03/03	CD Submission

Drawn by LC

Checked by	DN
------------	----

Scale

Unit	-
------	---

DWG. Title

HEALTH AND SAFETY
DURING THE OUTSIDE
LOGISTIC

DWG. No.	PAGE
----------	------

HS-101	256
--------	-----

PROBLEM	RISKS	ADOPTED MEASURES
Dangers caused by weather	Heavy rain due to slippery floors	Drive slowly
Traffic problem during shipping	Traffic jam due to spent more time	To do another preparation during waiting for trucks
Road contruction	Road blocked	Plan B (other route)
Complex traffic system	Get lost	Arrange the route clearly before departure

SITE VIEW



Project:



Institution:



NCTU Architecture
國立交通大學建築研究所

Team Name: NCTU/UNICODE
Address: 1001 Ta-Hsueh Road
Hsinchu City 30010
Taiwan
Contact: www.sde.tw



Consultants:

Note:

PROBLEM	RISKS	ADOPTED MEASURES
Dangers caused by weather	Ground subsidence Getting stuck of heavy equipment Getting stuck of heavy components	Provision of lifting devices Support plates for heavy vehicles' legs
Dangers due to the great number of people on shipping to the site	Unclear arrangement danger of injury increases	No access for unauthorized persons Access only in coordination with construction/shift supervisor High visibility vest in compliance with the color scheme required by site operations for every person entering construction site
Too many access possibilities to the lot	Unclear arrangement danger of unauthorized access	Security officers for control Site fence Clearly marked pedestrian access to construction site
Too small distances from lot and trees/ plants	Obstruction of vehicle' movements Obstructions due to small distances between construction grounds Obstruction of vehicle' movements	No changes possible - steady crane - site fence - unloading/loading materials in the storage area inside the lot - unauthorized and external persons who invade the lot
Ground limitations	Obstruction / limitations through on-site security installations	Securing existing escape routes No dangerous works close to this area

Mark	Date	Description
DN	2013/04/01	SD Submission
DN	2013/07/01	DDc Submission
ST	2013/11/01	DD Submission
ST	2014/03/03	CD Submission


Drawn by	LC
Checked by	DN
Scale	
Unit	-

DWG. Title
**HEALTH AND SAFETY
DURING THE INSIDE
LOGISTIC**

DWG. No. **HS-201** PAGE **257**

THE SAFETY PLAN AND COORDINATION PHASE

Plan of site

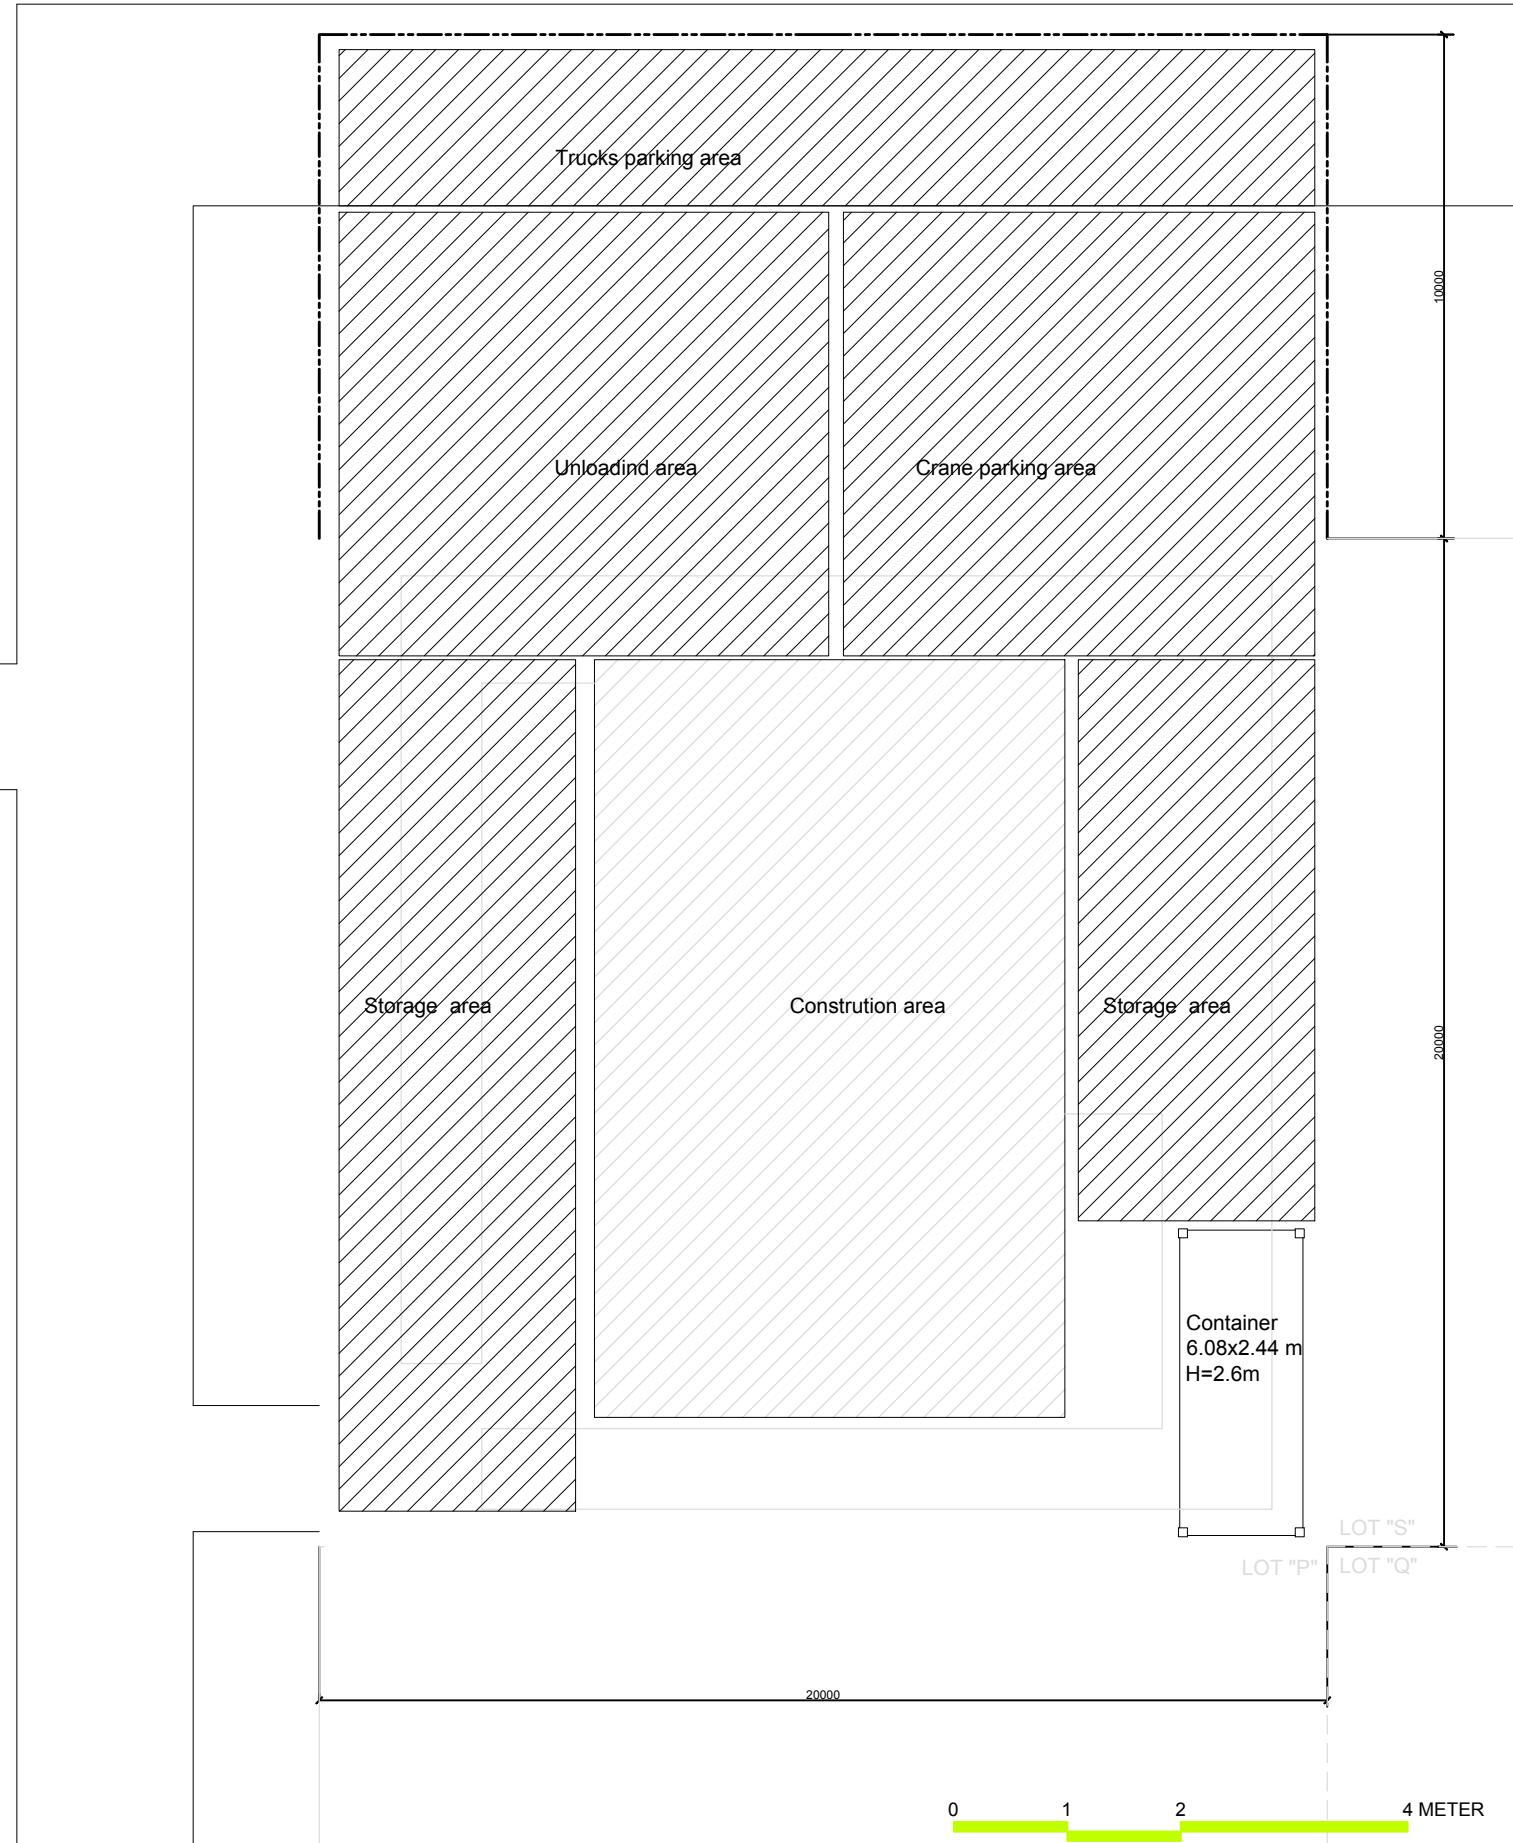

PROBLEM	RISKS	ADOPTED MEASURES
Too small property lines	Collision with other people Collision with parts stored Discomfort to the maneuvers	Marking dangerous parts stored High visibility vests Guiding gear during maneuvers with two pedestrians Designing a delivery zone
Dangers due to the great number of people in the site	Increased dangers of injury muddle	High visibility vest Denial of access to other people
Trucks passway	Pass by operation area	Arrange signpostings
Heavy rain or rain of long-term	Degradation of the land Electric shock due to humidity	Use anti-slide mats on slipping surfaces Regularly remove water from the floor with scrapers Replacement of defective cables Waterproof plugs Protective clothes
Ground limitations	Obstruction / limitations through on-site security installations	Securing existing escape routes No dangerous works close to this area
Traffic and parking of the crane or a truck	Shock, collisions with pedestrians, existing equipment or vehicle Falling objects transported	Respect the rules of the road Parking places reserved for this purpose Lash with appropriate means and in sufficient number



Team Name: NCTU/UNICODE
Address: 1001 Ta-Hsueh Road
Hsinchu City 30010
Taiwan
Contact: www.sde.tw

Consultants:

Note:

Mark	Date	Description
DN	2013/04/01	SD Submission
DN	2013/07/01	DDc Submission
ST	2013/11/01	DD Submission
ST	2014/03/03	CD Submission

Drawn by	LC
Checked by	DN
Scale	1:150
Unit	mm


DWG. Title

HEALTH AND SAFETY
DURING LOAD / UNLOAD

DWG. No.	PAGE
HS-301	258

THE SAFETY PLAN AND COORDINATION PHASE

Plan of site

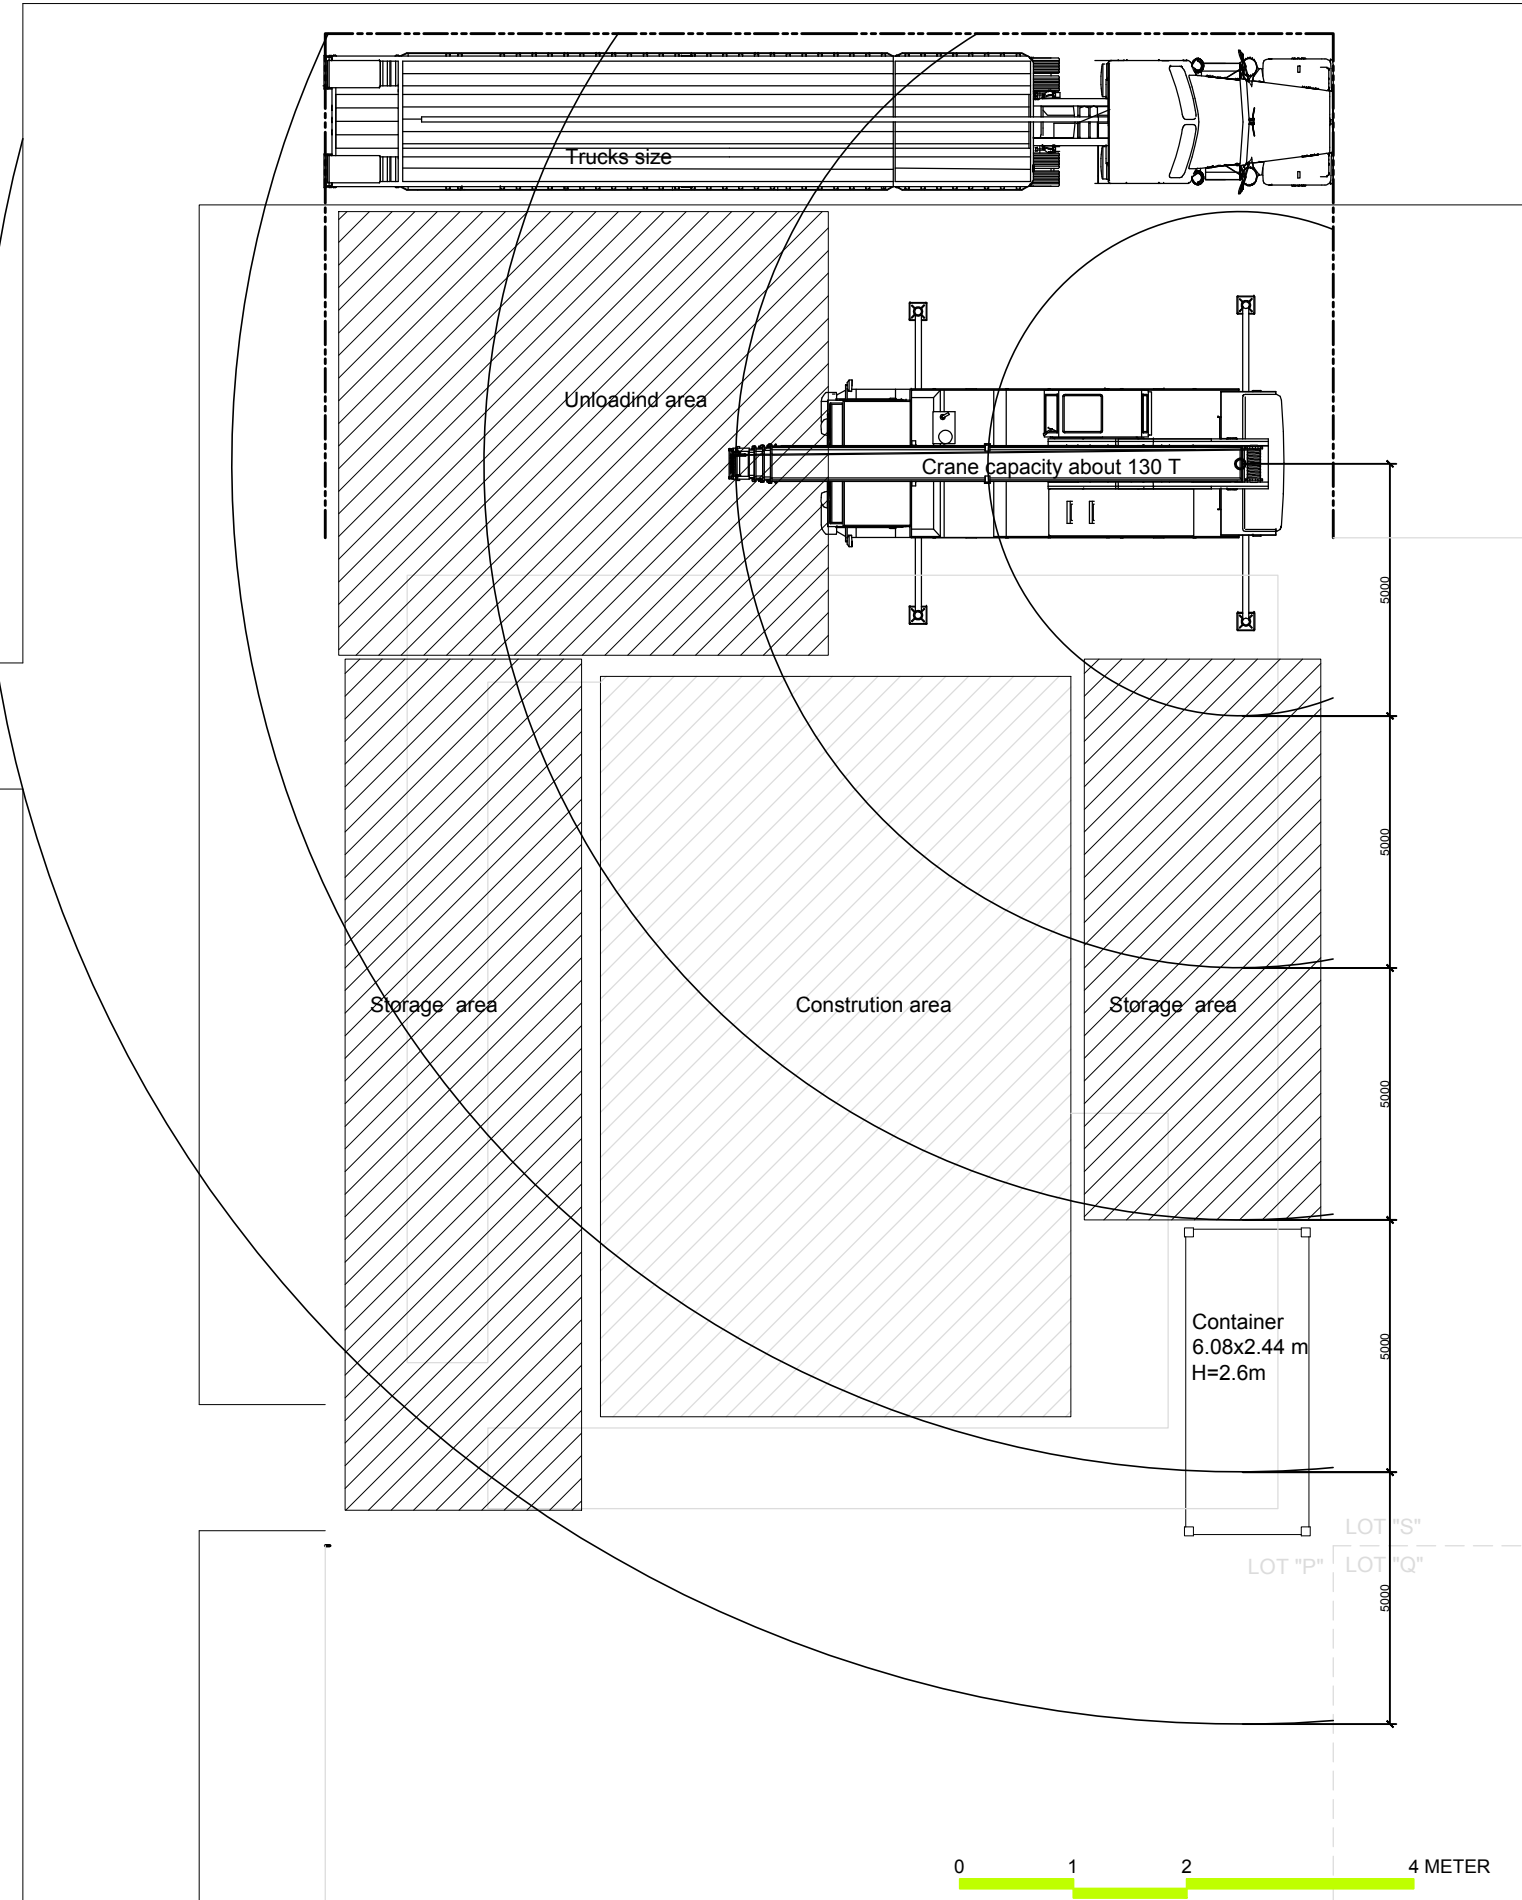

PROBLEM	RISKS	ADOPTED MEASURES
Implementation of the crane	Slam person	Markup Preparation of the operation by releasing space Use a rope to guide package
	Reversal of the crane	Information on resistance of the ground and underground structures
Lifting work	Fall of objects because of manipulation Fall of objects because they come loose Fall of person at a different level Fall of person at the same level	Construction safety for on-site workers Information on resistance of the ground and underground structures
	Clash of the crane or load by person or vehicle	Mark the area of evolution of the crane and load
Reversal of the crane	Reversal of the crane	Reprogram the electronic control for load after removal of the crane counterweight and verification of the program before any operation Electronic control for load active during removal operation
	Clean the lot	Remove the markings of the construction Remove the any waste in appropriate containers

Project:

Institution:

國立交通大學
National Chiao Tung University

NCTU Architecture
國立交通大學建築研究所

Team Name: NCTU/UNICODE
Address: 1001 Ta-Hsueh Road
Hsinchu City 30010
Taiwan
Contact: www.sde.tw

Consultants:

Note:

Mark	Date	Description
DN	2013/04/01	SD Submission
DN	2013/07/01	DDc Submission
ST	2013/11/01	DD Submission
ST	2014/03/03	CD Submission

Drawn by LC

Checked by DN

Scale 1:150

Unit mm

DWG. Title
HEALTH AND SAFETY PLAN

DWG. No. HS-401	PAGE 259
--------------------	-------------



Fall because of barriers



Fall of objects



Forklift way



Warning



Loading area



Don't stand under forklift



Authorized personnel only




Don't made fire



Don't run on worksite



Don't pass under load

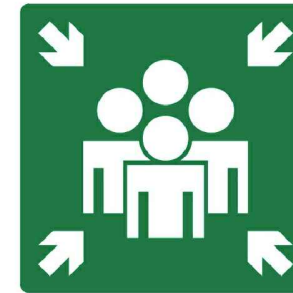

First aid kit



Point of ressemblment



Fire extinguisher

Project:

Institution:

NCTU Architecture
國立交通大學建築研究所

Team Name:

NCTU/UNICODE

Address:

1001 Ta-Hsueh Road
Hsinchu City 30010
Taiwan

Contact:

www.sde.tw



Consultants:

Note:

Mark	Date	Description
DN	2013/04/01	SD Submission
DN	2013/07/01	DDc Submission
ST	2013/11/01	DD Submission
ST	2014/03/03	CD Submission

Drawn by

LC

Checked by

DN

Scale

-

Unit

-

DWG. Title

**HEALTH AND SAFETY
SIGNPOSTING**

DWG. No.

HS-402

PAGE

260

! PPE MUST BE WORN ON THIS SITE



Mark	Date	Description
DN	2013/04/01	SD Submission
DN	2013/07/01	DDc Submission
ST	2013/11/01	DD Submission
ST	2014/03/03	CD Submission

Drawn by LC

Checked by DN

Scale -

Unit -

DWG. Title
HEALTH AND SAFETY
PPE


DWG. No. PAGE

HS-403 261



Where the worker are:
On the ground

ALL SAFETY RULES MUST BE FOLLOWED

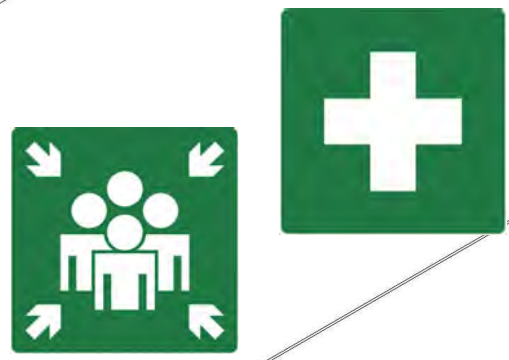

DAY-1 8:00
Site preparation
Truck-1- Flat : Tool
 Foundation
 Construction Safety Box
 Unit-7

Lofting Workflow

Step	1	2	3	4	5	6
Work Phase	Datum Point	Four Point Range	Mid Point	Ground Level	Spacing	Point Positioning
Description	Follow official Point	Laser Positioning Distance ,Vertical and Horizontal	Four Point Laser Cross Mid Point	Find Point of Lowest and Highest	Use Laser and Rope Positioning Construction Area	Use Sand Box to Positioning Construction Area
Worker	1	4	4	4	4	4

Project:

Institution:

NCTU Architecture
國立交通大學建築研究所

Team Name: NCTU/UNICODE
Address: 1001 Ta-Hsueh Road
Hsinchu City 30010
Taiwan
Contact: www.sde.tw

Consultants:

Note:

Mark	Date	Description
DN	2013/04/01	SD Submission
DN	2013/07/01	DDc Submission
ST	2013/11/01	DD Submission
ST	2014/03/03	CD Submission

Drawn by LC

Checked by DN


Scale -

Unit -

DWG. Title

HEALTH AND SAFETY DURING PHASE 1

DWG. No.	PAGE
HS-404	262

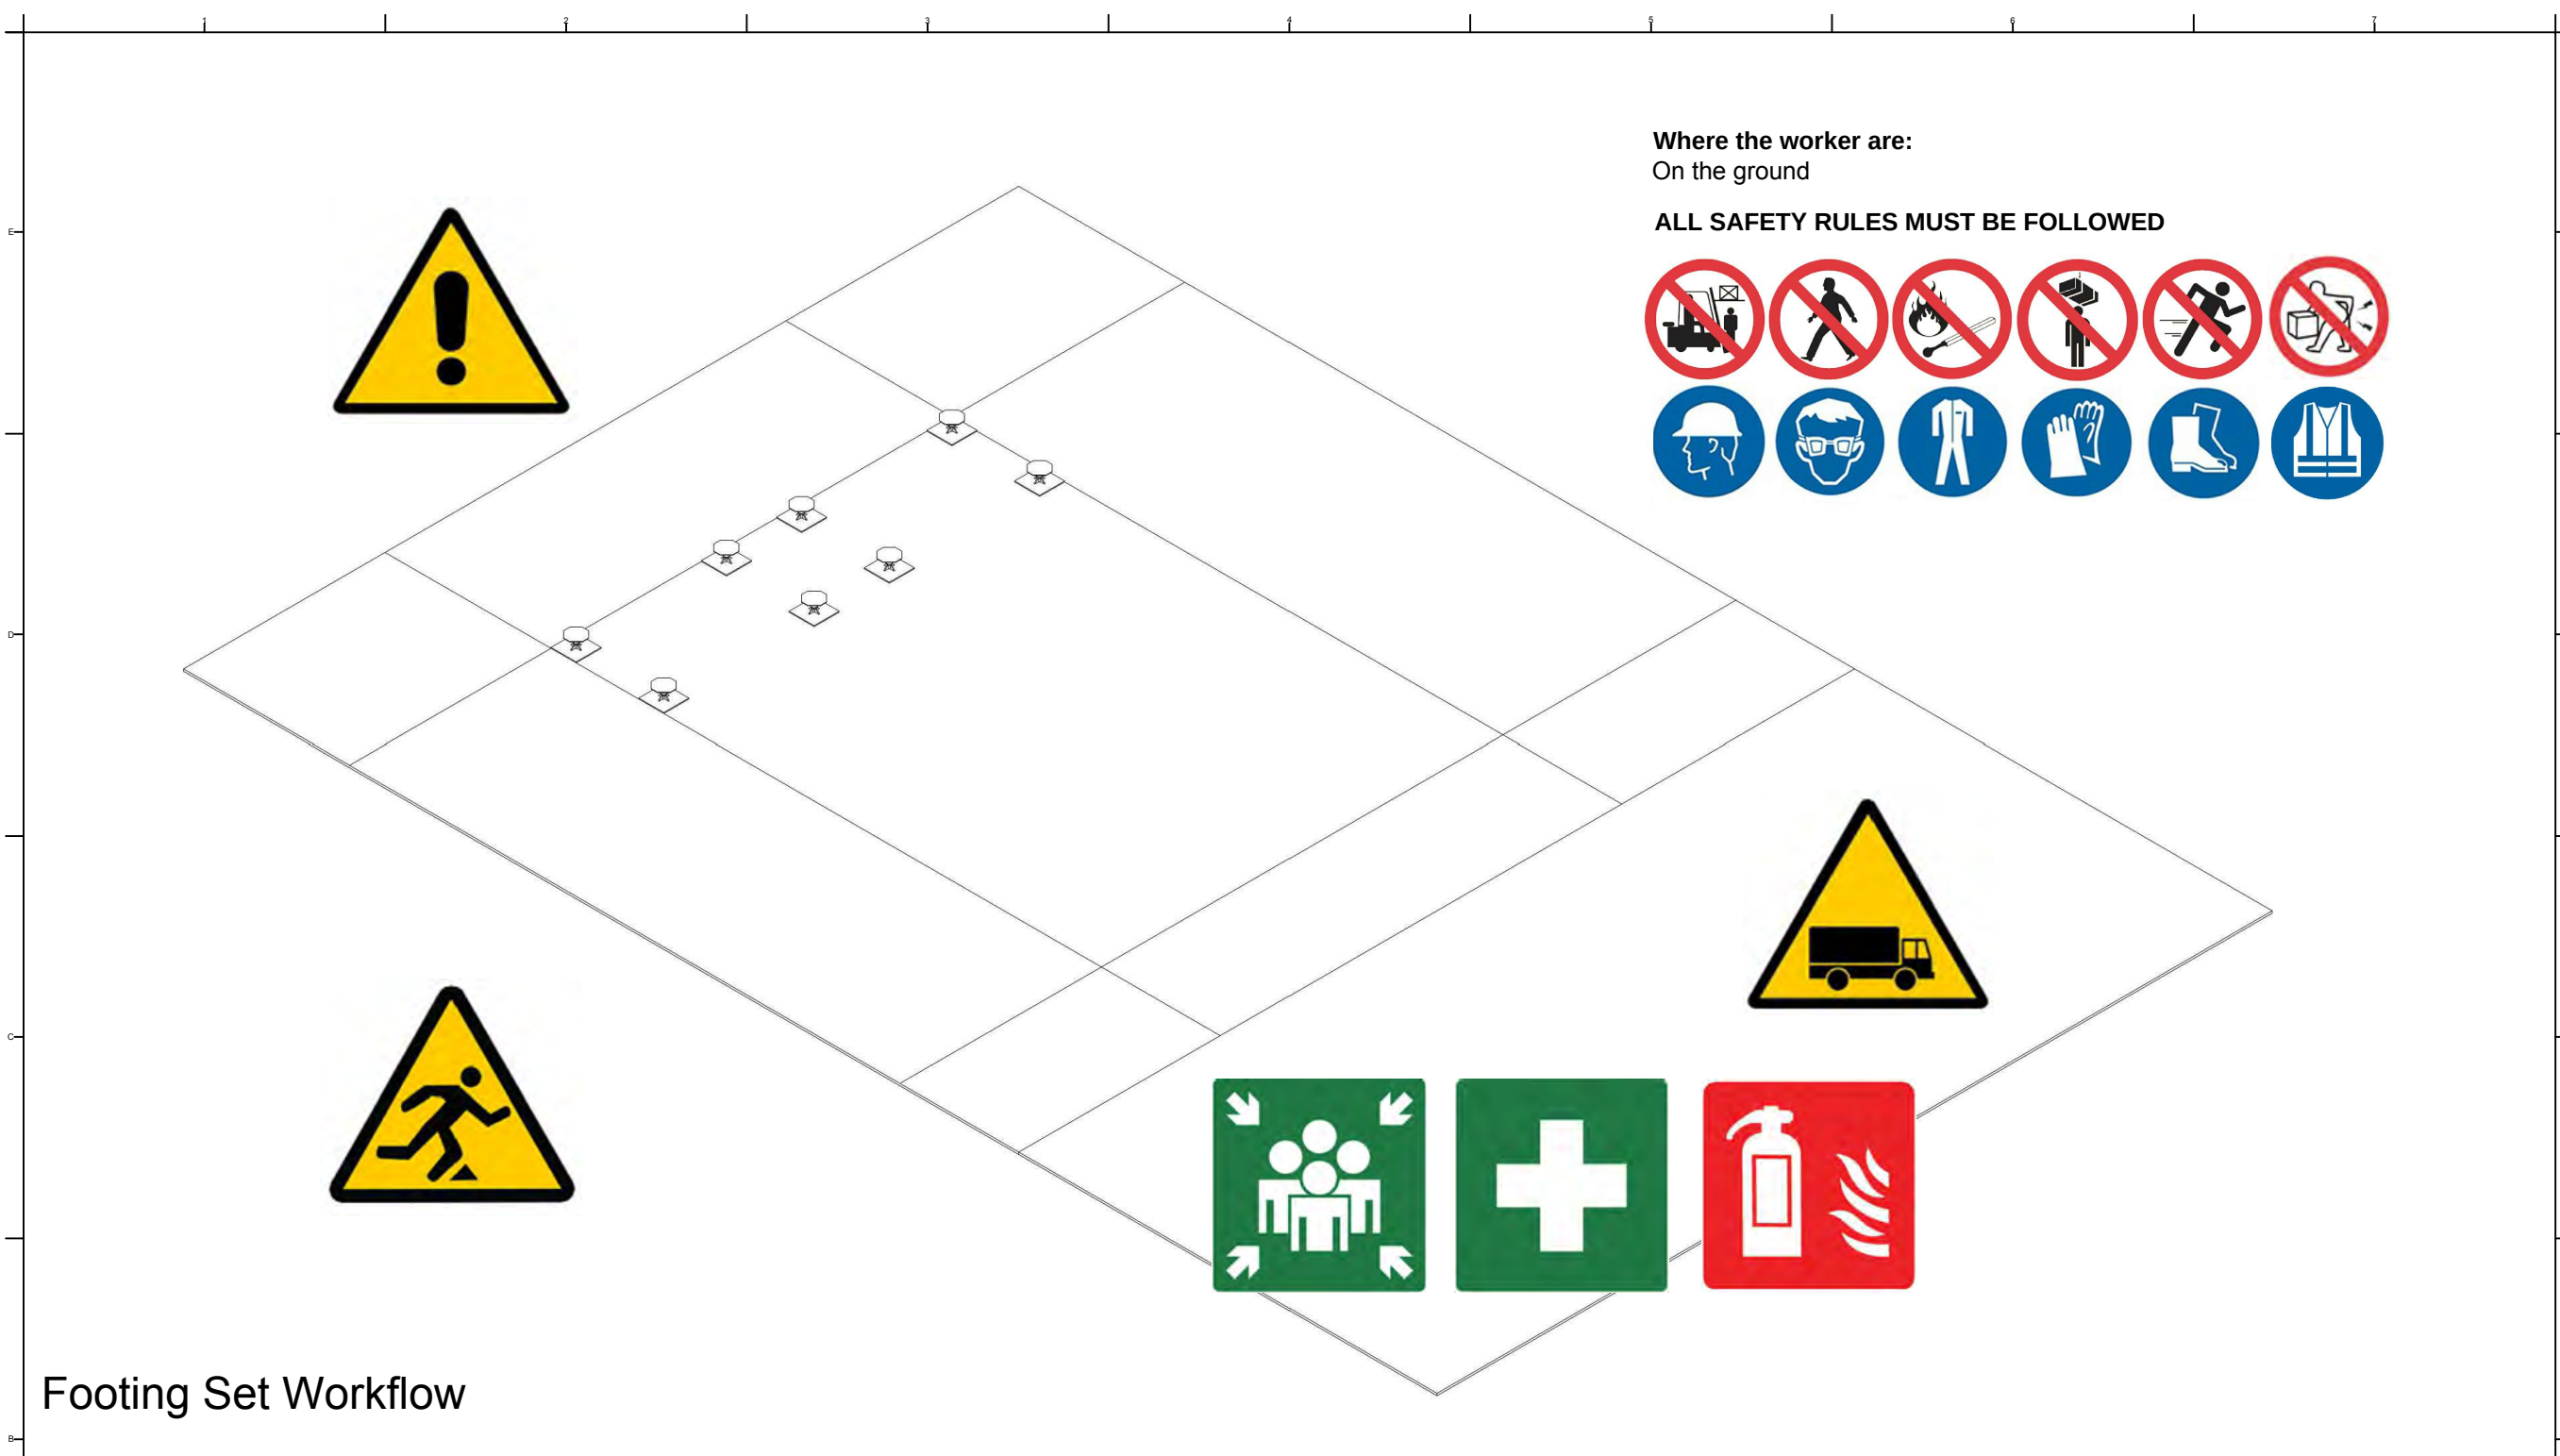

Where the worker are:
On the ground

ALL SAFETY RULES MUST BE FOLLOWED

Project:

Institution:

NCTU Architecture
國立交通大學建築研究所

Team Name: NCTU/UNICODE

Address: 1001 Ta-Hsueh Road
Hsinchu City 30010
Taiwan

Contact: www.sde.tw

Consultants:

Note:

Mark	Date	Description
DN	2013/04/01	SD Submission
DN	2013/07/01	DDc Submission
ST	2013/11/01	DD Submission
ST	2014/03/03	CD Submission

Drawn by LC

Checked by DN

Scale -


Unit -

DWG. Title

HEALTH AND SAFETY
DURING PHASE 2

DWG. No. HS-405

PAGE 263

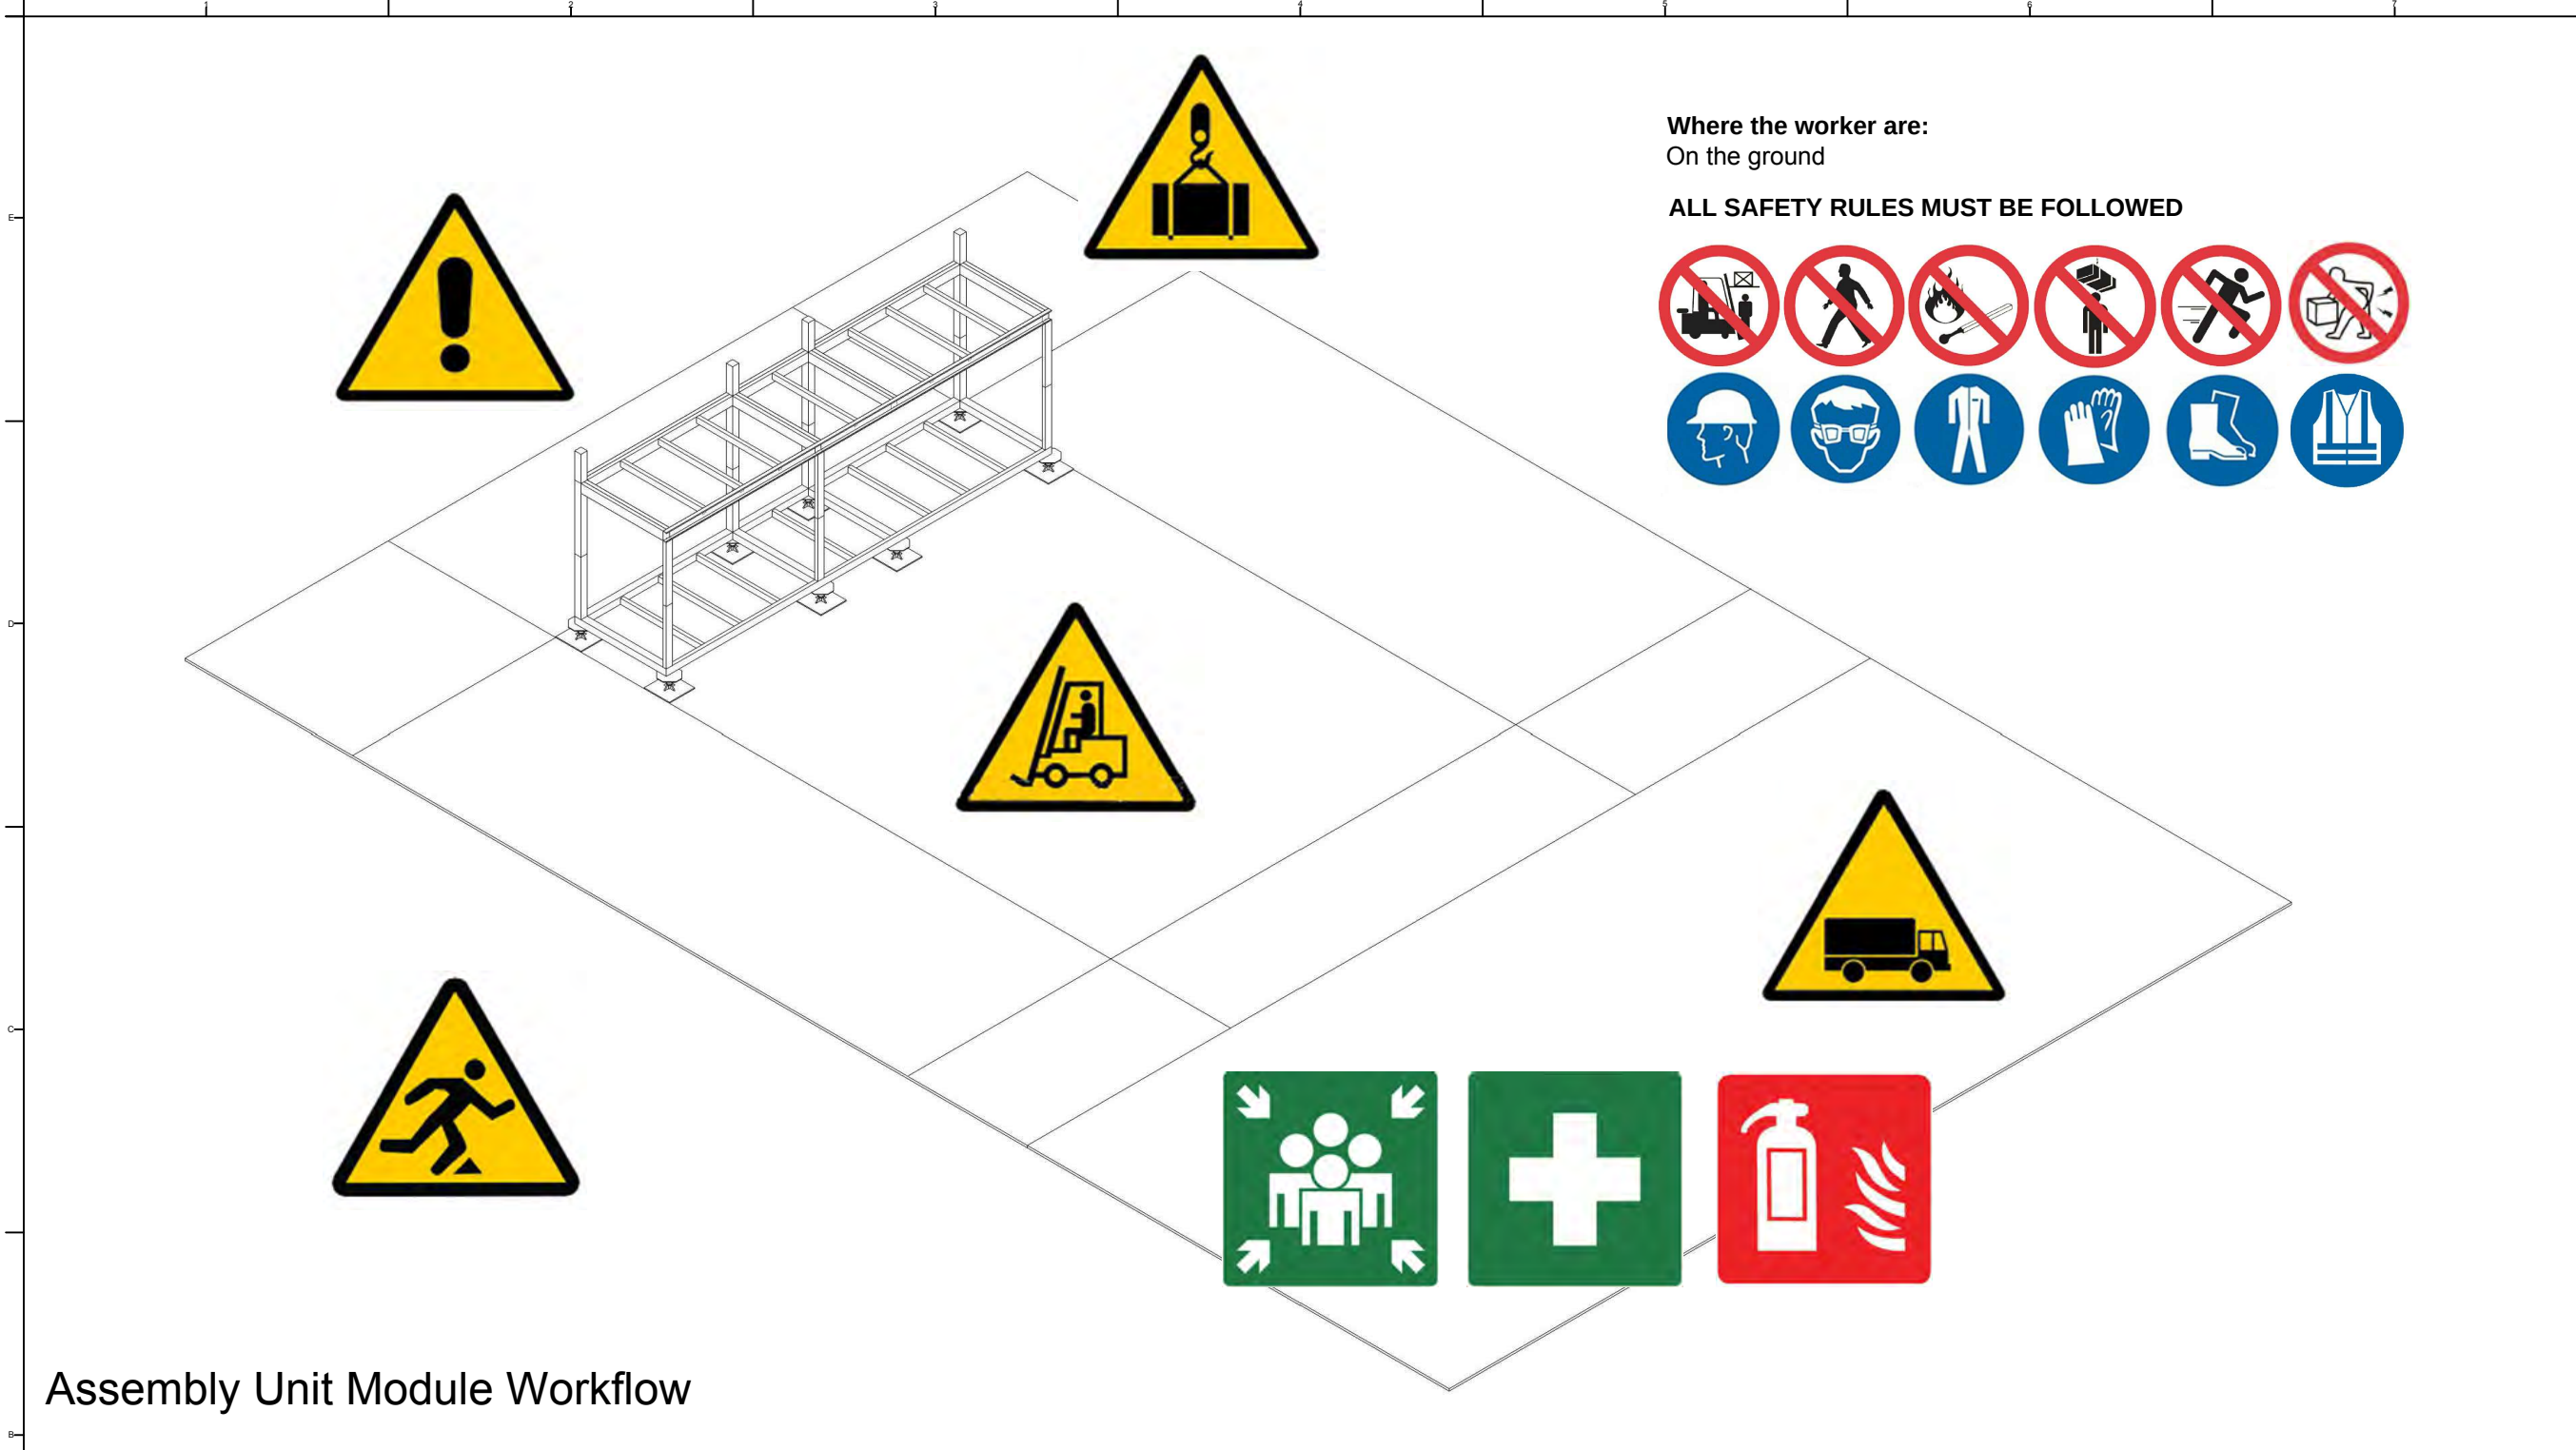

Assembly Unit Module Workflow

Step	1	2	3	4	5	6
Work Phase	Lifting Unit	Unit Position	Unit Fixed			
Description	Rope guide	Laser Position	M-16 Bolt			
Worker	10	4	10			
Note						



Project:

Institution:

NCTU Architecture
國立交通大學建築研究所

Team Name: NCTU/UNICODE
Address: 1001 Ta-Hsueh Road
Hsinchu City 30010
Taiwan
Contact: www.sde.tw

Consultants:


Note:

Mark	Date	Description
DN	2013/04/01	SD Submission
DN	2013/07/01	DDc Submission
ST	2013/11/01	DD Submission
ST	2014/03/03	CD Submission

Drawn by LC
Checked by DN
Scale -
Unit -

DWG. Title
HEALTH AND SAFETY
DURING PHASE 3

DWG. No. HS-406
PAGE 264

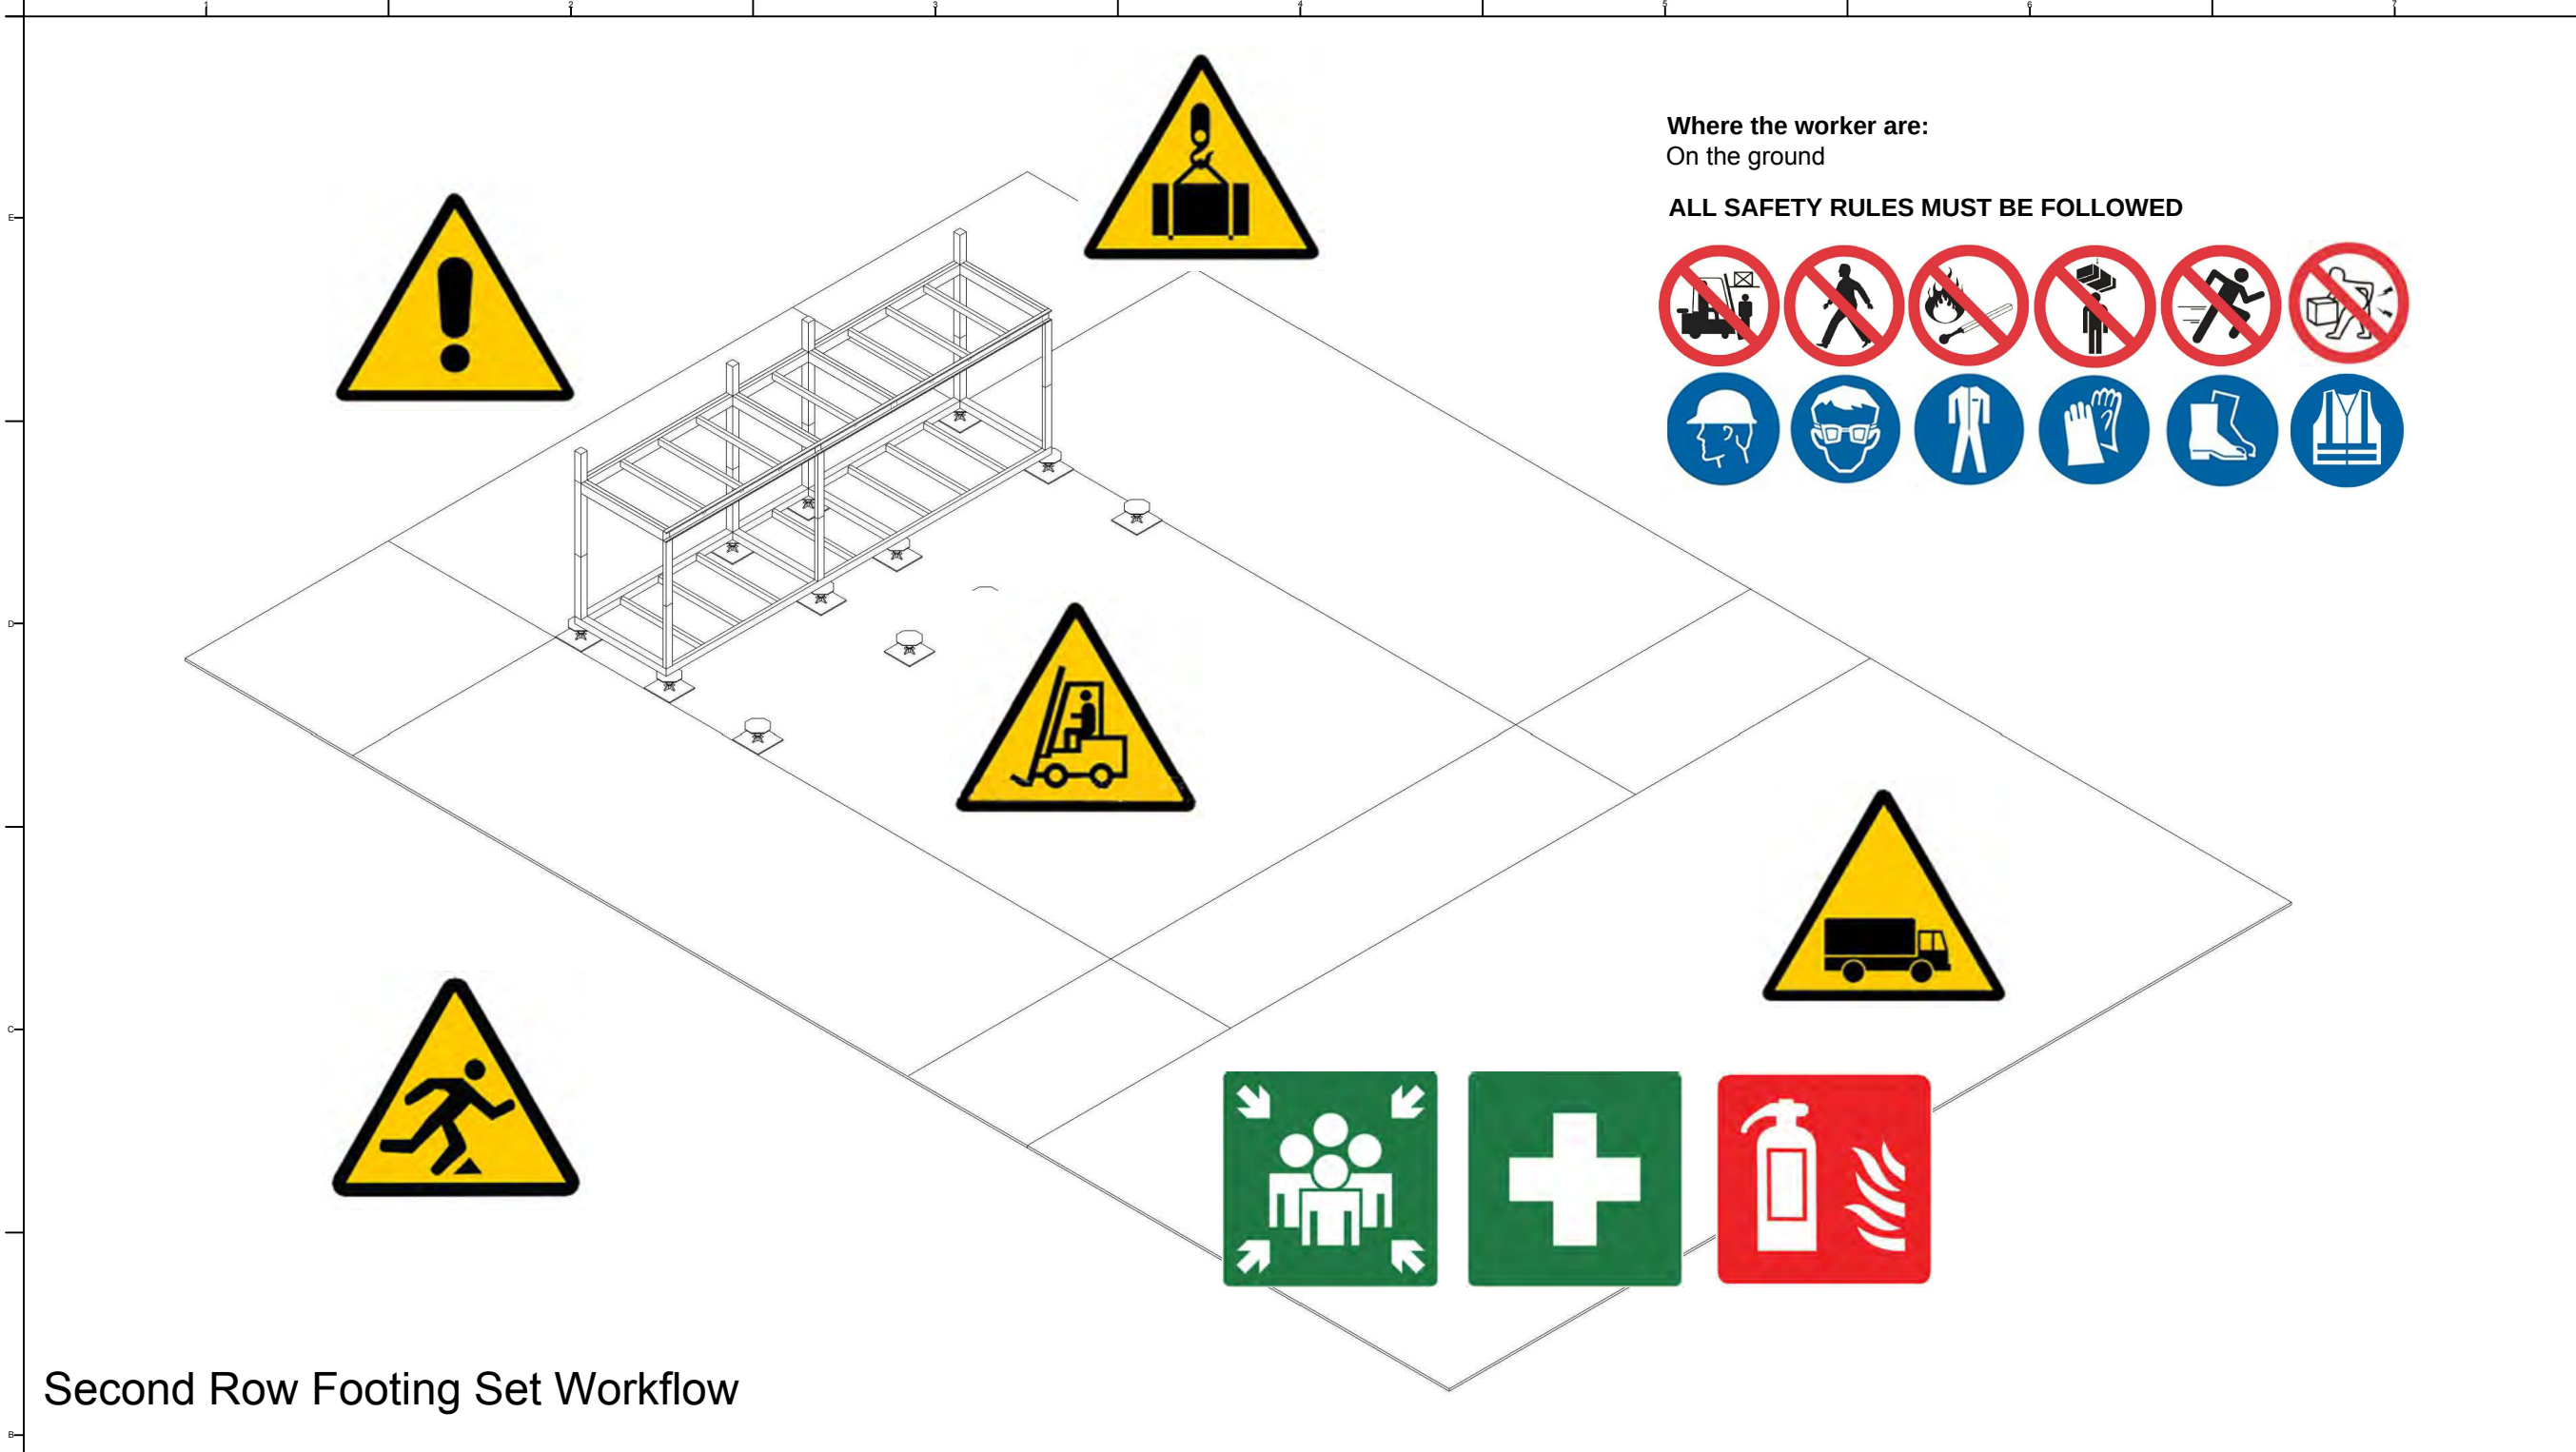

Second Row Footing Set Workflow

Step	1	2	3	4	5	6
Work Phase	Sand Box Position	Footing Base Set	"Pre-Joint Set"			
Description	Set Sand Box Loading sand	Set Footing Use Laser Position	Half Joint Pre Set on Unit			
Worker	6	8	-			
Note						

or the 7 basic structural modules are installed on site, the roof supporting



Project:

Institution:

NCTU Architecture
國立交通大學建築研究所

Team Name: NCTU/UNICODE
Address: 1001 Ta-Hsueh Road
Hsinchu City 30010
Taiwan
Contact: www.sde.tw

Consultants:


Note:

Mark	Date	Description
DN	2013/04/01	SD Submission
DN	2013/07/01	DDc Submission
ST	2013/11/01	DD Submission
ST	2014/03/03	CD Submission

Drawn by LC
Checked by DN
Scale -
Unit -

DWG. Title
HEALTH AND SAFETY
DURING PHASE 4

DWG. No. HS-407	PAGE 265
--------------------	-------------

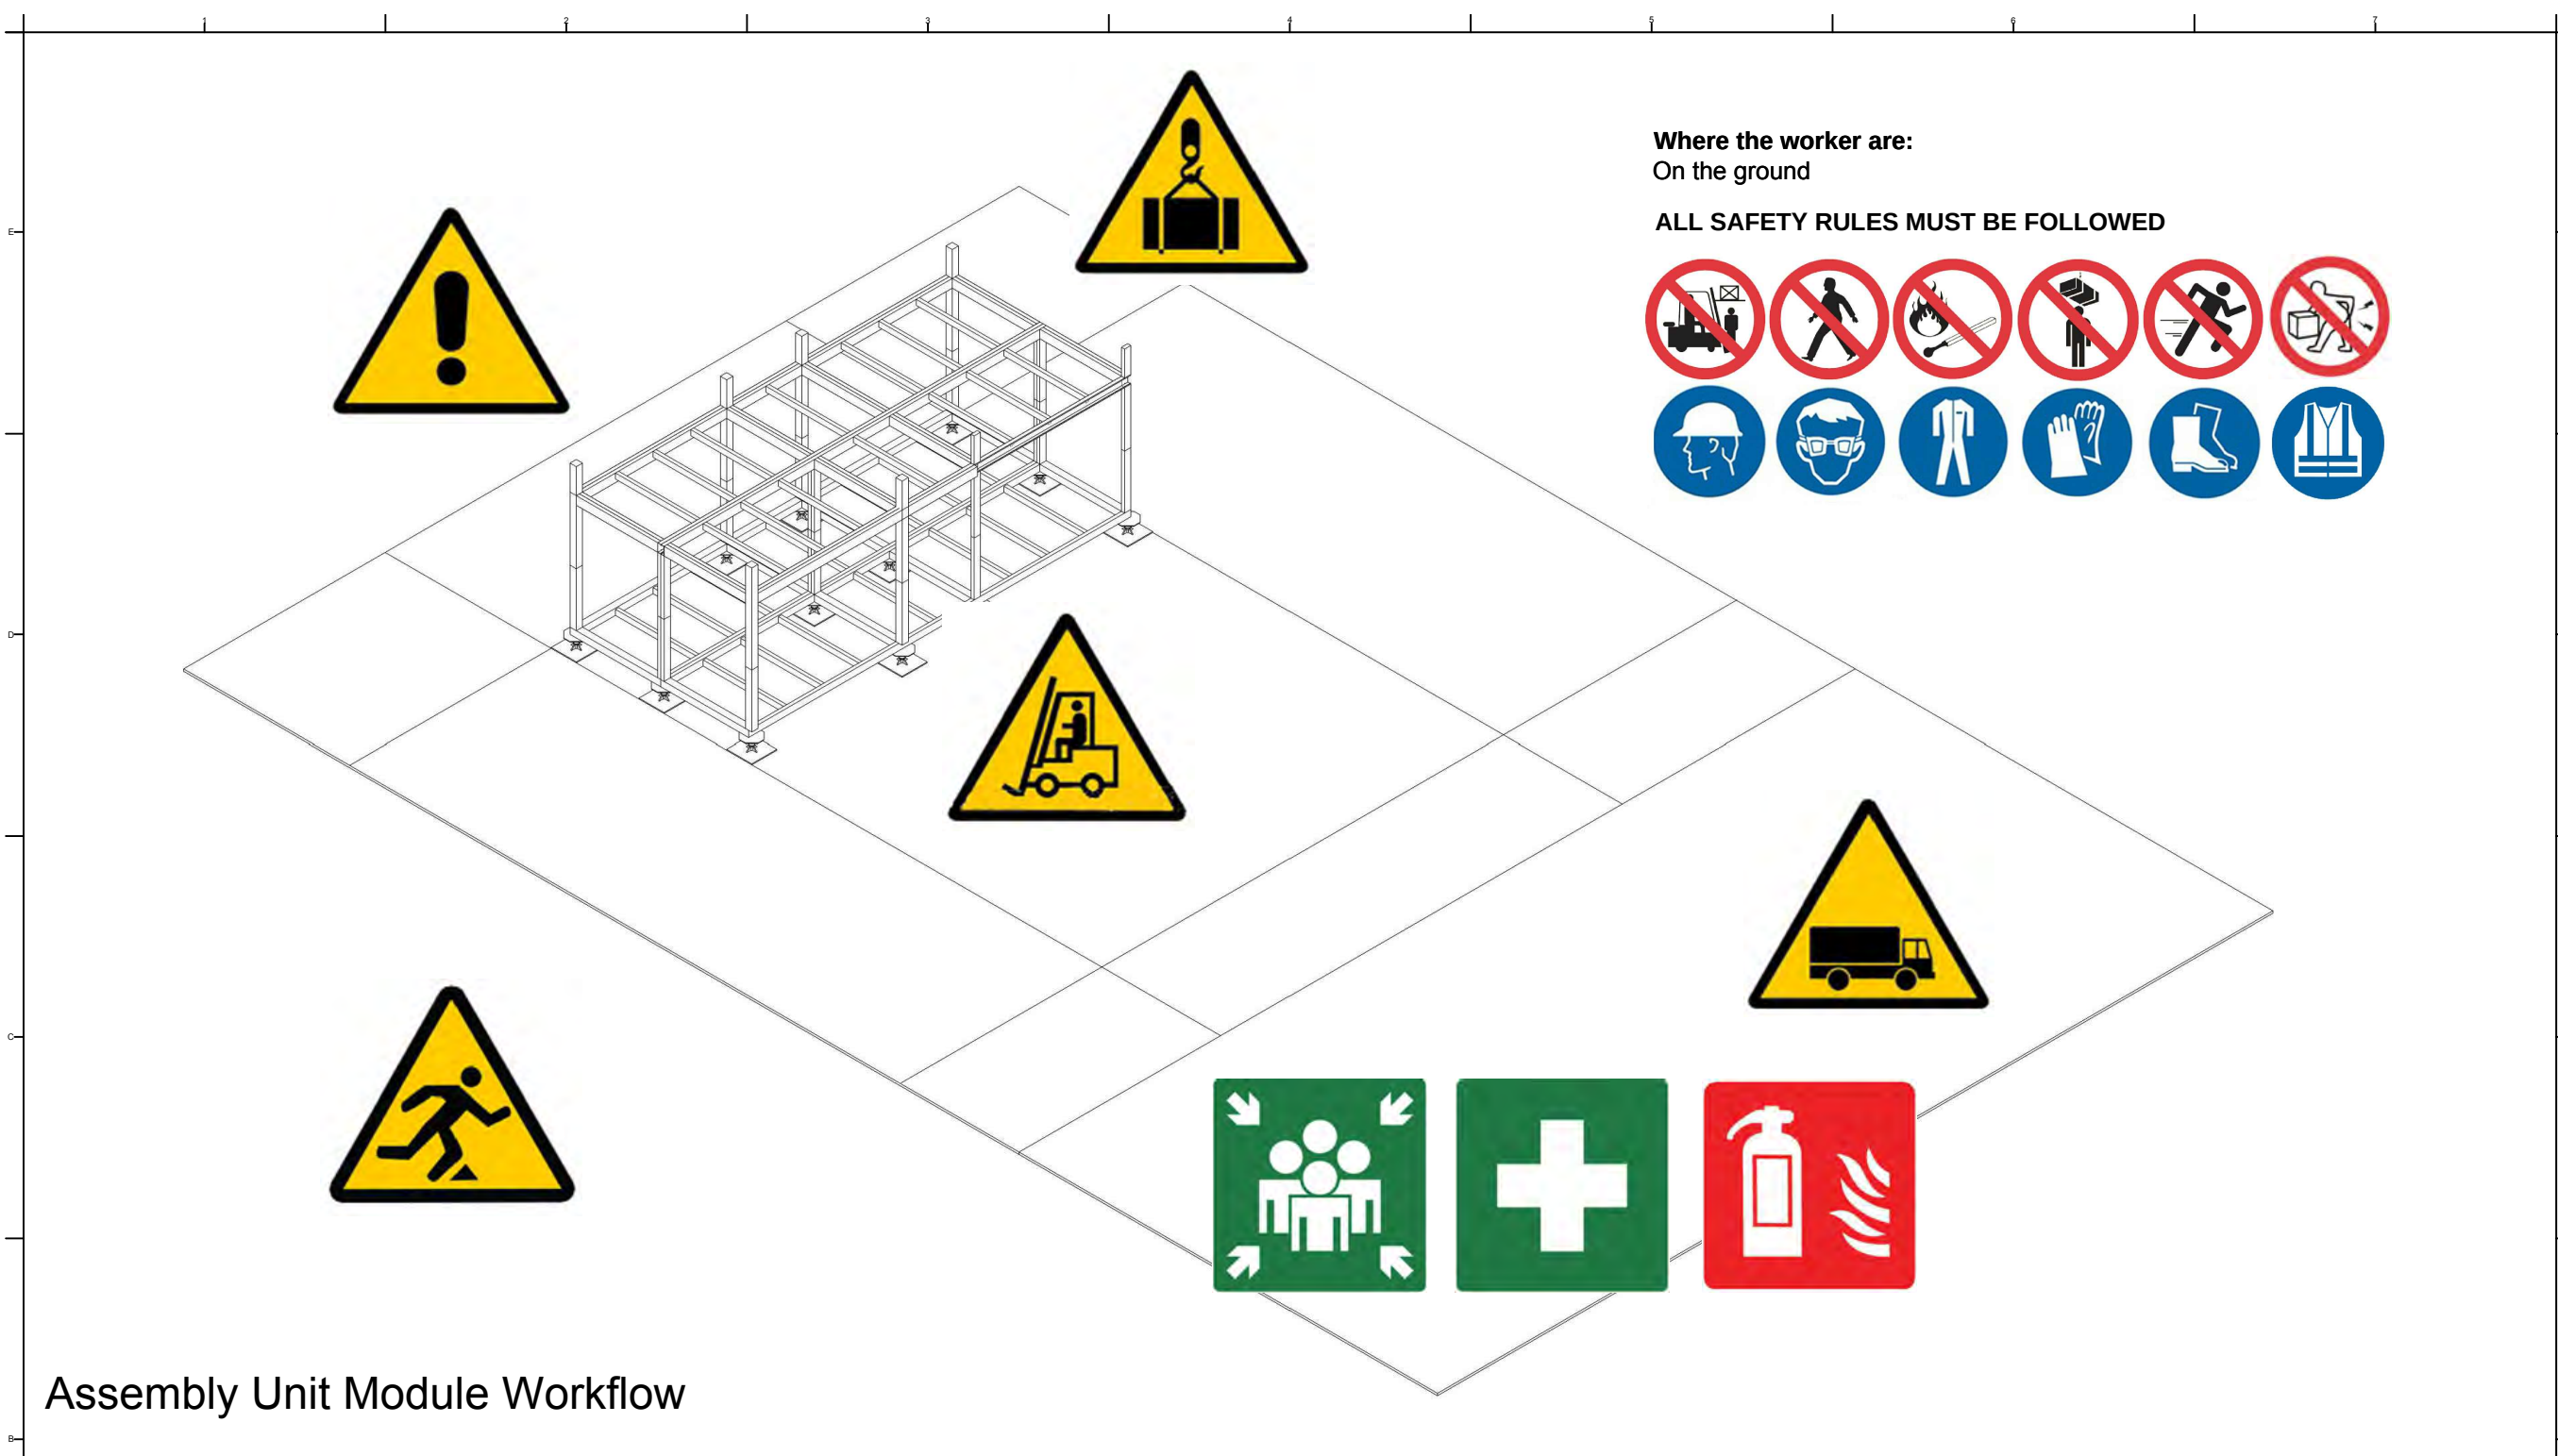

Assembly Unit Module Workflow

Step	1	2	3	4	5	6
Work Phase	Lifting Unit	Unit Position	Unit Fixed	Unit Regulate		
Description	Rope guide	Laser Position	M-16 Bolt	Laser Position		
Worker	10	4	10	2		
Note						



Project:



Institution:



國立交通大學
National Chiao Tung University

NCTU Architecture
國立交通大學建築研究所

Team Name: NCTU/UNICODE
Address: 1001 Ta-Hsueh Road
Hsinchu City 30010
Taiwan
Contact: www.sde.tw



Consultants:

Note:

Mark	Date	Description
DN	2013/04/01	SD Submission
DN	2013/07/01	DDc Submission
ST	2013/11/01	DD Submission
ST	2014/03/03	CD Submission

Drawn by LC

Checked by DN


Scale -

Unit -

DWG. Title

HEALTH AND SAFETY
DURING PHASE 5

DWG. No.	PAGE
HS-408	266

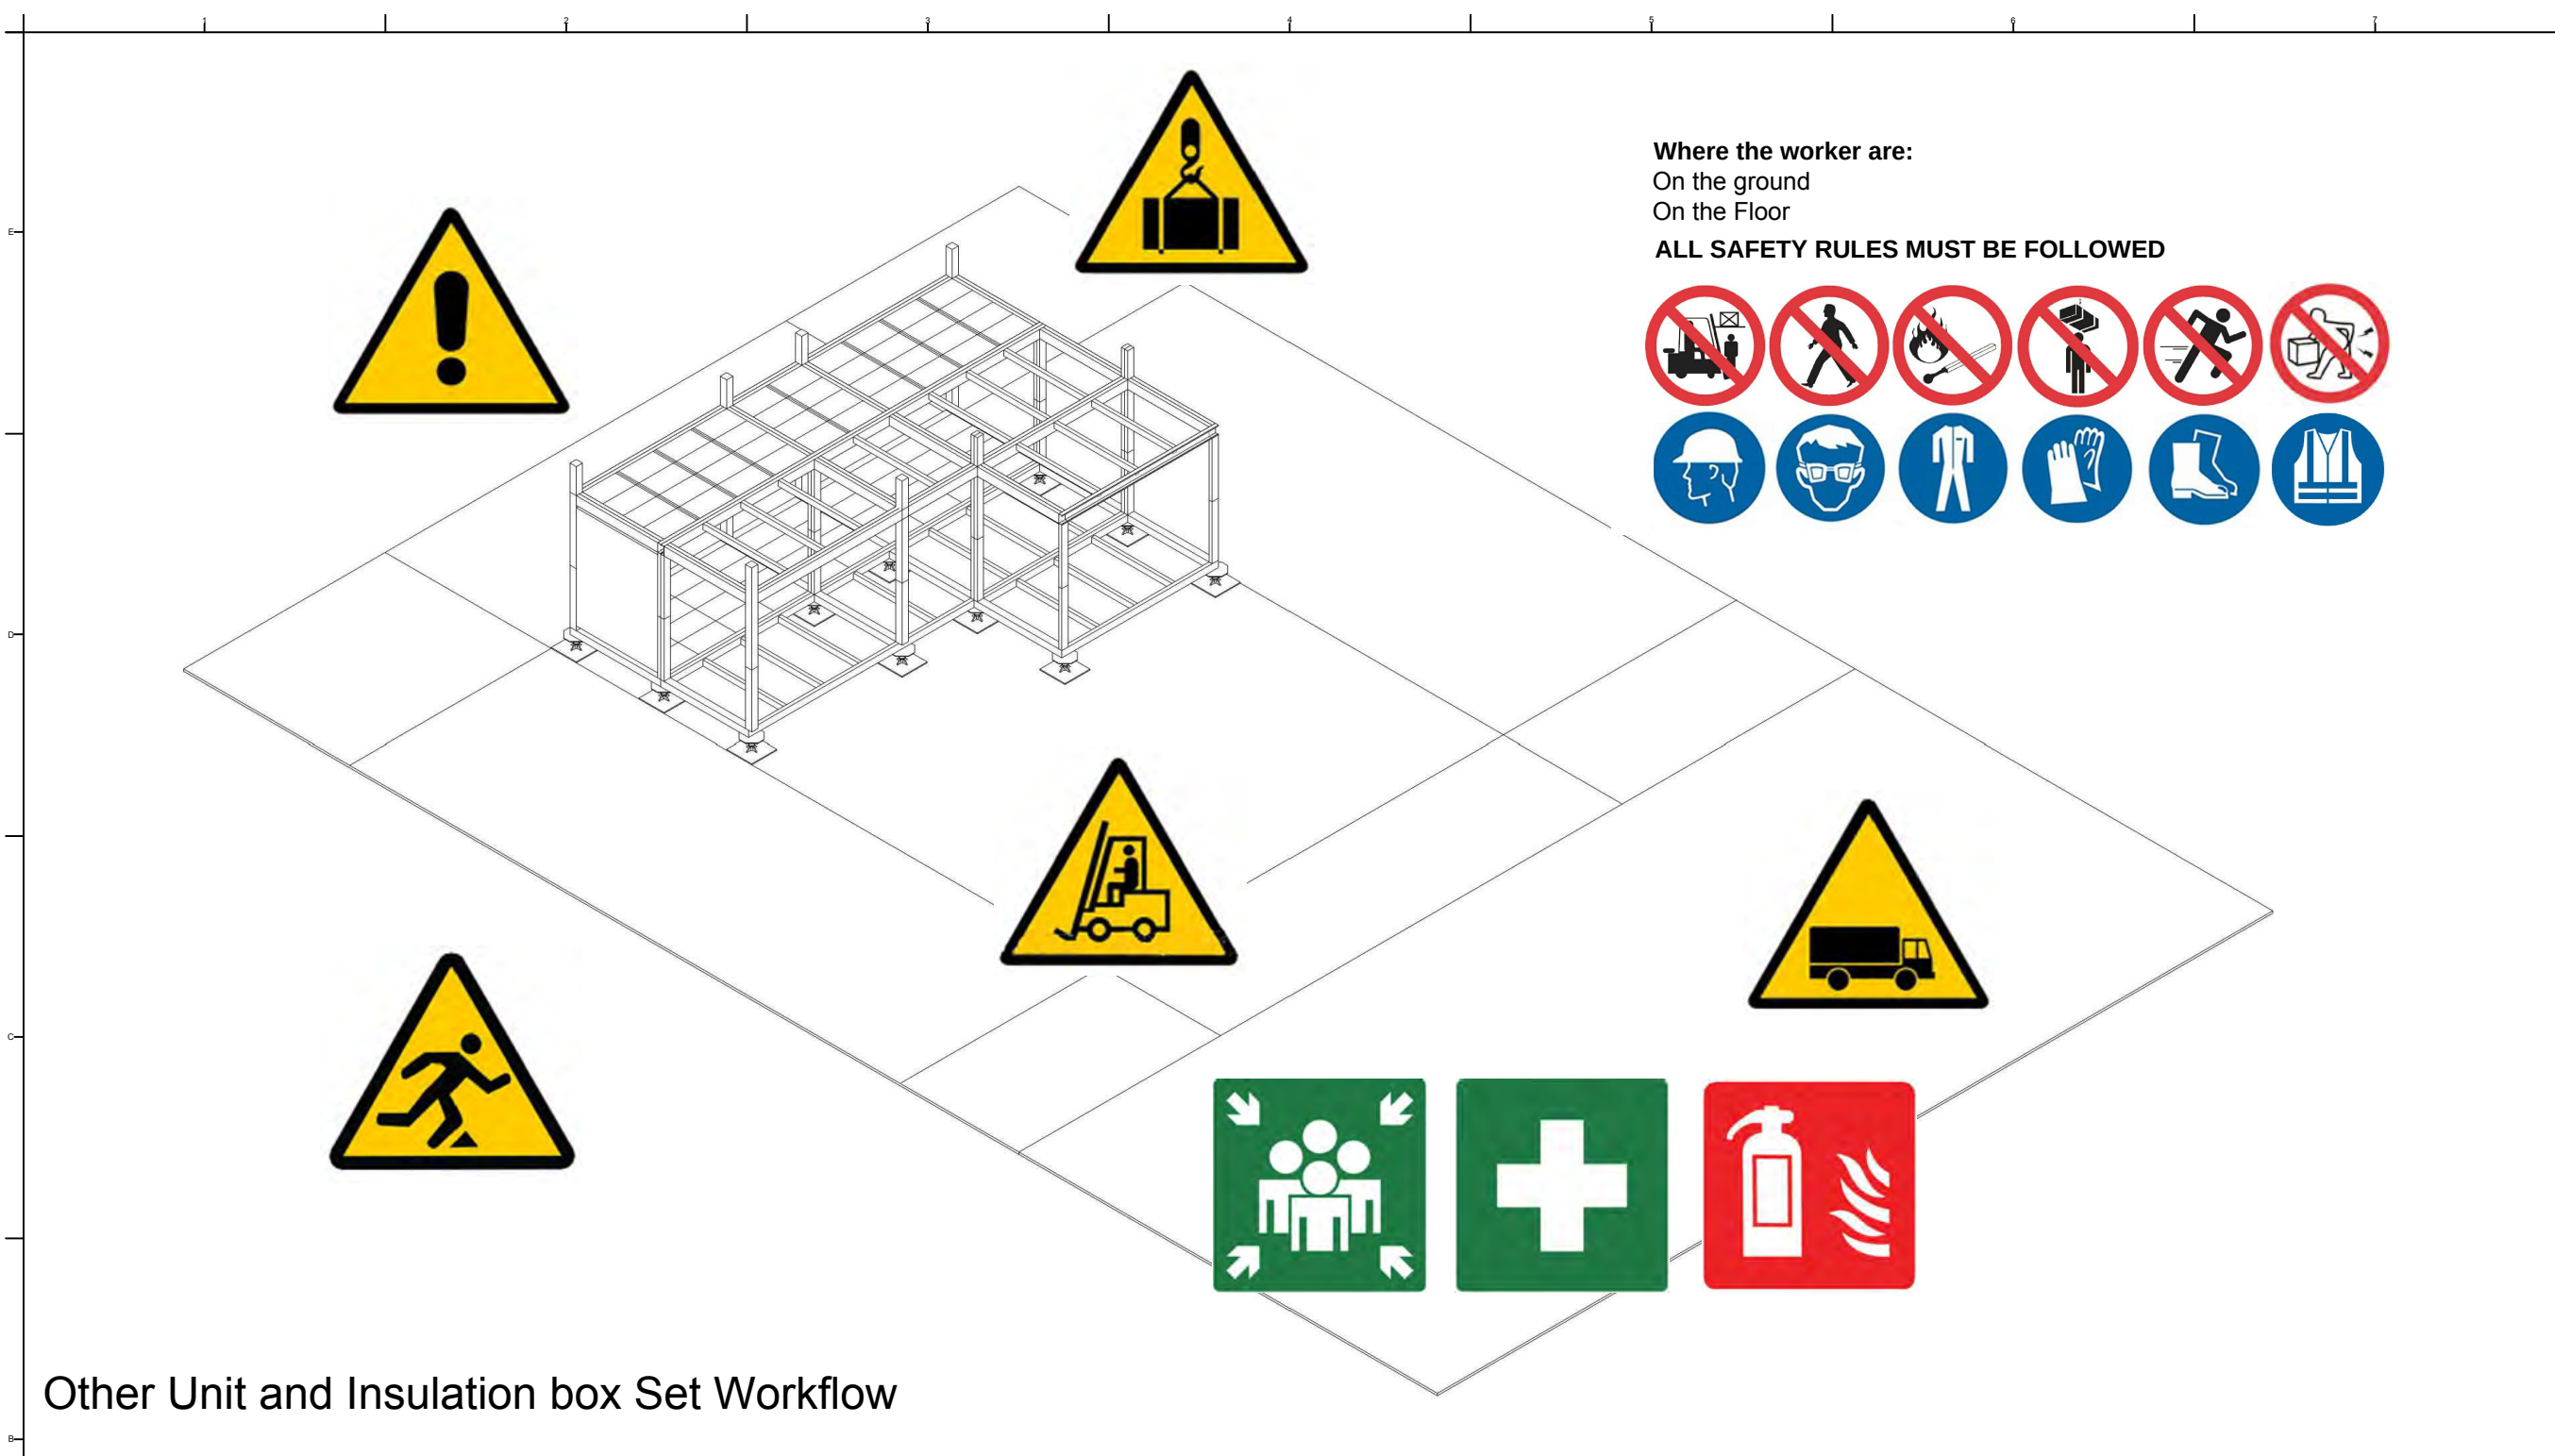

Other Unit and Insulation box Set Workflow

Step	1	2	3	4	5	6
Work Phase	Sand Box Position	Footing Base Set	"Pre-Joint Set"	Insulation box	Insulation Wall box	
Description	Set Sand Box Loading sand	Set Footing Use Laser Position	Half Joint Pre Set on Unit	Put it in and Seal it	Set ,Seal and Fix it	
Worker	6	8	-	6	6	
Note						

Project:

Institution:

國立交通大學
National Chiao Tung University

NCTU Architecture
國立交通大學建築研究所

Team Name: NCTU/UNICODE
Address: 1001 Ta-Hsueh Road
Hsinchu City 30010
Taiwan
Contact: www.sde.tw

Consultants:

Note:

Mark	Date	Description
DN	2013/04/01	SD Submission
DN	2013/07/01	DDc Submission
ST	2013/11/01	DD Submission
ST	2014/03/03	CD Submission

Drawn by LC

Checked by DN

Scale -


Unit -

DWG. Title

HEALTH AND SAFETY
DURING PHASE 6

DWG. No. HS-409

PAGE 267

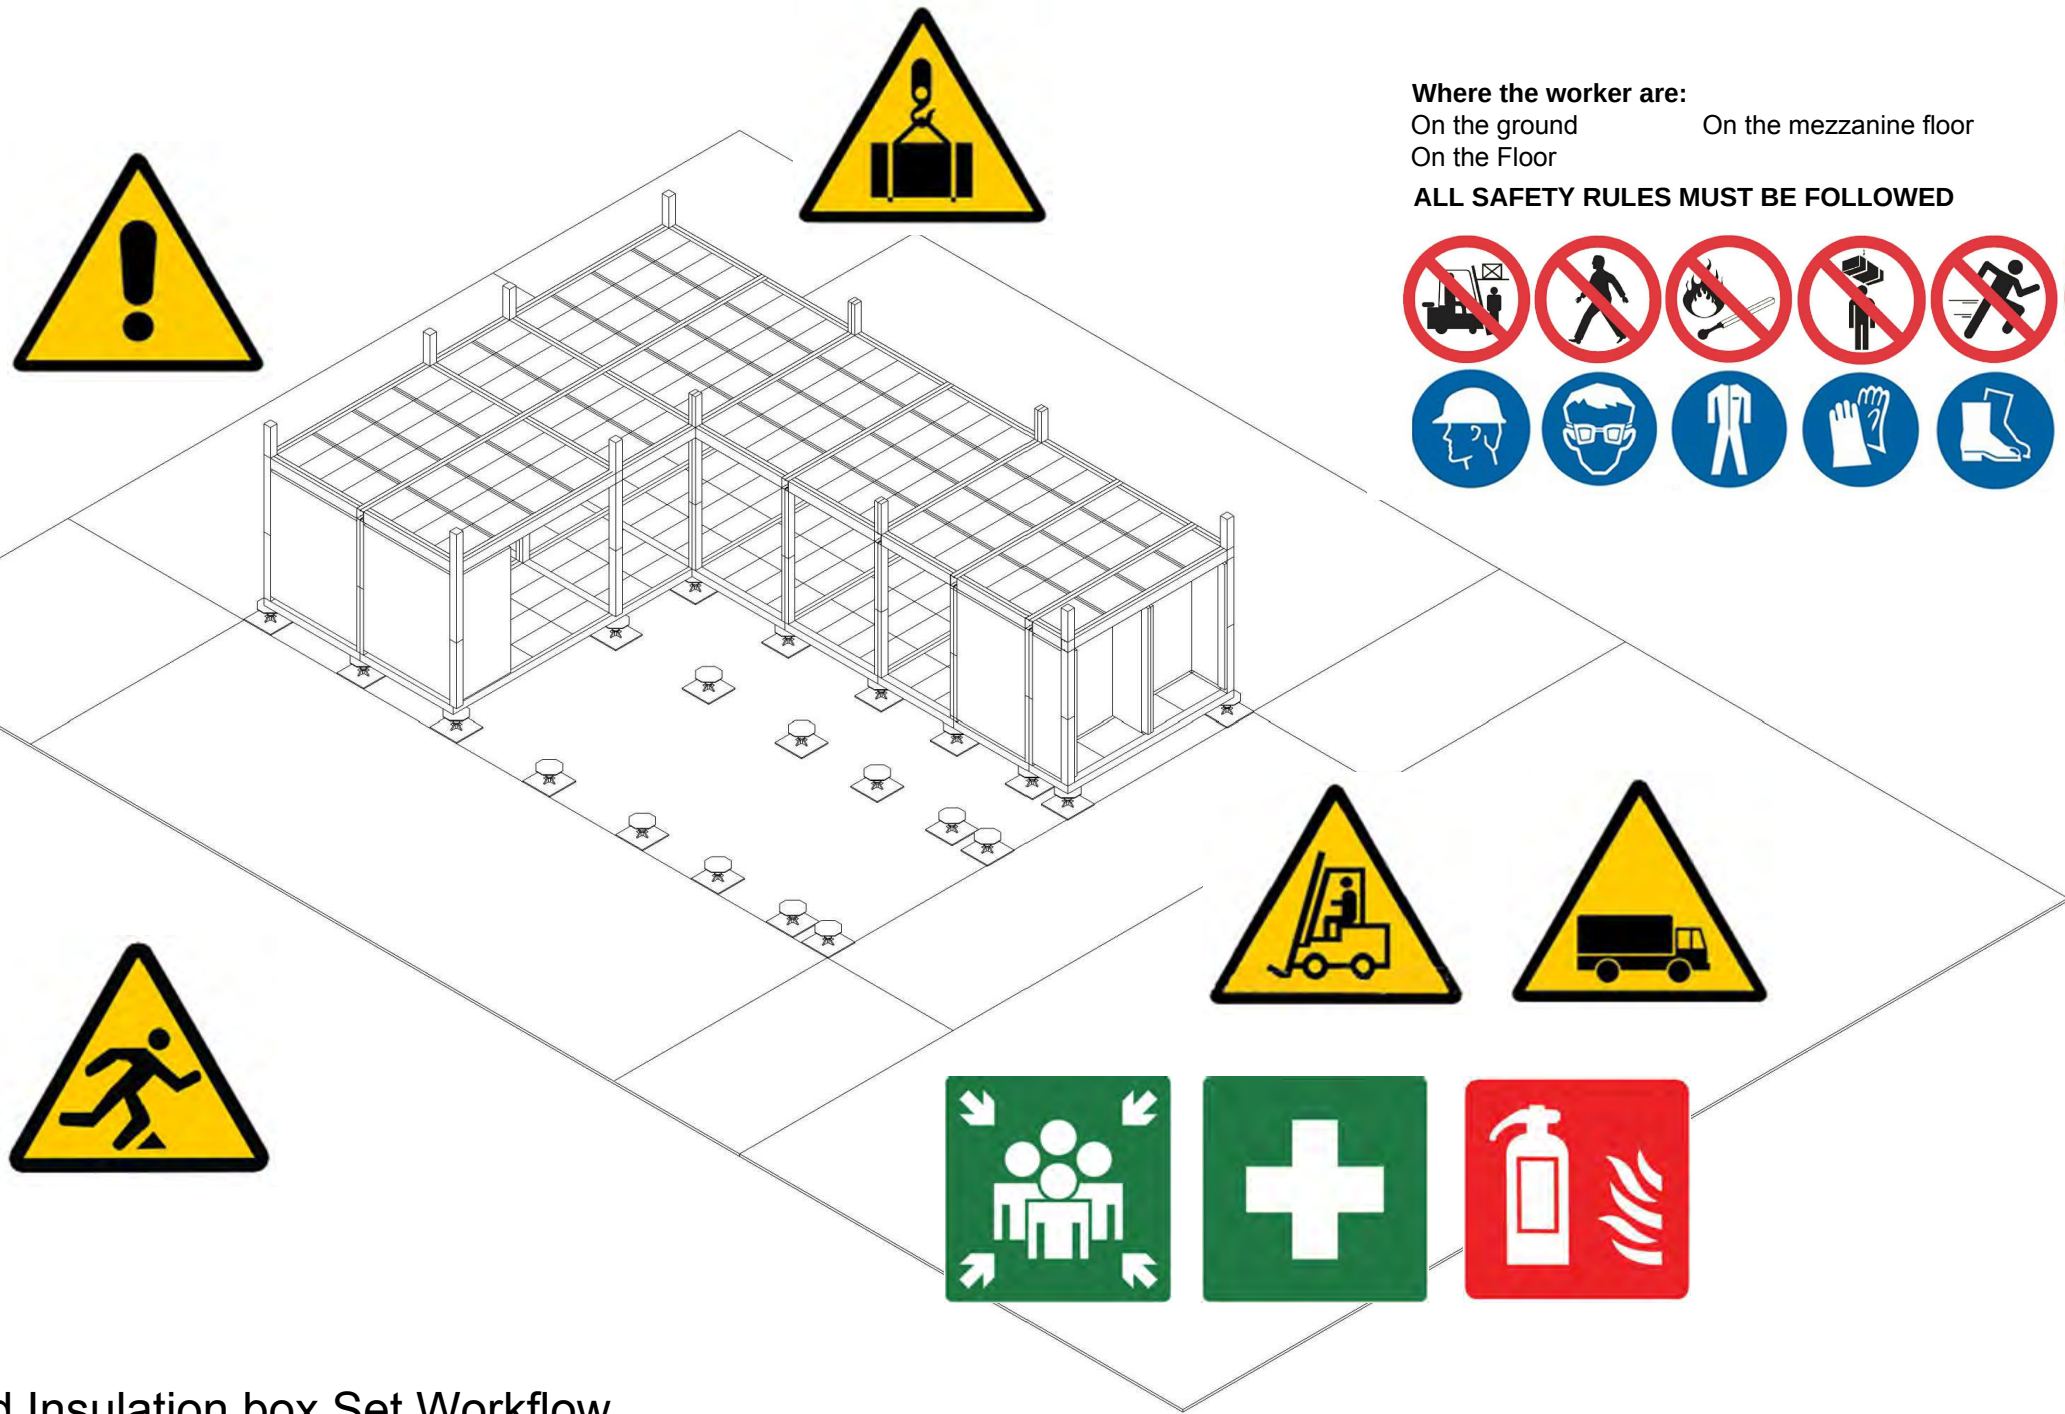

Where the worker are:
On the ground On the mezzanine floor
On the Floor

ALL SAFETY RULES MUST BE FOLLOWED

Other Unit and Insulation box Set Workflow

Step	1	2	3	4	5	6
Work Phase	Sand Box Position	Footing Base Set				
Description	Set Sand Box Loading sand	Set Footing Use Laser Position				
Worker	6	8				
Note						

Project:

Institution:

國立交通大學
National Chiao Tung University

NCTU Architecture
國立交通大學建築研究所

Team Name: NCTU/UNICODE
Address: 1001 Ta-Hsueh Road
Hsinchu City 30010
Taiwan
Contact: www.sde.tw

Consultants:


Note:

Mark	Date	Description
DN	2013/04/01	SD Submission
DN	2013/07/01	DDc Submission
ST	2013/11/01	DD Submission
ST	2014/03/03	CD Submission

Drawn by LC
Checked by DN
Scale -
Unit -

DWG. Title
HEALTH AND SAFETY
DURING PHASE 7

DWG. No. HS-410
PAGE 268

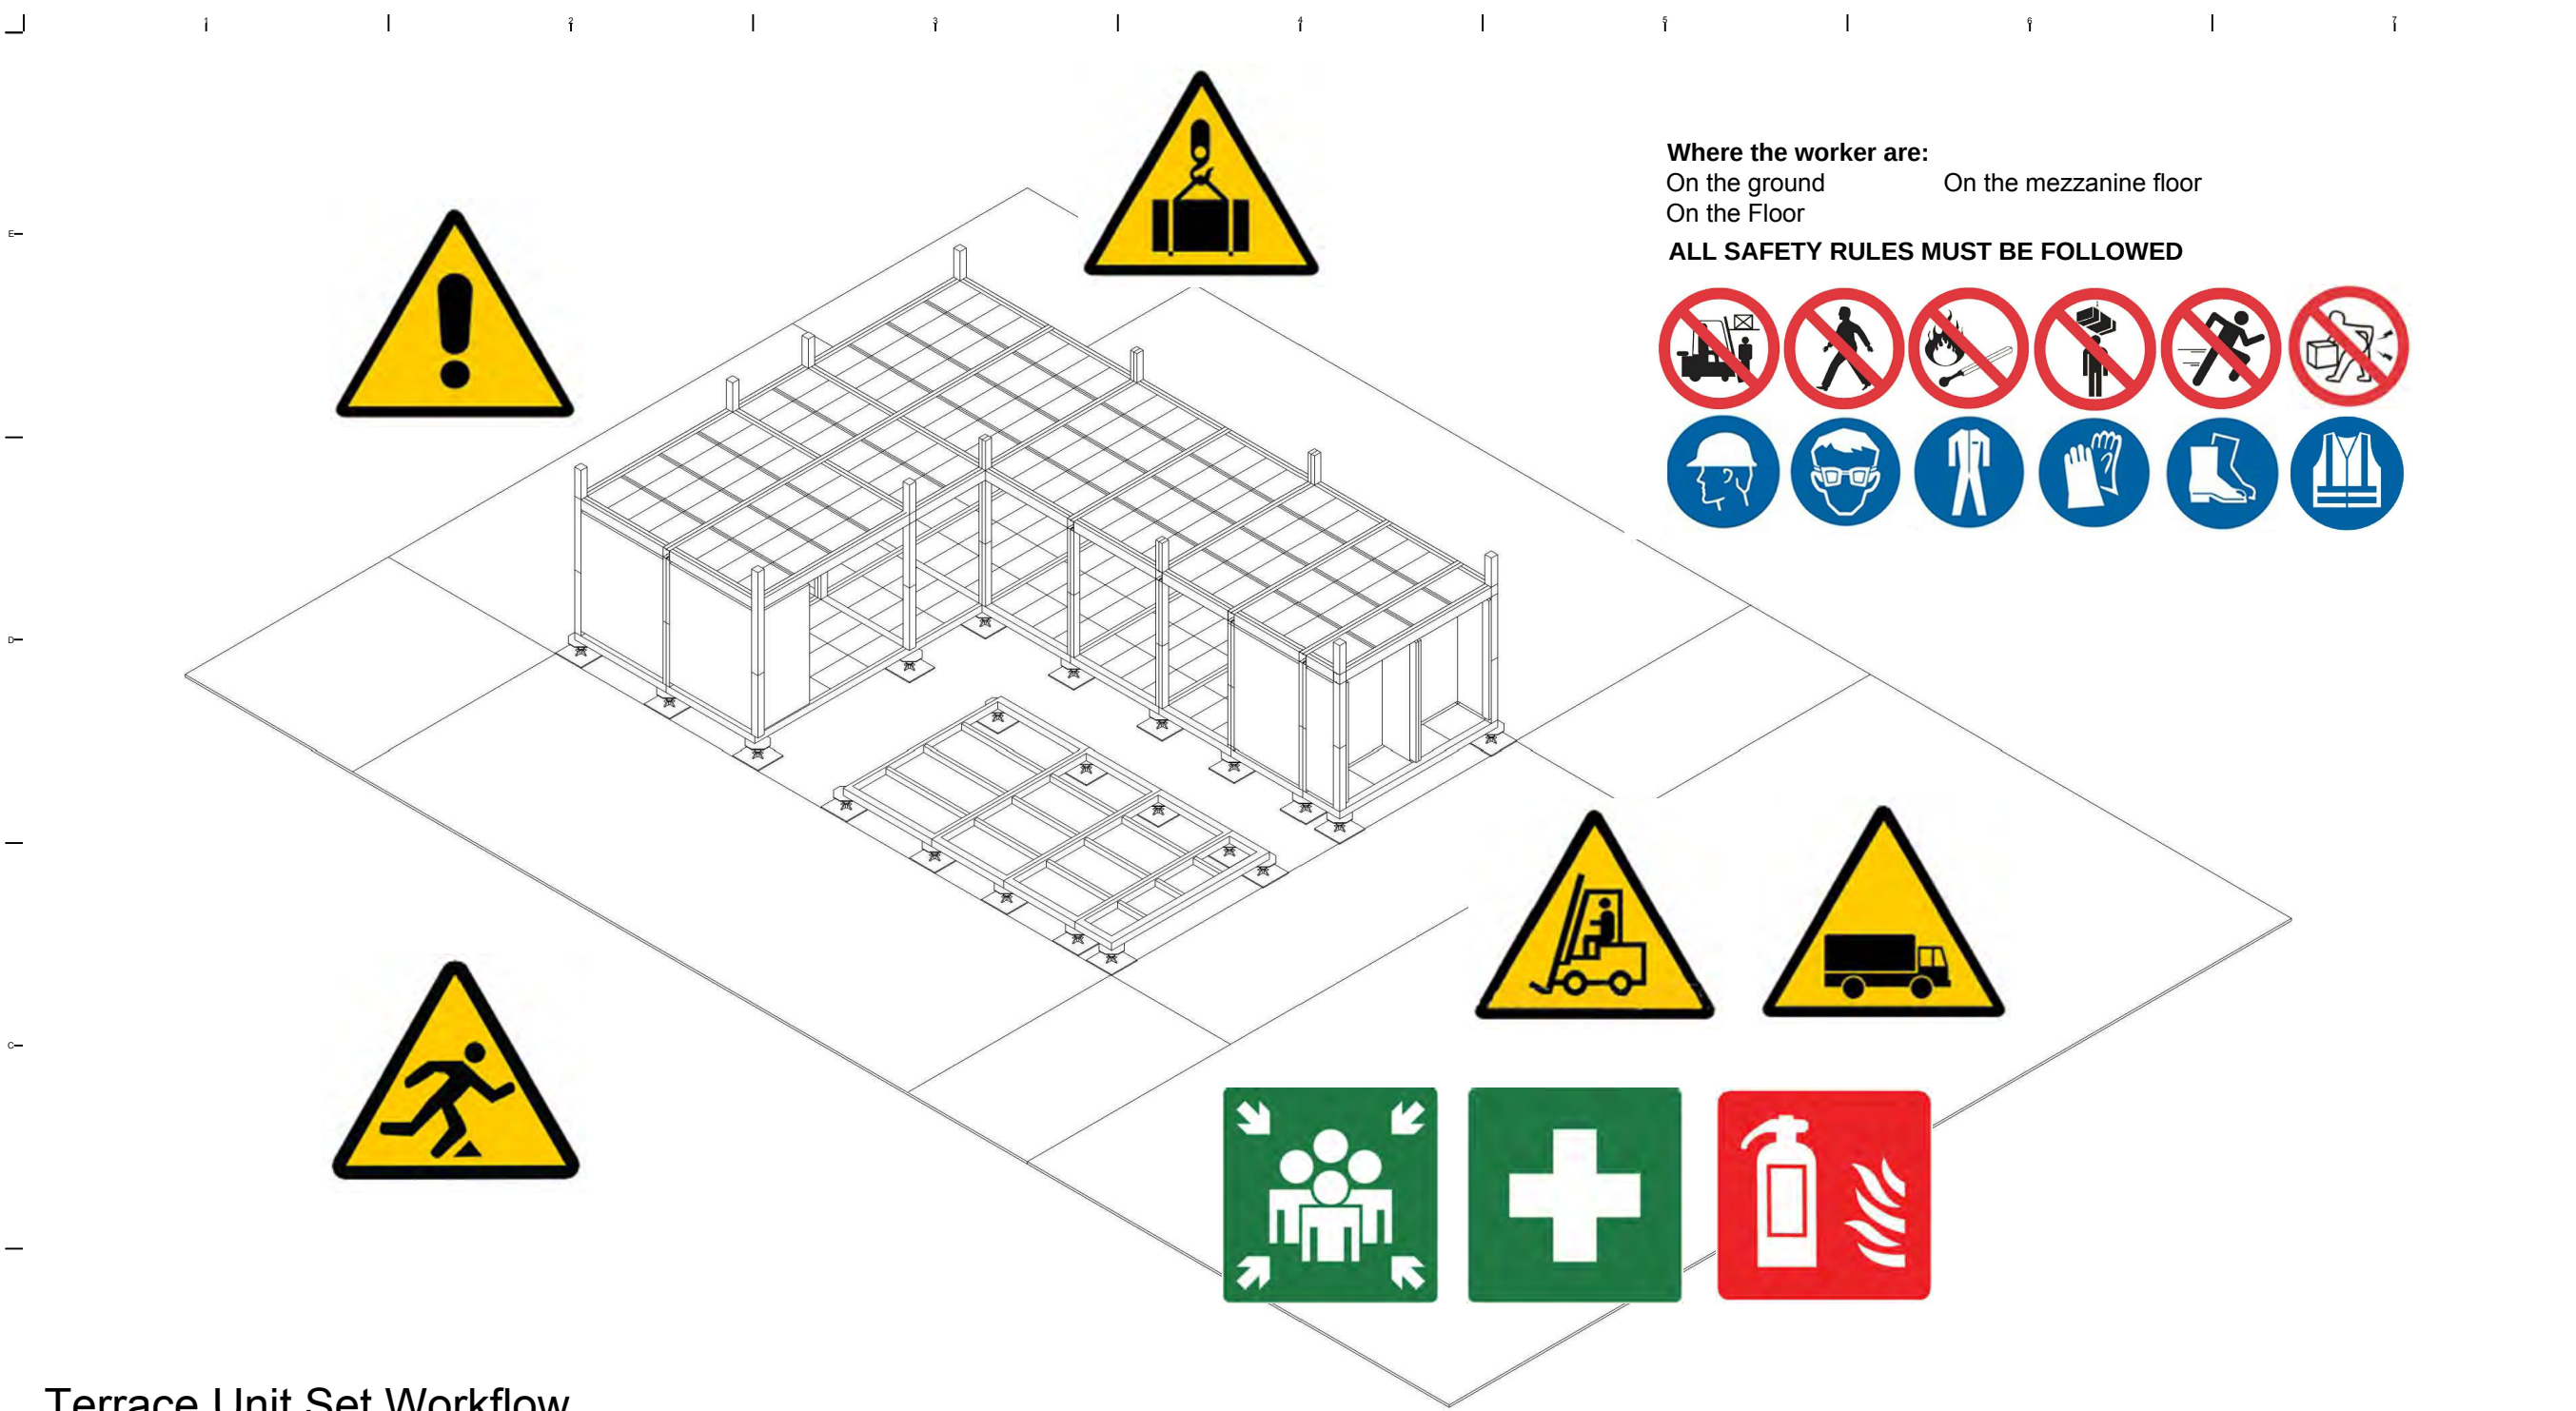

Terrace Unit Set Workflow

Step	1	2	3	4	5	6
Work Phase	Unit Frame Set	Unit Fixed				
Description	Lifting Unit Lifting guide	M-16 Bolt				
Worker	6	8				
Note						

Project:

Institution:

國立交通大學
National Chiao Tung University

NCTU Architecture
國立交通大學建築研究所

Team Name: NCTU/UNICODE

Address: 1001 Ta-Hsueh Road
Hsinchu City 30010
Taiwan

Contact: www.sde.tw

Consultants:

Note:

Mark	Date	Description
DN	2013/04/01	SD Submission
DN	2013/07/01	DDc Submission
ST	2013/11/01	DD Submission
ST	2014/03/03	CD Submission

Drawn by LC

Checked by DN

Scale -


Unit -

DWG. Title

HEALTH AND SAFETY
DURING PHASE 8

DWG. No. HS-411

PAGE 269

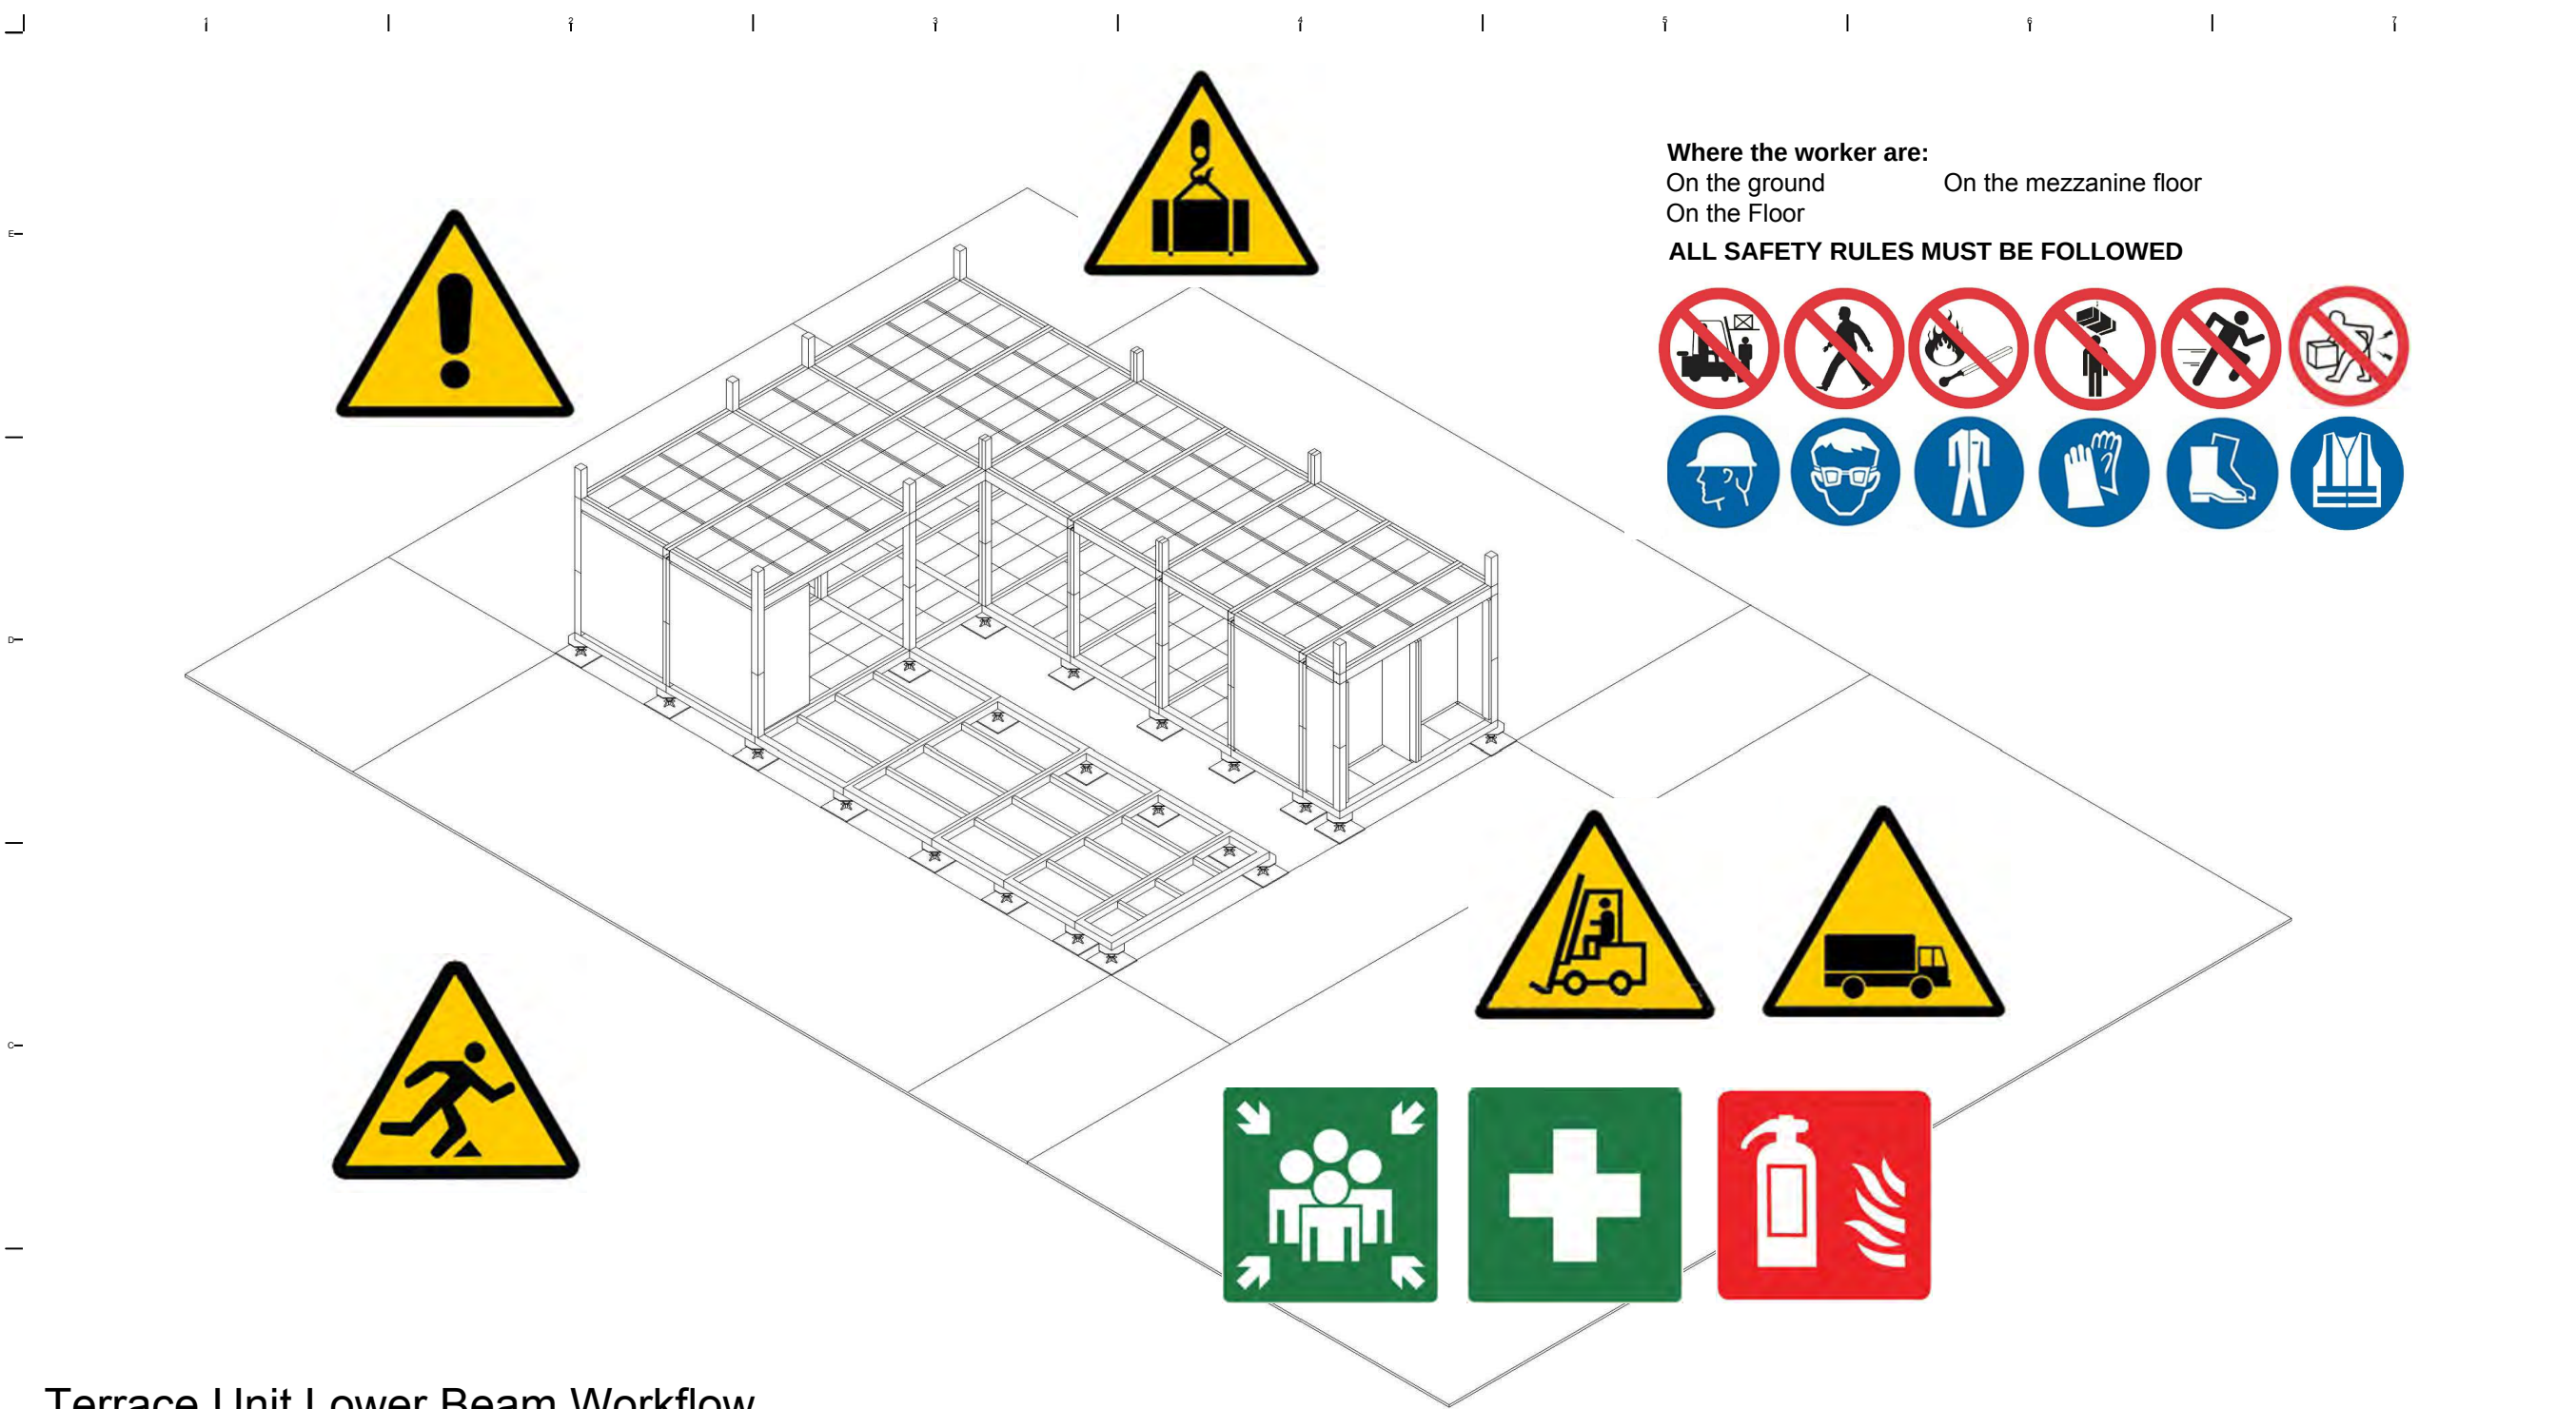

Terrace Unit Lower Beam Workflow

Step	1	2	3	4	5	6
Work Phase	Unit Beam Set	Unit Fixed				
Description	Lifting Unit Lifting guide	M-16 Bolt				
Worker	6	4				
Note						



Project:

Institution:

NCTU Architecture
國立交通大學建築研究所

Team Name: NCTU/UNICODE
Address: 1001 Ta-Hsueh Road
Hsinchu City 30010
Taiwan
Contact: www.sde.tw

Consultants:


Note:

Mark	Date	Description
DN	2013/04/01	SD Submission
DN	2013/07/01	DDc Submission
ST	2013/11/01	DD Submission
ST	2014/03/03	CD Submission

Drawn by LC
Checked by DN
Scale -
Unit -

DWG. Title
HEALTH AND SAFETY
DURING PHASE 9

DWG. No. HS-412
PAGE 270

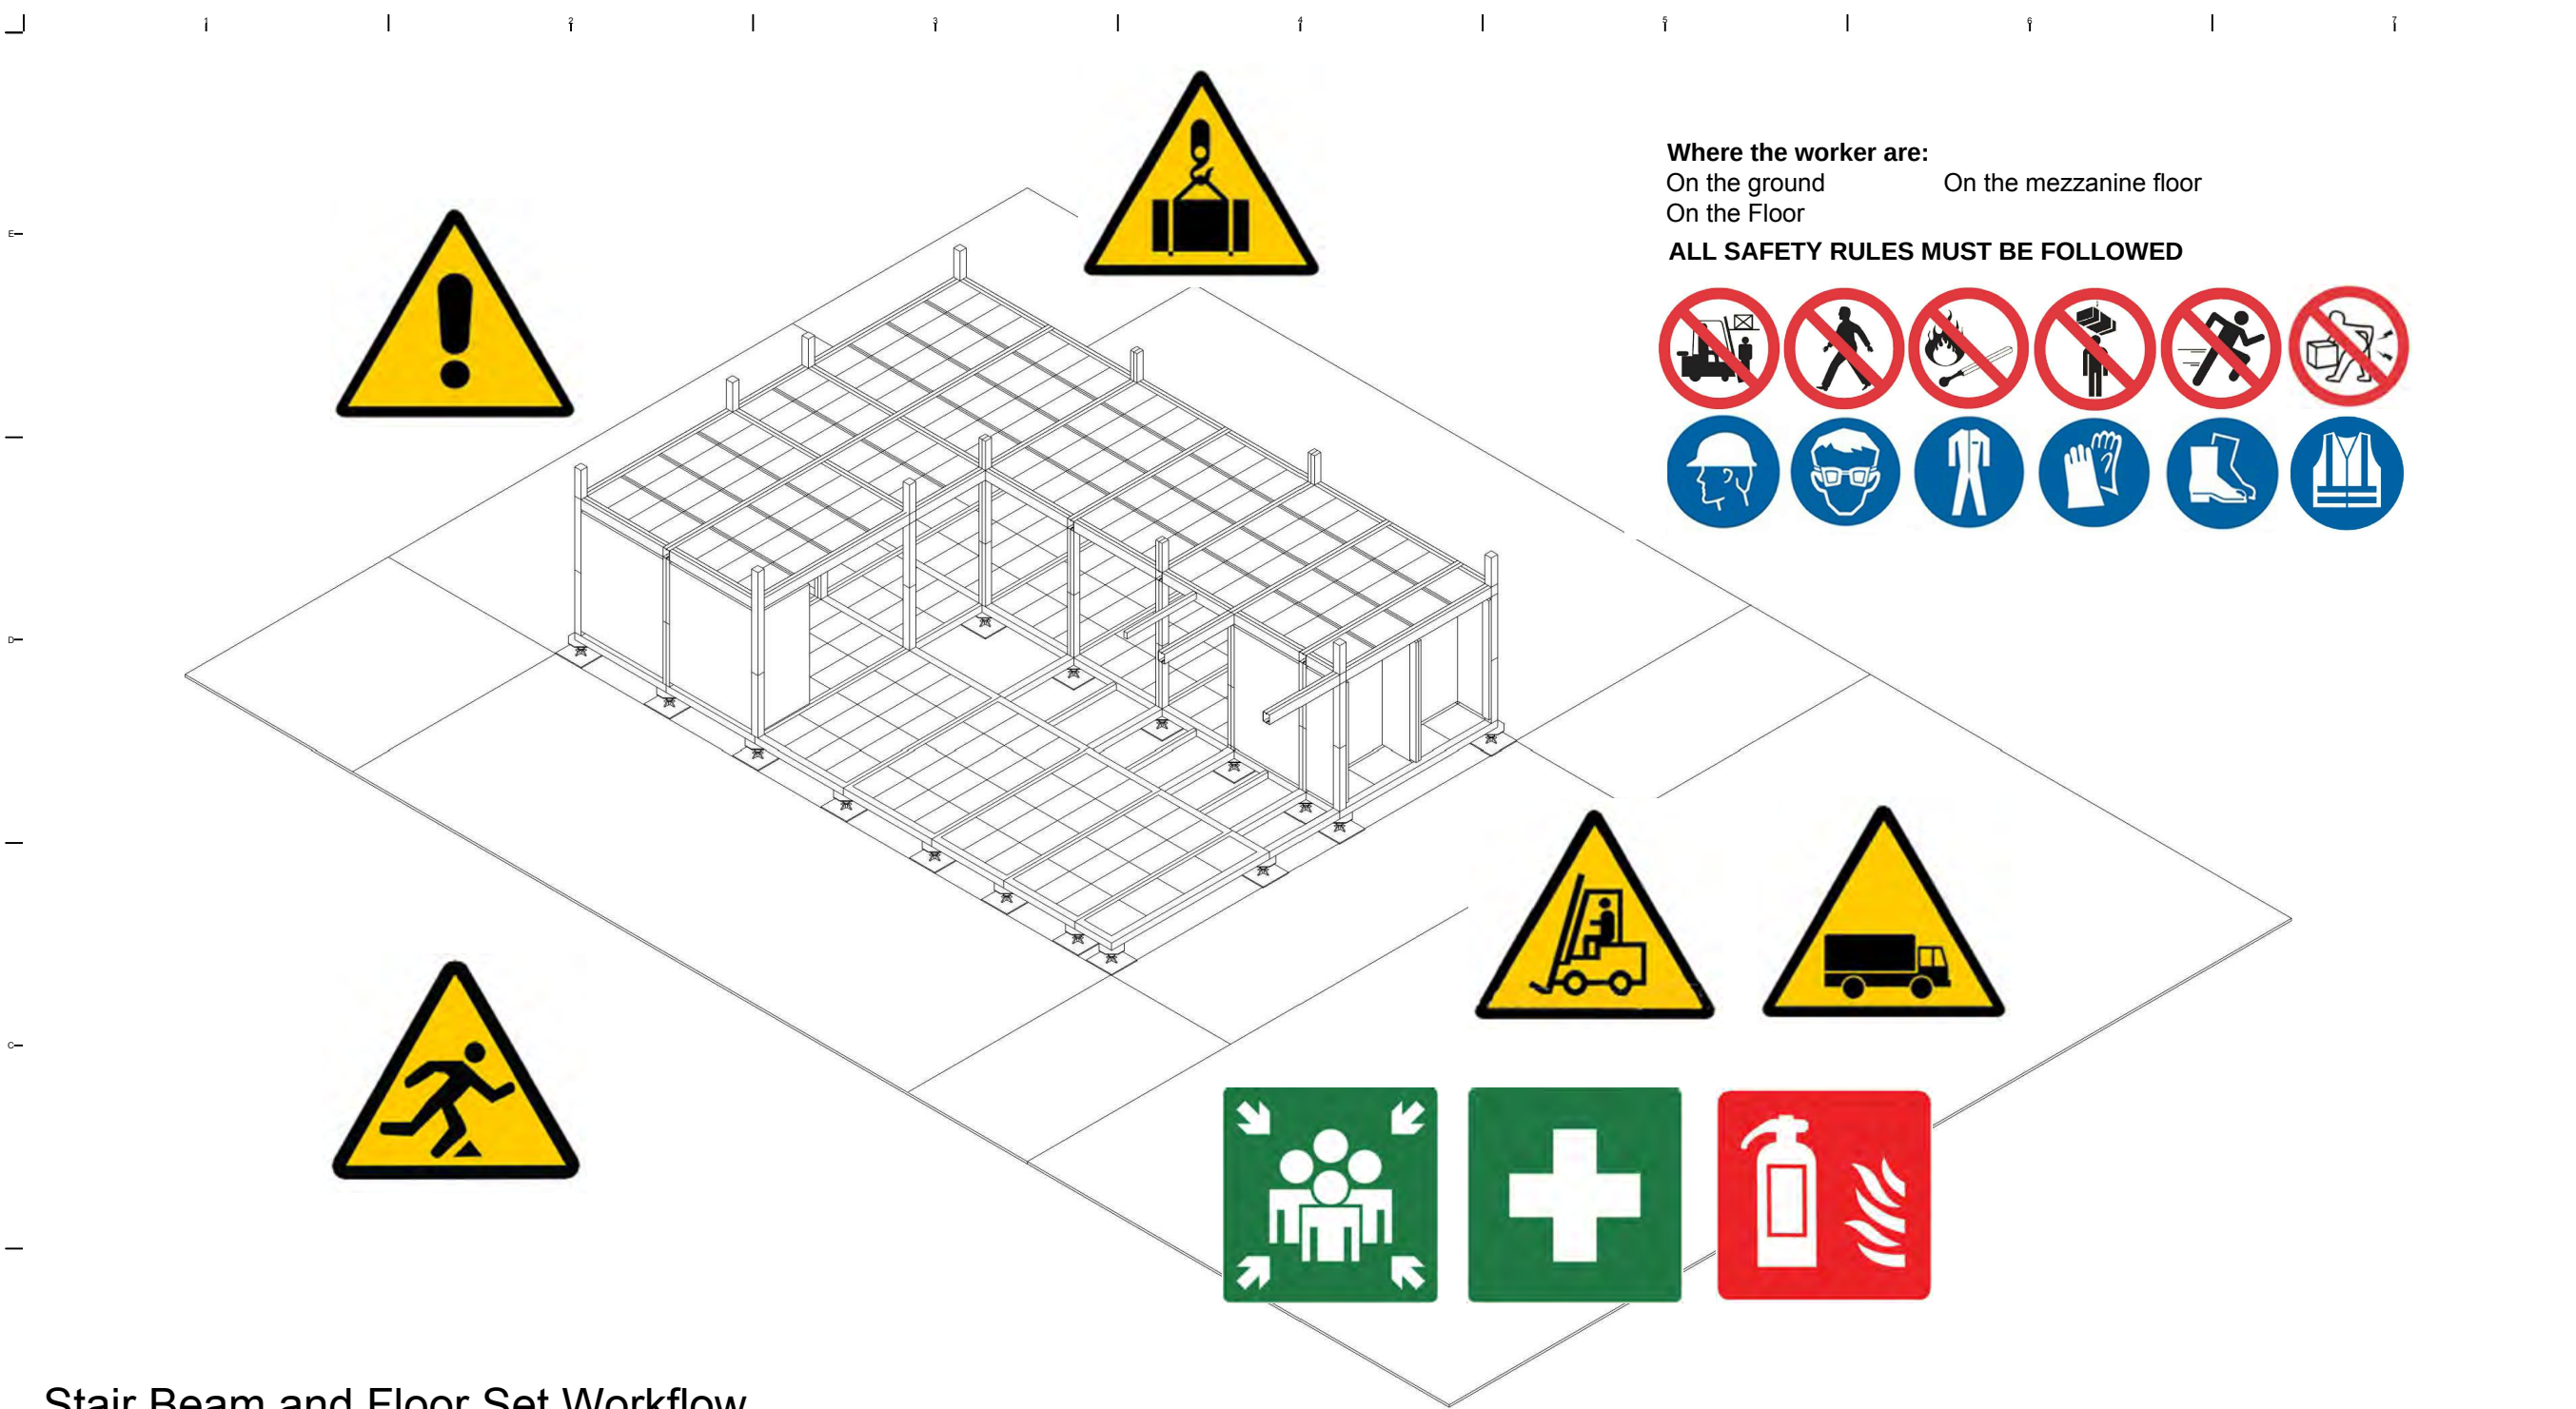

Stair Beam and Floor Set Workflow

Step	1	2	3	4	5	6
Work Phase	Beam Set	Unit Fixed	Floor Laying			
Description	Lifting Unit Lifting guide	M-16 Bolt	Temporary floor Fixed			
Worker	6	4	6			
Note						



Project:

Institution:

NCTU Architecture
國立交通大學建築研究所

Team Name: NCTU/UNICODE
Address: 1001 Ta-Hsueh Road
Hsinchu City 30010
Taiwan
Contact: www.sde.tw

Consultants:


Note:

Mark	Date	Description
DN	2013/04/01	SD Submission
DN	2013/07/01	DDc Submission
ST	2013/11/01	DD Submission
ST	2014/03/03	CD Submission

Drawn by LC
Checked by DN
Scale -
Unit -

DWG. Title
HEALTH AND SAFETY
DURING PHASE 10

DWG. No. HS-413
PAGE 271

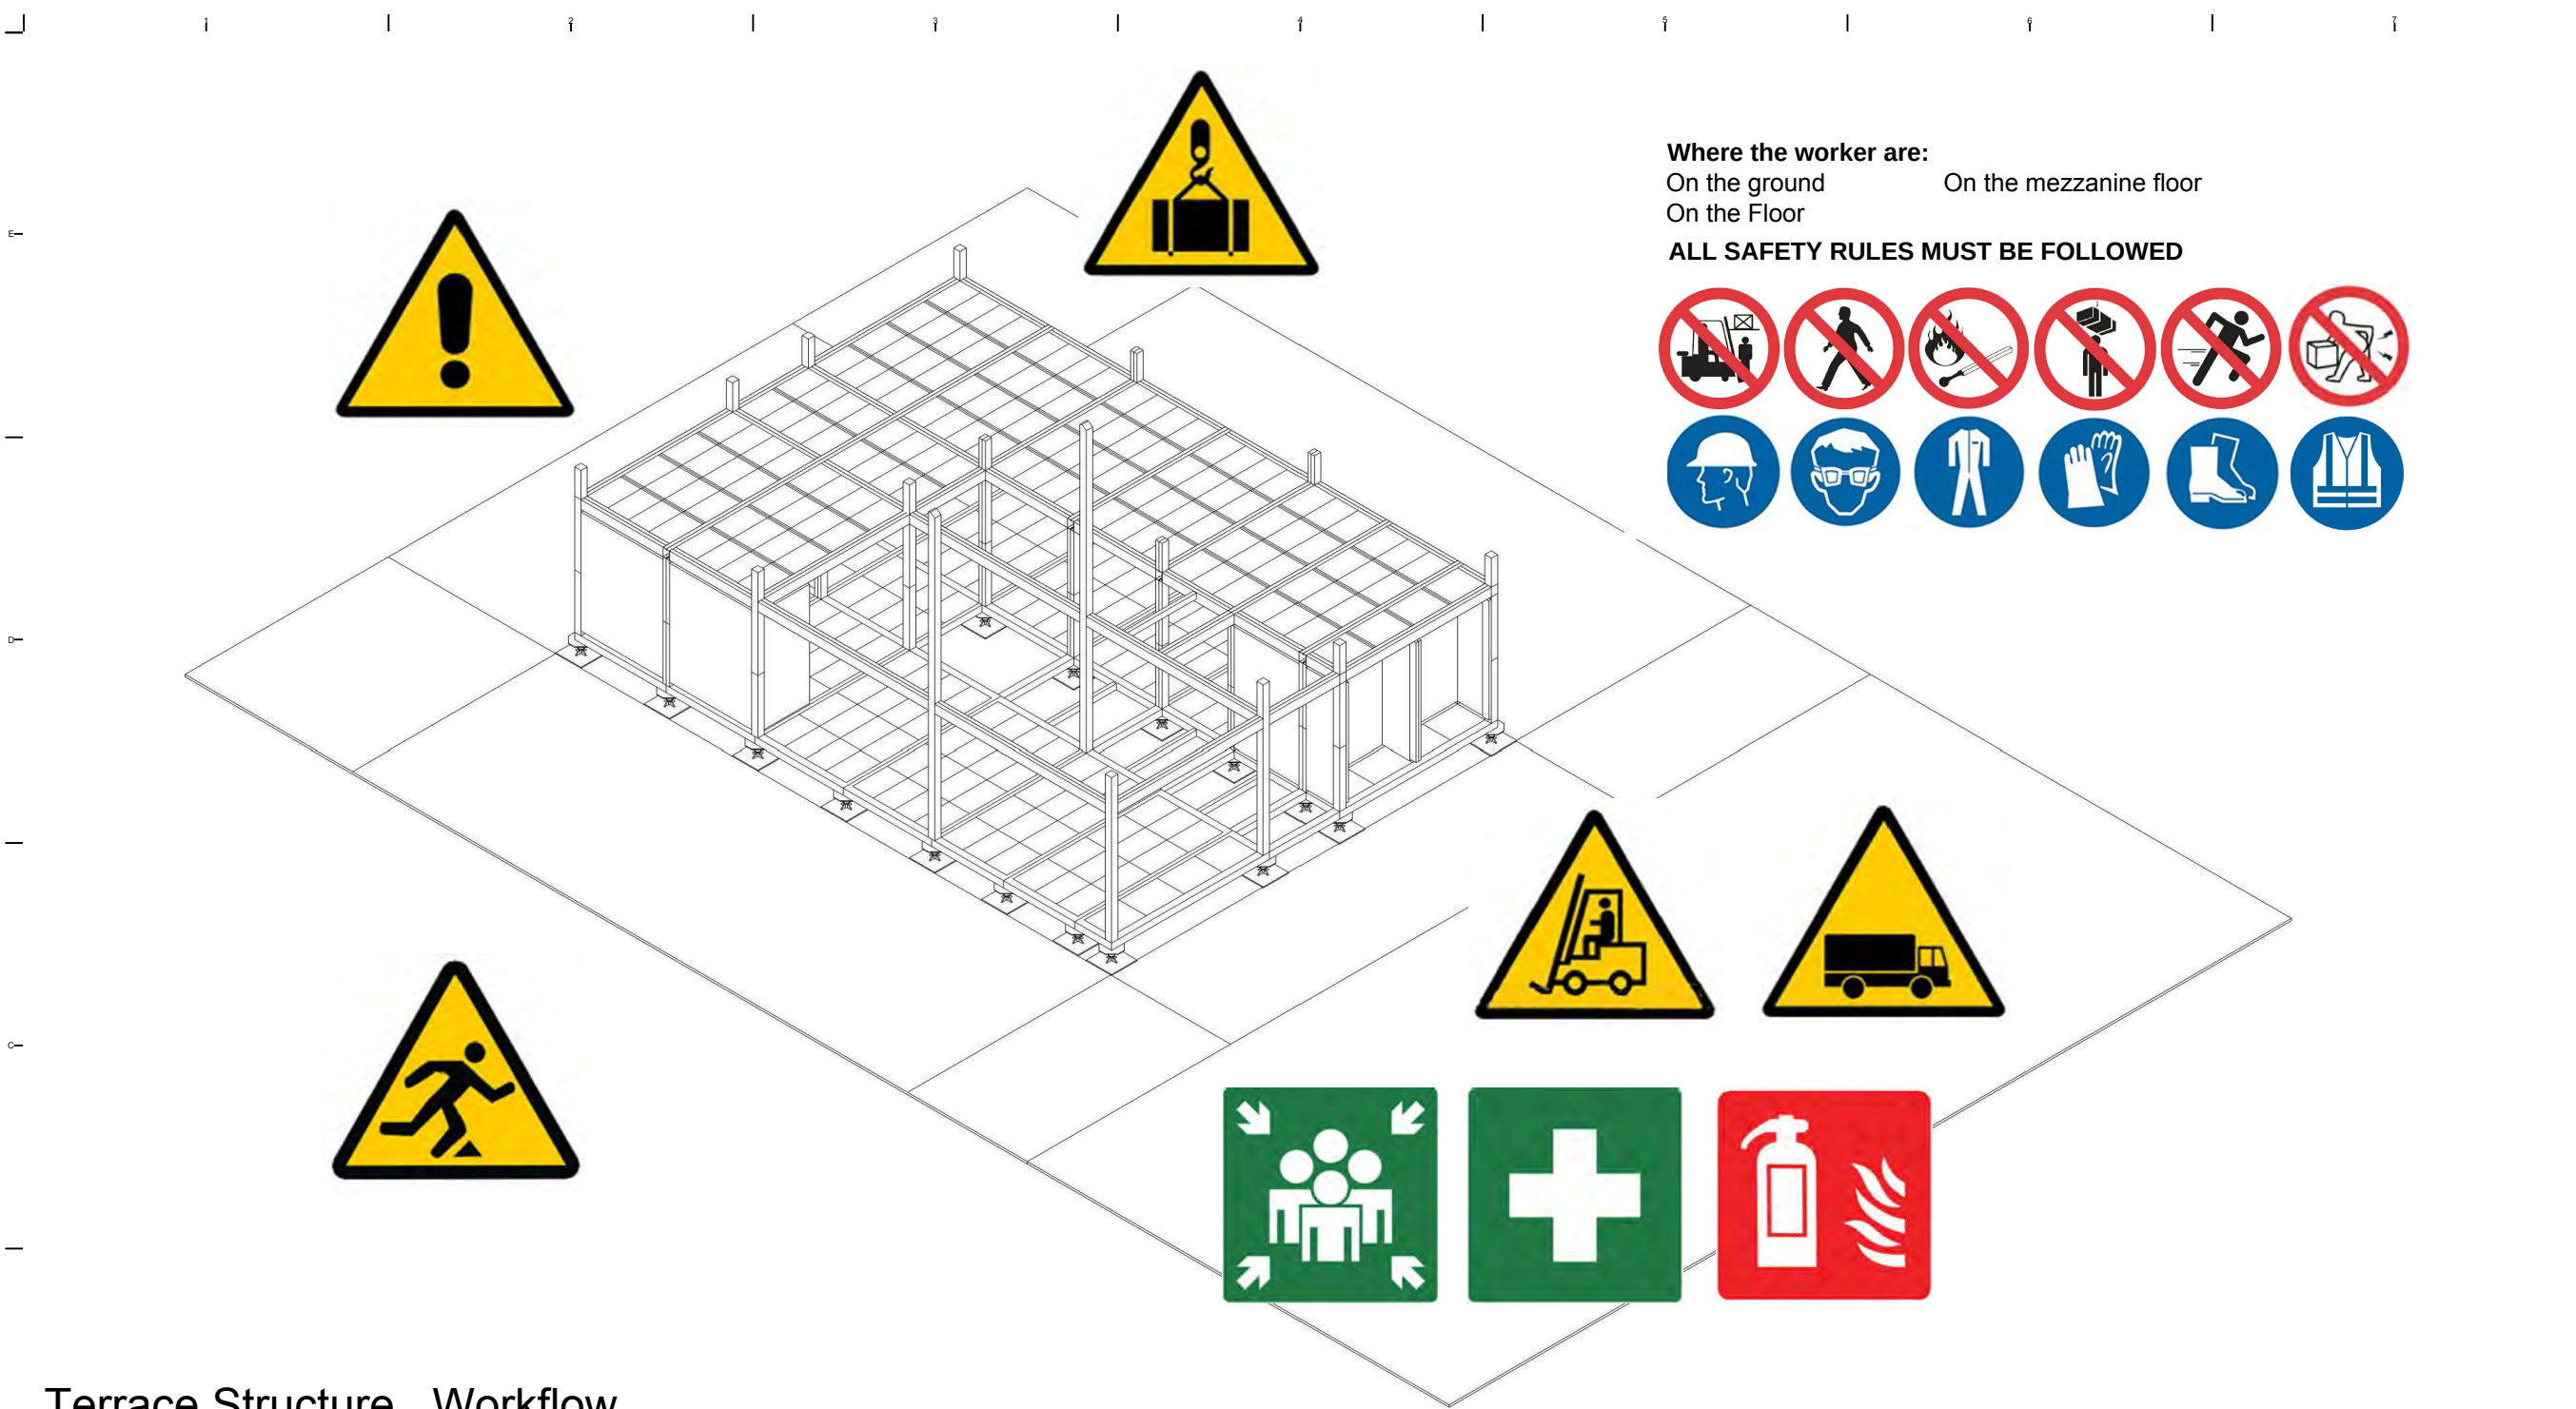

Terrace Structure Workflow

Step	1	2	3	4	5	6
Work Phase	Column Set	Column Fixed	Beam Set	Beam Fixed		
Description	Lifting Column Lifting guide	M-16 Bolt	Lifting Beam Lifting guide	M-16 Bolt		
Worker	6	4	6	6		
Note						



Project:

Institution:

NCTU Architecture
國立交通大學建築研究所

Team Name: NCTU/UNICODE
Address: 1001 Ta-Hsueh Road
Hsinchu City 30010
Taiwan
Contact: www.sde.tw


Consultants:


Note:

Mark	Date	Description
DN	2013/04/01	SD Submission
DN	2013/07/01	DDc Submission
ST	2013/11/01	DD Submission
ST	2014/03/03	CD Submission

Drawn by LC
Checked by DN
Scale -
Unit -

DWG. Title
HEALTH AND SAFETY
DURING PHASE 11

DWG. No. HS-414
PAGE 272

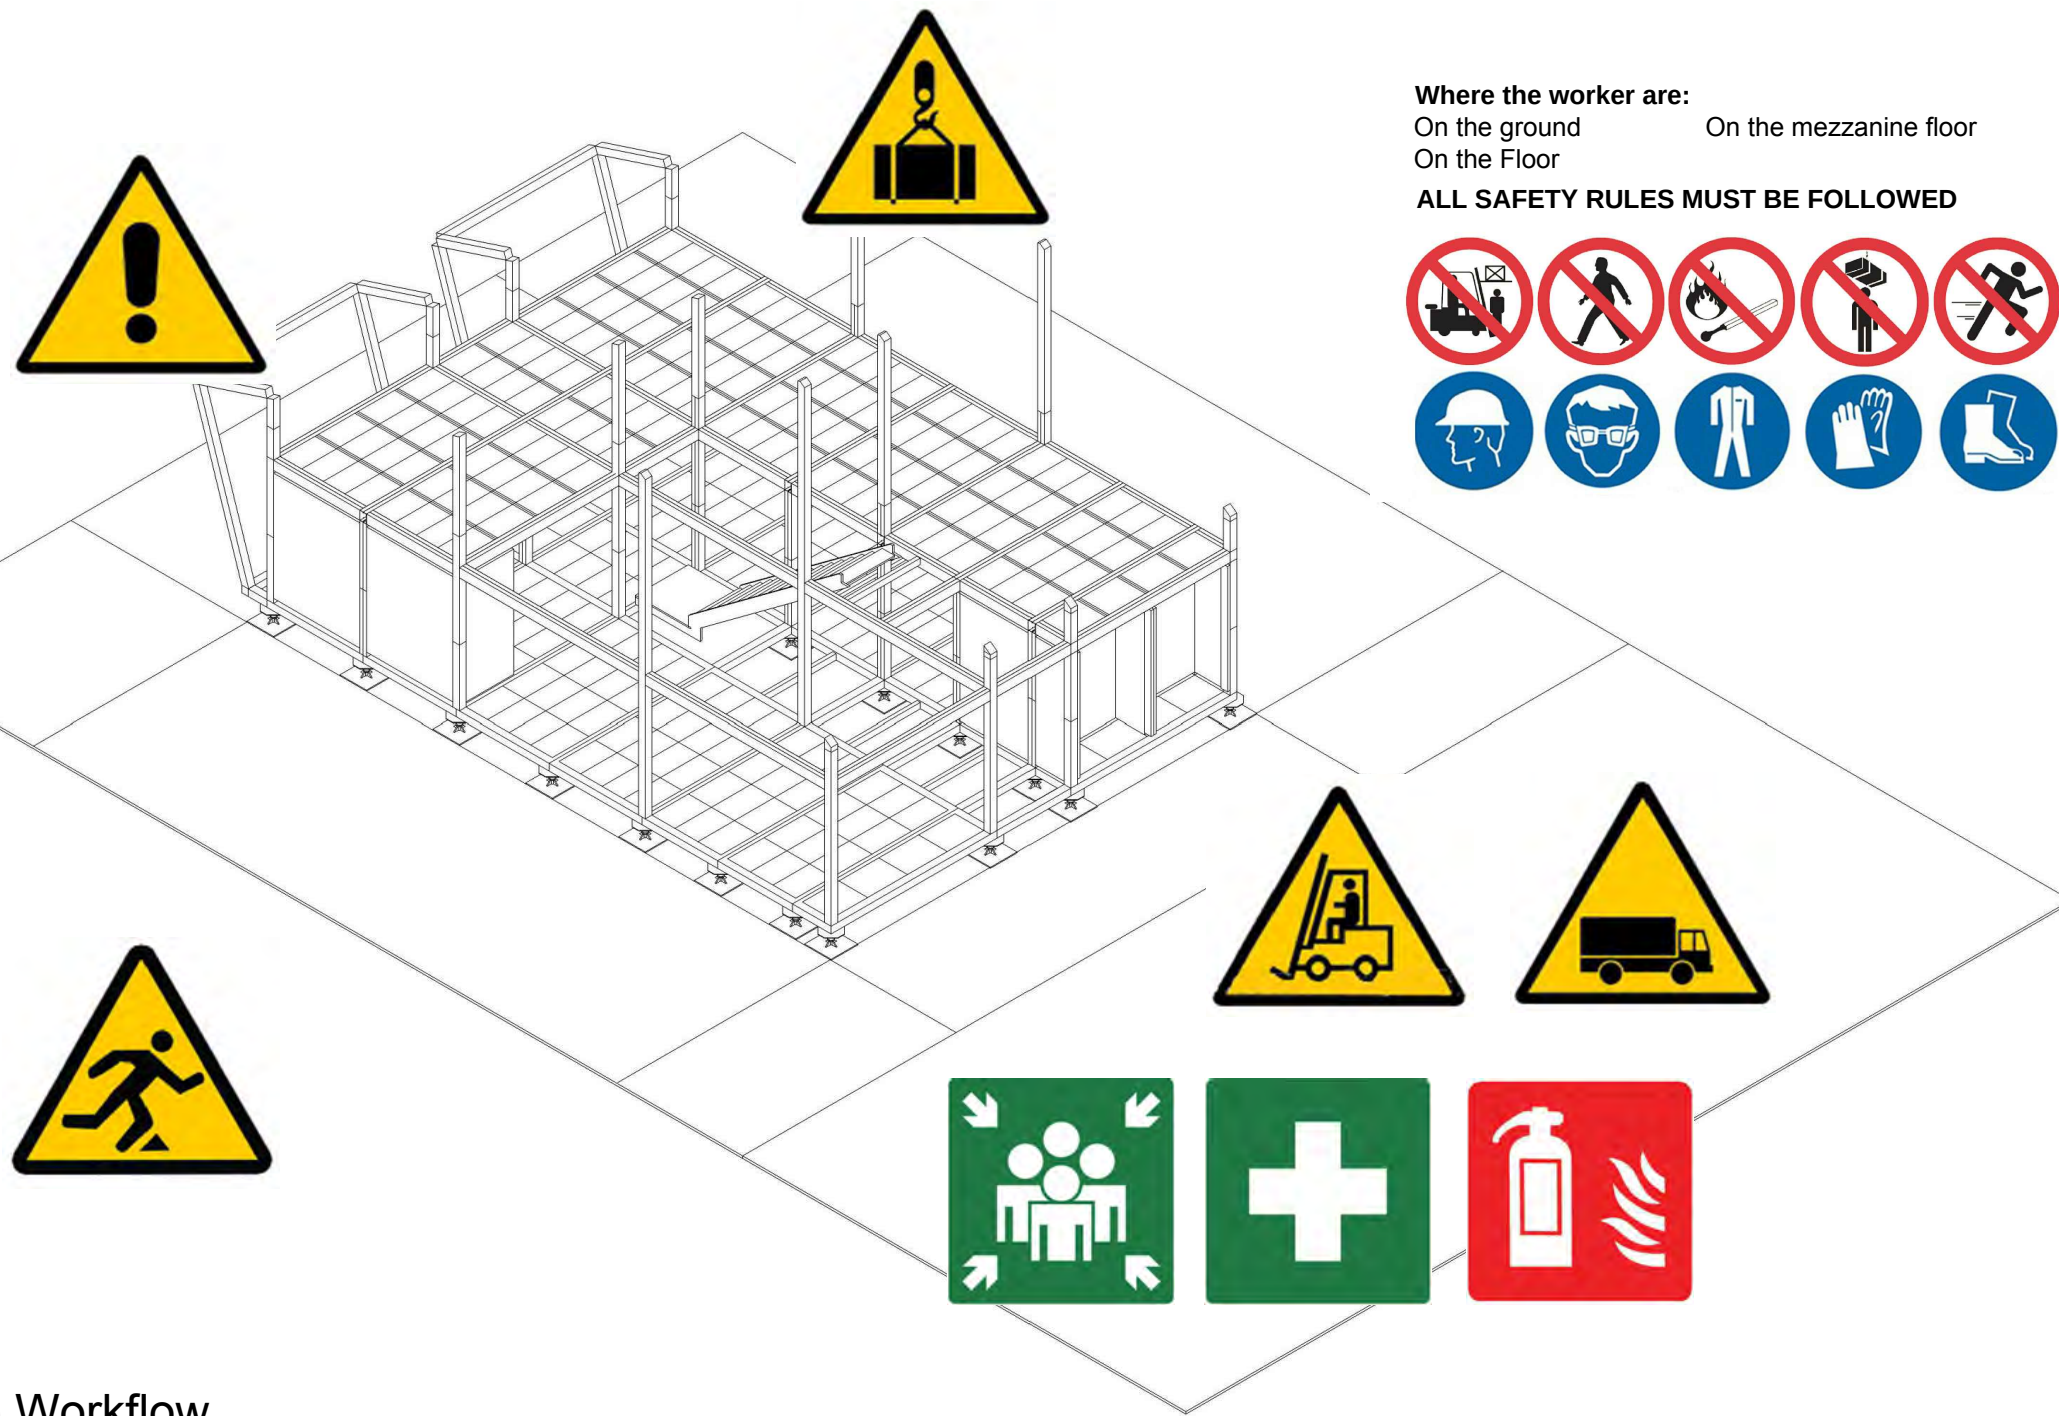

Louver Frame Workflow

Step	1	2	3	4	5	6
Work Phase	Column Set	Column Fixed	Beam Set	Beam Fixed		
Description	Lifting Column Lifting guide	M-16 Bolt	Lifting Beam Lifting guide	M-16 Bolt		
Worker	6	4	6	6		
Note						



Project:



Institution:



國立交通大學
National Chiao Tung University

NCTU Architecture
國立交通大學建築研究所

Team Name: NCTU/UNICODE
Address: 1001 Ta-Hsueh Road
Hsinchu City 30010
Taiwan
Contact: www.sde.tw



Consultants:

Note:


Mark	Date	Description
DN	2013/04/01	SD Submission
DN	2013/07/01	DDc Submission
ST	2013/11/01	DD Submission
ST	2014/03/03	CD Submission

Drawn by LC
Checked by DN
Scale -
Unit -

DWG. Title

HEALTH AND SAFETY
DURING PHASE 12

DWG. No.	PAGE
HS-415	273

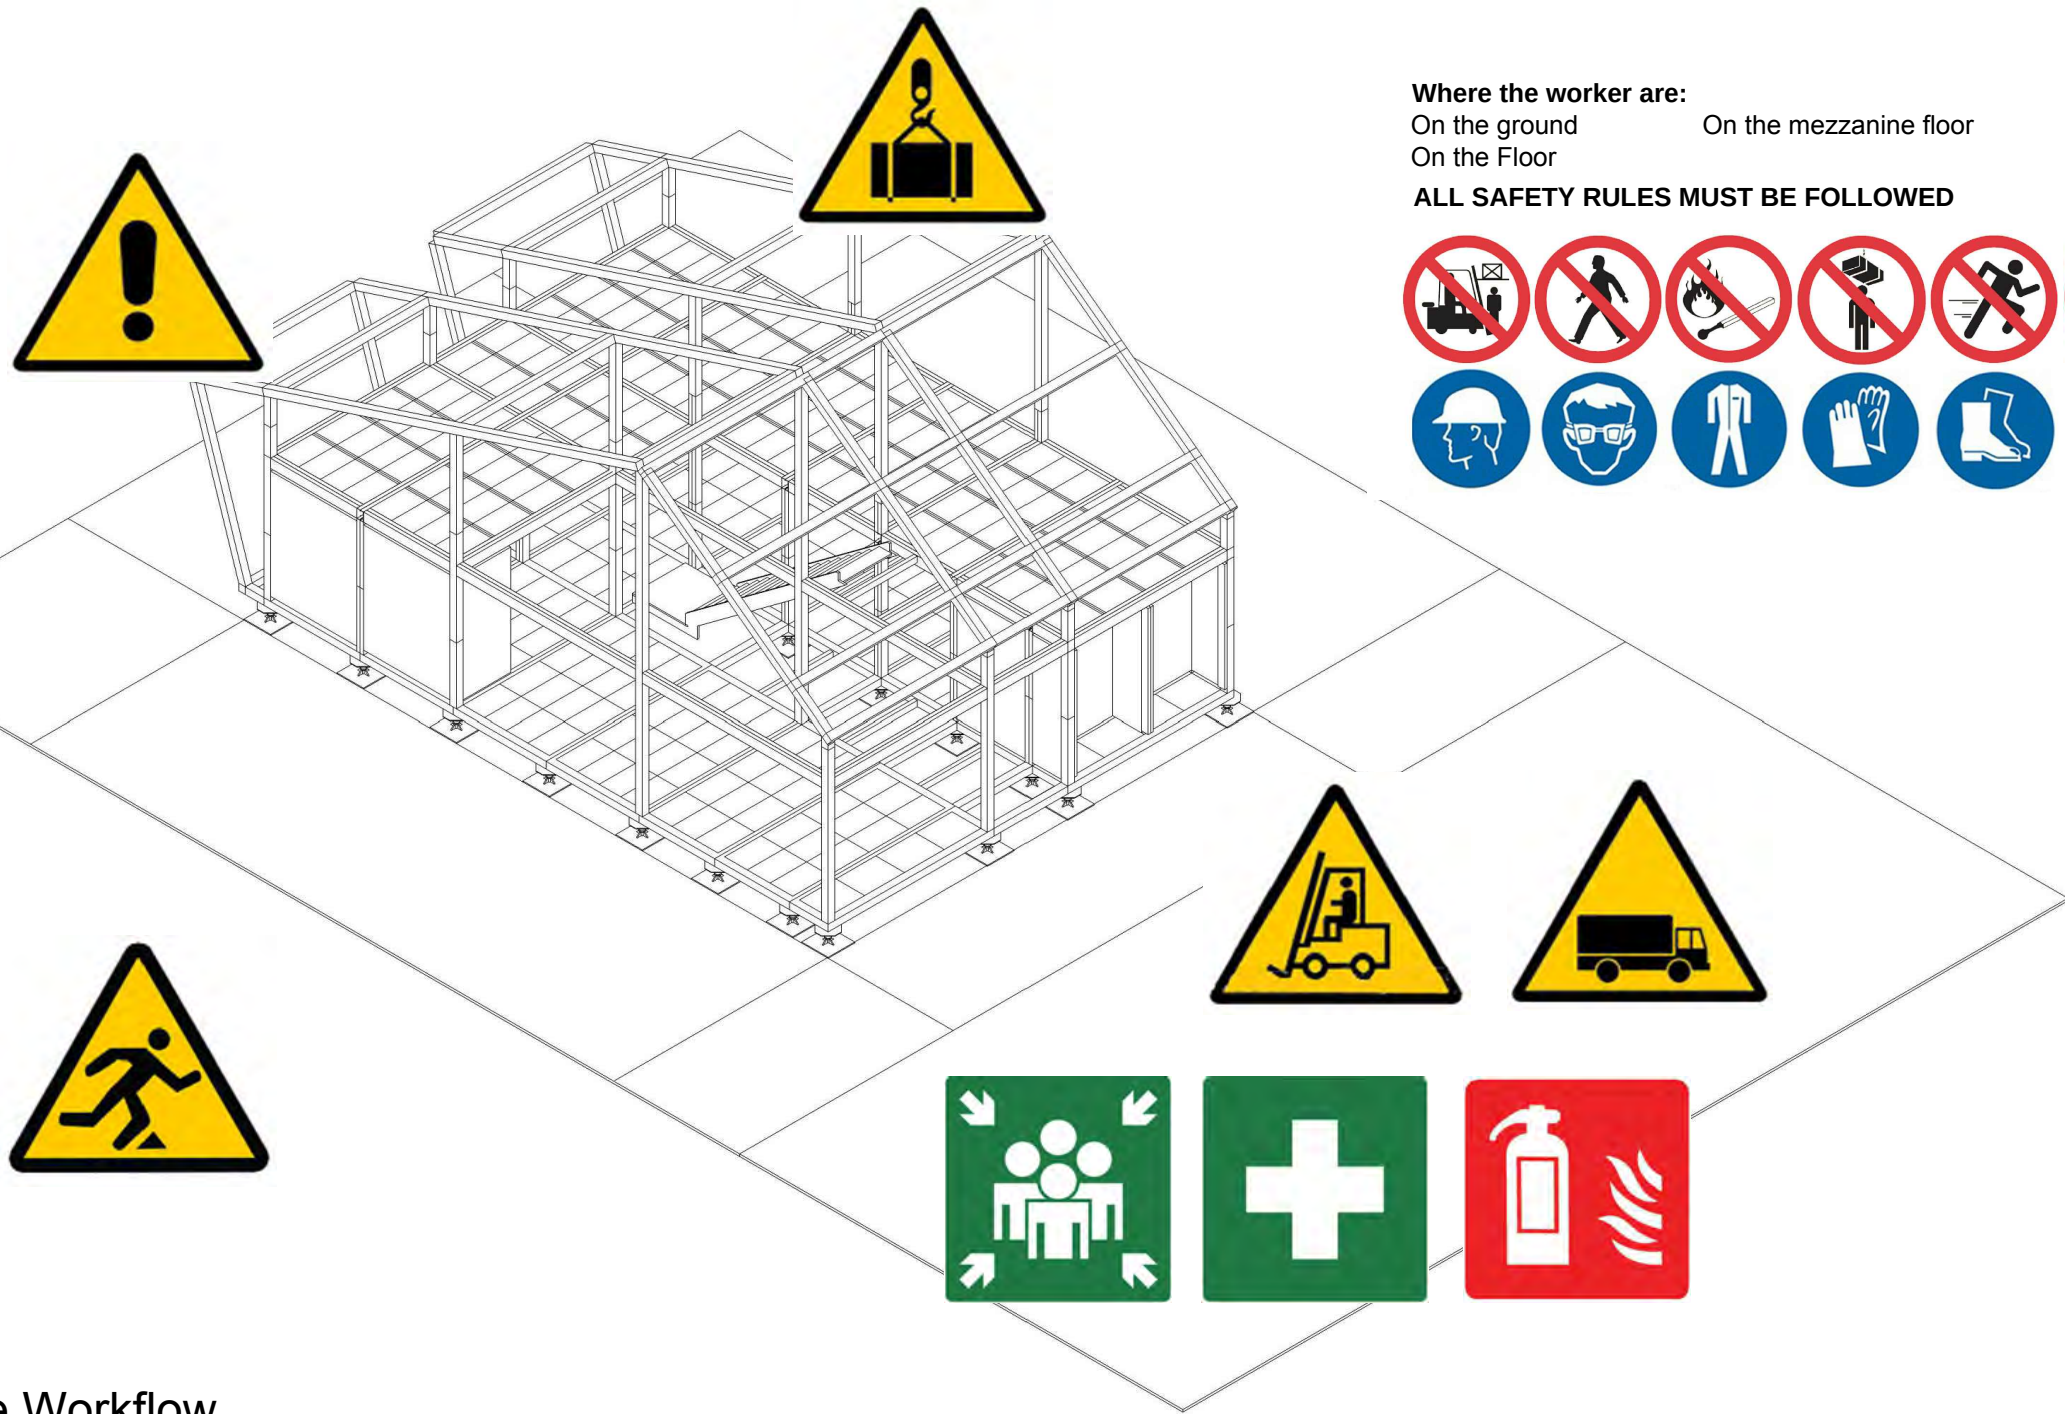

Roof Structure Workflow

Step	1	2	3	4	5	6
Work Phase	2F Column Lifting	Column Fixed	Long Beam	Beam Fixed	Short Beam	Beam Fixed
Description	Lifting Column	M-16 Bolt	Lifting Beam	M-16 Bolt	Lifting Beam	M-16 Bolt
Worker	6	4	6	6	6	6
Note						



Project:



Institution:



國立交通大學
National Chiao Tung University

NCTU Architecture
國立交通大學建築研究所

Team Name: NCTU/UNICODE
Address: 1001 Ta-Hsueh Road
Hsinchu City 30010
Taiwan
Contact: www.sde.tw



Consultants:

Note:


Mark	Date	Description
DN	2013/04/01	SD Submission
DN	2013/07/01	DDc Submission
ST	2013/11/01	DD Submission
ST	2014/03/03	CD Submission

Drawn by LC
Checked by DN
Scale -
Unit -

DWG. Title

HEALTH AND SAFETY
DURING PHASE 13

DWG. No.	PAGE
HS-416	274

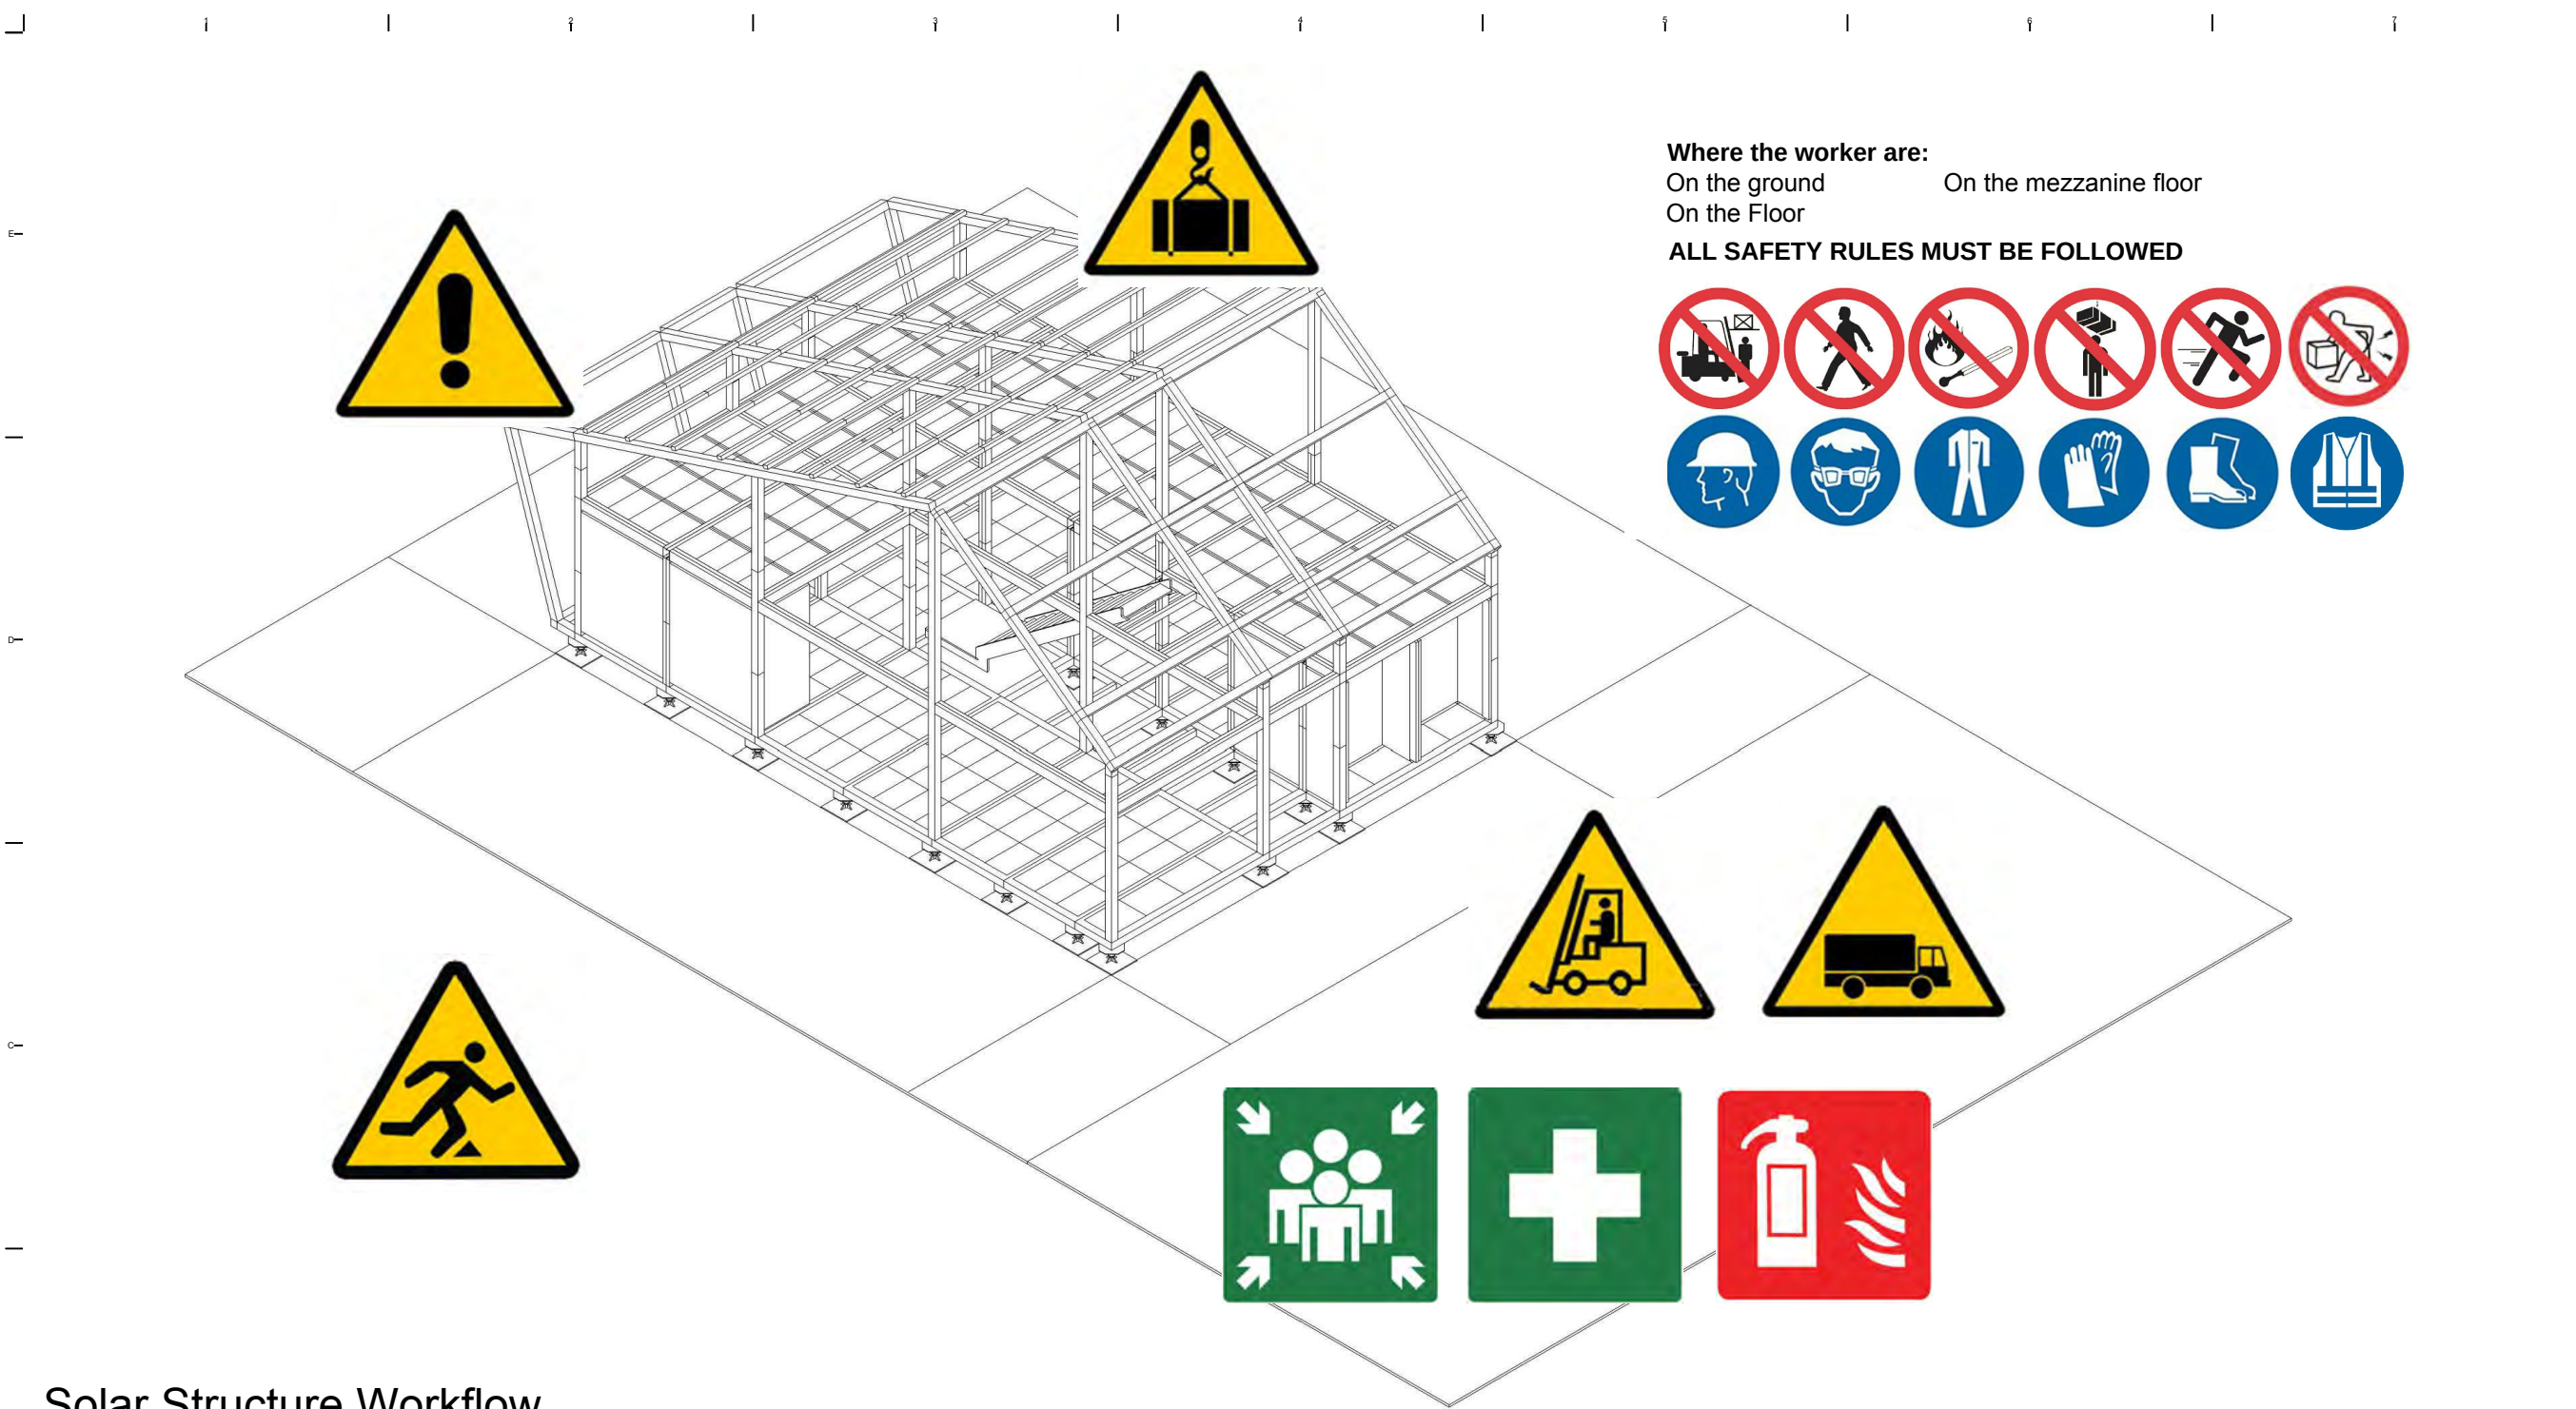

Solar Structure Workflow

Step	1	2	3	4	5	6
Work Phase	Solar Frame	Solar Frame Fix				
Description	Lifting Frame	M-16 Bolt				
Worker	6	4				
Note						

Project:

Institution:

國立交通大學
National Chiao Tung University

NCTU Architecture

國立交通大學建築研究所

Team Name:

NCTU/UNICODE

Address:

1001 Ta-Hsueh Road
Hsinchu City 30010
Taiwan

Contact:

www.sde.tw

Consultants:

Note:

Mark	Date	Description
DN	2013/04/01	SD Submission
DN	2013/07/01	DDc Submission
ST	2013/11/01	DD Submission
ST	2014/03/03	CD Submission

Drawn by

LC

Checked by

DN

Scale

-

Unit

-

DWG. Title


HEALTH AND SAFETY
DURING PHASE 14

DWG. No.

HS-417

PAGE

275

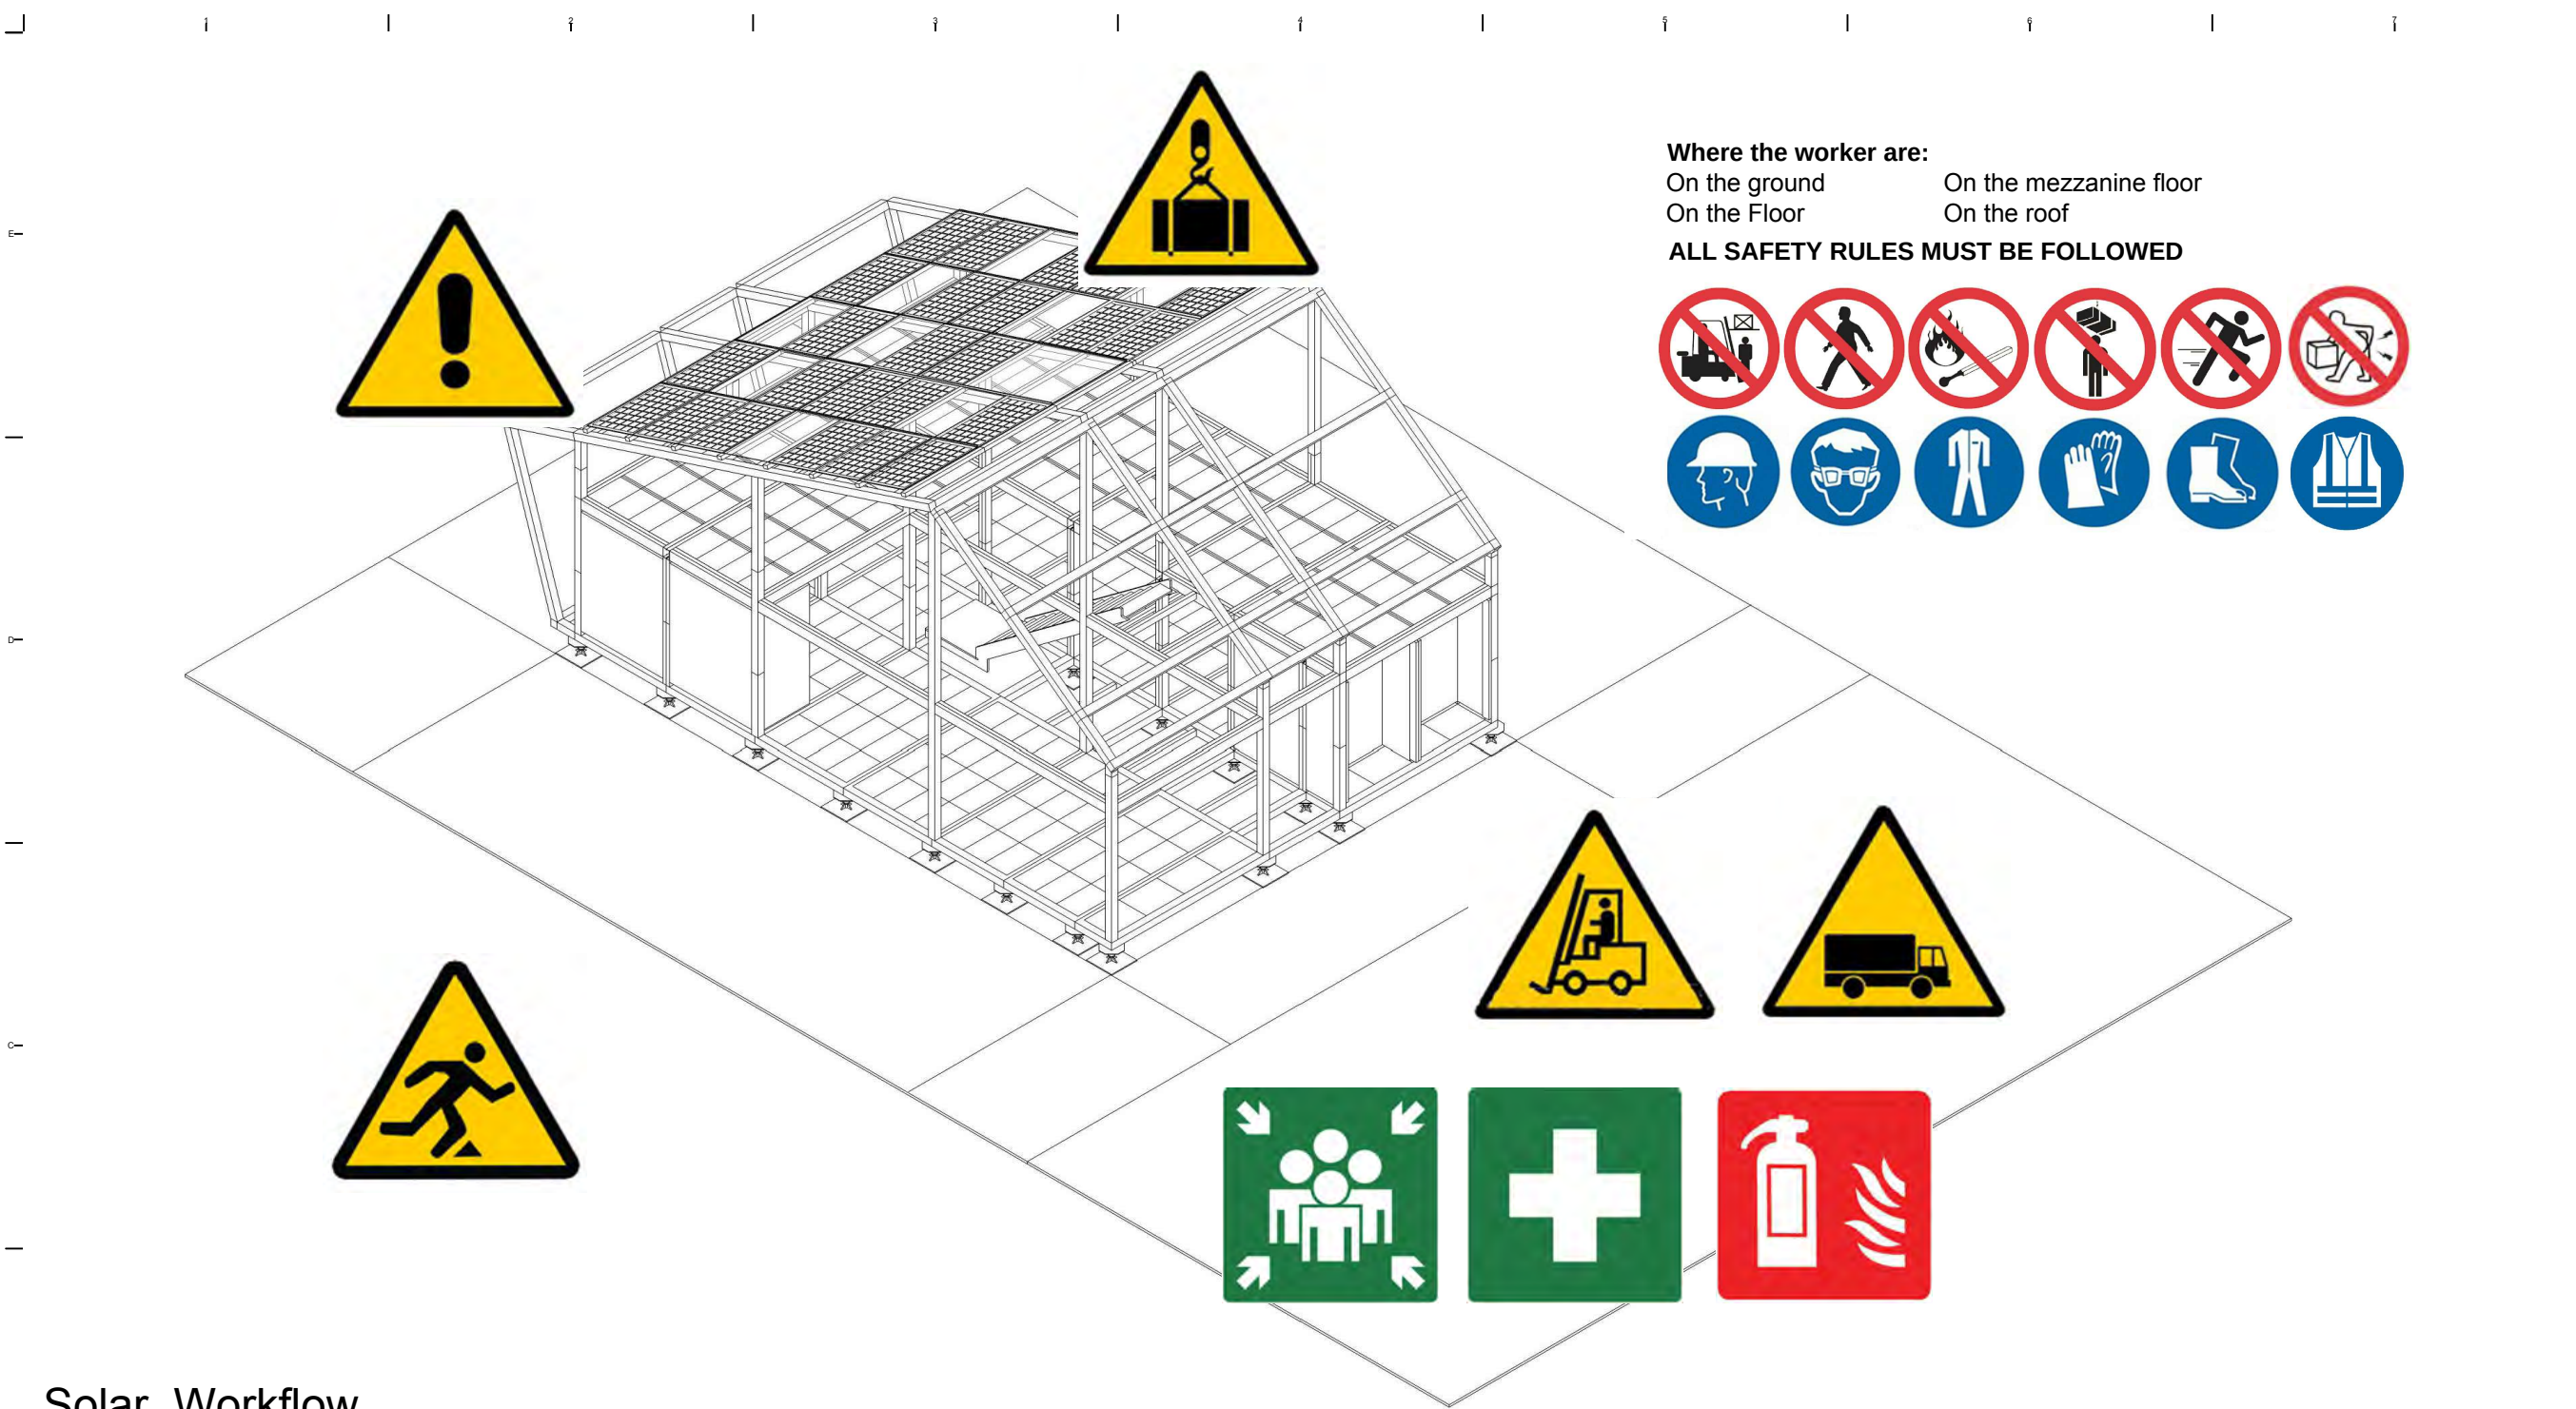

Solar Workflow

Step	1	2	3	4	5	6
Work Phase	Solar Panel	Panel Fix				
Description	Lifting Panel	M-16 Bolt				
Worker	6	4				
Note						

Project:

Institution:

國立交通大學
National Chiao Tung University

NCTU Architecture

國立交通大學建築研究所

Team Name:

NCTU/UNICODE

Address:

1001 Ta-Hsueh Road
Hsinchu City 30010
Taiwan

Contact:

www.sde.tw

Consultants:

Note:

Mark	Date	Description
DN	2013/04/01	SD Submission
DN	2013/07/01	DDc Submission
ST	2013/11/01	DD Submission
ST	2014/03/03	CD Submission

Drawn by

LC

Checked by

DN

Scale

-

Unit

-

DWG. Title

HEALTH AND SAFETY
DURING PHASE 15

DWG. No.

HS-418

PAGE


276



Mark	Date	Description
DN	2013/04/01	SD Submission
DN	2013/07/01	DDc Submission
ST	2013/11/01	DD Submission
ST	2014/03/03	CD Submission

Drawn by	LC
Checked by	DN
Scale	-
Unit	-

DWG. Title	
HEALTH AND SAFETY DURING PHASE 16	
DWG. No.	PAGE
HS-419	277

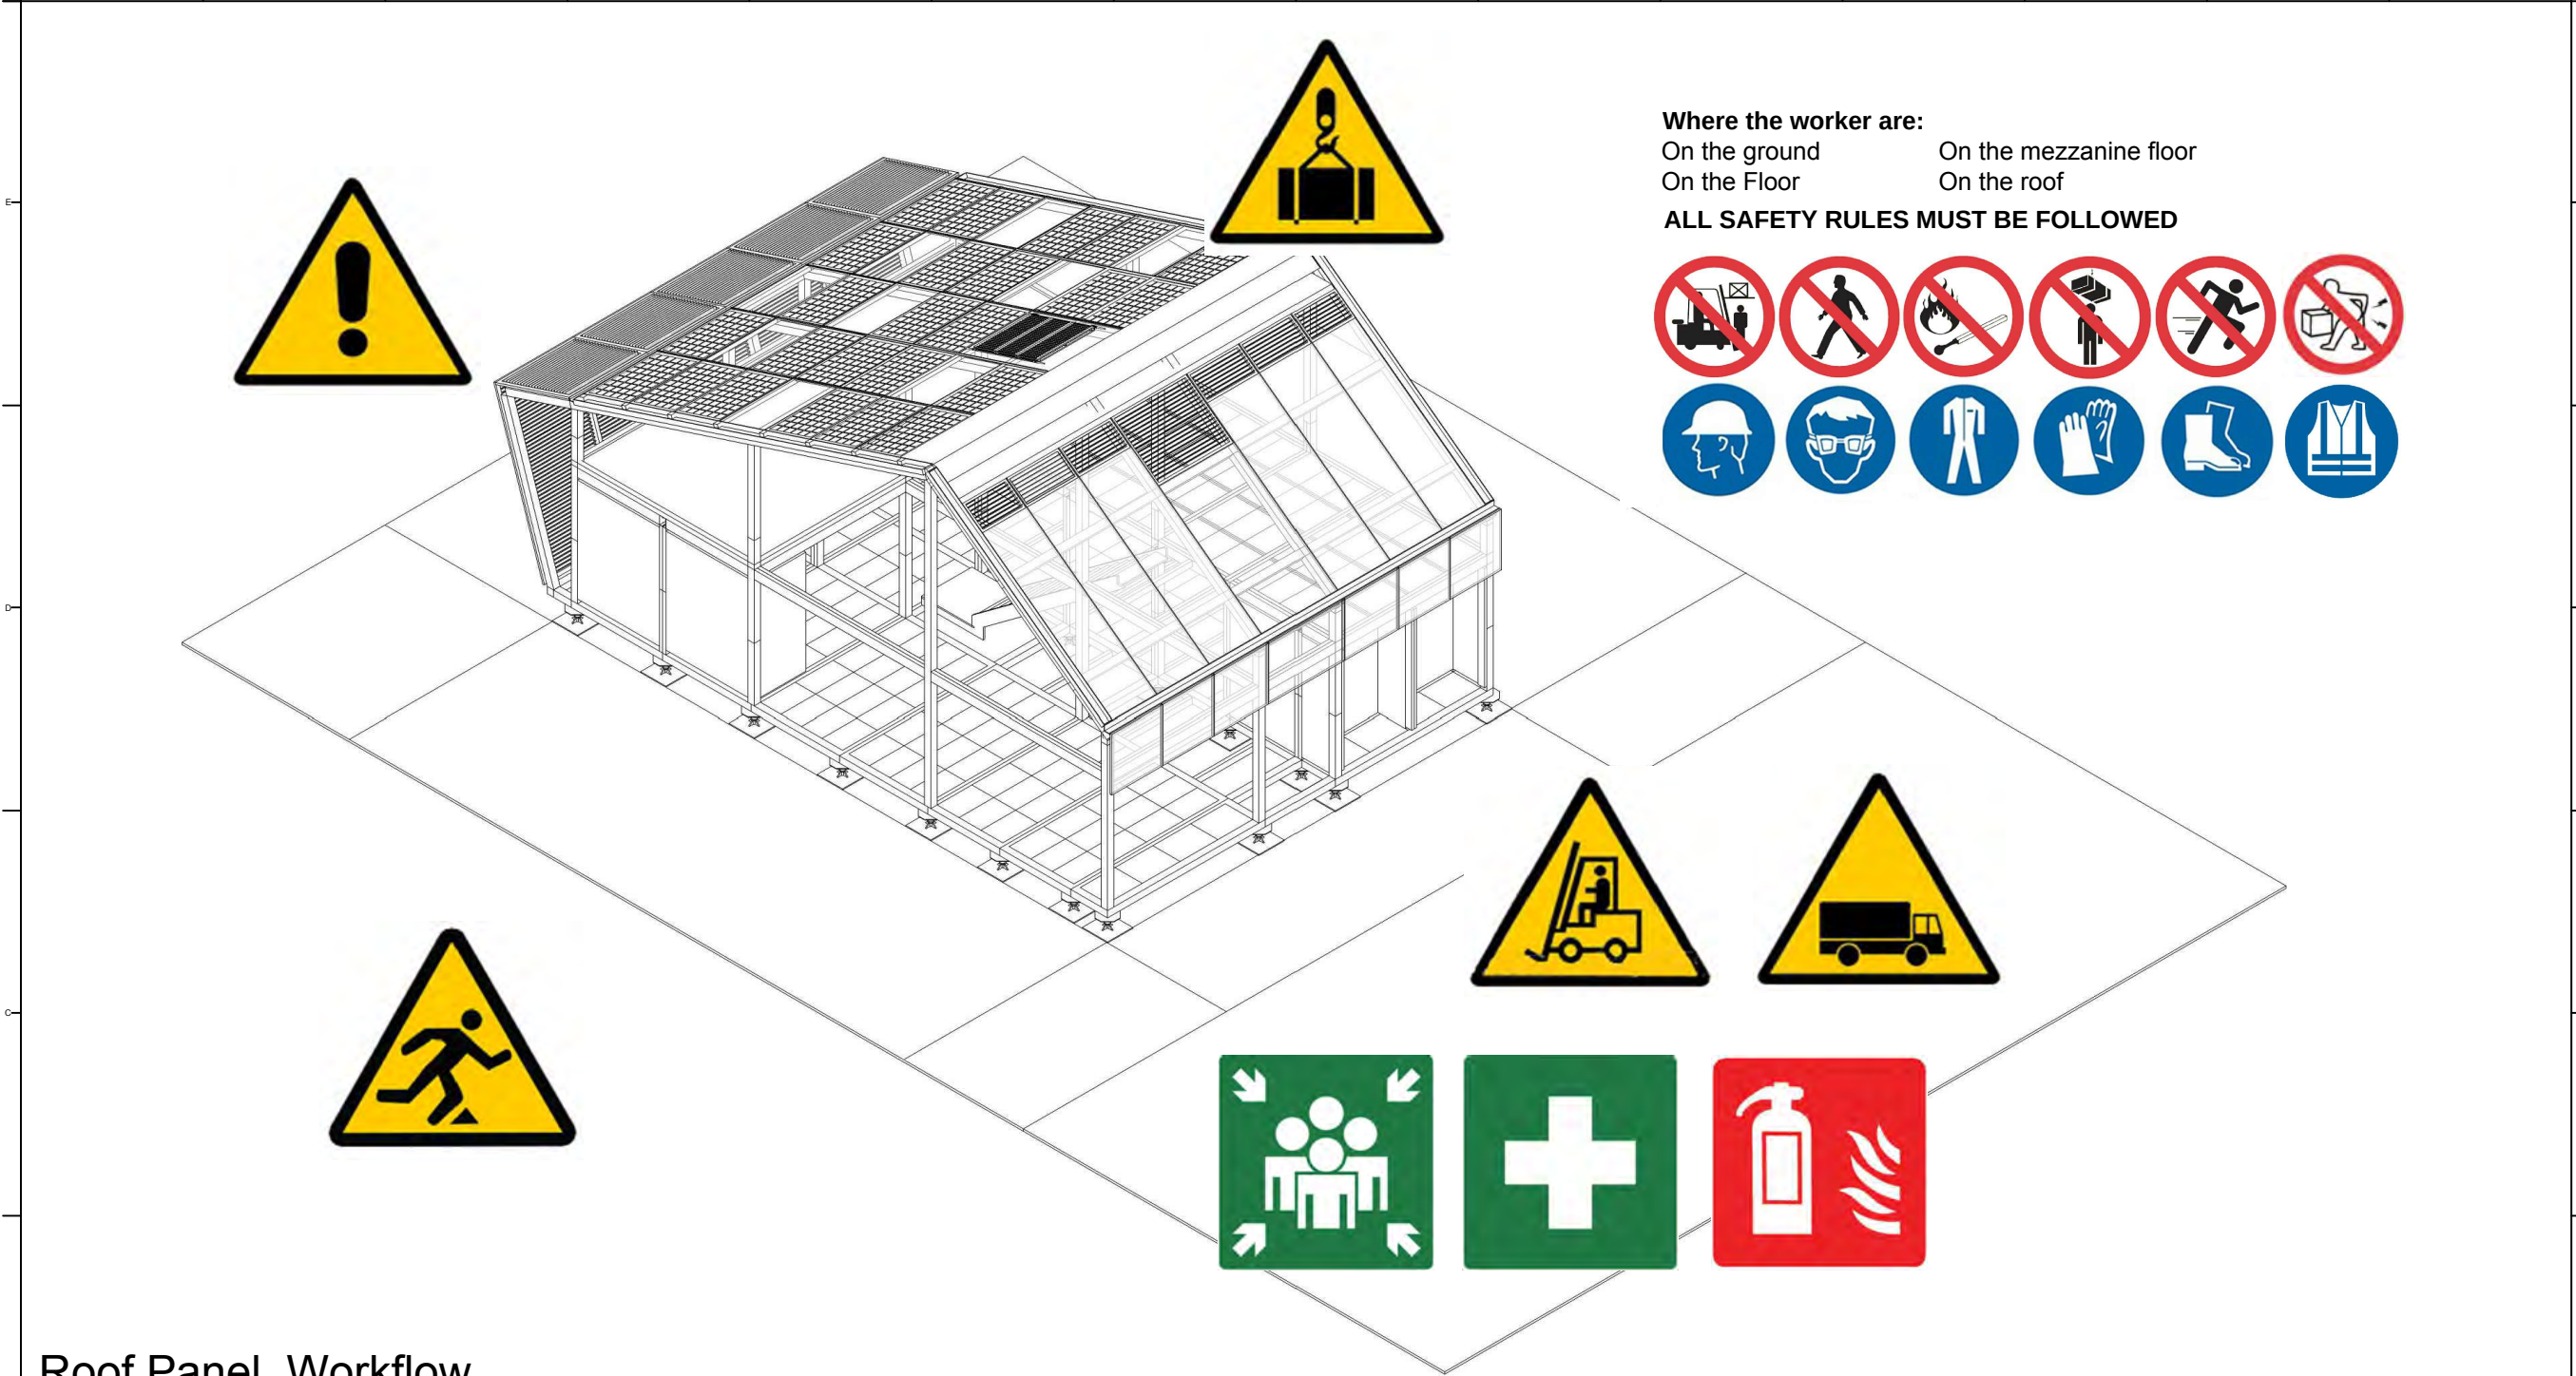

Roof Panel Workflow


Step	1	2	3	4	5	6
Work Phase	Roof Panel	Panel Fix	Louver Panel	Panel Fix	Heat Water Panel	Panel Fix
Description	Lifting Panel	M-16 Bolt	Lifting Panel	M-16 Bolt	Lifting Panel	M-16 Bolt
Worker	6	4				
Note						



Mark	Date	Description
DN	2013/04/01	SD Submission
DN	2013/07/01	DDc Submission
ST	2013/11/01	DD Submission
ST	2014/03/03	CD Submission


Drawn by	LC
Checked by	DN
Scale	-
Unit	-

DWG. Title	
HEALTH AND SAFETY DURING PHASE 17	
DWG. No.	PAGE
HS-420	278

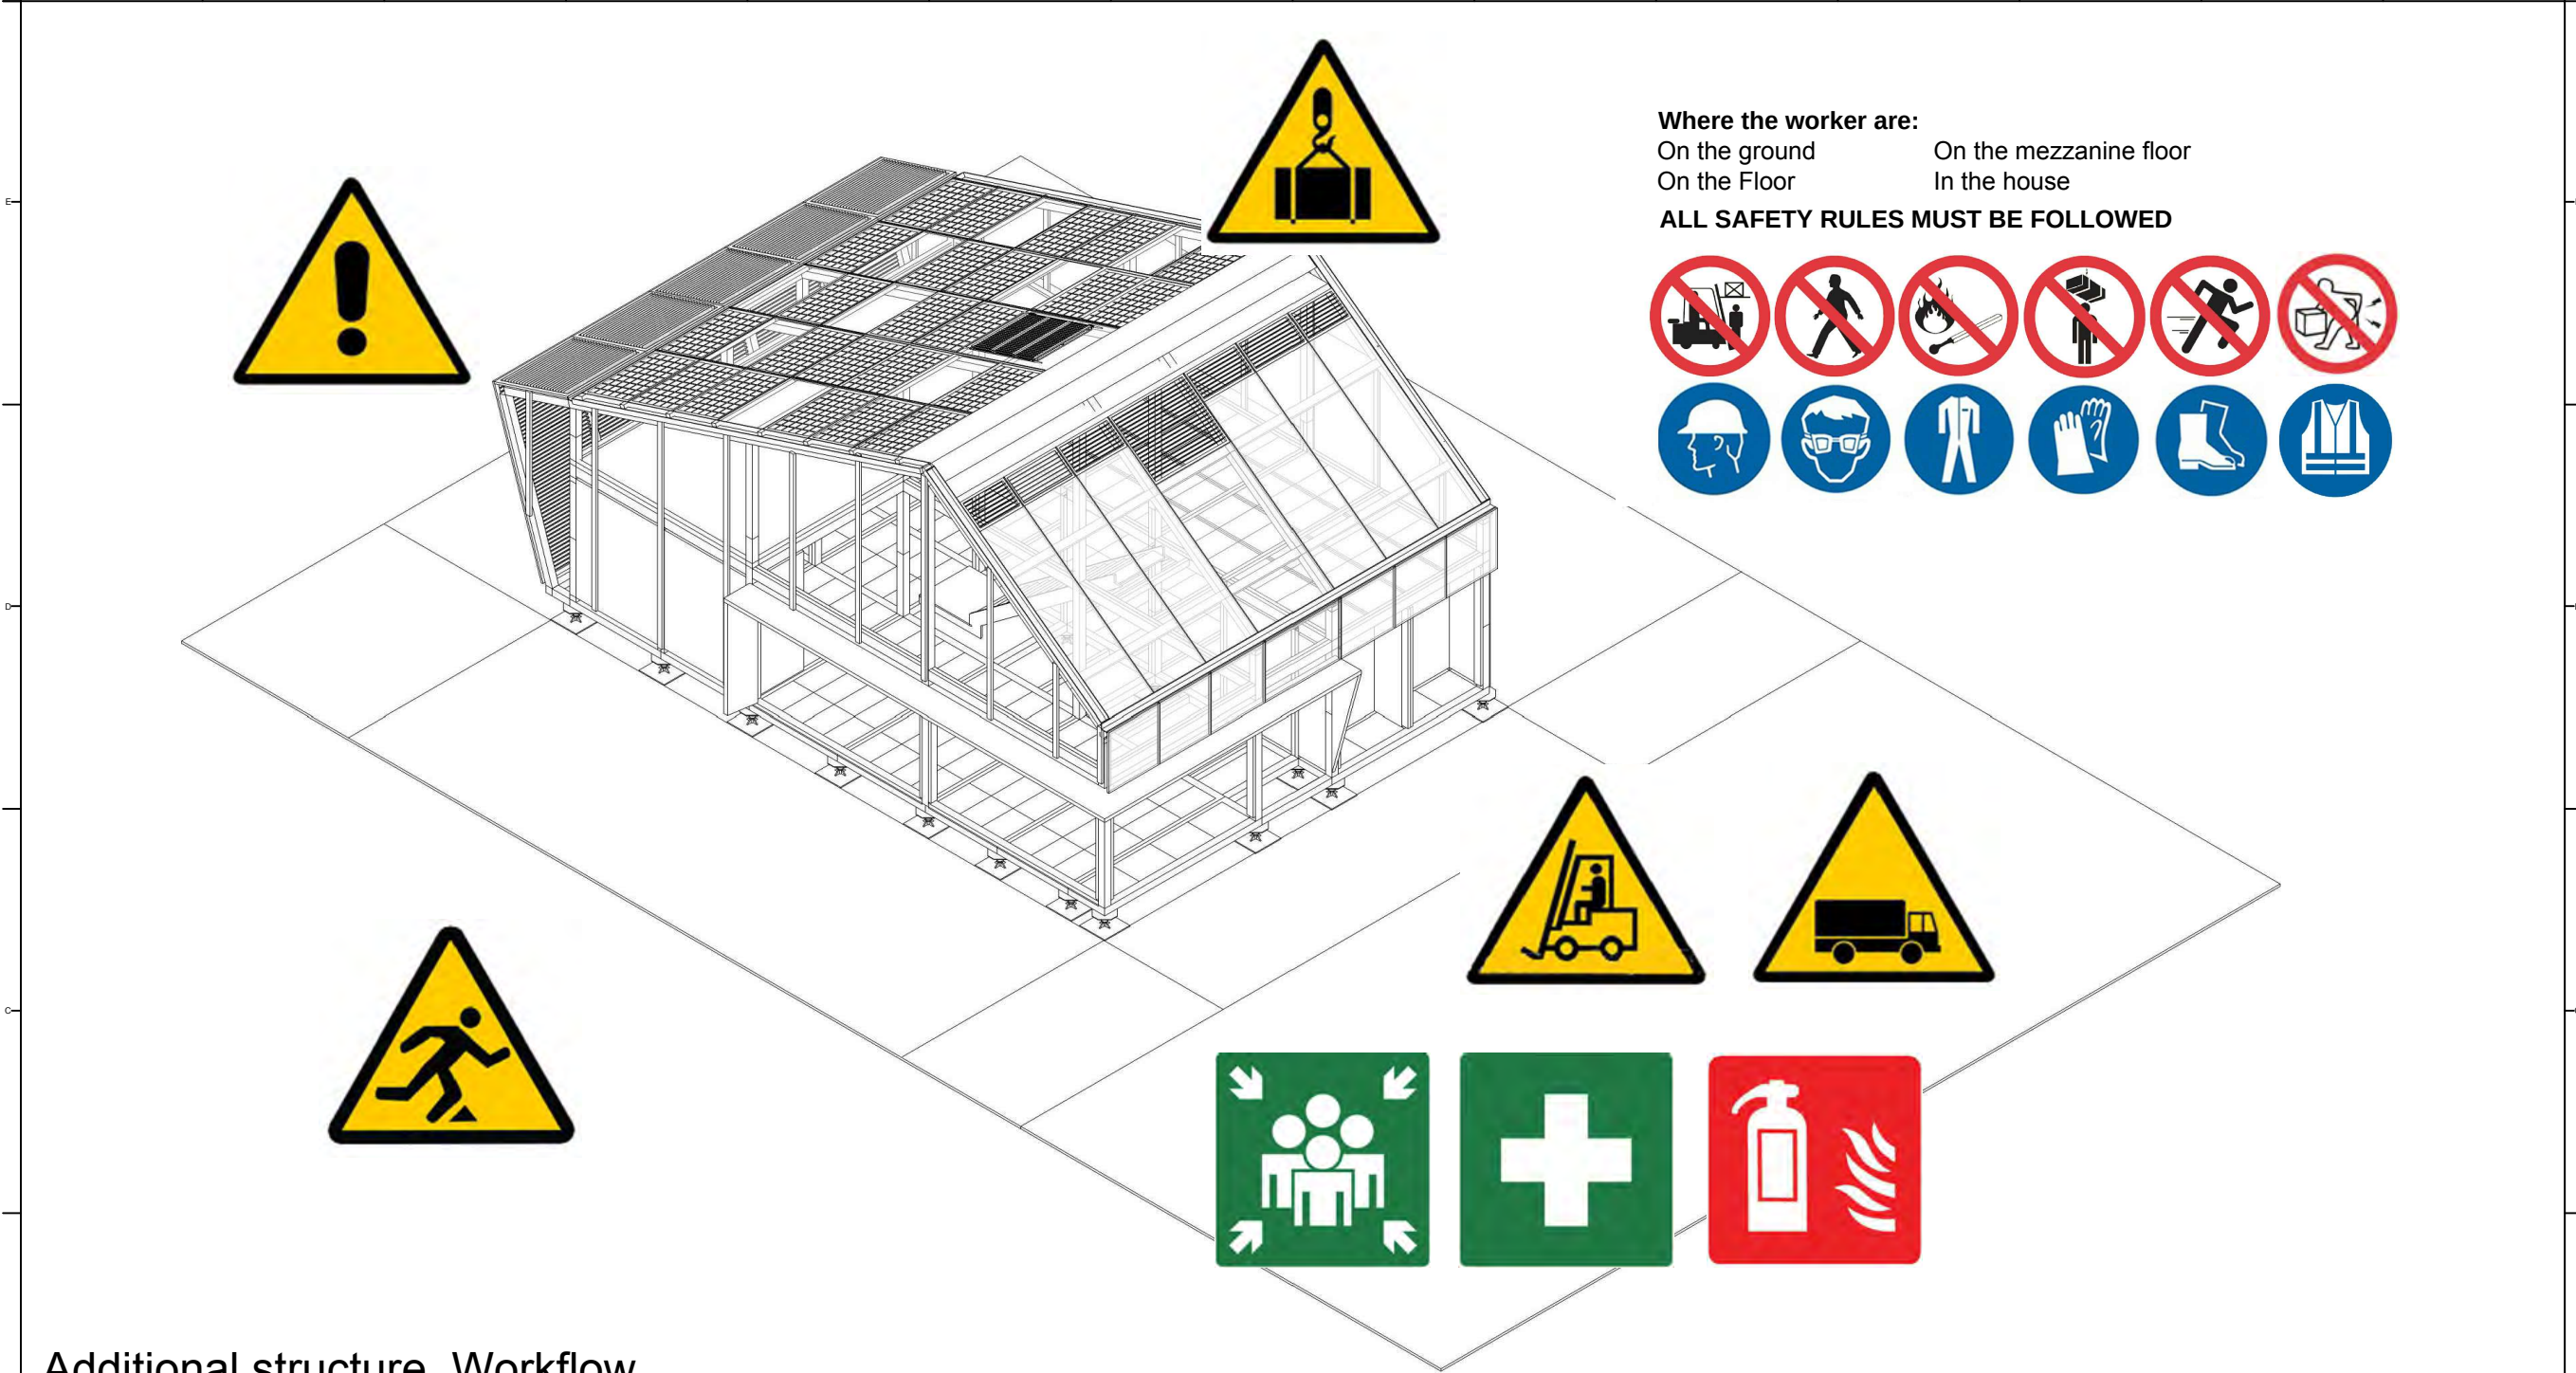

Additional structure Workflow

Step	1	2	3	4	5	6
Work Phase	Window Structure	Structure Fix	Bayer Structure	Structure Fix	Water Cover	Water Cover
Description	Lifting Structure	M-16 Bolt	Lifting Structure	M-16 Bolt	Lifting Structure	M-16 Bolt
Worker	6	4	6	4	6	4
Note						

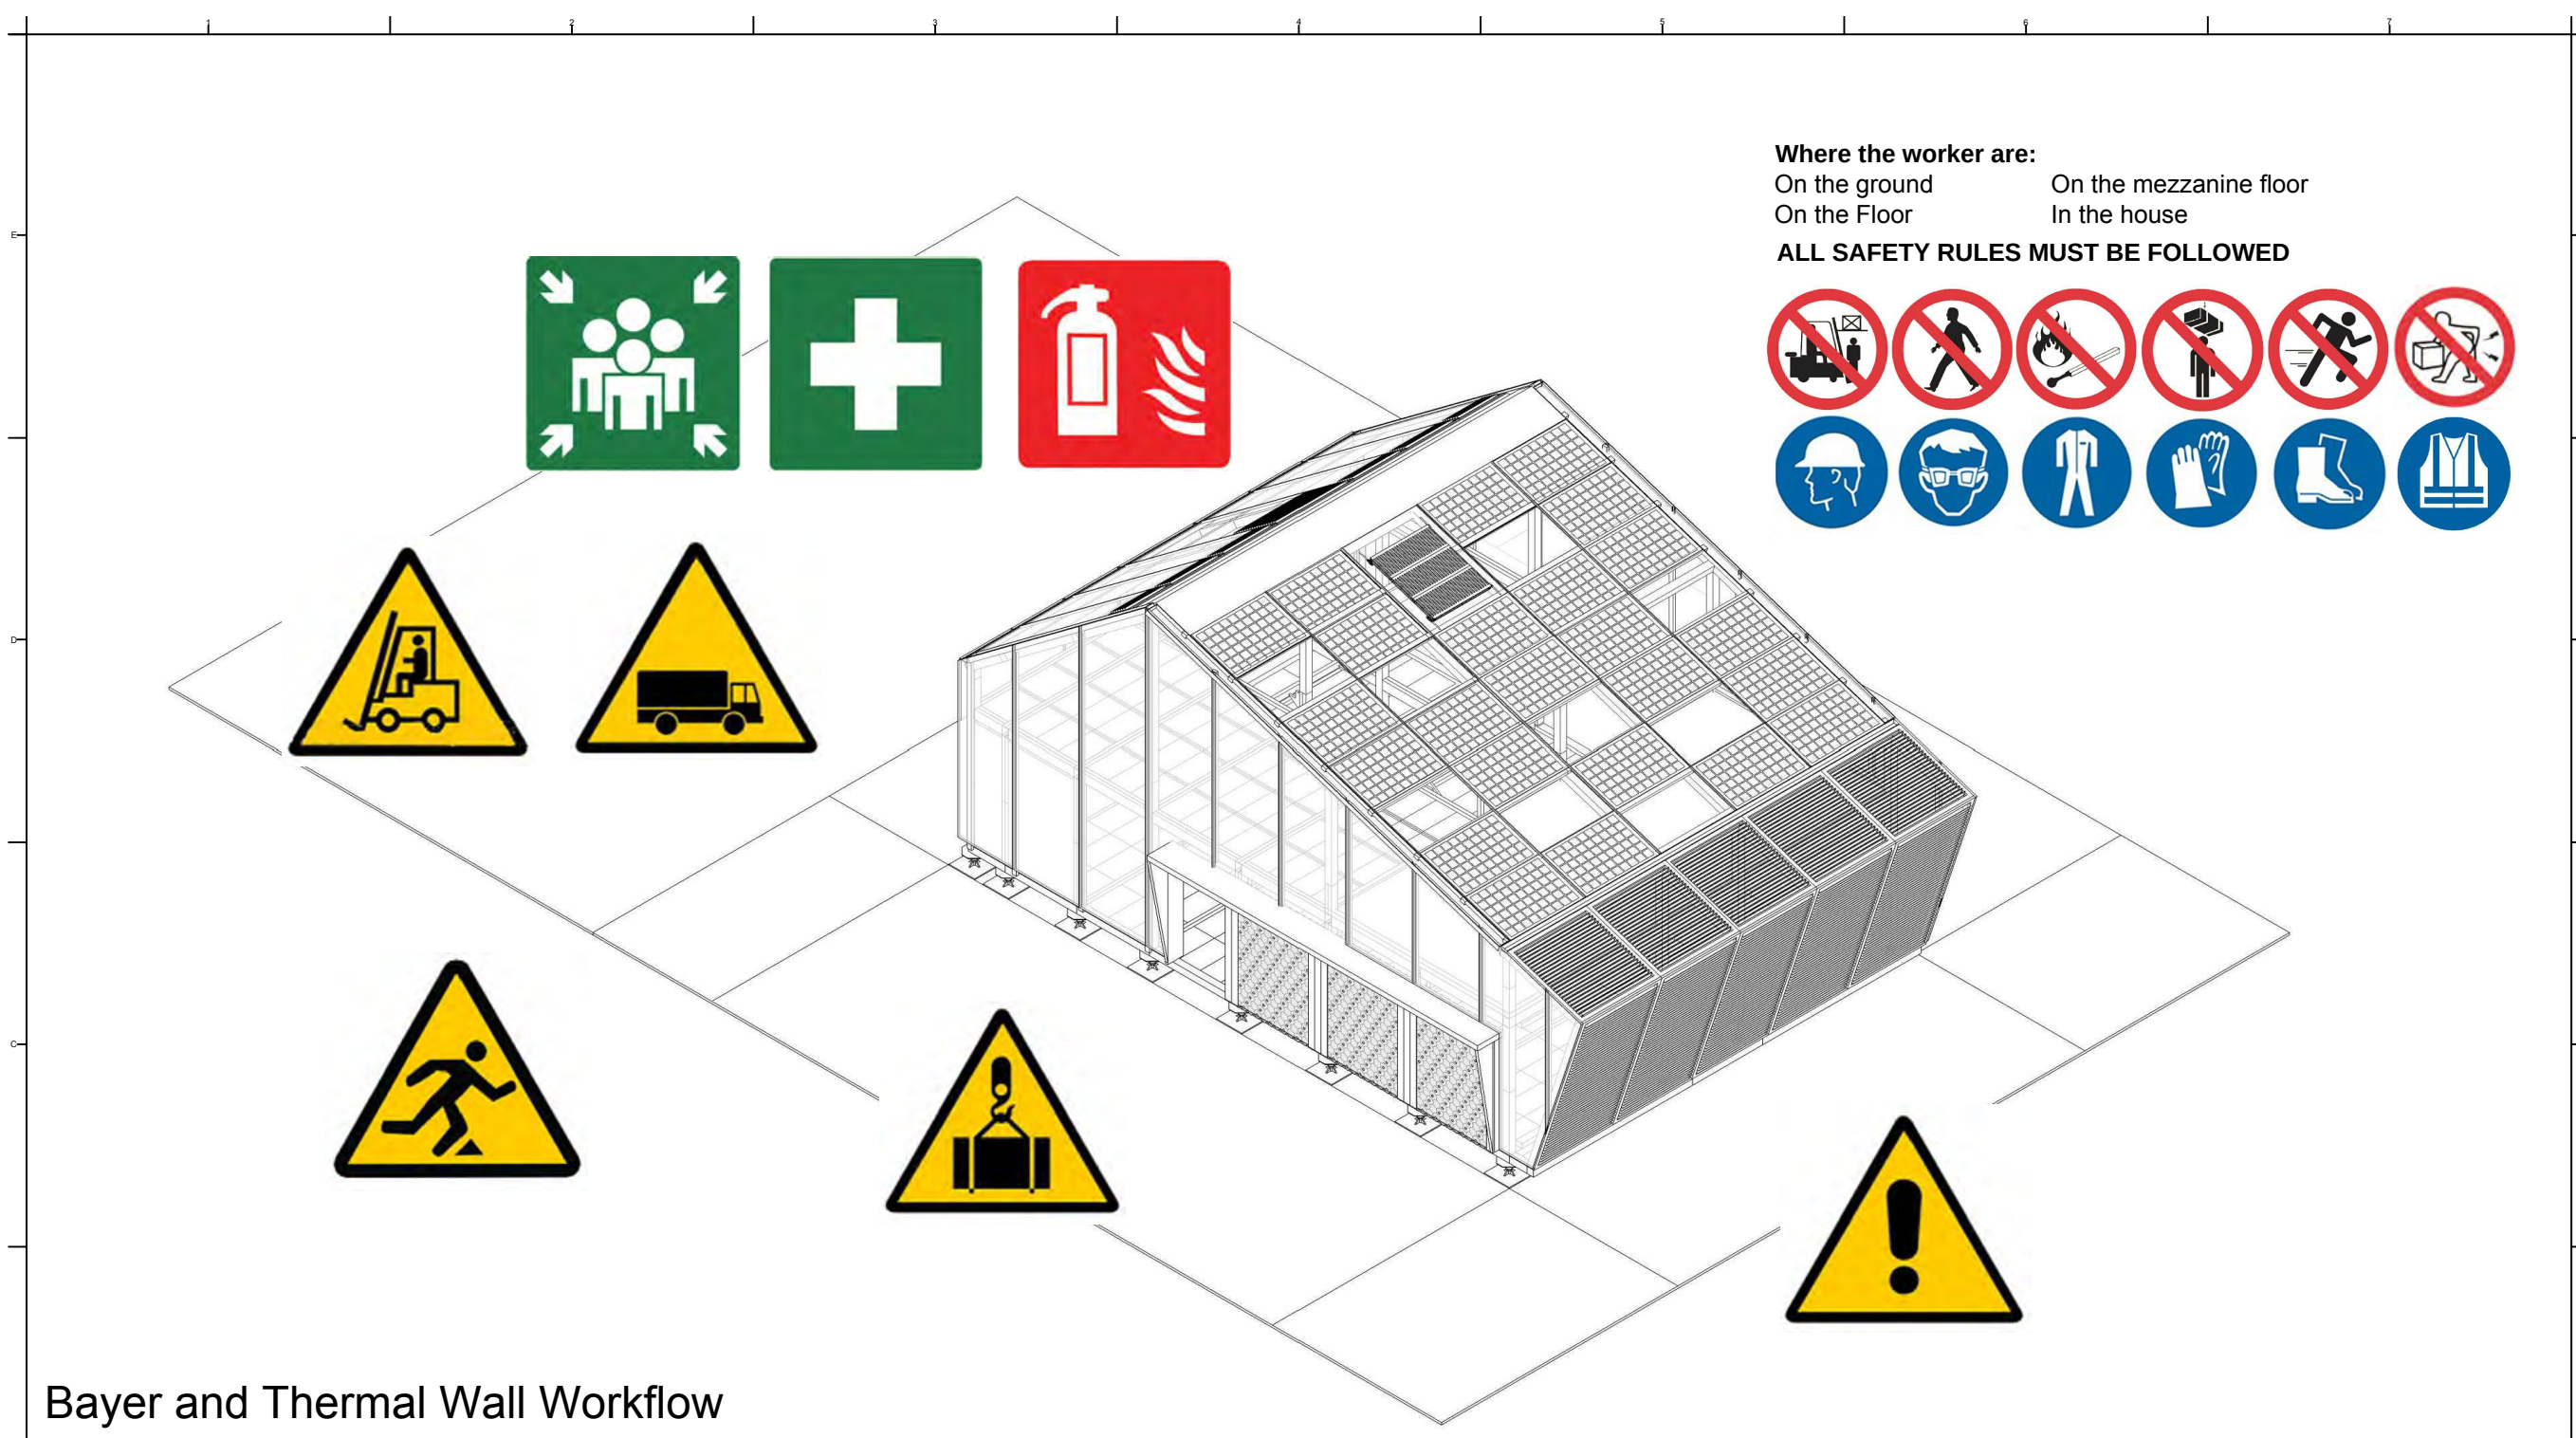

Project:

Institution:

國立交通大學
National Chiao Tung University

NCTU Architecture
國立交通大學建築研究所

Team Name: NCTU/UNICODE
Address: 1001 Ta-Hsueh Road
Hsinchu City 30010
Taiwan
Contact: www.sde.tw

Consultants:

Note:

Mark	Date	Description
DN	2013/04/01	SD Submission
DN	2013/07/01	DDc Submission
ST	2013/11/01	DD Submission
ST	2014/03/03	CD Submission

Drawn by LC

Checked by DN

Scale -

Unit -


DWG. Title

HEALTH AND SAFETY
DURING PHASE 18

DWG. No.	PAGE
HS-421	279

Bayer and Thermal Wall Workflow

Step	1	2	3	4	5	6
Work Phase	Bayer Wall	Panel Fix	Thermal Wall	Frame Fix	Polli Brick	Structure Fix
Description	Lifting Panel	Joining board	Lifting Frame	M-16 Bolt	Array Polli Brick	M-16 Bolt
Worker	6	4	6	4	6	4
Note						

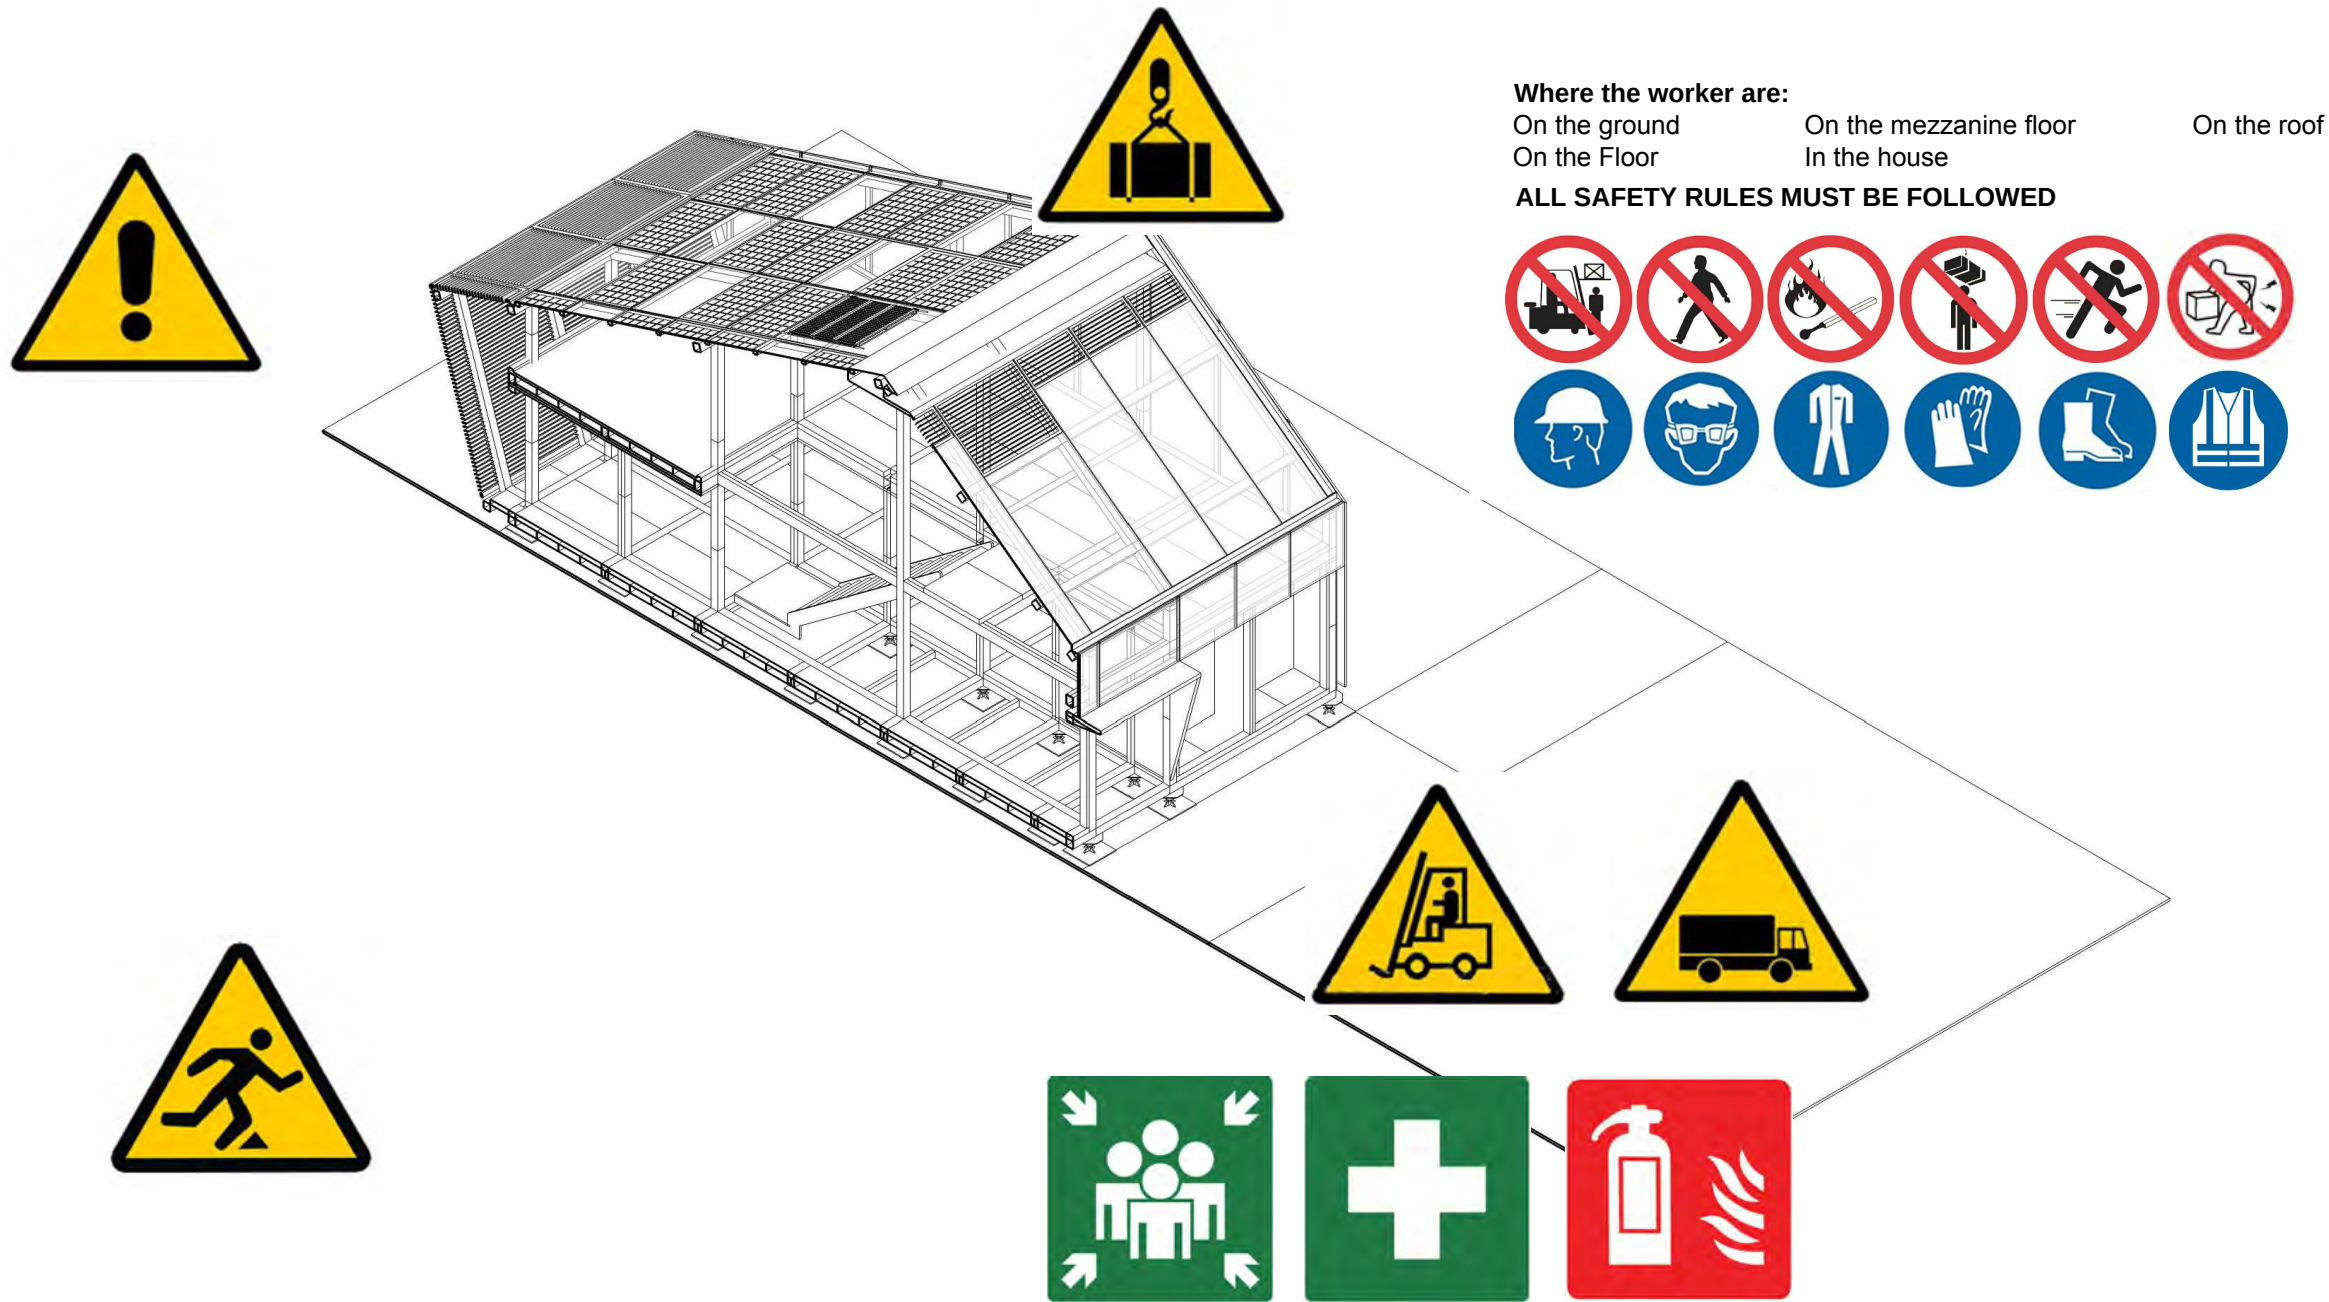

Finish Floor , Ceiling , Wall Finish Workflow

Step	1	2	3	4	5	6
Work Phase	Finish Floor	Ceiling	Wall Finish	Water Tray		
Description	Detail-1	Detail-2	Detail-3	-		
Worker	6	4	6	4		
Note						

Project:

Institution:

國立交通大學
National Chiao Tung University

NCTU Architecture

國立交通大學建築研究所

Team Name:

NCTU/UNICODE

Address:

1001 Ta-Hsueh Road
Hsinchu City 30010
Taiwan

Contact:

www.sde.tw

Consultants:

Note:

Mark	Date	Description
DN	2013/04/01	SD Submission
DN	2013/07/01	DDc Submission
ST	2013/11/01	DD Submission
ST	2014/03/03	CD Submission

Drawn by

LC

Checked by

DN

Scale

-

Unit

-

DWG. Title


HEALTH AND SAFETY
DURING PHASE 19

DWG. No.

HS-422

PAGE

280

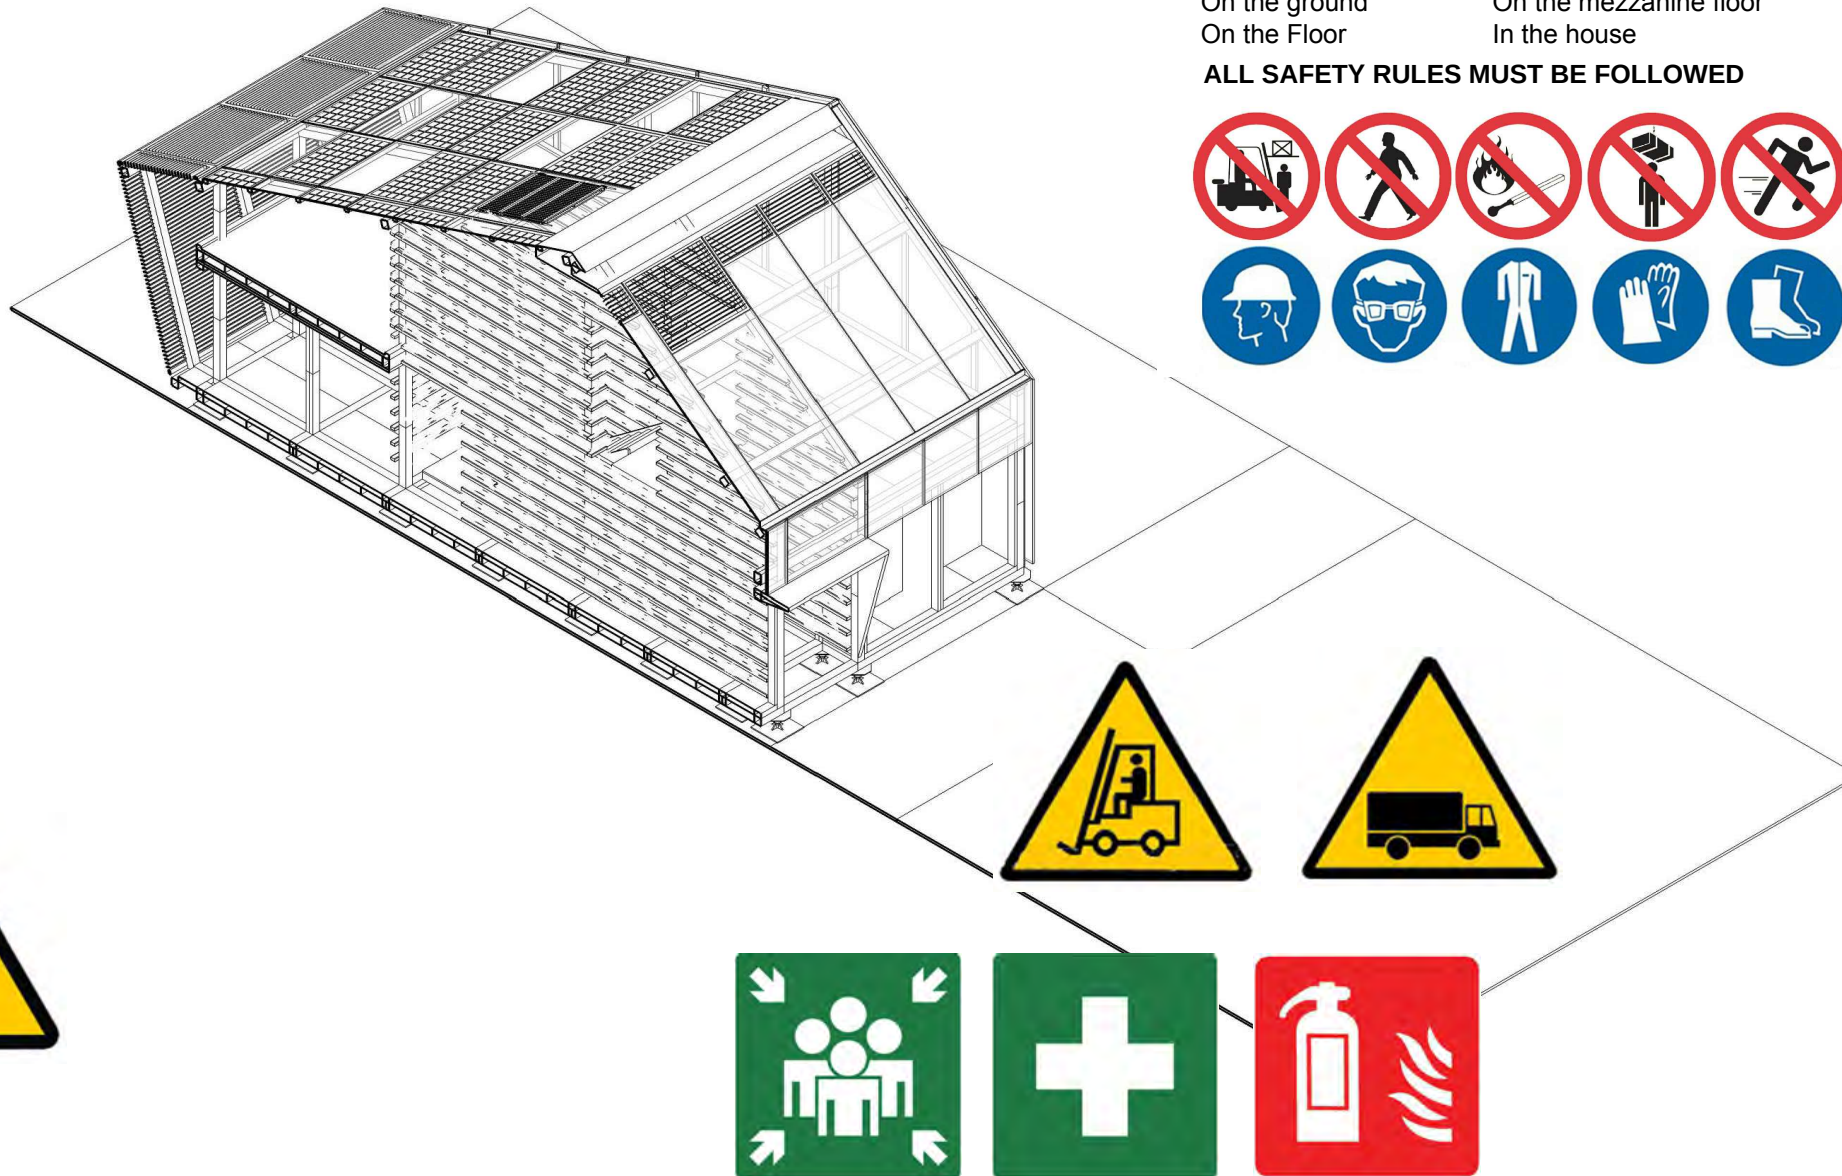

Where the worker are:

On the ground

On the mezzanine floor

On the Floor

In the house

ALL SAFETY RULES MUST BE FOLLOWED



Project:



Institution:



NCTU Architecture
國立交通大學建築研究所

Team Name:

NCTU/UNICODE

Address:

1001 Ta-Hsueh Road
Hsinchu City 30010
Taiwan

Contact:

www.sde.tw



Consultants:

Note:

Mark	Date	Description
DN	2013/04/01	SD Submission
DN	2013/07/01	DDc Submission
ST	2013/11/01	DD Submission
ST	2014/03/03	CD Submission

Drawn by LC

Checked by DN

Scale -

Unit -

DWG. Title

HEALTH AND SAFETY
DURING PHASE 20

DWG. No.


HS-423

PAGE

281

Green Core , MEP System Workflow

Step	1	2	3	4	5	6
Work Phase	Green Core	Green Core Wood	MEP System			
Description	Structure Frame	Wood Plan	MEP System			
Worker	6	4	6			
Note						

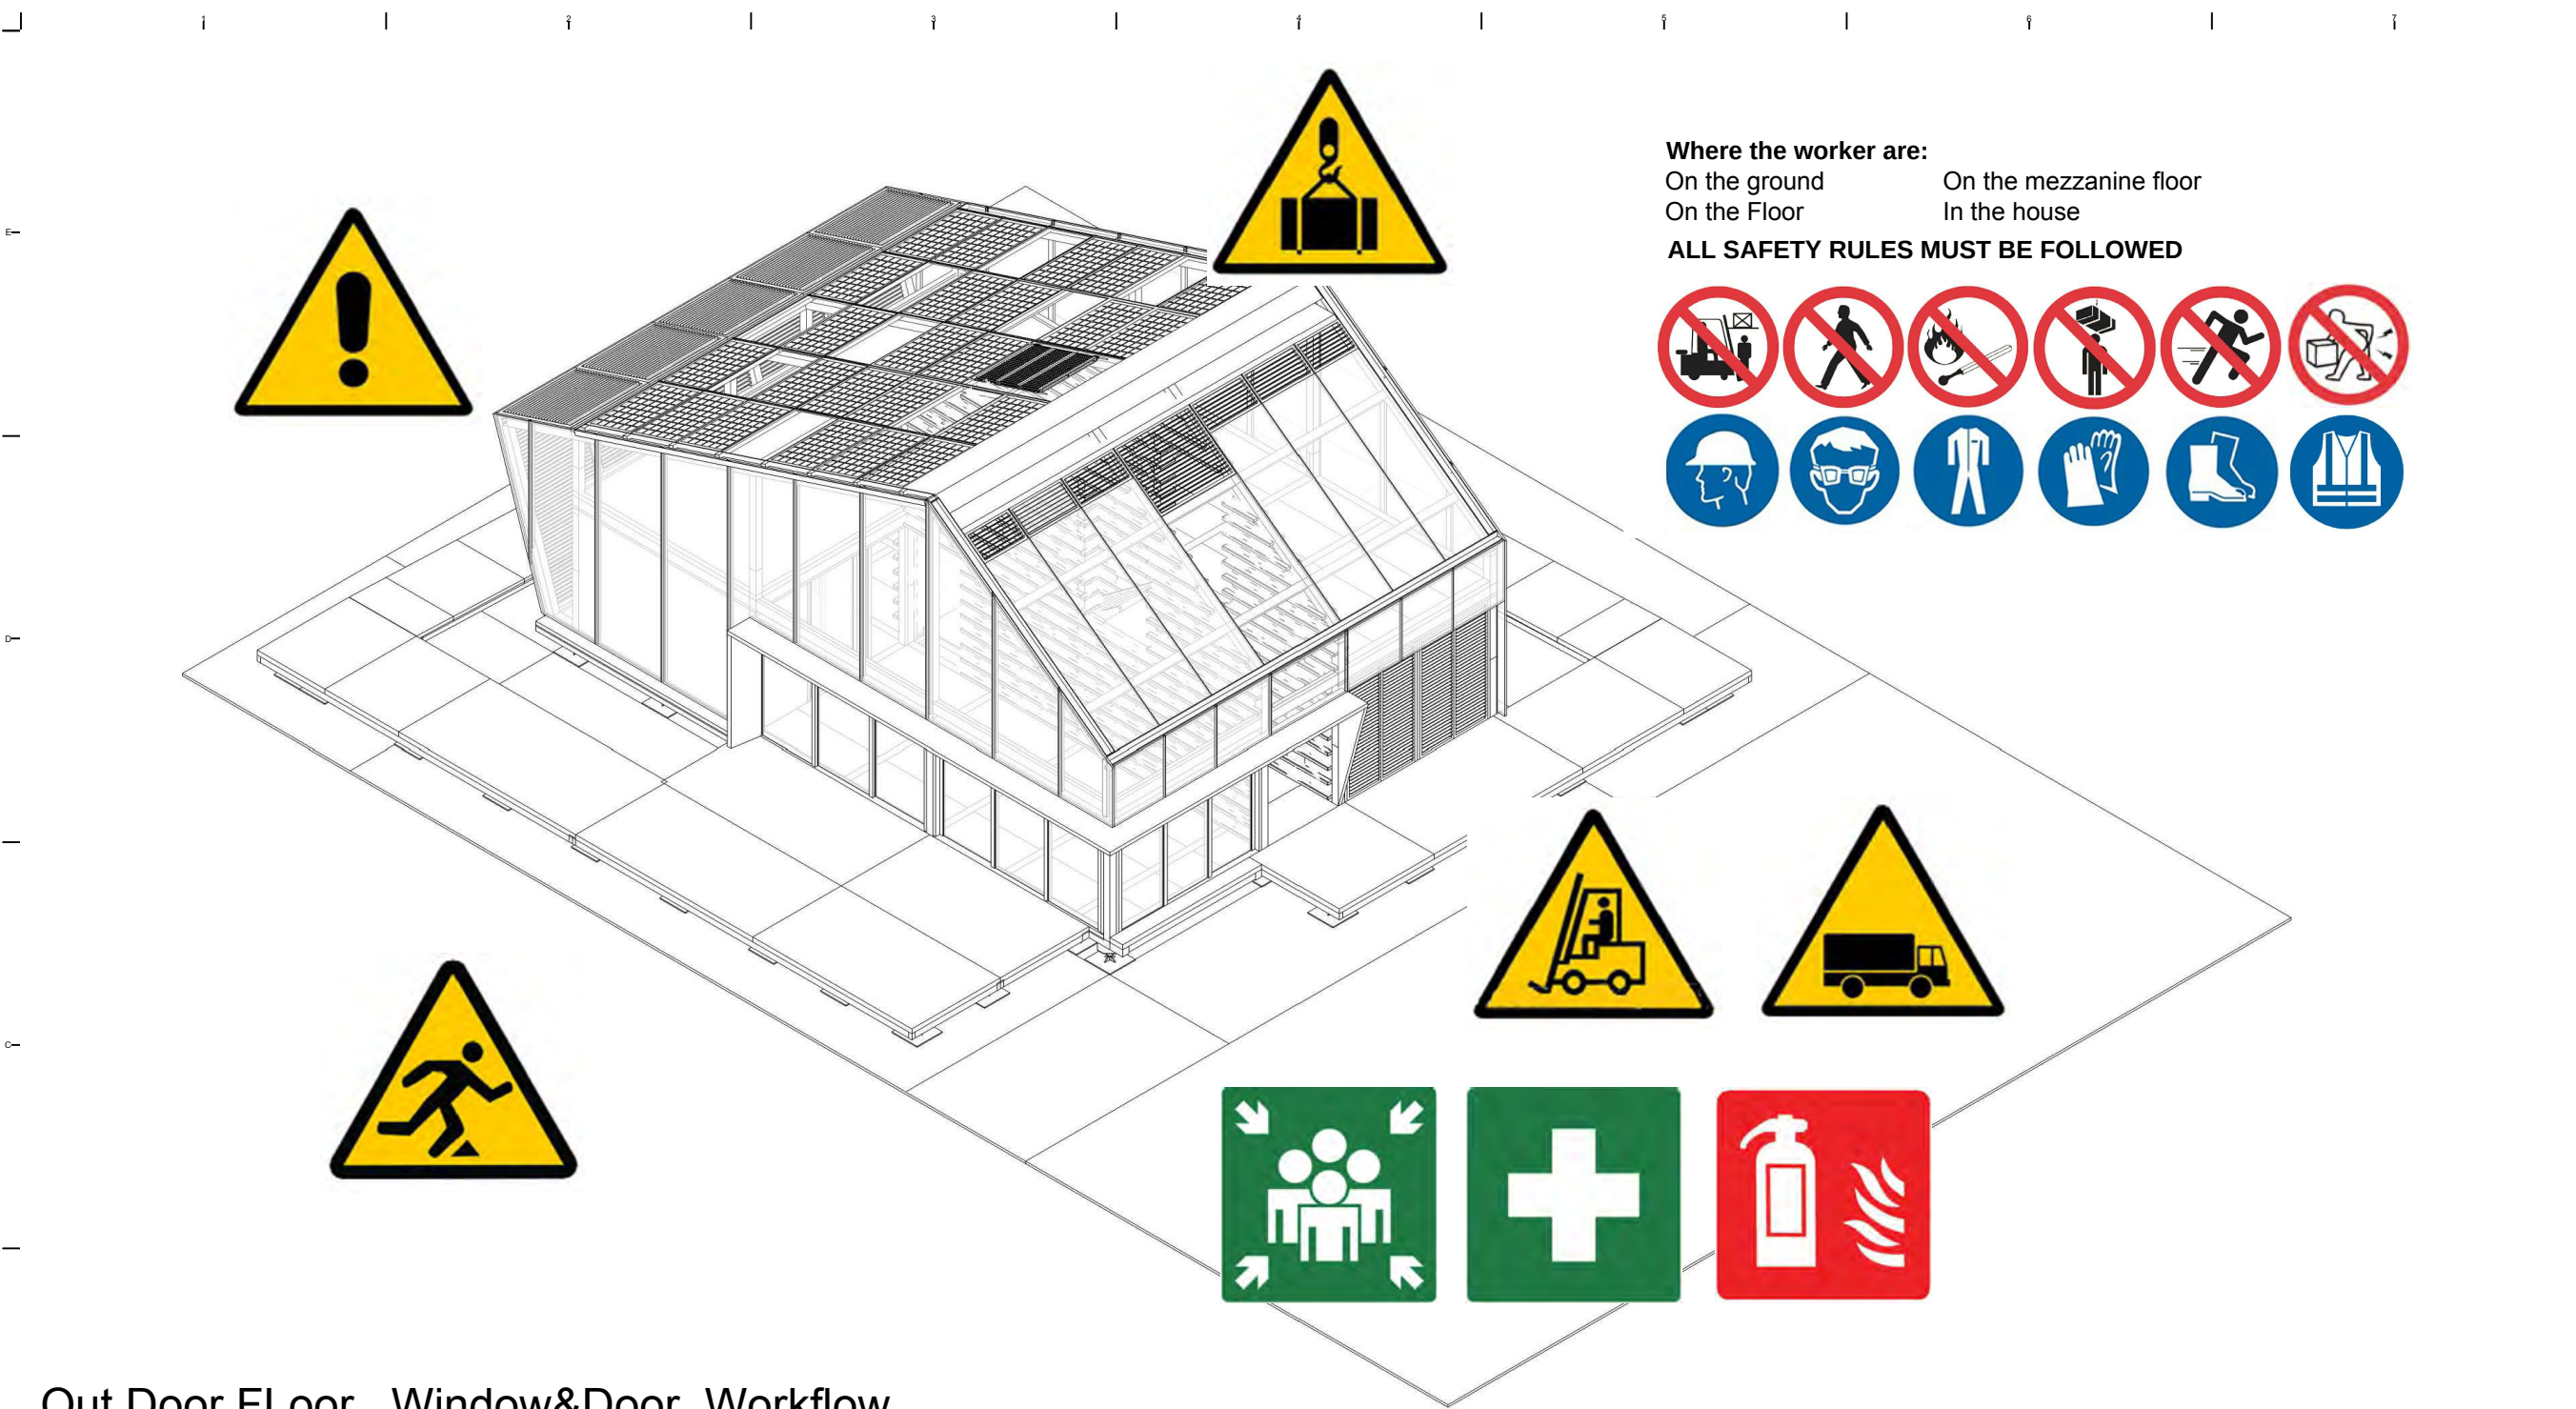

Out Door Floor , Window&Door Workflow

Step	1	2	3	4	5	6
Work Phase	Out Door Floor	Floor Unit	Floor Fix	Window Install	Door Install	
Description	Floor Assembly	Floor Unit Lifting	Bolt Bolt	Install	Fixed	
Worker	6	4	6	4	4	
Note						



Project:



Institution:



NCTU Architecture
國立交通大學建築研究所

Team Name: NCTU/UNICODE
Address: 1001 Ta-Hsueh Road
Hsinchu City 30010
Taiwan
Contact: www.sde.tw



Consultants:

Note:

Mark	Date	Description
DN	2013/04/01	SD Submission
DN	2013/07/01	DDc Submission
ST	2013/11/01	DD Submission
ST	2014/03/03	CD Submission

Drawn by LC
Checked by DN
Scale -
Unit -

DWG. Title

HEALTH AND SAFETY
DURING PHASE 21

DWG. No.	PAGE
HS-424	282

Mark	Date	Description
DN	2013/04/01	SD Submission
DN	2013/07/01	DDc Submission
ST	2013/11/01	DD Submission
ST	2014/03/03	CD Submission

Drawn by	LC
Checked by	DN
Scale	-
Unit	-


DWG. Title	
HEALTH AND SAFETY DURING PHASE 22	
DWG. No.	PAGE
HS-425	283

Where the worker are:
On the ground
On the Floor

ALL SAFETY RULES MUST BE FOLLOWED






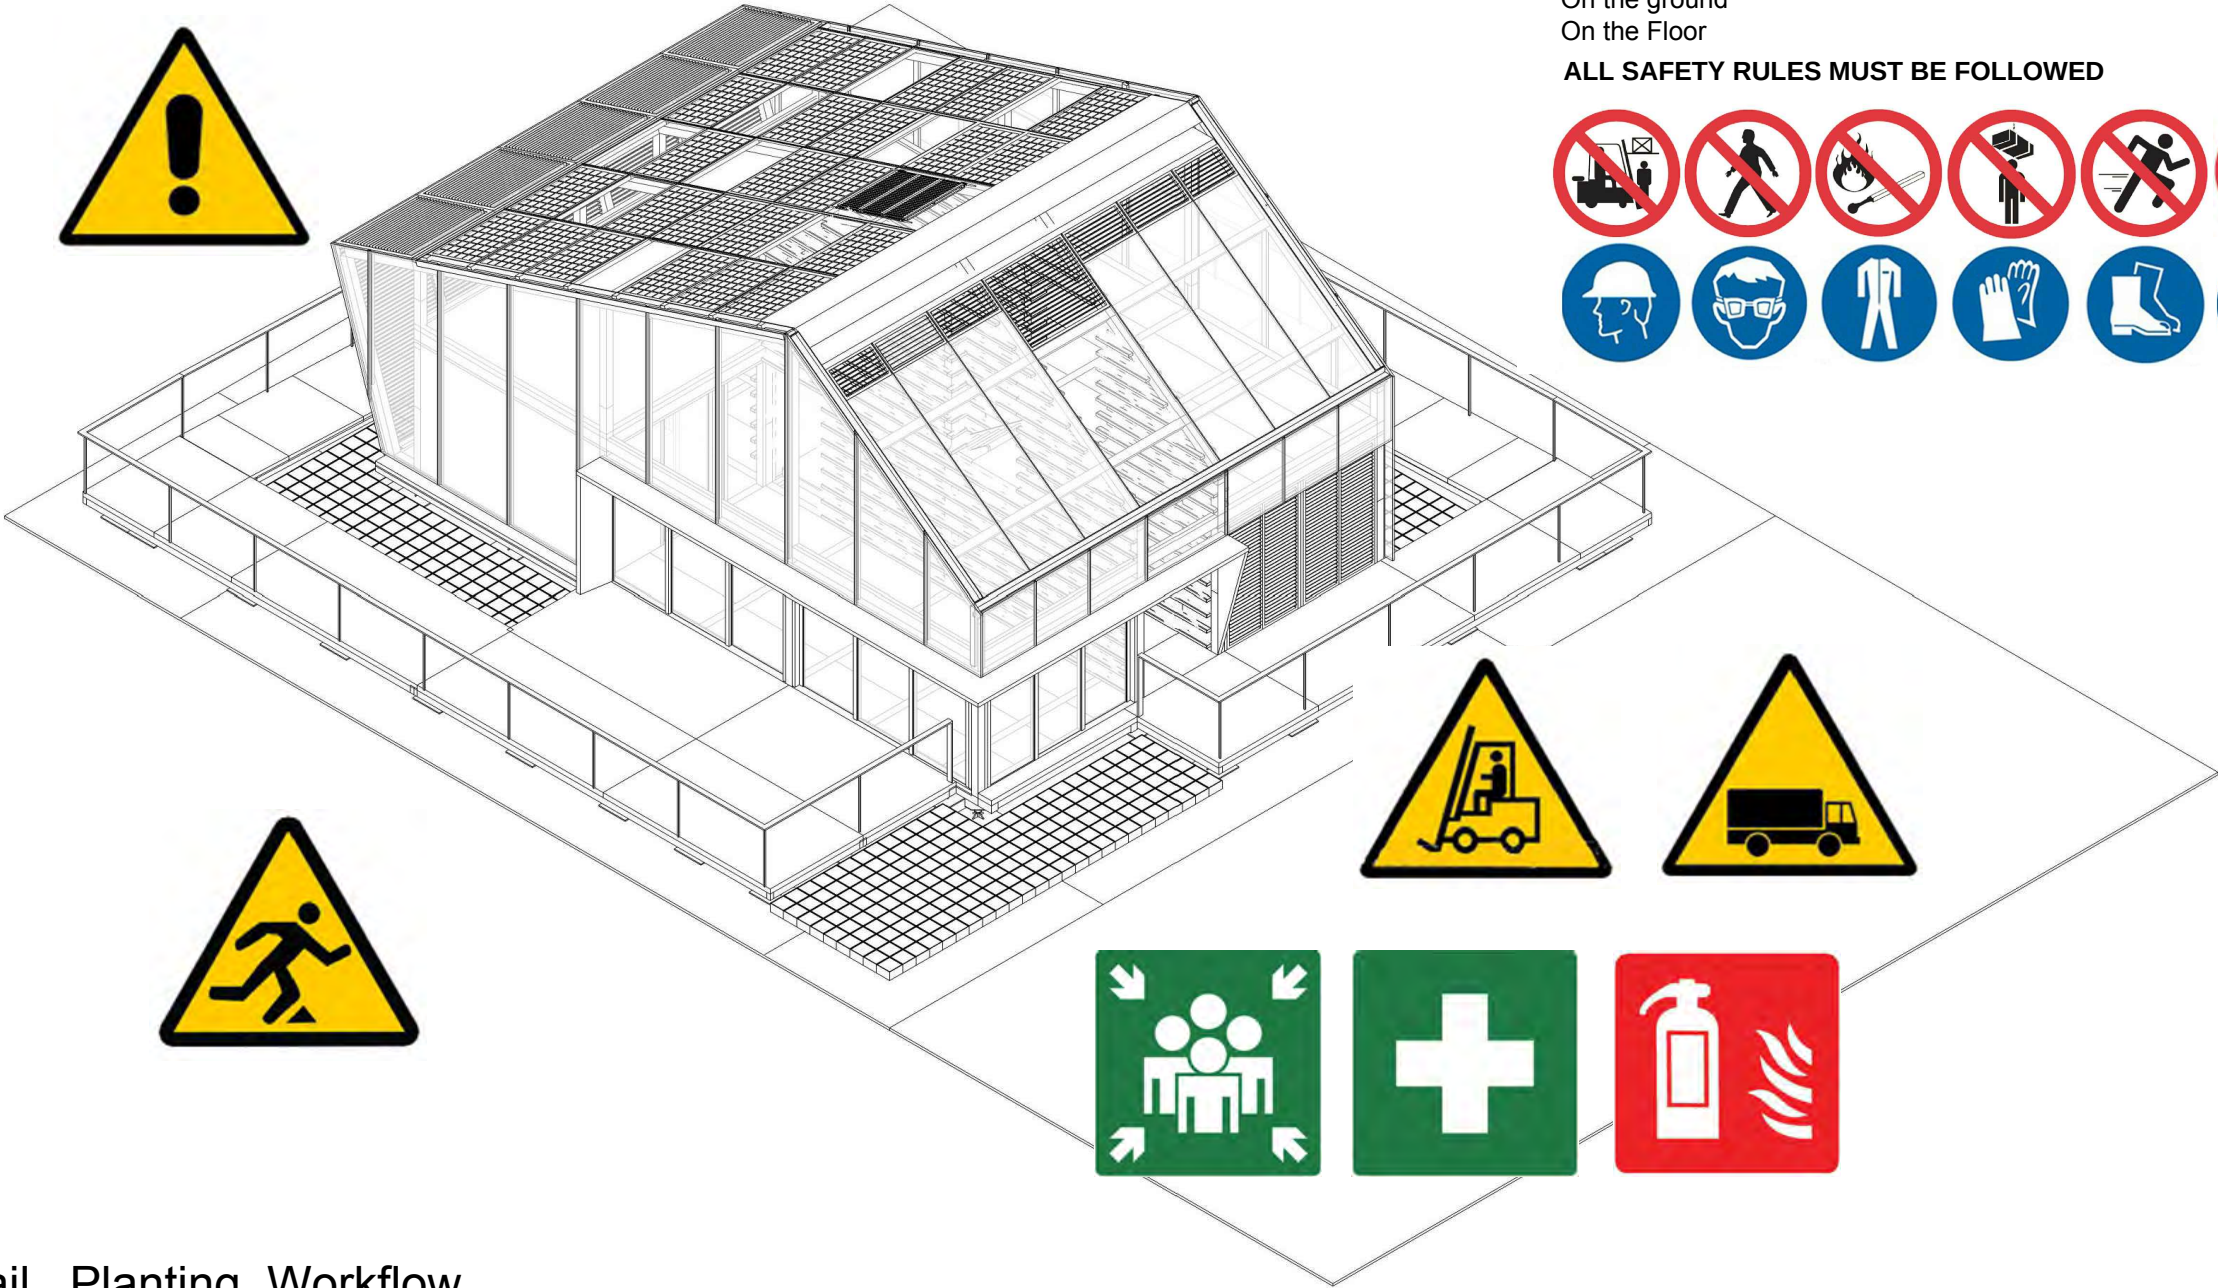

Handrail , Planting Workflow

Step	1	2	3	4	5	6
Work Phase	Handrail Lifting	Handrail Fix	Planting Pots	Planting Install		
Description	Handrail Lifting	Bolt	Assembly Pots	Install Planting		
Worker	6	4	6	4		
Note						

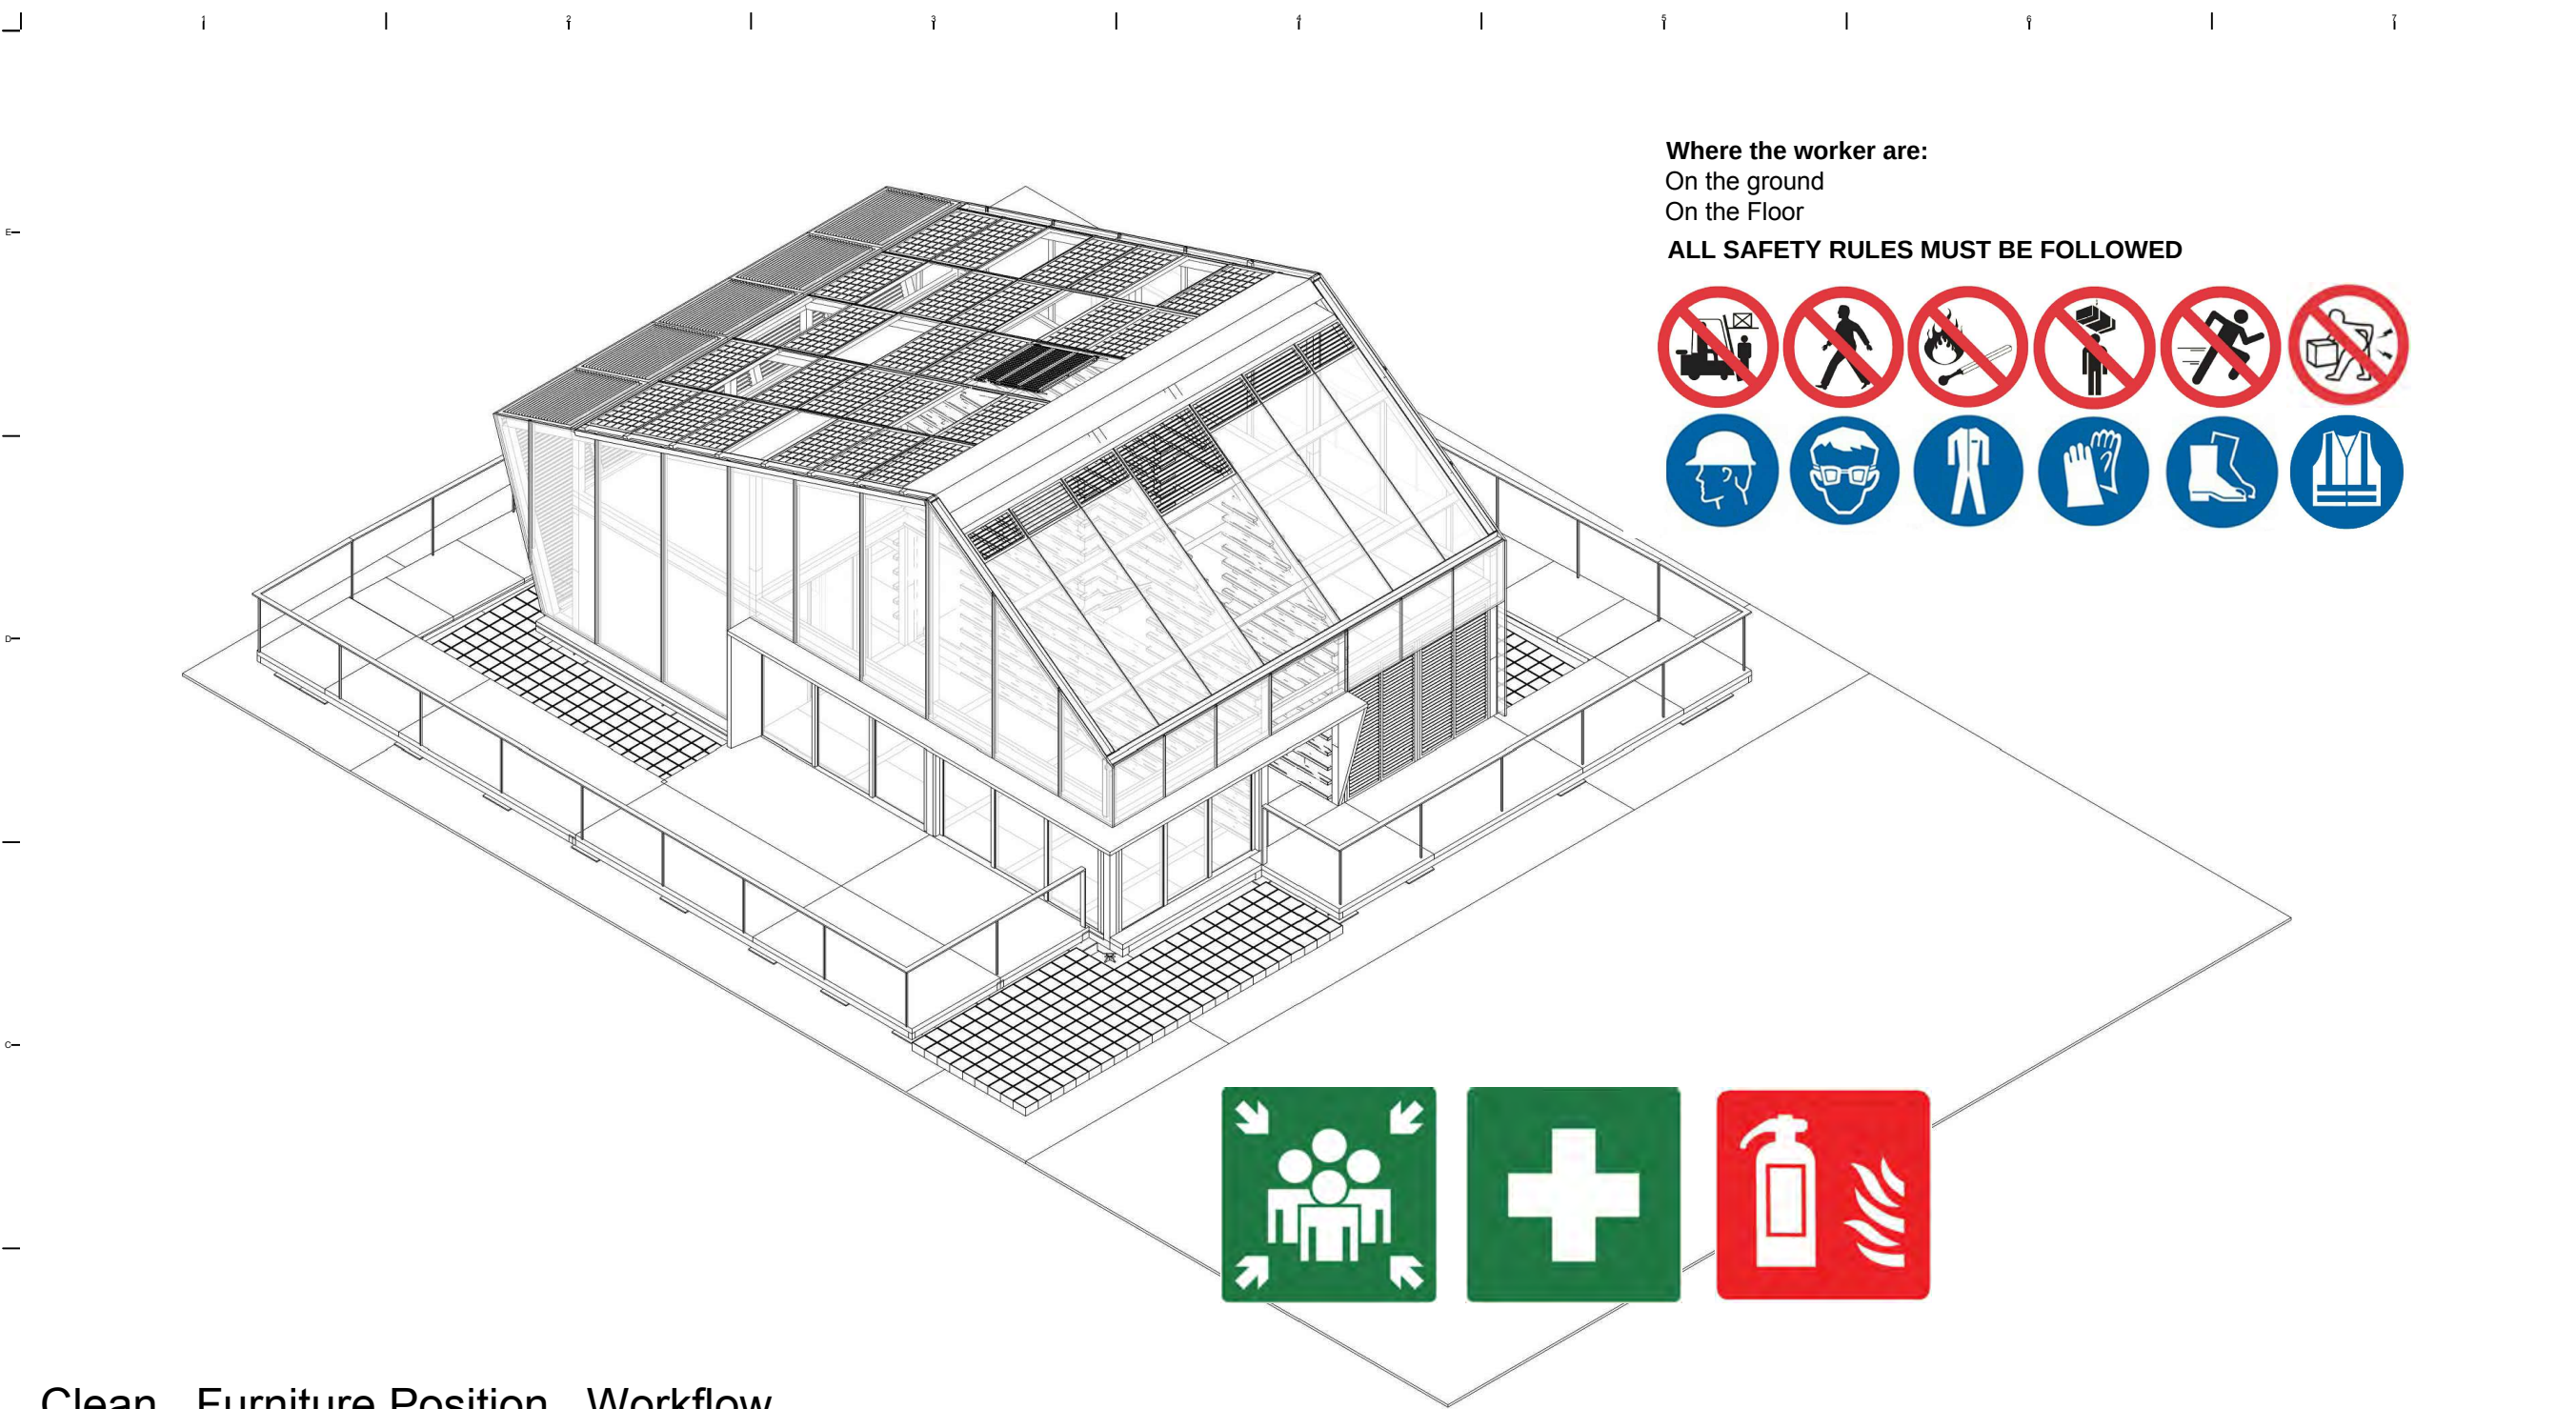

Clean , Furniture Position Workflow

Step	1	2	3	4	5	6
Work Phase	Furniture Position	Clean				
Description	Furniture Position	House Clean Site Clean				
Worker	6	4				
Note						

Project:

Institution:
國立交通大學
National Chiao Tung University

NCTU Architecture
國立交通大學建築研究所

Team Name: NCTU/UNICODE
Address: 1001 Ta-Hsueh Road
Hsinchu City 30010
Taiwan
Contact: www.sde.tw

Consultants:

Note:

Mark	Date	Description
DN	2013/04/01	SD Submission
DN	2013/07/01	DDc Submission
ST	2013/11/01	DD Submission
ST	2014/03/03	CD Submission

Drawn by LC

Checked by DN

Scale -


Unit -

DWG. Title

HEALTH AND SAFETY
DURING PHASE 23

DWG. No. HS-426

PAGE 284

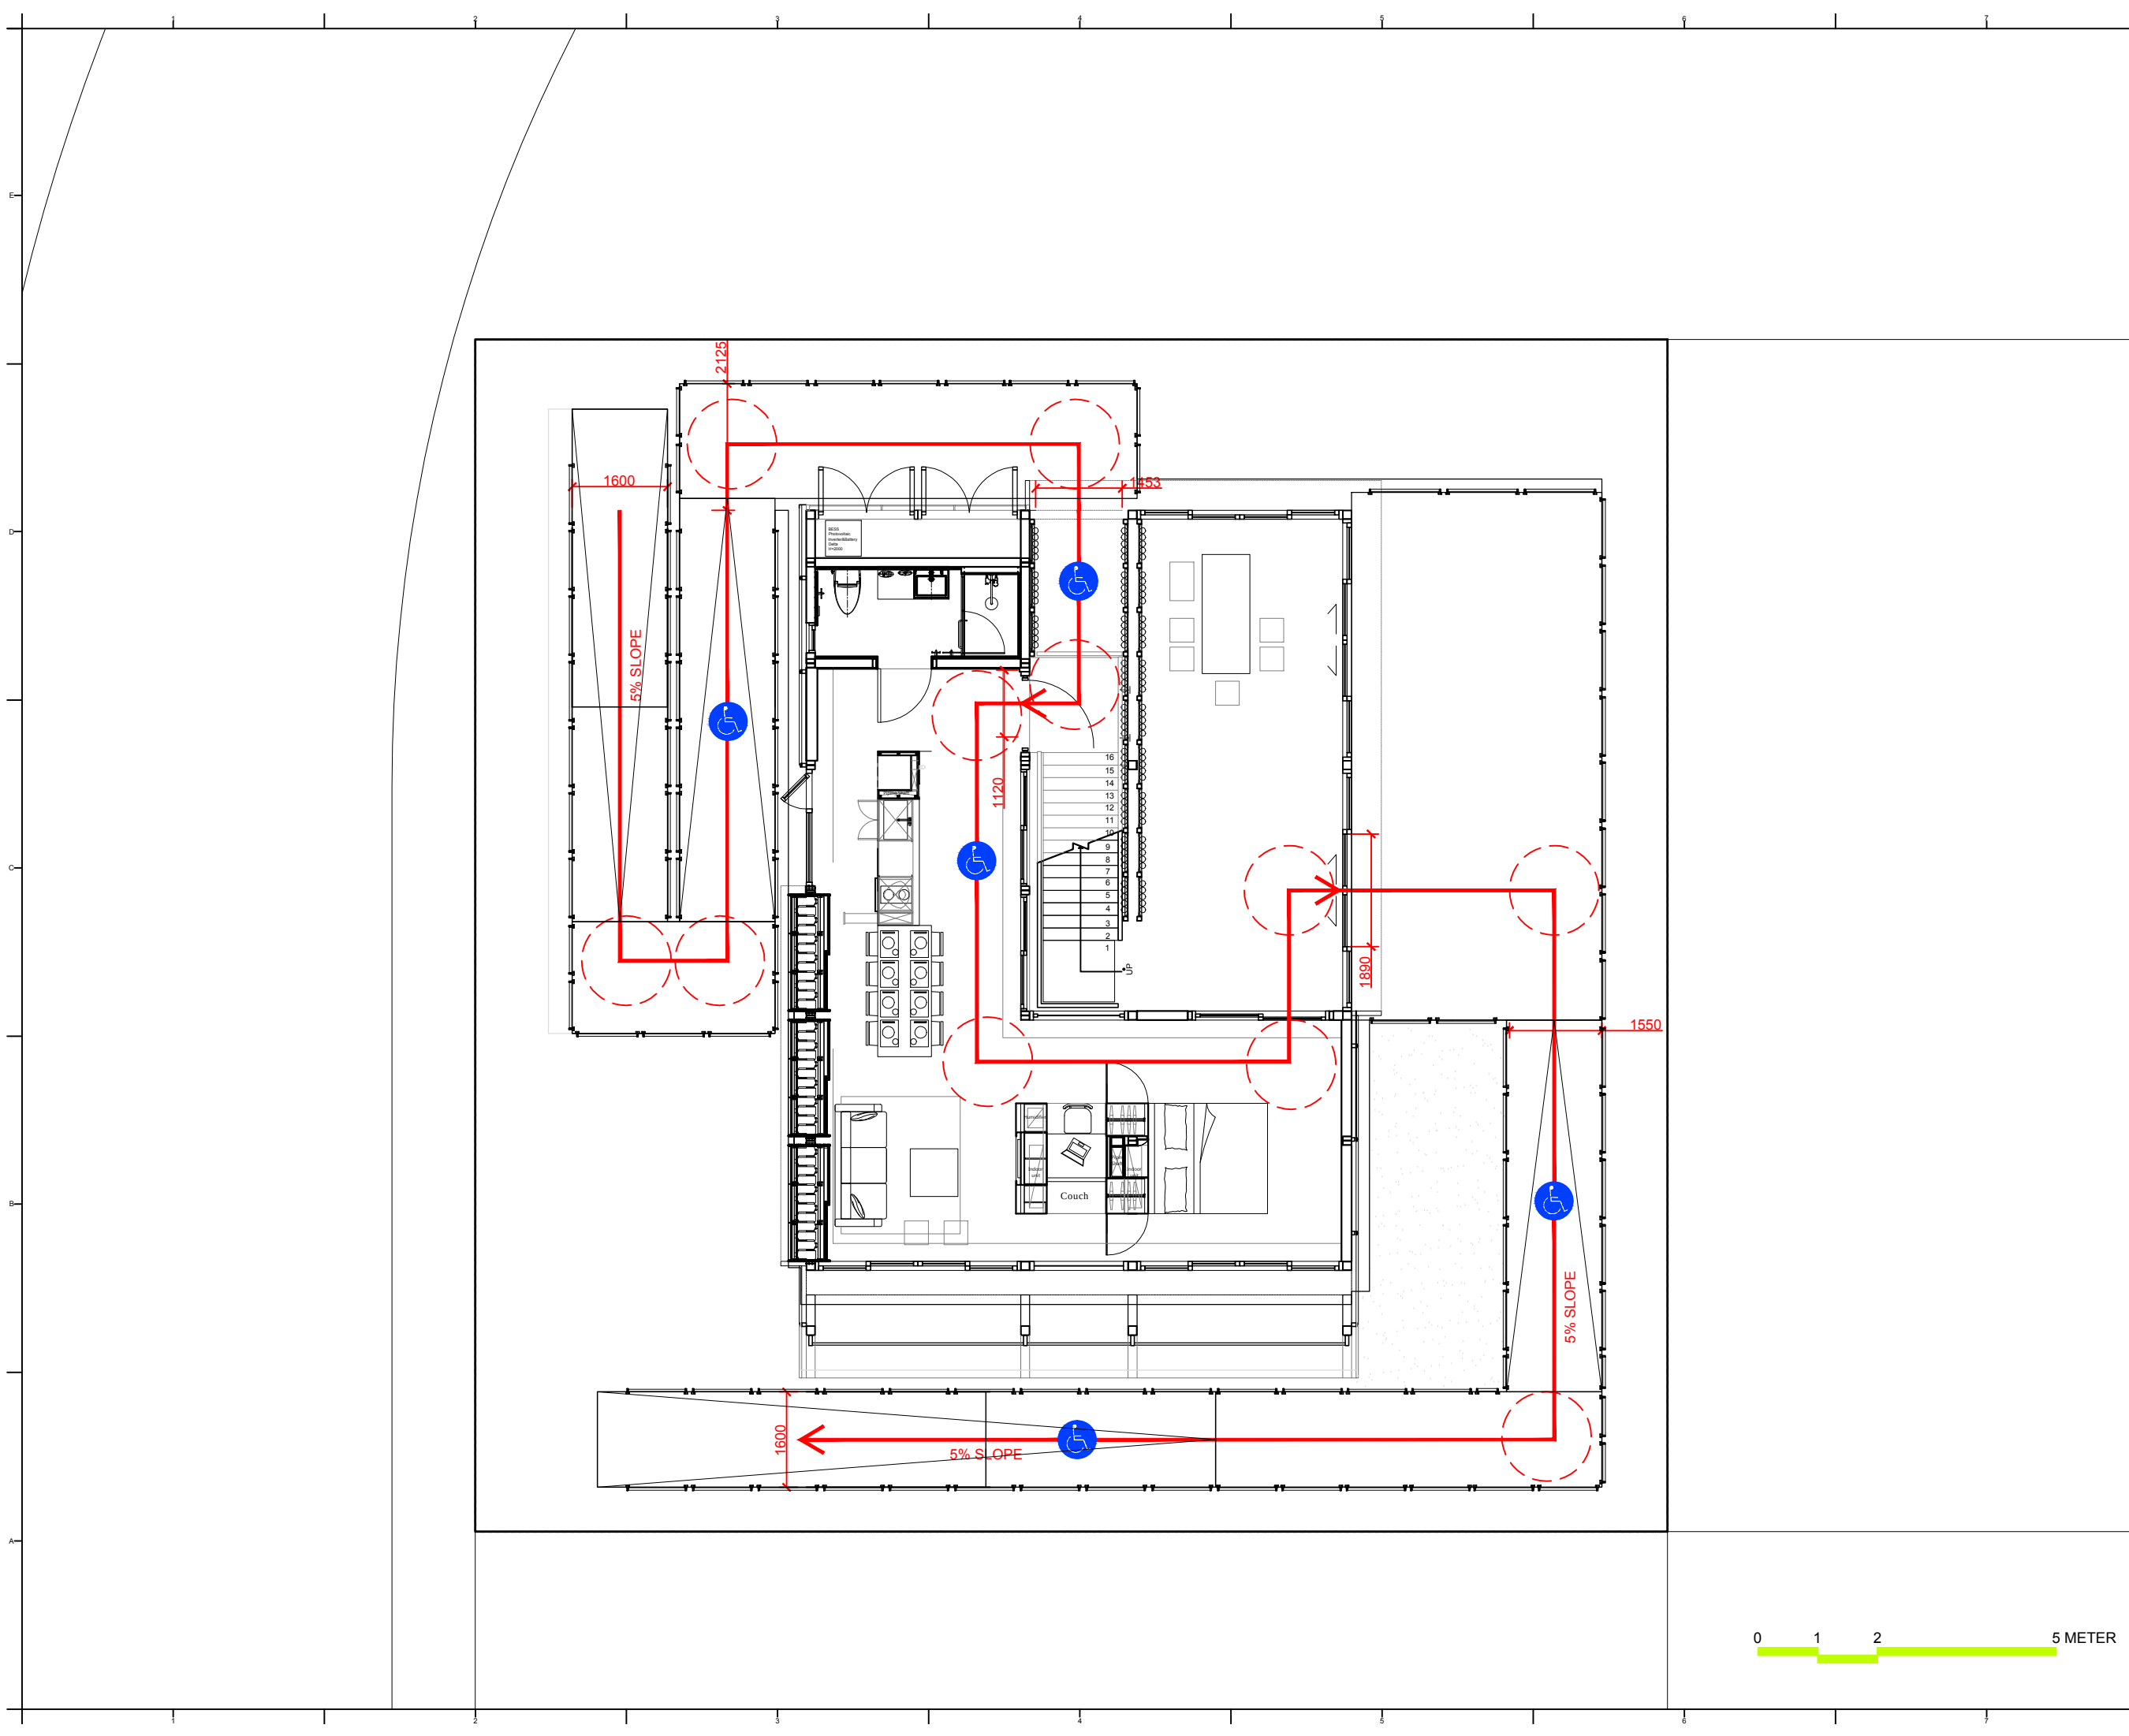

Project:



Institution:




NCTU Architecture
國立交通大學建築研究所

Team Name: NCTU/UNICODE
Address: 1001 Ta-Hsueh Road
Hsinchu City 30010
Taiwan
Contact: www.sde.tw



Consultants:

Note:

 

Mark	Date	Description
DN	2013/04/01	SD Submission
DN	2013/07/01	DDc Submission
ST	2013/11/01	DD Submission
ST	2014/03/03	CD Submission

Drawn by	DN
Checked by	DN
Scale	1:100
Unit	mm

DWG. Title	
SITE ACCESSIBILITY PLAN	
DWG. No.	PAGE
PT-001	285

Project:



Institution:



NCTU Architecture
國立交通大學建築研究所

Team Name:

NCTU/UNICODE

Address:

1001 Ta-Hsueh Road
Hsinchu City 30010
Taiwan

Contact:

www.sde.tw



Consultants:

Note:

Mark	Date	Description
DN	2013/04/01	SD Submission
DN	2013/07/01	DDc Submission
ST	2013/11/01	DD Submission
ST	2014/03/03	CD Submission

Drawn by	DN
Checked by	DN
Scale	1:60
Unit	mm

DWG. Title	
SITE ACCESSIBILITY ELEVATION	
DWG. No.	PAGE
PT-002	286

RF Beam
EL +7370

Mezzanine
EL +3600

2F Beam
EL +3410


1F
EL +710
1F Beam
EL +610
Sand Box
EL +120
GL
EL ±0

2125
ENTRANCE

6600
5% RAMP

1875
LANDING

0 1 2 5 METER

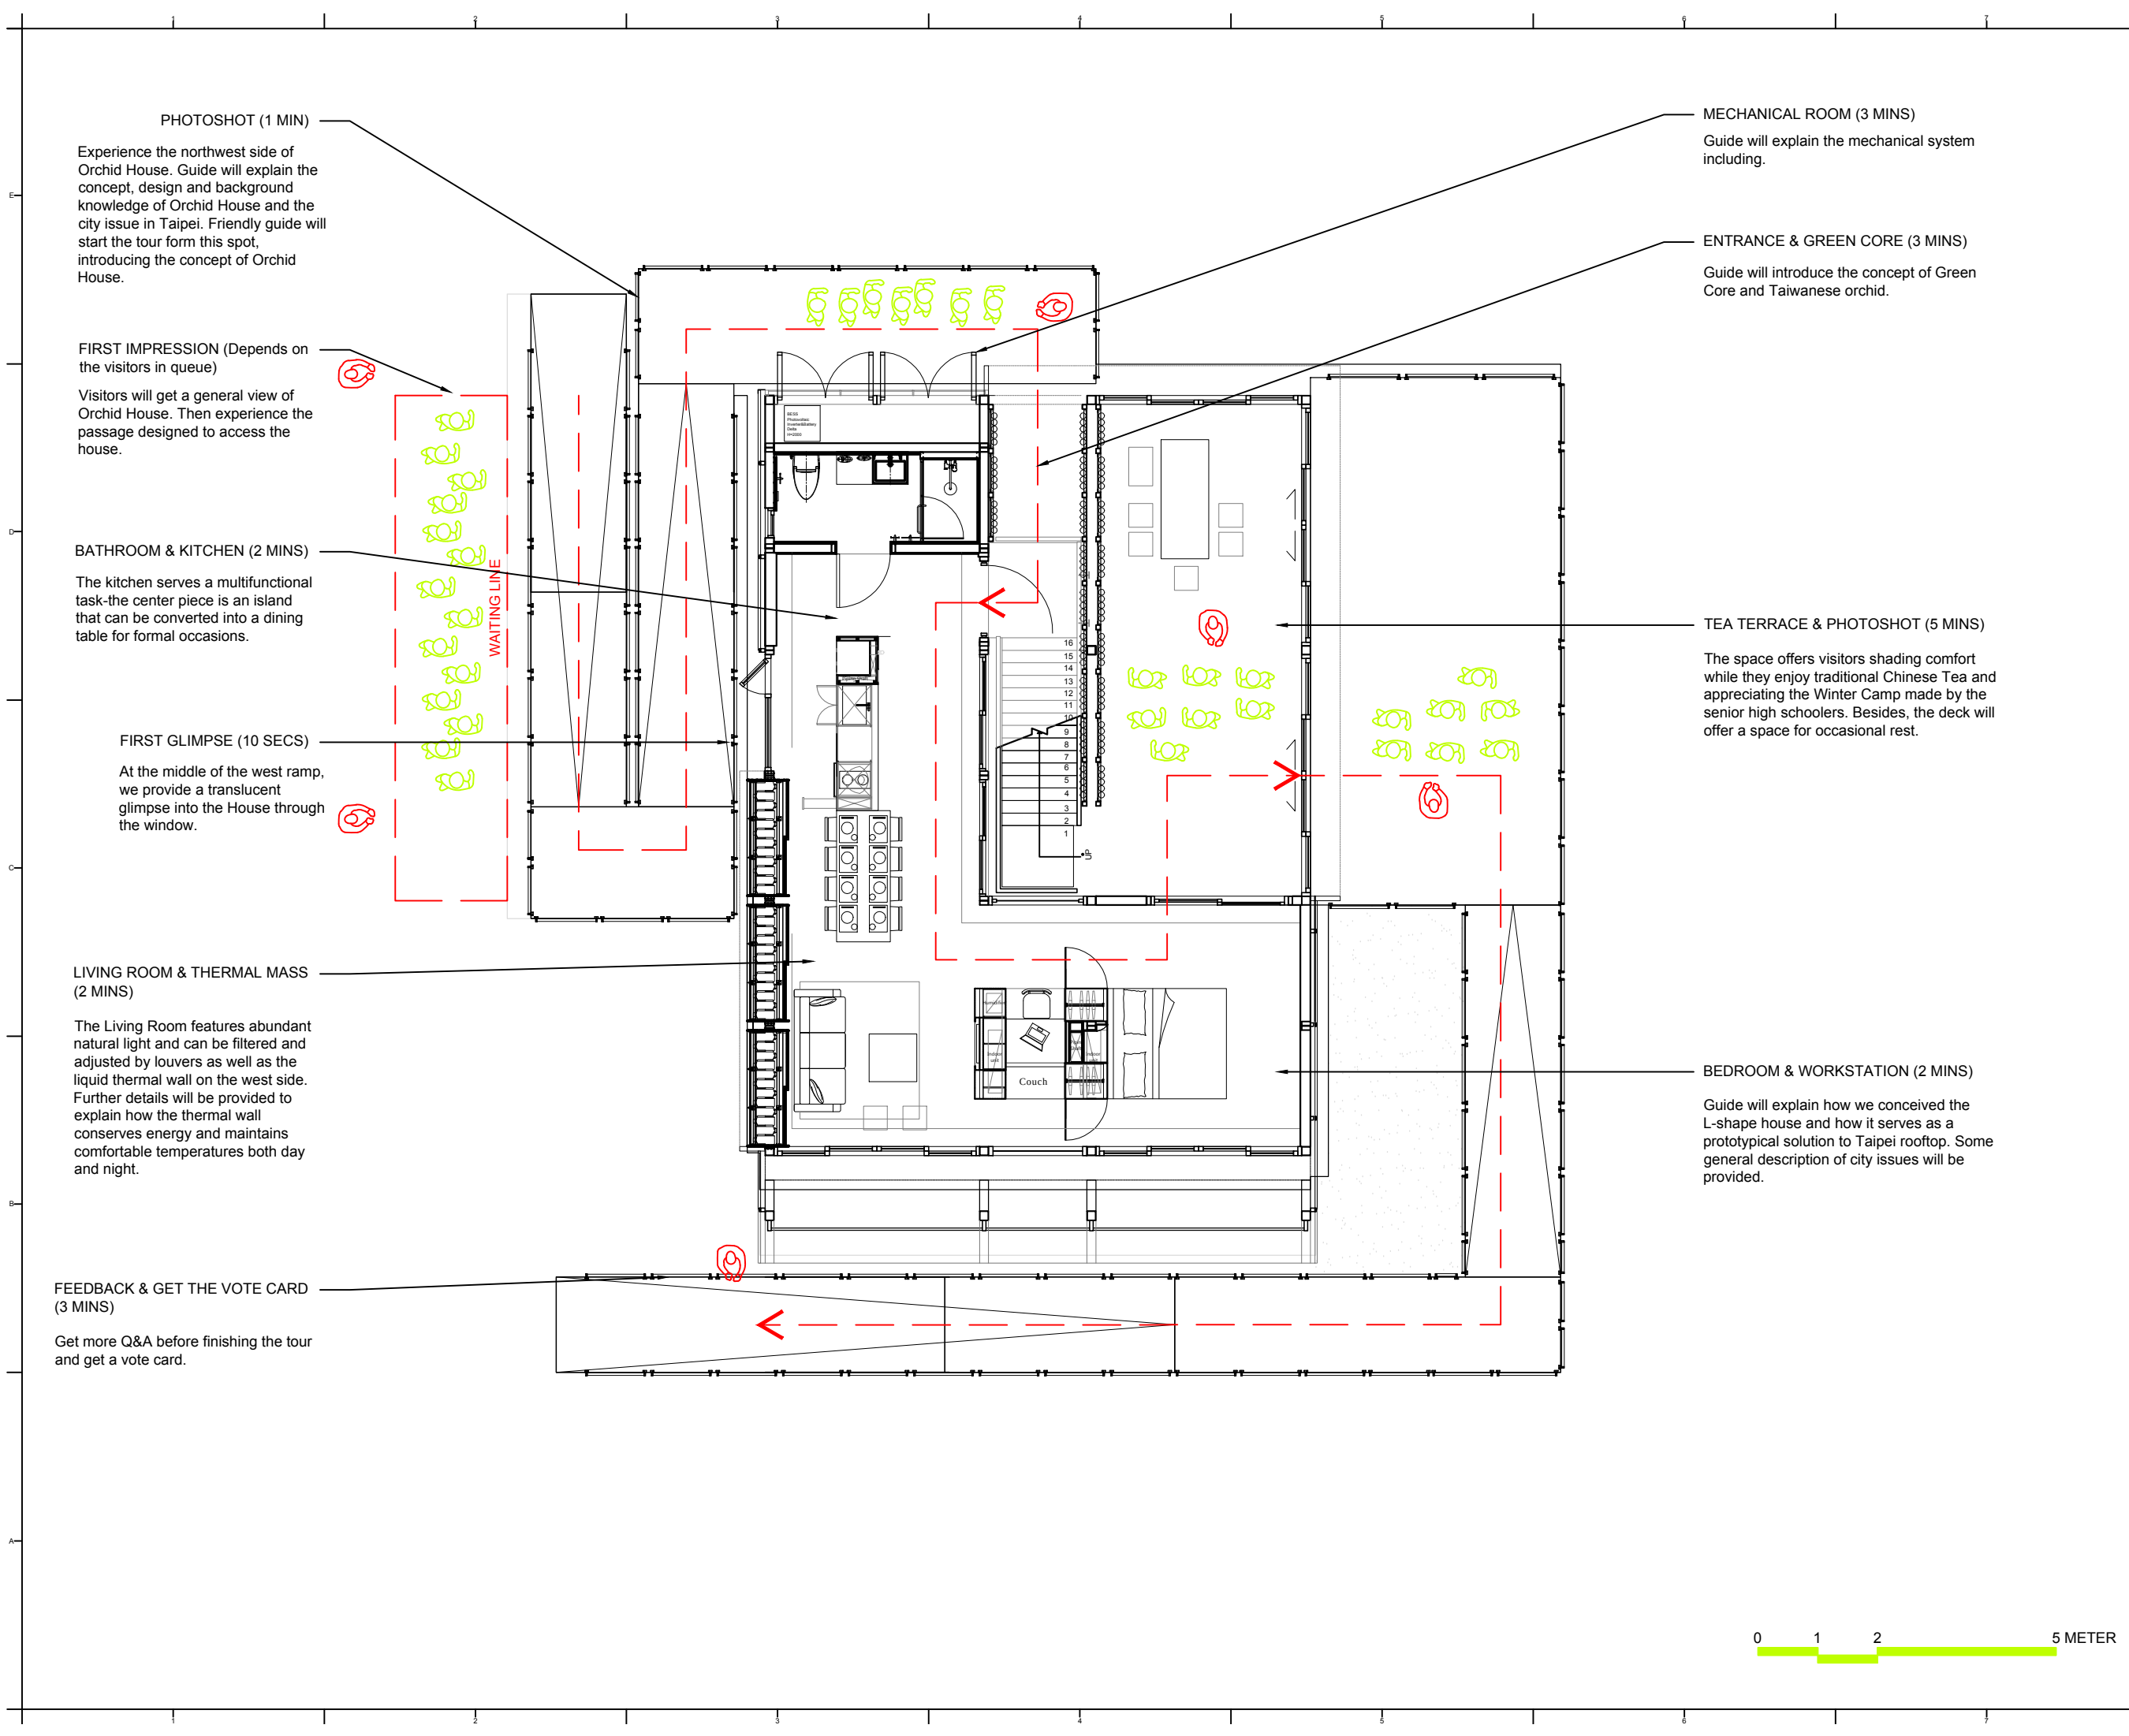



Solar Decathlon Europe

Project:



ORCHID HOUSE

Institution:



國立交通大學
National Chiao Tung University

NCTU Architecture
國立交通大學建築研究所

Team Name: NCTU/UNICODE


Address: 1001 Ta-Hsueh Road
Hsinchu City 30010
Taiwan

Contact: www.sde.tw



Consultants:

Note:

 

Mark	Date	Description
DN	2013/04/01	SD Submission
DN	2013/07/01	DDc Submission
ST	2013/11/01	DD Submission
ST	2014/03/03	CD Submission


Drawn by	YW
Checked by	DN
Scale	1:100
Unit	mm

DWG. Title

HOUSE TOUR PLAN

DWG. No.	PAGE
PT-101	287



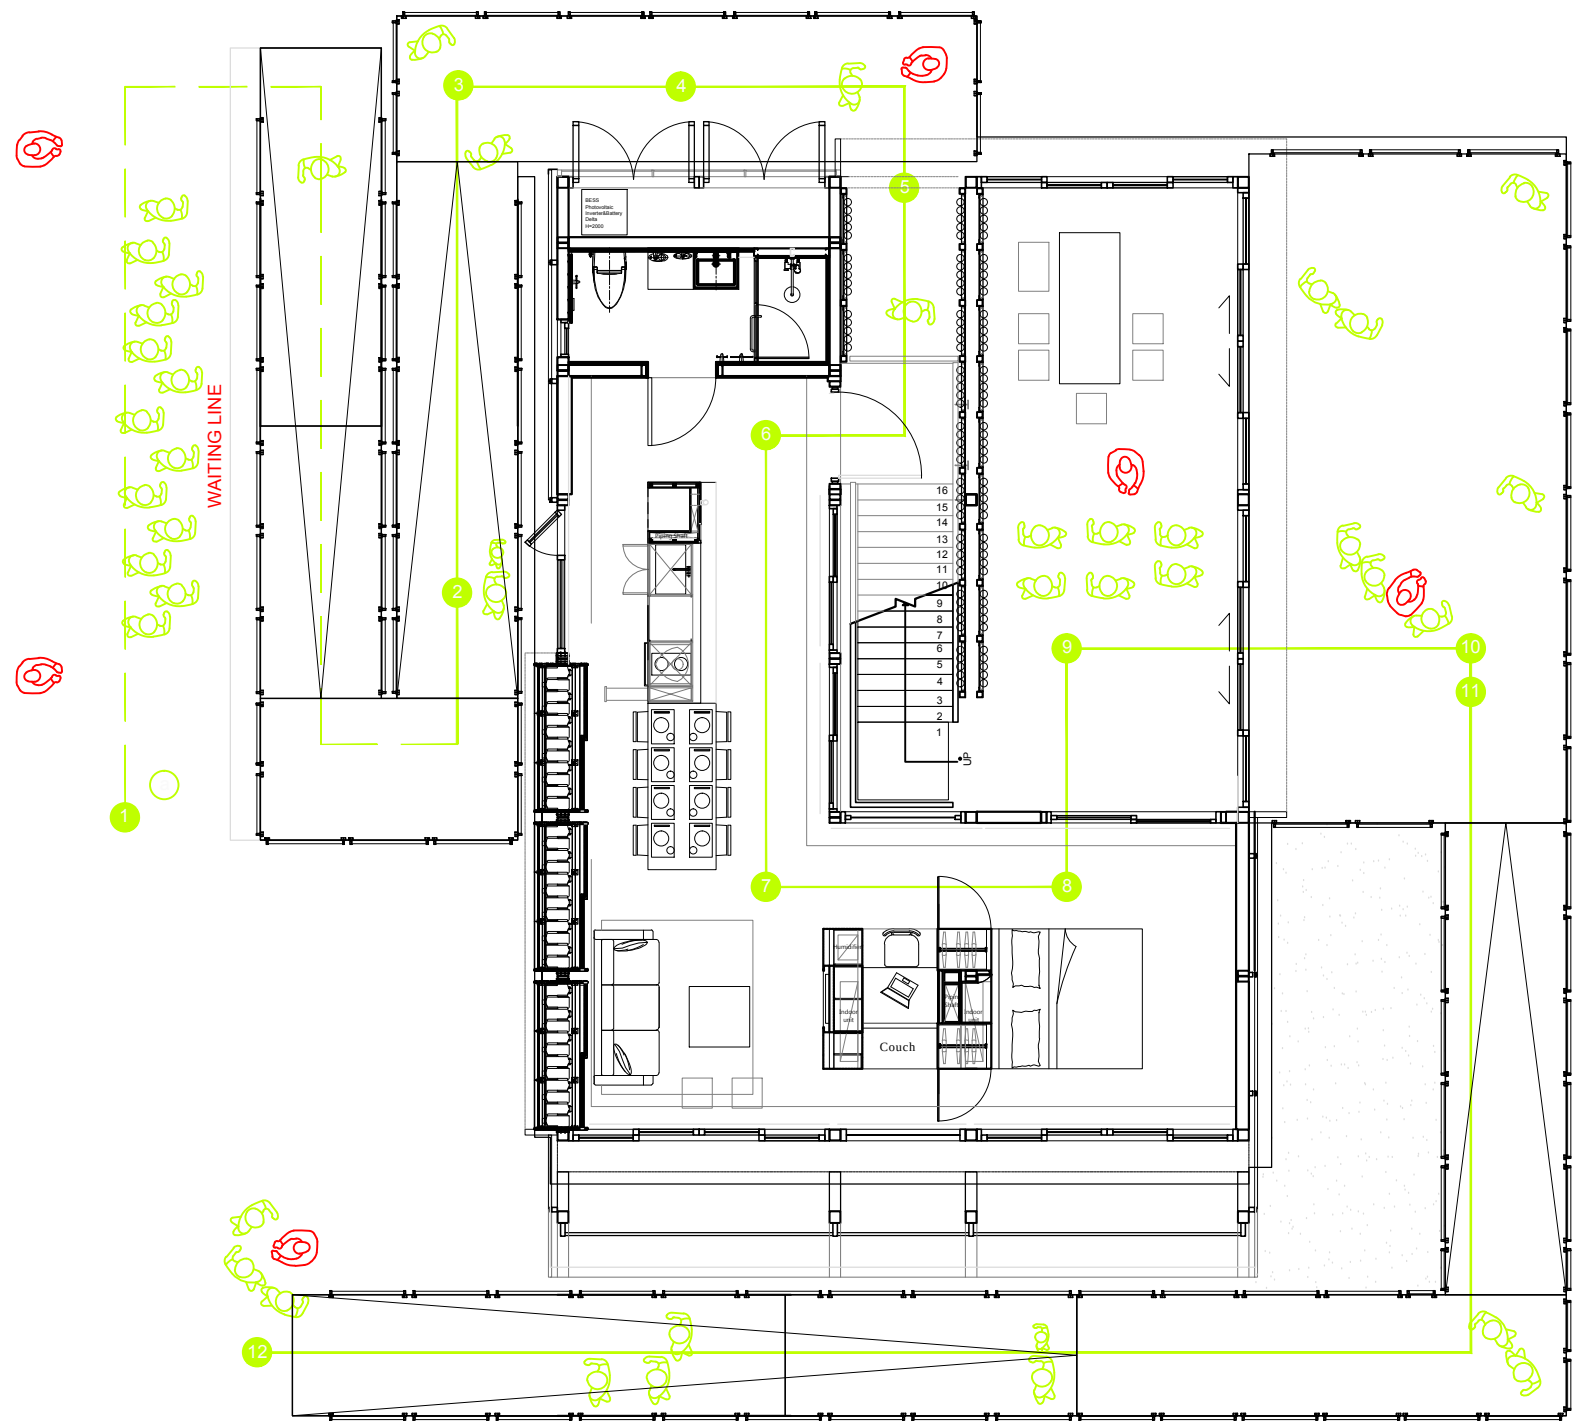

- VISITOR
- TEAM UNICODE MEMBER
- 1 FIRST IMPRESSION (depends on the visitors in queue)
- 2 FIRST GLIMPSE (10 secs)
- 3 PHOTOSHOT 1 (1 min)
- 4 MECHANICAL ROOM (3 mins)
- 5 ENTRANCE & GREEN CORE (3 mins)
- 6 BATHROOM & KITCHEN (2 mins)
- 7 LIVING ROOM & THERMAL MASS (2mins)
- 8 BEDROOM & WORKSTATION (2 mins)
- 9 TEA TERRACE (5 mins)
- 10 PHOTOSHOT 2 (2 mins)
- 11 PHOTOSHOT 3 (2 mins)
- 12 FEEDBACK & GET THE VOTE CARD (3 mins)




NCTU Architecture
國立交通大學建築研究所

Team Name: NCTU/UNICODE
Address: 1001 Ta-Hsueh Road
Hsinchu City 30010
Taiwan
Contact: www.sde.tw

Consultants:

Note:

 

Mark	Date	Description
DN	2013/04/01	SD Submission
DN	2013/07/01	DDc Submission
ST	2013/11/01	DD Submission
ST	2014/03/03	CD Submission

Drawn by	YW
Checked by	DN
Scale	1:100
Unit	MM

DWG. Title	
HOUSE TOUR GENERAL INFORMATION	
DWG. No.	PAGE
PT-201	288